



Notice of Meeting

Notice is hereby given that the **Ordinary Council Meeting** of the **Whitsunday Regional Council** will be held at the Council Chambers, 67 Herbert Street, Bowen on **Wednesday 23 September 2026**, commencing at **9:00 AM** and the Agenda is attached.

Councillors: Ry Collins (Mayor), John Finlay (Deputy Mayor), Jan Clifford, Clay Bauman, John Collins, Michelle Wright and Gary Simpson



Warren Bunker

CHIEF EXECUTIVE OFFICER

Agenda of the Ordinary Council Meeting to be held at
Council Chambers, 67 Herbert Street, Bowen on Wednesday 23 September 2026
commencing at **9:00 AM**

Council acknowledges and shows respect to the Traditional Custodian/owners in whose country we hold this meeting.

TABLE OF CONTENTS

1 APOLOGIES/LEAVE OF ABSENCE	5
2 CONDOLENCES	6
3 CONFIRMATION OF MINUTES	7
3.1 Confirmation of Minutes	7
4 BUSINESS ARISING	31
4.1 Lift Tabled Matter - 20260183 – Development Application for a Development Permit for Reconfiguring of a Lot – One (1) Lot into Five (5) Lots and Access Easement — 97 Ecker Road, PRESTON - 10SP293983	31
4.2 20260183 – Development Application for a Development Permit for Reconfiguring of a Lot – One (1) Lot into Five (5) Lots and Access Easement — 97 Ecker Road, PRESTON - 10SP293983	32
4.3 Public Question Response - Miss Jeudi Croker	58
5 MAYORAL MINUTE	61
6 NOTICES OF MOTION	62
7 DEPUTATIONS	63
8 PETITIONS / QUESTIONS ON NOTICE	64
9 QUESTIONS FROM THE PUBLIC GALLERY	65
10 COMMITTEES REPORTS	66
11 OFFICERS REPORTS	67
11.1 20250640 - Development Application for Development Permit for Material Change of Use - Three (3) Multiple Dwelling Units - 8 Wambiri Street, Cannonvale - 51RP726989 - J & S Franks	67
11.2 20251268 - Development Application for Development Permit for Material Change of Use for Multiple Dwelling Three (3) Units - 37 Tanika Road Cannonvale - L: 59 SP: 319271	80
11.3 20241069 - Development Application for Development Permit for Material Change of Use for a Retirement Facility (180 dwellings) at 65B Mt Nutt Road Queens Beach for QBLV Pty Ltd As TTE	110
11.4 20251199 - Development Application for Development Permit for Material Change of Use for Undefined Use (Meteorological Mast) - 550 Gordon Glen Road Bowen - L: 103 SP: 299223 T: & EMT E	177
11.5 20260573 - Development Application for Development Permit for Material Change of Use - Warehouse (Self-Storage Facility) at 14 Plemenuk Road Mount Marlow for L & K Bates	207

11.6	20241130 - Request for Negotiated Decision Notice for Other Change Approval for Development Permit for Reconfiguring a Lot - Boundary Realignment - Two (2) Lots into Two (2) Lots and Reconfiguration of One (1) Lot into Two (2) Lots - 23 Allan Road	229
11.7	20181617 - Request for Extension of Currency Period - Development Permit for Operational Works - Tidal Works (Breakwater); and Development Permit for Material Change of Use - ERA 16.2 (b) and 16.3 (b) - Shute Harbour Marina Development Pty Ltd	246
11.8	Donations, Sponsorships and Grants Approved - August 2026.....	255
11.9	Code of Conduct	258
11.10	Review of Councillor Representation Register.....	291
11.11	Delegations Policy and Annual Register Review	296
11.12	Ex-gratia Payments Policy	872
11.13	Unreasonable Customer and Complainant Conduct Policy	879
11.14	Artificial Intelligence Policy.....	887
11.15	Infrastructure Services Activity Report April to June 2026.....	897
11.16	Commercial Businesses Activity Report - April to June 2026	923
11.17	Monthly Finance Report.....	934
	12 CONFIDENTIAL MATTERS	945
12.1	Conversion of Deed of Grant in Trust Land to Freehold Ownership.....	945
12.2	Reciprocal Easement Arrangement, Cannonvale	946
12.3	Lease Expansion, Shute Harbour	947
12.4	Bowen Catalina Project Support	948
12.5	Demolition of the Asset ID 89043 - Collinsville	949
12.6	Whitsunday Transport Network Plan.....	950
	13 MATTERS OF IMPORTANCE	951

1 APOLOGIES/LEAVE OF ABSENCE

This item on the agenda allows Council the opportunity to receive apologies/leave of absence from Councillors unable to attend the meeting.

2 CONDOLENCES

To acknowledge and observe a minute silence for the recently deceased throughout the Whitsunday Region.

3.1 - Confirmation of Minutes

MEETING DETAILS: Ordinary Council Meeting - Wednesday 23 September 2026

AUTHOR: Governance Administration Officer

AUTHORISING OFFICER: Director Corporate Support Services

PURPOSE

To confirm the Ordinary Council Meeting Minutes held on 26 August 2026.

OFFICER'S RECOMMENDATION

That Council confirms the Minutes of the Ordinary Meeting held on 26 August 2026.

BACKGROUND

In accordance with s254F of the Local Government Regulation 2012, minutes were taken at Council's Ordinary Council Meeting held on 26 August 2026 under the supervision of the person presiding at the meeting. These unconfirmed minutes were reviewed and are available on Council's website for public inspection.

DISCUSSION/CURRENT ISSUE

Council's options are:

Confirm the Minutes of the Ordinary Council Meeting held on 26 August 2026.

If Council is satisfied that the unconfirmed minutes are an accurate representation of what occurred at the meeting held on 26 August 2026 and comply with legislative requirements outlined in this report, no further action is required other than to confirm the minutes as per the recommendation.

Confirm the Minutes of the Ordinary Council Meeting held on 26 August 2026 with amendments.

If Council is not satisfied that the unconfirmed minutes are an accurate representation of what occurred at the meeting held on 26 August 2026 and comply with legislative requirements outlined in this report, then they move a motion that they be confirmed but with a list of amendments to ensure they are correct and compliant.

FINANCIAL IMPLICATIONS

The price for a member of the public to purchase a copy of the minutes must not be more than the cost to the local government of having the copy printed and made available for purchase, and if the copy is supplied to the purchaser by post, the cost of the postage.

CONSULTATION/ENGAGEMENT

Chief Executive Officer
Manager Governance

STATUTORY/COMPLIANCE MATTERS

In accordance with the Act, Council must record specified information in the minutes of a meeting regarding any declared conflicts of interest. At the Ordinary Council Meeting held on 26 August 2026 there were no conflicts of interest declared at this meeting.

Local Government Regulation 2012

Section 254F of the Local Government Regulation stipulates that the Chief Executive Officer must ensure that minutes of each meeting of a local government are taken under the supervision of the person presiding at the meeting.

Minutes of each meeting must include the names of councillors present at the meeting and if a division is called on a motion, the names of all persons voting on the motion and how they voted.

At each meeting, the minutes of the previous meeting must be confirmed by the Councillors present and signed by the person presiding at the later meeting.

RISK ASSESSMENT/DEADLINES

A copy of the minutes of each meeting must be available for inspection by the public, at a local government's public office and on its website, within 10 days after the end of the meeting. Once confirmed, the minutes must also be available for purchase at the local government's public office(s).

TABLED MATTERS

Unresolved Tabled Matters			
Date of Meeting	Resolution Number	Summary	Status
26/08/2026	RESOLUTION OM2026/08/26.8 20260183 - Development Application for a Development Permit for Reconfiguring of a Lot – One (1) Lot into Five (5) Lots and Access Easement — 97 Ecker Road, PRESTON - 10SP293983	That the item lie on the table pending a draft set of conditions for the existing sealed road section to be provided.	Item is included on 23 September 2026 Ordinary Meeting Agenda under business arising section.

ATTACHMENTS

1. 26 August 2026 - Draft Unconfirmed Ordinary Council Meeting Minutes [3.1.1 - 22 pages]



UNCONFIRMED

Minutes of the Ordinary Council Meeting held on Wednesday 26 August 2026 at Council Chambers, 83-85 Main Street, Proserpine

Council acknowledges and shows respect to the Traditional Custodian/owners in whose country we hold this meeting.

Councillors Present:

Mayor Ry Collins (Chair), Cr John Finlay (Deputy Mayor), Cr Jan Clifford, Cr Clay Bauman, Cr John Collins, Cr Gary Simpson, and Cr Michelle Wright

Council Officers Present:

Warren Bunker (Chief Executive Officer); Amanda Pugh (Director Liveability and Development Services); Patty Johnson (Director Corporate Support Services); Gary Murphy (Director Infrastructure Services); Craig Turner (Director Commercial Businesses); Lisa Maher (Senior Communications Officer); Janelle Skipworth (Manager Governance), and Tailah Jensen (Governance Administration Officer/Minute Taker)

Other Officers Present (Partial Attendance):

Matthew Twomey (Manager Development Assessment), Tamara Dansie (Manager Sports, Recreation and Community Development)

Meeting Details:

The meeting commenced at 9:00am

The meeting adjourned for morning tea at 10:38am

The meeting reconvened from morning tea at 11:01am

The meeting adjourned for lunch in closed session at 12:53pm

The meeting reconvened from lunch in closed session at 1:15pm

The meeting concluded at 2:14pm

This is page 2 of the Minutes of Council's Ordinary Council Meeting - 26 August 2026

This is page 10 of the Agenda of Council's Ordinary Council Meeting - 23 September 2026

TABLE OF CONTENTS

1 APOLOGIES/LEAVE OF ABSENCE	5
2 CONDOLENCES	5
3 CONFIRMATION OF MINUTES	5
3.1 Confirmation of Minutes - 28 July 2026.....	5
4 BUSINESS ARISING.....	5
4.1 Public Question Response - Ordinary Council Meeting - 26 July 2026 - Mr Rogin Taylor	5
5 MAYORAL MINUTE	6
6 NOTICES OF MOTION.....	6
6.1 Unreasonable Customer and Complaints Action	6
7 DEPUTATIONS	7
8 PETITIONS / QUESTIONS ON NOTICE	7
9 QUESTIONS FROM THE PUBLIC GALLERY	8
10 COMMITTEES REPORTS.....	8
10.1 19 May 2026 - Confirmed Audit, Risk and Improvement Committee Meeting Minutes.	8
11 OFFICERS REPORTS	9
11.1 20250987 - Development Application for Development Permit for Material Change of Use - Function Facility (Marquee) at 14,18,22,24,41 Mt Whitsunday Drive-Private Airlie Beach For Jumbo Properties Pty Ltd	9
11.2 20251329 - Development Application for Development Permit for Reconfiguration of a Lot - One (1) Lot into Four (4) Lots & Access Easement (Staged) - 96 Africandar Road, Bowen - Evio Otto C/- TP Assist.....	9
11.3 20260183 – Development Application for a Development Permit for Reconfiguring of a Lot – One (1) Lot into Five (5) Lots and Access Easement — 97 Ecker Road, PRESTON - 10SP293983	10
11.4 20260297 - Development Application for Development Permit for Reconfiguration of a Lot - One (1) Lot into Three (3) Lots and Access Easements - 317 & 319 Sugarloaf Road, Sugarloaf - Fiddlers Green Whitsundays.....	10
11.5 20250980 - Request for QDC Siting Variation for Dwelling House (Addition) - Front Boundary Setback and Site Cover - 30 Ridge View Road Cannonvale QLD 4802 - 2SP198032	11
11.6 Donations, Sponsorships and Grants Approved - July 2026	11
11.7 Whitsunday Water Customer Service Standards.....	12
11.8 Annual Christmas Closure 2026	13
11.9 Council Meeting Dates 2027	13

This is page 3 of the Minutes of Council's Ordinary Council Meeting - 26 August 2026

11.10 Council Resolution Register	14
11.11 Monthly Finance Report	15
11.12 Liveability and Development Services Quarterly Activity Report – April to June 2026	15
12 CONFIDENTIAL MATTERS	16
12.1 Water and Sewer Network Planning and Hydraulic Modelling	17
12.2 Cape Gloucester Eco Resort Infrastructure Agreement	18
12.3 Paluma Industrial Pty Ltd & Whitsunday Regional Council – Infrastructure Agreement Variation	18
12.4 Shute Harbour Recreational Boat Ramp Project	19
12.5 Strategic Land Acquisition	20
12.6 CEO Performance Review	21
13 MATTERS OF IMPORTANCE	21
14 CLOSURE OF MEETING	22

UNCONFIRMED

This is page 4 of the Minutes of Council's Ordinary Council Meeting - 26 August 2026

This is page 12 of the Agenda of Council's Ordinary Council Meeting - 23 September 2026

1 APOLOGIES/LEAVE OF ABSENCE

Nil.

~~~~~

**2 CONDOLENCES**

Council acknowledged and observed a minute silence for the recently deceased throughout the Whitsunday Region.

~~~~~

3 CONFIRMATION OF MINUTES

3.1 - Confirmation of Minutes - 28 July 2026

RESOLUTION OM2026/08/26.1

Moved By: CR CLAY BAUMAN

Seconded By: CR JAN CLIFFORD

That Council confirms the Minutes of the Ordinary Meeting held on 28 July 2026.

MEETING DETAILS

The motion was Carried 7 / 0.

CARRIED

~~~~~

**4 BUSINESS ARISING**

**4.1 - Public Question Response - Ordinary Council Meeting - 26 July 2026 - Mr Rogin Taylor**

There was one public question submitted for the Ordinary Council Meeting held on 28 July 2026 by Mr Rogin Taylor.

The question was taken on notice, and the response has been provided as outlined in attachment 4.1.1 of the report.

~~~~~

This is page 5 of the Minutes of Council's Ordinary Council Meeting - 26 August 2026

This is page 13 of the Agenda of Council's Ordinary Council Meeting - 23 September 2026

5 MAYORAL MINUTE

Nil.

~~~~~

**6 NOTICES OF MOTION**

**6.1 - Unreasonable Customer and Complaints Action**

**RESOLUTION OM2026/08/26.2**

**Moved By: MAYOR RY COLLINS**

**Seconded By: CR JOHN COLLINS**

**That Council:**

- 1. Acknowledges the right of members of the community to raise concerns, make complaints, seek information, criticise Council and access appropriate statutory review and accountability mechanisms.**
- 2. Recognises that unreasonable, persistent, repetitive, abusive or otherwise inappropriate customer and complainant conduct can impose disproportionate demands on Council resources, impact the health, safety and wellbeing of Councillors and employees, and reduce Council's capacity to provide services fairly and efficiently to the broader community.**
- 3. Directs the Chief Executive Officer to develop an Unreasonable Customer and Complainant Conduct Policy, having regard to the Queensland Ombudsman's Managing Unreasonable Complainant Conduct framework and relevant legislative requirements.**
- 4. Requests that the proposed policy provide an appropriate framework for:**
  - objectively identifying and assessing unreasonable conduct;**
  - proportionate and graduated management arrangements;**
  - managing repetitive matters that have previously been appropriately considered and finalised;**
  - reasonable restrictions on communication, contact and access to Council premises or facilities where warranted by a person's conduct**
  - procedural fairness, appropriate recordkeeping and periodic review;**
  - protecting Councillors, employees and Council resources from unreasonable conduct;**
  - preserving legitimate statutory complaint, information-access and review rights; and**
  - managing repeated or unreasonable use of Right to Information processes consistently with the *Right to Information Act 2009*, including consideration of the statutory mechanisms available under section 114.**

This is page 6 of the Minutes of Council's Ordinary Council Meeting - 26 August 2026

5. Directs that the draft policy be considered by the Policy Review Working Group and presented to the September 2026 Ordinary Meeting for Council's consideration and adoption.

**MEETING DETAILS**

The motion was Carried 7 / 0.

**CARRIED**

**7 DEPUTATIONS**

There were no deputations for this meeting.

**8 PETITIONS / QUESTIONS ON NOTICE**

**RESOLUTION OM2026/08/26.3**

Moved By: CR GARY SIMPSON

Seconded By: MAYOR RY COLLINS

That the petition regarding the request for an update to Gloucester Avenue traffic conditions be received and referred to the Chief Executive Officer for consideration and a report to the Council.

**MEETING DETAILS**

The motion was Carried 7 / 0.

**CARRIED**

**RESOLUTION OM2026/08/26.4**

Moved By: CR JOHN COLLINS

Seconded By: MAYOR RY COLLINS

That the petition regarding the request to update Shute Harbour Road conditions be received and referred to the Chief Executive Officer to determine appropriate action.

**MEETING DETAILS**

The motion was Carried 7 / 0.

**CARRIED**

This is page 7 of the Minutes of Council's Ordinary Council Meeting - 26 August 2026

9 QUESTIONS FROM THE PUBLIC GALLERY

*Public Question was read out by the Chief Executive Officer on behalf of submitter.*

**Name:** Jeudi Croker

**Question:**

Will Whitsunday Regional Council reconsider whether the location in Airlie Beach where Luke Brian Gilbert lost his life can be recognised as a *culturally significant site* or event under Section 1.8 of Council's Memorials in Council Parks, Gardens, Open Spaces and Road Reserve Policy (COMM\_20), and therefore whether approval of a modest, permanent memorial for Luke at that location is important to the Whitsunday community?

*A response will be provided to the customer in due course and included in the next available Ordinary Council Meeting agenda under the business arising section.*

~~~~~

10 COMMITTEES REPORTS

10.1 - 19 May 2026 - Confirmed Audit, Risk and Improvement Committee Meeting Minutes

RESOLUTION OM2026/08/26.5

Moved By: CR MICHELLE WRIGHT

Seconded By: CR JOHN FINLAY (DEPUTY MAYOR)

That Council receive and notes the confirmed minutes of the Audit, Risk and Improvement Committee Meeting (Attachment 10.1.1) held on 19 May 2026.

MEETING DETAILS

The motion was Carried 7 / 0.

CARRIED

~~~~~

This is page 8 of the Minutes of Council's Ordinary Council Meeting - 26 August 2026

This is page 16 of the Agenda of Council's Ordinary Council Meeting - 23 September 2026

11 OFFICERS REPORTS

**11.1 - 20250987 - Development Application for Development Permit for Material Change of Use - Function Facility (Marquee) at 14,18,22,24,41 Mt Whitsunday Drive-Private Airlie Beach For Jumbo Properties Pty Ltd**

**RESOLUTION OM2026/08/26.6**

**Moved By: CR JAN CLIFFORD**

**Seconded By: MAYOR RY COLLINS**

That Council approve the Development Application for Development Permit for Material Change of Use for a Function Facility (Marquee), made by Jumbo Properties Pty Ltd, on L: 100 SP: 330252, L: 11 SP: 268401, L: 0 SP: 268401, L: 12 SP: 268401 CTS: EMT H/SP342277, L: 0 SP: 184771 CTS: SP218223, L: 3 SP: 165632 T: EMTS F, G and located at 18 Mt Whitsunday Drive-Private, subject to the conditions outlined in Attachment 11.1.4.

**MEETING DETAILS**

The motion was Carried 7 / 0.

**CARRIED**

~~~~~

11.2 - 20251329 - Development Application for Development Permit for Reconfiguration of a Lot - One (1) Lot into Four (4) Lots & Access Easement (Staged) - 96 Africandar Road, Bowen - Evio Otto C/- TP Assist

RESOLUTION OM2026/08/26.7

Moved By: CR MICHELLE WRIGHT

Seconded By: CR GARY SIMPSON

That Council approve the Development Application for Development Permit for Reconfiguration of a Lot for One (1) Lot into Four (4) Lots and Access Easement (Staged), made by Evi Otto Pty Ltd as TTE, on L: 138 RP: 898760 and located at 96 Africandar Road, Bowen, subject to the conditions outlined in Attachment 11.2.4.

MEETING DETAILS

The motion was Carried 7 / 0.

CARRIED

~~~~~

This is page 9 of the Minutes of Council's Ordinary Council Meeting - 26 August 2026

**11.3 - 20260183 - Development Application for a Development Permit for Reconfiguring of a Lot - One (1) Lot into Five (5) Lots and Access Easement - 97 Ecker Road, PRESTON - 10SP293983**

**RESOLUTION OM2026/08/26.8**

Moved By: CR JOHN COLLINS

Seconded By: CR MICHELLE WRIGHT

That Council approves the Development Application for Development Permit for Reconfiguring of a Lot - One (1) Lot into Five (5) Lots and Access Easement at 97 Ecker Road Preston described as Lot 10 on SP293983 subject to relevant and reasonable conditions outlined in Attachment 11.3.4.

**PROCEDURAL MOTION - MATTER LIE ON THE TABLE**

Moved by: CR JAN CLIFFORD

That the item lie on the table pending a draft set of conditions for the existing sealed road section to be provided.

**MEETING DETAILS:**

The procedural motion was Carried 5 / 2

**CARRIED**

~~~~~

11.4 - 20260297 - Development Application for Development Permit for Reconfiguration of a Lot - One (1) Lot into Three (3) Lots and Access Easements - 317 & 319 Sugarloaf Road, Sugarloaf - Fiddlers Green Whitsundays

RESOLUTION OM2026/08/26.9

Moved By: CR GARY SIMPSON

Seconded By: CR MICHELLE WRIGHT

That Council approve the application for Development Application for Development Permit for Reconfiguration of a Lot for One (1) Lot into Three (3) Lots and Access Easement, made by Fiddlers Green Whitsundays Pty Ltd, on L: 3 SP: 354738 & L: 32 RP: 895918 and located at 317 Sugarloaf Road, Sugarloaf & 319 Sugarloaf Road, Sugarloaf, subject to the conditions outlined in Attachment 11.4.4.

MEETING DETAILS

The motion was Carried 7 / 0.

CARRIED

~~~~~

This is page 10 of the Minutes of Council's Ordinary Council Meeting - 26 August 2026



**11.5 - 20250980 - Request for QDC Siting Variation for Dwelling House (Addition) - Front Boundary Setback and Site Cover - 30 Ridge View Road Cannonvale QLD 4802 - 2SP198032**

**RESOLUTION OM2026/08/26.10**

Moved By: CR JAN CLIFFORD

Seconded By: CR GARY SIMPSON

That Council refuse the request for Concurrence Agency Response for Dwelling House (Addition) - Front Boundary Setback and Site Coverage over 50% at 30 Ridge View Road, Cannonvale, Lot 2 SP198032 and direct the assessment manager to refuse the Building Work application for the following reasons:

- The proposed front boundary setback of 1.6m is inconsistent with the established setback pattern and streetscape character of the locality and does not achieve the performance criteria P1 of the QDC MP 1.2; and
- The proposed increase of the site cover to 54% will reduce the area available for landscaping within the front boundary setback and therefore, does not achieve performance criteria P3 of the QDC MP 1.2.

**MEETING DETAILS**

The motion was Carried 6 / 1.

**CARRIED**

~~~~~

11.6 - Donations, Sponsorships and Grants Approved - July 2026

RESOLUTION OM2026/08/26.11

Moved By: CR JAN CLIFFORD

Seconded By: CR JOHN FINLAY (DEPUTY MAYOR)

That Council notes the financial assistance approved, under delegated authority, during the month of July 2026 in accordance with the Community Support Policy.

MEETING DETAILS

The motion was Carried 7 / 0.

CARRIED

~~~~~

This is page 11 of the Minutes of Council's Ordinary Council Meeting - 26 August 2026

### 11.7 - Whitsunday Water Customer Service Standards

#### RESOLUTION OM2026/08/26.12

Moved By: CR JAN CLIFFORD

Seconded By: CR JOHN COLLINS

#### That Council:

1. Approves the Whitsunday Water Customer Service Standards 2026–2031 (Attachment 11.7.1); and
2. Authorises the publication of the draft Whitsunday Water Customer Service Standards 2026–2031 on Council's website and invites public submissions in accordance with sections 115–120 of the *Water Supply (Safety and Reliability) Act 2008 (Qld)*; and
3. Receives a further report following completion of the public consultation process, should there be any submissions seeking material changes to the Whitsunday Water Customer Service Standards 2026–2031.

#### MEETING DETAILS

The motion was Carried 7 / 0.

CARRIED

~~~~~

PROCEDURAL MOTION - ADJOURNMENT OM2026/08/26.13

Moved by: MAYOR RY COLLINS

That Council adjourn the meeting for the purpose of morning tea at 10:38am.

MEETING DETAILS:

The procedural motion was Carried 7 / 0

CARRIED

~~~~~

The meeting reconvened from morning tea at 11:01am.

This is page 12 of the Minutes of Council's Ordinary Council Meeting - 26 August 2026

### 11.8 - Annual Christmas Closure 2026

#### RESOLUTION OM2026/08/26.14

Moved By: CR JAN CLIFFORD

Seconded By: CR MICHELLE WRIGHT

#### That Council:

1. Endorse the closure of Council offices and libraries, customer service centres and depots during the Christmas/New Year period commencing from Wednesday 23 December 2026 and resuming normal operating hours on Monday 4 of January 2027; and
2. Note that other facilities will be operating throughout this period including after-hours service, skeleton works crews and waste services.

#### MEETING DETAILS

The motion was Carried 7 / 0.

CARRIED

~~~~~

11.9 - Council Meeting Dates 2027

RESOLUTION OM2026/08/26.15

Moved By: CR JOHN FINLAY (DEPUTY MAYOR)

Seconded By: CR JAN CLIFFORD

That Council:

1. Adopts the indicative schedule of Ordinary Council Meeting dates for the 2027 calendar year as outlined below:
 - 27 January 2027
 - 24 February 2027
 - 24 March 2027
 - 28 April 2027
 - 26 May 2027
 - 16 June 2027
 - 28 July 2027
 - 25 August 2027
 - 29 September 2027

This is page 13 of the Minutes of Council's Ordinary Council Meeting - 26 August 2026

- 27 October 2027
- 24 November 2027
- 8 December 2027

2. Authorises the Chief Executive Officer, in consultation with the Mayor, to amend the adopted 2027 Ordinary Council Meeting schedule where operational requirements, Council business commitments, conferences, emergencies, or other unforeseen circumstances necessitate a change, with any amendments to be communicated to Councillors and publicly notified as required.
3. Notes that the location of each meeting will be held at one of Council's public offices, determined administratively and may vary depending on operational requirements, community engagement opportunities, or weather conditions.
4. Notes that Councillors, staff, and members of the public may attend meetings virtually, in accordance with Council's meeting procedures and technology capabilities.

MEETING DETAILS

The motion was Carried 7 / 0.

CARRIED

~~~~~

#### 11.10 - Council Resolution Register

##### RESOLUTION OM2026/08/26.16

Moved By: CR JAN CLIFFORD

Seconded By: CR JOHN FINLAY (DEPUTY MAYOR)

That Council receive and note the status of the Council Resolution Register as presented at Attachment 11.10.1.

#### MEETING DETAILS

The motion was Carried 7 / 0.

CARRIED

~~~~~

This is page 14 of the Minutes of Council's Ordinary Council Meeting - 26 August 2026

This is page 22 of the Agenda of Council's Ordinary Council Meeting - 23 September 2026

11.11 - Monthly Finance Report

RESOLUTION OM2026/08/26.17

Moved By: CR JOHN FINLAY (DEPUTY MAYOR)

Seconded By: CR CLAY BAUMAN

That Council receive the Unaudited Monthly Financial Report, including the monthly unaudited Financial Statements for year-to-date July 2026.

MEETING DETAILS

The motion was Carried 7 / 0.

CARRIED

~~~~~

#### 11.12 - Liveability and Development Services Quarterly Activity Report – April to June 2026

##### RESOLUTION OM2026/08/26.18

Moved By: CR JAN CLIFFORD

Seconded By: MAYOR RY COLLINS

That Council note the Liveability and Development Services Quarterly Activity Report (Attachment 11.12.1) for 2025/2026.

##### MEETING DETAILS

The motion was Carried 7 / 0.

CARRIED

~~~~~

This is page 15 of the Minutes of Council's Ordinary Council Meeting - 26 August 2026

This is page 23 of the Agenda of Council's Ordinary Council Meeting - 23 September 2026

12 CONFIDENTIAL MATTERS

**PROCEDURAL MOTION - CLOSURE OF MEETING (CONFIDENTIAL SESSION)
OM2026/08/26.19**

Moved by: CR JAN CLIFFORD

Seconded by: CR MICHELLE WRIGHT

That Council close the meeting to the public at 11:32am in accordance with section 254J of the Local Government Regulation 2012 to discuss the following matters in closed session:

Pursuant to section 254J(3)(g), negotiations relating to commercial matters involving the local government for which a public discussion would be likely to prejudice the interests of the local government, namely:

- 12.1 Water and Sewer Network Planning and Hydraulic Modelling;
- 12.2 Cape Gloucester Eco Resort Infrastructure Agreement;
- 12.3 Paluma Industrial Pty Ltd & Whitsunday Regional Council Infrastructure Agreement Variation;
- 12.4 Shute Harbour Recreational Boat Ramp Project; and
- 12.5 Strategic Land Acquisition.

Pursuant to section 254J(3)(a), the appointment, discipline or dismissal of the Chief Executive Officer, namely:

- 12.6 Chief Executive Officer Performance Review.

MEETING DETAILS:

The procedural motion was Carried 7 / 0

CARRIED

During closed session the meeting adjourned for lunch at 12:53pm and reconvened at 1:15pm.

~~~~~

This is page 16 of the Minutes of Council's Ordinary Council Meeting - 26 August 2026

This is page 24 of the Agenda of Council's Ordinary Council Meeting - 23 September 2026

**PROCEDURAL MOTION - REOPEN MEETING OM2026/08/26.20**

**Moved by:** CR JAN CLIFFORD

**Seconded by:** CR MICHELLE WRIGHT

**That Council reopen the meeting to the general public at 2:00pm.**

**MEETING DETAILS:**

The motion was Carried 7 / 0

**CARRIED**

~~~~~

12.1 - Water and Sewer Network Planning and Hydraulic Modelling

RESOLUTION OM2026/08/26.21

Moved By: CR JOHN FINLAY (DEPUTY MAYOR)

Seconded By: CR JAN CLIFFORD

That Council:

1. Adopt Attachment 12.1.4 *Hydraulic Modelling Report – WRC Water and Sewer Networks* (AECOM, 23 June 2026); and
2. Endorse the Water and Sewer Network Planning Review as contained within the confidential report, as the strategic basis for the planning, prioritisation and delivery of long-term water and sewerage infrastructure across the Whitsunday Regional Council area.

MEETING DETAILS

The motion was Carried 7 / 0.

CARRIED

~~~~~

This is page 17 of the Minutes of Council's Ordinary Council Meeting - 26 August 2026

This is page 25 of the Agenda of Council's Ordinary Council Meeting - 23 September 2026

## 12.2 - Cape Gloucester Eco Resort Infrastructure Agreement

RESOLUTION OM2026/08/26.22

Moved By: CR GARY SIMPSON

Seconded By: CR JOHN COLLINS

That Council:

1. Agree to accept a total contribution of \$68,564.00, payable in quarterly payments of \$3,178.20, with payment in full satisfying Conditions 7.1 to 7.6 of the Development Approval 20240864; and
2. Delegate authority to the Chief Executive Officer to negotiate, finalise and execute the Cape Gloucester Eco Resort Infrastructure Agreement between Whitsunday Regional Council and A M Faust & J R Schreiber consistent with this resolution.

### MEETING DETAILS

The motion was Carried 7 / 0.

CARRIED

~~~~~

UNCONFIRMED

This is page 18 of the Minutes of Council's Ordinary Council Meeting - 26 August 2026

This is page 26 of the Agenda of Council's Ordinary Council Meeting - 23 September 2026

12.3 - Paluma Industrial Pty Ltd & Whitsunday Regional Council – Infrastructure Agreement Variation

RESOLUTION OM2026/08/26.23

Moved By: CR CLAY BAUMAN

Seconded By: CR JAN CLIFFORD

That Council:

1. Agree to increase the maximum Cost Estimate under the Paluma Road Water and Sewer Infrastructure Agreement from \$1,171,416.20 to an all-inclusive maximum of \$1,500,000 excluding GST, comprising:
 - a. revised construction costs of \$1,167,364.25;
 - b. a consultancy allowance of 13%, being \$151,757.35; and
 - c. a contingency allowance of \$180,878.40, being approximately 13.712% of the construction and consultancy subtotal;
2. Agree to a corresponding increase in the maximum Infrastructure Credit from \$646,826.90 to \$828,255, calculated in accordance with the existing apportionment rate of 55.217%; and
3. Delegate authority to the Chief Executive Officer to negotiate, finalise and execute a Deed of Variation to the Paluma Road Water and Sewer Infrastructure Agreement between Whitsunday Regional Council, Paluma Industrial Pty Ltd, Altmann Rise Pty Ltd and Woodward Rise Pty Ltd consistent with this resolution.

MEETING DETAILS

The motion was Carried 7 / 0.

CARRIED

~~~~~

This is page 19 of the Minutes of Council's Ordinary Council Meeting - 26 August 2026

This is page 27 of the Agenda of Council's Ordinary Council Meeting - 23 September 2026

#### 12.4 - Shute Harbour Recreational Boat Ramp Project

RESOLUTION OM2026/08/26.24

Moved By: CR JAN CLIFFORD

Seconded By: MAYOR RY COLLINS

That Council:

1. Authorise the Chief Executive Officer to negotiate with Maritime Safety Queensland to progress arrangements for the construction, operation and management of the Shute Harbour Boat Ramp in accordance with the negotiation principles contained in this confidential report.
2. Receive regular updates on the progress of the project including construction methodology, timeframe for project delivery, asset lifecycle projections, funding of public amenities and fishing facilities as well as future depreciation implications as estimates mature.
3. Authorise the Chief Executive Officer to negotiate a draft deed of agreement and calculated lifecycle costs to be brought back to a future meeting of Council for consideration.

#### MEETING DETAILS

The motion was Carried 7 / 0.

CARRIED

~~~~~

12.5 - Strategic Land Acquisition

RESOLUTION OM2026/08/26.25

Moved By: CR JAN CLIFFORD

Seconded By: CR GARY SIMPSON

That Council:

1. Approves the acquisition of the part of the parcel of land listed in Attachment 12.5.1 - Property Details;
2. Delegates authority to the Chief Executive Officer to negotiate, finalise and execute all necessary documentation associated with acquisition; and
3. Requests the Chief Executive Officer to ensure appropriate valuation, legal, financial and strategic due diligence is completed prior to finalising the acquisition, and to provide Councillors with a confidential update prior to finalising.

MEETING DETAILS

The motion was Carried 7 / 0.

CARRIED

~~~~~

This is page 20 of the Minutes of Council's Ordinary Council Meeting - 26 August 2026

## 12.6 - CEO Performance Review

### RESOLUTION OM2026/08/26.26

Moved By: MAYOR RY COLLINS

Seconded By: CR JAN CLIFFORD

#### That Council:

1. Notes that the annual performance review of the Chief Executive Officer, Mr Warren Bunker, for the 2025/26 performance period has been completed.
2. Authorises the Mayor, on behalf of Council, to commence discussions and negotiations with the Chief Executive Officer regarding the future of the Chief Executive Officer's employment contract in accordance with the existing Contract of Employment, with any proposed extension, new contract or other material employment arrangement to be brought back to Council for consideration.

#### MEETING DETAILS

The motion was Carried 7 / 0.

CARRIED

~~~~~

13 MATTERS OF IMPORTANCE

Mayor Collins raised the following matter of importance:

- Acknowledged the significant sporting achievement from the Bowen Rugby Union Mudcrabs senior teams (senior mens, senior reserve grade and senior women's - Jennies) for their wins in the Mackay competition.

Cr Finlay raised the following matter of importance:

- Acknowledged a broken seat at Flagstaff and requested an update on carpark extension and any relevant timeframes from Chief Executive Officer.

Cr Wright raised the following matter of importance:

- Emu Plains Road - Requested a report come back for Council consideration regarding the options on upgrading the road.

Cr Collins raised the following matter of importance:

- Feral Pigs and Wild Dogs - bounty programs to be considered for future to help landholders manage wild dogs, dingoes, and feral pigs.

14 CLOSURE OF MEETING

The Meeting closed at 2:14pm.

Confirmed as a true and correct recording this 23 September 2026.

Cr Ry Collins

MAYOR

UNCONFIRMED

This is page 22 of the Minutes of Council's Ordinary Council Meeting - 26 August 2026

This is page 30 of the Agenda of Council's Ordinary Council Meeting - 23 September 2026

4.1 - Lift Tabled Matter - 20260183 – Development Application for a Development Permit for Reconfiguring of a Lot – One (1) Lot into Five (5) Lots and Access Easement — 97 Ecker Road, PRESTON - 10SP293983

MEETING DETAILS: Ordinary Council Meeting - Wednesday 23 September 2026

AUTHOR: Governance Administration Officer

AUTHORISING OFFICER: Director Liveability and Development Services

PURPOSE

To present a tabled report for Councils consideration.

OFFICER'S RECOMMENDATION

That the item titled "20260183 - Development Application for a Development Permit for Reconfiguring of a Lot – One (1) Lot into Five (5) Lots and Access Easement — 97 Ecker Road, PRESTON - 10SP293983", which was ordered to lie on the table at the 26 August 2026 Ordinary Meeting of Council, be now taken from the table and considered.

RATIONALE

This motion enables the Council to resume consideration of the item in accordance with meeting procedures and ensures timely decision-making on matters previously deferred.

ATTACHMENTS

Nil

4.2 - 20260183 – Development Application for a Development Permit for Reconfiguring of a Lot – One (1) Lot into Five (5) Lots and Access Easement — 97 Ecker Road, PRESTON - 10SP293983

MEETING DETAILS: Ordinary Council Meeting - Wednesday 23 September 2026

AUTHOR: Planner

AUTHORISING OFFICER: Director Liveability and Development Services

PURPOSE

To present the assessment of a development application for a rural residential subdivision in Preston and seek Council's determination.

EXECUTIVE SUMMARY

Council has received a development application to create five rural residential lots and an access easement over land at 97 Ecker Road, Preston. The proposal comprises one existing lot and four additional rear rural residential lots accessed via a shared driveway. As the proposal includes more than three rear lots accessed by a common access arrangement, it triggers impact assessment under the Planning Scheme and is therefore presented to Council for determination.

The subject site has an area of approximately 2.3 hectares and is located within the Rural Residential Zone. The site has existing access from Ecker Road, which connects to Shute Harbour Road, and contains an existing dwelling house and ancillary structures.

The proposed subdivision will create one lot retaining the existing dwelling and direct frontage to Ecker Road, together with four rear lots accessed via a shared 5.5-metre-wide access driveway within an access easement. All proposed lots comply with the minimum lot size requirement of 4,000m² and provide sufficient area and depth to accommodate future residential development. The rear lots will be serviced by the shared access easement and on-site infrastructure.

Public notification was undertaken between 5 May 2026 and 26 May 2026. Council received 17 properly made submissions opposing the application and one submission in support. The primary concerns raised related to the increased traffic generated by the development, the safety of the Shute Harbour Road/Ecker Road intersection, the condition of Ecker Road, and localised flooding.

Ecker Road is constructed to a Rural Local Access standard and is sealed for approximately 500 metres from its intersection with Shute Harbour Road, with the balance of the road remaining unsealed. In accordance with the Whitsunday Regional Council Development Manual, the additional traffic generated by the development warrants upgrading and sealing Ecker Road from the existing sealed section to the eastern boundary of the subject site. A condition requiring these works is therefore recommended should Council approve the application.

While the remaining section of Ecker Road is currently sealed to an approximate width of 4 metres, it is generally in fair condition. Recent advice from Council's Roads and Drainage Unit confirms that a 4-metre-wide sealed carriageway is acceptable for traffic volumes of up to 150 vehicles per day. As the estimated future traffic volume is 139 vehicles per day, conditions requiring the upgrade of this section are not recommended.

In response to concerns over the safety of Ecker Road / Shute Harbour Road intersection, the application was provided to the Department of Transport and Main Roads (DTMR) for a

third party advice. DTMR reviewed the application material and advised the preferred intersection treatment on Shute Harbour Road is a Basic Right-turn (BAR) / Basic Left-turn (BAL). Further comment from DTMR has been received that notes there will be marginal change to the safety risk at the intersection and has no objection to the intersection remaining in its current condition. Council has also sought peer review comment from SLR Consulting which agreed with the intersection remaining in its current condition.

The application has been assessed against the relevant provisions of the *Planning Act 2016* and the *Whitsunday Regional Council Planning Scheme 2017*. The proposal is consistent with the purpose and overall outcomes of the Rural Residential Zone code and all relevant assessment benchmarks in the Planning Scheme and is recommended for approval in accordance with the drawings and documents submitted, subject to reasonable and relevant conditions.

OFFICER'S RECOMMENDATION

That Council approves the Development Application for Development Permit for Reconfiguring of a Lot – One (1) Lot into Five (5) Lots and Access Easement at 97 Ecker Road Preston described as Lot 10 on SP293983 subject to relevant and reasonable conditions outlined in **Attachment 11.3.4**.

BACKGROUND

The site is within the Rural Residential zone and is located within the suburb of Preston, approximately 8km north-east of Proserpine and 12km south-east of Cannonvale. The subject lot is surrounded by rural residential land to the west, south and east, and rural land to the north. The site is on the northern side of the Ecker Road and has a gentle fall of 4% towards the road.

The site has a total area of 2.3ha and access to Ecker Road. Ecker Road is a rural local access road that provides accesses to 19 lots. The road is partially sealed for approximately 500m, with the remainder of the road unsealed. The allotment has frontage and access to the unsealed part of Ecker Road. Ecker Road is impacted by flood hazard overlay approximately 800m to the east of the subject site near Palm Creek and 660m to the west near the intersection of Shute Harbour Road/Ecker Road.

The development on Ecker Road gains access to the state-controlled road network at Shute Harbour Road and Ecker Road intersection. This intersection is in a posted 100kph speed zone and is immediately south of a cane railway crossing controlled by flashing lights. There is approximately 5.0m of bitumen from the road centreline to the edge of seal on Shute Harbour Road on both approaches to the Ecker Road intersection.

DISCUSSION/CURRENT ISSUE

Rear lots

The Reconfiguring a Lot code of the Planning Scheme includes a requirement that no more than one rear lot is created in a subdivision. Notwithstanding the proposal's non-compliance with this requirement, it is found that the proposal does not conflict with the overall outcomes of the code and complies with all other performance outcomes for the provisions of creating a rear lot, as follows:

- All lots will have at least 40m of internal width and more than 50m of internal depth which is adequate for the proposed rural residential purposes.

- Does not compromise the amenity of the surrounding area as the lots are an appropriate form of rural residential development.
- A safe and convenient access location is available to Ecker Road.
- All lots have suitable building envelopes and area available for effluent disposal systems.
- The access handle can accommodate a 5.5m wide shared driveway.
- Sufficient area is available on the street frontage for the collection of refuse collection bins.

Ecker Road

The subject site is accessed from Ecker Road. Proposed Lots 2 to 5 will be serviced by a shared access easement incorporating a 5.5 m wide sealed driveway designed in accordance with the Whitsunday Regional Council Development Manual.

Ecker Road services 17 properties (it is assumed the properties on the eastern side of Palm Creek would join Conway Road) and is constructed to a sealed standard, generally 4m wide, for approximately the first 500m from the intersection from Shute Harbour Road. This pavement width is non-compliant with the current Development Manual requirements which requires a 6m pavement. The remaining section of Ecker Road is unsealed generally to a 6m formation which is compliant for roads carrying less than 100 vehicle movements per day as a rural local access road. The unsealed section of the road is used by 11 properties and continues until it joins to Conway Road.

The Development Manual adopts a planning assumption of 10 vehicle movements per day per dwelling. The proposed subdivision has the potential to facilitate four additional dwellings, resulting in an estimated increase of 40 vehicle movements per day. Ecker Road currently services 17 properties, which equates to an estimated traffic volume of 170 vehicle movements per day at the point of the intersection with Shute Harbour Road. With the additional traffic generated by the proposal, the estimated traffic volume on Ecker Road would increase to approximately 210 vehicle movements per day, exceeding the 200 vehicle movements per day threshold prescribed by Table D1.3 of the Whitsunday Regional Council Development Manual for a Rural Collector road. Accordingly, an upgrade of Ecker Road would be required to accommodate the additional traffic generated by the development.

The applicant has provided traffic count data collected in 2024 which indicates that Ecker Road currently carries an average daily traffic (ADT) volume of approximately 110 vehicles per day. This demonstrates that the existing rural residential development generates fewer vehicle movements than the standard planning assumption of 10 vehicle trips per allotment per day. Based on the existing traffic volumes and the additional traffic expected from the proposed subdivision, the estimated future traffic volume on Ecker Road is approximately 139 vehicles per day. This places the hierarchy of the road as a Rural Access Road for roads between 100-199 vehicle movements per day.

As the development is placing additional traffic demand on Ecker Road it is recommended conditions of approval are imposed that require Ecker Road, from the existing sealed section to the eastern boundary of the subject site to be upgraded to the Rural Access Road standard of a sealed 6m wide pavement. The conditions are considered to be reasonable and relevant conditions as the proposed development will increase ADT on Ecker Road by 26%.

Whilst the remaining section of Ecker Road is currently only sealed to an approximate 4m width, the section of road is generally in fair condition and recent advice from the Roads and Drainage Unit a sealed 4m road width is acceptable up to 150vpd. As the estimated future

traffic volume will be 139vpd it is not recommended to impose conditions for the upgrading of this section.

Shute Harbour Road/ Ecker Road Intersection

Due to the distance of the site from Shute Harbour Road and the number of lots proposed, the application was not required to be referred to the State Assessment and Referral Agency. However, several submissions received during public notification raised concerns about the effect of the development on the Shute Harbour Road/Ecker Road intersection. Council therefore sought advice from the Department of Transport and Main Roads (DTMR).

Sight distance to the south of the intersection is restricted to approximately 180 m, which does not meet the Austroads requirements for a 100 km/h speed environment. An existing warning sign is located approximately 350 m south of Ecker Road, beyond the crest, and a cane railway crossing warning sign is located approximately 220 m south of the intersection. While these signs alert motorists to upcoming hazards and may encourage reduced vehicle speeds, an "Overtaking lane 300 m ahead" sign on the same approach may encourage some motorists to accelerate.

DTMR advised that the preferred intersection treatment for the traffic volumes using Ecker Road is a Basic Right Turn Treatment (BAR) and Rural Basic Left-turn Treatment (BAL). Shute Harbour Road currently provides approximately 5 m of sealed pavement between the road centreline and edge of seal on both approaches to the intersection. This does not meet the minimum width of 6 m required for the BAR and BAL treatments.

DTMR previously investigated complaints about the intersection in 2024. The recorded crashes were located north of the cane railway crossing and were not associated with the Ecker Road intersection. Nevertheless, the investigation concluded that a BAR treatment would be the minimum required intersection upgrade. DTMR has no current or proposed planning or funding projects for this section of Shute Harbour Road.

Further comment was sought from DTMR that notes there will be marginal change to the safety risk at the intersection and has no objection to the intersection remaining in its current condition. Council has also sought peer review comment from SLR Consulting which agreed with the intersection remaining in its current condition.

FINANCIAL IMPLICATIONS

The application fee has been paid in full.

The applicable infrastructure charge under current Charges Resolution is \$63,073.60.

CONSULTATION/ENGAGEMENT

Manager Development Assessment
Development Engineering
Environmental Officer

STATUTORY/COMPLIANCE MATTERS

Planning Act 2016

Planning Regulation 2017

Whitsunday Regional Council Planning Scheme 2017

RISK ASSESSMENT/DEADLINES

The decision can be appealed in the Planning & Environment Court of Queensland.


STRATEGIC IMPACTS


Corporate Plan Reference:

Support the future planning and sustainability of regional key industries.

ATTACHMENTS

1. Regional Plan [**4.2.1** - 1 page]
2. Locality Plan [**4.2.2** - 1 page]
3. Planning Assessment Report [**4.2.3** - 9 pages]
4. Conditions [**4.2.4** - 6 pages]
5. Proposal Plans [**4.2.5** - 4 pages]

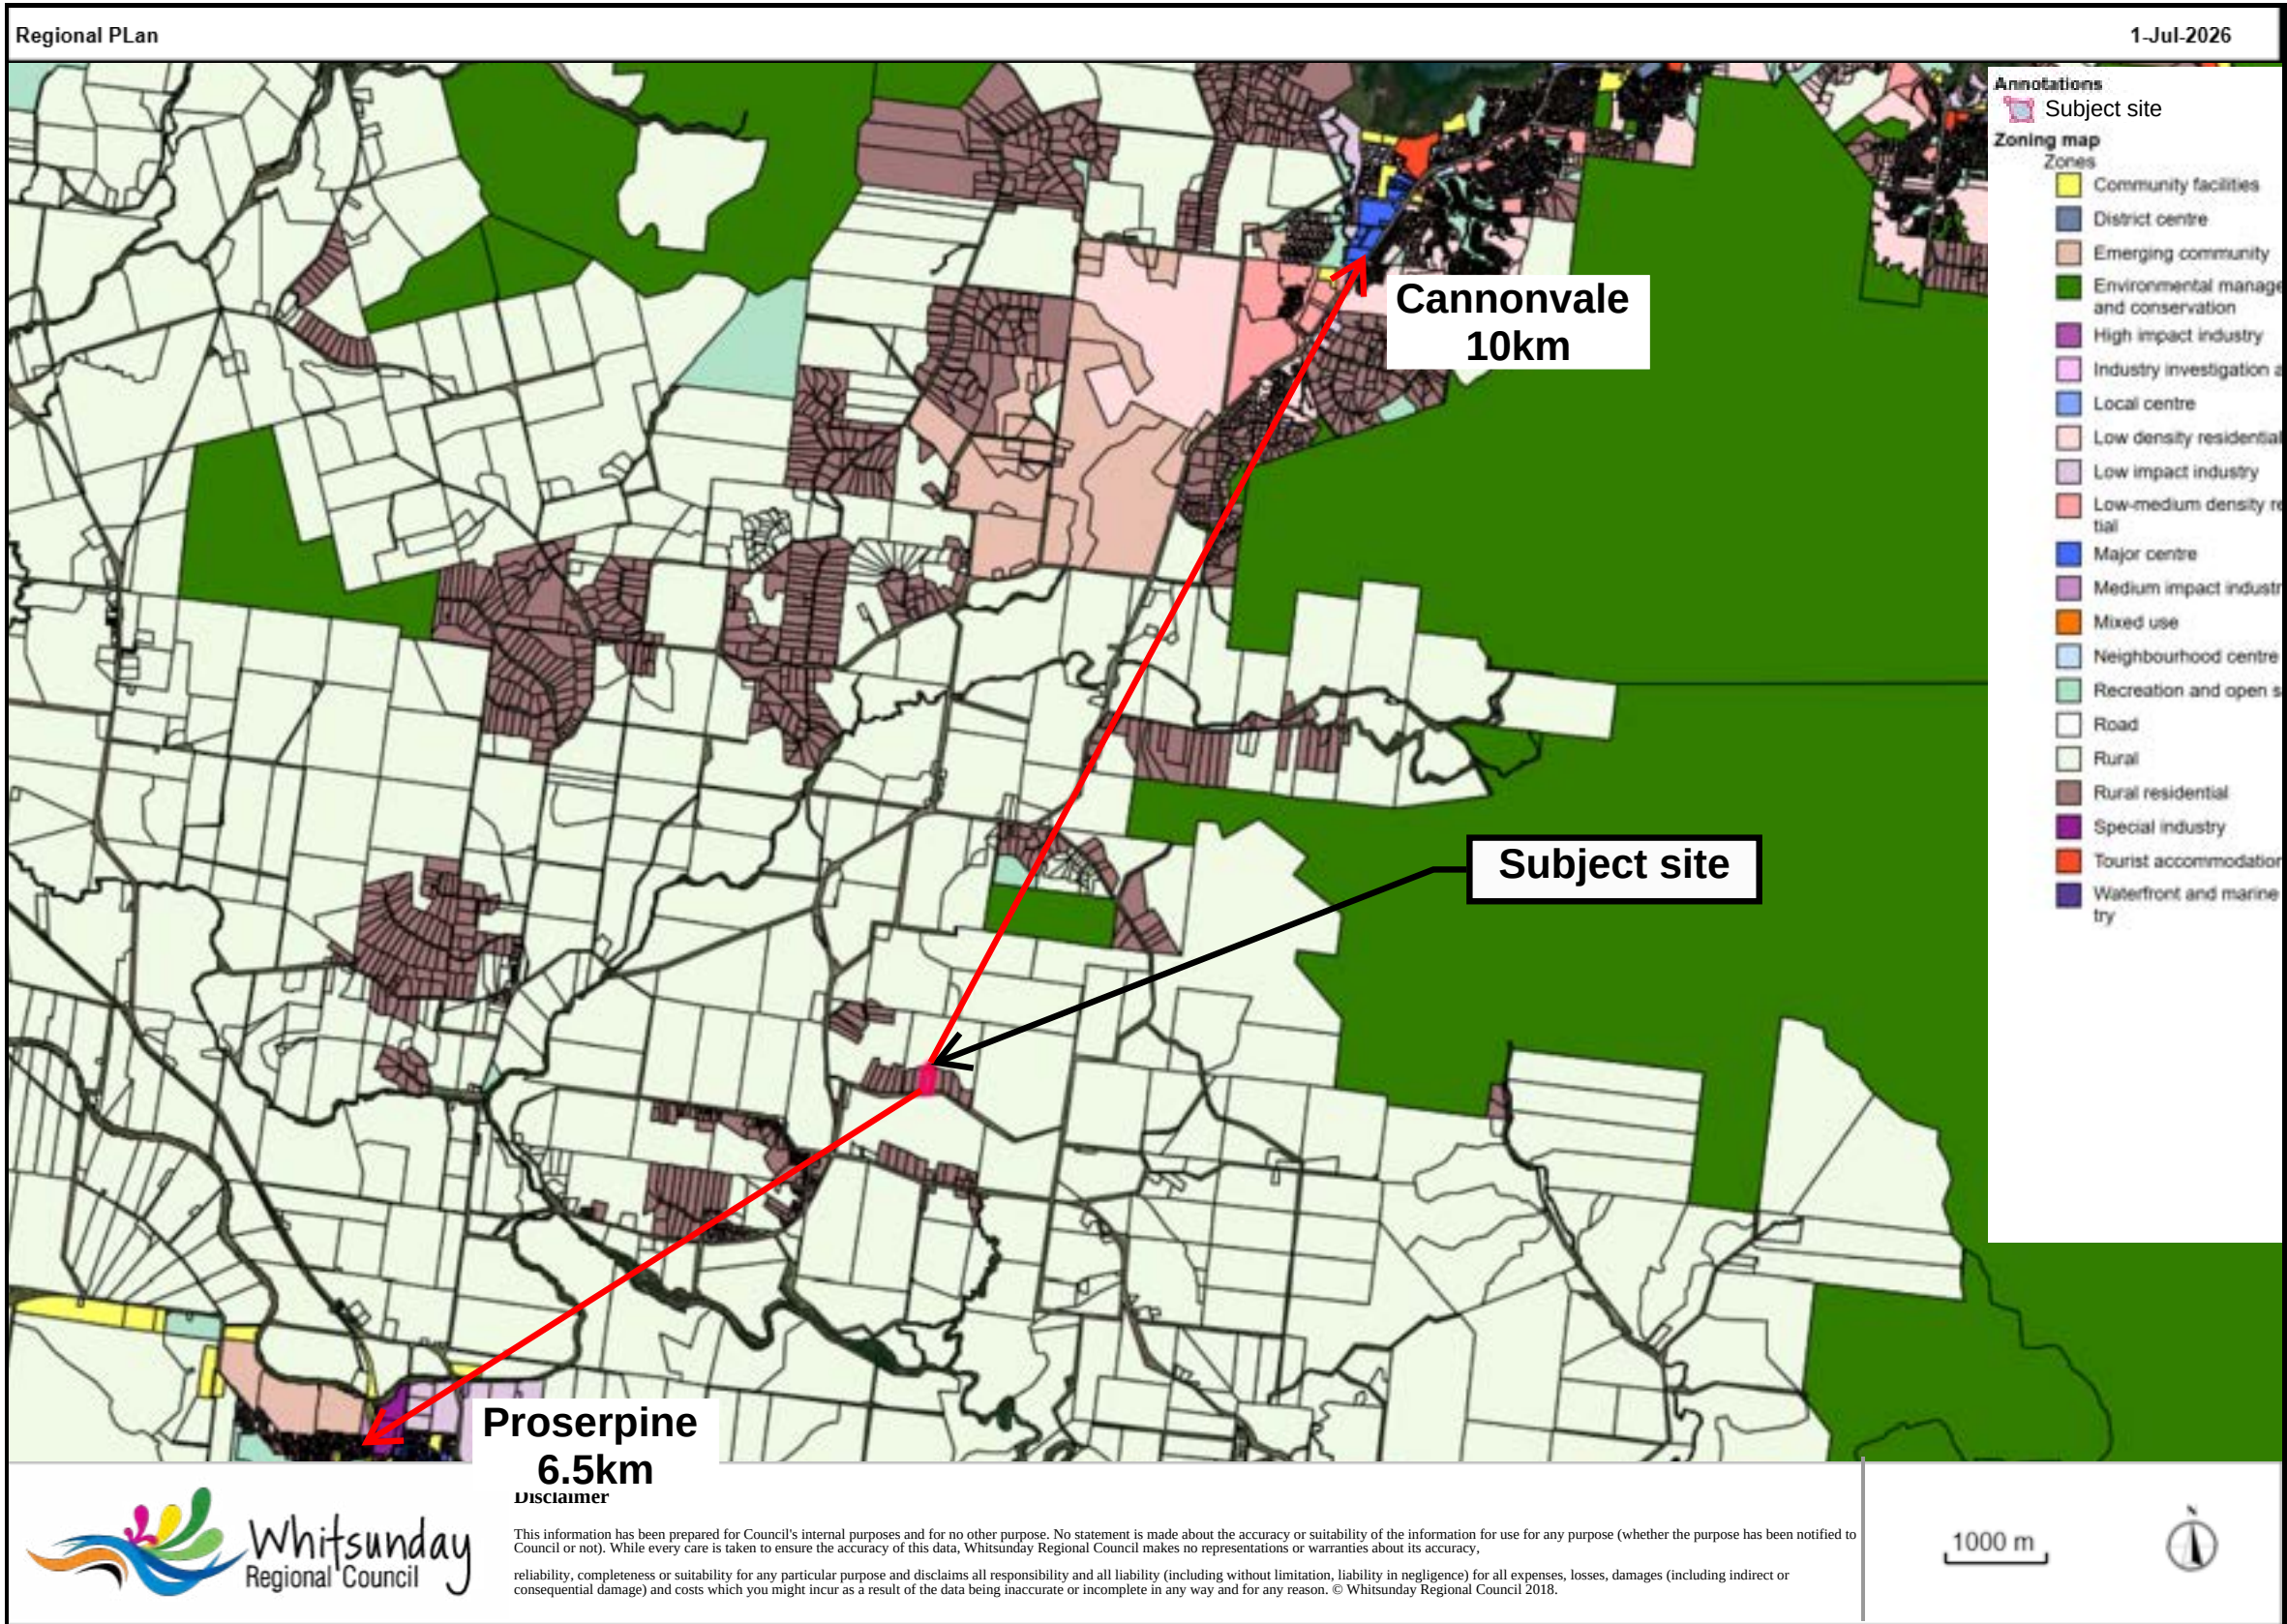

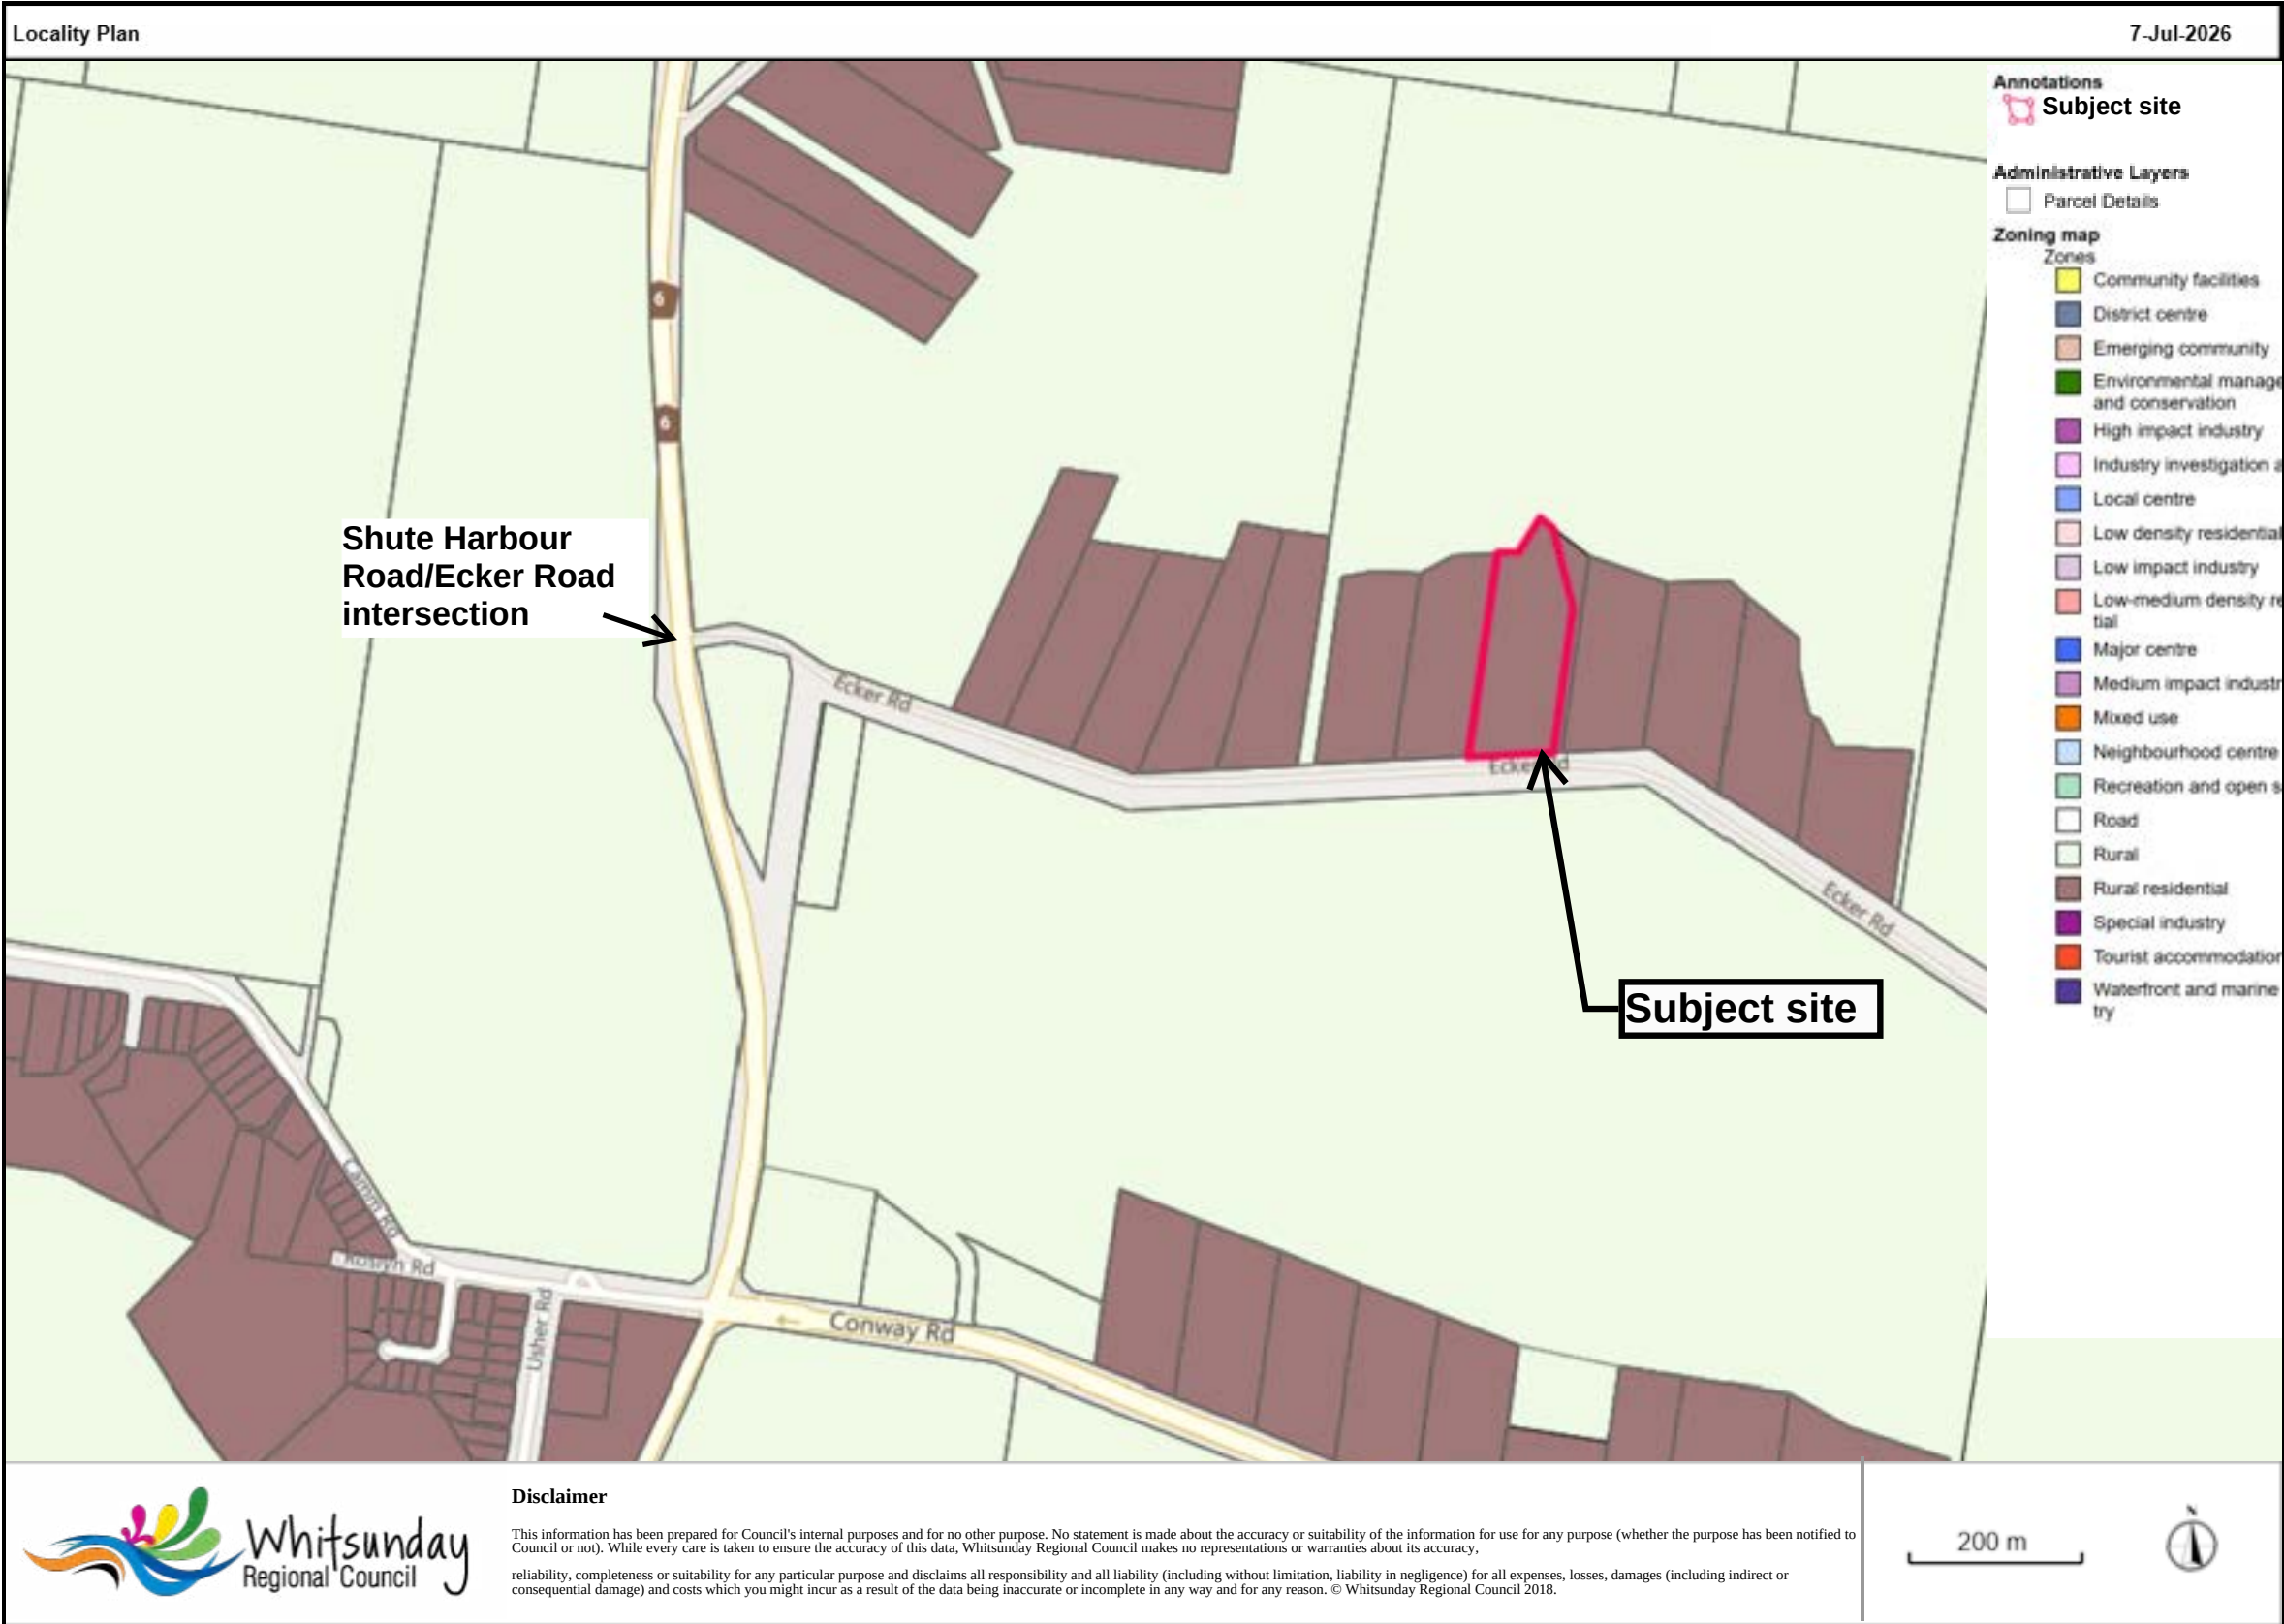

APPLICATION ASSESSMENT

Council has received the following development application, which has been assessed against the provisions of the relevant legislation as reported below.

1. Application Summary

Application:	Development Application for Development Permit for Reconfiguration of a Lot for One (1) Lot into Five (5) Lots and Access Easement
Applicant:	BFPD 2 Pty Ltd ATF BFPD 2 Trust C/ - TP Assist Pty Ltd
Property Address:	97 Ecker Road, PRESTON QLD 4802
Real Property Description:	L: 10 SP: 293983
Area of Site:	2.3Ha
Planning Scheme Zone:	Rural Residential
Existing Use:	Dwelling House
Existing Approvals:	None
Public Notification:	Development application was in public notification between 5 May 2026 and 26 May 2026. Council received 17 properly made submissions opposing and 1 supporting the proposed development.
State Referrals:	Nil
Third Party Advice	Department of Transport and Main Roads
Infrastructure charges:	\$63,073.60

2. Site Description

The subject site is located within the Rural Residential Zone in the locality of Preston, approximately 8 km north-east of Proserpine and 12 km south-east of Cannonvale. The site has an area of approximately 2.3 hectares and is surrounded by rural residential properties to the west, south and east, with rural land to the north. The land has a gentle fall of approximately 4% from the northern boundary towards Ecker Road.

The site has frontage to Ecker Road, a local rural access road servicing approximately 19 properties. The first approximately 500 metres of Ecker Road is sealed, with the remaining section unsealed. The subject site gains direct access from the unsealed section of the road.

Access to the broader road network is provided via the intersection of Ecker Road and Shute Harbour Road, a state-controlled road. The intersection is located within a 100 km/h speed environment immediately south of a cane railway crossing controlled by flashing warning lights. The sealed pavement on Shute Harbour Road extends approximately 5.0 metres from the road centreline to the edge of seal on both approaches to the intersection.

3. Proposal details

The proposal seeks to subdivide the existing rural residential allotment into five lots and create a shared access easement. The existing dwelling house and ancillary shed will be retained on



Proposed Lot 1, while an additional existing shed will be contained within Proposed Lot 2. Proposed Lot 1 will retain the existing driveway access to Ecker Road, with Proposed Lots 2 to 5 being serviced by a shared access easement.

The proposed subdivision comprises:

- Proposed Lot 1 – 5,041m² with an approximate width of 61m and depth of 89m, containing the existing dwelling house, ancillary structures and the existing driveway access to Ecker Road.
- Proposed Lot 2 – 4,023m² with an approximate width of 50m and depth of 89m, containing an existing shed.
- Proposed Lot 3 – Vacant lot with an area of 4,000m², an approximate width of 48m and depth of 87m.
- Proposed Lot 4 – Vacant lot with an area of 4,020m², an approximate width of 50m and depth of 87m.
- Proposed Lot 5 – Vacant lot with an area of 4,012m², an approximate average width of 51m and depth of 86m.
- Access easement – 1,903m² with an approximate average width of 10.04m and length of 194.65m, providing access to Proposed Lots 2 to 5.

4. Planning matters

The application has been assessed against the relevant provisions of the Planning Act 2016 and the *Whitsunday Regional Council Planning Scheme 2017*. The proposal generally complies with the Planning Scheme and is recommended for approval in accordance with the drawings and documents submitted, subject to relevant and reasonable conditions.

While this development did not trigger referral to State Assessment and Referral Agency (SARA) under the *Planning Regulation 2017*, the application was referred to Department of Transport and Main Roads for a third party advice regarding the Shute Harbour Road and Ecker Road intersection.

4.1 State Planning Policy – July 2017

The State Planning Policy (SPP) includes interim development assessment requirements to ensure that State interests are appropriately considered by local government when assessing development applications where the local government Planning Scheme is appropriately integrated all the State's interests in the SPP. The most recent SPP has been reflected in the *Whitsunday Regional Council Planning Scheme*, in particular Part 2 of State Planning Provisions.


4.2 Mackay Isaac and Whitsunday Regional Plan – February 2012

The Mackay, Isaac and Whitsunday Regional Plan was established to provide the vision and direction for the region to 2031. The plan provides certainty about where the region is heading in the future and provides the framework to respond to the challenges and opportunities which may arise.

The subject site is located within the Regional Landscape and Rural Production area that identifies land with regional landscape, rural production or other non-urban values to protect the land from inappropriate development. However, the regional plan relies on the local planning schemes to consider growth needs for rural residential land in the RLRPA.

4.3 Whitsunday Regional Council Planning Scheme 2017

4.3.1 Strategic Framework

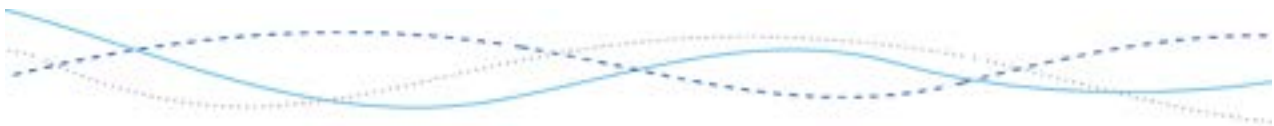

The Strategic Framework sets the policy direction for the Planning Scheme and forms the basis for ensuring appropriate development occurs in the Planning Scheme area. The proposal either supports the relevant Strategic Framework as follows:

Strategic Intent

- (1) The subject site is within the rural residential area, and the proposed subdivision supports the growth of rural residential development in the region.
- (2) The proposed lots provide for a rural residential lifestyle contributing to variety of housing. The proposed development does not increase risk associated with natural hazards.
- (4) The proposed development is in the established rural residential area of the region and does not negatively impact matters of ecological, environmental or scenic value.

Liveable communities and housing

Land use strategies

- (1) The development site is within the existing rural residential area of Preston and does not involve new residential expansion.
- (7) The proposed development is for subdivision of the existing rural residential lot and does not expand into the rural land.

Safety and Resilience to Hazards

- (1) The proposal does not create any hazard issues or have adverse impact on the community's resilience to hazards.

Infrastructure

Strategic Outcome

- (1) The subject site has access to the unsealed part of Ecker Road. The proposed development will increase demand on the transport infrastructure, and the road upgrade is required to ensure safety and efficiency of the transport infrastructure. All other services will be provided on-site at future building stage.

Land use strategies

- (2) comment from DTMR has been received that notes there will be marginal change to the safety risk at the intersection and has no objection to the intersection remaining in its current condition. Council has also sought peer review comment from SLR Consulting which agreed with the intersection remaining in its current condition.

The proposal does not undermine other outcomes and strategies in the Strategic Framework.


4.3.2 Overlay Codes

Acid sulfate soils overlay code

The small portion of the south -eastern corner of the subject land is within the Land above 5m AHD and below 20m AHD area of the overlay. The proposed development will avoid acid sulfate soils or manage in accordance with the Queensland Acid Sulfate Soils Technical Manual.

Agricultural land overlay code

The subject land is within the State Important Agriculture Area. The subject site is improved by a dwelling house use. The aerial and historical imagery shows no current or previous rural activities within the subject site. The small-scale rural activities compatible with the rural residential use can be carried

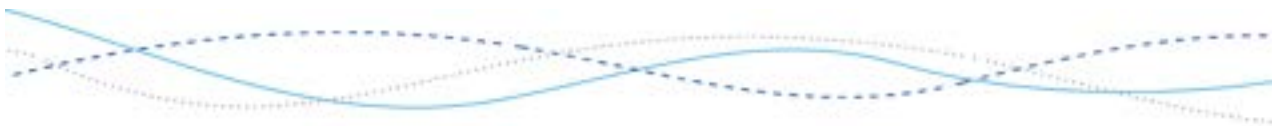

within the proposed lots. As such, the proposed development does not result in alienation or diminished productivity of the agricultural land.

Building heights overlay code

The proposed development does not involve construction of buildings. Therefore, this overlay is not relevant to this development.

Biodiversity, waterway and wetlands (vegetation) overlay code

The site includes area of MSES Regulated Vegetation (category C). However, the subject site has been cleared from vegetation with remaining vegetation along the drainage line to be retained within the proposed lots 1 and 2. Proposed Lot 1 includes the existing dwelling and proposed Lot 2 will retain the shed and has sufficient area for building envelop within the cleared area. Therefore, it is considered that there are no additional impacts from the proposed development.

Bushfire hazard overlay code

The subject site is affected by the high bushfire hazard risk and fire danger index (58). The northern portion of the site contains area under very high bushfire hazard risk. The site is mostly cleared from vegetation with a small patch of vegetation remaining at the front of the block. The site is gently sloping from north to south with the uphill vegetation identified as *Eucalyptus tereticornis* and/or *Corymbia* spp. and/or *E. platyphylla* and/or *Lophostemon suaveolens* woodland to open forest on hill slopes on Mesozoic to Proterozoic igneous rocks.

The subject site is in the rural residential zone and does not have access to reticulated water supply. While the proposed subdivision does not change the level of risk to the existing dwelling house, the subdivision is creating new lots and the conditions for water tanks are recommended to ensure that a water tank with water supply solely for fire-fighting purposes is available within each new lot prior to plan sealing if the lot contains the existing dwelling and at future building stage if lots are vacant.

4.3.3 Zone Code

Rural residential zone code

The proposed development is infill within the established rural residential area. The proposed lots with areas of 4,000m² or greater are sufficient to provide for semi-rural density and rural residential lifestyle.


Ecker Road is designed to a Rural Local Access standard and sealed from the intersection with Shute Harbour Road for approximately 500m. The rest of the road is unsealed. The proposed development will increase vehicle trips per day by 40vpd. According to WRC Development Manual, the road must be upgraded and sealed to a minimum Rural Access standard from the existing seal to the eastern property boundary of the subject site. To ensure the safety and efficiency of the road and development a condition is recommended to be imposed for Ecker Road upgrade.

4.3.4 Development Code

Reconfiguring a Lot Code

The proposed development will create four rear lots and does not meet the performance outcome PO2 (a) and (e) of the code. Notwithstanding the proposal's non-compliance with this requirement, it is found that the proposal does not conflict with the overall outcomes of the code and complies with all other performance outcomes for the provisions of creating a rear lot, as follows:

- All lots will have at least 40m of internal width and more than 50m of internal depth which is adequate for the proposed rural residential purposes.

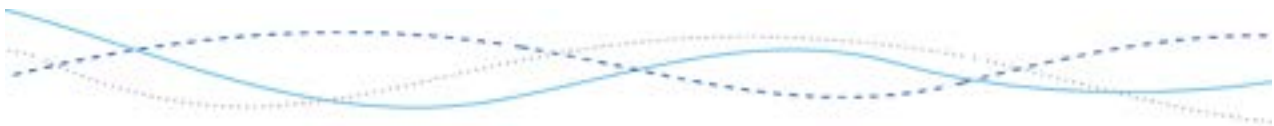

- Does not compromise the amenity of the surrounding area as the lots are an appropriate form of rural residential development.
- A safe and convenient access location is available to Ecker Road.
- All lots have suitable building envelopes and area available for effluent disposal systems.
- The access handle can accommodate a 5.5m wide shared driveway.
- Sufficient area is available on the street frontage for the collection of refuse collection bins.

Infrastructure code

The existing structures will be contained within proposed Lots 1 and 2. New services will be provided to additional lots at future building works stage. The reports for on-site wastewater management and foundation investigation provide recommendations for future layout and location of the disposal system within the proposed lots.

Conditions for stormwater management and operational work approval are recommended to ensure that the proposed development discharges stormwater to a lawful point of discharge and does not increase flood levels and/or flood frequency at any locations where existing landowners and/or users are adversely affected by waterway flooding for all events up to and including Q100.

Excavation and filling code

The existing driveway will provide access to proposed lot 1. The new access point (contained within the access easement) will be constructed and maintained in accordance with the requirements of D2: Site regrading and S1: Earthworks of PSP SC6.8 WRC development manual. No filling or excavation is included in this proposal. The proposed development does not result in a change in flood flows, velocities or levels external to the development site.

Transport and parking code

The subject site is accessed from Ecker Road. Proposed Lots 2 to 5 will be serviced by a shared access easement incorporating a 5.5 m wide sealed driveway designed in accordance with the Whitsunday Regional Council Development Manual.

Ecker Road services 17 properties (it is assumed the properties on the eastern side of Palm Creek would join Conway Road) and is constructed to a sealed standard, generally 4m wide, for approximately the first 500m from the intersection from Shute Harbour Road. This pavement width is non-compliant with the current Development Manual requirements which requires a 6m pavement. The remaining section of Ecker Road is unsealed generally to a 6m formation which is compliant for roads carrying less than 100 vehicle movements per day as a rural local access road. The unsealed section of the road is used by 11 properties and continues until it joins to Conway Road.

The Development Manual adopts a planning assumption of 10 vehicle movements per day per dwelling. The proposed subdivision has the potential to facilitate four additional dwellings, resulting in an estimated increase of 40 vehicle movements per day. Ecker Road currently services 17 properties, which equates to an estimated traffic volume of 170 vehicle movements per day at the point of the intersection with Shute Harbour Road. With the additional traffic generated by the proposal, the estimated traffic volume on Ecker Road would increase to approximately 210 vehicle movements per day, exceeding the 200 vehicle movements per day threshold prescribed by Table D1.3 of the Whitsunday Regional Council Development Manual for a Rural Collector road. Accordingly, an upgrade of Ecker Road would be required to accommodate the additional traffic generated by the development.

The applicant has provided traffic count data collected in 2024 which indicates that Ecker Road currently carries an average daily traffic (ADT) volume of approximately 110 vehicles per day. This demonstrates that the existing rural residential development generates fewer vehicle movements than the standard planning assumption of 10 vehicle trips per allotment per day. Based on the existing traffic volumes and the additional traffic expected from the proposed subdivision, the estimated future traffic volume on



Ecker Road is approximately 139 vehicles per day. This places the hierarchy of the road as a Rural Access Road for roads between 100-199 vehicle movements per day.

As the development is placing additional traffic demand on Ecker Road it is recommended conditions of approval are imposed that require Ecker Road, from the existing sealed section to the eastern boundary of the subject site, to be upgraded to the Rural Access Road standard of a sealed 6m wide pavement. The conditions are considered to be reasonable and relevant conditions as the proposed development will increase ADT on Ecker Road by 26%.


Whilst the remaining section of Ecker Road is currently only sealed to an approximate 4m width, the section of road is generally in fair condition and recent advice from the Roads and Drainage Unit a sealed 4m road width is acceptable up to 150vpd. As the estimated future traffic volume will be 139vpd it is not recommended to impose conditions for the upgrading of this section.

4.4 Public notification


The development application was in public notification between 5 May 2026 and 26 May 2026. Council received 17 properly made submissions opposing the proposed development and one submission in support.

The issues raised in the submissions have been summarised as follows:


Issue	Comment
Flooding and unsealed road	The public submissions raised concerns regarding the impact of the proposed development on the condition of the road infrastructure and worsening of the road conditions during wet season due to unsealed part of the road being prone to flooding and erosion. An assessment of the developments impact on Ecker Road is provided in the transport and parking code assessment. Conditions of approval are recommended to address the standard of Ecker Road.
Shute Harbour Road/Ecker Road intersection safety	The public submissions raised concern with the intersection at Ecker Road / Shute Harbour Road and the impact of additional vehicle movements. Due to the distance of the site from Shute Harbour Road and the number of lots proposed, the application was not required to be referred to the State Assessment and Referral Agency. However, several submissions received during public notification raised concerns about the effect of the development on the Shute Harbour Road/Ecker Road intersection. Council therefore sought advice from the Department of Transport and Main Roads (DTMR). Sight distance to the south of the intersection is restricted to approximately 180 m, which does not meet the Austroads

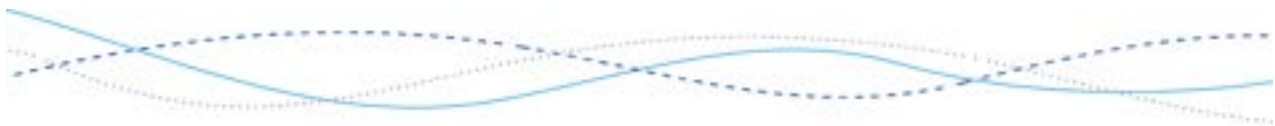

	requirements for a 100 km/h speed environment. An existing warning sign is located approximately 350 m south of Ecker Road, beyond the crest, and a cane railway crossing warning sign is located approximately 220 m south of the intersection. While these signs alert motorists to upcoming hazards and may encourage reduced vehicle speeds, an "Overtaking lane 300 m ahead" sign on the same approach may encourage some motorists to accelerate. DTMR advised that the preferred intersection treatment for the traffic volumes using Ecker Road is a Basic Right Turn Treatment (BAR) and Rural Basic Left-turn Treatment (BAL). Shute Harbour Road currently provides approximately 5 m of sealed pavement between the road centreline and edge of seal on both approaches to the intersection. This does not meet the minimum width of 6 m required for the BAR and BAL treatments. DTMR previously investigated complaints about the intersection in 2024. The recorded crashes were located north of the cane railway crossing and were not associated with the Ecker Road intersection. Nevertheless, the investigation concluded that a BAR treatment would be the minimum required intersection upgrade. DTMR has no current or proposed planning or funding projects for this section of Shute Harbour Road. Further comment was sought from DTMR that notes there will be marginal change to the safety risk at the intersection and has no objection to the intersection remaining in its current condition. Council has also sought peer review comment from SLR Consulting which agreed with the intersection remaining in its current condition.
Conflict with Strategic Framework and Rural Residential Zone code	Submitters are concerned that the proposed development conflicts with the Strategic Framework and Rural Residential Zone code by creating rear lots with shared access inconsistent with the surrounding rural and rural residential large lots. An assessment of the proposal's compliance with the strategic framework and rural residential code has been provided. No grounds for refusal are identified.

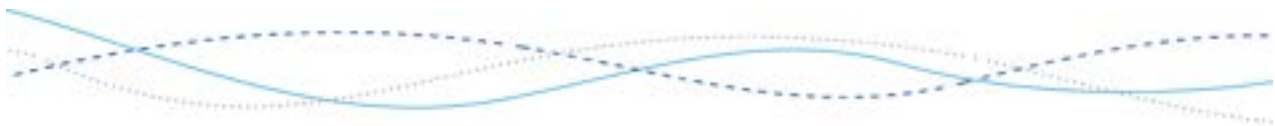

Stormwater runoff, wastewater, and environmental health risks	To ensure that stormwater from the proposed development will discharge to a lawful point and that there is no increase in flood levels and/or flood frequency at any locations where existing landowners and/or users are adversely affected by waterway flooding for all events up to and including Q100 conditions for stormwater management and operational works approval are recommended. According to site evaluation, Proposed Lot 1 has an existing dwelling and associated effluent system. Proposed Lot 2 has an existing shed, and Proposed lots 3, 4 and 5 are vacant lots. The applicant has submitted Land Suitability Assessment for On-site Wastewater Treatment and Effluent Disposal for Proposed Lots 2 and 5, and On-site Wastewater Management and Foundation Investigation for Proposed Lots 3 and 4. The reports concluded that the proposed lots have sufficient land areas for dwelling houses and effluent disposal areas via advanced secondary treatment in accordance with the requirements of the Queensland Plumbing and Wastewater Code.
Environmental and amenity impacts	Submitters object the proposal due to concerns that development will result in vegetation loss, and increase in hard surface areas, greater development intensity and a corresponding loss of rural outlook and privacy. The application seeks approval for a Reconfiguration of a Lot, and no building or vegetation clearing is proposed as part of this development application. The subject property is primarily cleared of vegetation. The proposed development remains substantial in size, averaging of 4,000m² (one acre). Lots of this size provide opportunity for future landscaping and setbacks between future dwelling houses. As a result, the development will retain the semi- rural character consistent with the purpose of the Rural Residential Zone. The rural outlook will be preserved as the existing dwelling with ancillary buildings within the Proposed Lot 1 will be retained. The future dwellings within the proposed rear lots will be screened from the street view. Development of land within the Rural Residential Zone is anticipated by the Planning Scheme, and changes to outlook are an inevitable part of the development. The resulting lots will continue to exhibit rural-residential density, landscaped character consistent with the existing and intended future character of the locality. Future dwelling houses will be required to comply with the applicable planning and building requirements related to setbacks, site coverage and building design. The proposed lots provide for building envelopes that have separation distances from the adjoining lots sufficient to reduce the potential for unreasonable overlooking or privacy impacts.

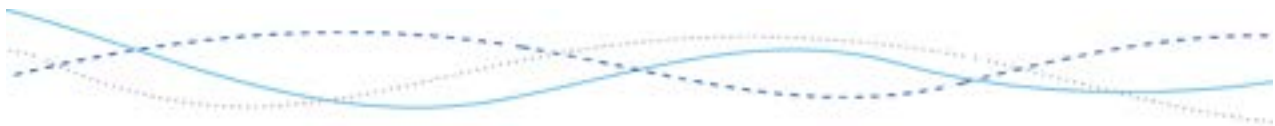

Dust and noise pollution	Submitters raised concerns regarding the potential dust and noise impacts from the proposed development. Temporary dust and noise impacts may occur during future construction activities. However, these impacts can be managed through established construction practices and legislative requirements. The proposed development is a relatively small scale rural residential subdivision involving the creation of a total of five allotments. Any construction activities associated with civil works, access formation and future dwelling construction will be temporary in nature and limited in duration. Appropriate measures such as dust suppression, erosion and sediment controls, vehicle speed management, and restrictions on construction hours can be implemented to minimise impacts on neighbouring properties.
--------------------------	--


4.5 Internal referrals

The application has been assessed by Development Engineering and Environmental Officer. Draft conditions are recommended to be imposed in relation to infrastructure connections.

5. Infrastructure charges notice

The following is a breakdown on the Infrastructure Charges for the development

	Adopted Charge				
Type of Development	Development Category	Demand Unit & Qty	Charge Rate	Adopted Charge	
Reconfiguring a Lot – One (1) Lot into Five (5) Lots	Residential	3 or more bedroom dwelling house 5	\$15,768.40	\$78,842.00	
Total Adopted Charge				\$78,842.00	
	Credit				
Type of Development	Development Category	Demand Unit & Qty	Charge Rate	Discount	Total Credit
Dwelling house	Residential	3 or more bedroom dwelling house 1	\$15,768.40	N/A	\$15,768.40
Total Credit					\$15,768.40
Total Charge					\$63,073.60

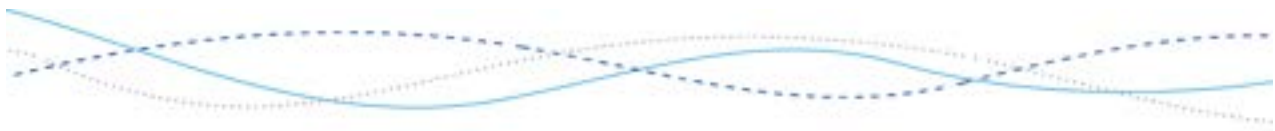

1.0 ADMINISTRATION

- 1.1 The approved development must be completed and maintained generally in accordance with the approved drawings and documents:

Plan/Document Name	Prepared By	Plan Number	Dated
Reconfiguration of Lot Plan – Proposed Lots 1 to 5 – Aerial imagery	Applicant	260211-01 C01 Rev A	17/02/2026
Reconfiguration of Lot Plan – Proposed Lots 1 to 5	Applicant	260211-01 C01 Rev A	17/02/2026
Proposed Driveways Layouts and SISD design check	Paradise Engineering	202524-1-A Amend B	20/04/2026
Proposed Driveways Layouts	Paradise Engineering	202524-2-A Amend A	20/04/2026
Land Suitability Assessment for On-site Wastewater Treatment and Effluent Disposal	CQ Soil Testing	CQ30951	17/04/2026
On-site Wastewater Management and foundation investigation	Ground Environments Pty Ltd	GE_2509.1310 _Rev 1	26/02/2026

- 1.2 The following further development permits are required prior to commencement of work on site or commencement of the use:

- Operational Works:
 - Earthworks
 - Stormwater drainage
 - Access (Internal)
 - Erosion Prevention and Sediment Control
 - Road works.

All Operational Works, Plumbing and Drainage Works Development Permits must be obtained prior to the issue of a Building Works Development Permit.

- 1.3 Where a discrepancy or conflict exists between the written conditions of this approval and the approved plans, the requirements of the written condition(s) will prevail.
- 1.4 The applicant shall demonstrate and provide evidence that compliance with all conditions of this development approval and any other subsequent development approvals as a result of this development approval have been complied with at the time of sealing the survey plan or commencement of the use, whichever is the sooner.

2.0 WATER INFRASTRUCTURE

- 2.1 Design and construct a potable water supply to proposed Lots 2, 3, 4 and 5 in accordance with Council's Planning Scheme or Planning Policy applicable at the time. Such work must be in accordance with an approved detailed design at future building application stage.

3.0 ON SITE EFFLUENT DISPOSAL

- 3.1 At future building application stage, the applicant is to Design and Construct an on-site domestic sewerage treatment system to proposed Lots 2, 3, 4 and 5. Such work must be in accordance with Council's Planning Scheme applicable at the time and Queensland Plumbing and Wastewater code. The Effluent Feasibility Studies by Ground Environments Pty Ltd, dated 26 February 2026 and by CQ Soil Testing, dated 17 April 2026 should be noted at future building stage.

4.0 STORMWATER AND FLOODING

- 4.1 A Development Permit for Operational Works (Stormwater Drainage) must be obtained prior to commencement of work on site.
- 4.2 Any application for Operational Works (Stormwater) must be accompanied by engineering design drawings, including calculations and certifications of the design, demonstrating compliance with Queensland Urban Drainage Manual (current at the time of development), Council's Development Manual (current at the time of development) and this Decision Notice.
- 4.3 Each allotment to be created must be provided with a lawful point of discharge prior to signing of the Survey Plan.
- 4.4 The developed flows from the land must be drained to a lawful point of discharge prior to signing of the Survey Plans. Easements for this purpose must be provided over all land from the development to the lawful point of discharge.
- 4.5 All stormwater drainage works must be designed and constructed in accordance with the Queensland Urban Drainage Manual current at the time of development and Council's Development Manual (current at the time of development).
- 4.6 All site works must be undertaken to ensure that there is no increase in flood levels and/or flood frequency at any locations where existing landowners and/or users are adversely affected by waterway flooding for all events up to and including Q100.
- 4.7 Easements required for drainage purposes through allotments must be in accordance with details described in the Queensland Urban Drainage Manual current at the time of development.
- 4.8 Prior to signing of Plan of Survey, the owner must lodge with Council, a civil engineer's design and construction certification (by an experienced and qualified RPEQ engineer). The certification must be addressed to Council and must certify that the Roof and Allotment and Stormwater Drainage works have been constructed in accordance with the requirements of Queensland Urban Drainage Manual current at the time of development, Council's Development Manual (current at the time of development) and this Decision Notice and will not cause adverse effects to adjoining or downstream properties or infrastructure.

5.0 ACCESS AND PARKING

- 5.1 A Road Works permit must be obtained prior to commencement of work for the external access on site.
- 5.2 The external access to Proposed Lots 1 and 2 must be constructed in accordance with the Approved Road Works permit prior to the commencement of use or signing of the Survey Plans.
- 5.3 A Development Permit for Operational Works (Internal Access) must be obtained prior to commencement of work on site.
- 5.4 Any application for Operational Works (Internal Access) must be accompanied by engineering design drawings, including calculations and certifications of the design,

demonstrating compliance with Council's Development Manual (current at the time of development) and this Decision Notice.

- 5.5 At completion of construction and prior to signing of plan of survey, the Supervising Engineer shall provide certification that all External and Internal access works constructed on site comply with Council's Development Manual and this Decision Notice of Approval
- 5.6 The applicant must design and construct the internal access from Ecker Road, Road Reserve for the full length of the access Easements to Proposed Lots 2, 3, and 4 to a sealed standard, 5.5m wide, so as to comply as a minimum with the levels, dimensions and specifications as shown on Council's current Standard Drawing and Whitsunday Regional Council's Development manual standard DG 1.17 and DG 1.30 Access to Allotments prior to the signing of the Plan of Survey.
- 5.7 At a point past the proposed driveway to proposed Lot 4, the applicant must extend this driveway from a width of 5.5m to a minimum width of 3m sealed standard over a 10m transition extending to the northern property boundary of proposed Lot 5 in accordance with DG 1.17 and DG 1.30, prior to the signing of the plan of survey. Development manual standard DG 1.17 and DG 1.30 Access to Allotments prior to the signing of the Plan of Survey.
- 5.8 Easement documentation required for this internal access is to be provided to Council free of charge prior to the sealing of the survey plan.
- 5.9 The documentation for the proposed Access Easements must include statements with regard to ownership and responsibility for future construction and ongoing maintenance requirements of the sealed access within the Easements.

6.0 ROADWORKS

- 6.1 A Development Permit for Operational Works (Roadworks) must be obtained prior to commencement of work on site.
- 6.2 Any application for Operational Works (Roadworks) must be accompanied by engineering design drawings, including calculations and certifications of the design, demonstrating compliance with Queensland Urban Drainage Manual (current at the time of development), Council's Development Manual (current at the time of development) and this Decision Notice.
- 6.3 The proposed upgrade of Ecker Road shall be designed to meet to a minimum requirement for the Street and Road Hierarchy as shown in Table D1.3 of Council's Development Manual. The design criteria must as a minimum be as follows:

Rural Access

Pavement Width	- 6m
Formation	- 8m
Edge treatment	- Nil
Surface	- Two coat seal

Ecker Road must be upgraded from the edge of the existing road seal to the west for approximately 500m to the eastern property boundary of Lot 10SP293983.

- 6.4 Design and construction of the works must be in accordance with Council's Standard Specifications and Standard Drawings applicable at the time of development.
- 6.5 All stormwater drainage works associated with the above roadworks must be designed and constructed in accordance with Council's Development Manual.

- 6.6 At completion of construction and prior to Signing of Plan of Survey, the Supervising Engineer must provide certification to Council that all construction complies with this Decision Notice and Council's Development Manual.

7.0 ELECTRICITY AND TELECOMMUNICATIONS

- 7.1 Provide electricity and telecommunications connection to the proposed development to the requirements of the relevant authority. The application must submit to Council, either:
- (a) a certificate of supply demonstrating that existing low-voltage electricity supply is available to the newly created lots; or
 - (b) a certificate of supply that the applicant has entered into an agreement with the authorized electricity supplier, Ergon, to provide electricity services to the newly created lots, payment has been received, and the connection will be completed at a date in the future.
- 7.2 If low-voltage electricity supply is unavailable to the newly created lots then the applicant must provide a certificate of supply of the proposed electricity connection date to all future property owners prior to entering into a contract of sale for the newly created lots prior to signing of the survey plan.

8.0 BUSHFIRE PROTECTION PLAN

- 8.1 Prior to sealing the plan of survey for Proposed Lot 1, one tank that is below ground or of non-combustible construction is located within 10 meters of each Class 1, 2, 3 or 4 building is to be provided as follows:
- a) a take-off connection from the tank that is at a level that allows static water supply of 10,000 litres to be dedicated for firefighting purposes;
 - b) a hardstand area allowing heavy rigid fire appliance access within 6m of tank;
 - c) fire brigade tank fittings (50mm ball valve & male camlock coupling);
 - d) above ground water pipes, where fittings are metal; and
 - e) if underground, the tank has an access hole of 200mm (minimum) to allow access for suction lines.
- 8.2 At future building application stage for Proposed Lots 2, 3, 4 and 5, one tank that is below ground or of non-combustible construction is located within 10 meters of each Class 1, 2, 3 or 4 building is to be provided as follows:
- a) a take-off connection from the tank that is at a level that allows static water supply of 10,000 litres to be dedicated for firefighting purposes;
 - b) a hardstand area allowing heavy rigid fire appliance access within 6m of tank;
 - c) fire brigade tank fittings (50mm ball valve & male camlock coupling);
 - d) above ground water pipes, where fittings are metal; and
 - e) if underground, the tank has an access hole of 200mm (minimum) to allow access for suction lines.

9.0 ENVIRONMENTAL MANAGEMENT PLAN (EMP)

- 9.1 A Development Permit for Operational Works (Erosion Prevention and Sediment Control) must be obtained prior to commencement of work on site.
- 9.2 The Erosion Prevention and Sediment Control Plan must be prepared in accordance with Council's Development Manual and best Practice Erosion & Sediment Control – November 2008 (IECA White Book).
- 9.3 The strategy of the plan must be implemented and maintained for the duration of the operational and building works, and until exposed soil areas are permanently stabilised (e.g., turfed, concreted).
- 9.4 Discharges of water pollutants, wastewater or stormwater from the site must not cause measurable levels of water pollutants in the receiving waters to fall outside the acceptable ranges specified in the 'Australian Water Quality Guidelines for Fresh and Marine Waters', ANZECC 2000.
- 9.5 No visible emissions of dust must occur beyond the boundaries of the site during earthworks and construction activities on the site. If, at any time during the earthworks and construction activities the dust emissions exceed the levels specified above, all dust generating activities must cease until the corrective actions have been implemented to reduce dust emissions to acceptable levels or wind conditions are such that acceptable levels are achieved.
- 9.6 The applicant must ensure that when undertaking any on-site or external works, including any filling and extraction, appropriate dust control measures are implemented in accordance with the Environmental Protection Act 1994 and complies with the relevant air quality objectives defined in the Environmental Protection (Air) Policy 2008.

10.0 MAINTENANCE VALUATION

- 10.1 The applicant must pay to Council a maintenance valuation fee per lot at the time of sealing of the survey plan at the rate applicable at the time of payment. The current rate is \$58.00 per lot.

11.0 MISCELLANEOUS

- 11.1 If any item of cultural heritage is identified during site works, all work must cease and the relevant State Agency must be notified. Work can resume only after State Agency clearance is obtained.

The Applicant is reminded of their obligations under the Aboriginal Cultural Heritage Act, 2003 and the Torres Strait Islander Cultural Heritage Act 2003. Further information and databases are available from the Department of Aboriginal and Torres Strait Islander Partnerships at: www.datsip.qld.gov.au

- 11.2 Any alteration necessary to electricity, telephone, water mains, sewerage mains, and/or public utility installations resulting from the development or in connection with the development, must be at full cost to the developer.
- 11.3 Any building materials, equipment and the like must be appropriately tied down, placed indoors and secured on site at the time of preparation for cyclone events. The on-site supervisor is to ensure that all contractors/employees take the necessary steps to secure the construction site in the event of a cyclone.
- 11.4 All construction materials, waste, waste skips, machinery and contractors' vehicles must be located and stored or parked within the site. No storage of materials, parking of construction machinery or contractors' vehicles will be permitted in Ecker Road or adjoining land unless written permission from the owner of that land and Council is provided.

- 11.5 It is the developer's responsibility for the full rectification of any damage caused to neighbouring public infrastructure (such as footpaths, driveways, fences, gardens, trees and the like) caused by contractors, including clean-up of any litter or waste that is a result of the subject development.

12.0 ADVISORY NOTES

12.1 Hours of work

It is the developer's responsibility to ensure compliance with the Environmental Protection Act 1994, which prohibits any construction, building and earthworks activities likely to cause nuisance noise (including the entry and departure of heavy vehicles) between the hours of 6.30 pm and 6.30 am from Monday to Saturday and at all times on Sundays or Public Holidays.

12.2 Dust Control

It is the developer's responsibility to ensure compliance with the Environmental Nuisance of the Environmental Protection Act 1994 which prohibits unlawful environmental nuisance caused by dust, ash, fumes, light, odour or smoke beyond the boundaries of the property during all stages of the development including earthworks and construction.

12.3 Sedimentation Control

It is the developer's responsibility to ensure compliance with the Environmental Protection Act 1994 and Schedule 9 of the Environmental Protection Regulation 2008 to prevent soil erosion and contamination of the stormwater drainage system and waterways.

12.4 Noise During Construction and Noise in General

It is the developer's responsibility to ensure compliance with the Environmental Protection Act 1994.


12.5 General Safety of Public During Construction


It is the project manager's responsibility to ensure compliance with the Work Health and Safety Act 2011. It states that the project manager is obliged to ensure construction work is planned and managed in a way that prevents or minimises risks to the health and safety of members of the public at or near the workplace during construction work.

It is the principal contractor's responsibility to ensure compliance with the Work Health and Safety Act 2011. It states that the principal contractor is obliged on a construction workplace to ensure that work activities at the workplace prevent or minimise risks to the health and safety of the public at or near the workplace during the work.



It is the responsibility of the person in control of the workplace to ensure compliance with the Work Health and Safety Act 2011. It states that the person in control of the workplace is obliged to ensure there is appropriate, safe access to and from the workplace for persons other than the person's workers.

- 12.6 Enquiries relating to the aforementioned conditions should be directed to the Development Services Directorate who will direct the enquiry to the relevant officer.

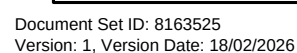

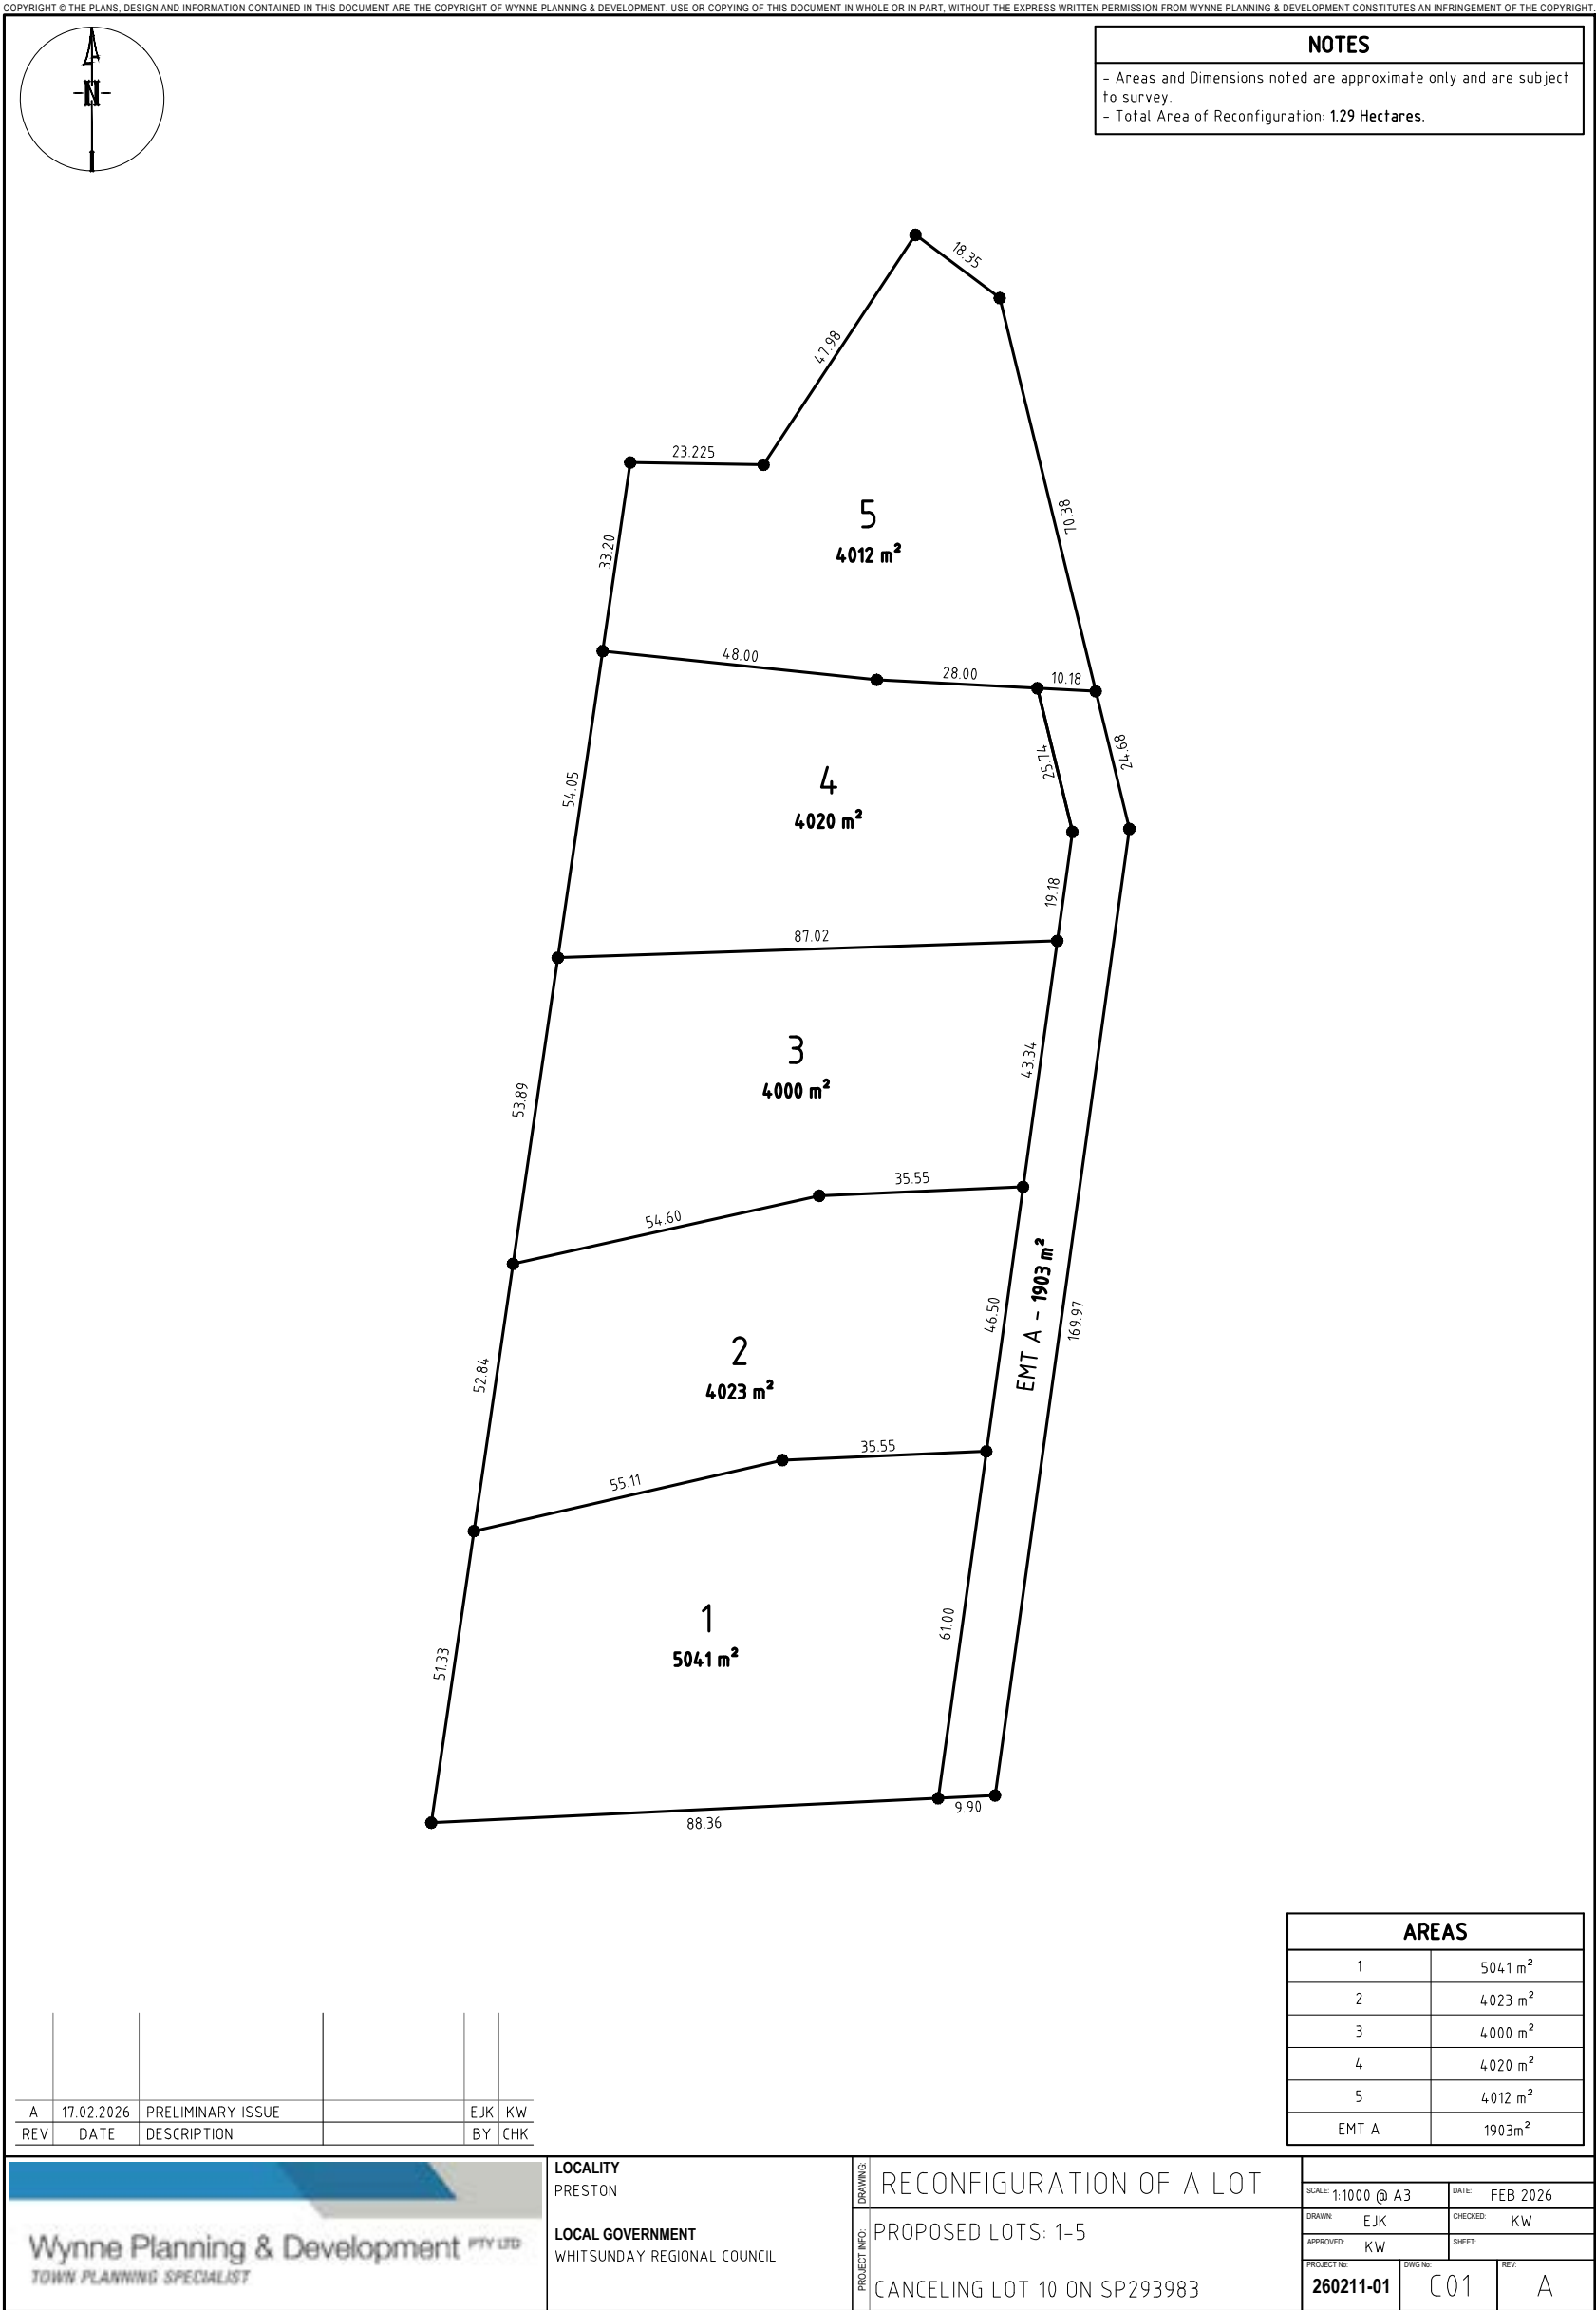



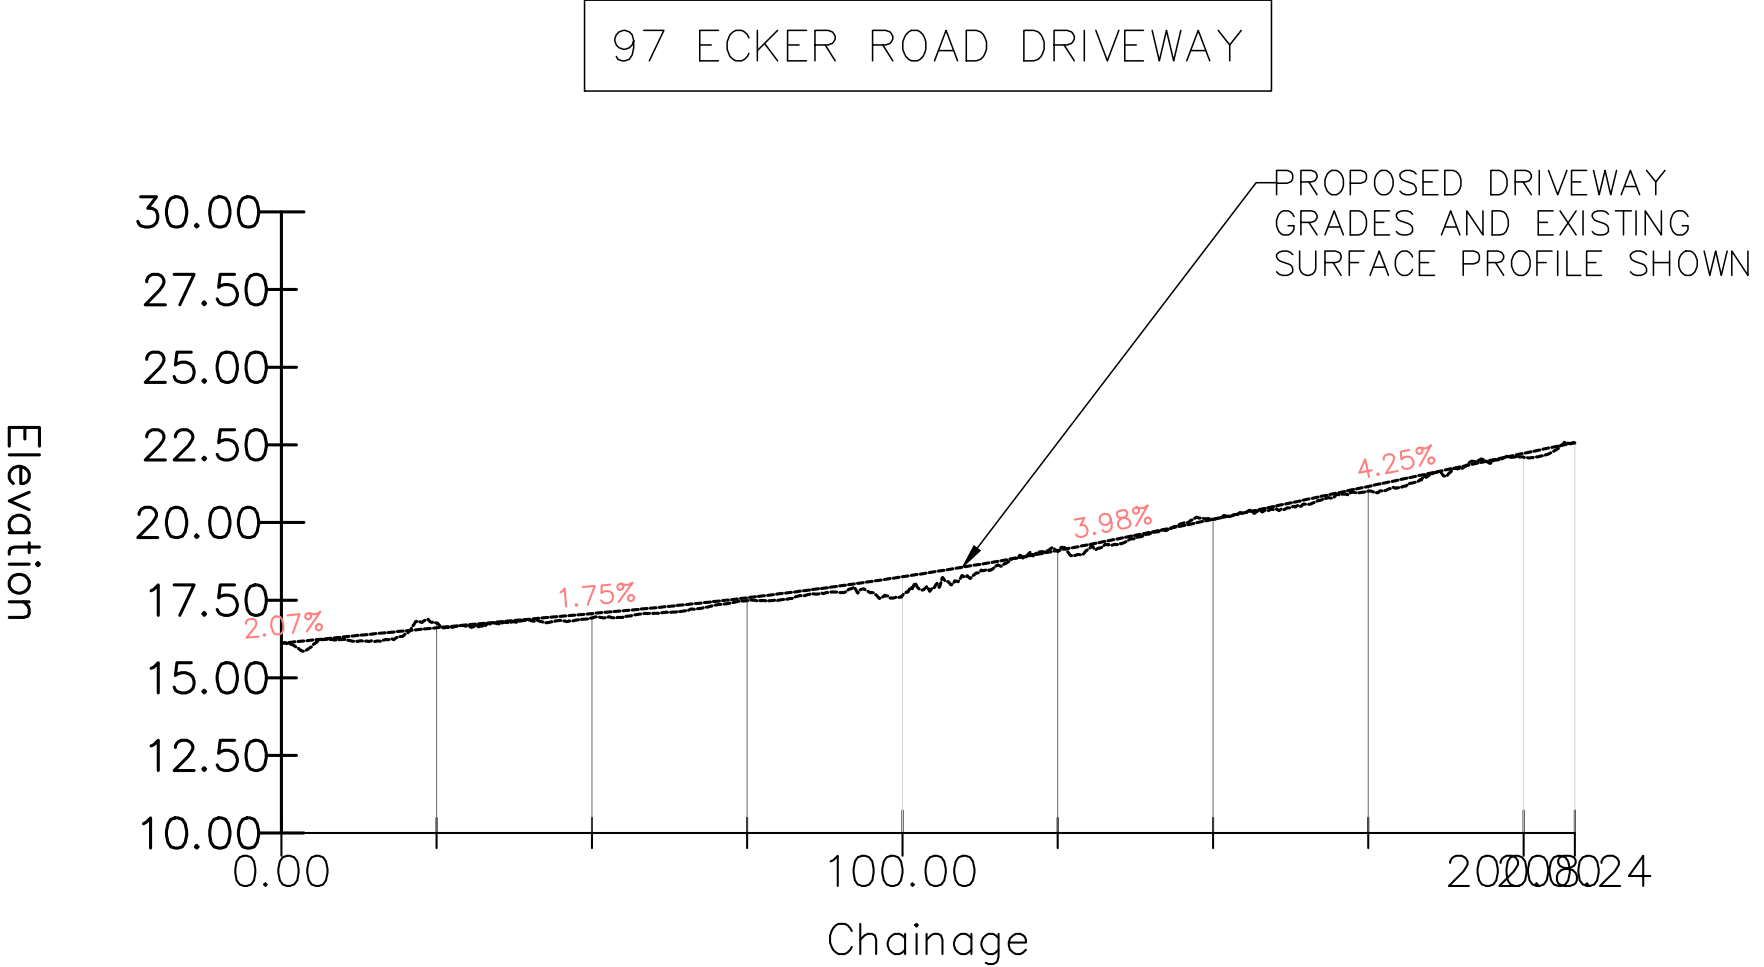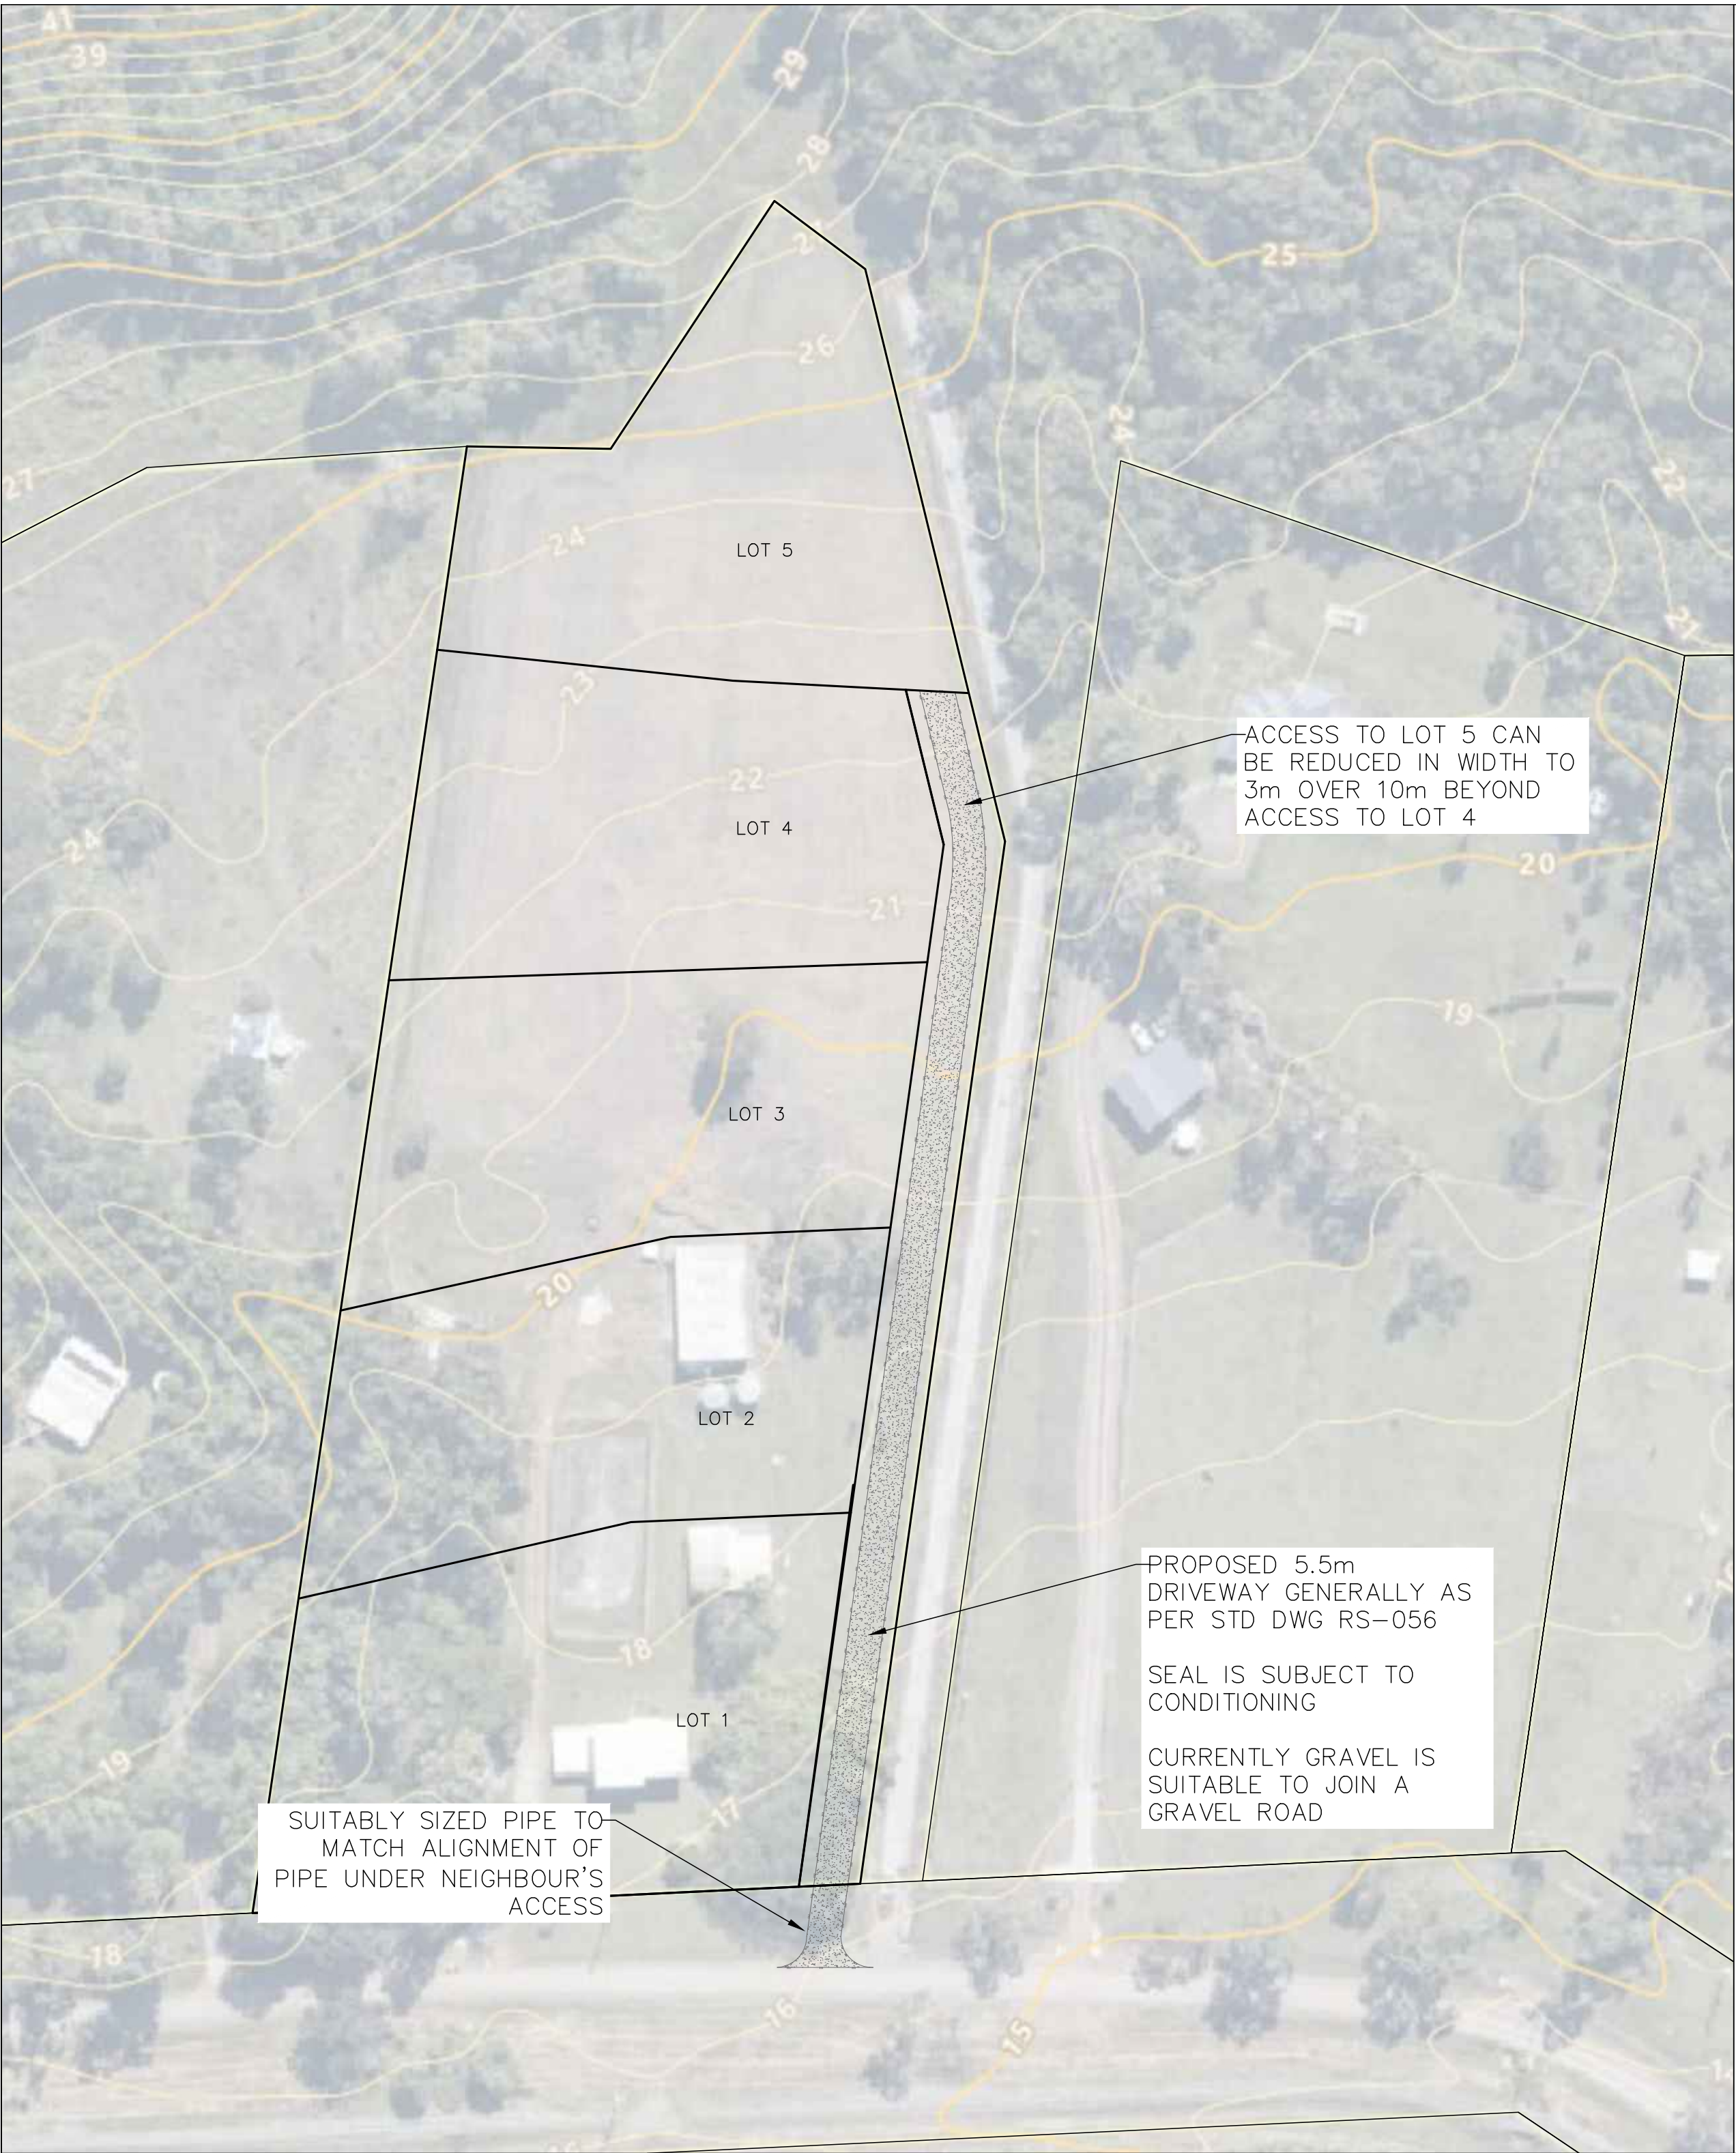

#		#	#	SURVEYED BY	SCALES (A1)	DRAWN	SIGNED	DATE		97 ECKER ROAD PROPOSED DRIVEWAY DETAILS	SHEET 2 OF 2		
#		#	#	N/A		MD		20/04/26			WORK ORDER No.		
#		#	#	SURVEY DATE		DESIGNED	SIGNED	20/04/26			DRAWING No.		
#		#	#	N/A		MD		DATE			AMEND.		
A	20/04/26	FOR APPROVAL			MD	CHECKED	SIGNED	DATE			202524-2-A	A	
NO.		DATE		DESCRIPTION		DRAWN		MERIDIAN					
								GDA94 MGA 55					
D:\Paradise Engineering\Projects\97 Ecker Road\Execution\97 Ecker Road v2.dwg										RPEQ NAME & No		DATE	

4.3 - Public Question Response - Miss Jeudi Croker

MEETING DETAILS: Ordinary Council Meeting - Wednesday 23 September 2026

AUTHOR: Governance Administration Officer

AUTHORISING OFFICER: Chief Executive Officer

There was one public question submitted for the Ordinary Council Meeting held on 26 August 2026 by Miss Jeudi Croker.

The question was read out by the Chief Executive Officer on behalf of Miss Croker who was unable to attend the meeting. The question was taken on notice and the response has been provided as per attachment 4.3.1.

ATTACHMENTS

1. Jeudi Croker - Public Question and Petition Response - 26 August 2026 [4.3.1 - 2 pages]



Correspondence:
Chief Executive Officer,
Whitsunday Regional Council,
PO Box 104, Proserpine QLD 4800
P: 1300 WRC QLD (1300 972 753)
F: (07) 4945 0222
E: info@whitsundayrc.qld.gov.au
www.whitsundayrc.qld.gov.au
ABN 63 291 580 128

3 September 2026

Miss Jeudi Croker

Dear Miss Croker,

RE: PUBLIC QUESTION & PETITION REQUEST: 26 August 2026

In response to the question that you raised on the 26 August 2026, the following response has been provided.

Question 1: Will Whitsunday Regional Council reconsider whether the location in Airlie Beach where Luke Brian Gilbert lost his life can be recognised as a *culturally significant site or event* under Section 1.8 of Council's Memorials in Council Parks, Gardens, Open Spaces and Road Reserve Policy (COMM_20), and therefore whether approval of a modest, permanent memorial for Luke at that location is important to the Whitsunday community?

Response: Reference is made to the petition as well as the additional information that you have provided in support of the request for Council to consider the location of where Luke Brian Gilbert lost his life as a culturally significant site under Council's Memorials in Council Parks, Gardens, Open Spaces and Road Reserve Policy.

Council Officers have considered and responded to multiple requests from Luke's immediate family, community members and yourself in relation to the installation of a memorial in Airlie Beach. All the information received to date in relation to the multiple requests has been reconsidered in determining Council's response to your public question.

Council's policy in relation to Memorials in Council's Parks, Gardens, Open Space and on Road Reserve has a clear purpose and guidelines that are required to be considered. Section 1.8 of the Policy states that the subject of a memorial should be able to demonstrate a high level of significance, such as:

- The person or group has made an outstanding contribution to the cultural, political, economic or social development of the Whitsunday region;
- It is an important and unique town or civic anniversary; or
- It is a historically or culturally significant site or event.

I acknowledge that the location of Luke's passing is of significance to Luke's family and friends, however, the request does not comply with the provisions of Council's policy and in that regard, the request is unable to be supported.

Bowen
Cnr Herbert & Powell Streets
Bowen QLD 4805

Proserpine
60-62 Main Street
Proserpine QLD 4800

Collinsville
Cnr Stanley & Conroy Streets
Collinsville QLD 4804

Cannonvale
Shop 23, Whitsunday Plaza
Shute Harbour Road, Cannonvale QLD 4802

Council's adopted Cemeteries Strategy identifies cemeteries as places for remembrance, reflection and honouring loved ones. While the Strategy recognises a range of memorialisation opportunities, including tree-based memorialisation associated with cemetery interment options, these opportunities are contemplated within Council's cemetery network rather than within public parks, streetscapes and open spaces.

The petition submitted in relation to this matter has also been considered. As the petition raises the same subject matter as the public question, the matters have been considered together as part of Council's response. Accordingly, the petition will not be progressed to a Council meeting for further consideration, as the matters raised have been addressed through this response.

I trust the information provided addresses your inquiry. Should you require further clarification, please do not hesitate to contact info@whitsundayrc.qld.gov.au.

Yours faithfully,


Warren Bunker
Chief Executive Officer

Bowen
Cor Herbert & Powell Streets
Bowen QLD 4805

Proserpine
83-85 Main Street
Proserpine QLD 4800

Collinsville
Cor Stanley & Conway Streets
Collinsville QLD 4804

Cannonvale
Shop 25, Whitsunday Plaza
Shute Harbour Road, Cannonvale QLD 4802

5 MAYORAL MINUTE

This item on the agenda allows the Mayor to introduce, by a signed minute, a matter for consideration at the meeting. In accordance with Council's Standing Orders, such a matter takes precedence over all other matters for consideration at the meeting and may be adopted by a motion moved by the Mayor without the need for the motion to be seconded.

6 NOTICES OF MOTION

In accordance with Council's Standing Orders, Councillors may give notice of any business they wish to be discussed at an Ordinary Meeting by way of a Notice of Motion. This item on the agenda allows Councillors to introduce and move any motions they have submitted to the Chief Executive Officer for inclusion in the agenda.

7 DEPUTATIONS

This item on the agenda allows persons to make a deputation to Council. Deputations are managed in accordance with Council's adopted Standing Orders.

8 PETITIONS / QUESTIONS ON NOTICE

This item on the agenda allows for the following two options:

1. Councillors to present a petition to the meeting in accordance with Council's Standing Orders, no debate on or in relation to the tabled petition shall be allowed and the only motion which may be moved is that the petition either be received, referred to a Committee or Council officer for consideration and report back to Council, or not be received because it is deemed invalid.
2. The inclusion of any responses prepared by officers in response to questions taken on notice at previous meetings of Council.

Excerpt from Council's Standing Orders:

1. In each Meeting, time shall be set aside to permit members of the public to address the Council on matters of public interest related to local government.
2. Questions from the Public Gallery will be taken on notice and may or may not be responded to at the Meeting.
3. The time allotted shall not exceed fifteen (15) minutes and no more than three (3) speakers shall be permitted to speak at any one (1) meeting.
4. Any person addressing the Council shall stand, act and speak with decorum and frame any remarks in respectful and courteous language.

10 COMMITTEES REPORTS

This item on the agenda is for consideration of any Council Committee's business.

11.1 - 20250640 - Development Application for Development Permit for Material Change of Use - Three (3) Multiple Dwelling Units - 8 Wambiri Street, Cannonvale - 51RP726989 - J & S Franks

MEETING DETAILS: Ordinary Council Meeting - Wednesday 23 September 2026

AUTHOR: Planner

AUTHORISING OFFICER: Director Liveability and Development Services

PURPOSE

To present the assessment of the development application for Multiple dwelling units at 8 Wambiri Street, Cannonvale and seek Council's determination.

EXECUTIVE SUMMARY

The application seeks a Development Permit for Multiple dwelling units at 8 Wambiri Street, Cannonvale. The proposal is impact assessable as the development is located within the Low Density Residential Zone.

The existing building was historically approved for a Dual Occupancy comprising two dwelling units at first-floor level. A third, one-bedroom dwelling unit has subsequently been established at ground-floor level without the necessary development approval. The application seeks to regularise the use of the premises as a Multiple dwelling comprising the two existing two-bedroom units and the ground-floor one-bedroom unit. No physical changes to the building are proposed.

The development provides private open space for each dwelling, together with communal open space at the rear of the premises.

The proposal requires four onsite car parking spaces. The applicant submitted a car parking Layout Plan identifying four parking spaces. Council's Engineering Department reviewed the proposed arrangement and determined that it does not satisfactorily demonstrate compliance with the Transport and Parking Code. In particular, the parking layout requires vehicle manoeuvres that do not provide for vehicles to conveniently enter and leave the site in a forward direction. In addition, parking space No. 3 is not wholly contained within the site boundary, resulting in the development providing only three compliant on-site parking spaces rather than the four spaces required. The applicant's planning report itself acknowledges that the fourth space extends into the road reserve.

The applicant was advised of these constraints and given the opportunity to provide further engineering information or an alternative design demonstrating an acceptable parking and manoeuvring arrangement. The applicant elected to proceed without providing further technical information. Accordingly, Council is not satisfied that the proposed access, on-site circulation and parking arrangement is safe, convenient and legible or that sufficient on-site parking is provided.

The proposal therefore does not satisfy the relevant Acceptable Outcomes or Performance Outcomes of the Transport and Parking Code. As these matters cannot be appropriately resolved through conditions of approval, the application is recommended for refusal.

If the development application is refused, the ground-floor unit will remain without the necessary planning approval to be used as a separate dwelling unit. Consequently, the unit

cannot obtain the necessary building approval to support its occupation as a dwelling and cannot lawfully continue to be occupied as a separate residential unit.

The application was publicly notified in accordance with the statutory requirements. Council received no submissions.

OFFICER'S RECOMMENDATION

That Council refuse the application for Development Application for Development Permit for Material Change of Use for Three (3) Multiple Dwelling Units, made by S Franks & J Franks, on L: 51 RP: 726989 T: N962/157 and located at 8 Wambiri Street, Cannonvale, for the following reasons:

1. The proposed development conflicts with Performance Outcome 1 of the Transport and Parking Code. The applicant has not demonstrated that the premises can provide sufficient space for vehicles to conveniently manoeuvre on-site and enter and leave the premises in a forward direction.
2. The proposed development conflicts with Performance Outcome 4 of the Transport and Parking Code. The applicant has not provided the minimum on-site parking spaces given parking space No.3 is not wholly contained within the property boundary.

BACKGROUND

The premises was approved for Dual Occupancy in the form of a Building Permit in 1980. The application was not lodged following any compliance action from Council.

The application has been submitted following compliance investigations by Council in 2025.

DISCUSSION/CURRENT ISSUE

The key planning issue is the non-compliant car parking and manoeuvring arrangement. The proposal seeks to convert the existing Dual occupancy into a Multiple dwelling through the establishment of an additional one-bedroom dwelling unit at ground-floor level.

The applicant has submitted a Parking Layout Plan identifying four car parking spaces. Council officers have reviewed the proposed arrangement and determined that it does not satisfy the relevant requirements of the Transport and Parking Code.

Firstly, the proposed layout requires vehicle manoeuvres that do not provide for vehicles to enter and leave the site in a forward direction, contrary to Acceptable Outcome AO1.1(b). AO1.1 requires access, internal circulation, manoeuvring and parking areas to accommodate the vehicles generated by the development and provide for vehicles to enter and leave the premises in a forward motion.

Secondly, while the Parking Layout Plan identifies four car parking spaces, parking space No. 3 is not wholly contained within the subject site. Consequently, the development does not provide the minimum four on-site parking spaces required under AO3.1 of the Transport and Parking Code.

The applicant was advised of these constraints and encouraged to engage a suitably qualified Registered Professional Engineer of Queensland (RPEQ) to investigate whether an alternative engineering solution could achieve an acceptable parking and manoeuvring arrangement. The applicant elected to proceed with the application without providing further technical information or a revised design.

In the absence of additional engineering information, no alternative solution has been demonstrated against Performance Outcome PO1. Council is therefore not satisfied that the layout and design of the vehicle access, on-site circulation and parking areas are safe, convenient and legible for all users.

FINANCIAL IMPLICATIONS

The application fee has been paid in full.

The development attracts infrastructure charges of \$27,163.80

CONSULTATION/ENGAGEMENT

Manager Development Assessment

Development Engineer

Civil Engineer

Principal Engineer Transport Asset Planner

STATUTORY/COMPLIANCE MATTERS

Planning Act 2016

Whitsunday Regional Council Planning Scheme 2017

RISK ASSESSMENT/DEADLINES

The decision may be appealed in the Planning & Environment Court of Queensland.

STRATEGIC IMPACTS


Corporate Plan 2022-2026 Development Services objective 4.

Support the future planning and sustainability of regional key industries.

ATTACHMENTS

1. Regional Plan [11.1.1 - 1 page]
2. Locality Plan [11.1.2 - 1 page]
3. Planning Assessment Report [11.1.3 - 6 pages]
4. Plans of Development [11.1.4 - 2 pages]



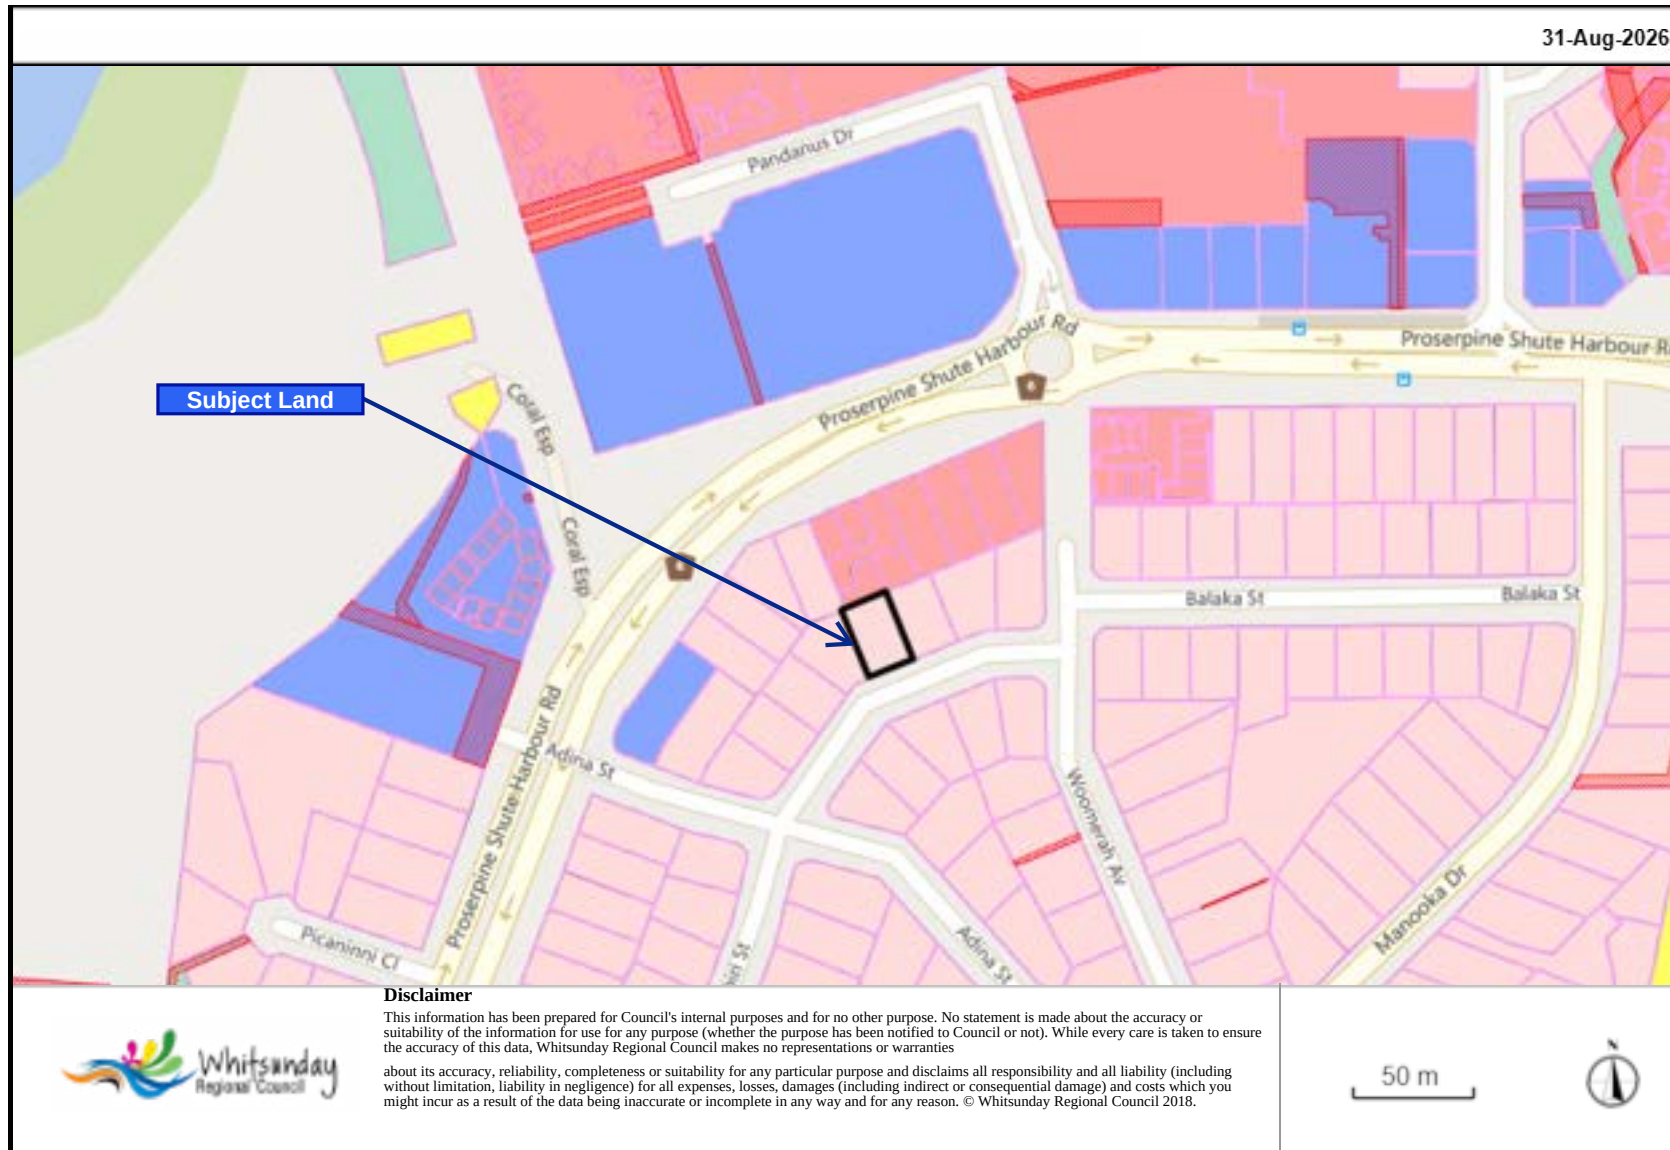

PLANNING ASSESSMENT REPORT

Council has received the following Development Application, which has been assessed against the provisions of the relevant legislation as reported below.

1. Application Summary

Proposal:	Development Application for Development Permit for Material Change of Use for Three (3) Multiple Dwelling Units
Landowner	S Franks & J Franks
Property Address:	8 Wambiri Street CANNONVALE
Property Description:	L: 51 RP: 726989 T: N962/157
Area of Site:	607 m ²
Planning Scheme Zone:	Low density residential zone
Level of assessment	Impact assessment
Overlays:	Acid sulfate soils Building heights Infrastructure Landslide hazard
Existing Use:	Dual occupancy
Existing Approvals:	NIL
Public Notification:	22 November 2025 to 15 December 2025
Submissions received:	No submissions
State referrals:	NIL
Infrastructure charges:	\$27,163.80

2. Site Description

The subject premises is located on a land that generally slopes from the front towards the rear. The property gains access through Wambiri Street. There is one building currently located on the site for dual occupancy. The driveway in front of the building is sealed. Two wheel stops have been established side by side near the western front boundary.

The site is surrounded by the following adjacent land uses:

- Multiple dwelling and Low-medium density premises at the north.
- Low density residential allotments and Low-medium density allotments at the east.
- Wambiri Street and Low density residential allotments at the south.
- Low density residential allotments, Metro Petrol Station at the west.

3. Proposal Details

The premises has been approved for Dual Occupancy under a historical Building Permit. The proposal seeks to convert the existing Dual Occupancy building into three multiple dwelling units.

Proposed Unit 3 is currently a non-habitable room located at the bottom of Unit 1 that is proposed to be converted to a single bedroom unit. The two existing units at the First floor, identified as proposed Unit 1 and 2 will remain for residential living. These are 2-bedroom units. The bottom of Unit 2 will contain common facilities for all three multiple dwelling units, such as three dedicated storage rooms and a spare laundry room.

The applicant proposed four car parking spaces for the development. However, no engineering assessment has been submitted to support the proposed parking layout and therefore does not meet the requirements of the Transport and Parking Code.

4. Planning Assessment

The application has been assessed against the relevant provisions of the *Planning Act, 2016* and the *Whitsunday Regional Council Planning Scheme, 2017*. The proposal is considered to be generally in accordance with the Planning Scheme and is recommended for approval in accordance with the drawings and documents submitted, subject to reasonable and relevant conditions.

4.1. State Assessment and Referral Agency (SARA)

This development application was not referable to SARA.

4.2. State Planning Policy – July 2017

The State Planning Policy (SPP) includes interim development assessment requirements to ensure that State interests are appropriately considered by local government when assessing development applications where the local government Planning Scheme has not yet appropriately integrated all of the State's interests in the SPP. The most recent SPP has been reflected in the Whitsunday Regional Council Planning Scheme, in particular Part 2 of State Planning Provisions.

4.3. Mackay Isaac and Whitsunday Regional Plan – February 2012

The Mackay, Isaac and Whitsunday Regional Plan was established to provide the vision and direction for the region to 2031. The plan provides certainty about where the region is heading in the future and provides the framework to respond to the challenges and opportunities which may arise.

The Desired Regional Outcomes of the Plan are high level outcomes for development in the region, and the proposal generally achieves all applicable outcomes.

4.4. Whitsunday Regional Council Planning Scheme, 2017

4.4.1. Strategic Framework

Liveable communities and housing

The proposal is a multiple dwelling unit located within an urban area according to the Strategic Framework Map. The proposed development remains within an established urban area for urban settlement. The proposed development will not compromise this strategic intent.

Economic growth

The proposed development will not adversely impact surrounding land uses. The proposed development will not compromise this strategic intent.

Environment and heritage

The subject site is located away from urban gateways and major scenic routes. The proposal will occur within the existing building. The design and operation of the proposal are considered to uphold the objectives of the strategic intent.

Safety and resilience to hazards

The site is subject to Acid sulfate soils and Landslide hazard overlays. The development will be occurring within an existing building. The hazards would have been addressed at building works stage. The site will not create potential adverse environmental impacts. The proposed development will not compromise this strategic intent of protecting and enhancing community, property and infrastructure from hazards.

Infrastructure

The site is suitably located to maximise the efficient use of the region's infrastructure networks.

4.4.2. Overlay Codes

Acid sulfate soils overlay code

The premises is subjected to the acid sulfate soils overlay. The development will be occurring within an existing building. No external building works is proposed as part of this proposal.

Building heights overlay code

The development will be occurring within an existing building. No external building works is proposed as part of this proposal.

Infrastructure overlay code

The premises is subjected to the road noise corridor. Parts of the building is located within the mapped area for road noise corridor. Units 1 and 2 are existing residences. Any requirements will be designed in accordance with QDC MP4.4 (Buildings in a transport noise corridor) at the building works stage.

Landslide hazard overlay code

The premises is mapped being high risk for Landslide Hazard. The development will be occurring within an existing building. No external building works is proposed as part of this proposal.

4.4.3. Zone Code

Low density residential zone code

The zone allows for limited accommodation activities where compatible with the prevailing scale and residential character of surrounding. The Wambiri Street locality is predominantly low density housing with low-rise built form. The development does not change the existing built form, remaining as a low-rise two storey building which is sympathetic to the existing scale and character along Wambiri Street.

The site is currently used as a dual occupancy, and the proposal seeks to add a one-bedroom unit. The resulting scale and intensity of the development are considered compatible with the surrounding mixed residential character, noting the established presence of multiple dwellings within the Adina Street, Wambiri Street and Shute

Harbour Road. The proposal will not impact the amenity of adjoining residents and reasonable conditions will be imposed to ensure amenity.

The premises is well connected to employment nodes at Cannonvale. Metro Service Station is the nearest, approximately 58m away from the site. The building is already serviced with urban services such as reticulated water, sewerage, sealed roads, electricity and telecommunications.

4.4.4. Development Codes

Short-term accommodation & multi-unit uses code

The site has an area of 607m² which is below the minimum area of 800m². The two-storey building has been established for Dual Occupancy under a historical Building Permit. The proposal does not change the existing layout of the two units located at the first floor. Instead, the proposal seeks to intensify the existing use into a multiple dwelling by adding one dwelling unit, known as Unit 3, at the ground floor level.

No external works to the building are proposed. Habitable room windows of Unit 3 are located only on the front and rear of the building, avoiding direct overlooking of neighbouring properties. The existing upper level balconies provide adequate private open space between 18m² and 24.93m². Unit 3 will be provided with sufficient private open space of 24.60m² which is directly accessible from the living area. More than 40% of the site will be dedicated to communal open space at the rear. Habitable room windows, private open spaces and the communal open space areas will provide opportunities for passive surveillance.

The site currently provides solid fencing throughout the side and rear boundary which is considered adequate to maintain privacy and amenity of the premises. It is recommended conditions of approval to require the existing fencing to be retained and mapped on a Landscaping Plan.

Waste management includes six 240L wheelie bins for general waste and recycling, with temporary bin collection area located at the front of Wambiri Street. The bins are to be stored within covered, imperviously sealed storage areas at the rear of the building. Although a dedicated washdown area is not currently proposed, there is adequate opportunity to retrofit such a facility. It is recommended conditions of approval to require the provision of a hose down area draining to the reticulated sewerage system and fitted with an appropriate pre-treatment device.

Infrastructure code

The site will remain connected to existing reticulated water and sewer infrastructure. There are no changes to the existing access location to Wambiri Street. All three Multiple Dwelling Units will be sharing a driveway.

Landscaping code

Existing landscape is considered adequate to support the proposed development. No additional landscaping is required. Conditions of approval require the submission of a landscaping plan to document and formalise the location and extent of the existing landscaped areas.

Transport and parking code

The proposed Multiple dwelling comprises two existing two-bedroom units and one new one-bedroom unit. Under the Transport and Parking Code, the development requires a minimum of four on-site car parking spaces.

The existing internal access and driveway are sealed, with two existing wheel stops located toward the western frontage of the site. The applicant has submitted a Layout Plan prepared by Northern Consulting Engineers identifying four parking spaces.

Council's Engineering Department reviewed the proposed parking and access arrangement and determined that it does not demonstrate compliance with the relevant requirements of the Transport and Parking Code. In particular:

- the proposed parking and manoeuvring arrangements do not provide sufficient space for vehicles to conveniently manoeuvre on-site and enter and leave the premises in a forward direction, contrary to AO1.1(b); and
- parking space No. 3 is not wholly contained within the subject site and extends beyond the property boundary. Accordingly, the development does not provide the minimum four on-site parking spaces required by AO3.1.

AO1.1 requires access driveways, internal circulation, manoeuvring and parking areas to comply with Council's Development Manual and AS2890, including accommodating the number and type of vehicles generated by the development and allowing vehicles to enter and leave the site in a forward motion. The Transport and Parking Code separately requires the minimum number of parking spaces to be provided on-site.

The applicant was advised of these constraints and given the opportunity to engage a suitably qualified Registered Professional Engineer of Queensland (RPEQ) to investigate whether an alternative parking and manoeuvring arrangement could achieve compliance. No further engineering assessment, vehicle turning templates or revised layout were provided.

Consequently, Council is not satisfied that the development provides the required number of on-site parking spaces or that the proposed access, circulation and parking arrangement can operate safely and conveniently. The development therefore does not achieve PO1 or PO3 of the Transport and Parking Code.

5. Public Submissions

The development application was placed on public notification between 22 November 2025 to 15 December 2025 in accordance with the relevant provisions of the Planning Act 2016. The Notice of Compliance was received on 16 December 2025. No submissions were received during this period of Public Notification.

6. Infrastructure Charges


6.1. Adopted Infrastructure Charges Resolution

The following is a breakdown on the Infrastructure Charges for the development:

Adopted Charge

Attachment 11.1.3 Planning Assessment Report

Type of Development	Development Category	Demand Unit & Qty	Charge Rate	Adopted Charge	
MCU – Multiple Dwelling	Residential – 1 or 2 bedroom dwelling house	3	\$27,163.80	\$81,491.40	
Total Adopted Charge				\$81,491.40	
Credit					
Type of Development	Development Category	Demand Unit & Qty	Charge Rate	Discount	Total Credit
MCU – Existing Lawful Use	Residential – 1 or 2 bedroom dwelling house	2	\$27,163.80	100%	\$54,327.60
Total Credit					\$54,327.60
Total Charge					\$27,163.80

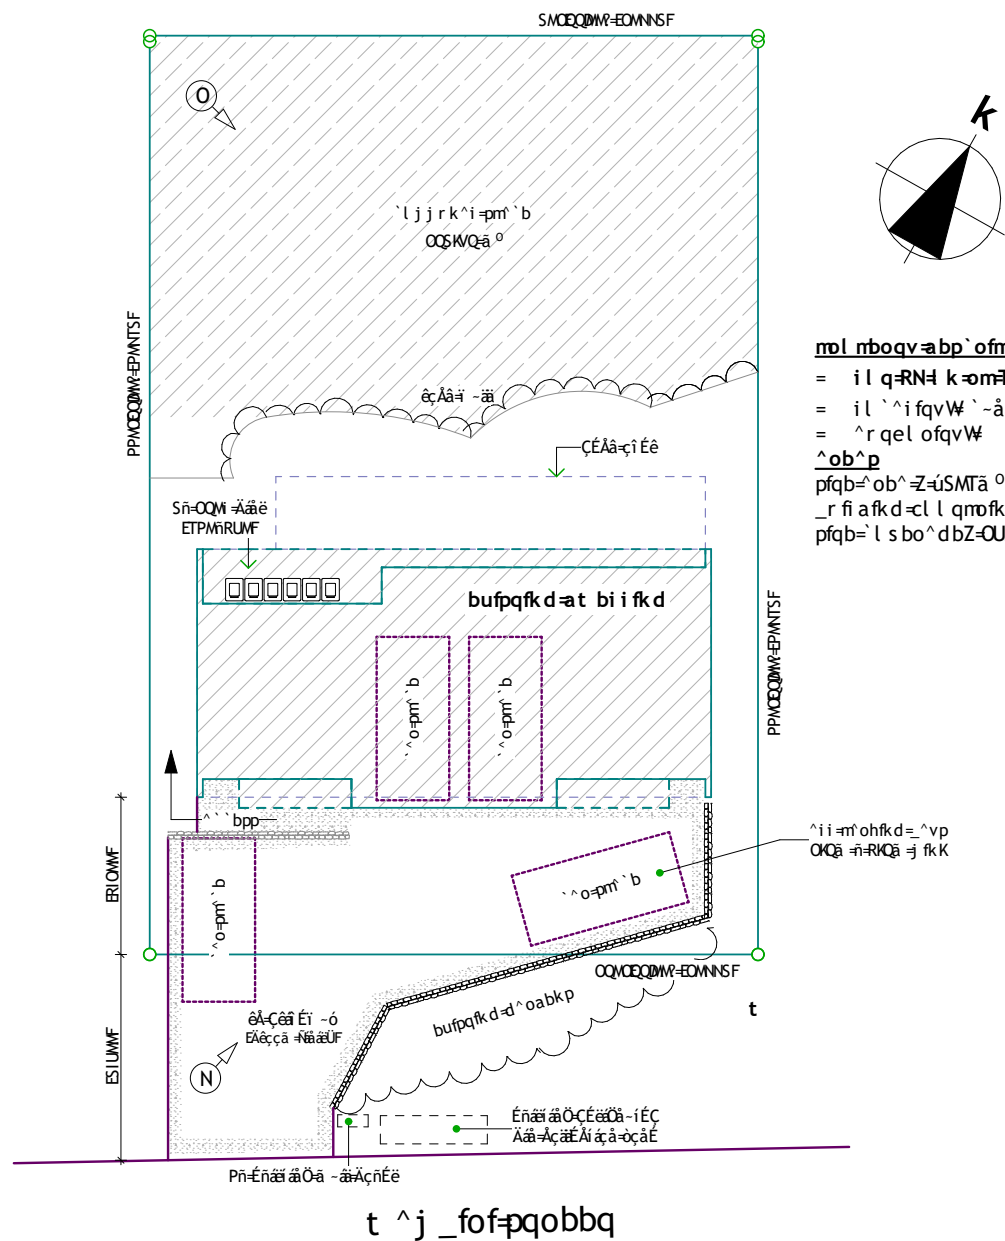



pfqb=ni ^k =J=aMN=BNOMF= ^P

` `a=J=ANOR=ö=óÉî =_ö=OSLMSLOVOR=ö= `äÉáí=J=cê=ääé



mêç éç éç Ç=óÉäÇÉä ÄÉ=J=l q=RN=çã=om=TOSVUI=U=U ~ã ÄääpiÉÉí= ~ääçâî ~äÉ

« =` çê=ä` ç=ä=aÉäÇä Ää K=ì=ön_` `NMTVNRSö^_k=UUSMQPUTRUV

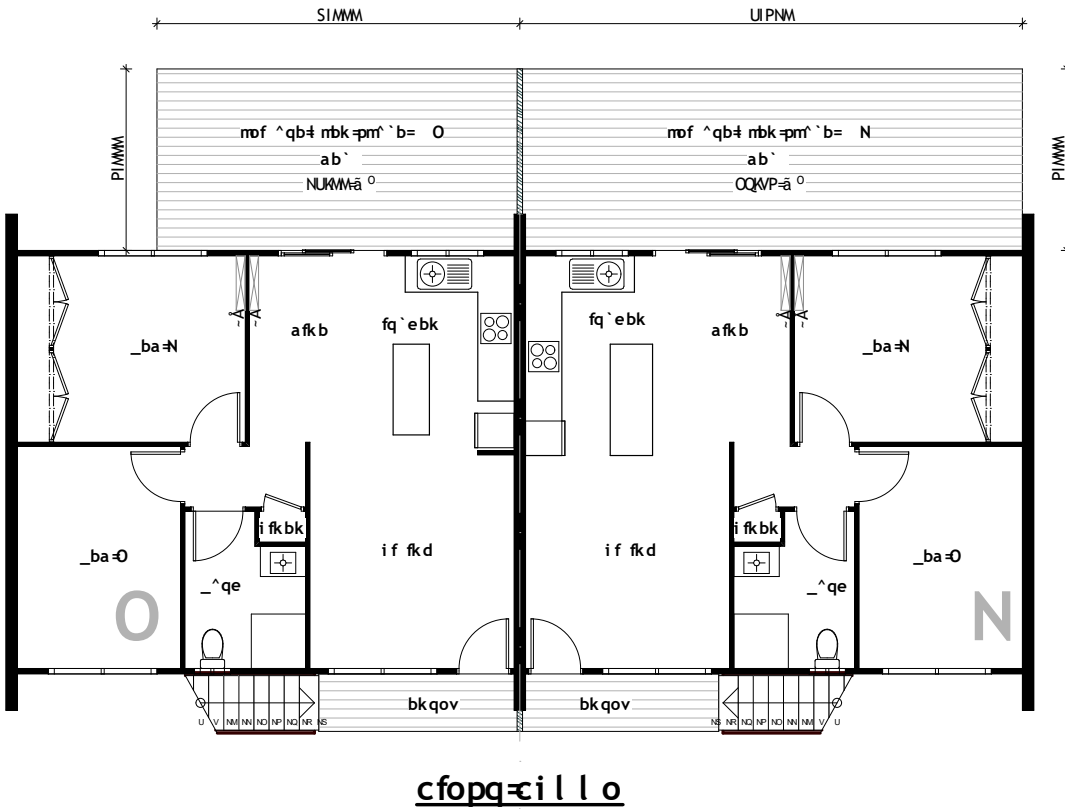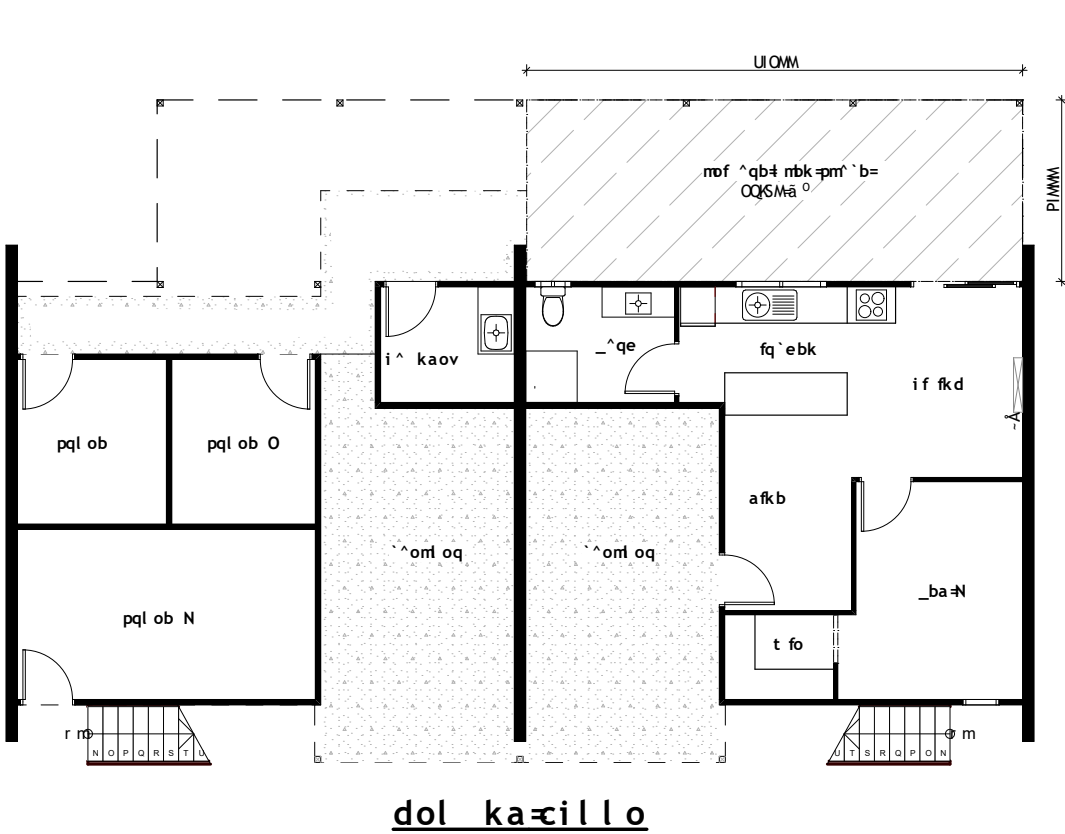

cil l o m i ^k =J a M O =B M M M F J ^P

` ` a =J ANOR =ö =o Éi = _ö =OS LMS LOMOR =ö =` äÉäí =J cê -âäë



mêç éç ÊÇ =o Éä ÇÉä ÅÉ =J i l q =RN =ç a =om =TOS VUI =U t ~ã Ää pi ÊÉ i l =` ~âä çâ i ~äÉ

« =` çê -ä` ç -ë -a Éä ÇÉä ÅÉ K -i =ön _` ` =M T V N R S ö ^ _k =U U S M Q P U T R U V

11.2 - 20251268 - Development Application for Development Permit for Material Change of Use for Multiple Dwelling Three (3) Units - 37 Tanika Road Cannonvale - L: 59 SP: 319271

MEETING DETAILS: Ordinary Council Meeting - Wednesday 23 September 2026

AUTHOR: Planner

AUTHORISING OFFICER: Director Liveability and Development Services

PURPOSE

To present the assessment of a development application for three multiple dwelling units at 37 Tanika Road in Cannonvale and seek Council's determination.

EXECUTIVE SUMMARY

The application seeks a Development Permit for a Material Change of Use for a Multiple Dwelling comprising three detached units within the Low Density Residential Zone. A Multiple Dwelling is impact assessable within the zone and therefore requires assessment against the entire Whitsunday Regional Council Planning Scheme.

The 1,465m² site is located within the established Mandara Rise Estate, approximately 1.5 kilometres east of the Cannonvale Major Centre and 1.4 kilometres from Shute Harbour Road. The surrounding locality is characterised by detached dwelling houses and dual occupancies within a low-density residential setting. The site is accessed by a 3-metre-wide concrete driveway within the Tanika Road road reserve. It also adjoins a drainage reserve and undevelopable land within the estate, providing increased separation from adjoining residential properties.

The proposed development comprises three detached, two-storey, three-bedroom dwellings, each incorporating a double garage and private open space. The development will utilise the existing access from Tanika Road and will be connected to all available reticulated urban infrastructure.

While the Low Density Residential Zone is intended primarily for detached dwelling houses, the Planning Scheme contemplates alternative residential accommodation provided it is compatible with the surrounding residential character and amenity. Having regard to the size and configuration of the site, the proposed building setbacks, separation from adjoining properties and the site's interface with undevelopable land, the development is not considered to result in unacceptable impacts on the character or amenity of the locality.

The applicant has identified physical constraints that prevent the existing driveway from being widened to 5.5 metres for its full length as underground stormwater drainage is within the batter on the eastern side of the driveway and a narrow 1.45 m separation is between the edge of the driveway and the western boundary. The applicant proposes retaining a section of driveway approximately 30 metres long at less than 5.5 metres wide and has requested Council assess and determine the application based on this arrangement.

The application was publicly notified between 8 May 2026 and 1 June 2026 in accordance with the *Planning Act 2016*. No submissions were received during the public notification period.

Overall, the assessment concludes that the proposal is consistent with the Strategic Framework and complies with the applicable assessment benchmarks of the Planning

Scheme. The proposed development represents an appropriate form of residential infill that is compatible with the existing and intended character of the locality. Accordingly, the application is recommended for approval, subject to reasonable and relevant conditions.

OFFICER'S RECOMMENDATION

That Council approve the Development Application for the Development Permit for a Material Change of Use for Multiple Dwelling Three (3) Units at 37 Tanika Road Cannonvale subject to conditions outlined in **Attachment 11.2.4**.

BACKGROUND

The subject lot forms part of a Preliminary Approval that varies the level of assessment for Dual Occupancy development from impact to code assessable.

DISCUSSION/CURRENT ISSUE

The application is impact assessable and has been assessed against the relevant provisions of the *Whitsunday Regional Council Planning Scheme 2017*, including the Strategic Framework, the Low Density Residential Zone Code and other applicable assessment benchmarks. The primary planning consideration is whether the proposed Multiple Dwelling comprising three detached units represents an appropriate form of residential development that is compatible with the intended character and amenity of the Low Density Residential Zone.

The subject site is located within the established Mandara Rise Estate, a predominantly residential locality comprising detached dwelling houses and dual occupancies. At 1,465m², the site is significantly larger than a standard residential allotment and is capable of accommodating the proposed development while maintaining appropriate building separation, private open space, landscaping and on-site car parking. The site's interface with a drainage reserve and adjoining undevelopable land further reduces the potential for adverse amenity impacts on neighbouring properties by providing additional separation beyond the site boundaries.

The proposal comprises three detached, two-storey dwellings, each containing three bedrooms, a double garage and dedicated private open space. The detached built form is consistent with the prevailing residential character and avoids the appearance of a more intensive apartment-style development. The scale, layout and setbacks of the development ensure the proposal integrates appropriately with the surrounding neighbourhood and will not result in unacceptable impacts on adjoining properties through overlooking, overshadowing, privacy or visual bulk.

A key issue arising from the assessment is the proposed access driveway within Tanika Road. Council's Development Manual standards require a minimum driveway width of 5.5 metres to facilitate two-way vehicle movements. The proposal does not fully comply with this requirement, as an approximately 20-metre-wide section to remain at 3 metres, tapering up from 3 metres to 5.5 metres over a 5-metre length at both ends. The driveway crossover at Tanika Road will be 5.5 metres wide extending 6 metres along the driveway as will the driveway internal to the site.

The applicant has provided representations that widening the driveway for its full length is constrained by the need to maintain access to the adjoining property (currently under

construction), protect existing underground services and preserve established overland flow paths. In response to Council's information request, the driveway design was amended to provide a compliant 5.5 metre crossover, widening of the internal driveway where practicable, and dedicated passing opportunities with appropriate sight distance to enable vehicles to safely pass without reversing or conflicting manoeuvres. Supporting swept path analysis confirms that standard passenger vehicles can safely access and exit each dwelling. The applicant further notes consistency with AS2890.1 in that a passing bay is not required where a single-lane access driveway is less than 30 metres in length or where unrestricted sight distance is available.

Having regard to the Strategic Framework, the purpose and outcomes of the Low Density Residential Zone and the applicable assessment benchmarks, the proposal represents an appropriate form of residential infill development that is compatible with the surrounding locality. The proposal is recommended for approval subject to reasonable and relevant conditions.

FINANCIAL IMPLICATIONS

The application fee has been paid in full.
The applicable infrastructure charge is \$76,058.50.

CONSULTATION/ENGAGEMENT

Manager Development Assessment
Development Engineer

STATUTORY/COMPLIANCE MATTERS

Planning Act 2016
Planning Regulation 2017
Whitsunday Regional Council Planning Scheme 2017

RISK ASSESSMENT/DEADLINES


The decision may be appealed by the applicant in the Planning and Environment Court of Queensland.


STRATEGIC IMPACTS

Corporate Plan Reference:
Support the future planning and sustainability of regional key industries.

ATTACHMENTS

1. Regional Plan [11.2.1 - 1 page]
2. Locality Plan [11.2.2 - 1 page]
3. Planning Assessment Report [11.2.3 - 7 pages]
4. Conditions of Approval [11.2.4 - 6 pages]
5. Proposal Plans [11.2.5 - 12 pages]

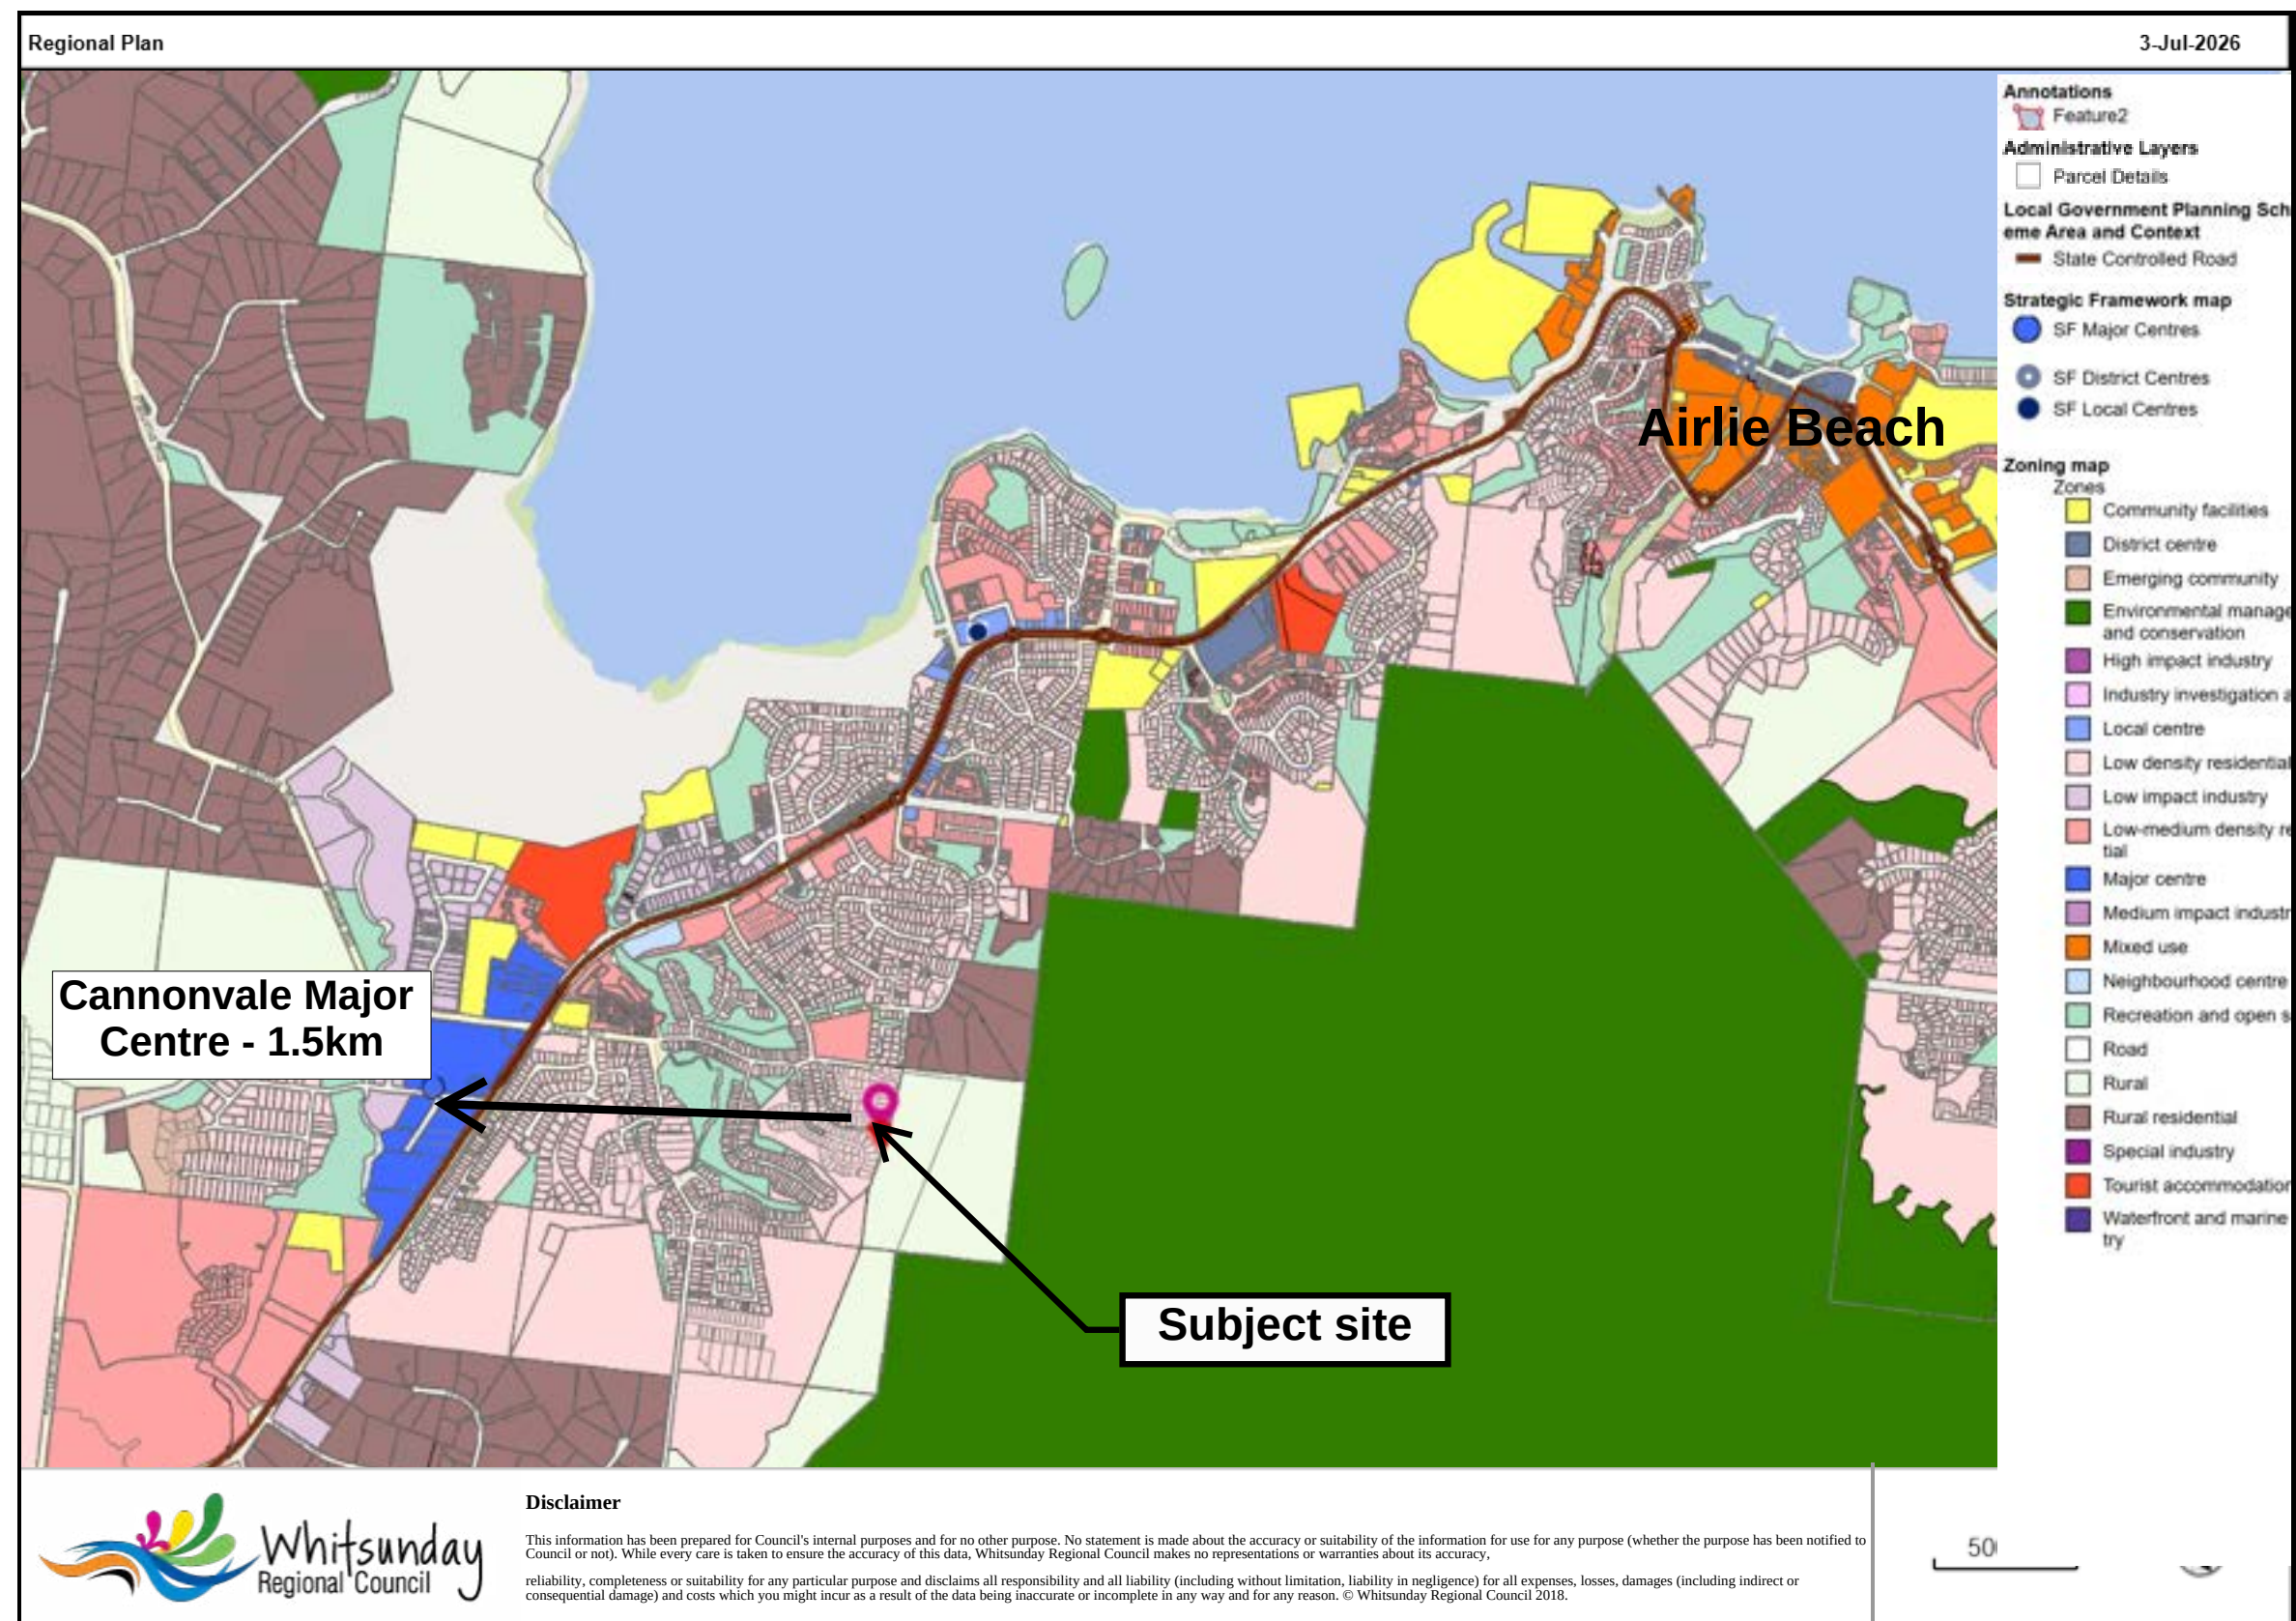

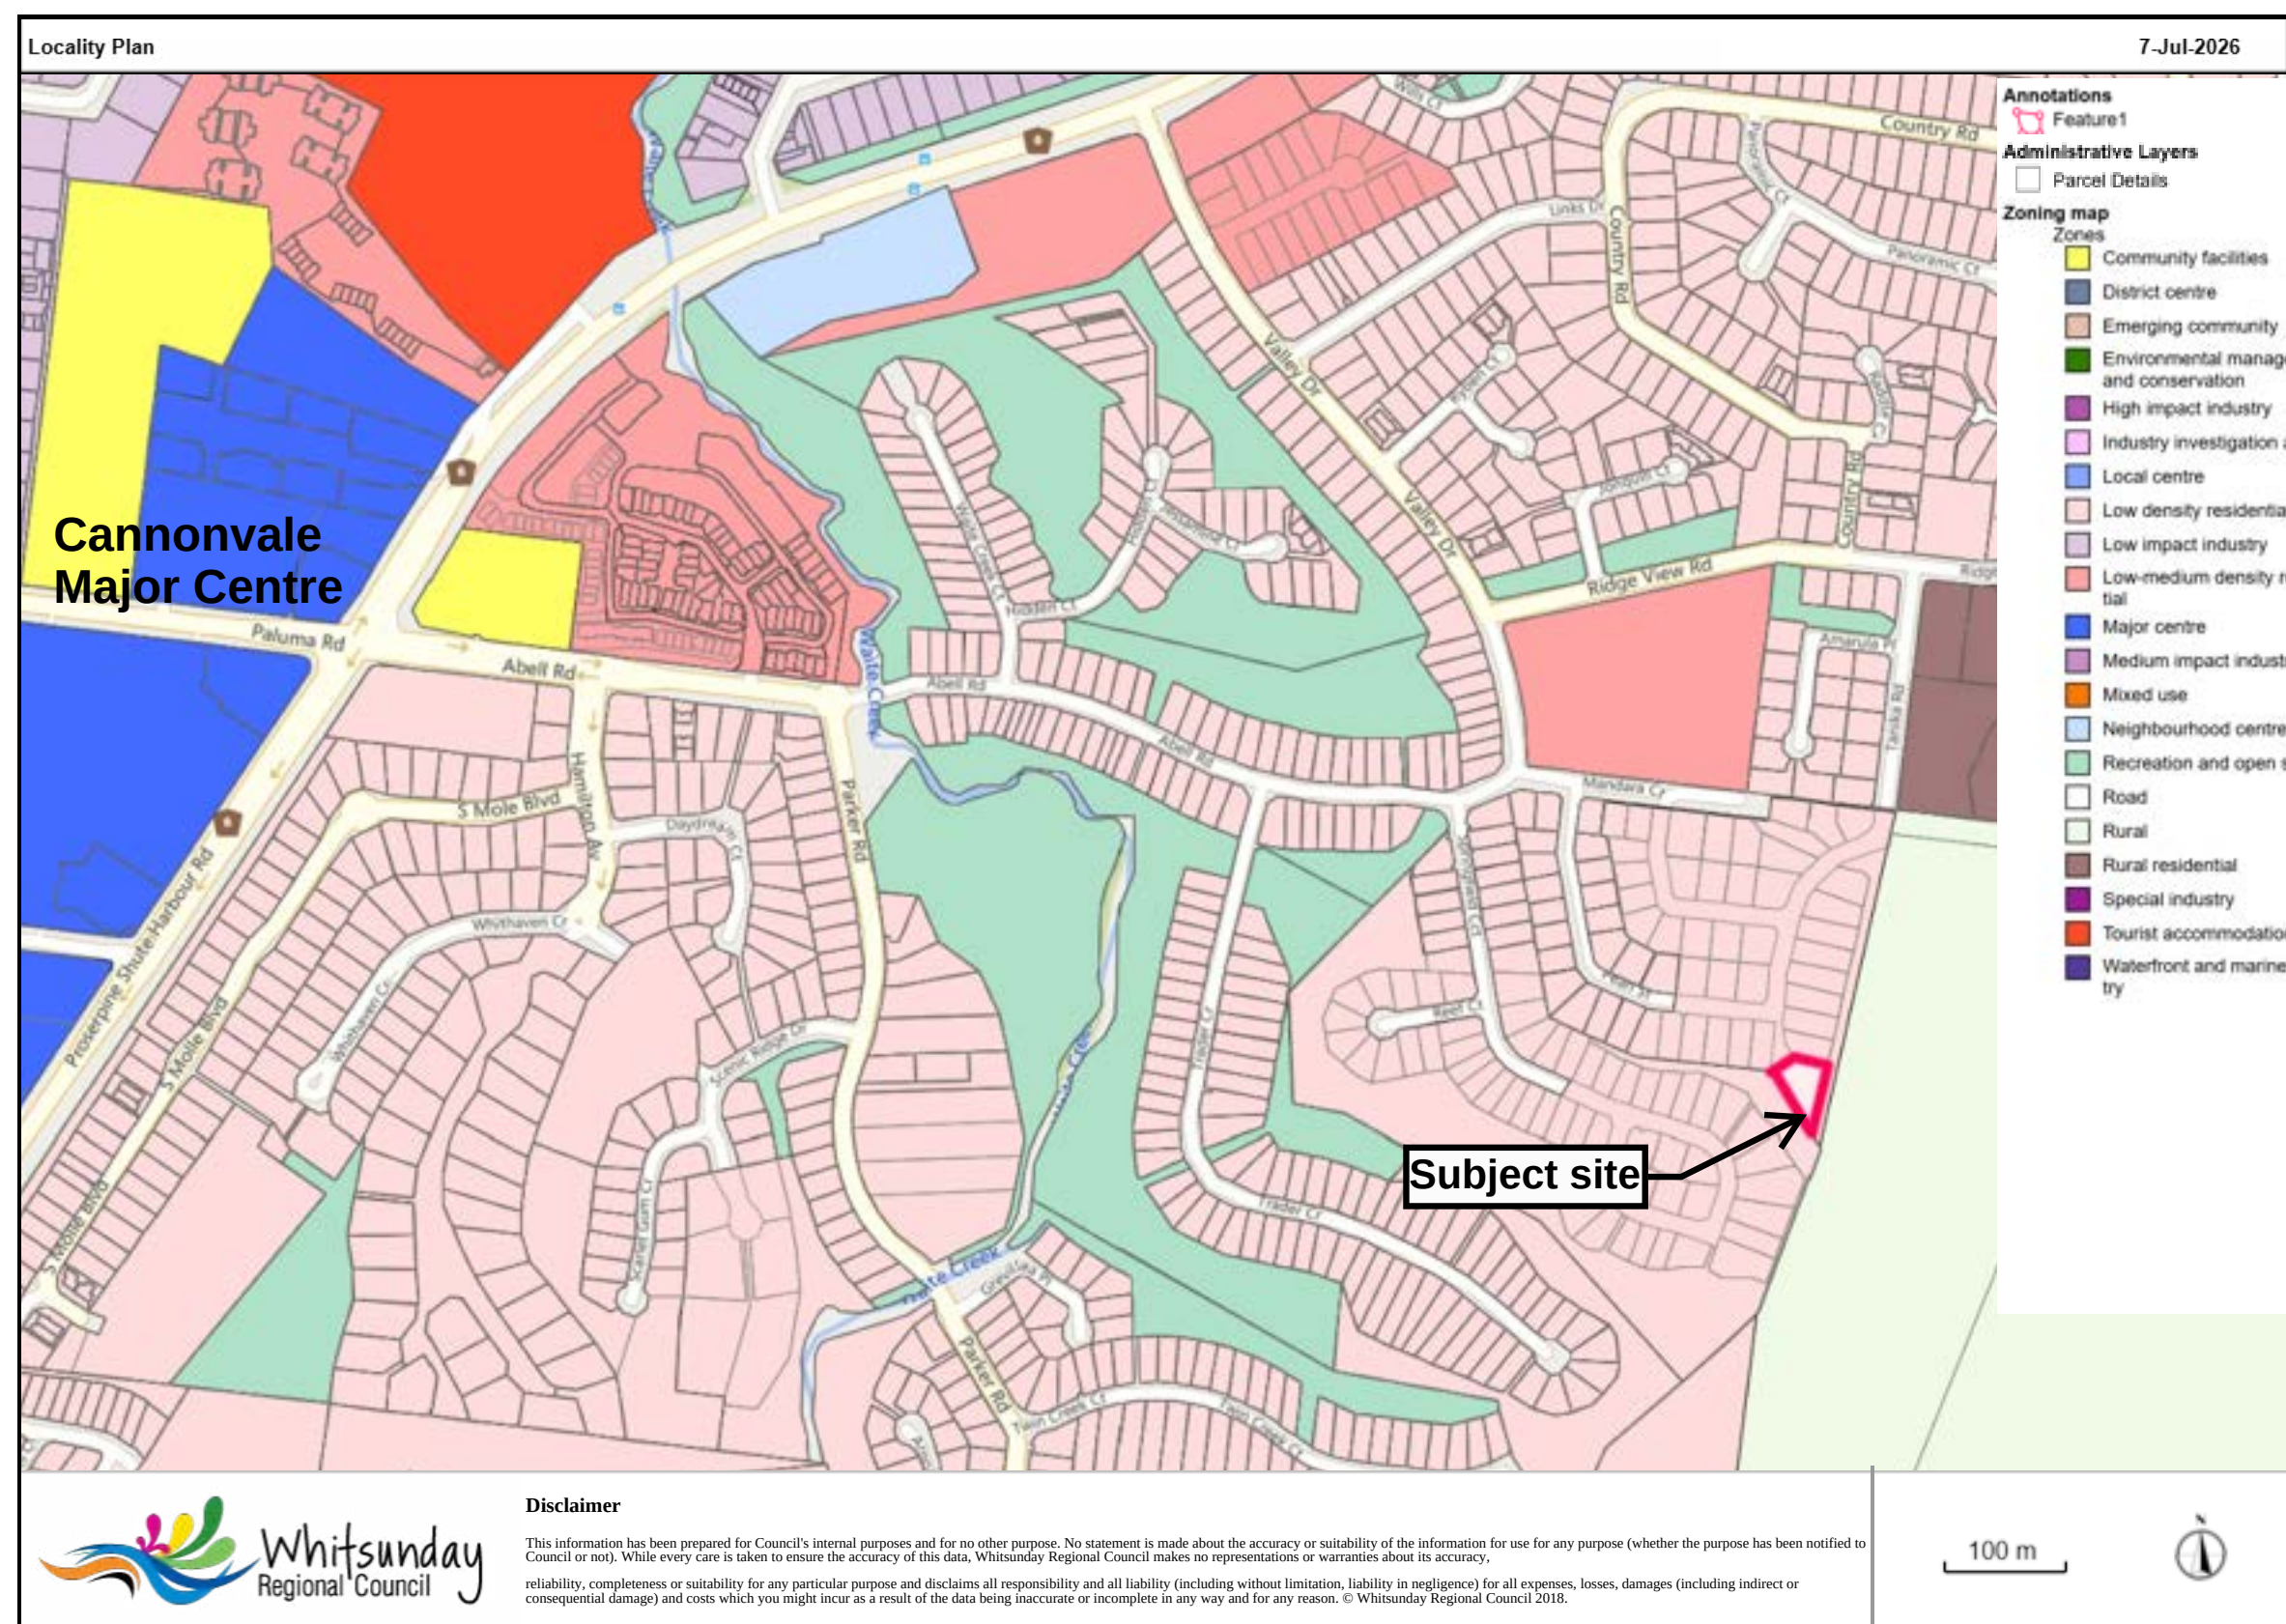

APPLICATION ASSESSMENT

Council has received the following development application, which has been assessed against the provisions of the relevant legislation as reported below.

1. Application Summary

Application:	Development Application for Development Permit for Material Change of Use for Multiple Dwelling Three (3) Units
Applicant:	TPM Wholesale Project No 4 Pty Ltd C/-Grayspace Planning
Property Address:	37 Tanika Road Cannonvale
Real Property Description:	Lot 59 on SP319271
Area of Site:	1,465m ²
Planning Scheme Zone:	Low Density Residential
Existing Use:	Vacant lot
Existing Approvals:	20230175 – Preliminary Approval (Variation Request to the Whitsunday Planning Scheme 2017) For Material Change of Use for Thirteen (13) Dual Occupancy Lots
Public Notification:	Development application was in public notification between 8 May and 1 June 2026. No submissions were received during this period
State Referrals:	Nil
Infrastructure charges:	\$76,058.50

2. Site Description

The subject site is within the Low Density Residential Zone of the Whitsunday Regional Council local government area and is located approximately 1.5km to the south-east from the Major Centre in Cannonvale. The site is located within the established and growing residential estate that is well serviced and within proximity to shops, school, and public amenities.


The subject site is comprised of a vacant lot with an area of 1,465m², located approximately 1.4km off the Shute Harbour Road. Access to the site from the local road is via the existing driveway. The site generally falls towards the Pearl Street access, with an approximate grade of 15%, indicating a moderate to steep slope from the southern boundary down towards the existing concrete access handle.

The site is serviced by all urban infrastructure including water, sewer, and stormwater. Given the slope of the land, the current stormwater system is draining to the existing concrete access handle. The subject site is burdened by a 6m drainage easement in favour of Council, which runs along the northern boundary.

The site adjoins low density residential lot to the north, drainage reserve to the south, road reserve to the west and a rural lot to the east.

3. Proposal details

The proposal seeks to establish multiple dwelling three (3) units. Each proposed unit is a detached double storey three-bedroom dwelling with a double garage, spacious living area, kitchen, laundry, two bathrooms, front and rear balcony and a private open space area. Each unit will be serviced via new internal shared driveway. One onsite visitor parking space is provided in the common area.

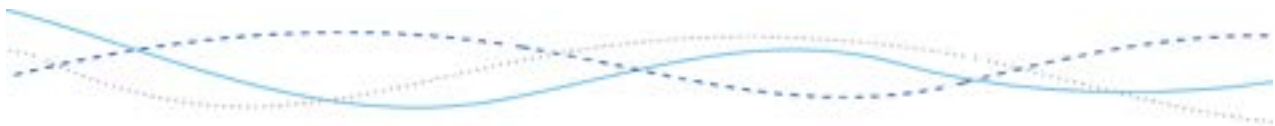

The proposed two storey units are designed with building materials, roof, bulk and scale consistent with existing dwellings in the surrounding area. The street elevations present facades with a high level of articulation. The proposed site plan demonstrates landscaping provided around the proposed built form and along property boundaries to soften built form and enhance the streetscape character.

4. Planning matters

The application has been assessed against the relevant provisions of the *Planning Act 2016* and the Whitsunday Regional Council Planning Scheme 2017. The proposal generally complies with the Planning Scheme and is recommended for approval in accordance with the drawings and documents submitted, subject to relevant and reasonable conditions.

4.1 State Planning Policy – July 2017

The State Planning Policy (SPP) includes interim development assessment requirements to ensure that State interests are appropriately considered by local government when assessing development applications where the local government Planning Scheme is appropriately integrated all the State's interests in the SPP. The most recent SPP has been reflected in the Whitsunday Regional Council Planning Scheme, in particular Part 2 of State Planning Provisions.

4.2 Mackay Isaac and Whitsunday Regional Plan – February 2012

The Mackay, Isaac and Whitsunday Regional Plan was established to provide the vision and direction for the region to 2031. The plan provides certainty about where the region is heading in the future and provides the framework to respond to the challenges and opportunities which may arise.

The subject site is identified as the Regional Landscaped and Rural Production Area. However, the subject site under the Planning Scheme is in the urban residential area serviced by urban infrastructure. Therefore, the assessment against the MIWRP is not relevant in this context.

4.3 Whitsunday Regional Council Planning Scheme 2017


4.3.1 Strategic Framework

The Strategic Framework sets the policy direction for the Planning Scheme and forms the basis for ensuring appropriate development occurs in the Planning Scheme area. The proposal does not undermine the Strategic Outcomes of the Liveable Communities and Housing and supports the relevant Strategic Framework as follows:

Strategic Intent

- (1) The scheme aims to create a prosperous, liveable and sustainable region where people can live, work, play and invest. The strategic framework map locates the subject site within Cannonvale's urban area. The proposed multiple-dwelling residential development aligns with that strategic intent and supports the area's planned growth.
- (2) The development in the established residential subdivision will be serviced by all urban community and utility infrastructure and will support the intent to provide diverse, accessible and well-serviced housing options catering for all groups in the current and future demographic and socio-economic profile of the Region.
- (3) The subject site is located within the bushfire and landslide hazard area. Risks were mitigated during Mandara Rise subdivision through vegetation clearing for firebreak and earthworks carried out in accordance with the geotechnical report recommendations.

Liveable communities and housing

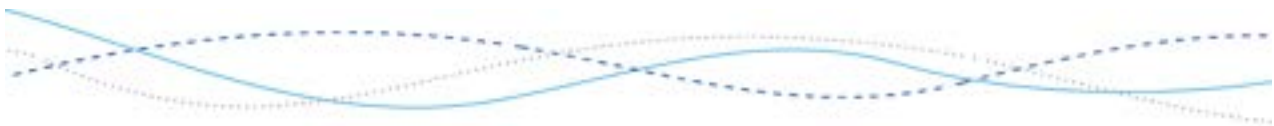

The subject site is in proximity to Cannonvale Major Centre and Shute Harbour Road. The proposed development is limited in scale, provides gentle density transition from low to low-medium density residential, and supports the liveable communities and housing theme by providing a housing option in the low density residential area of Cannonvale that serves as dormitory suburb accommodating the majority of the region's population.

The proposed development provides affordable housing for entry-level buyers, low-income households, and a variety of demographic groups, ensuring broader housing affordability, diversity and inclusivity.

Economic growth

The proposed residential development supports the strategic outcome for economic resilience, wealth creating, and employment generating capacities.

Environment and heritage

The development site is identified as an area of MSES Regulated Vegetation (Category B). However, the site was cleared as part of the subdivision development. The proposal does not undermine this land use strategy.

Safety and Resilience to hazards

The subject site is located within an established residential area of Cannonvale where natural hazards were addressed as part of the subdivision development. Further mitigation of risks can be achieved during building stages.

Infrastructure

The proposed development does not impact the existing or planned infrastructure and does not undermine this land use strategy.

4.3.2 Overlay Codes

Biodiversity, waterway and wetlands overlay code

The proposed development is located within the area identified as MSES Regulated Vegetation (Category B). The vegetation was cleared as part of the established Mandara Rise Estate. There are no existing waterways or wetlands identified in proximity to the proposed development site.


Building heights overlay code

The maximum height of the proposed dwellings at the roof apex is 7.696m and does not exceed the maximum building height of 8.5m above ground level.

Bushfire hazard overlay code

The subject site is within the very high bushfire hazard risk and fire danger index (58) area. While the site is mapped as subject to Council's bushfire hazard overlay it is located within the recently developed residential Mandara Rise subdivision. The site and hazard constraints were addressed as part of conditions of the approval for subdivision with necessary clearing undertaken at the time to provide suitable firebreak. The subject site and each dwelling unit have direct and appropriate access to a contrasted public road network. Furthermore, a Bushfire Attack Level (BAL) report at future building application stage will determine appropriate construction materials. The subject site is located within an established and developing estate with a fire hydrant located 50m from the property boundary.

Landslide hazard overlay code

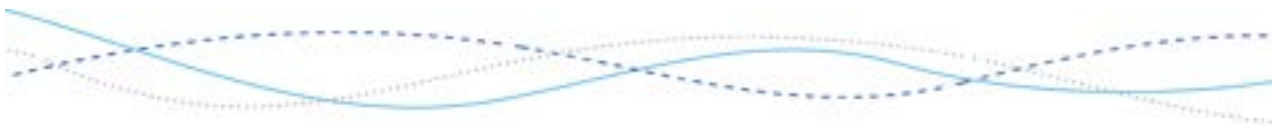

The small eastern portion of the subject site is subject to Moderate Landslide Hazard. However, the subject site is within a recently developed stage 1C of Mandara Estate where landslide hazard was appropriately addressed at the time and the bulk earthworks completed. Additional works required to facilitate the development will be done in accordance with the existing geotechnical report recommendations and addressed as part of a future operational works and building works stages. The manufacturing and storage of hazardous materials is not proposed as part of this application.

4.3.3 Zone Code

Low density residential zone code

The proposed development seeks to provide a modest increase in density and a form of accommodation that responds appropriately to the prevailing density and built form pattern within the surrounding area. While the zone envisages dwelling houses as the primary form of accommodation, limited other accommodation activities may also be established in the zone where compatible with the prevailing residential character and amenity.

Analysis of the surrounding area demonstrates that the area is predominantly characterised by single dwellings on a lot. While this is the predominant form of residential development within the area, the subject site is unique in that its size and shape supports the proposed multiple dwelling which has been appropriately designed to replicate single household allotments, integrating with the prevailing character of the area.

The proposed development is consistent with the relevant overall outcomes of the zone code. The subject site has sufficient area to accommodate three dwellings, associated car parking, storage, and private open space. The proposed development provides an appropriate level of residential amenity to future residents and adjoining properties.

The proposed detached dwellings present a low density development exhibiting high quality external finishes with a height, form, and scale consistent with other dwellings within the surrounding area. The proposed built form does not exceed the applicable maximum building height requirement of 8.5m and/or 10m where slope exceeds 15%.

The proposed multiple dwelling is located within an established and developing residential estate, in proximity to employment nodes, centres, open space and recreation areas, community services, educational opportunities and public transport.

The site has access to a local access road and will not interfere with the safe and efficient operation of this road. Reticulated services have been established and are available at the site frontage.


4.3.4 Development Code

Short-term accommodation and Multi-unit uses code

The subject site is suitable to accommodate three detached dwellings, internal access and parking, private open space and landscaping, while meeting the required boundary setbacks. The proposed development will be serviced by 5.5m wide internal driveway access that is designed to minimise the potential for pedestrian and vehicular conflict. The total built form site coverage does not exceed 60%.

The proposed dwellings are designed with high-quality finishes and architectural features which are sympathetic and in-keeping with the surrounding residential area. The proposed built form includes vertical articulation in the form of projecting balconies, entry porches, narrow windows and vertical railings, as well as horizontal articulation in the form of horizontal weather board cladding, roof planes and eaves, floor separation, and horizontal railings/edges.

While the proposed setbacks for Units 2 and 3 do not comply with the acceptable outcomes for rear boundary setback, adequate separation distance and privacy will be provided from future adjoining uses

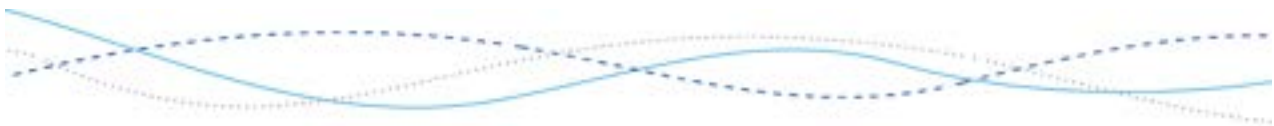

by the existing 14.5m easement on the adjoining lot along the shared boundary. The upper levels of proposed dwellings are recessed behind the roof overhangs. The articulated hip roof form will contribute to an attractive skyline silhouette and maintain the visual continuity and pattern of buildings and landscape elements within the street.

As such, the proposed development complies, or can be conditioned to comply, with the relevant acceptable and performance outcomes of the code.

Infrastructure code

The proposed development is not expected to significantly increase demand on the existing infrastructure network. The development will be connected to all urban services, with supporting infrastructure established as part of the subdivision development. As part of the Mandara Estate Stage 1C development, a large upstream catchment has been directed towards the subject site and captured within a Q100 cut-off drain located along the rear property boundary.

To manage stormwater runoff from the proposed dwellings, a new pit-and-pipe network will be constructed along the invert of the shared driveway. Roof water and surface runoff will be collected within pits positioned along the shared driveway and conveyed to the existing stormwater drainage easement located adjacent to the property. This stormwater network connects into the Council drainage infrastructure within Pearl Street, providing a lawful point of discharge.

An existing sewer infrastructure is located near the property boundary. The existing 100mm house connection will be upgraded to a 150mm sewer connection to service the proposed development. Internal plumbing works will be completed under a separate plumbing approval with Whitsunday Regional Council.

The site is currently serviced by an existing 20 mm water meter. As part of the proposed development, the existing service will be upgraded to a master meter with a sub-meter assembly to provide individual metering for each dwelling. The size of the master meter will be determined during the detailed plumbing application process by others and in consultation with Whitsunday Regional Council. Fire service requirements will also be confirmed at that stage to ensure compliance with Council and relevant building code standards.

Landscaping Code

Adequate space has been provided for landscaping around the proposed built form and along the property boundaries. Although a detailed landscape plan has not been provided, the location of proposed landscaping areas is identified on the proposal plans and will assist in softening the built form and enhancing the streetscape character.

Transport and parking Codes

The proposal complies with the onsite car parking rates of the Planning Scheme. Each unit has a two-bay garage, and one additional onsite visitor parking space is provided within the common area.

Vehicular access to the site will be provided via an extension of the existing concrete access handle which connects to Tanika Road road reserve. The driveway is also shared by 35 Tanika Road. A widened 5.5m wide shared driveway will be constructed at the crossover to service the three proposed dwellings, with a 5.5m wide internal driveway to the site. Each dwelling will be provided with a double-parking garage in accordance with the acceptable outcome requirements of the code.

The subject site is currently serviced by a 3m wide, 57m long driveway. The applicant has identified physical constraints that prevent widening the existing driveway to 5.5 metres for its full length and has proposed retaining an approximately 20m wide section to remain at 3m and tapering up from 3m to 5.5m over a 5m length at both ends. The driveway crossover at Tanika Road will be 5.5 metres wide extending 6 metres along the driveway as will the driveway internal to the site.



Council's Development Manual standards require a minimum driveway width of 5.5m to facilitate two-way vehicle movements. The proposal does not fully comply with the requirement. However, the applicant has provided justification that widening the driveway for its full length is constrained by the need to maintain access to the adjoining property (currently under construction), protect existing underground services and preserve established overland flow paths.

In response to Council's information request the driveway design was amended to provide a compliant 5.5 metre crossover, widening of the internal driveway where practicable, and dedicated passing opportunities with appropriate sight distance to enable vehicles to safely pass without reversing or conflicting manoeuvres. Supporting swept path analysis confirms that standard passenger vehicles can safely access and exit each dwelling.

The applicant further notes consistency with AS2890.1 in that a passing bay is not required where a single-lane access driveway is less than 30 metres in length or where unrestricted sight distance is available. Condition for provision of regulatory sign/road marking is recommended to ensure safe access for all users to the development site.

4.4 Public notification

Development application was in public notification between 8 May and 1 June 2026. No submissions were received during this period.

5. Internal referrals

The application has been assessed by Development Engineering and Environmental officers.

6. External referrals

The proposed development did not require referral to external organisations.


7. Infrastructure charges notice

The following is a breakdown on the Infrastructure Charges for the development

	Adopted Charge				
Type of Development	Development Category	Demand Unit & Qty	Charge Rate	Adopted Charge	
Material Change of Use for Multiple Dwelling Three (3) Units	Residential – 3 or more bedroom dwelling house	3	\$38,029.25	\$114,087.75	
Total Adopted Charge				\$114,087.75	
Total Charge				\$114,087.75	
	Credit				
Type of Development	Development Category	Demand Unit & Qty	Charge Rate	Discount	Total Credit
Material Change of Use – Dwelling House	Residential	3 or more bedroom dwelling house	\$38,029.25	N/A	\$38,029.25



		1		
Total Credit				\$38,029.25
Total Charge				\$76,058.50

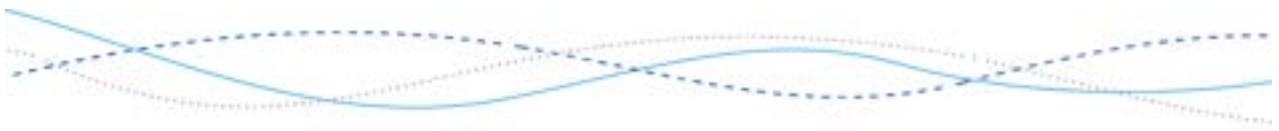




Correspondence:
 Chief Executive Officer,
 Whitsunday Regional Council,
 PO Box 104, Proserpine QLD 4805
 P: 1300 WRC QLD (1300 972 753)
 F: (07) 4945 0222
 E: info@whitsundayrc.qld.gov.au
 www.whitsundayrc.qld.gov.au

1.0 ADMINISTRATION

- 1.1 The approved development must be completed and maintained generally in accordance with the approved drawings and documents:

Plan/Document Name	Prepared By	Plan Number	Dated
Site Plan - North	Applicant	MR059-A101.1	N/A
Site Plan - Project	Applicant	MR059-A102.1	N/A
Floor Plan – House 1	Applicant	MR059-A201.1	N/A
Floor Plan – House 2	Applicant	MR059-A211.1	N/A
Floor Plan – House 3	Applicant	MR059-A221.1	N/A
3D View - External	Applicant	MR059-A091	N/A
3D View – External House 1	Applicant	MR059-A092	N/A
3D View – Internal House 2	Applicant	MR059-A092	N/A
3D View – Internal House 3	Applicant	MR059-A092	N/A
Floor plans and area schedules	Applicant	MR059-A200.1	N/A
Elevations – External Front	Applicant	MR059-A401.1	N/A
Elevations – External Left	Applicant	MR059-A402.1	N/A
Elevations – External Rear	Applicant	MR059-A403.1	N/A
Elevations – External Right	Applicant	MR059-A404.1	N/A
Sections – House 1	Applicant	MR059-A601.1	N/A
Sections – House 2	Applicant	MR059-A611.1	N/A
Sections – House 3	Applicant	MR059-A621.1	N/A
Services Layout	Alta Projects	A7065-25-P02 Rev B	09/03/2026
Earthworks Layout	Alta Projects	A7065-25-P03 Rev D	10/08/2026
Site layout	Alta Projects	A7065-25-P04 Rev E	10/08/2026
Site Sections	Alta Projects	A7065-25-P05 Rev D	24/04/2026
Driveway Layout	Alta Projects	A7065-25-P06 Rev C	24/04/2026
Turnpath layout – House 1	Alta Projects	A7065-25-TP01 Rev B	10/08/2026
Turnpath layout – House 2	Alta Projects	A7065-25-TP02 Rev C	10/08/2026
Turnpath layout – House 3	Alta Projects	A7065-25-TP03 Rev B	10/08/2026
Turnpath layout – Driveway B85 Vehicle	Alta Projects	A7065-25-TP04 Rev B	10/08/2026
Landslide Susceptibility Assessment and Geotechnical Comments	CQ Soil Testing	CQ24929	26/04/2024

- 1.2 The following further development permits are required prior to commencement of work on site or commencement of the use:

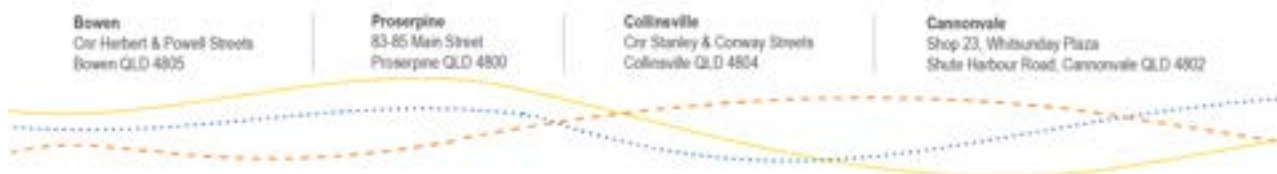

- Operational Works:
 - Earthworks;
 - Stormwater;
 - Erosion and Sediment Management Plan;
 - Internal Access and Parking;
 - Water Infrastructure;
 - Sewerage Infrastructure.
- Plumbing and Drainage Works;
- Building Works.

All Operational Works, Plumbing and Drainage Works Development Permits must be obtained prior to the issue of a Building Works Development Permit.

- 1.3 Where a discrepancy or conflict exists between the written conditions of this approval and the approved plans, the requirements of the written condition(s) will prevail.
- 1.4 All conditions of this approval must be complied with in full to Council's satisfaction prior to the commencement of the use.
- 1.5 The applicant shall demonstrate and provide evidence that compliance with all conditions of this development approval and any other subsequent development approvals as a result of this development approval have been complied with at the time of sealing the survey plan or commencement of the use, whichever is the sooner.

2.0 CLEARING, LANDSCAPING AND FENCING

- 2.1 Prior to commencement of any works on site prepare a Landscaping Plan in accordance with Council's Planning Scheme Policy SC6.4 Landscaping and submit to Council for approval.
- 2.2 The landscaping must be established in accordance with the approved plans prior to the commencement of the use and maintained thereafter to the requirements of the Council.
- 2.3 Erect solid fencing, a minimum of 1.8 metres high, along the side and rear boundaries of the site.

3.0 BUILDING

- 3.1 Mailboxes for each unit must be provided on site, prior to the commencement of the use. Location of mailboxes should be in a clear position facing the street; and clear of obstacles (i.e. trees and shrubs). Mailboxes should demonstrate consistency with the standard required by Australia Post.
- 3.2 Ventilation and mechanical plant must be located and designed so that prevailing breezes do not direct undesirable noise and odours towards nearby residential accommodation.
- 3.3 All air-conditioning units are not to be visible from the street or adjoining properties and are to be aesthetically screened.
- 3.4 Building and landscaping materials are not to be highly reflective, or likely to create glare, or slippery or otherwise hazardous conditions.
- 3.5 Buildings are to be finished with external building materials and colours to reduce scale and bulk.

4.0 EARTHWORKS

- 4.1 Prior to commencement of any work on site an Operational Works development permit must be obtained in relation to Earthworks.
- 4.2 Any application for Operational Works (Earthworks) must be accompanied by engineering design drawings demonstrating compliance with the recommendations of



the Geotechnical and Civil site report for the site. All earthworks are to be placed, trimmed and compacted as a minimum to standards identified in AS3789. Compaction test results are to be submitted to Council for its records.

- 4.3 All site works must be designed by an experienced and qualified geotechnical engineer and undertaken in accordance with the recommendations of the investigation.
- 4.4 All cut/fill batter slopes created as a result of earthworks carried out on the site are to be protected and retained. Any retaining structure, necessary as a result of works on the site must be designed, supervised and certified by a Registered Professional Engineer of Queensland prior to commencement of use.
- 4.5 Any retaining structure must not be located within road reserve.

5.0 WATER INFRASTRUCTURE

- 5.1 A Development Permit for Operational Works (Water Infrastructure) must be obtained prior to commencement of work on site.
- 5.2 Any application for Operational Works (Water Infrastructure) must be accompanied by engineering design drawings, and certifications of the design, demonstrating compliance with Council's Development Manual (current at the time of development) and this Decision Notice.
- 5.3 The proposed development must be connected to the Council's water supply network using the existing water main connection servicing the existing lot and upgraded to be sized appropriately for the use of the probable simultaneous demand.
- 5.4 All water infrastructure must be designed and constructed in accordance with Council's Development Manual (or equivalent replacement document current at the time of development) prior to commencement of use.
- 5.5 Prior to commencement of use on the site or signing of Plan of Survey, whichever is sooner, the applicant must lodge with Council a civil engineer's design and construction certification (by an experienced and qualified engineer). The certification must be addressed to Council and must certify that all Water Infrastructure works have been designed and constructed according to the conditions of this Decision Notice and Council's Development Manual.

6.0 SEWERAGE INFRASTRUCTURE

- 6.1 A Development Permit for Operational Works (Sewer Infrastructure) must be obtained prior to commencement of work on site.
- 6.2 Any application for Operational Works (Sewer Infrastructure) must be accompanied by engineering design drawings, and certifications of the design, demonstrating compliance with Council's Development Manual (current at the time of development) and this Decision Notice.
- 6.3 The proposed development must be connected to Council's sewerage network prior to the commencement of the use. All sewerage infrastructure must be designed and constructed in accordance with Council's Development Manual prior to commencement of the use.
- 6.4 Sewerage infrastructure must be constructed to comply with S6 "Sewer Reticulation" of Council's Development Manual, Council's Standard Drawings and Water Services Association of Australia Sewerage Code of Australia. Where a discrepancy or conflict exists between Council's Development Manual and the Sewerage Code, the requirements of Council's Development Manual will prevail.



- 6.5 Prior to commencement of use on the site or signing of Plan of Survey, whichever is sooner, the applicant must lodge with Council, a civil engineer's design and construction certification (by an experienced and qualified engineer). The certification must be addressed to Council and must certify that all Sewer Infrastructure works have been designed and constructed according to the conditions of this Decision Notice and Council's Development Manual.

7.0 ACCESS AND PARKING

- 7.1 A minimum of 2 covered car parking spaces per unit and 1 visitor parking space must be provided on site prior to commencement of the use.
- 7.2 Prior to commencement of any work on site an Operational Works development permit must be obtained in relation to Access and Parking (Internal).
- 7.3 Any application for Operational Works (Internal Access and Parking) must be accompanied by detailed engineering drawings demonstrating compliance with Council's Development Manual (current at the time of development), Australian Standard AS2890, AS1428 and this Decision Notice.
- 7.4 A Road Works permit must be obtained prior to commencement of work for the external access on site.
- 7.5 The external access must be constructed in accordance to the Approved Road Works permit prior to the commencement of use.
- 7.6 With the lodgement of the operational works application, the applicant is to submit an RPEQ certified plan for the driveway crossover (external entry) demonstrating regulatory signs and road markings to Australian Standards (AS 1742) that provide for the safety of all road users.

8.0 STORMWATER AND FLOODING

- 8.1 Prior to commencement of any work on site an Operational Works development permit must be obtained in relation to Stormwater Drainage.
- 8.2 Any application for Operational Works (Stormwater) must be accompanied by engineering design drawings, including calculations and certifications of the design, demonstrating compliance with Queensland Urban Drainage Manual current at the time of development, Council's Development Manual (current at the time of development) and this Decision Notice.
- 8.3 The stormwater design is to provide for the developed flows from the site to be piped to a Legal Point of discharge in nominated discharge point.
- 8.4 All stormwater drainage works must be designed and constructed in accordance with the Queensland Urban Drainage Manual current at the time of development and Council's Development Manual (current at the time of development).
- 8.5 The applicant must design and construct roof and allotment drainage system for each building so as to comply with Level II of Table 5.18.3 of the Queensland Urban Drainage Manual as a minimum. No uncontrolled discharge will be permitted within the development site.

9.0 ENVIRONMENTAL MANAGEMENT

- 9.1 A Development Permit for Operational Works (Erosion Prevention and Sediment Control) must be obtained prior to commencement of work on site.
- 9.2 Erosion prevention and sediment control measures must be established so as to comply with the requirements of the Whitsunday Regional Council Development Manual and the Best Practice Erosion & Sediment Control – November 2008 (IECA White Book) and the requirements of the *Environmental Protection Act 1994*.



- 9.3 The strategy of the plan must be implemented and maintained for the duration of the operational and building works, and until exposed soil areas are permanently stabilised (e.g. turfed, concreted).
- 9.4 Discharges of water pollutants, wastewater or stormwater from the site must not cause measurable levels of water pollutants in the receiving waters to fall outside the acceptable ranges specified in the 'Australian Water Quality Guidelines for Fresh and Marine Waters', ANZECC 2000.
- 9.5 No visible emissions of dust must occur beyond the boundaries of the site during earthworks and construction activities on the site. If, at any time during the earthworks and construction activities the dust emissions exceed the levels specified above, all dust generating activities must cease until the corrective actions have been implemented to reduce dust emissions to acceptable levels or wind conditions are such that acceptable levels are achieved.
- 9.6 The applicant must ensure that when undertaking any on-site or external works, including any filling and extraction, appropriate dust control measures are implemented in accordance with the *Environmental Protection Act 1994* and complies with the relevant air quality objectives defined in the Environmental Protection (Air) Policy 2008.

10.0 MISCELLANEOUS

- 10.1 If any item of cultural heritage is identified during site works, all work must cease and the relevant State Agency must be notified. Work can resume only after State Agency clearance is obtained. The Applicant is reminded of their obligations under the *Aboriginal Cultural Heritage Act, 2003* and the *Torres Strait Islander Cultural Heritage Act 2003*. Further information and databases are available from the Department of Aboriginal and Torres Strait Islander Partnerships at: www.datsip.qld.gov.au
- 10.2 Any alteration necessary to electricity, telephone, water mains, sewerage mains, and/or public utility installations resulting from the development or in connection with the development, must be at full cost to the developer.
- 10.3 Any building materials, equipment and the like must be appropriately tied down, placed indoors and secured on site at the time of preparation for cyclone events. The on site supervisor is to ensure that all contractors/employees take the necessary steps to secure the construction site in the event of a cyclone.
- 10.4 All construction materials, waste, waste skips, machinery and contractors' vehicles must be located and stored or parked within the site. No storage of materials, parking of construction machinery or contractors' vehicles will be permitted in Pearl Street, Tanika Road or adjoining land unless written permission from the owner of that land and Council is provided.
- 10.5 It is the developer's responsibility for the full rectification of any damage caused to neighbouring public infrastructure (such as footpaths, driveways, fences, gardens, trees and the like) caused by contractors, including clean up of any litter or waste that is a result of the subject development.

11.0 ADVISORY NOTES

11.1 Hours of work

It is the developer's responsibility to ensure compliance with the *Environmental Protection Act 1994*, which prohibits any construction, building and earthworks activities likely to cause nuisance noise (including the entry and departure of heavy vehicles) between the hours of 6.30 pm and 6.30 am from Monday to Saturday and at all times on Sundays or Public Holidays.

11.2 Sedimentation Control



It is the developer's responsibility to ensure compliance with the *Environmental Protection Act 1994* and Schedule 9 of the Environmental Protection Regulation 2008 to prevent soil erosion and contamination of the stormwater drainage system and waterways.

11.3 Noise During Construction and Noise in General

It is the developer's responsibility to ensure compliance with the *Environmental Protection Act 1994*.

11.4 General Safety of Public During Construction

It is the project manager's responsibility to ensure compliance with the *Work Health and Safety Act 2011*. It states that the project manager is obliged to ensure construction work is planned and managed in a way that prevents or minimises risks to the health and safety of members of the public at or near the workplace during construction work.

It is the principal contractor's responsibility to ensure compliance with the *Work Health and Safety Act 2011*. It states that the principal contractor is obliged on a construction workplace to ensure that work activities at the workplace prevent or minimise risks to the health and safety of the public at or near the workplace during the work.

It is the responsibility of the person in control of the workplace to ensure compliance with the *Work Health and Safety Act 2011*. It states that the person in control of the workplace is obliged to ensure there is appropriate, safe access to and from the workplace for persons other than the person's workers.

11.5 Enquiries relating to the aforementioned conditions should be directed to the Development Services Directorate who will direct the enquiry to the relevant officer.





DRAWING NUMBER: MR059-A101.1
Document Set ID: 8174106
Version: 1, Version Date: 10/03/2026


DRAWING TITLE: SITE PLAN - NORTH





2 | 3D VIEW - SITE - FROM FRONT
SCALE:



3 | 3D VIEW - SITE - FROM NORTH / LEFT
SCALE:

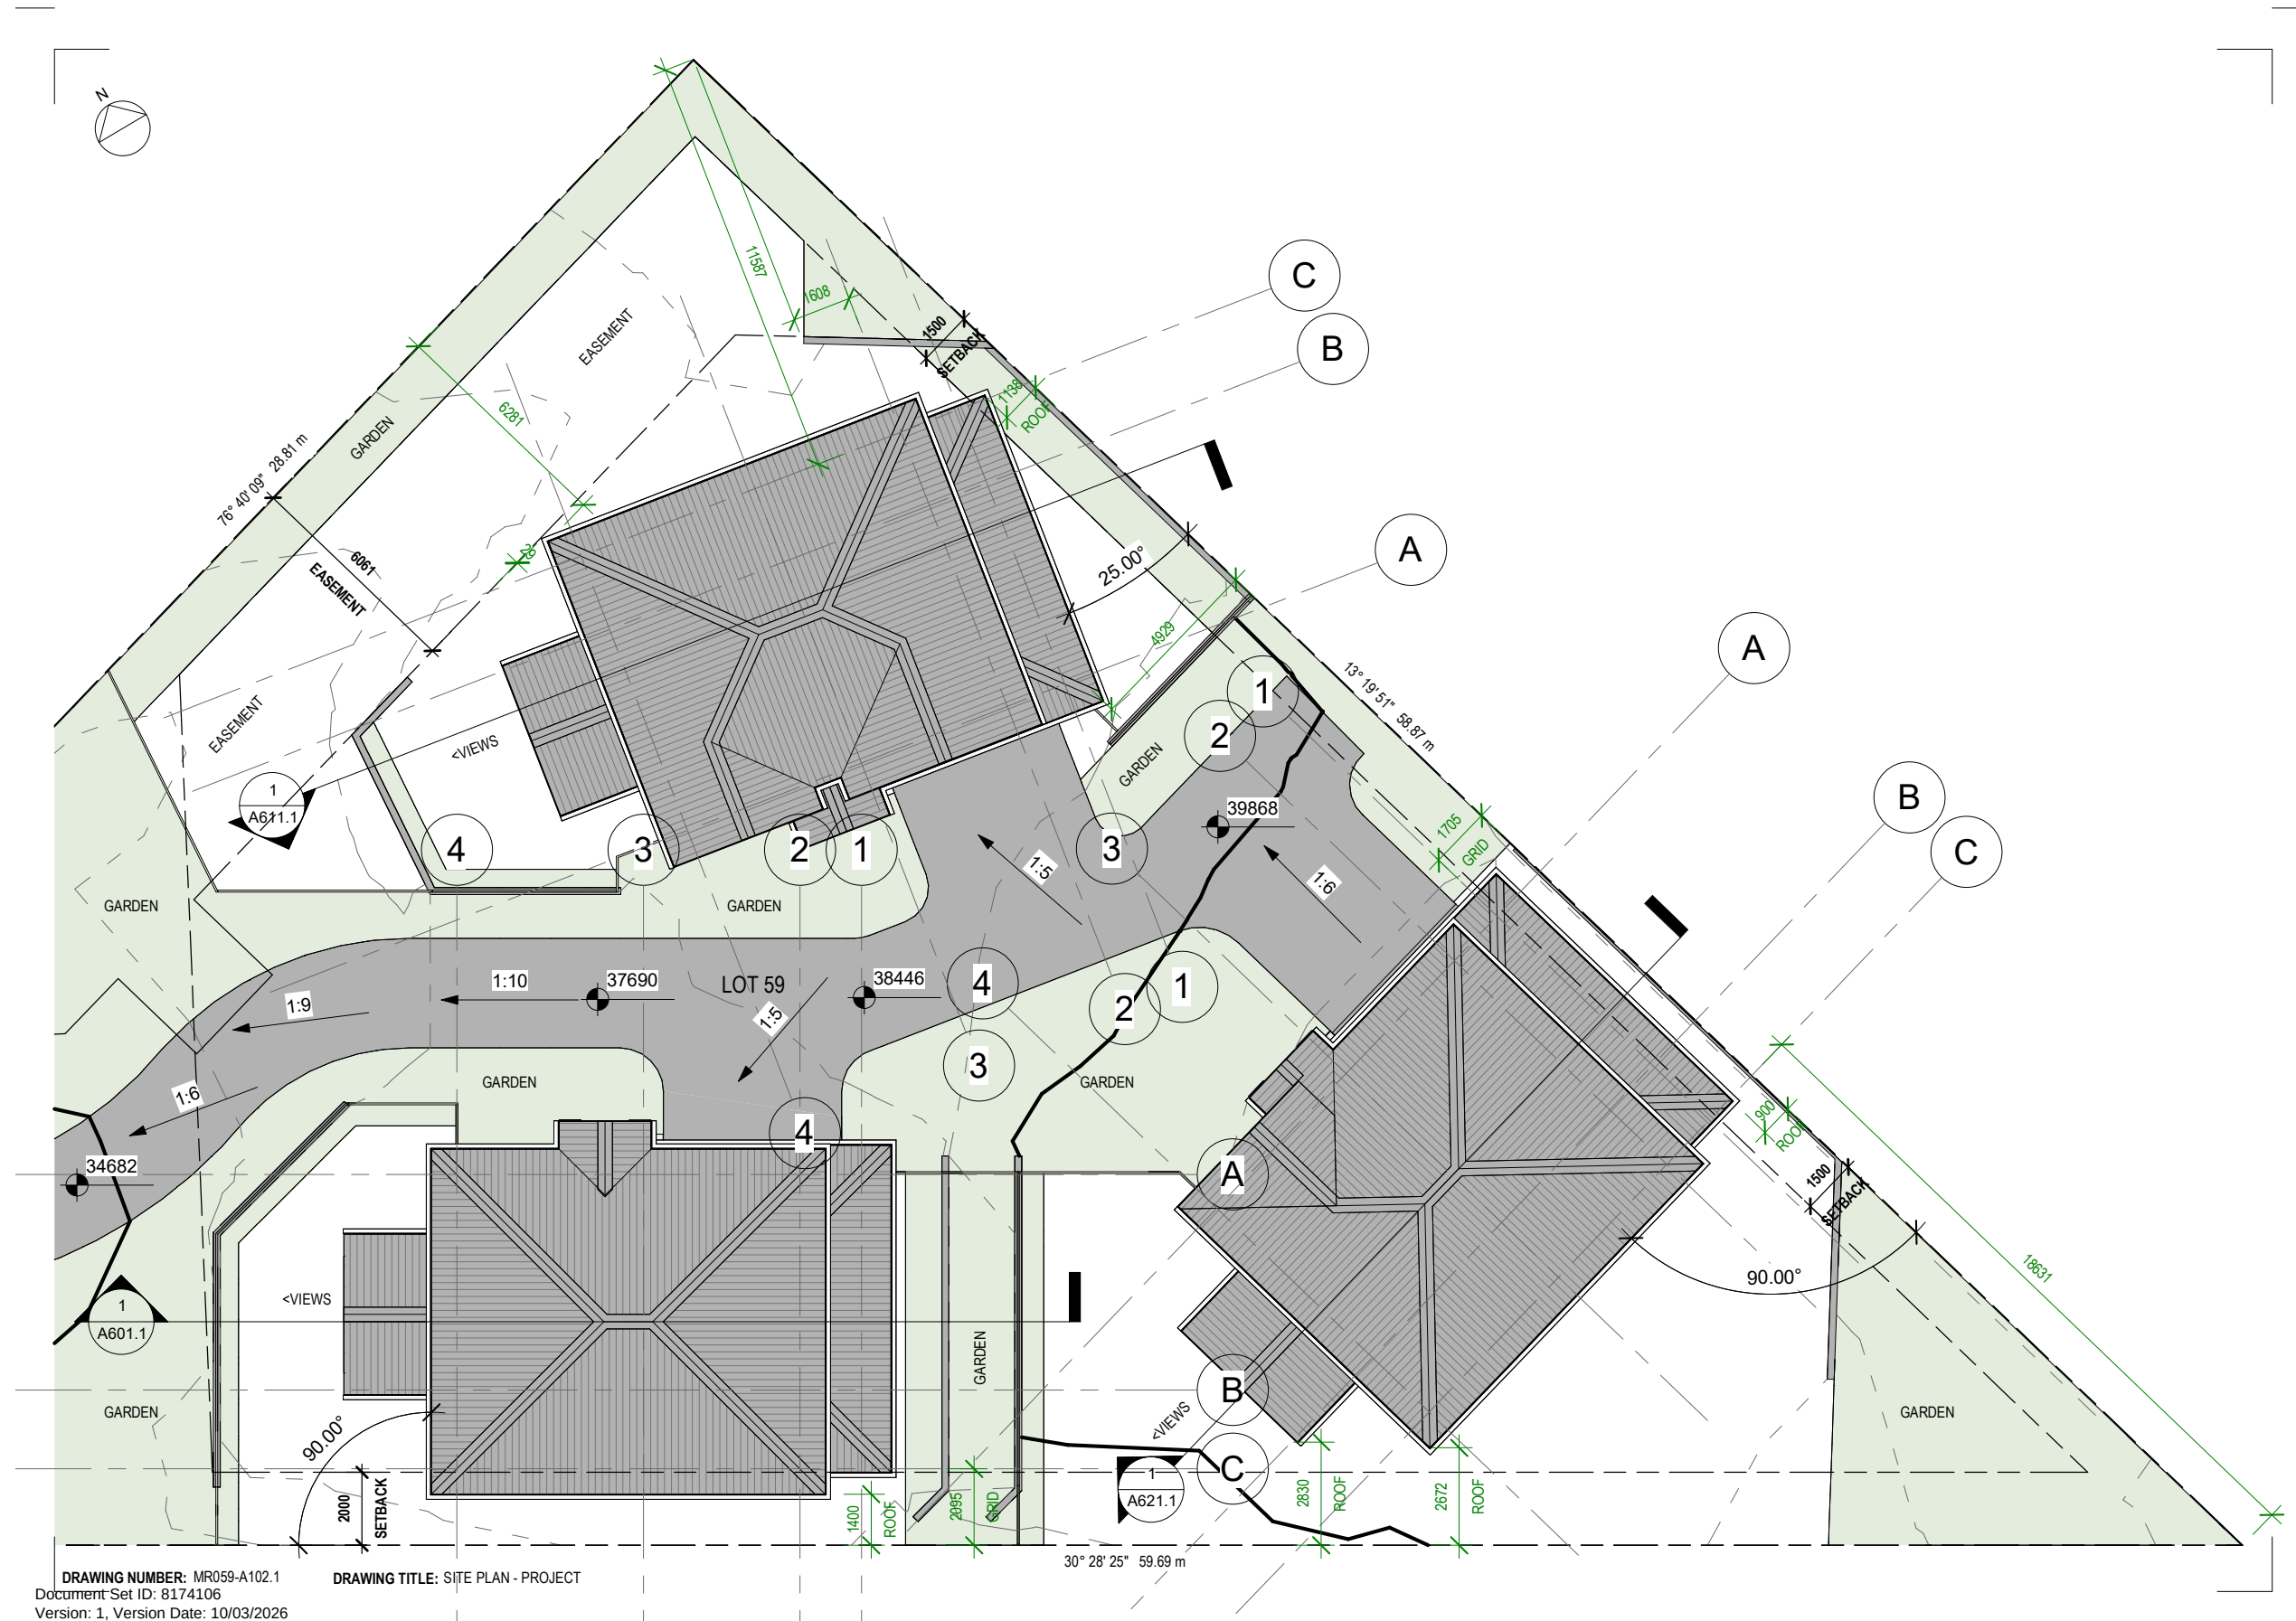

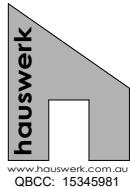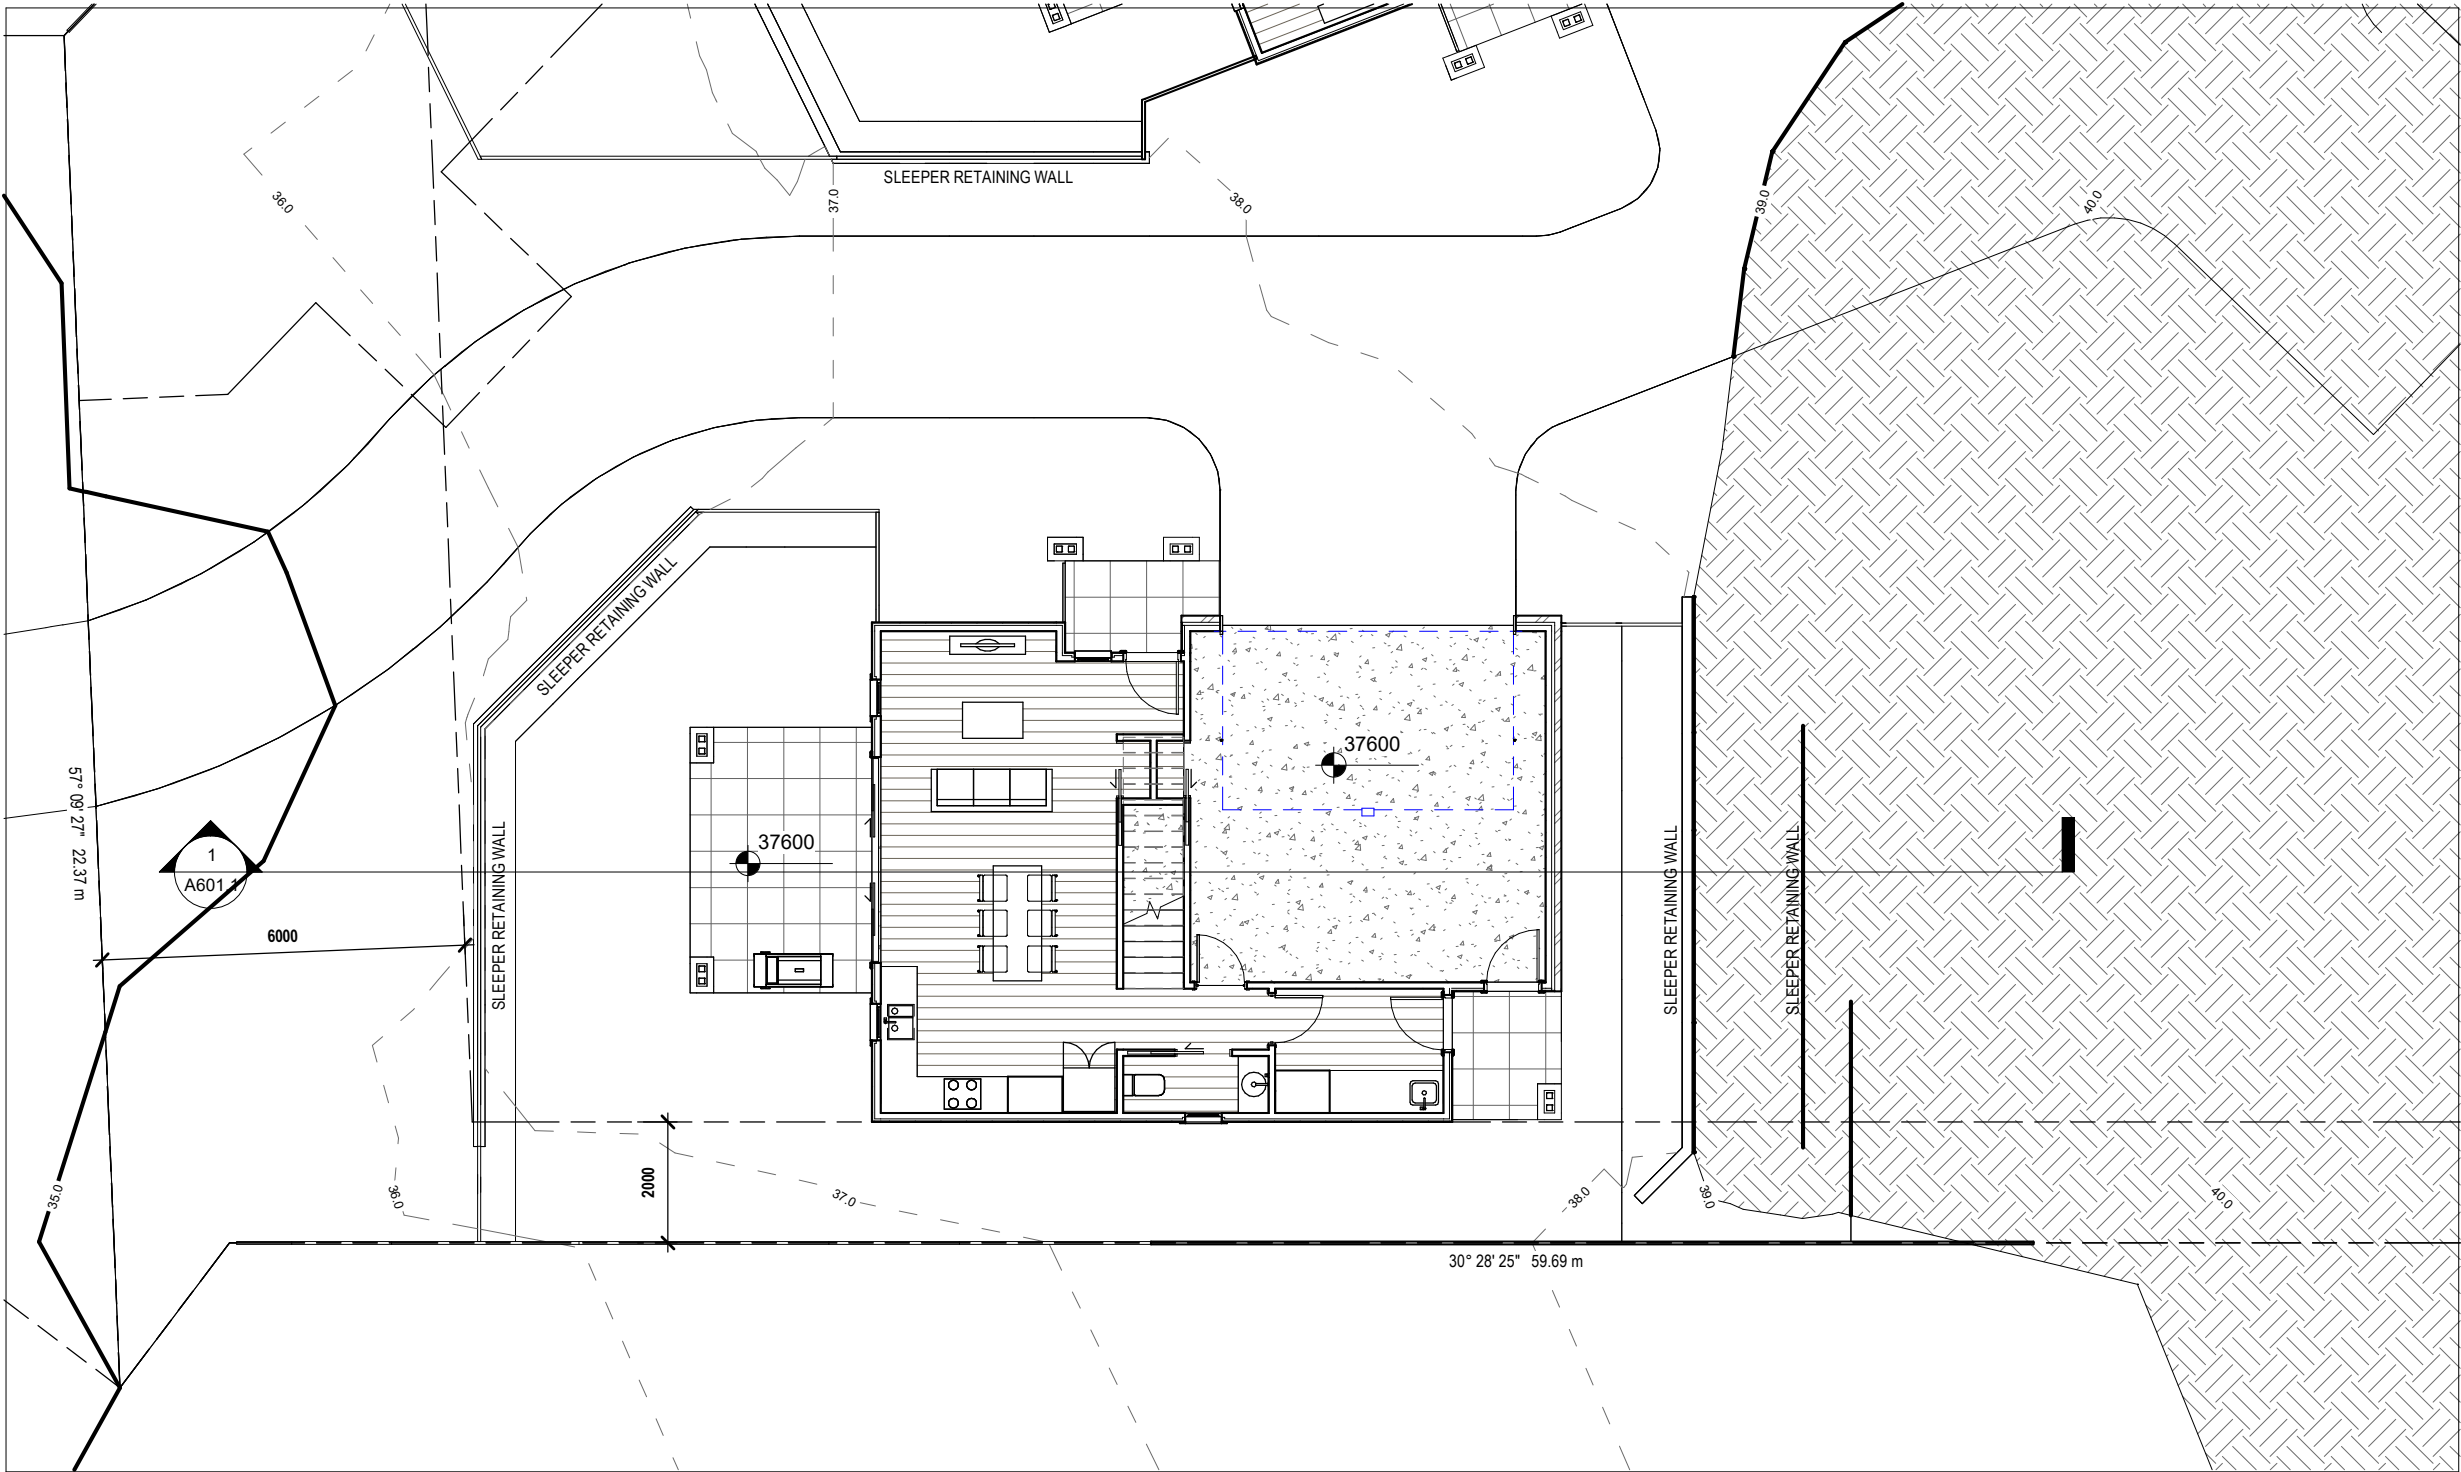


PLEASE NOTE:
DIMENSIONS TAKE PRECEDENCE OVER SCALING. CONTRACTOR TO VERIFY ALL
DIMENSIONS, LEVELS AND SETOUTS ON SITE BEFORE CONSTRUCTION. IT IS THE
RESPONSIBILITY OF ALL CONTRACTORS INVOLVED TO ENSURE ALL WORKS TO BE
CARRIED OUT BY QUALIFIED PERSONS TO CURRENT AUSTRALIAN STANDARDS,
QUEENSLAND DEVELOPMENT CODE, NATIONAL CONSTRUCTION CODE, AND ANY
OTHER REQUIREMENTS. INCONSISTENCIES ARE TO BE REPORTED TO THE
DESIGNER IMMEDIATELY. THIS DRAWING & DESIGN IS SUBJECT TO COPYRIGHT
AND REMAINS THE PROPERTY OF HAUSWERK PTY. LTD. AND CAN ONLY BE USED
OR SHARED EXTERNALLY WITH WRITTEN CONSENT.

PROJECT:
MR059: Triplex
Lot 59 Mandara Rise, Cannonvale QLD 4802



CLIENT:
TPM Wholesale Project No 4 Pty Ltd

DRAWING NUMBER:
MR059-A201.1

DRAWING TITLE:
FLOOR PLAN - HOUSE 1

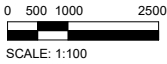

CHK: LH	APP: LH
DES: MB	DRW: MB
STATUS: WD Pre-Engineering	REV: PAPER SIZE: A3

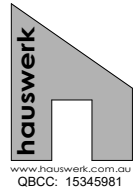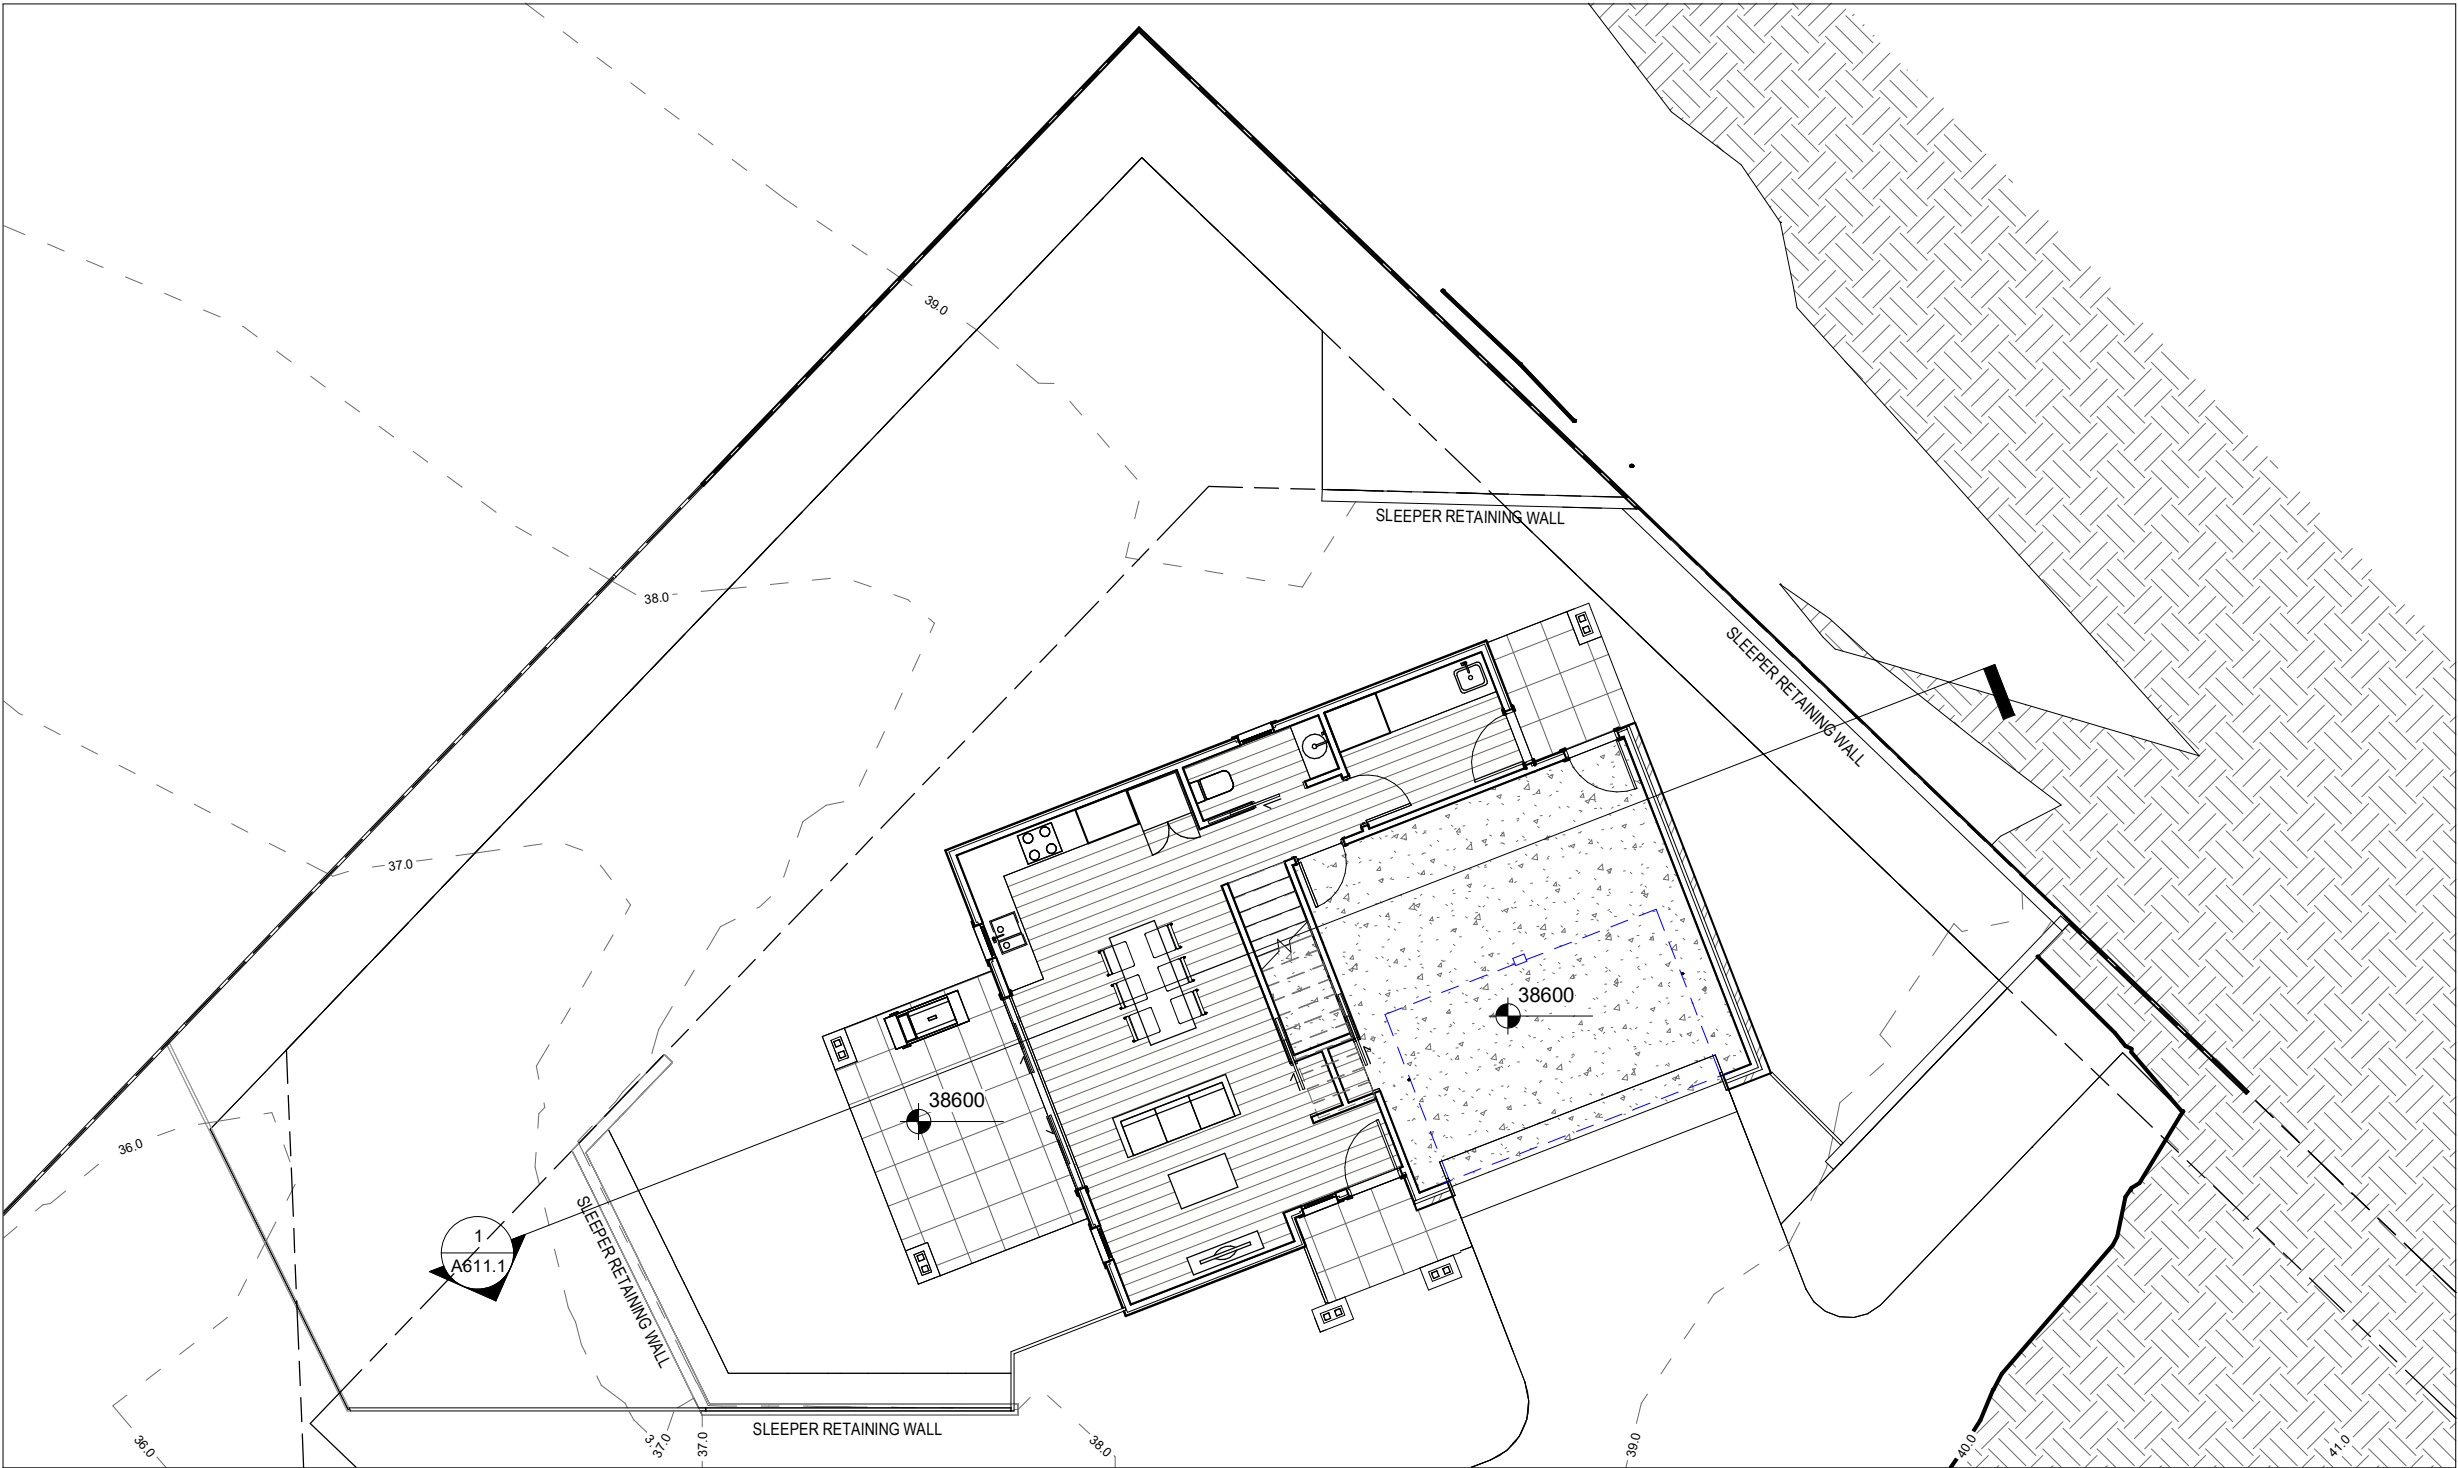

PLEASE NOTE:
DIMENSIONS TAKE PRECEDENCE OVER SCALING. CONTRACTOR TO VERIFY ALL
DIMENSIONS, LEVELS AND SETOUTS ON SITE BEFORE CONSTRUCTION. IT IS THE
RESPONSIBILITY OF ALL CONTRACTORS INVOLVED TO ENSURE ALL WORKS TO BE
CARRIED OUT BY QUALIFIED PERSONS TO CURRENT AUSTRALIAN STANDARDS,
QUEENSLAND DEVELOPMENT CODE, NATIONAL CONSTRUCTION CODE, AND ANY
OTHER REQUIREMENTS. INCONSISTENCIES ARE TO BE REPORTED TO THE
DESIGNER IMMEDIATELY. THIS DRAWING & DESIGN IS SUBJECT TO COPYRIGHT
AND REMAINS THE PROPERTY OF HAUSWERK PTY. LTD. AND CAN ONLY BE USED
OR SHARED EXTERNALLY WITH WRITTEN CONSENT.

PROJECT:
MR059: Triplex
Lot 59 Mandara Rise, Cannonvale QLD 4802

CLIENT:
TPM Wholesale Project No 4 Pty Ltd

DRAWING NUMBER:
MR059-A211.1


DRAWING TITLE:
FLOOR PLAN - HOUSE 2


0 500 1000 2500
SCALE: 1:100




CHK: LH	APP: LH
DES: MB	DRW: MB
STATUS: WD Pre-Engineering	REV: PAPER SIZE: A3

Document Set ID: 8174106
Version: 1, Version Date: 10/03/2026

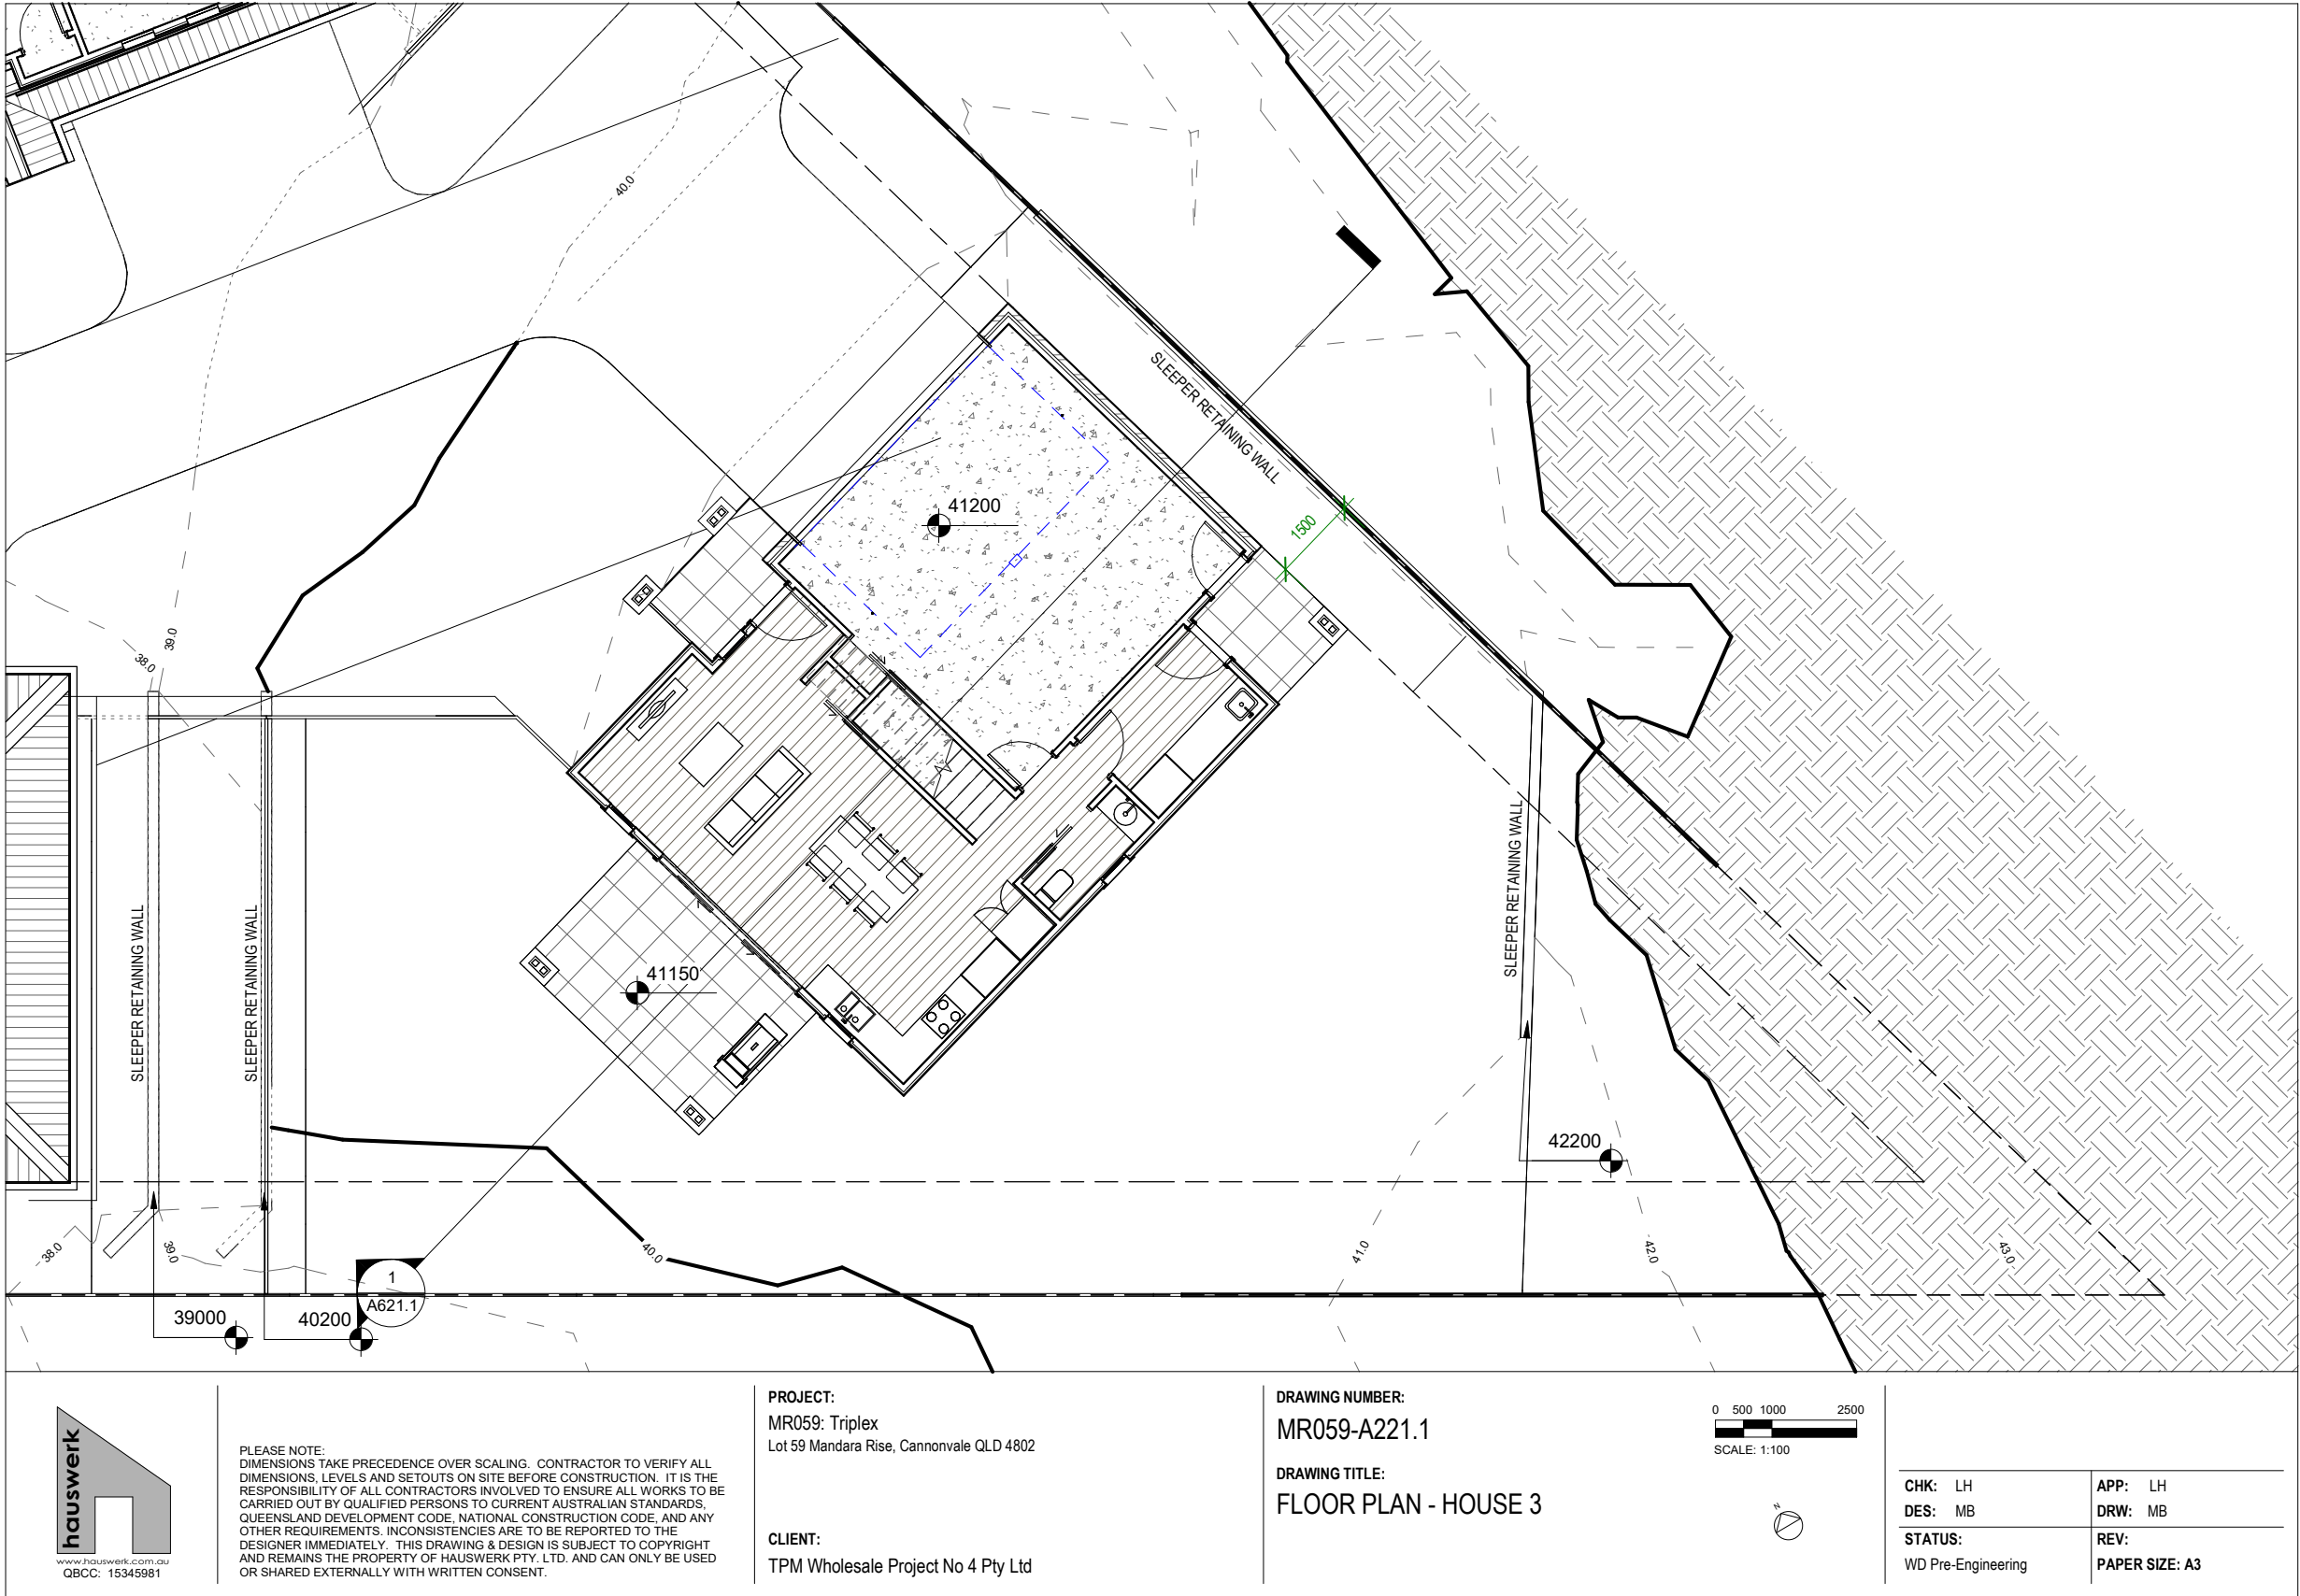

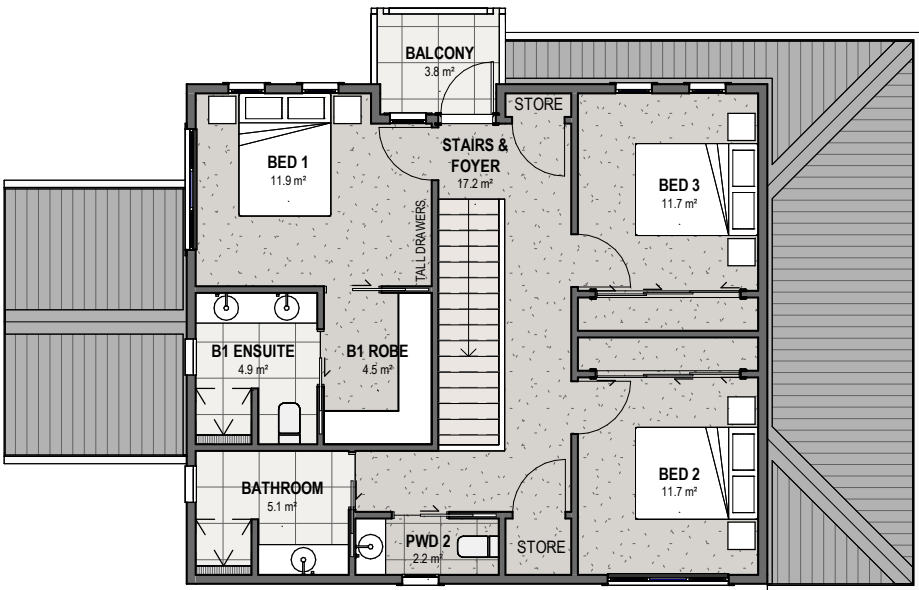


2 | LEVEL 1
SCALE: 1 : 100

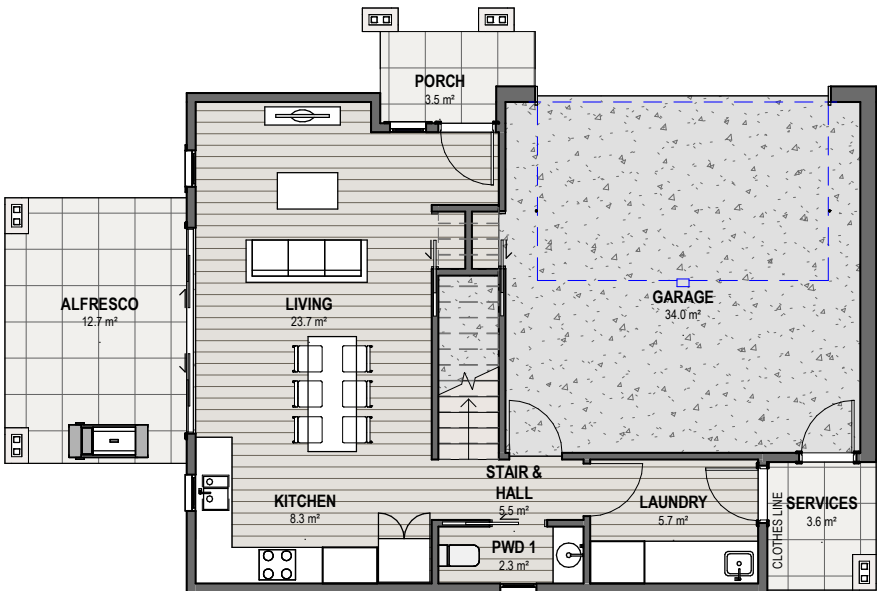

1 | LEVEL 0
SCALE: 1 : 100

Room Schedule - Internal / External		
Name	Occupancy	Area
BALCONY		3.75 m²
: 1		3.75 m²
BALCONY	EXTERNAL	Not Placed
PORCH	EXTERNAL	3.55 m²
ALFRESCO	EXTERNAL	12.73 m²
SERVICES	EXTERNAL	3.59 m²
EXTERNAL: 4		19.86 m²
STAIR & HALL	INTERNAL	5.50 m²
KITCHEN	INTERNAL	8.25 m²
LIVING	INTERNAL	23.69 m²
PWD 1	INTERNAL	2.26 m²
LAUNDRY	INTERNAL	5.70 m²
GARAGE	INTERNAL	34.05 m²
STAIRS & FOYER	INTERNAL	17.19 m²
BED 1	INTERNAL	11.94 m²
B1 ENSUITE	INTERNAL	4.92 m²
B1 ROBE	INTERNAL	4.45 m²
BED 2	INTERNAL	11.70 m²
BATHROOM	INTERNAL	5.09 m²
BED 3	INTERNAL	11.70 m²
PWD 2	INTERNAL	2.20 m²
INTERNAL: 14		148.62 m²
Grand total: 19		172.23 m²

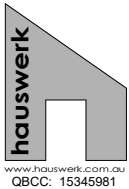


PLEASE NOTE:
DIMENSIONS TAKE PRECEDENCE OVER SCALING. CONTRACTOR TO VERIFY ALL
DIMENSIONS, LEVELS AND SETOUTS ON SITE BEFORE CONSTRUCTION. IT IS THE
RESPONSIBILITY OF ALL CONTRACTORS INVOLVED TO ENSURE ALL WORKS TO BE
CARRIED OUT BY QUALIFIED PERSONS TO CURRENT NCC REQUIREMENTS.
INCONSISTENCIES ARE TO BE REPORTED TO THE DESIGNER IMMEDIATELY. THIS
DRAWING & DESIGN IS SUBJECT TO COPYRIGHT AND REMAINS THE PROPERTY OF
HAUSWERK PTY. LTD. AND CAN ONLY BE USED OR SHARED EXTERNALLY WITH
WRITTEN CONSENT.

PROJECT:
MR059: HOUSE 1
Lot 59 Mandara Rise, Cannonvale QLD 4802

CLIENT:
TPM Wholesale Project No 4 Pty Ltd

DRAWING NUMBER:
MR059-A200.1

DRAWING TITLE:
FLOOR PLANS & AREA SCHEDULE

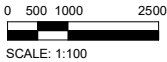

PRELIMINARY ISSUE
NOT FOR CONSTRUCTION

CHK: LH	APP: LH
DES: MB	DRW: MB
STATUS: WD PRE-ENGINEERING	REV: PAPER SIZE: A3



DRAWING NUMBER: MR059-A091
Document Set ID: 8109430
Version: 1, Version Date: 11/11/2025

DRAWING TITLE: 3D VIEW - EXTERNAL - DRIVEWAY APPROACH



DRAWING NUMBER: MR059-A092
Document Set ID: 8109430
Version: 1, Version Date: 11/11/2025

DRAWING TITLE: 3D VIEW - EXTERNAL - HOUSE 1




DRAWING NUMBER: MR059-A093
Document Set ID: 8109430
Version: 1, Version Date: 11/11/2025


DRAWING TITLE: 3D VIEW - INTERNAL - HOUSE 2



DRAWING NUMBER: MR059-A094
Document Set ID: 8109430
Version: 1, Version Date: 11/11/2025

DRAWING TITLE: 3D VIEW - INTERNAL - HOUSE 3

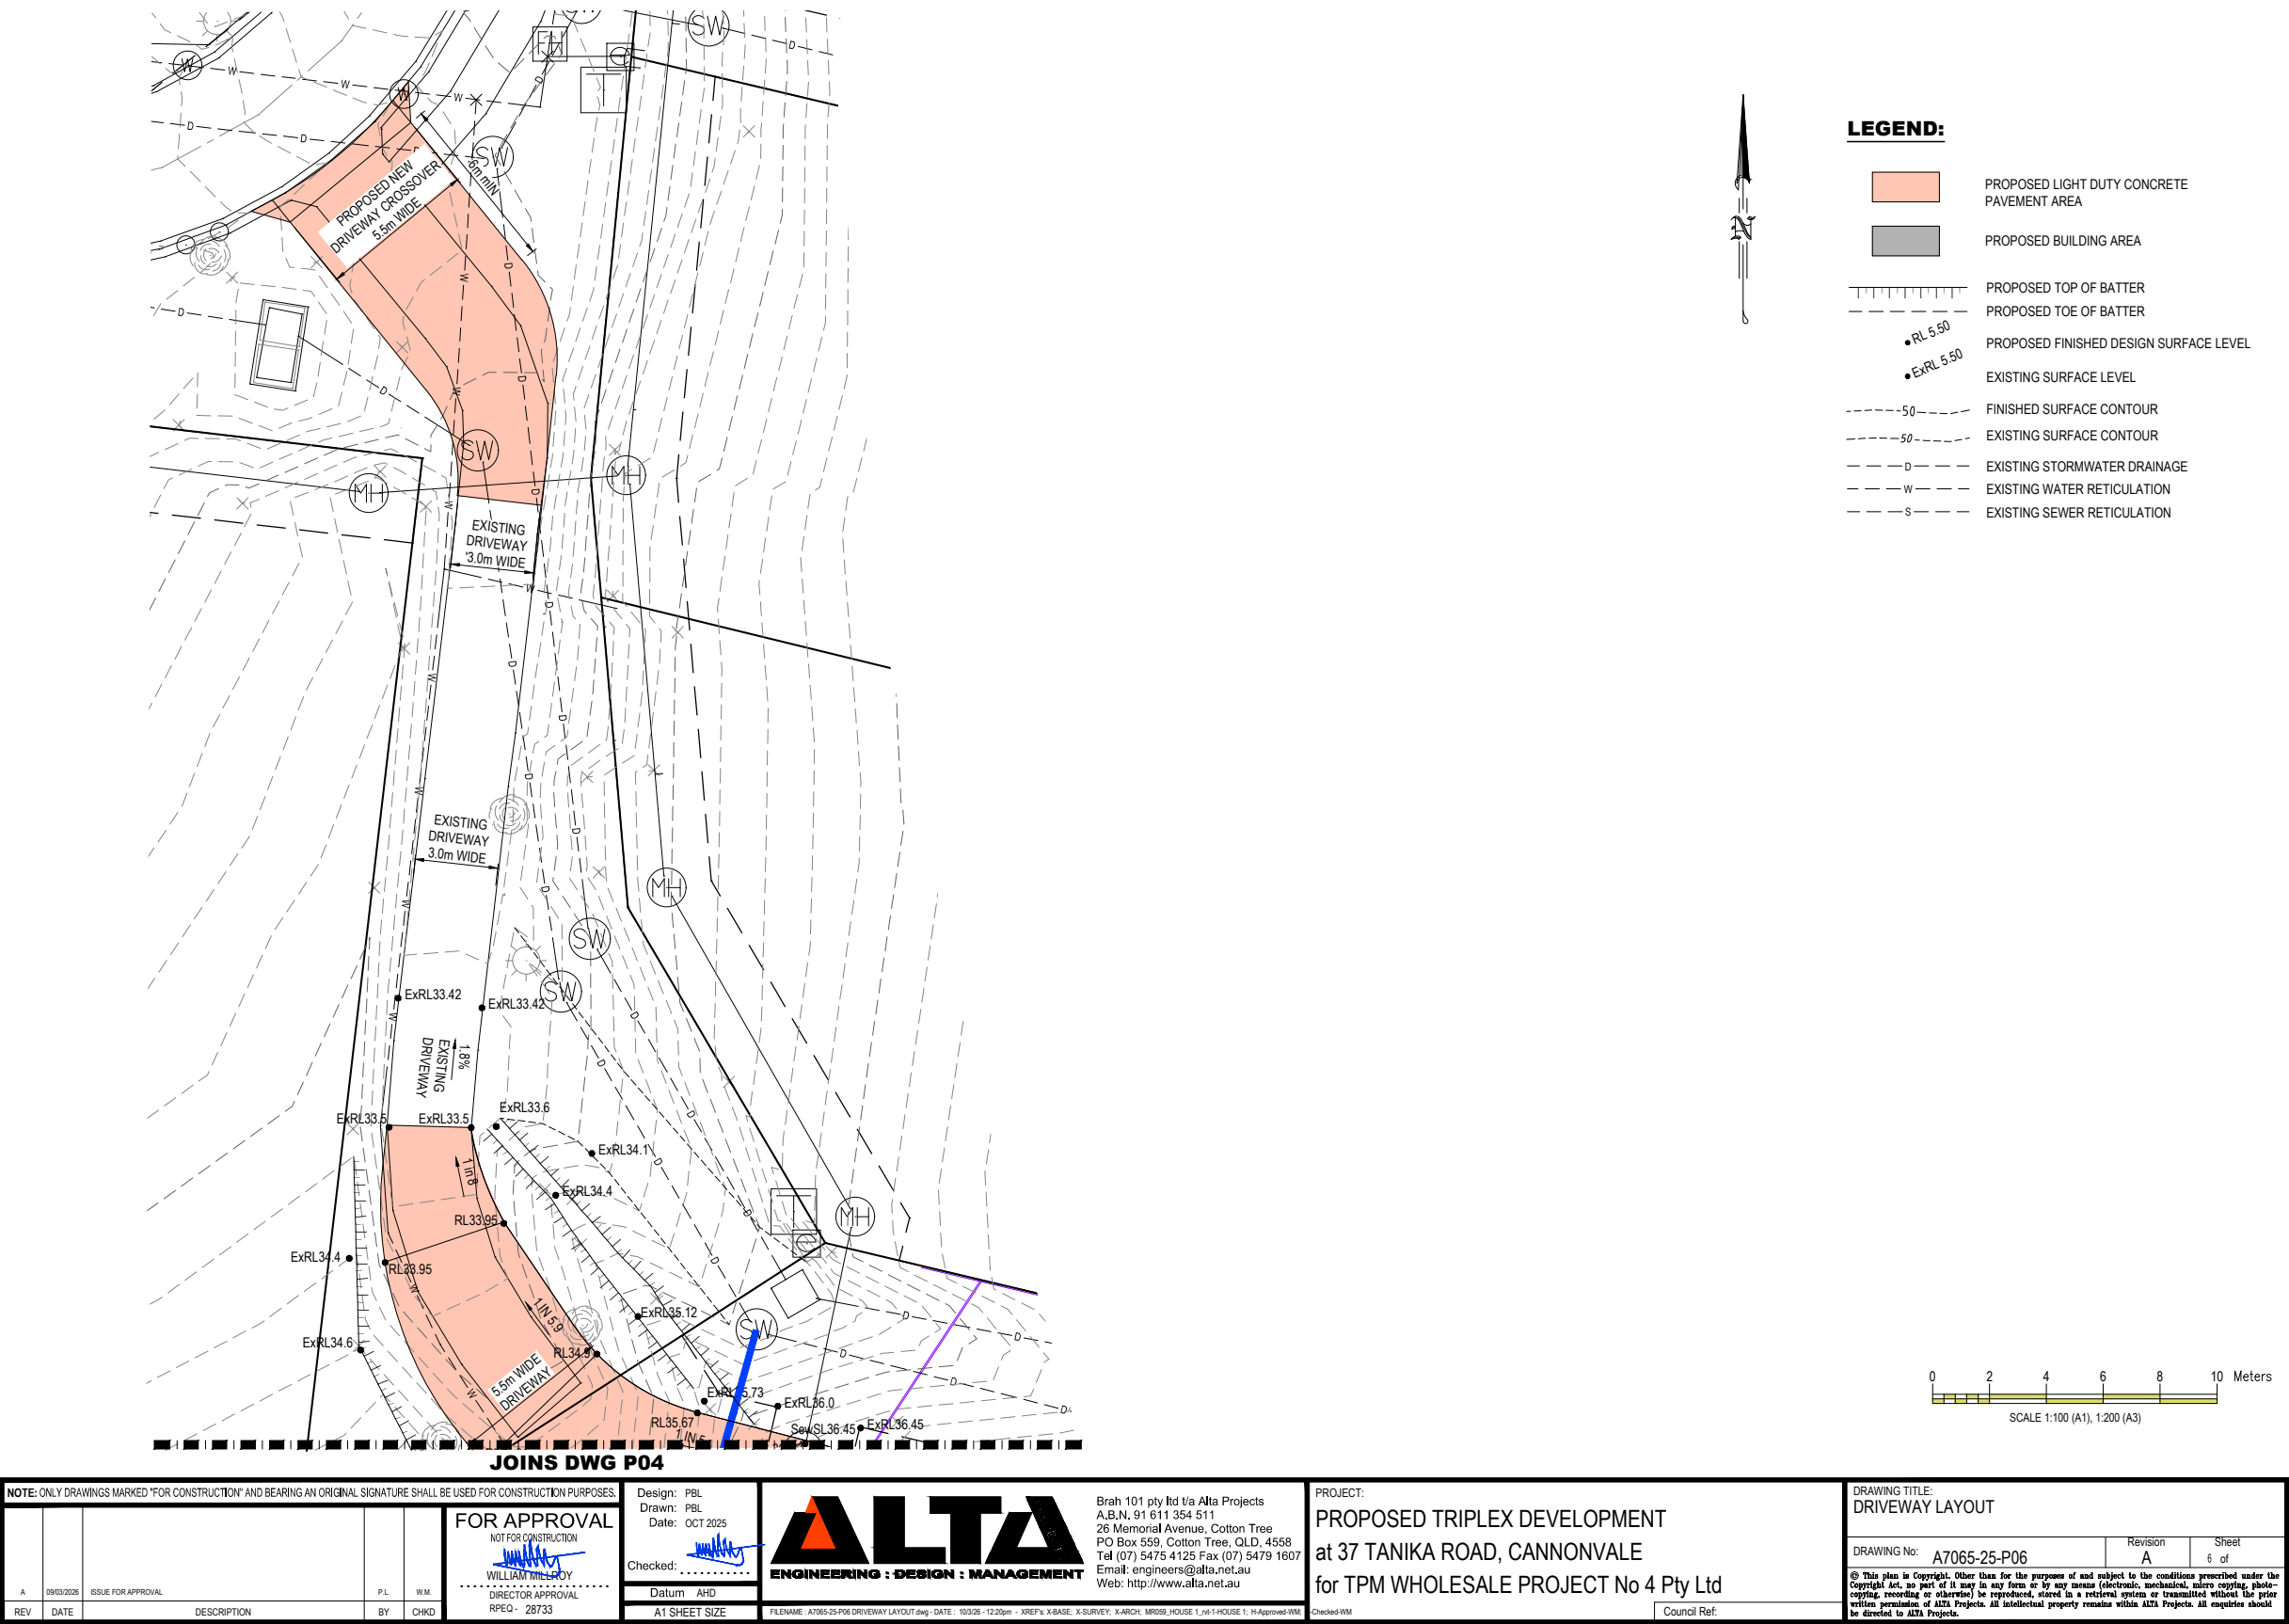

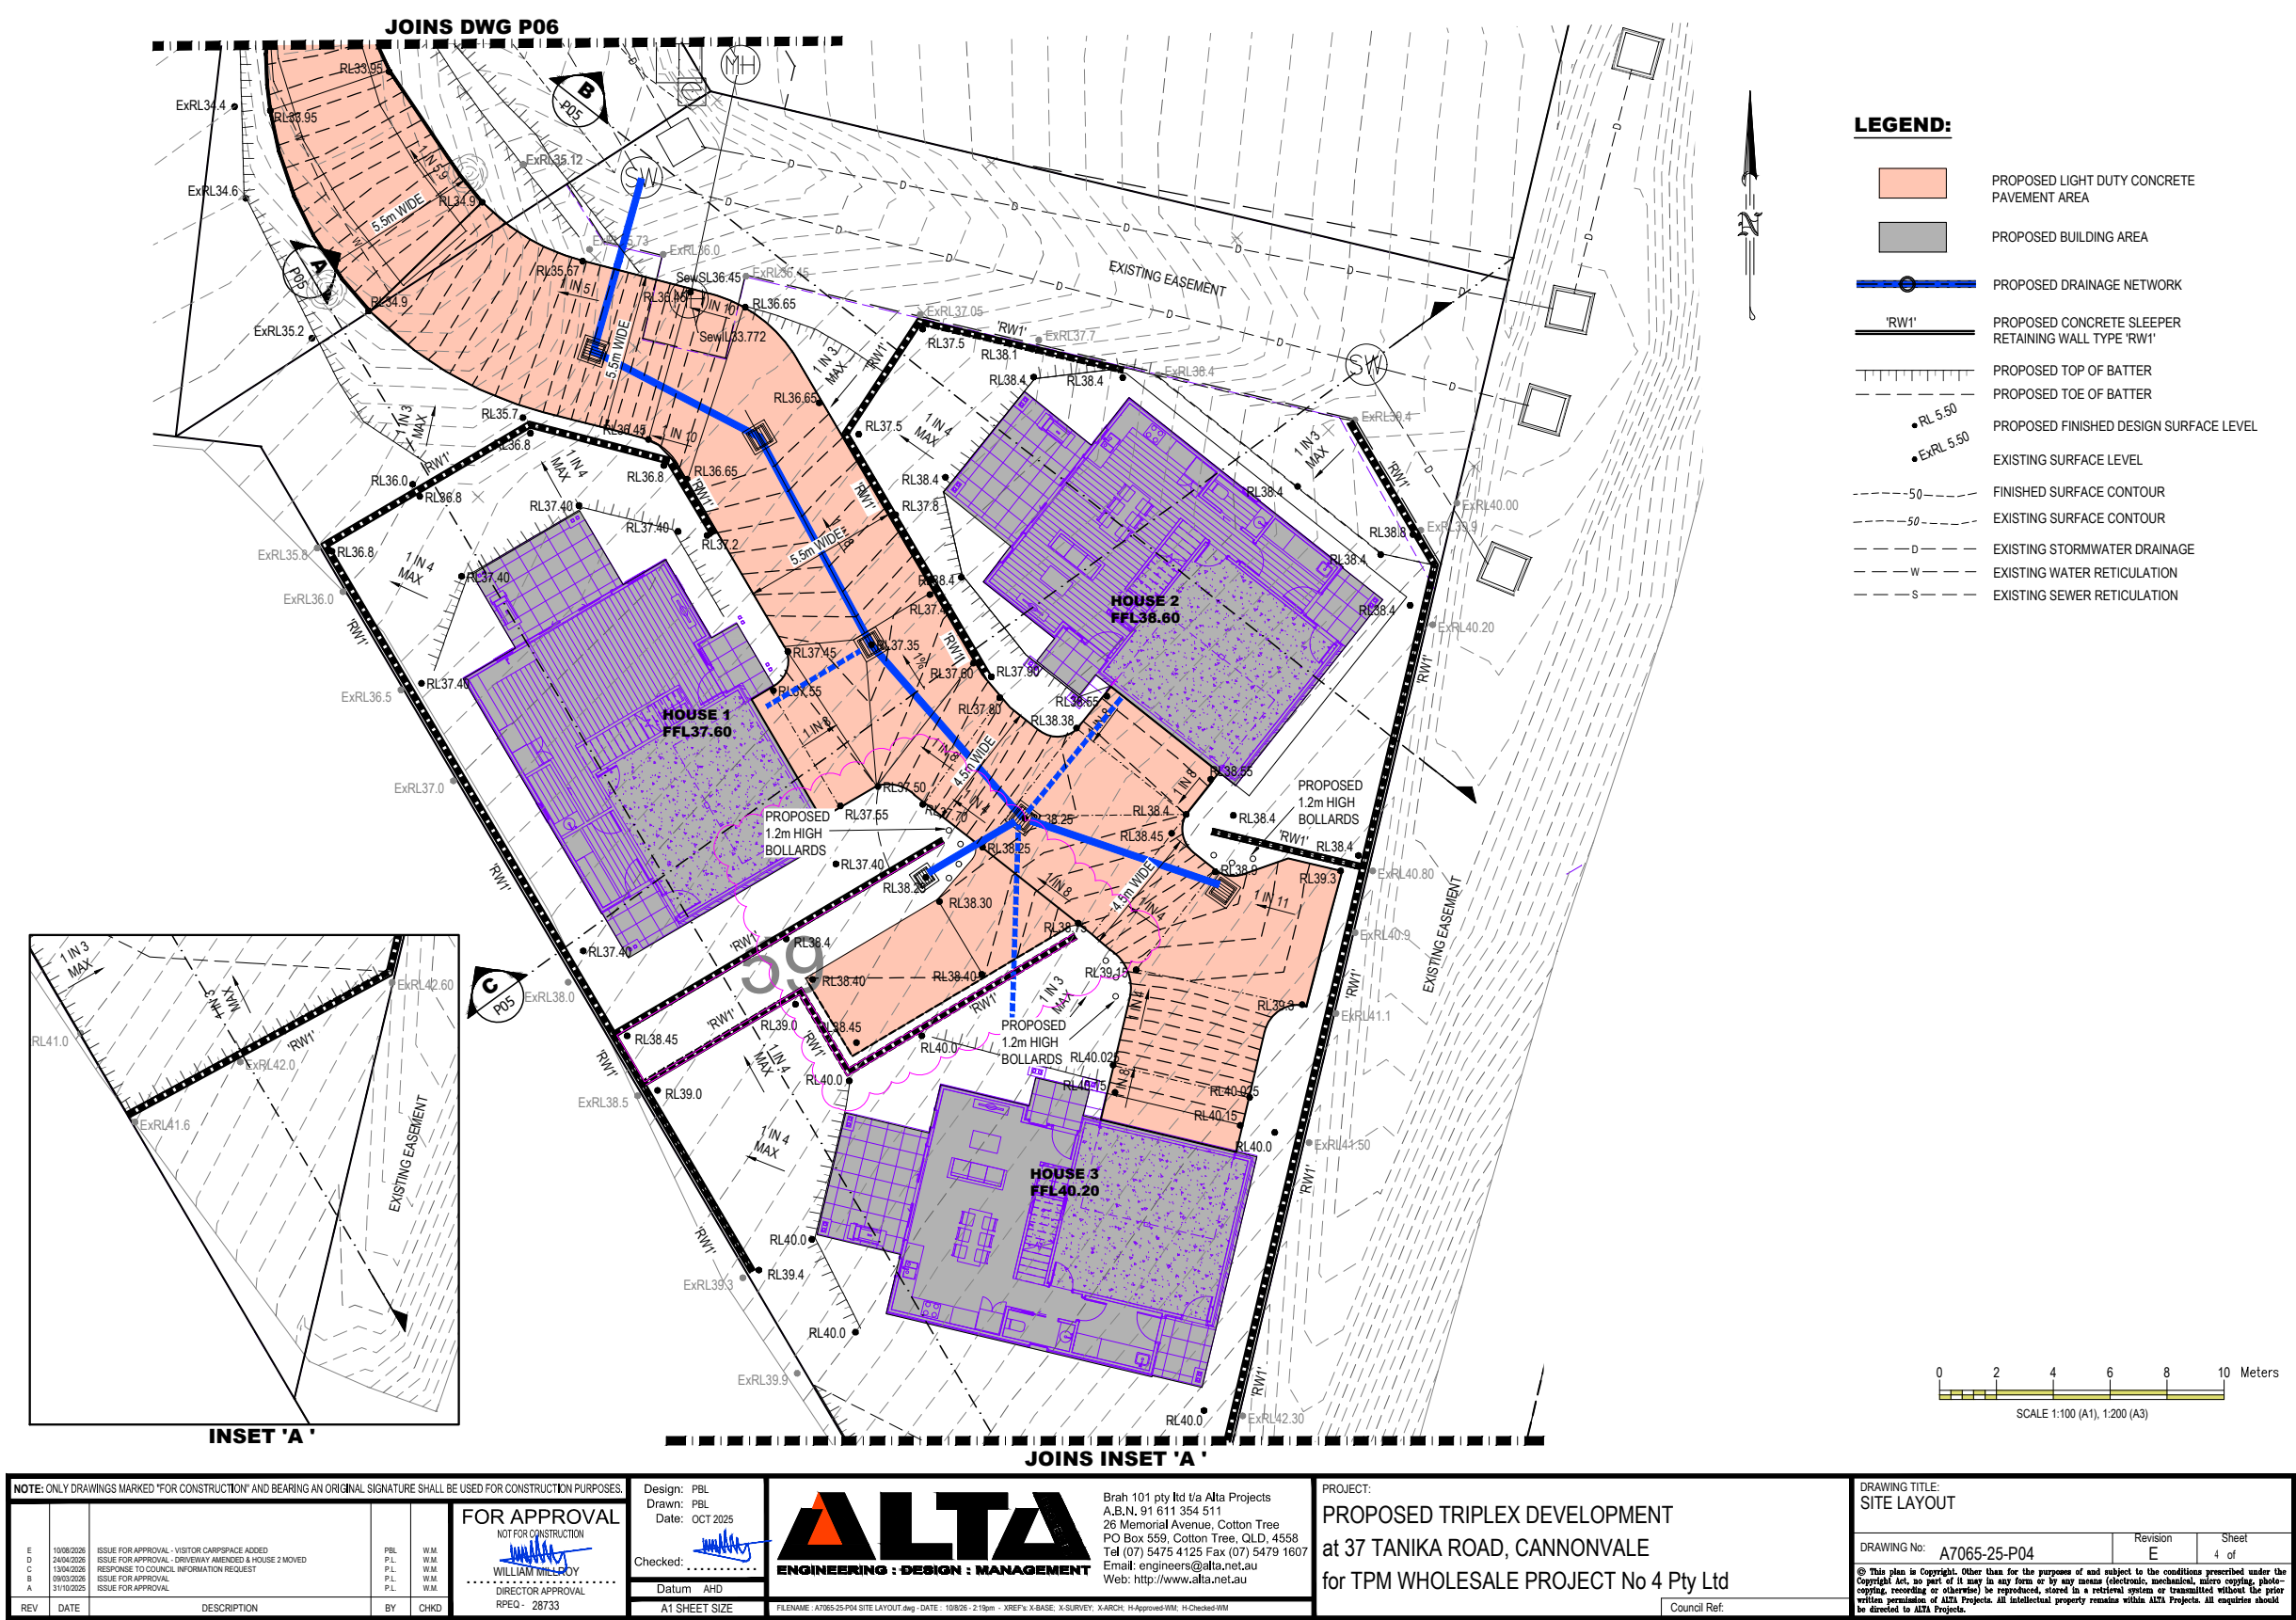

11.3 - 20241069 - Development Application for Development Permit for Material Change of Use for a Retirement Facility (180 dwellings) at 65B Mt Nutt Road Queens Beach for QBLV Pty Ltd As TTE

MEETING DETAILS: Ordinary Council Meeting - Wednesday 23 September 2026

AUTHOR: Senior Planner

AUTHORISING OFFICER: Director Liveability and Development Services

PURPOSE

To present the assessment of the development application for a Retirement Facility (180 dwellings) at 65B Mt Nutt Road Queens Beach and seek Council's determination.

EXECUTIVE SUMMARY

The application seeks a Development Permit for a Material Change of Use for a Retirement Facility comprising 180 independent living dwellings on an 11.41-hectare site at 65B Mt Nutt Road, Queens Beach.

The proposal will establish a master-planned retirement community comprising a mix of single-storey villas supported by extensive communal facilities, including a clubhouse, swimming pool, wellness facilities, recreational areas and landscaped open space.

The development is proposed to be delivered progressively in stages, with all critical infrastructure required to be established as part of the first stage and prior to the occupation of the first dwelling.

The site is located within the Low Density Residential Zone and is surrounded by established residential development. A Retirement Facility is an anticipated use within the zone, subject to demonstrating compatibility with the surrounding residential character and adequate servicing by urban infrastructure.

The principal planning consideration relates to the management of stormwater and flood behaviour across the site and surrounding residential area. Historically, runoff from the site has discharged in several directions through adjoining residential properties without formal drainage infrastructure. Technical investigations determined that these informal discharge paths cannot continue following redevelopment due to existing infrastructure limitations and the absence of lawful downstream drainage connections.

The proposal therefore adopts a revised drainage strategy that will regrade the site and consolidate stormwater runoff toward the existing lawful point of discharge at the south-eastern corner via Easement G on SP230498. This strategy requires substantial external infrastructure works, including new stormwater infrastructure within Mt Nutt Road to intercept uncontrolled road runoff, upgrades to Bells Gully between Mt Nutt Road and Jilletts Road, improvements to the downstream drainage channel within Easement G and all associated works necessary to establish a lawful and functional drainage network prior to commencement of the use.

Hydraulic modelling demonstrates that the strategy will substantially improve existing drainage deficiencies by removing uncontrolled discharge toward neighbouring properties and directing runoff into the formal drainage corridor. A minor increase in flooding has been identified in the flood model to the north of the site. A review of the impacted properties reveals that they do not have adequate freeboard to deal with this increase. Therefore,

conditions of approval have been recommended that drainage from the north is to remain open to convey these flows through the site, ensuring no increase in flood levels occurs.

Overall, the proposed Retirement Facility represents an appropriate form of urban residential development within the Low Density Residential Zone and will make an important contribution to housing diversity in Bowen by providing purpose-built accommodation for retirees.

The assessment has demonstrated that the development can be appropriately serviced by urban infrastructure, is compatible with the surrounding residential environment and complies with the relevant provisions of the Planning Scheme and Regional Plan. The proposal is therefore recommended for approval subject to reasonable and relevant conditions.

OFFICER'S RECOMMENDATION

That Council approve the Development Application for Development Permit for Material Change of Use for a Retirement Facility (180 Dwellings), made by QBLV Pty Ltd As TTE, on L: 2 SP: 319666 and located at 65B Mt Nutt Road Queens Beach, subject to the conditions outlined in **Attachment 11.3.4**.

BACKGROUND

The subject land previously had a Development Permit for Reconfiguration of a Lot - Two (2) Lots into 158 residential lots including five (5) open space lots in three stages (DA07273), that has since lapsed.

DISCUSSION/CURRENT ISSUE

Lawful Point of Discharge (LPOD)

The site is unable to lawfully discharge stormwater to the north toward Field Street or to the east toward Strickland Street due to the absence of existing lawful points of discharge and the presence of intervening privately owned land. Establishing discharge in either direction would require the acquisition of private land and the creation of new drainage easements, which is not considered a feasible outcome for the development.

The option of discharging to the west through the adjoining Seabreeze Estate Body Corporate property was also investigated. This option was determined to be unsuitable, as no existing stormwater infrastructure connects the site to the estate and the Body Corporate's internal drainage system is undersized to accommodate flows generated by the proposed development. Consequently, discharge toward Fifth Close or Seventh Close cannot occur without substantial upgrades to drainage infrastructure within the Body Corporate property.

In response to these constraints, the proposed drainage strategy involves filling and regrading the site to convey both stormwater generated by the development and external catchment flows entering from the northern boundary toward the lawful point of discharge at the south-eastern corner of the site via Easement G on SP230498.

The lawful point of discharge was further complicated by the extent of Easement G, which did not extend sufficiently across the burdened land to connect with the Bells Gully watercourse or Jilletts Road beyond. To achieve lawful stormwater discharge in accordance with the Queensland Urban Drainage Manual, the applicant was required to obtain downstream landowner consent and establish additional stormwater drainage easements over two downstream properties containing the discharge path through Bells Gully.

The applicant has confirmed that the necessary downstream landowner consents have been obtained. Due to the time it takes for easements to be registered at the Queensland Titles Office, the downstream easements have not been registered yet. However, legal advice supplied by the Applicant's lawyer confirms that the completed Deeds of Settlement for the easements assure both QBLV Pty Ltd As TTE and Council that there is a legally enforceable process in place which will lead to the relevant easements being registered. Once the easements have been registered, they will enable stormwater from the development to be lawfully conveyed through Bells Gully to the existing culvert beneath Jilletts Road.

Flooding

The application has been assessed against the Flood Hazard Overlay Code, having regard to the Flood Impact Assessment prepared by WMS Engineering. The assessment confirms that the site is affected by local overland flow from the north-eastern catchment and flooding associated with Bells Gully, located approximately 200 metres south of the site. Hydraulic modelling was undertaken using a two-dimensional TUFLOW model to assess existing and developed flood conditions up to and including the 1% Annual Exceedance Probability event, with allowances for climate change.

The Flood Impact Assessment determined that the site's existing discharge locations are unsuitable for the developed scenario due to constrained or informal drainage paths, obstructions on adjoining land, inadequate stormwater infrastructure within Seabreeze Estate and undersized downstream infrastructure. The development therefore proposes a revised stormwater strategy that removes reliance on the constrained northern and eastern discharge points and directs the majority of site runoff toward the south-eastern corner and into Bells Gully via Easement G on SP230498. This will be achieved through internal site grading supported by three principal external drainage upgrades.

The first external upgrade relates to Mt Nutt Road, where road runoff currently discharges onto the site without formal drainage infrastructure. External Works Sketch SK14, prepared by ADG Engineers, proposes a new stormwater drainage network within Mt Nutt Road and the removal of the existing pipe discharging onto the site. Conditions require these works to be undertaken as part of the subsequent Operational Works application.

The second external upgrade addresses the hydraulically constrained section of Bells Gully between Mt Nutt Road and Jilletts Road. While the Flood Impact Assessment recommends widening and reprofiling the entire section, land ownership constraints limit the proposed works to reprofiling and deepening Bells Gully between Easement G and Jilletts Road, as shown on External Works Sketch SK12. Hydraulic modelling demonstrates that these partial works will significantly improve the performance of the drainage network. Conditions require the works to be completed prior to commencement of the use. Council is also progressing a separate project to secure tenure over the remaining sections of Bells Gully to facilitate future drainage upgrades and stormwater conveyance projects.

The third external upgrade involves widening and deepening the downstream open drainage channel within Easement G to accommodate increased post-development flows. These works are also required to be completed prior to commencement of the use.

Hydraulic modelling demonstrates that the proposed stormwater strategy significantly improves existing drainage issues currently affecting adjoining land to the north and east of the site by removing uncontrolled discharge toward those properties. This assessment identifies some localised increases in flood levels (afflux) to the north. Specifically, the assessment identifies:

- a) up to 50mm afflux within land north of the site due to the redirection of overland flow away from the subject land;

- b) reductions in flood impacts to properties east of the site through removal of uncontrolled discharge;
- c) increases of up to 90 mm within sections of Bells Gully downstream of Jilletts Road; and
- d) increases of up to 50 mm within Bells Gully upstream of Jilletts Road.

The afflux has been assessed against Council's new Stormwater Modelling Guideline where it has been found that the afflux of 50mm being observed in some residential properties to the north is not acceptable, due to many of these properties having insufficient existing floor levels to receive the additional 50mm of floodwater. Therefore, the development is conditioned to accept the flow from the northern area through the subject site. Additional stormwater modelling is to be provided with the submission of the operational works application demonstrating no additional afflux in the northern section following detailed design. In relation to c) and d), internal assessments have concluded that the afflux to Bells Gully is not an actionable nuisance and together with Council's improvements to Bells Gully project, the additional flows into Bells Gully from the development are considered safe.

Council's Senior Stormwater Engineer considers the predicted increases within Bells Gully to be acceptable, noting that the increases will remain within the watercourse and will be further addressed through Council's planned Bells Gully upgrade project.

The Flood Impact Assessment concludes that the proposal will not create an actionable nuisance, increase flooding of habitable buildings or reduce the existing flood immunity of Argyle Park Road. Surrounding properties will retain acceptable freeboard during the 1% Annual Exceedance Probability event. The hydraulic model was also validated against Council's *Bowen Local Catchment Study* (AECOM, 2022) and demonstrated a strong correlation with that study.

Overall, the proposed stormwater strategy and associated external works provide an appropriate response to the site's flood constraints. The strategy will improve existing drainage deficiencies, direct runoff to a lawful point of discharge and limit flood impacts to acceptable levels, subject to further assessment and detailed design during the Operational Works stage. Accordingly, the proposal is considered to comply with the Flood Hazard Overlay Code.

FINANCIAL IMPLICATIONS

Application fees have been paid in full.

The development attracts an infrastructure charge of **\$4,851,454.75**.

CONSULTATION/ENGAGEMENT

Manager Development Assessment
Manager Roads & Drainage
Principal Engineer Water and Sewer Network Operations
Senior Stormwater Engineer
Development Engineer
Environmental Health Officer
Environment Officer

STATUTORY/COMPLIANCE MATTERS

Planning Act 2016
Whitsunday Regional Council Planning Scheme 2017

RISK ASSESSMENT/DEADLINES

A decision is required by 23 September 2026.

The decision may be appealed in the Planning & Environment Court of Queensland.


STRATEGIC IMPACTS


Corporate Plan Reference:

Support the future planning and sustainability of regional key industries.

ATTACHMENTS

1. Regional Locality Plan [**11.3.1** - 1 page]
2. Zoning and Locality Plan [**11.3.2** - 1 page]
3. Planning Assessment Report [**11.3.3** - 11 pages]
4. Conditions of Approval [**11.3.4** - 12 pages]
5. Key Plans of Development [**11.3.5** - 29 pages]
6. 1% AEP + Climate Change Flood Mapping [**11.3.6** - 5 pages]
7. External Works (Easement G to Jilleys Road Stormwater Infrastructure) [**11.3.7** - 2 pages]
8. External Works (Mt Nutt Road Stormwater Infrastructure) [**11.3.8** - 1 page]

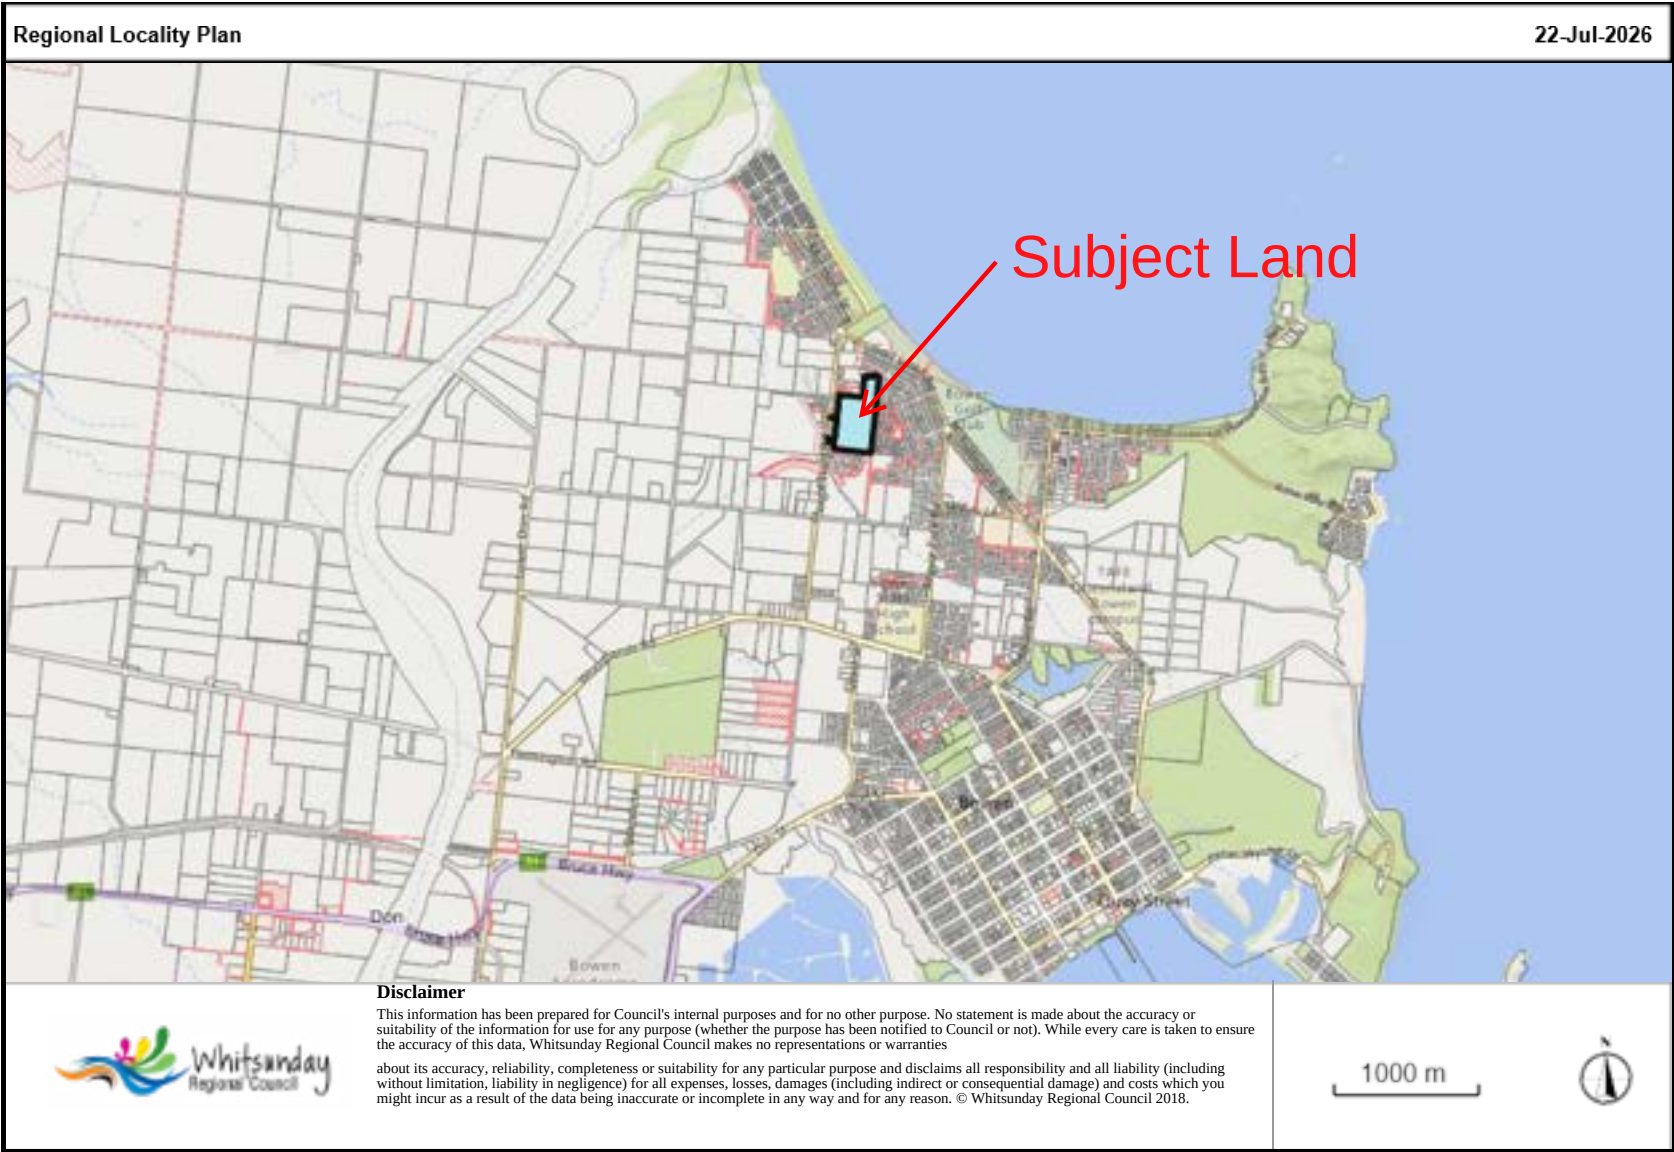

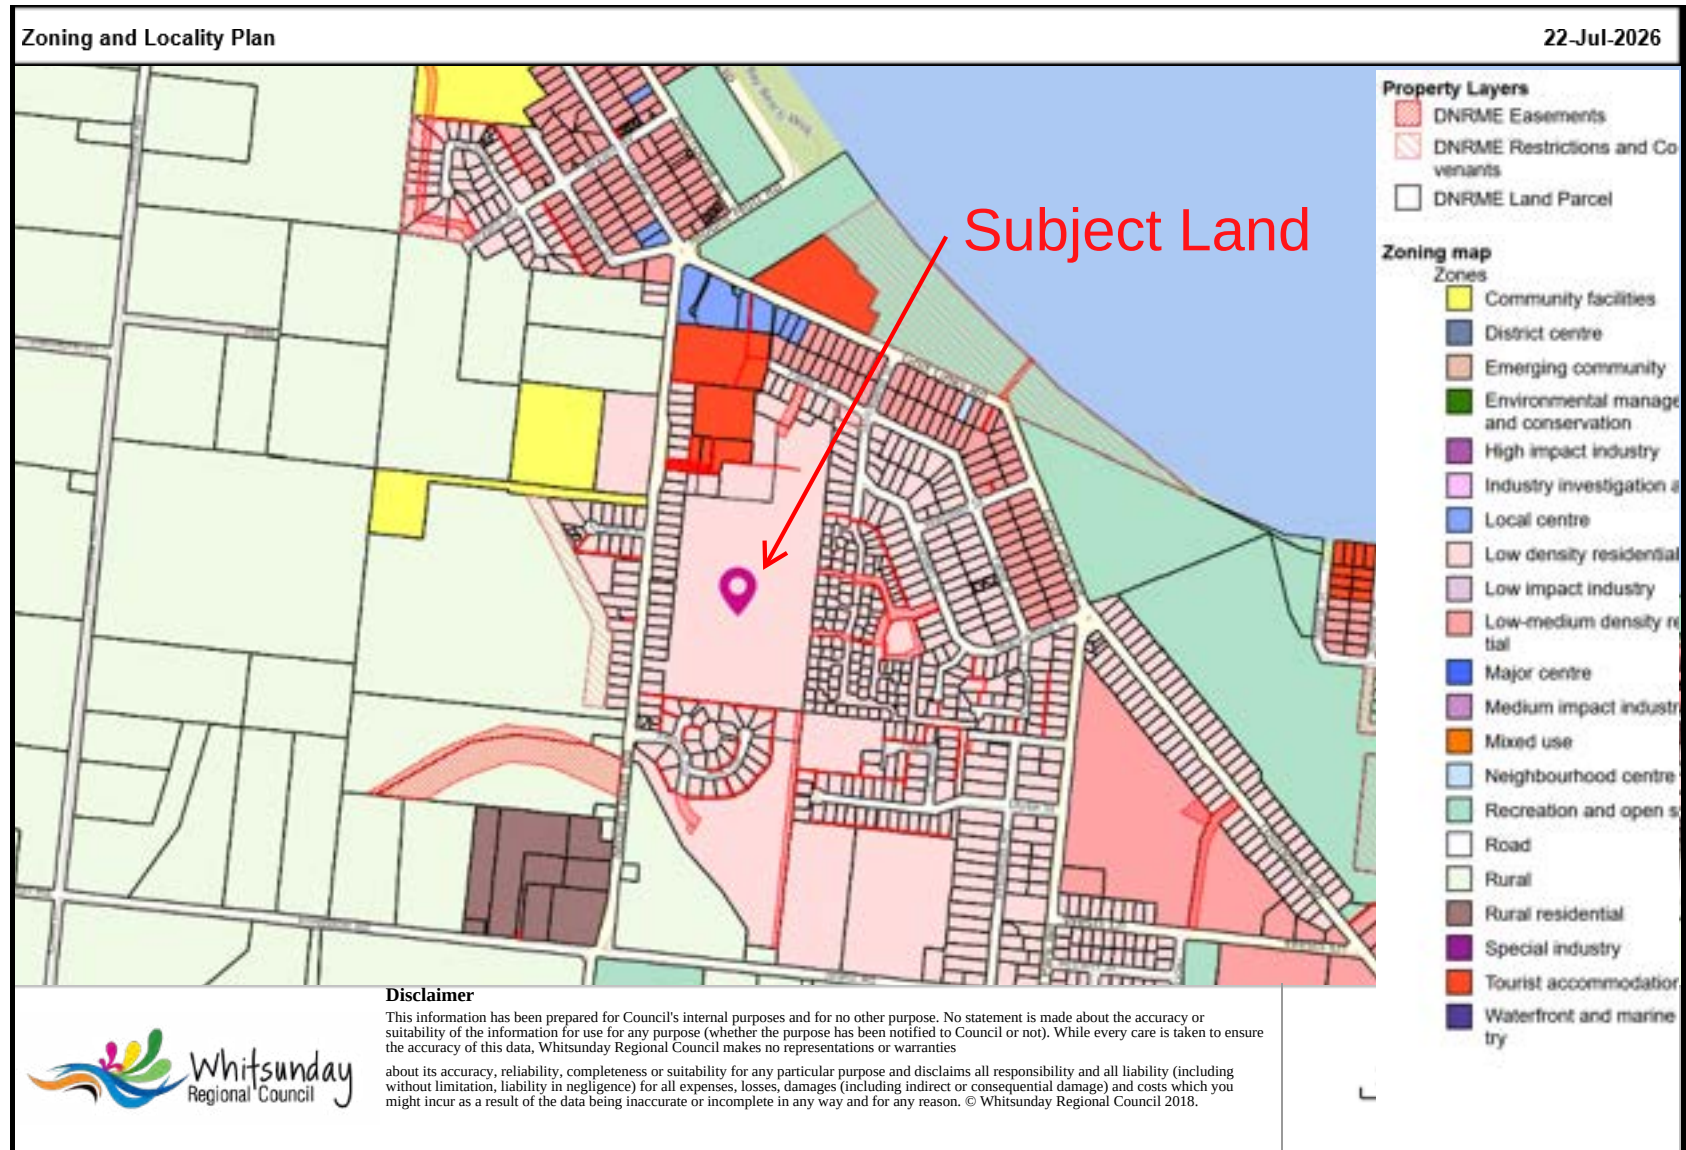

PLANNING ASSESSMENT REPORT

Council has received the following Development Application, which has been assessed against the provisions of the relevant legislation as reported below.

1. Application Summary

Proposal:	Development Application for Development Permit for Material Change of Use for a Retirement Facility (180 dwellings)
Landowner	QBLV Pty Ltd As TTE
Property Address:	65B Mt Nutt Road Queens Beach
Property Description:	L: 2 SP: 319666 T: & EMT A
Area of Site:	11.41ha
Planning Scheme Zone:	Low density residential zone
Level of assessment	Code Assessable
Overlays:	Acid Sulfate Soils Overlay Biodiversity, Waterways and Wetlands Overlay Building Heights Overlay Flood Hazard Overlay
Existing Use:	Vacant
Existing Approvals:	Nil
Public Notification:	Not applicable in Code Assessment
Submissions received:	Not applicable
State referrals:	One – SARA / DTMR
Infrastructure charges:	\$4,851,454.75
Planning Scheme	Whitsunday Regional Council Planning Scheme v4.7

2. Site Description

The subject land is a vacant land parcel located at 65B Mt Nutt Road Queens Beach. The development site is located approximately 500m from Queens Beach and is situated between Jilletts Road to the south and Golf Links Road to the north. The site is currently vacant and has been mostly cleared of all vegetation besides a few remaining trees along the perimeter.

The site has very gentle grade at approximately 0.5% and contains an existing drainage flow path from Mt Nutt Road through the site which exits in the south-east corner via Council's stormwater Easement G on SP230498, which is also the primary lawful point of stormwater discharge for the proposed development. The site is completely bounded by residential land uses on all boundaries.

Access to the site is permitted in various locations however the principal location in the existing case and proposed is from Mt Nutt Road between 98 and 100A Mt Nutt Road Queens Beach.

3. Proposal Details

The proposal is for a Development Permit for Material Change of Use for a Retirement Facility with 180 dwelling sites, with the aim of attracting over 55's retirees to the facility. The proposal contains various dwelling designs and plot sizes providing flexible living choices for residents. The four plot types offered and their corresponding amount are:

- Type 1 (51): 375m²
- Type 2 (38): 356.25m²
- Type 3 (53): 375m²
- Type 4 (38): 356.25m²

Each of the above plot types can accommodate one of the proposed six Villa Types, each comprising a single-storey dwelling containing two bedrooms, including a master suite with ensuite and walk-in wardrobe. All villas will also provide a kitchen, open-plan living and dining area, bathroom, laundry, private terrace, and integrated garage parking. While the villas maintain a consistent architectural theme externally, the internal layouts will vary between Villa Types. In addition, each Villa Type incorporates distinct façade treatments, articulation, and finishes to contribute to a varied and visually appealing streetscape throughout the Retirement Facility.

The facility will also contain numerous communal and recreational opportunities for residents, including:

- Amenities;
- Bar;
- Cinema;
- Caravan parking area;
- Gym;
- Kitchen;
- Lounge & Games Room;
- Meeting Room;
- Reception;
- Residential storage sheds;
- Store;
- Swimming Pool;
- Yoga; and
- Wine Bar.

Most of the above communal and recreational facilities are contained within the Club House building that is delivered as part of Stage 1. Only the caravan parking area and residential storage sheds from the list above are delivered in Stage 4.

Whilst the overall yield of 180 sites is fixed, the allocation and quantity of each plot type is indicative and will be refined in response to market demand and purchaser trends. The development is also proposed to be delivered in stages responding to market demand. This approach has been adopted to minimise the need for future minor change applications following approval. Accordingly, it has been requested that Council condition the delivery of all critical infrastructure prior to the construction of the first dwelling, with the proposed conditions of approval reflecting this intent.

4. Planning Assessment

The application has been assessed against the relevant provisions of the *Planning Act, 2016* and the Whitsunday Regional Council Planning Scheme, 2017. The proposal is considered to be generally in accordance with the Planning Scheme and is recommended for approval in accordance with the drawings and documents submitted, subject to reasonable and relevant conditions.

4.1. State Assessment and Referral Agency (SARA)

The application was referred to SARA for the following State aspects:

- Schedule 10, Part 9, Division 4, Subdivision 1, Table 1, Item 1 – Development impacting on state transport infrastructure (thresholds).

The proposed development triggers referral to SARA due to the size of the development (over 50 dwellings) triggering Schedule 20 of the *Planning Regulation 2017*, impacting on State transport infrastructure and thresholds.

SARA have provided a referral agency response with conditions. The conditions require the development to provide:

- A passenger loading zone adjacent to the proposed Club House in Stage 1.
- A parking bay with enough space to accommodate a minimum 25-seater bus.
- Provision of passenger loading zones with signage, appropriate lighting in accordance with *Disability Standards for Accessible Public Transport 2002*.
- A dedicated layover parking bay on site separate from any passenger loading zone to accommodate a 25-seater minibus of 7.7 metres in length.

4.2. State Planning Policy – July 2017

The State Planning Policy (SPP) includes interim development assessment requirements to ensure that State interests are appropriately considered by local government when assessing development applications where the local government Planning Scheme is appropriately integrated all the State's interests in the SPP. The most recent SPP has been reflected in the Whitsunday Regional Council Planning Scheme, in particular Part 2 of State Planning Provisions.

4.3. Mackay Isaac and Whitsunday Regional Plan – February 2012

The Mackay, Isaac and Whitsunday Regional Plan was established to provide the vision and direction for the region to 2031. The plan provides certainty about where the region is heading in the future and provides the framework to respond to the challenges and opportunities which may arise. The proposal is generally consistent with the provisions of the plan as the proposal is for urban development on land designated for urban purposes.

4.4. Whitsunday Regional Council Planning Scheme, 2017

4.4.1. Strategic Framework / Strategic Intent

The strategic framework is not applicable to the assessment of this application due to the application being Code Assessable.

4.4.2. Overlay Codes

Acid Sulfate Soils Overlay Code

An Acid Sulphate Soil Assessment by CQ Soil Testing has been supplied for the assessment of the overlay. The report concludes that due to the amount of filling proposed across the site, the proposed development will not disturb the underlying alluvial clay, and therefore an Acid Sulfate Soils Management Plan (ASSMP) will not be required for this site. Additionally, groundwater encountered below a depth of 4.5 meters is not expected to be disturbed. Therefore, conditions of approval are applied that require the development to undertake an ASSMP only if acid sulfates are found during the construction phase.

Biodiversity, Waterways and Wetlands Overlay

The subject site is mapped as containing Matters of State Environmental Significance (MSES), specifically Wildlife Habitat (Endangered or Vulnerable) and Regulated Vegetation (Essential Habitat). Notwithstanding this mapping, aerial imagery and site history indicate that the vegetation previously associated with these values was cleared between May 2022 and May 2023.

To verify the current ecological status of the land and confirm the applicability of the mapped overlays, Equilibrium Ecology prepared an Ecological Technical Note in support of the application. The Technical Note concludes that the vegetation clearing undertaken on the site was lawful and therefore the mapped biodiversity values no longer exist on the land.

The assessment establishes that the clearing was considered lawful on the basis that it was either exempt under Schedule 21 of the *Planning Regulation 2017* or undertaken in accordance with an Accepted Development Vegetation Clearing Code (ADVCC). Importantly, Schedule 21 identifies residential clearing as exempt clearing work, while the ADVCC permits clearing of up to 10 hectares of High Value Regrowth vegetation within a Category C area for non-linear infrastructure purposes. On this basis, the technical assessment concludes that the clearing undertaken within the site was lawfully established.

Therefore, it is considered that the biodiversity values currently mapped under the Whitsunday Regional Council Planning Scheme 2017 are no longer present within the subject land, after being lawfully cleared. As such, assessment against the relevant biodiversity assessment benchmarks of the Planning Scheme is not considered applicable to the proposed development.

Building Heights Overlay

All structures proposed for the development are single-storey and do not exceed the permitted building height of 8.5m for zone.

Flood Hazard Overlay

The application has been assessed against the Flood Hazard Overlay Code having regard to the submitted Flood Impact Assessment prepared by WMS Engineering. The assessment confirms that the site is affected by local overland flow from a catchment to the north-east and impacts on Bells Gully located approximately 200 metres south of the subject land. Hydraulic modelling was undertaken using a TUFLOW 2D model to assess

both existing and developed flood conditions across a range of storm events up to the 1% AEP event, including climate change allowances.

The Flood Impact Assessment determined that several of the existing discharge locations are unsuitable for continued use post-development due to a combination of infrastructure constraints, lack of formal drainage connections, and existing impacts on adjoining properties. Specifically:

- discharge points to the north and east of the site currently rely on uncontrolled concentrated overland flow;
- some existing flow paths to the north have been obstructed by adjoining landowners through informal bunding works;
- infrastructure within the Seabreeze Estate east of the site do not appear to have been designed to accommodate runoff from the subject land and do not contain stormwater infrastructure that connects to the site; and
- limited or undersized stormwater infrastructure exists within adjoining road reserves and easements.

As a result, the proposed development adopts a revised stormwater strategy which consolidates all major site discharge toward the south-eastern corner of the site and into Bells Gully via a formalised drainage network (Easement G on SP230498). Internal site grading has been designed to direct runoff away from the constrained northern and eastern discharge locations and toward the preferred discharge point in the south-eastern corner, being the only discharge point identified as suitably connected to a formal downstream drainage corridor. To facilitate this strategy, the Flood Impact Assessment identifies several external site upgrades considered necessary to appropriately manage post-development stormwater flows and mitigate flood impacts.

The first recommended upgrade relates to Mt Nutt Road. The assessment identifies that stormwater from Mt Nutt Road currently discharges directly into the subject land at two locations without the benefit of a stormwater easement or formal drainage infrastructure. To address this issue, the report recommends construction of new stormwater infrastructure in Mt Nutt Road through the site to formally capture and convey these flows to the lawful point of discharge. The applicant has supplied External Works Sketch SK14 by ADG Engineers that identifies and sizes the missing stormwater network in Mt Nutt Road and also removes the existing stormwater pipe that currently discharges into the site between 110 and 112A Mt Nutt Road. Conditions of approval are included for the external stormwater upgrades to be undertaken by the applicant at operational works stage.

The second external upgrade relates to Bells Gully between Mt Nutt Road and Jilletts Road. The assessment identifies this section of Bells Gully as a major hydraulic constraint, resulting in elevated upstream flood levels during major storm events. The report notes that downstream sections of Bells Gully have previously been widened and reprofiled in conjunction with culvert upgrades at Argyle Park Road, however the upstream section between Mt Nutt Road and Jilletts Road remains constrained. The Flood Impact Assessment therefore recommends widening and reprofiling of Bells Gully within this section to improve hydraulic capacity and reduce flood levels adjacent to the development site. Initial modelling indicates these works have the potential to reduce 1% AEP flood

levels by approximately 400mm. It is noted that the reprofiling of this part of the gully will cause a section of the existing vegetation in that location to be removed.

As the applicant does not own the land that the majority of the constrained section of Bells Gully encompasses, the application proposes partial implementation of these upgrade works, specifically reprofiling and deepening of Bells Gully between Easement G and Jilletts Road as shown on External Works Sketch SK12 by ADG Engineers. Conditions of approval have been recommended for the works shown on External Works Sketch SK12 by ADG Engineers to be undertaken prior to commencement of the use. In addition, Council's Infrastructure Directorate currently has a project that is looking at obtaining tenure on the balance of Bells Gully to continue the necessary improvements to improve the waterway's functionality.

The third external upgrade relates to the open drainage channel downstream of the preferred discharge location at the south-eastern corner of the site, located within Easement G on SP230498. As this location is proposed to become the dominant discharge point for the development, the assessment recommends widening and deepening of the existing open channel to ensure it has sufficient capacity to accommodate post-development stormwater flows. Conditions of approval have been recommended to undertake these upgrades prior to commencement of the use.

The modelling demonstrates that the proposed stormwater strategy significantly improves existing drainage issues currently affecting adjoining land to the north and east of the site by removing uncontrolled discharge toward those properties. The assessment identifies some localised increases in flood levels (afflux) to the north. Specifically, the assessment identifies:

- a) up to 50mm afflux within land north of the site due to the redirection of overland flow away from the subject land;
- b) reductions in flood impacts to properties east of the site through removal of uncontrolled discharge;
- c) increases of up to 90 mm within sections of Bells Gully downstream of Jilletts Road; and
- d) increases of up to 50 mm within Bells Gully upstream of Jilletts Road.

The afflux has been assessed against Council's new Stormwater Modelling Guideline where it has been found that the afflux of 50mm being observed in some residential properties to the north is not acceptable, due to many of these properties having insufficient existing floor levels to receive the additional 50mm of floodwater. Therefore, the development is conditioned to accept the flow from the northern area through the subject site. Additional stormwater modelling is to be provided with the submission of the operational works application demonstrating no additional afflux in the northern section following detailed design. In relation to c) and d), internal assessments have concluded that the afflux to Bells Gully is not an actionable nuisance and together with Council's improvements to Bells Gully project, the additional flows into Bells Gully from the development are considered safe.

Importantly, the report concludes that the identified increases in flood levels would not result in actionable nuisance, would remain contained within the existing Bells Gully corridor, would not increase flood impacts to habitable dwellings, and would maintain the

existing flood immunity of Argyle Park Road. The assessment further notes that surrounding properties retain acceptable freeboard during the 1% AEP flood event. The hydraulic model was validated against Council's Bowen Local Catchment Study undertaken by AECOM (2022), with results demonstrating a high level of consistency between model outputs.

Overall, the Flood Impact Assessment concludes that the proposed stormwater management strategy and associated external upgrade works provide an appropriate and coordinated response to the site's flood constraints. The proposal is considered to appropriately manage stormwater discharge, improve several existing drainage deficiencies affecting adjoining lands, and limit flood impacts to acceptable levels subject to detailed design refinement during the Operational Works phase. The proposal complies with the overlay code.

4.4.3. Low Density Residential Zone Code

The proposed development upholds the use of the land for low density residential development. Overall outcome 3 (b) identifies Retirement Facilities as being encouraged in the zone, provided they are compatible with the prevailing scale and residential character of surrounding development. The proposed Retirement Facility proposes a scale and design that is consistent with the purpose and overall outcomes of the zone code. Dwellings typologies present as stylish and modern housing options for future residents. Pedestrian connectivity within the site has been a focus in the design and together with the open space areas and community assets, and results in an attractive, open and low density form of urban residential living that promotes a sense of character and community inclusion.

The development provides a range of four lot sizes and six low-rise housing typologies, ensuring buyer choice but maintaining the low density character. Mt Nutt Road has pedestrian infrastructure on the northern side and the proposed development will connect the internal pedestrian network to the external, providing an active pedestrian connection to other parts of the urban area. The development has demonstrated that connection to all urban infrastructure is achievable without compromising Council's existing infrastructure networks.

Overall, the proposed development will provide a positive contribution to the Bowen township and complies in full with the zone code.

4.4.4. Development Codes

Residential Care Facility & Retirement Facility Code

The subject land is located within 1km of a centre zone and within 400m of the 841-bus route, with an additional private bus service proposed for residents. The site is not within 500m of industrial zoned land, contains no contamination or steep topography, achieving compliance with AO1.1, AO2.1, AO2.2 and AO2.3.

The development incorporates compliant accommodation design, access, parking, stormwater treatment, landscaping and communal open space outcomes. Pedestrian and bicycle connectivity is provided to Mt Nutt Road, with internal pedestrian networks separated from vehicular circulation in accordance with AO4.1.

Site coverage is limited to 29.8%, well below the 50% maximum under AO5.1. The proposed dwellings provide a high standard of architectural design through varied built form, materials and articulation, while maintaining compliant setbacks and appropriate privacy outcomes. Conditions will ensure service infrastructure and plant are screened from view.

While the proposal provides 27.1% communal open space rather than the 30% required under AO9.1, the shortfall is considered acceptable given the extensive communal facilities and recreational amenities provided throughout the development, achieving the intent of PO9.

The proposed clubhouse for residents will provide management, supervised care and social facilities within, and is easily accessible being located in the centre of the facility, with full disability compliance. Due to the single entrance location to the site and large site as a whole, it is not possible for the development to achieve compliance with AO11.1, requiring no dwelling to be further than 250m away from the site entry or exit point. Nevertheless, the design of the facility provides for easy and safe pedestrian movement that directly connects to the existing pedestrian network in Mt Nutt Road.

The development can fully connect to the full range of urban infrastructure and is therefore compliant with the Residential Care Facility & Retirement Facility Code.

Infrastructure Code

Water Infrastructure

From a water capacity perspective, Council's Principal Water and Sewerage Engineer has advised that there is sufficient network capacity in the area to receive the demand generated by the proposed development.

The development proposes to connect to reticulated water infrastructure using the existing DN225 watermain in Mt Nutt Road. From the connection stub, an internal private water reticulation network will be required to service all dwellings. This connection and subsequent private water network have been conditioned for detailed design under an Operational Works application. Once the network is established, all connections to dwellings will be undertaken under a future plumbing permit.

Sewerage Infrastructure

Regarding Council's sewerage network capacity, Council's Principal Water and Sewerage Engineer has advised that there is sufficient network capacity in the area to receive the demand generated by the proposed development.

The development will connect to reticulated sewerage infrastructure using the existing DN150 sewer main that traverses already within the bounds of the site, adjacent to the rear boundaries of dwellings that front Mt Nutt Road. Connection to this infrastructure will be facilitated through detailed design at operational works stage, where a private reticulation network will be created. Once the network is established, all connections to dwellings will be undertaken under a future plumbing permit. Conditions have also been

included to obtain an easement in favour of Council over the existing sewerage infrastructure that traverses the lot.

Stormwater Infrastructure

The site cannot lawfully discharge stormwater to the north (Field Street) or east (Strickland Street) due to the absence of existing lawful discharge points and the presence of intervening private properties. Achieving discharge in these directions would require acquisition of private land and creation of new easements, which is not feasible for a developer.

Similarly, an option to discharge west through the adjoining Body Corporate of Seabreeze Estate was examined but found unsuitable, as no existing stormwater infrastructure connects to the site and the Body Corporate's internal drainage system is undersized to accommodate flows from the proposed development.

Due to these constraints, discharge options to Fifth and Seventh Close cannot be utilised without significant upgrades within the Body Corporate property. As a result, the development proposal includes filling and regrading the site to facilitate the conveyance of both internal stormwater and external catchment flows from the northern boundary to a lawful point of discharge in the south-eastern corner (Easement G on SP230498).

The LPOD issue is further exacerbated by an issue with the length of Easement G on SP230498, which does not extend far enough on the burdened land to reach the Bells Gully watercourse, or Jillelts Road beyond. To ensure stormwater discharge is lawful under the Queensland Urban Drainage Manual (QUDM), the development needs to discharge its stormwater into a stormwater easement or local government-controlled area such as a roadway. This has meant that the applicant has been required to seek downstream landowner consents for the placement of stormwater drainage easements over two downstream properties that have private land that encompasses the discharge location in Bells Gully.

The applicant has confirmed that the necessary downstream landowner consents have been obtained. Due to the time it takes for easements to be registered at the Queensland Titles Office, the downstream easements have not been registered yet. However, legal advice supplied by the Applicant's lawyer confirms that the completed Deeds of Settlement for the easements assure both QBLV Pty Ltd and Council that there is a legally enforceable process in place which will lead to the relevant easements being registered. Once the easements have been registered, they will enable stormwater from the development to be lawfully conveyed through Bells Gully to the existing culvert beneath Jillelts Road.

See Flood Hazard Overlay assessment within s4.4.2 which assesses the stormwater infrastructure in full detail.

Healthy Waters Code

Council's review of the MUSIC model supplied to support the proposal confirms that the required water quality targets can be met. However, the review confirms that the only stormwater quality treatment proposed is street trees with Filterra filter media. While

'Water by Design' states that street trees should have removal rate for TSS and gross pollutants of 0%, the filter media has been approved by Stormwater Australia with a removal rate of 100%. This is only approved if the Ocean Protect filter media product and designs are used. Due to the cost of this filter media product, it is likely that a large GPT would be more reasonable.

Therefore, the assessment concludes that despite the compliance factors being achieved, conditions of approval must require usage of Ocean Protect Filterra product in order to ensure compliance with the relevant water quality standards. The applicant may undertake a change application during detailed design to supply an alternative method of water quality if required.

Landscaping Code

A Landscape Concept Plan by Wild Studio has been provided in support of the application. The landscaping concept draws inspiration from the natural forms created by the flow and overflow of the Don River, providing integrated curvilinear pathways that mimic the river's natural routes across the landscape. Utilising green corridors with winding pathways between the backyards of each dwelling that back onto each other due to the grid pattern of the development and incorporating dense plantings within this space, the proposed landscaping treatments will not only provide a sense of place for residents but ensures that sense of place is uniquely Bowen.

The proposal provides more than sufficient landscaping throughout the development and with the limited frontage the development site contains, ensures that landscaping efforts are primarily focussed within the development for the maximum enjoyment of residents. The proposal complies with the code.

Transport and Parking Code

A Traffic Impact Assessment by TTM was submitted to support the application. The assessment has been reviewed and accepted by Council's Development Engineer, confirming no external roadway upgrades are required. A new crossover to Mt Nutt Road will be required and has been conditioned to be undertaken via a Road Works Permit.

Internal roadways have been provided with a minimum width of 6.0 metres and 1.5-metre-wide verges on both sides. No footpaths are proposed along the internal access roadways; however, pedestrian walkways are provided at the rear of the dwellings, well removed from the internal roadways. The alternative pathway locations are suitable as they are completely removed from trafficable areas besides the major intersections.

The internal roads are designed for low-speed traffic, with speed-reduction treatments such as pavement narrowing to ensure traffic calming. The low-speed environment allows for safe shared use of the road by both vehicles and pedestrians, supporting safe pedestrian access directly along the roadway.

The development complies with Council's car parking requirements. In accordance with the Planning Scheme, one Medium Rigid Vehicle (MRV) space and one ambulance parking space are required. While no dedicated spaces are proposed, the internal road network is designed to accommodate on-street parking at suitable locations, depending

on the service need. This provides operational flexibility to service all 180 dwellings efficiently. The development proposes following parking spaces:

Land Use	No / Unit	Council's parking requirement	Parking required	Parking provided
Retirement Facility Units	180 dwellings	1 space per dwelling	180	360
Visitor	180 dwellings	50% of resident parking	90	180
Clubhouse	641 m ²	n/a	n/a	5 including 1 PWD
Caravan Parking		n/a	n/a	26

As can be seen in the above table, the proposal provides substantially more parking spaces than the Planning Scheme's requirement. Conditions of approval have been provided ensuring detailed design of the internal access requirements are provided for assessment at operational works stage. The proposal complies with the code.

5. Public Submissions

Not applicable.

6. Infrastructure Charges

6.1. Adopted Infrastructure Charges Resolution

The following is a breakdown on the Infrastructure Charges for the development. The charges have been split into the staging identified on the Villa Staging Plan in the approved plans.

Adopted Charge					
Type of Development	Development Category	Demand Unit & Qty	Charge Rate		Adopted Charge
MCU	Accommodation (long term)	180	\$27,163.80 for each suite with 2 or less bedrooms		\$4,889,484.00
Total Adopted Charge					\$4,889,484.00
Credit					
Type of Development	Development Category	Demand Unit & Qty	Charge Rate	Discount	Total Credit
Existing lawful use	Residential – 3 or more bedroom dwelling house	1	\$38,029.25	100%	\$38,029.25
Total Credit					\$38,029.25
Total Levied Charge					\$4,851,454.75
Total Levied Charge – Stage 1 (15 Dwellings)					\$407,457.00
Total Levied Charge – Stage 2 (15 Dwellings)					\$407,457.00
Total Levied Charge – Stage 3 (15 Dwellings)					\$407,457.00
Total Levied Charge – Stage 4 (24 Dwellings)					\$651,931.20
Total Levied Charge – Stage 5 (44 Dwellings)					\$1,195,207.20
Total Levied Charge – Stage 6 (12 Dwellings)					\$325,965.60
Total Levied Charge – Stage 7 (14 Dwellings)					\$380,293.20
Total Levied Charge – Stage 8 (15 Dwellings)					\$407,457.00
Total Levied Charge – Stage 9 (13 Dwellings)					\$353,129.40
Total Levied Charge – Stage 10 (13 Dwellings) – 1 credit					\$315,100.15

Attachment 11.3.4 Conditions of Approval

1.0 **ADMINISTRATION**

1.1 The approved development must be completed and maintained generally in accordance with the approved drawings and documents:

Plan/Document Name	Prepared By	Plan Number	Dated
Proposed Master Plan	Nettleontribe Architects	13142_DA001 – Rev. 6	09/09/2024
Proposed Lot Plan - Civil & External Staging Plan	Nettleontribe Architects	13142_DA002	18/08/2025
Proposed Lot Plan - Construction Staging Plan	Nettleontribe Architects	13142_DA003	18/08/2025
Club House Floor Plan	Nettleontribe Architects	13142_SK01	19/08/2024
Club House Elevations	Nettleontribe Architects	13142_SK02	19/08/2024
Club House Elevations	Nettleontribe Architects	13142_SK03	19/08/2024
Club House Elevations	Nettleontribe Architects	13142_SK04	19/08/2024
Villa Type A.1 - Floor Plan	Nettleontribe Architects	13142_DA101	19/08/2024
Villa Type A.1 - Elevations	Nettleontribe Architects	13142_DA103	19/08/2024
Villa Type A.2 - Floor Plan	Nettleontribe Architects	13142_DA111	19/08/2024
Villa Type A.2 - Elevations	Nettleontribe Architects	13142_DA113	19/08/2024
Villa Type A.3 - Floor Plan	Nettleontribe Architects	13142_DA121	19/08/2024
Villa Type A.3 - Elevations	Nettleontribe Architects	13142_DA123	19/08/2024
Villa Type B.1 - Floor Plan	Nettleontribe Architects	13142_DA131	19/08/2024
Villa Type B.1 - Elevations	Nettleontribe Architects	13142_DA133	19/08/2024
Villa Type B.2 - Floor Plan	Nettleontribe Architects	13142_DA141	19/08/2024
Villa Type B.2 - Elevations	Nettleontribe Architects	13142_DA143	19/08/2024
Villa Type B.3 - Floor Plan	Nettleontribe Architects	13142_DA151	19/08/2024
Villa Type B.3 - Elevations	Nettleontribe Architects	13142_DA153	19/08/2024
Landscape Concept	Wild Studio	24106 LC-01	05/09/2024
Civil Engineering Report & RFI Response	ADG Engineers (Aust) Pty Ltd	27481 Rev. 5	24/06/2025
Flood Impact Assessment	WMS Engineering	10850-R02-1	07/02/2025
Waste Management Plan	WSP	PS215711-B	12/09/2024

Attachment 11.3.4 Conditions of Approval

Transport Engineering Report	TTM	24BRT0034 RP01_1	12/09/2024
Supplementary Traffic Response	Colliers	24BRT0034	11/07/2025
Ecological Technical Note	Equilibrium Ecology	N/A	21/05/2024

- 1.2 The applicant is to comply with the Department of State Development, Infrastructure, Local Government and Planning's conditions as outlined in the Department's correspondence dated 6 June 2025
- 1.3 The following further development permits are required prior to commencement of work on site or commencement of the use:
- Operational Works:
 - Water Infrastructure;
 - Earthworks;
 - Access and Parking;
 - Erosion Prevention and Sediment Control;
 - Sewerage Infrastructure;
 - Stormwater Infrastructure; and
 - Roadworks.
 - Plumbing and Drainage Works.
 - Building Works.

All Operational Works, Plumbing and Drainage Works Development Permits must be obtained prior to the issue of a Building Works Development Permit.

- 1.4 Where a discrepancy or conflict exists between the written conditions of this approval and the approved plans, the requirements of the written condition(s) will prevail.
- 1.5 All conditions of this approval must be complied with in full to Council's satisfaction prior to the release of the commencement of the use.
- 1.6 The applicant shall demonstrate and provide evidence that compliance with all conditions of this development approval and any other subsequent development approvals as a result of this development approval have been complied with at the time of commencement of the use.
- 1.7 A copy of this decision notice stamped approved plans/drawings must be retained onsite at all times. This decision notice must be read in conjunction with the stamped approved plans to ensure consistency in construction, establishment and maintenance of approved works.
- 1.8 The applicant shall arrange a completion compliance inspection with Council, prior to the completion of each stage of the development based on Proposed Lot Plan - Construction Staging Plan 13142_DA003. The completion inspection will require a payment receipt of the respective infrastructure charge for each stage before the meeting will be organised and demonstration that all relevant conditions for the Stage are complied with.
- 1.9 The development can be staged generally in accordance with the nominated staging on Proposed Lot Plan - Construction Staging Plan 13142_DA003 by Nettleontribe Architects dated 18 August 2025.
- 1.10 The open space, civil and external works must be delivered in accordance with the Proposed Lot Plan – Civil and External Staging Plan 13142_DA002, prepared by Nettleontribe Architects dated 18 August 2025. Specifically:

- a) Stage 1 external works must be completed before any dwellings in stage 1 are permitted to be occupied.

2.0 CLEARING, LANDSCAPING AND FENCING

- 2.1 Any vegetation removed must be disposed of to the requirements of the Council. Transplanting, chipping or removal from site are the preferred solutions.
- 2.2 All vegetative waste cleared as part of the development of the site is to be either:
 - a) stored neatly on site and shredded within sixty (60) days of clearing; or
 - b) removed off the site to an approved disposal location.
- 2.3 Any pruning works must be in accordance with AS 4373-1996 – Pruning of Amenity Tree.
- 2.4 No invasive plants (Biosecurity Act, 2014) or declared local pests (Local Law no.3) shall be planted on the site or allowed to invade the site and the site must be managed and maintained to exclude weeds.
- 2.5 To reduce the spread of weeds, all earthmoving equipment shall be free of soil and seed before being taken to the work site and again on completion of the project.
- 2.6 Prior to the commencement of the use of each stage, landscaping must be provided generally in accordance with the approved Landscape Concept 24106 LC-01 by Wild Studio dated 5 September 2024.
- 2.7 Prior to commencement of the use of each relevant stage, the applicant is to erect solid fencing, a minimum of 1.8 metres high, along the side and rear development boundaries of the Retirement Facility.
- 2.8 Planting species are to be from Council's approved Planting Species List within PSP SC6.4.5.2.

3.0 BUILDING

- 3.1 All air-conditioning units are not to be visible from the street or adjoining properties and are to be aesthetically screened.
- 3.2 Building design, architectural elements and landscaping treatments must block or reduce excessive light and air-conditioning plant noise.
- 3.3 Building and landscaping materials are not to be highly reflective, or likely to create glare, or slippery or otherwise hazardous conditions.
- 3.4 Buildings are to be finished with external building materials and colours to reduce scale and bulk.
- 3.5 Ventilation and mechanical plant must be located and designed so that prevailing breezes do not direct undesirable noise and odours towards nearby residential accommodation.

4.0 CRIME PREVENTION THROUGH ENVIRONMENTAL DESIGN

- 4.1 The development, including all buildings, access ways, car parks, and driveways must be designed and managed to incorporate the principles and recommendations of the Crime Prevention through Environmental Design – Guidelines for Queensland. The design and management must include, but not be limited to, the following:
 - a) Landscaping of all car parking areas and pedestrian and/or vehicular access ways must be suitable to enhance safety.

- b) Pedestrian pathways between buildings and car parks must be generous in proportions with a minimum width of 1.2 metres, well-lit and provide continuous accessible paths of travel.
- c) Internal and external lighting of toilets must be bright, vandal resistant and where toilets are open after hours, should illuminate in hours of darkness or be sensor/movement sensitive.
- d) Any automatic teller machines or public telephones which are accessible after hours must be well lit with vandal resistant lighting and suitably positioned so as to permit maximum opportunities for natural surveillance from within the site and by external observers.
- e) The approaches to all entrances and exits must have adequate visibility to enable patrons to look either in or out, prior to entering or exiting the development.

5.0 LIGHTING

- 5.1 Lighting along, all internal access driveways and parking areas, is to be directed downwards so as to minimise any adverse effects of glare or direct light nuisance on all surrounding allotments, including allotments within, but must achieve a minimum level of illumination consistent with the safety of pedestrians and vehicles.

6.0 EARTHWORKS

- 6.1 Prior to commencement of any work on site an Operational Works development permit must be obtained in relation to Earthworks for each civil stage. Any application for Operational Works (Earthworks) must be accompanied by engineering design drawings demonstrating compliance with the recommendations of the Geotechnical and Civil site report for the site. All earthworks are to be placed, trimmed and compacted as a minimum to standards identified in AS3798. Compaction test results are to be submitted to Council for its records.
- 6.2 During and at the completion of the excavation and filling of the site the applicants Civil/Geotechnical Engineer shall supervise, and at the completion, certify that the work carried out on site has meet the design intent, is compliant with the standards identified in AS 3789 and provide evidence that the finished work will not cause adverse impact on adjoining property.
- 6.3 All cut/fill batter slopes created as a result of earthworks carried out on the site are to be protected and retained. Any retaining structure, necessary as a result of works on the site must be designed, supervised and certified by a Registered Professional Engineer of Queensland prior to commencement of the use.
- 6.4 Erosion prevention and Sediment Control measures must be implemented prior to any vegetation removal or disturbed soil activities take place and are to comply with the requirements of the Whitsunday Regional Council Development Manual and the Best Practice Erosion & Sediment Control – November 2008 (IECA White Book) and the requirements of the Environmental Protection Act.
- 6.5 Acid sulphate soils are not to be disturbed during the works unless an Acid Sulfate Soils Management Plan that complies with Planning Policy SC6.2.4: Acid sulfate soils management plan, is submitted and approved by Council.

7.0 WATER INFRASTRUCTURE

- 7.1 A Development Permit for Operational Works (Water Infrastructure) must be obtained prior to commencement of work on site for each civil stage. Any application for Operational Works (Water Infrastructure) must be accompanied by engineering design drawings, and certifications of the design, demonstrating compliance with Council's Development Manual (current at the time of development) and this Decision Notice.

- 7.2 The development must be connected to Council's water network prior to commencement of the use.
- 7.3 All internal private water mains including connection to Council's reticulated water main must be constructed under the Operational Works (Water Infrastructure).
- 7.4 Each dwelling within the development connected to Council's water supply network prior to Commencement of Use.
- 7.5 All water infrastructure including private water main infrastructure must be designed and constructed in accordance with Council's Whitsunday Shire Council Development Manual (or equivalent replacement document current at the time of development) prior to commencement of the use.
- 7.6 All existing water service connections must be disconnected and sealed to the satisfaction of Council's Water & Sewer Services at the time of removal prior to commencement of the use.
- 7.7 All water Infrastructure must be designed and constructed in accordance with Council's Development Manual (current at the time of development), prior to commencement of the use.
- 7.8 Prior to commencement of use on the site, the applicant must lodge with Council a civil engineer's design and construction certification (by an experienced and qualified engineer). The certification must be addressed to Council and must certify that all Water Infrastructure works have been designed and constructed according to the conditions of this Decision Notice and Council's Development Manual.

8.0 SEWERAGE INFRASTRUCTURE

- 8.1 A Development Permit for Operational Works (Sewer Infrastructure) must be obtained prior to commencement of work on site for each civil stage. Any application for Operational Works (Sewer Infrastructure) must be accompanied by engineering design drawings, and certifications of the design, demonstrating compliance with Council's Development Manual (current at the time of development) and this Decision Notice.
- 8.2 The development must be connected to Council's sewerage network prior to commencement of the use.
- 8.3 Each dwelling within the development must be connected to Council's sewerage network prior to commencement of the use.
- 8.4 The development must be constructed clear of all existing gravity and/or rising sewer mains on the property and any adjoining properties.
- 8.5 All internal private sewer main including connection to Council's reticulated water main must be constructed under the Operational Works (Sewerage Infrastructure).
- 8.6 Easements must be provided over all existing and new Council sewerage lines constructed as part of the development located on private property at the first commencement of use compliance.
- 8.7 Easement documentation must be provided free of cost to Council.
- 8.8 All existing property drainage and sewer connections must be disconnected and sealed to the satisfaction of Council's Water & Sewer Services at the time of removal of the existing structure.
- 8.9 Sewerage infrastructure must be constructed to comply with SG6 "Sewer Reticulation" of Council's Development Manual, Council's Standard Drawings and Water Services Association of Australia Sewerage Code of Australia. Where a discrepancy or conflict exists between Council's Development Manual and the Sewerage Code, the requirements of Council's Development Manual will prevail.

- 8.10 Prior to commencement of use on the site, the applicant must lodge with Council, a civil engineer's design and construction certification (by an experienced and qualified engineer). The certification must be addressed to Council and must certify that all Sewer Infrastructure works have been designed and constructed according to the conditions of this Decision Notice and Councils Development Manual.

9.0 ACCESS AND PARKING

- 9.1 Prior to commencement of any work on site an Operational Works development permit must be obtained in relation to Access and Parking for each civil stage. Any application for Operational Works (Access and Parking) must be accompanied by detailed engineering drawings demonstrating compliance with Council's Development Manual (current at the time of development), Australian Standard AS2890, AS1428 and this Decision Notice.
- 9.2 Prior to the commencement of use of each stage, the following car parking requirements must be provided for each aspect:
1. Dwelling units – 2 covered car parking spaces.
 2. Dwelling units – 1 visitor car parking spaces within the driveway.
 3. Clubhouse – 5 car parking spaces including 1 car parking for people with disabilities.
- 9.3 All internal accesses, driveways, circulation roads, aisles, parking bays and manoeuvring areas are to be provided generally as indicated on the Proposed Master Plan 13142_DA001 – Rev. 6 dated 09/09/2024 and must be designed to comply with the Carriageway Widths and Traffic Generation criteria as detailed on Table D1.1 Street and Road Hierarchy of Councils Development Manual and constructed so as to comply with the criteria described in Councils Development Manual, AS2890 and AS1428.
- 9.4 All driveways must be constructed prior to commencement of use and maintained thereafter to the requirements of Council.
- 9.5 Prior to commencement of use on the site, the applicant must lodge with Council, a civil RPEQ engineer's design and construction certification. The certification must be addressed to Council and must certify that all internal accesses, driveways, circulation roads, aisles, parking bays and manoeuvring areas comply with the requirements of the Whitsunday Regional Council Development Manual, AS2890 and AS1428.

10.0 STORMWATER AND FLOODING

- 10.1 Prior to commencement of any work on site an Operational Works development permit must be obtained in relation to Stormwater Drainage for each civil stage. Any application for Operational Works (Stormwater) must be accompanied by engineering design drawings, including calculations and certifications of the design, demonstrating compliance with Queensland Urban Drainage Manual current at the time of development, Council's Development Manual (current at the time of development) and this Decision Notice.
- 10.2 The applicant must demonstrate that the developed flows from the land drain to a lawful point of discharge. Natural and Developed Flows from adjoining properties are to be managed through the site and discharged to a lawful point of discharge. Easements will be required over any land to accommodate the flows.
- 10.3 All stormwater drainage works must be designed and constructed in accordance with the Queensland Urban Drainage Manual current at the time of development and Council's Development Manual (or equivalent replacement document current at the time of development).
- 10.4 All site works must be undertaken to ensure that there is no increase in flood levels and/or flood frequency at any locations where existing landowners and/or users are adversely affected by

waterway flooding for all events up to and including 1% AEP unless otherwise approved by this decision notice.

- 10.5 A Stormwater Management Plan and supporting hydraulic modelling prepared by an RPEQ must be provided with the operational works application for each stage.
- 10.6 Detailed engineering plans must be submitted with the first operational work application for the continuation of the Open Drain on Easement G SP332170 onto Bells Gully, generally as per External Works Sketch SK12 Rev 2 dated 11 February 2025.
- 10.7 The widening of the Open Drain on Easement G SP332170 must be completed prior to the commencement of Stage 1.
- 10.8 Detailed engineering plans must be submitted with the first operational work application for the external drainage upgrades in Mount Nutt Road generally as per External Works Sketch SK14 by ADR Engineers dated 1 December 2025.
- 10.9 The external drainage upgrades in Mount Nutt Road must be completed prior to the commencement of Stage 1.
- 10.10 Detailed engineering plans must be submitted with the first operational work application for the widening of Bells Gully within Easement B in Lot 2 on RP726910 and Easement A in Lot 1 on RP723730 generally as per External Works Sketch SK12 Rev 2 dated 11 February 2025 and SK13 Rev 1 dated 11 December 2024.
- 10.11 The widening of Bells Gully must be completed prior to the commencement of Stage 1.
- 10.12 Detailed engineering plans and supporting hydraulic modelling must be submitted with the first operational works application, identifying the conveyance of stormwater flows from Area 1 as shown in Appendix C-4, 1% AEP – Climate Change Scenario Peak Flood Level Afflux within the Flood Impact Assessment for 65B Mount Nutt Road Bowen Rev 1 dated 07/02/2025 by WMS Engineering, through the development site such that no increase in afflux levels occurs within the sub-catchment of Area 1.
- 10.13 Easements must be provided over all land assessed to be below the 1% AEP level of immunity on all open spaces proposed at the North-Eastern and North-Western corner of Lot 2 SP319666. Buildings are not permitted within this area.
- 10.14 Easements required for drainage purposes through allotments must be in accordance with details described in the Queensland Urban Drainage Manual current at the time of development.
- 10.15 Easements must be provided over all land within the development site receiving stormwater discharge from Mount Nutt Road, whether above or below ground.
- 10.16 Easement documentation must be provided free of cost to Council.
- 10.17 All site work must be undertaken to ensure that any increase in velocity profiles does not cause scouring and/or erosion.
- 10.18 An inter-allotment drainage system must be provided to all allotments where any part of the allotment falls away from the frontage of the roadway or the mid-block finished surface level is less than 600mm above the channel level along the frontage kerb and channel. Easements must be provided over inter-allotment systems. The design criteria shall be in accordance with QUDM and Council's Standard.
- 10.19 Each building to be created must be provided with a lawful point of discharge prior to signing of the Survey Plan.
- 10.20 All habitable dwellings must be constructed to a level not less than 300mm above the Defined Flood Level (DFL) for the developed site.

- 10.21 Stormwater for the development must include gross pollutant traps, or other appropriate water quality measures, within the system adequate to ensure stormwater from the site must not cause measurable levels of water pollutants in the receiving waters to fall outside the acceptable ranges specified in the 'Australian Water Quality Guidelines for Fresh and Marine Waters', ANZECC 2000.
- 10.22 The earthworks design is to provide for the capture and management of natural flows from External Catchments, adjoining properties and site drainage through the site and discharged, as called for in Queensland Urban Drainage Manual, to a Lawful Point of discharge.
- 10.23 Prior to commencement of use on the site, the developer must lodge with Council, a civil engineer's design and construction certification (by an experienced and qualified engineer). The certification must be addressed to Council and must certify that the Roof and Allotment/ Stormwater Drainage works have been constructed in accordance with the requirements of Queensland Urban Drainage Manual current at the time of development, Councils Development Manual (current at the time of development) and this Decision Notice and will not cause adverse effects to adjoining or downstream properties or infrastructure.
- 10.24 Prior to commencement of use of each stage, the developer must provide to Council certified as-constructed drawings and survey information prepared by a Registered Professional Engineer of Queensland demonstrating that all stormwater infrastructure has been constructed in accordance with the approved Operational Works approval.
- 10.25 Prior to commencement of use of each stage, the developer must submit certification by a Registered Professional Engineer of Queensland confirming that the completed stormwater drainage system has been constructed in accordance with the approved hydraulic model and that the flood behaviour of the completed works is consistent with the outcomes predicted by the approved Flood Impact Assessment.
- 10.26 Temporary drainage measures must be implemented throughout construction to ensure that flood conveyance is maintained and upstream properties are not adversely affected during any stage of the works.

11.0 ROADWORKS

- 11.1 A Development Permit for Operational Works (Roadworks) must be obtained prior to commencement of work on site. Any application for Operational Works (Roadworks) must be accompanied by engineering design drawings, including calculations and certifications of the design, demonstrating compliance with Queensland Urban Drainage Manual (current at the time of development).
- 11.2 A 1.5 metre wide concrete footpath and a pram crossing at a safe distance from the proposed external access, including tactile indicators in accordance with AS1428.4, must be constructed on the eastern side of the Mount Nutt Road connecting to the internal pedestrian access.
- 11.3 The developer shall construct the external access to Mt Nutt Road in accordance with Council's Development Manual (current at the time of development), Australian Standard AS2890 and AS1428, prior to the commencement of the use.
- 11.4 The external access must include provision for all drainage from within the property and along the driveway surface to be collected at or inside the property boundary and discharged to the existing open drain.
- 11.5 Accesses must be located so as to achieve Safe Intersection Sight Distance in accordance with Section 3 of Austroads Guide to Road Design – Part 4A: Unsignalised and Signalised Intersections.
- 11.6 The external driveway must be constructed prior to commencement of use and maintained thereafter to the requirements of Council.

- 11.7 Prior to commencement of use on the site, the owner must lodge with Council, an engineer's certification (by an experienced and qualified geotechnical/civil engineer). The certification must be addressed to Council and must certify that all External Roadworks have been designed and constructed according to the conditions of this Decision Notice and Councils Development Manual.

12.0 ELECTRICITY AND TELECOMMUNICATIONS

- 12.1 Provide electricity and telecommunications connection to the proposed development to the requirements of the relevant authority. The application must submit to Council, either:

- (a) a certificate of supply demonstrating that existing low-voltage electricity supply is available to the newly created sites; or
- (b) a certificate of supply that the applicant has entered into an agreement with the authorized electricity supplier, Ergon, to provide electricity services to the newly created sites, payment has been received and the connection will be completed at a date in the future.

If low-voltage electricity supply is unavailable to the newly created lots then the applicant must provide a certificate of supply of the proposed electricity connection date to all future property owners prior to entering into a contract of sale for the newly created lots prior to commencement of the use.

13.0 ENVIRONMENTAL MANAGEMENT PLAN (EMP)

- 13.1 A Development Permit for Operational Works (Erosion Prevention and Sediment Control) must be obtained prior to commencement of work on site. The plan must be prepared in accordance with Council's Development Manual (current at the time of the development), the Soil Erosion and Sediment Control Engineering Guidelines for Queensland Construction Sites, June 1996 by The Institution of Engineers, Australia and the EPA Best Practice Urban Stormwater Management – Erosion and Sediment Control Guideline. The strategy of the plan must be implemented and maintained for the duration of the operational and building works, and until exposed soil areas are permanently stabilised (e.g. turfed, concreted).
- 13.2 Prior to commencement of any work on the site, the applicant must submit to Council for approval, an Erosion Prevention and Sediment Control Plan for the site.
- 13.3 The plan must be prepared in accordance with Council's Whitsunday Shire Council Development Manual (or equivalent replacement document current at the time of the development), the Soil Erosion and Sediment Control Engineering Guidelines for Queensland Construction Sites, June 1996 by The Institution of Engineers, Australia and the EPA Best Practice Urban Stormwater Management – Erosion and Sediment Control Guideline.
- 13.4 The strategy of the plan must be implemented and maintained for the duration of the operational and building works, and until exposed soil areas are permanently stabilised (e.g. turfed, concreted).
- 13.5 Discharges of water pollutants, wastewater or stormwater from the site must not cause measurable levels of water pollutants in the receiving waters to fall outside the acceptable ranges specified in the 'Australian Water Quality Guidelines for Fresh and Marine Waters', ANZECC 2000.

13.6 No visible emissions of dust must occur beyond the boundaries of the site during earthworks and construction activities on the site. If, at any time during the earthworks and construction activities the dust emissions exceed the levels specified above, all dust generating activities must cease until the corrective actions have been implemented to reduce dust emissions to acceptable levels or wind conditions are such that acceptable levels are achieved.

13.7 The applicant must ensure that when undertaking any on-site or external works, including any filling and extraction, appropriate dust control measures are implemented in accordance with the Environmental Protection Act 1994 and complies with the relevant air quality objectives defined in the Environmental Protection (Air) Policy 2008.

14.0 ENVIRONMENTAL HEALTH

14.1 Waste Management for the facility must be undertaken in accordance with the approved Waste Management Plan by WSP PS215711-B dated 12 September 2024.

14.2 Waste and recycling facilities for the ancillary aspects of the development (sales office, restaurant, recreational centre, community shed) must be provided in accordance with the following provisions:

- a) Adequate waste containers must be provided to contain the volume and type of waste and recyclable matter generated by the development;
- b) Waste storage areas for waste containers must be constructed of a solid concrete base or acceptable equivalent; and
- c) Waste storage areas must be designed and constructed so it can be easily cleaned whilst ensuring that no waste or recyclable matter is released to the stormwater system or any waterway.

14.3 Maintenance and cleaning of waste containers must be carried out by a cleaning contractor or in an area where contaminants cannot be released into stormwater drainage, a roadside gutter, water or onto unsealed road.

14.4 Ensure that all reasonable and practicable measures are taken to ensure that waste storage area is kept to a standard of cleanliness where there is no accumulation of:

- a) Waste, except in waste containers;
- b) Recycled matter, except in containers;
- c) Grease; or
- d) Other visible matter.

14.5 Waste and recycling facilities must be screened from all public roads.

15.0 CATCHMENT AND LAND MANAGEMENT

15.1 A Commissioning Certificate is to be submitted to Council prior to commencement of use for each construction stage. All stormwater quality devices installed under this approval shall be commissioned by a suitably qualified person and a certificate supplied to Council prior to their use.

15.2 The developer must use Ocean Protect Filterra filter media for the proposed stormwater quality treatment system.

15.3 Prior to the commencement of the use of any stormwater quality devices and supporting infrastructure for each construction stage, those shall be inspected by the applicants' RPEQ engineer and Council's Officers. Should any stormwater quality devices or supporting

infrastructure not be in an acceptable condition, the defects shall be rectified by the applicant, at the applicant's cost.

16.0 OPERATING PROCEDURES

16.1 At the time of the commencement of the use for the Community Centre, the applicant must operate a minimum of one (1) private bus service for residents of the development. The specifics of the bus service must be at a minimum:

- a) One (1) bus no smaller than a 10-seater mini-bus.
- b) The bus service must operate at least two (2) services per day (1 morning, 1 afternoon) between the site and Bowen CBD.
- c) A bus route to service the community centre located within the site and at least two fixed locations in Bowen.

17.0 MISCELLANEOUS

17.1 If any item of cultural heritage is identified during site works, all work must cease and the relevant State Agency must be notified. Work can resume only after State Agency clearance is obtained.

The Applicant is reminded of their obligations under the Aboriginal Cultural Heritage Act, 2003 and the Torres Strait Islander Cultural Heritage Act 2003. Further information and databases are available from the Department of Aboriginal and Torres Strait Islander Partnerships at: www.datsip.qld.gov.au

17.2 Any building materials, equipment and the like must be appropriately tied down, placed indoors and secured on site at the time of preparation for cyclone events. The on site supervisor is to ensure that all contractors/employees take the necessary steps to secure the construction site in the event of a cyclone.

17.3 Any alteration necessary to electricity, telephone, water mains, sewerage mains, and/or public utility installations resulting from the development or in connection with the development, must be at full cost to the developer.

17.4 All construction materials, waste, waste skips, machinery and contractors' vehicles must be located and stored or parked within the site. No storage of materials, parking of construction machinery or contractors' vehicles will be permitted in road reserve or adjoining land unless written permission from the owner of that land and Council is provided.

17.5 It is the developer's responsibility for the full rectification of any damage caused to neighbouring public infrastructure (such as footpaths, driveways, fences, gardens, trees and the like) caused by contractors, including clean-up of any litter or waste that is a result of the subject development.

17.6 Development infrastructure required to be provided in implementing this development approval is non-trunk development infrastructure as described under section 145 of the Planning Act 2016.

18.0 ADVISORY NOTES

18.1 Hours of work

It is the developer's responsibility to ensure compliance with the Environmental Protection Act 1994, which prohibits any construction, building and earthworks activities likely to cause nuisance noise (including the entry and departure of heavy vehicles) between the hours of 6.30 pm and 6.30 am from Monday to Saturday and at all times on Sundays or Public Holidays.

18.2 Dust Control

It is the developer's responsibility to ensure compliance with the Environmental Nuisance of the Environmental Protection Act 1994 which prohibits unlawful environmental nuisance caused by dust, ash, fumes, light, odour or smoke beyond the boundaries of the property during all stages of the development including earthworks and construction.

18.3 Sedimentation Control

It is the developer's responsibility to ensure compliance with the Environmental Protection Act 1994 and Schedule 9 of the Environmental Protection Regulation 2008 to prevent soil erosion and contamination of the stormwater drainage system and waterways.

18.4 Noise During Construction and Noise in General

It is the developer's responsibility to ensure compliance with the Environmental Protection Act 1994.


18.5 General Safety of Public During Construction

It is the project manager's responsibility to ensure compliance with the Work Health and Safety Act 2011. It states that the project manager is obliged to ensure construction work is planned and managed in a way that prevents or minimises risks to the health and safety of members of the public at or near the workplace during construction work.

It is the principal contractor's responsibility to ensure compliance with the Work Health and Safety Act 2011. It states that the principal contractor is obliged on a construction workplace to ensure that work activities at the workplace prevent or minimise risks to the health and safety of the public at or near the workplace during the work.

It is the responsibility of the person in control of the workplace to ensure compliance with the Work Health and Safety Act 2011. It states that the person in control of the workplace is obliged to ensure there is appropriate, safe access to and from the workplace for persons other than the person's workers.

18.6 Enquiries relating to the aforementioned conditions should be directed to the Director Liveability and Development Services Directorate who will direct the enquiry to the relevant officer.

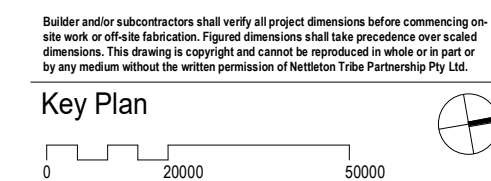[illegible]

PL PASSENGER LOADING ZONE (MINIBUS)
LOCATIONS (WAITING SHELTER STRUCTURES
PROVIDED WITHIN SHED AND COMMUNITY
CENTRE. 1 OFF STRUCTURE PROVIDE IN NE
CORNER)

Client

BEACH HOUSE
CAPITAL PTY LTD

Guidelines

Project Name

**Queens Beach
Lifestyle Village**

Project Address
**65B Mt Nutt Road
Bowen 4805 QLD**



Drawing Title
PROPOSED MASTER PLAN - OPTION 2


Checker: RM	Sheet Size: A1	Scale: 1:1000
Drawing Number: 13142 DA001		Issue: 6

nettleontribe

nettleton tribe partnership Pty Ltd ABN 58 161 683 122
85 Bowen Street, Spring Hill, QLD 4000
t +61 7 3239 2444
e: brisbane@nettletontribe.com.au w: nettletontribe.com.au

Site Breakdown			
Total Site Area	114,010m ²	100%	
Road Network Area (incl. Caravan Parking)	14,805m ²	13.0%	
Caravan Parking Area	1,047m ²	0.01%	
Storage Sheds - Existing	139m ²	-	
- New	752m ²	-	
- Total	891m ²	1%	
Total Open Space	30,978m ²	27.1%	
Lot Coverage - Lot Type 1/3 (25.0x15.0m)	39,000m ²	34.3%	
- Lot Type 2/4 (25.0x14.25m)	27,074m ²	23.7%	
- Total	66,074m ²	58.0%	
Community Centre	584.3m ²	0.01%	
Imperious Area (Roofed & Road Area)	47,935m ²	42.0%	
Site Cover*	33,932m ²	29.8%	
*assumed 180m ² per lot + community centre + storage sheds)			
<u>Lot Type Breakdown</u>			
Lot Type 1 - 25.0m x 15.0m	51		
Lot Type 2 - 25.0m x 14.25m	38		
Lot Type 3 - 25.0m x 15.0m	53		
Lot Type 4 - 25.0m x 14.25m	38		
Total Development	180		

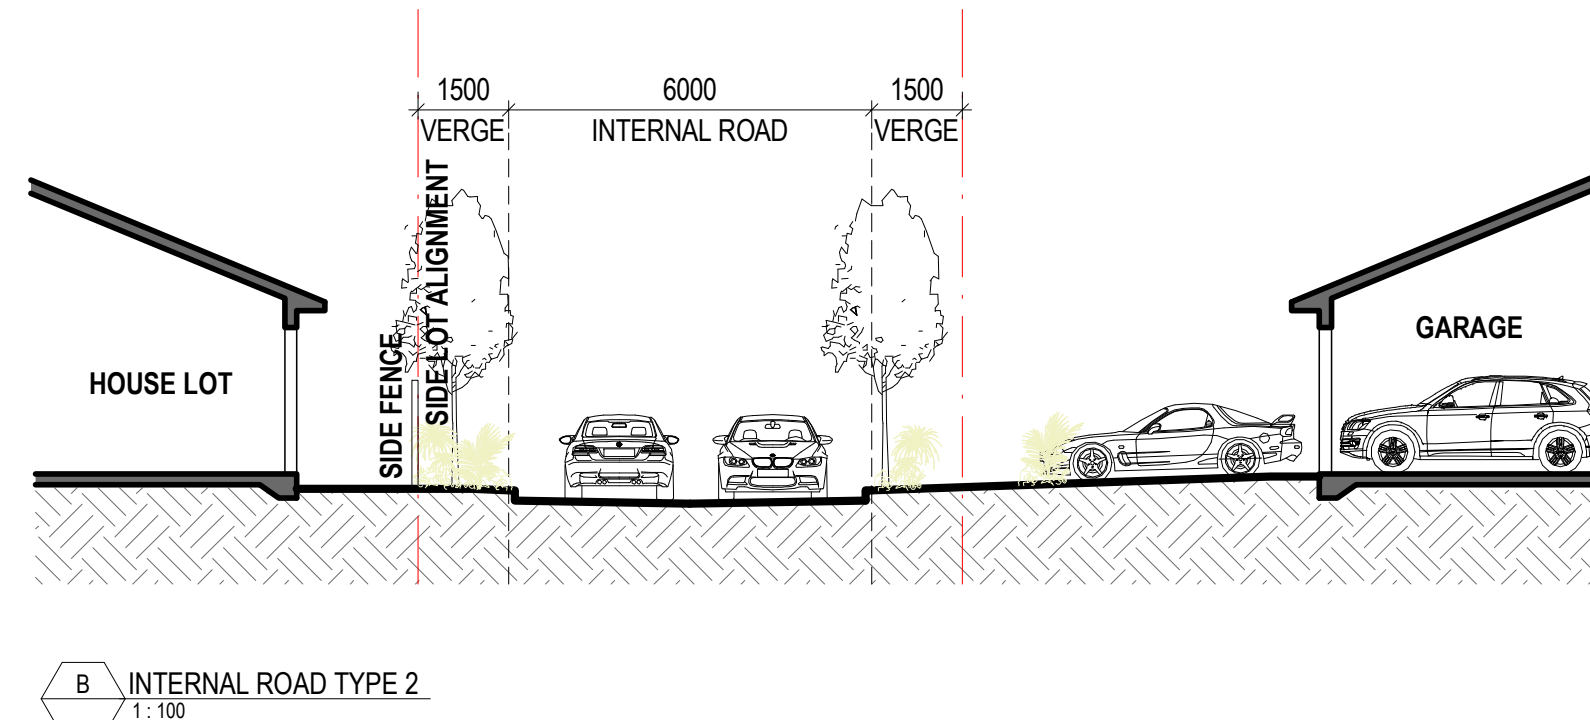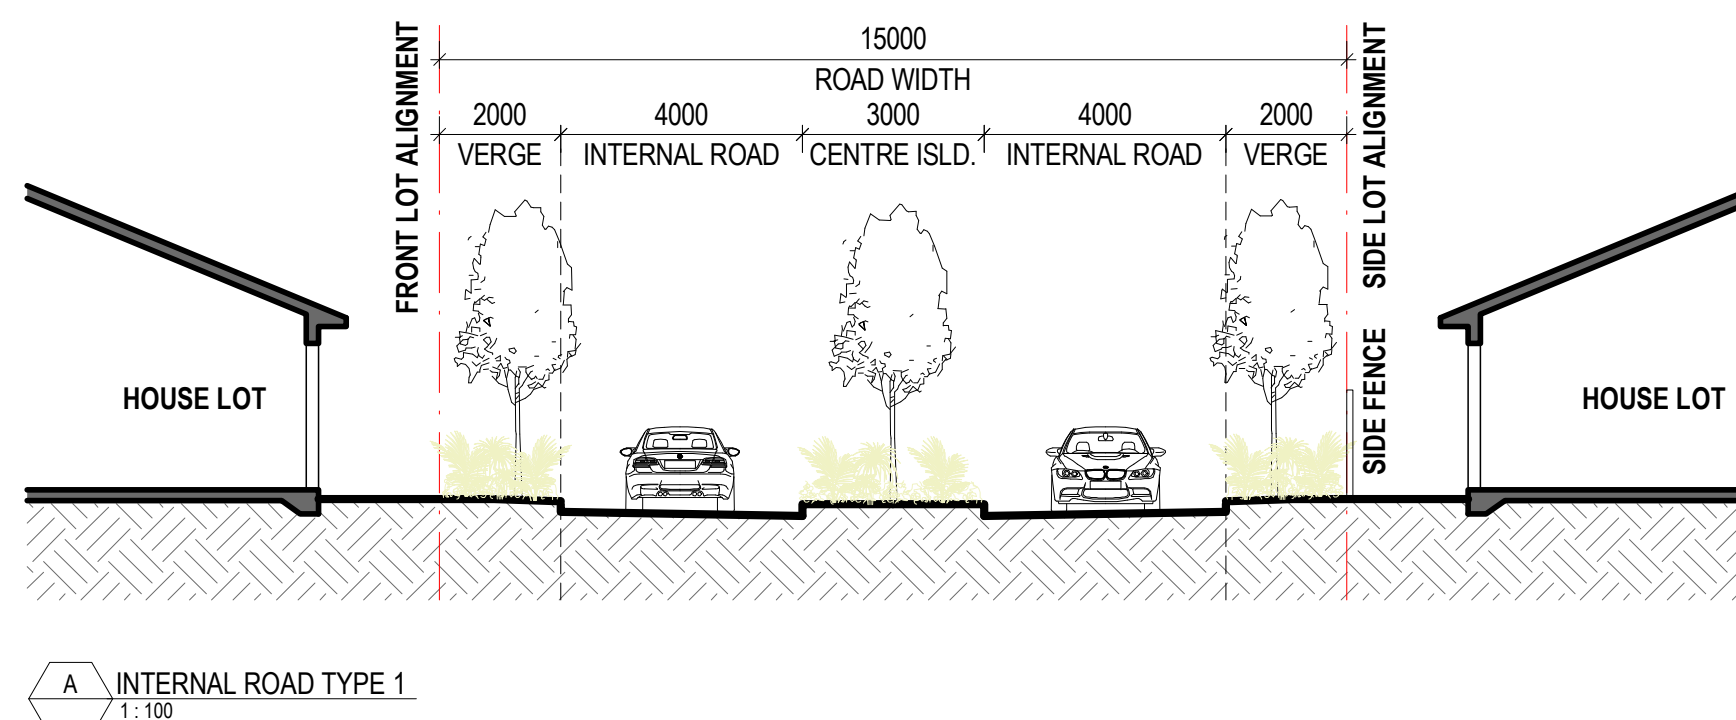

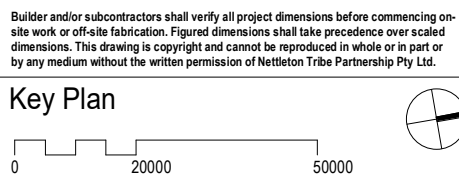[illegible]

PL PASSENGER LOADING ZONE (MINIBUS) LOCATIONS (WAITING SHELTER STRUCTURES PROVIDED WITHIN SHED AND COMMUNITY CENTRE. 1 OFF STRUCTURE PROVIDED IN NE CORNER)

Client

BEACH HOUSE
CAPITAL PTY LTD

Builder

Project Name
**Queens Beach
Lifestyle Village**

Project Address
**65B Mt Nutt Road
Bowen 4805 QLD**

Drawing Title
**PROPOSED LOT PLAN - CIVIL &
EXTERNAL STAGING PLAN**



Checker: RM	Sheet Size: A1	Scale: 1:1000
Drawing Number: 13142_DA002		Issue: 1

nettleontribe

nettleton tribe partnership Pty Ltd ABN 58 161 683 122
35 Bowen Street, Spring Hill, QLD 4000
t: +61 7 3239 2444
e: brisbane@nettletontribe.com.au w: nettletontribe.com.au

Site Breakdown			
Total Site Area	114,010m ²	100%	
Road Network Area (incl. Caravan Parking)	14,805m ²	13.0%	
Caravan Parking Area	1,047m ²	0.01%	
Storage Sheds - Existing	139m ²	-	
- New	752m ²	-	
- Total	891m ²	-	
Total Open Space	30,978m ²	27.1%	
Lot Coverage - Lot Type 1/3 (25.0x15.0m)	39,000m ²	34.3%	
- Lot Type 2/4 (25.0x14.25m)	27,074m ²	23.7%	
- Total	66,074m ²	58.0%	
Community Centre	584.3m ²	0.01%	
Impervious Area (Roofed & Road Area)	47,835m ²	42.0%	
Site Cover*	33,932m ²	29.8%	
*assumed 180m ² per lot + community centre + storage sheds)			

Lot Type Breakdown	
Lot Type 1 - 25.0m x 15.0m	51
Lot Type 2 - 25.0m x 14.25m	38
Lot Type 3 - 25.0m x 15.0m	53
Lot Type 4 - 25.0m x 14.25m	38
Total Development	180

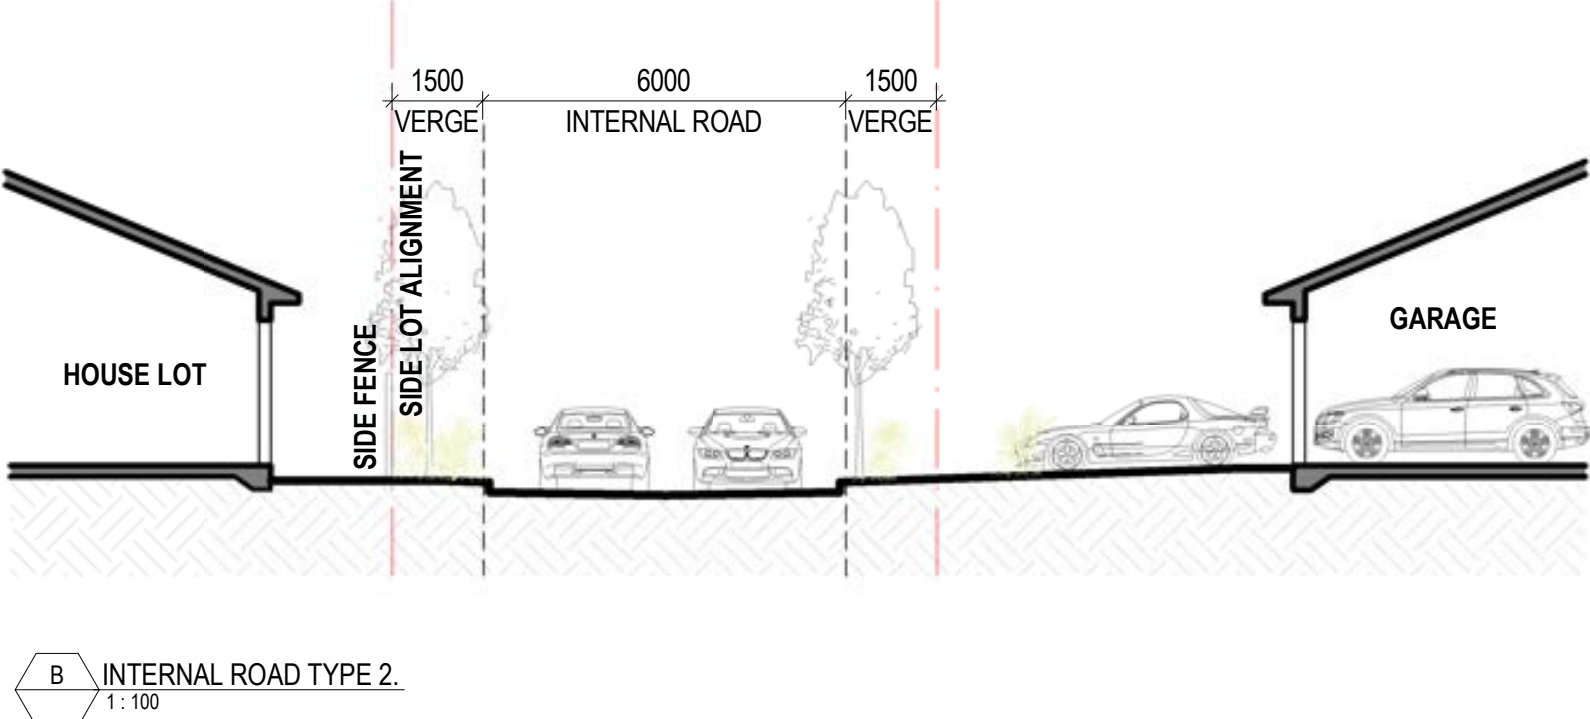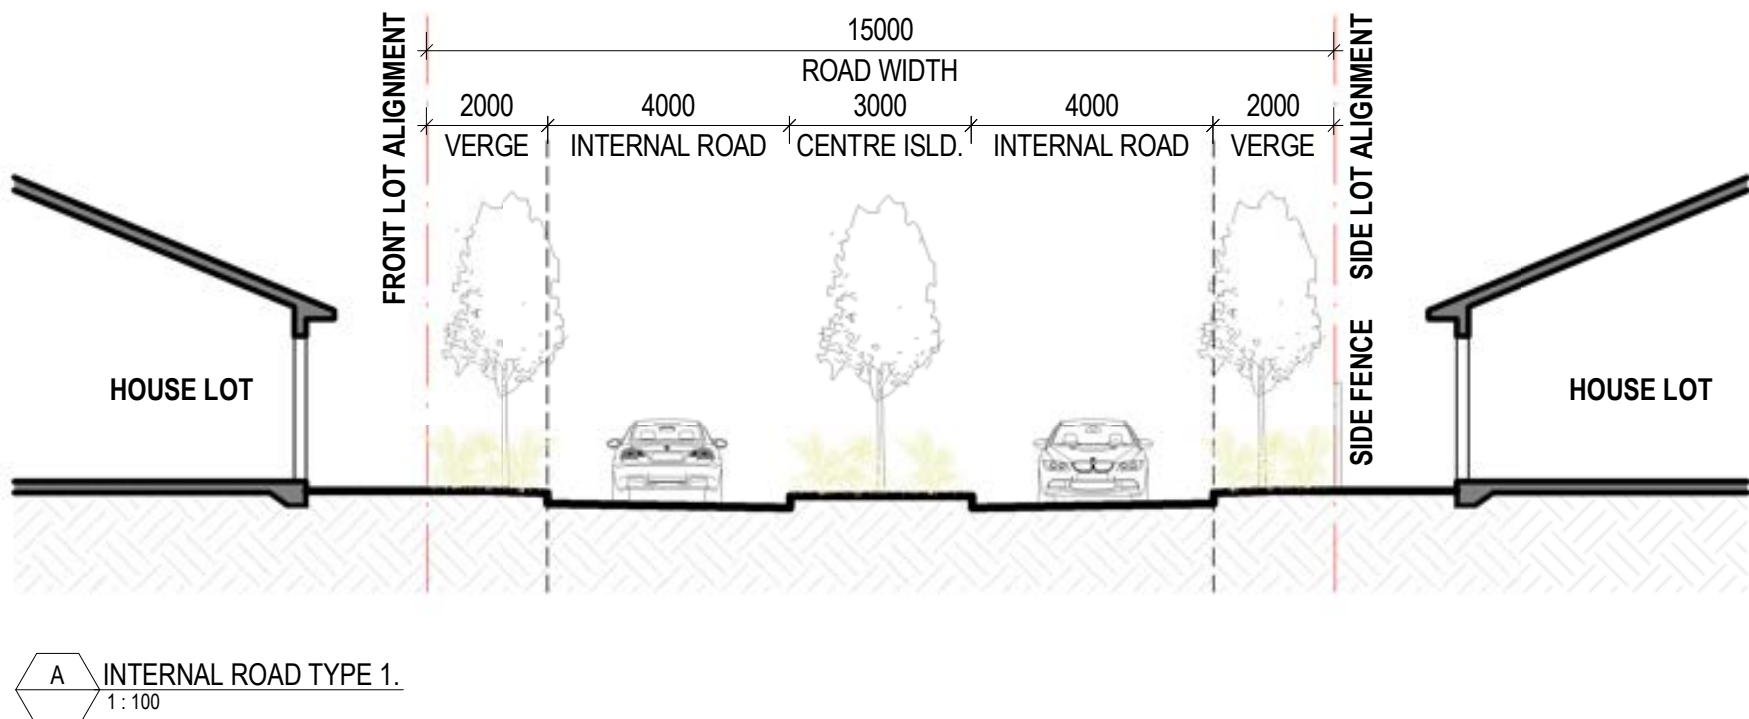

Appendix B : Staging

Villas Staging



Builder and/or subcontractors shall verify all project dimensions before commencing on-site work or all site fabrication. Figure dimensions and site placement are scaled dimensions. This drawing is copyright and cannot be reproduced in whole or in part or by any means without the written permission of Nettleton Pty Ltd.

Key Plan



Issue	Description	Date
1	CONSTRUCTION STAGING PLAN	18/09/23

Client

BEACH HOUSE
CAPITAL PTY LTD

Builder

Project Name
**Queens Beach
Lifestyle Village**

Project Address
**65B Mt Nutt Road
Bowen 4805 QLD**


Drawing Title
**PROPOSED LOT PLAN -
CONSTRUCTION STAGING PLAN**



Checker: RM	Sheet Size: A1	Scale: NTS
Drawing Number: 13142_DA003	Issue: 1	

nettletontribe

nettleton tribe partnership Pty Ltd ABN 58 161 683 122
85 Bowen Street, Spring Hill, QLD 4000
t +61 7 3239 2444
e: brisbane@nettletontribe.com.au w: nettletontribe.com.au

18/09/2023 10:29 AM C:\Users\j\Documents\13142_DA003\13142_DA003_Site Plan - Construction Staging Plan.dwg

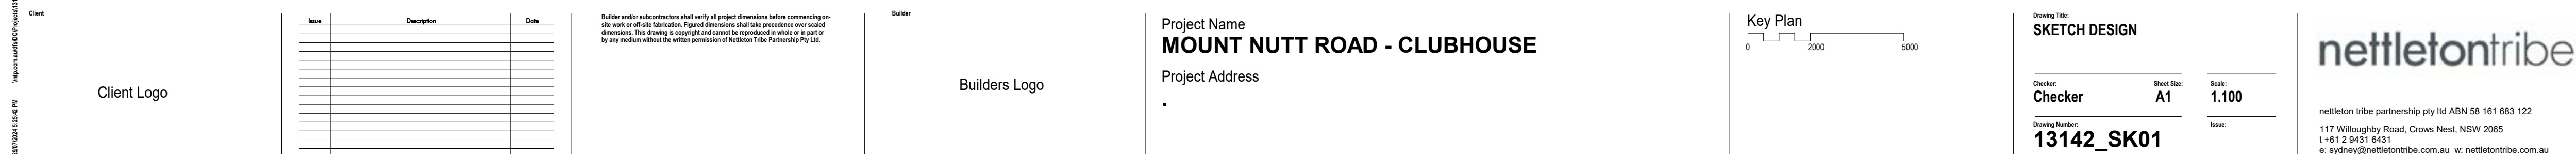

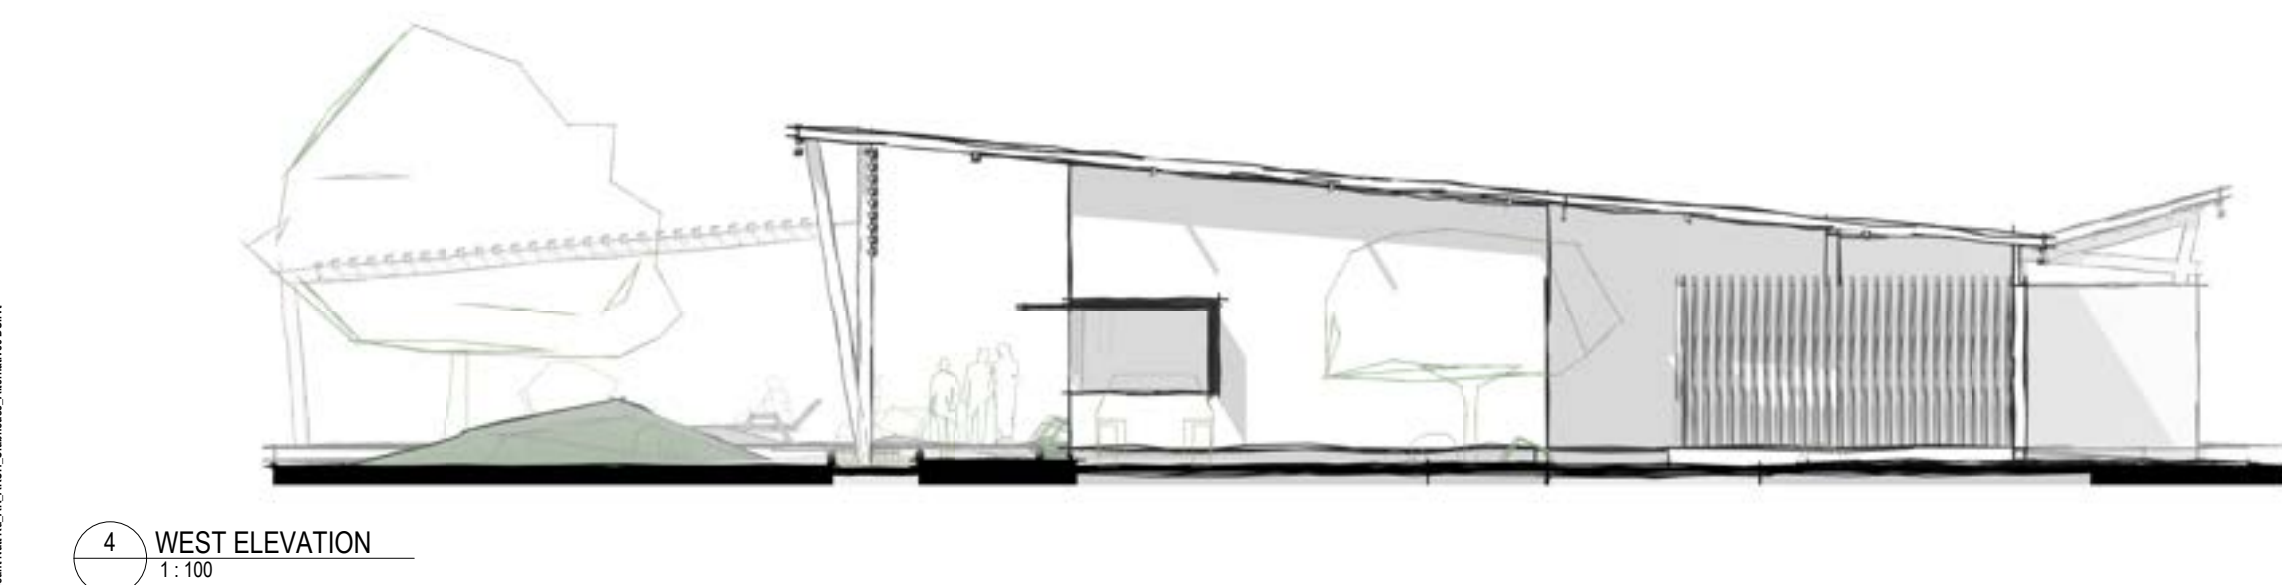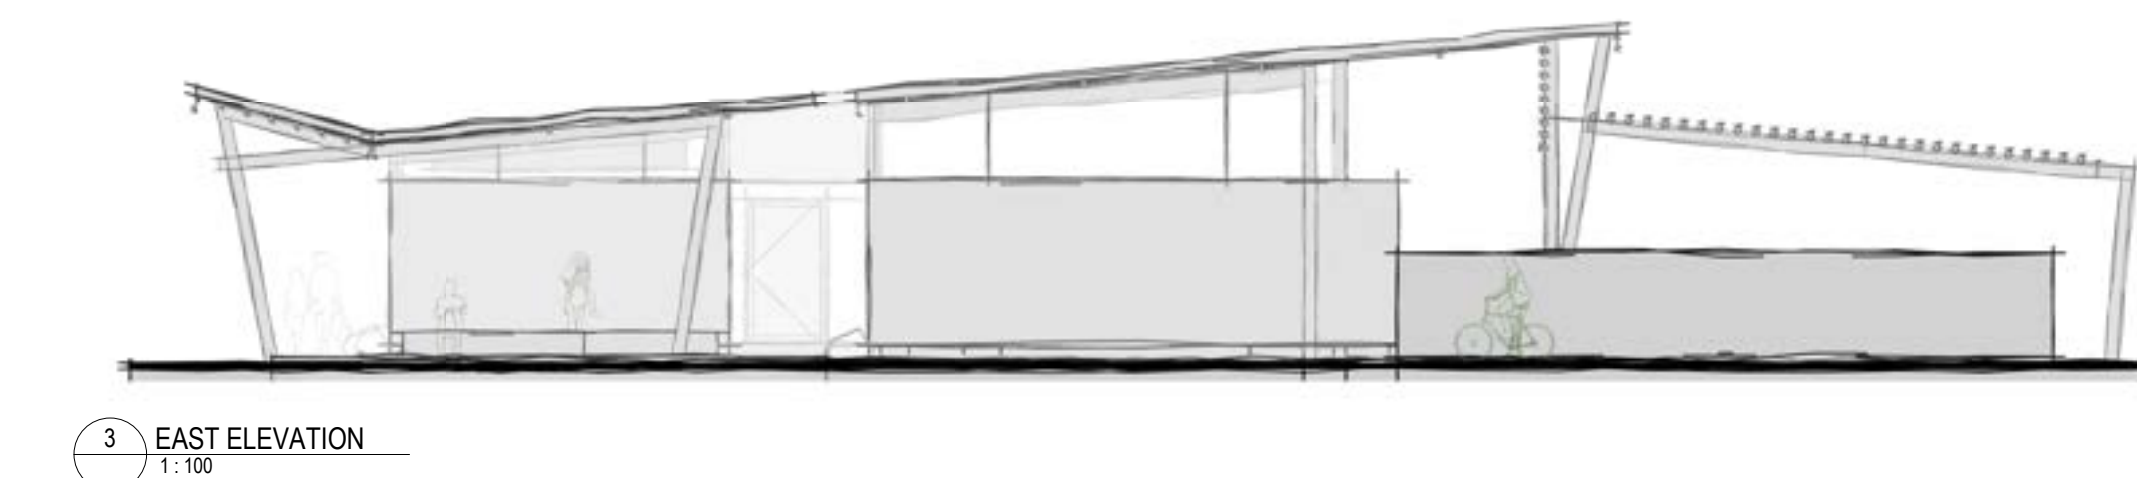[illegible]



EXTERNAL VIEW FROM
LANDSCAPED GREEN SPINE

INTERNAL GAMES / LOUNGE



Client

Client Logo

Name	Description	Date

Builder and/or subcontractors shall verify all project dimensions before commencing on-site work or off-site fabrication. Signed dimensions shall take precedence over stated dimensions. This drawing is copyright and cannot be reproduced in whole or in part or by any means without the written permission of Nettleton Tribe Partnership Pty Ltd.

Builder

Builders Logo

Project Name
MOUNT NUTT ROAD - CLUBHOUSE

Project Address
•

Key Plan



Drawing Title:

SKETCH DESIGN

Checker:

Checker

Drawing Number:

13142_SK03

Sheet Size:

Scale:

Issue:

nettletontribe

nettleton tribe partnership Pty Ltd ABN 58 161 683 122
117 Willoughby Road, Crows Nest, NSW 2065
t +61 2 9431 6431
e: sydney@nettletontribe.com.au w: nettletontribe.com.au



NORTH ELEVATION



EAST ELEVATION



SOUTH ELEVATION



WEST ELEVATION

2023/09/20 13:12 PM
Project: 13142_Mount Nutt Road Clubhouse
Drawing: 13142_SK04
Client: Nettleton Tribe Partnership Pty Ltd
Builder: Nettleton Tribe Partnership Pty Ltd
Architect: Nettleton Tribe Partnership Pty Ltd

Client

Client Logo

Name	Description	Date

Builder and/or subcontractors shall verify all project dimensions before commencing on-site work or off-site fabrication. Signed dimensions shall take precedence over stated dimensions. This drawing is copyright and cannot be reproduced in whole or in part or by any means without the written permission of Nettleton Tribe Partnership Pty Ltd.

Builder

Builders Logo

Project Name
MOUNT NUTT ROAD - CLUBHOUSE
Project Address
•

Key Plan



Drawing Title:

SKETCH DESIGN

Checker

Drawing Number:
13142_SK04

Sheet Size

Scale

Insert

nettletontribe

nettleton tribe partnership Pty Ltd ABN 58 161 683 122
117 Willoughby Road, Crows Nest, NSW 2065
t +61 2 9431 6431
e: sydney@nettletontribe.com.au w: nettletontribe.com.au


Drawing Title:
VILLA TYPE A.1 - FLOOR PLAN

Date:	Sheet Size:	Scale:
19.08.2024	A1	1:50

Drawing Number: Issue:

13142_DA101	2
--------------------	----------

nettleontribe

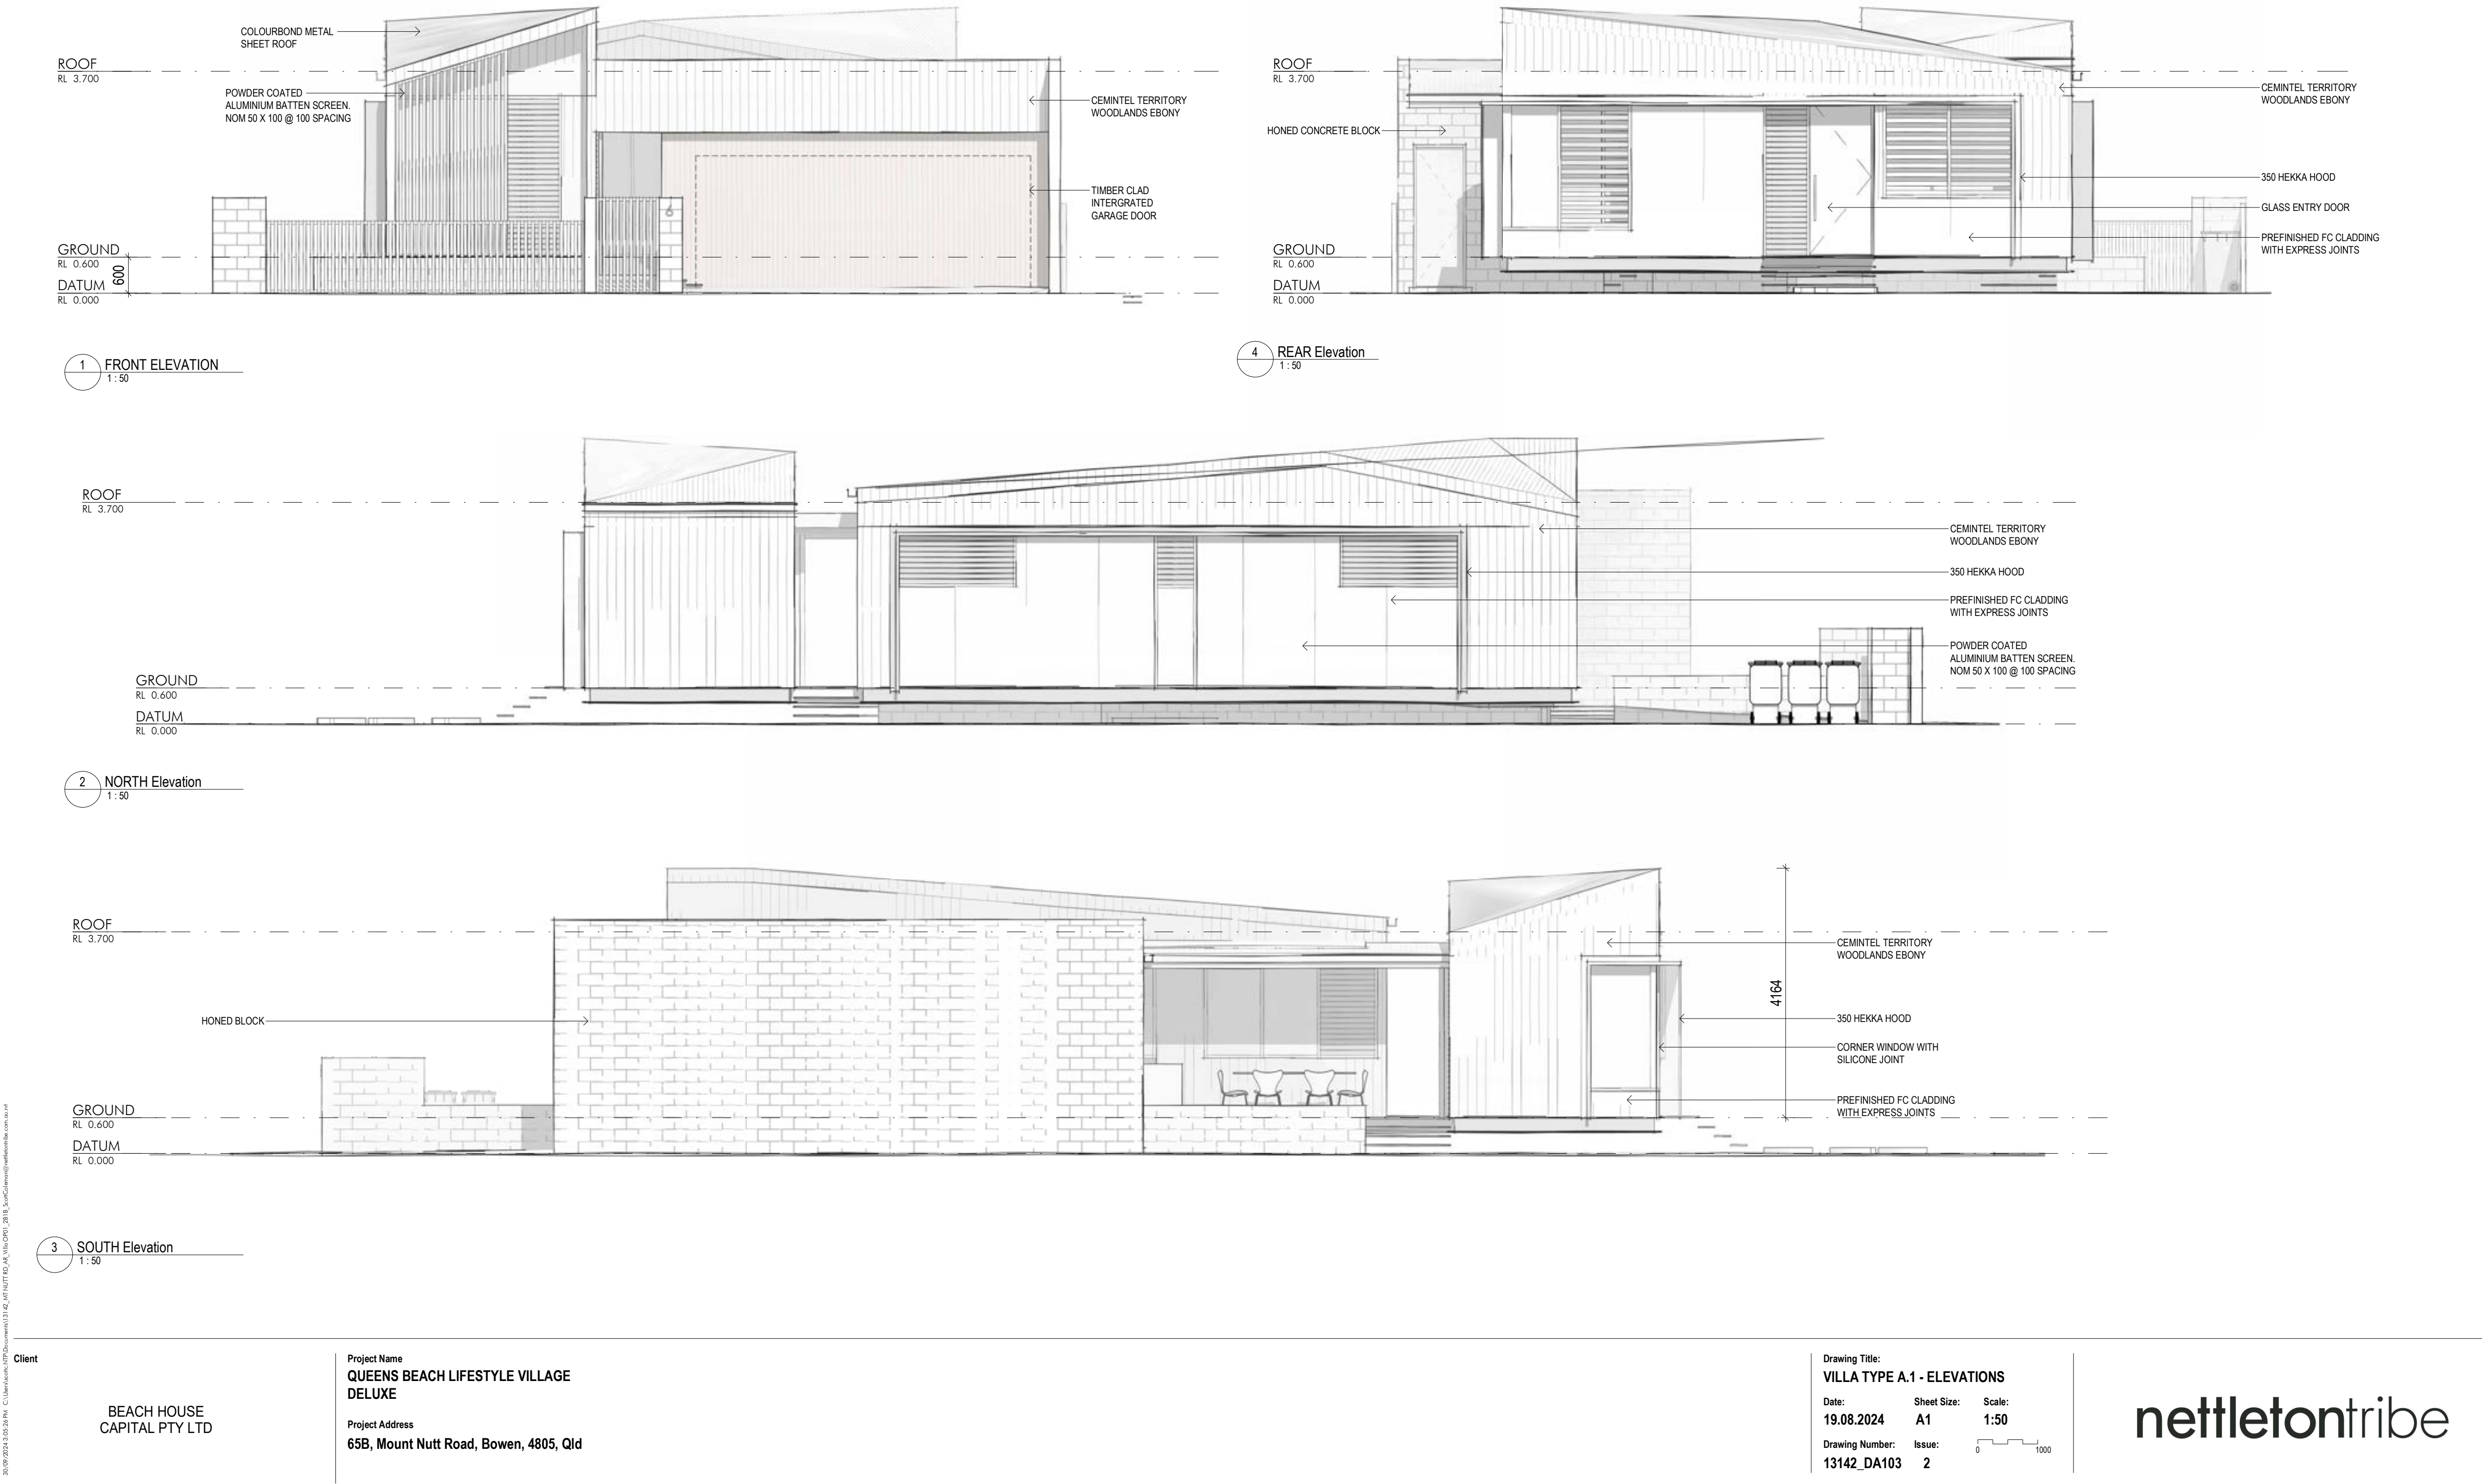



30/09/2024 2:03:14 PM, C:\Users\mcc\OneDrive\Documents\13142_19_FloorPlan_A1_Villa Type A.2 - DELUXE.dwg, 13142_19_FloorPlan_A1_Villa Type A.2 - DELUXE.dwg

Client

BEACH HOUSE
CAPITAL PTY LTD

Project Name
**QUEENS BEACH LIFESTYLE VILLAGE
DELUXE**
Project Address
65B, Mount Nutt Road, Bowen, 4805, Qld


Drawing Title:
VILLA TYPE A.2 - FLOOR PLAN
Date:
19.08.2024
Drawing Number:
13142_DA111

Sheet Size:
A1
Scale:
1:50

Issue:
2

0 1000

nettletontribe

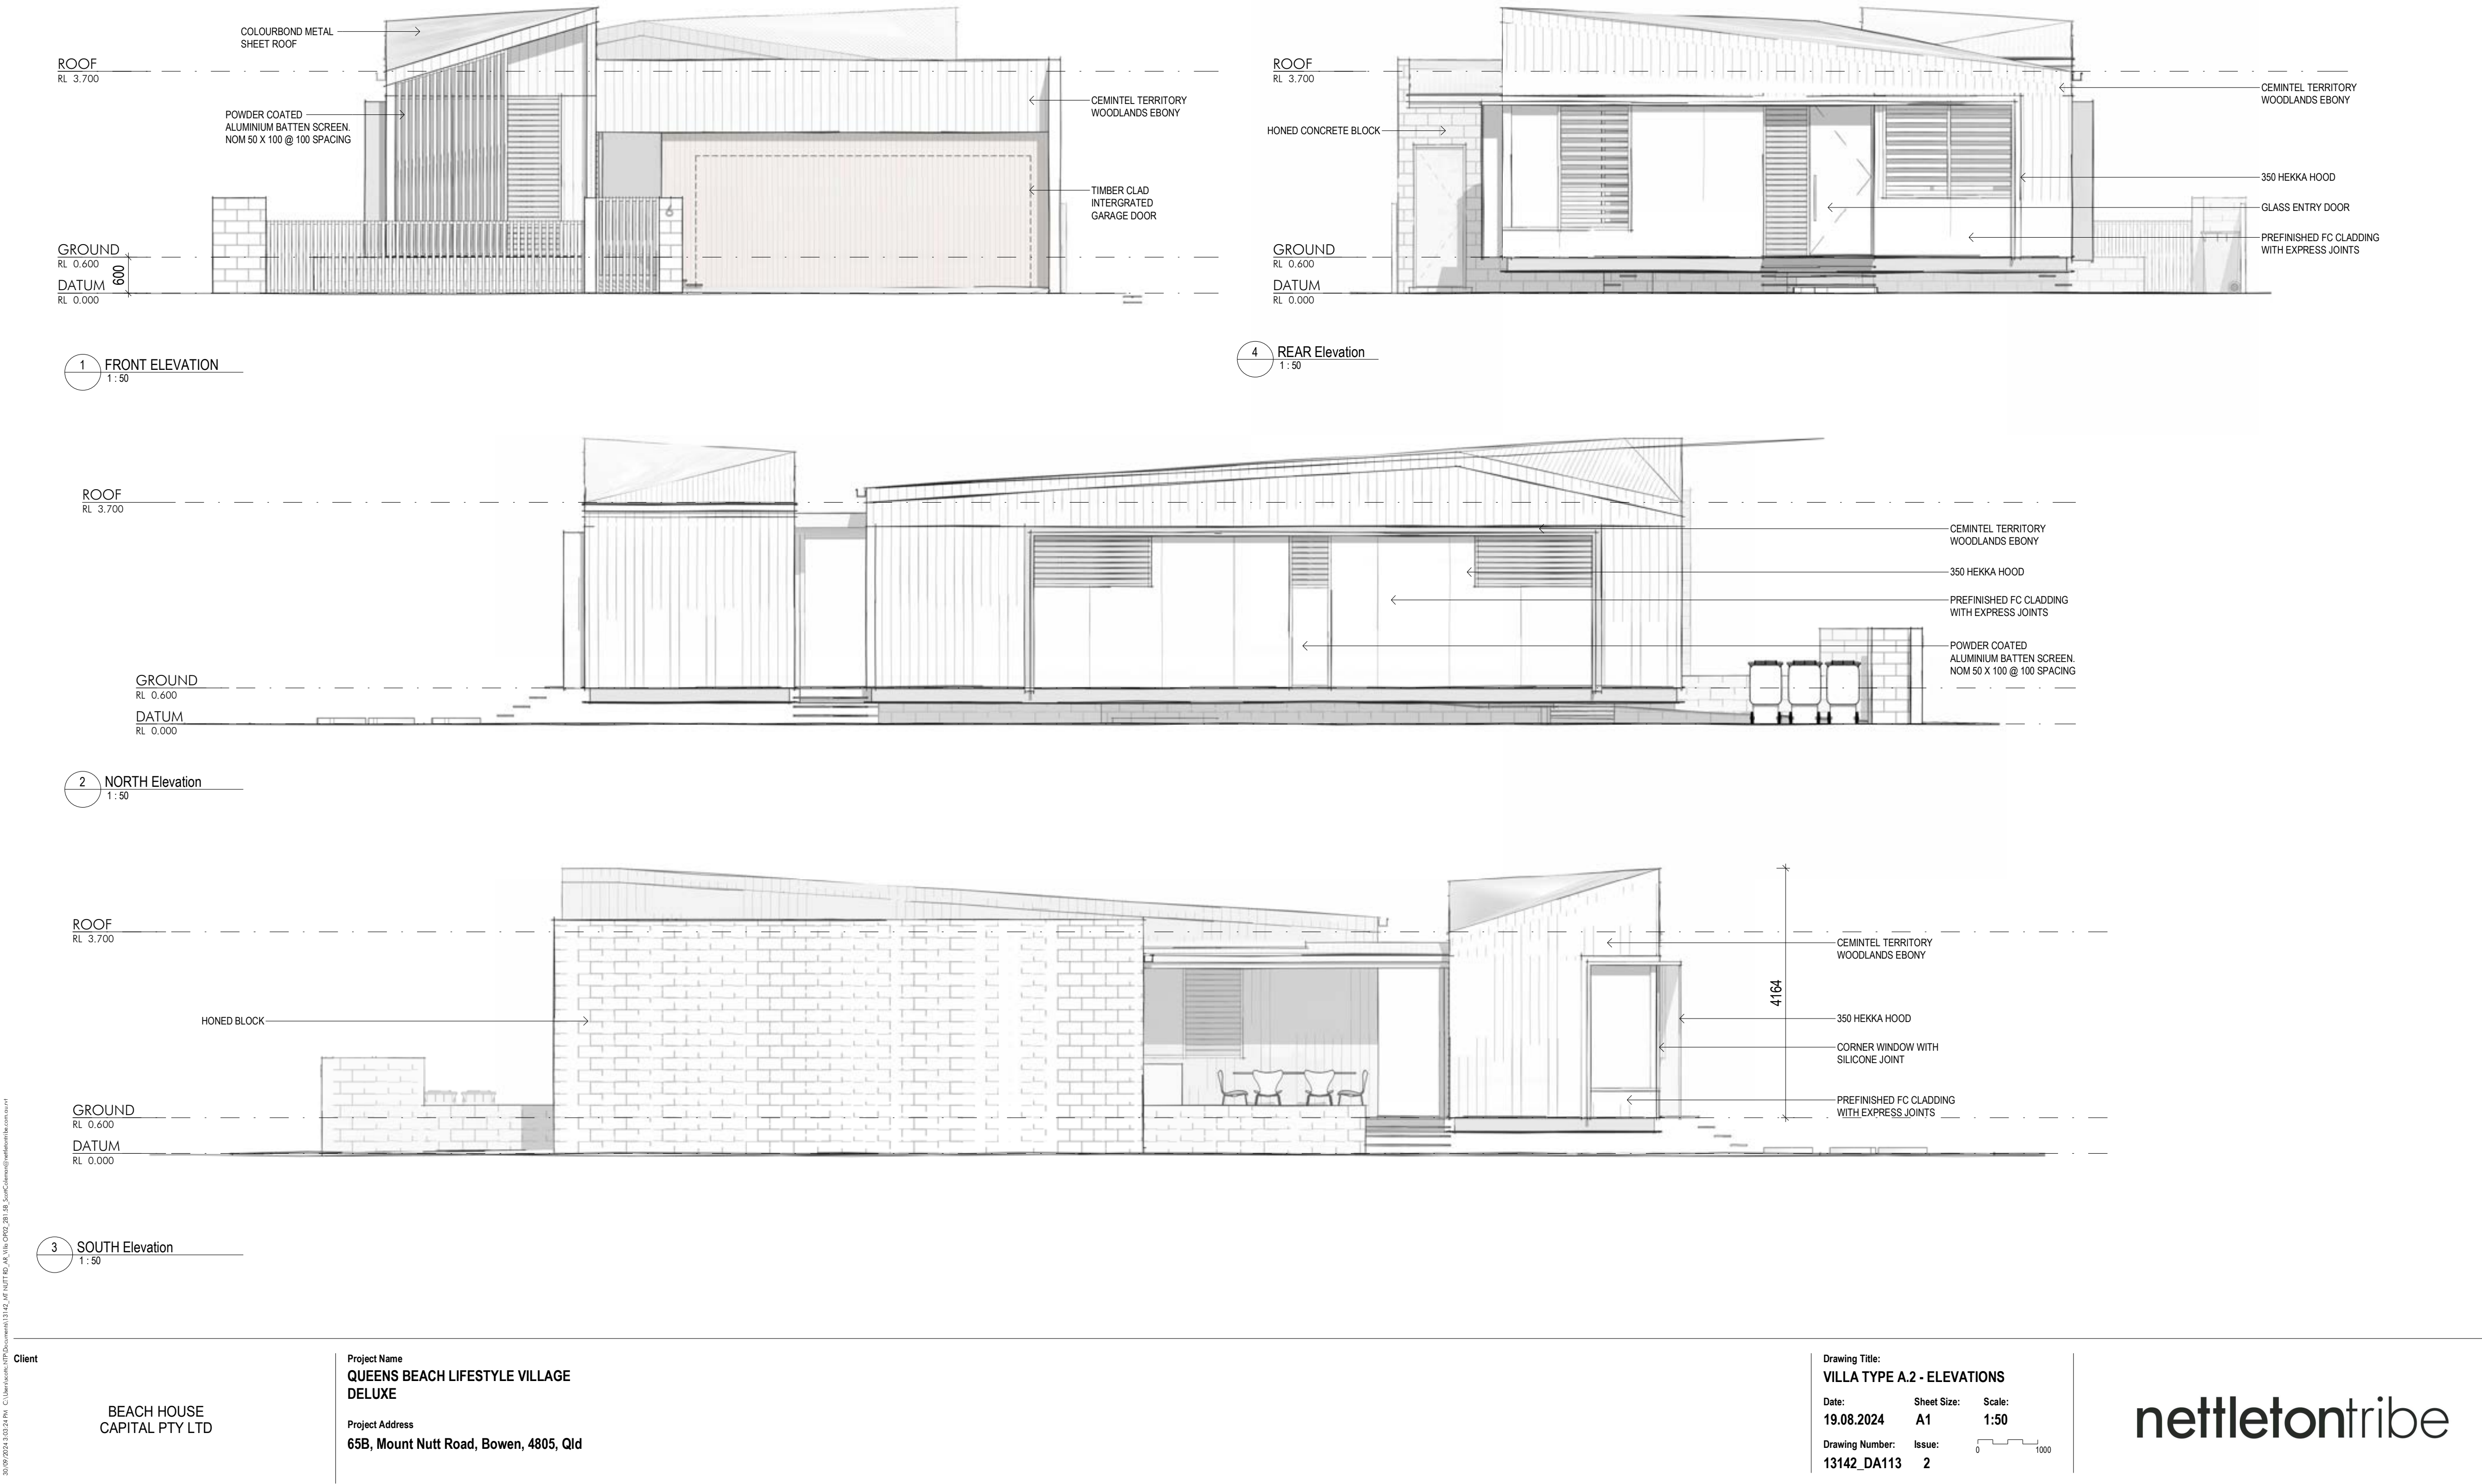



Drawing Title:
VILLA TYPE A.3 - FLOOR PLAN

Date:	Sheet Size:	Scale:
27.08.2024	A1	1:50

Drawing Number: Issue:

13142_DA121	3
--------------------	----------

This is page 151 of the Agenda of Council's Ordinary Council Meeting - 23 September 2026



Client

Project Name
**QUEENS BEACH LIFESTYLE VILLAGE
DELUXE**

Project Address
65B, Mount Nutt Road, Bowen, 4805, Qld

Drawing Title:
VILLA TYPE A.3 - ELEVATIONS

Date:
27.08.2024


Sheet Size:
A1

Scale:
1:50

Drawing Number:
13142_DA123

Issue:
3

nettletontribe

 

BEACH HOUSE
CAPITAL PTY LTD

Project Name
Queens Beach Lifestyle Village


Project Address
65B, Mount Nutt Road, Bowen, 4805, Qld


Drawing Title:
VILLA TYPE B.1 - FLOOR PLAN

Date: 19.08.2024 **Sheet Size:** A1 **Scale:** 1:50

Drawing Number: 13142_DA131 **Issue:** 2

nettletontribe

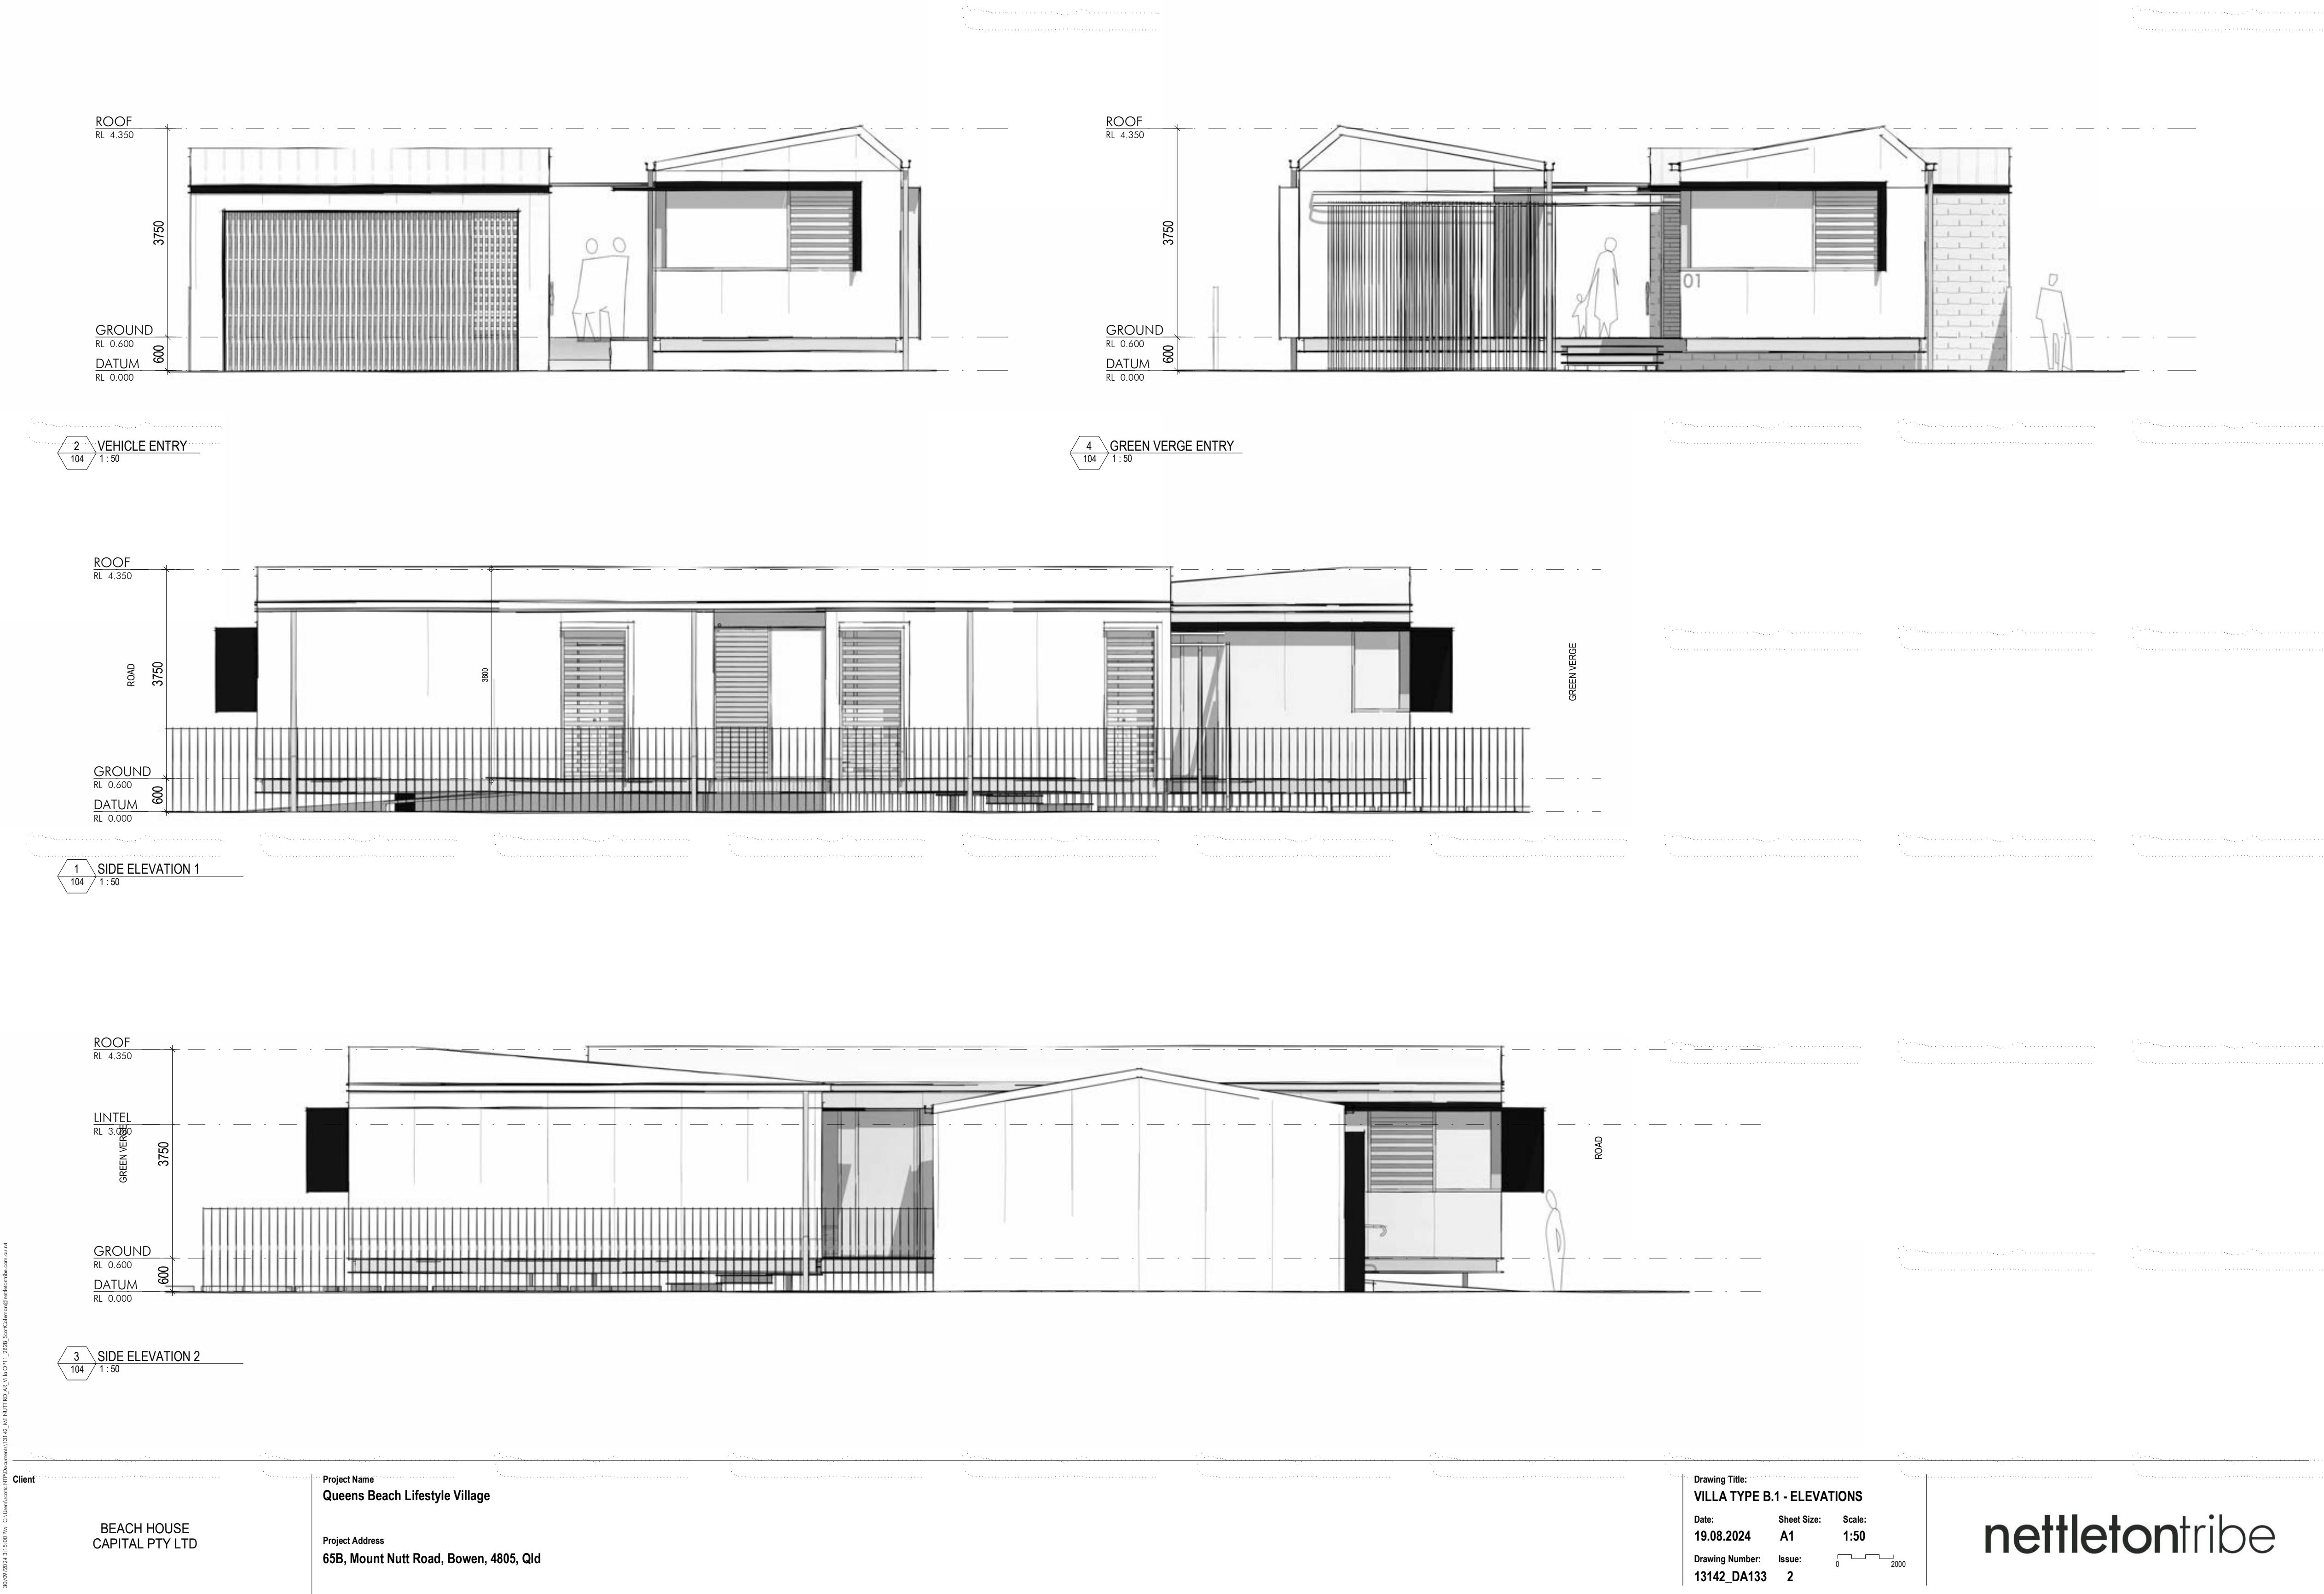

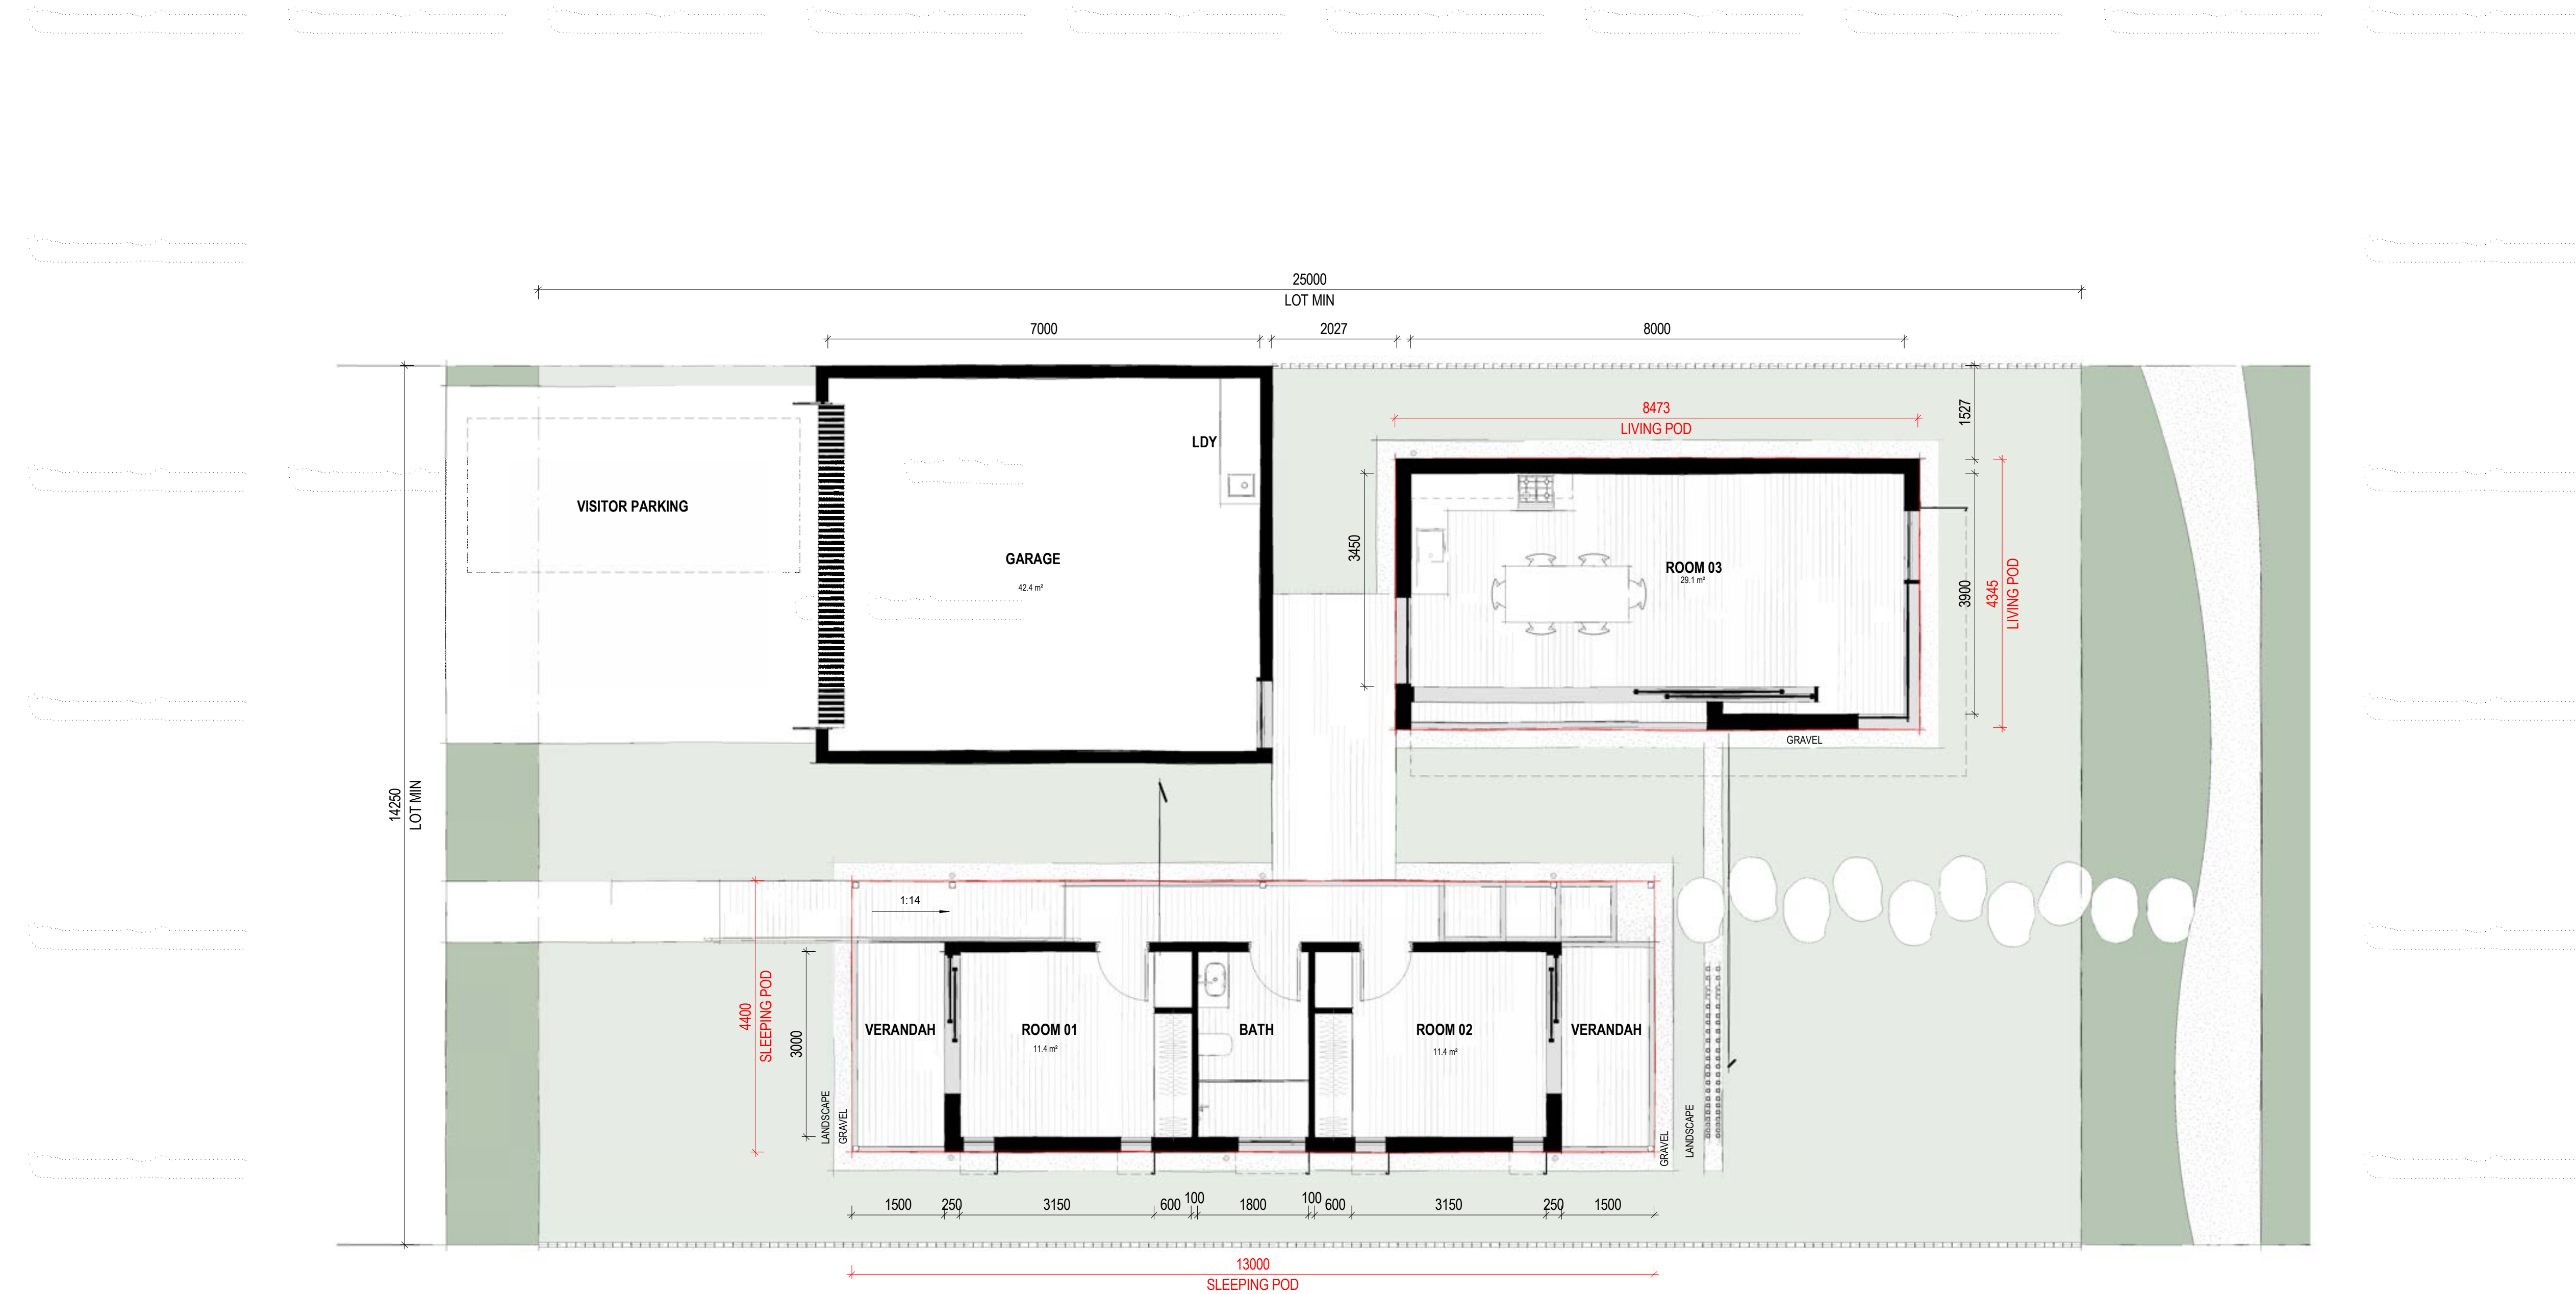

1

GROUND FLOOR PLAN
1:50

Client

BEACH HOUSE
CAPITAL PTY LTD

Project Name

Queens Beach Lifestyle Village

Project Address

65B, Mount Nutt Road, Bowen, 4805, Qld

Drawing Title:

VILLA TYPE B.2 - FLOOR PLAN

Date:

19.08.2024

Sheet Size:

A1

Scale:

1:50

Drawing Number:


13142_DA141

Issue:

2

0 1000

nettletontribe

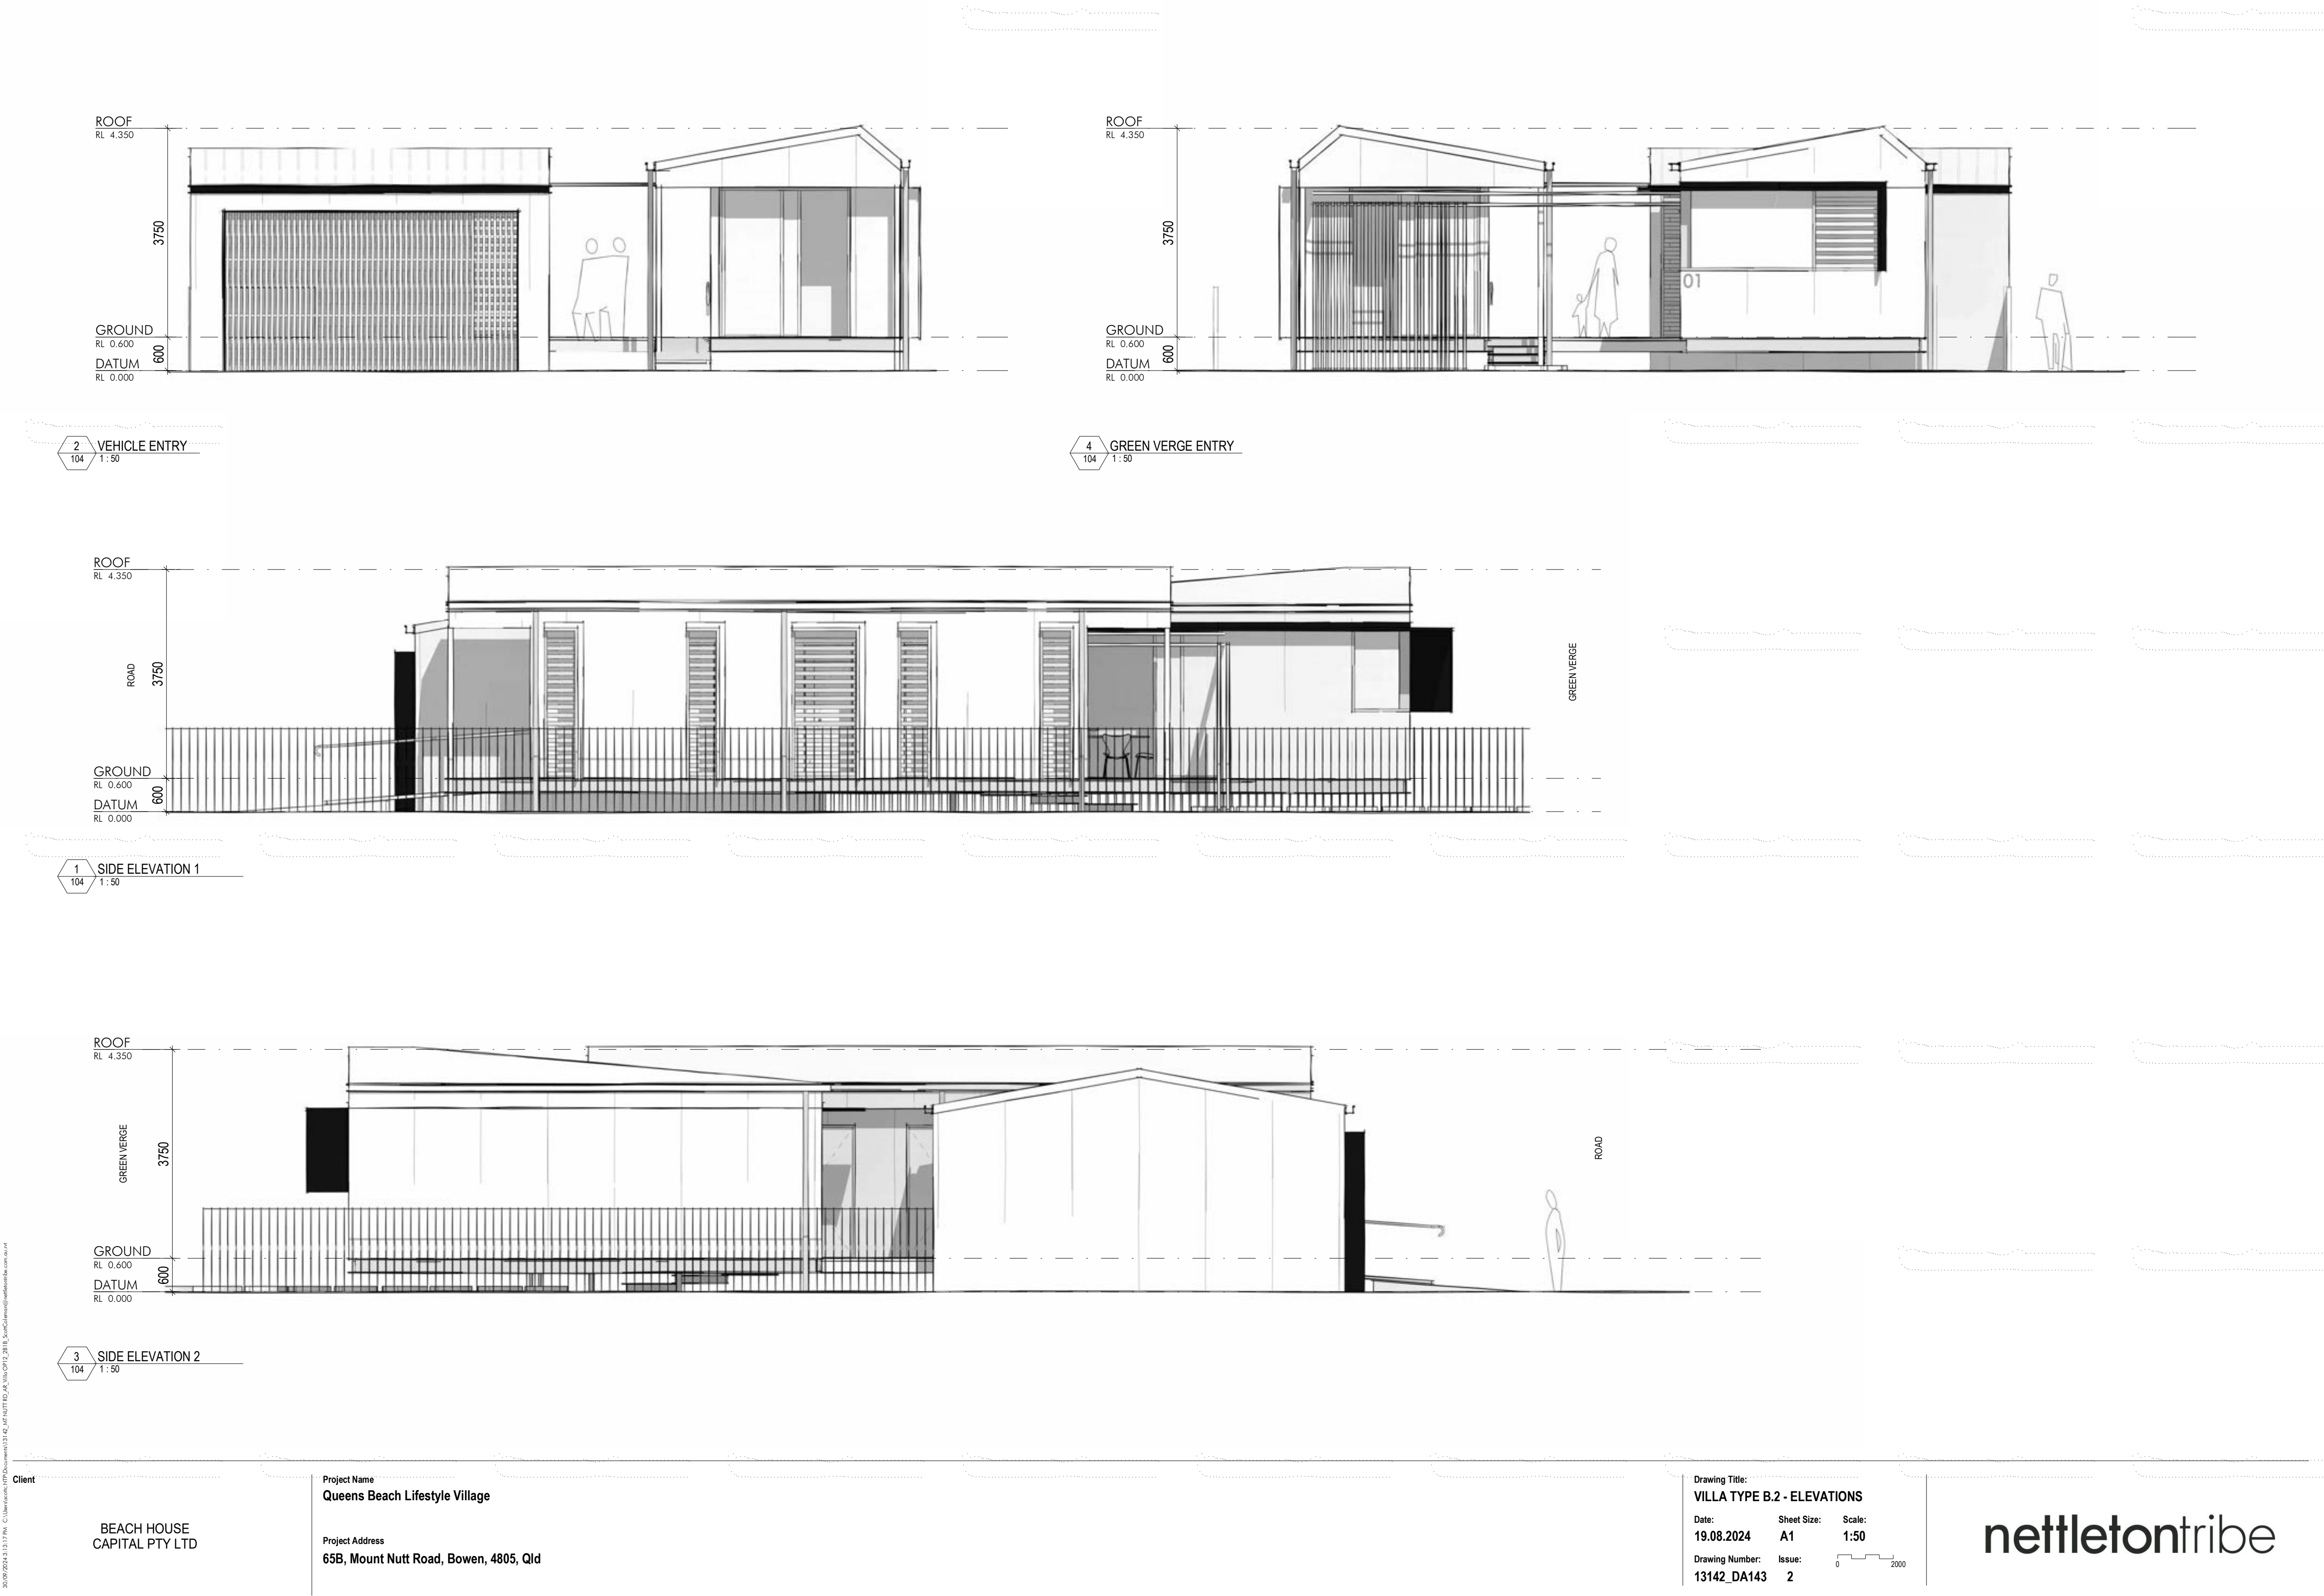



BEACH HOUSE
CAPITAL PTY LTD

Project Name
Queens Beach Lifestyle Village

Project Address
65B, Mount Nutt Road, Bowen, 4805, Qld


Drawing Title:
VILLA TYPE B.3 - FLOOR PLAN

Date:	Sheet Size:	Scale:
27.08.2024	A1	1:50

Drawing Number: Issue:

13142_DA151	3
-------------	---

nettletontribe

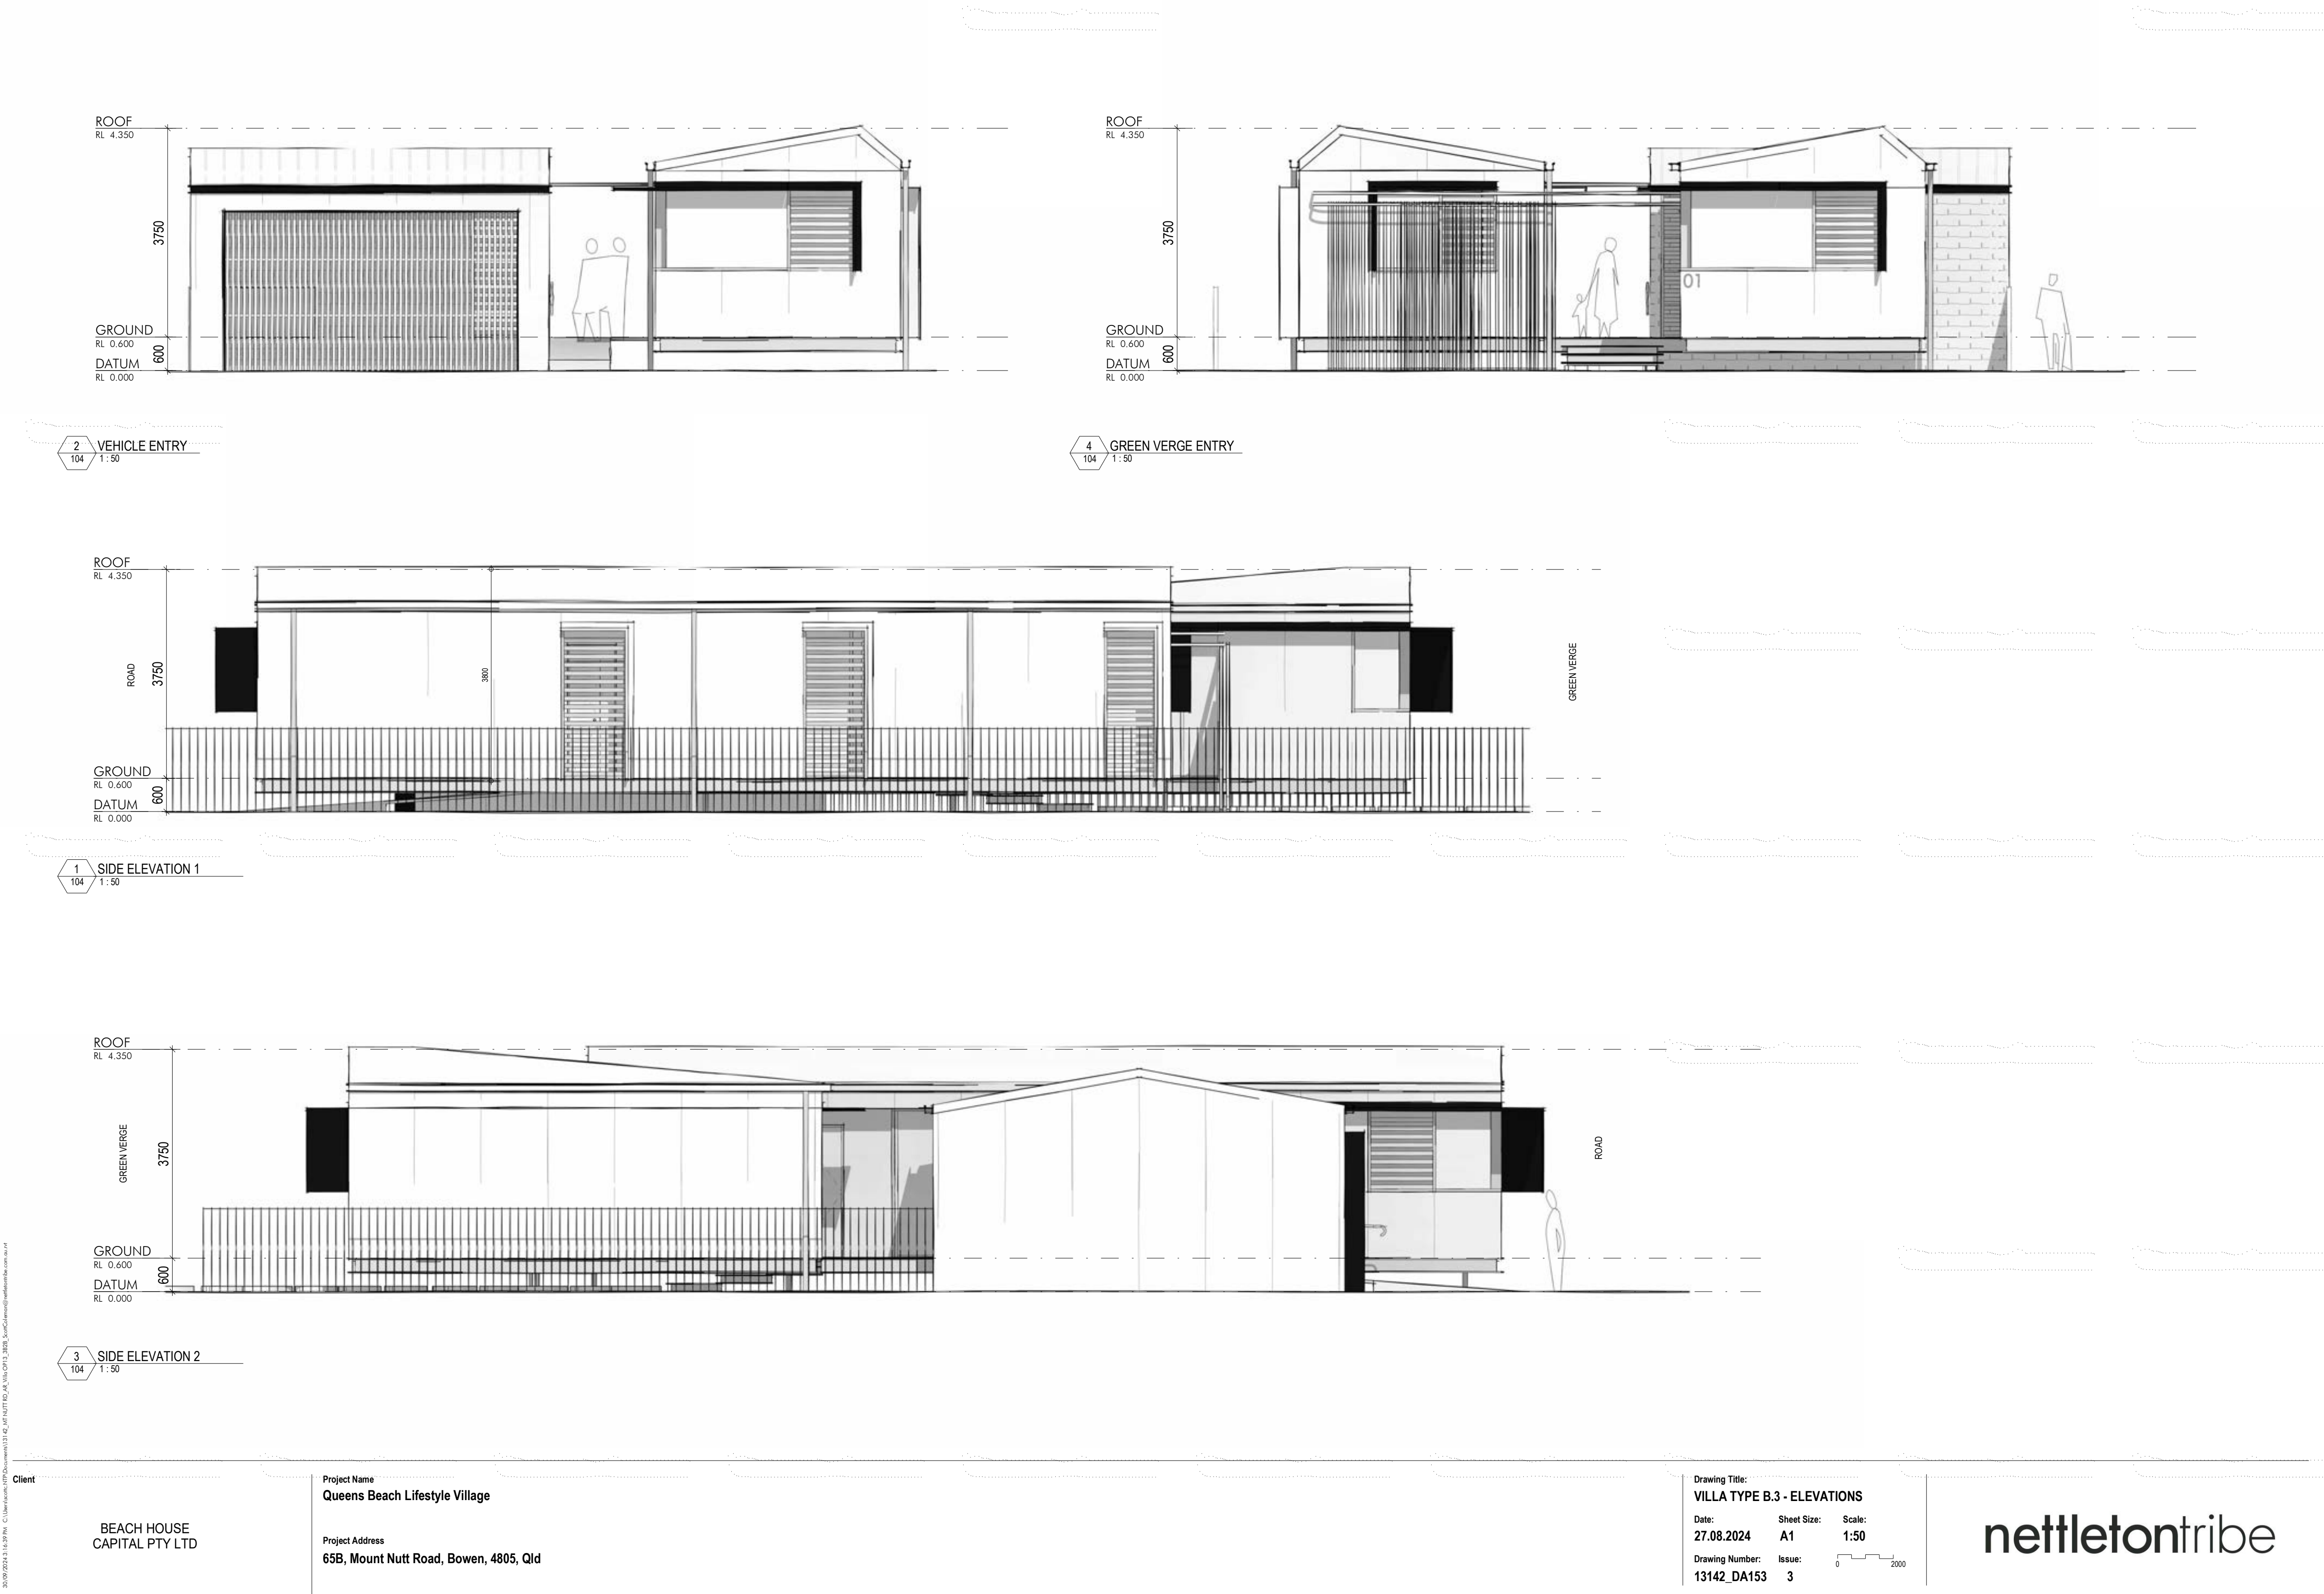




3.0 Design Response

3.1 Plans
Master Plan




- 1 Internal Road Type 1 (15m width)
- 2 Internal Road Type 2 (9m width)
- 3 Internal Green Link (1.2m width) - permeable paving and native planting
- 4 Existing shed converted to work shed
- 5 Clubhouse
- 6 Screen planting (4m width)
- 7 Existing rocky outcrop
- 8 Communal open space with native planting
- 9 Communal park with looped walk, pickleball courts, pitch & putt, play area and off-leash dog run
- 10 Residential storage sheds
- 11 Stormwater swales with riparian planting
- 12 Site boundary fencing to northwest
- 13 Access easement to adjoining property
- 14 Caravan parking
- 15 Security gate
- 16 Visitor parking
- 17 Passenger loading zone

Circulation Plan

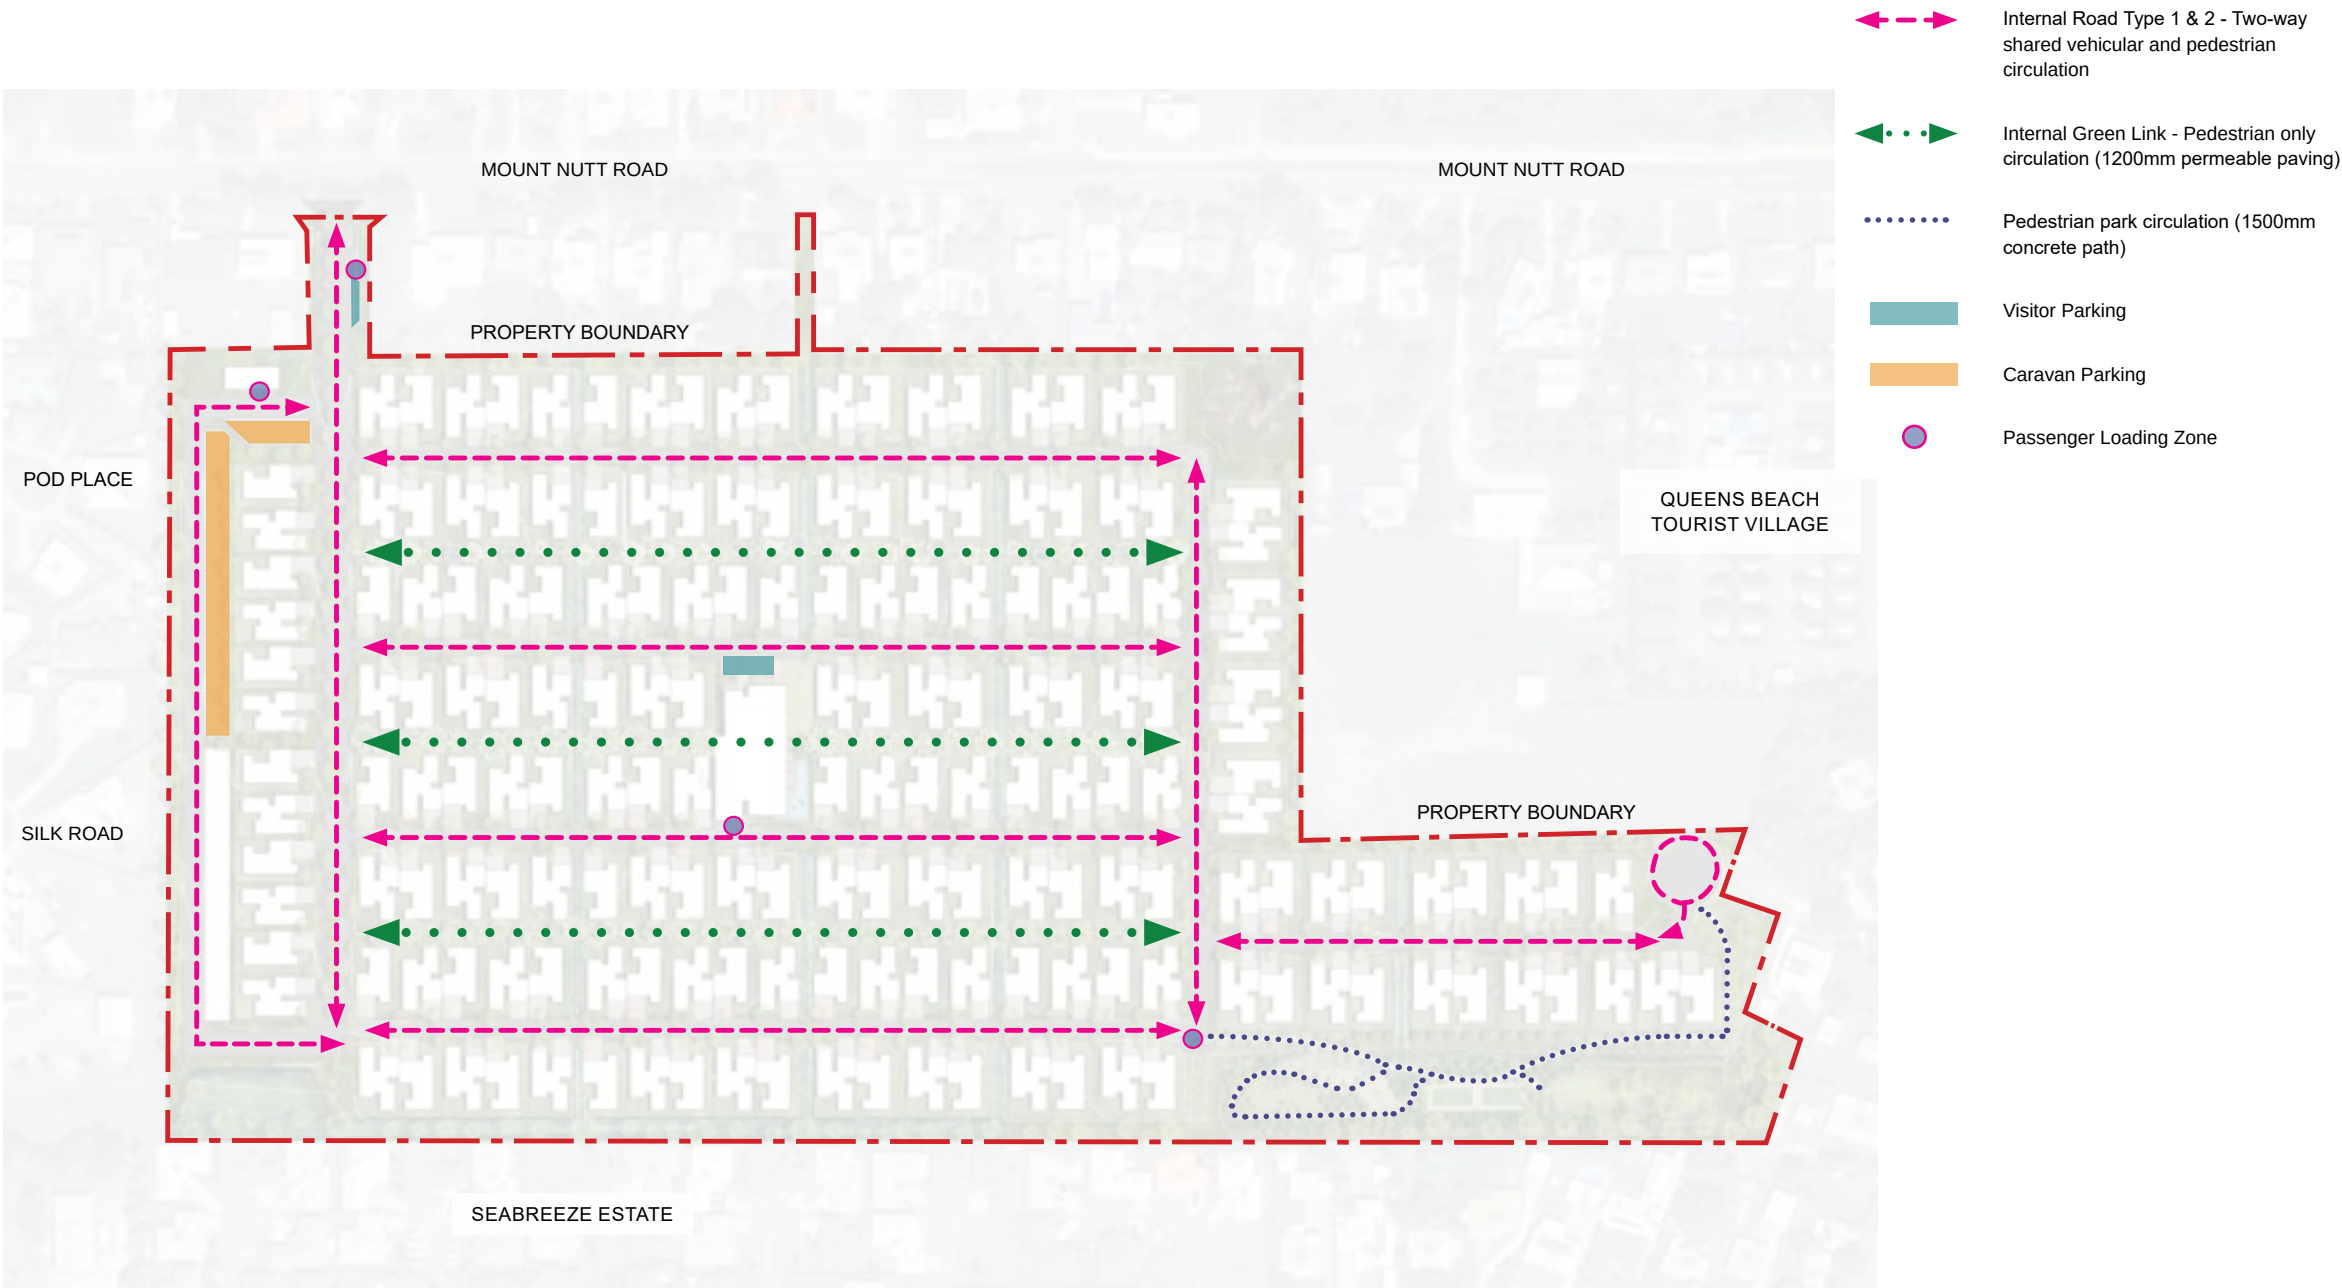

Drainage & Catchment Plan

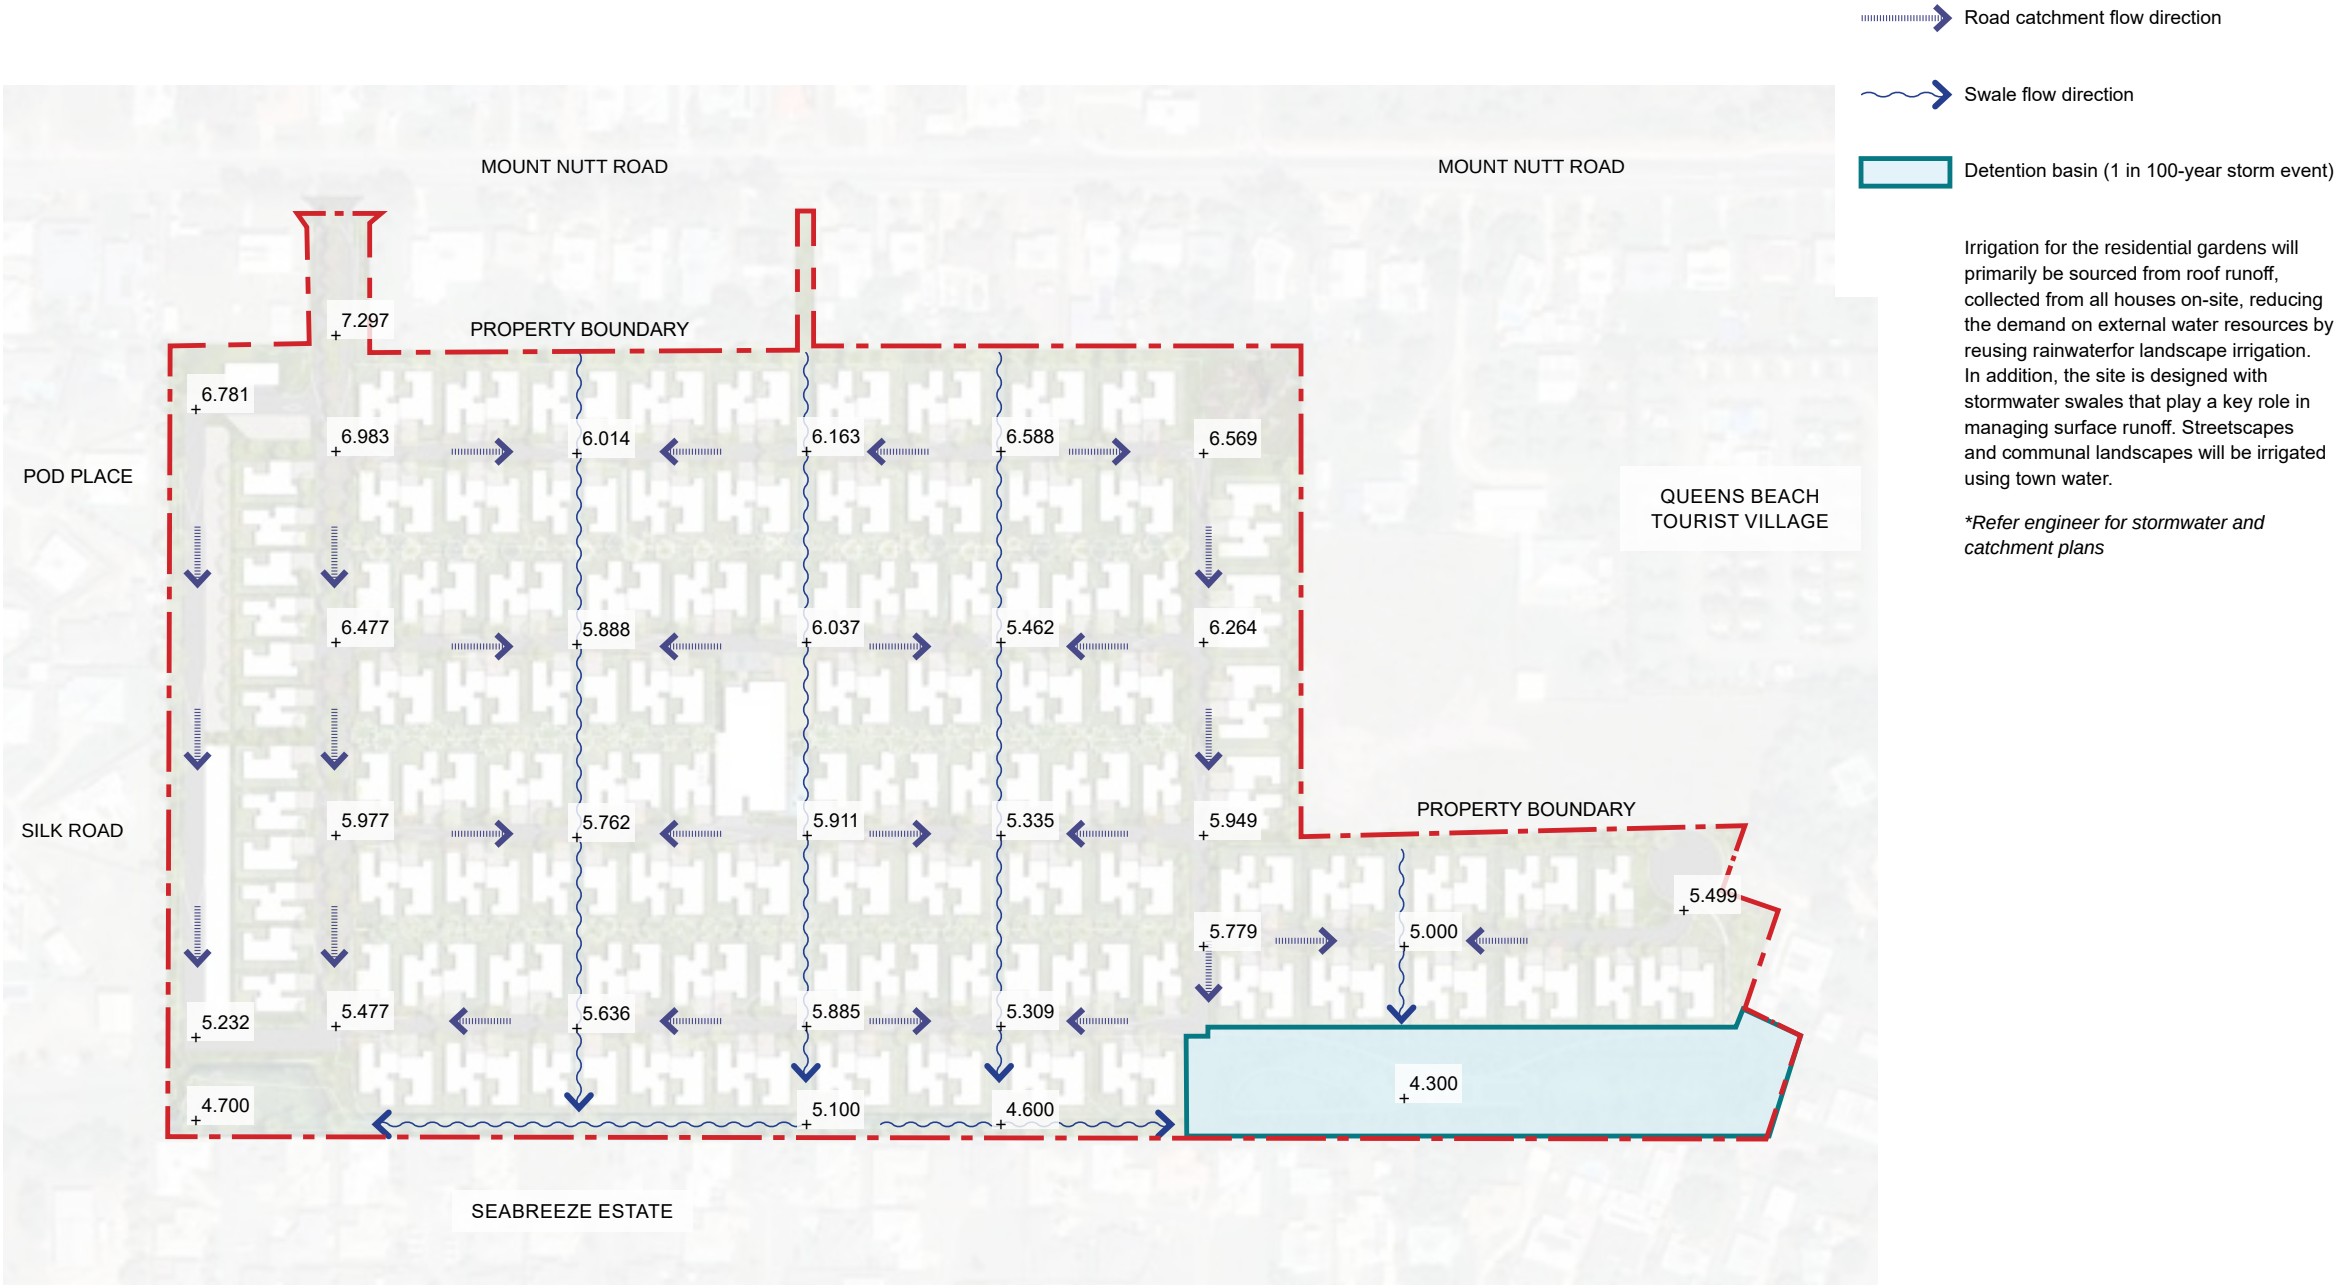

Typical Front Entrance Landscape Plan (access from Internal Green Link)




- 1 Canopy tree
- 2 Native screen planting
- 3 Accent species
- 4 Patio terrace
- 5 Internal Green Link (1.2m width) - permeable paving and native planting
- 6 Screen planting to adjoining residence
- 7 Raised planter
- 8 Steppers to front entry access
- 9 Bollard lighting
- 10 Steppers through garden
- 11 Large shrubs and groundcover planting

Typical Rear Entrance Landscape Plan (access from Internal Road Type 2)



Clubhouse Landscape Plan

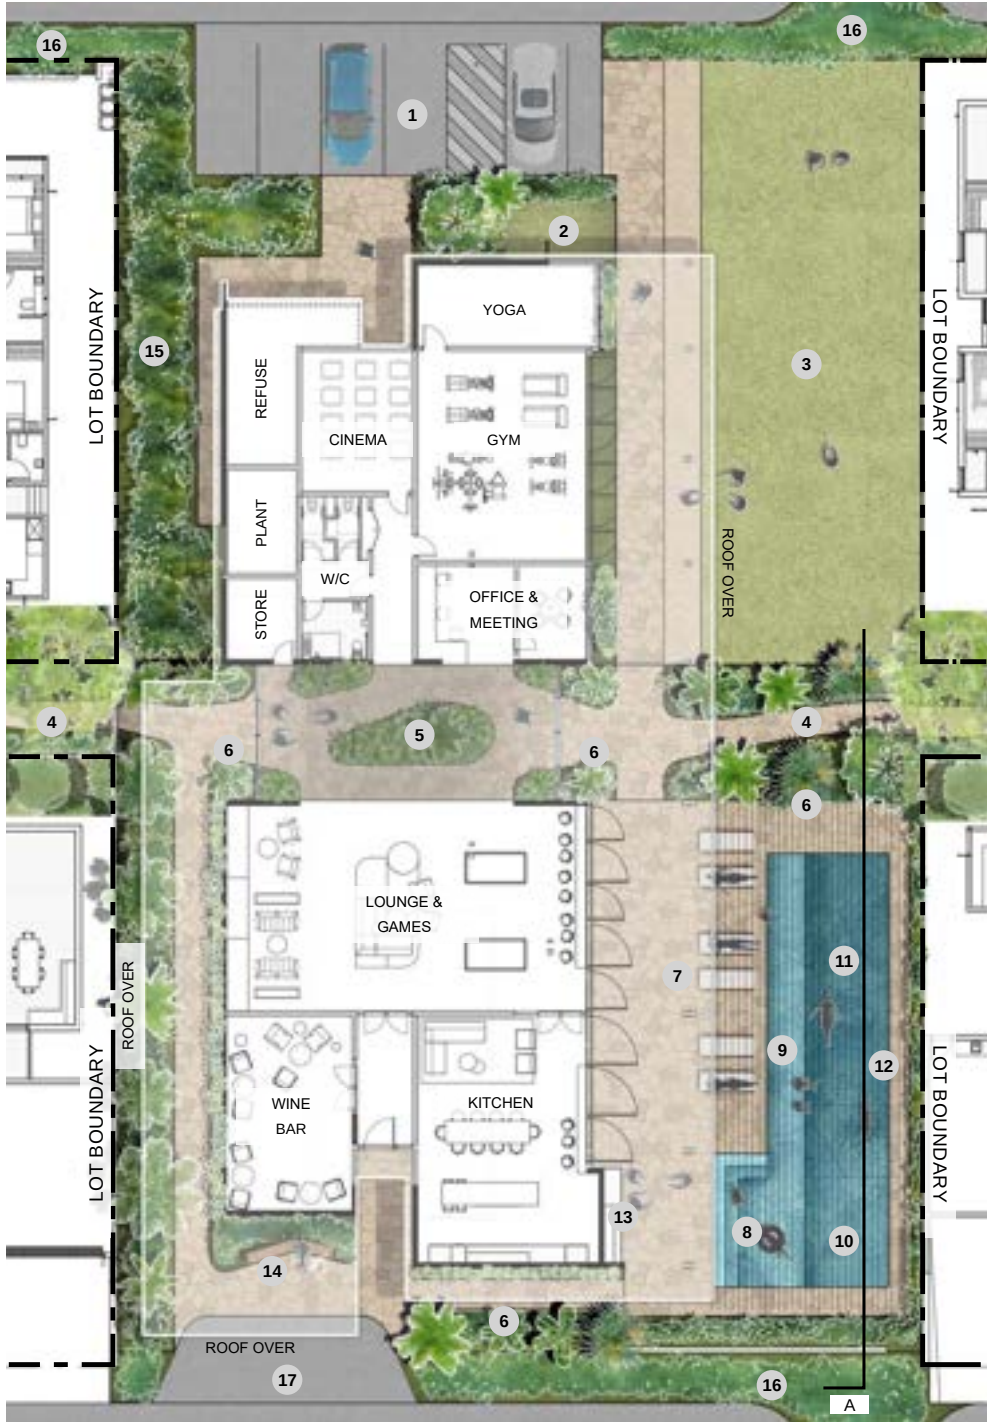

- 1 Parking
- 2 Yoga lawn
- 3 Lawn bowls
- 4 Green Link pathway (1.2m width)
- 5 Clubhouse green atrium with indoor tolerant planting
- 6 Accent plants and groundcovers
- 7 Covered outdoor pool area
- 8 Shallow pool area (450mm) with stepped entry
- 9 Shallow pool reef (450mm)
- 10 Swimming lane: shallow end (900mm)
- 11 Swimming lane: deep end (1700mm)
- 12 Pergola shade structure above pool area
- 13 Bar
- 14 Bench seating
- 15 Low maintenance groundcovers
- 16 Verge with native understorey planting
- 17 Set down



4



5



8

3.3 Perspectives

Typical Green Link / Front Garden Access

- 1 Canopy tree
- 2 Native screen planting
- 3 Accent species
- 4 Patio terrace
- 5 Internal Green Link (1.2m width) - permeable paving and native planting
- 6 Climber planting
- 7 Large shrubs and groundcover planting
- 8 Private residence



Typical Green Link / Front Garden Access

- 1 Canopy trees
- 2 Native screen planting
- 3 Internal Green Link (1.2m width) - permeable paving and native planting
- 4 Steppers to front entry access
- 5 Large shrubs and groundcover planting
- 6 Private residence



Clubhouse

- 1 Green link pathway
- 2 Clubhouse green atrium with indoor tolerant planting
- 3 Accent plants and groundcovers
- 4 Covered pool lounge area
- 5 Pool
- 6 Pergola shade cover
- 7 Bar





WMS Appendix A-10
 CIVIL | WATER | ENVIRONMENT
 Existing Case
 1% AEP - Climate Change Scenario
 Peak Flood Depth + Flood Level
 Contours

LEGEND

- Subject Site
- Model Extent
- Cadastre


Flood Level Contours (mAHD)
 — Minor (0.10m)
 — Major (1.0m)

Peak Depth (m)
 <= 0.15
 0.15 - 0.30
 0.30 - 0.50
 0.50 - 1.00
 1.00 - 1.50
 1.50 - 2.00
 > 2.00

**Mount Nutt Road Flood Impact
 Assessment**

1:3000 @ A3
 GDA 2020 MGA Zone 55
 Job No: 10850
 Date: 07/02/2025

0 50 100 150 200 m

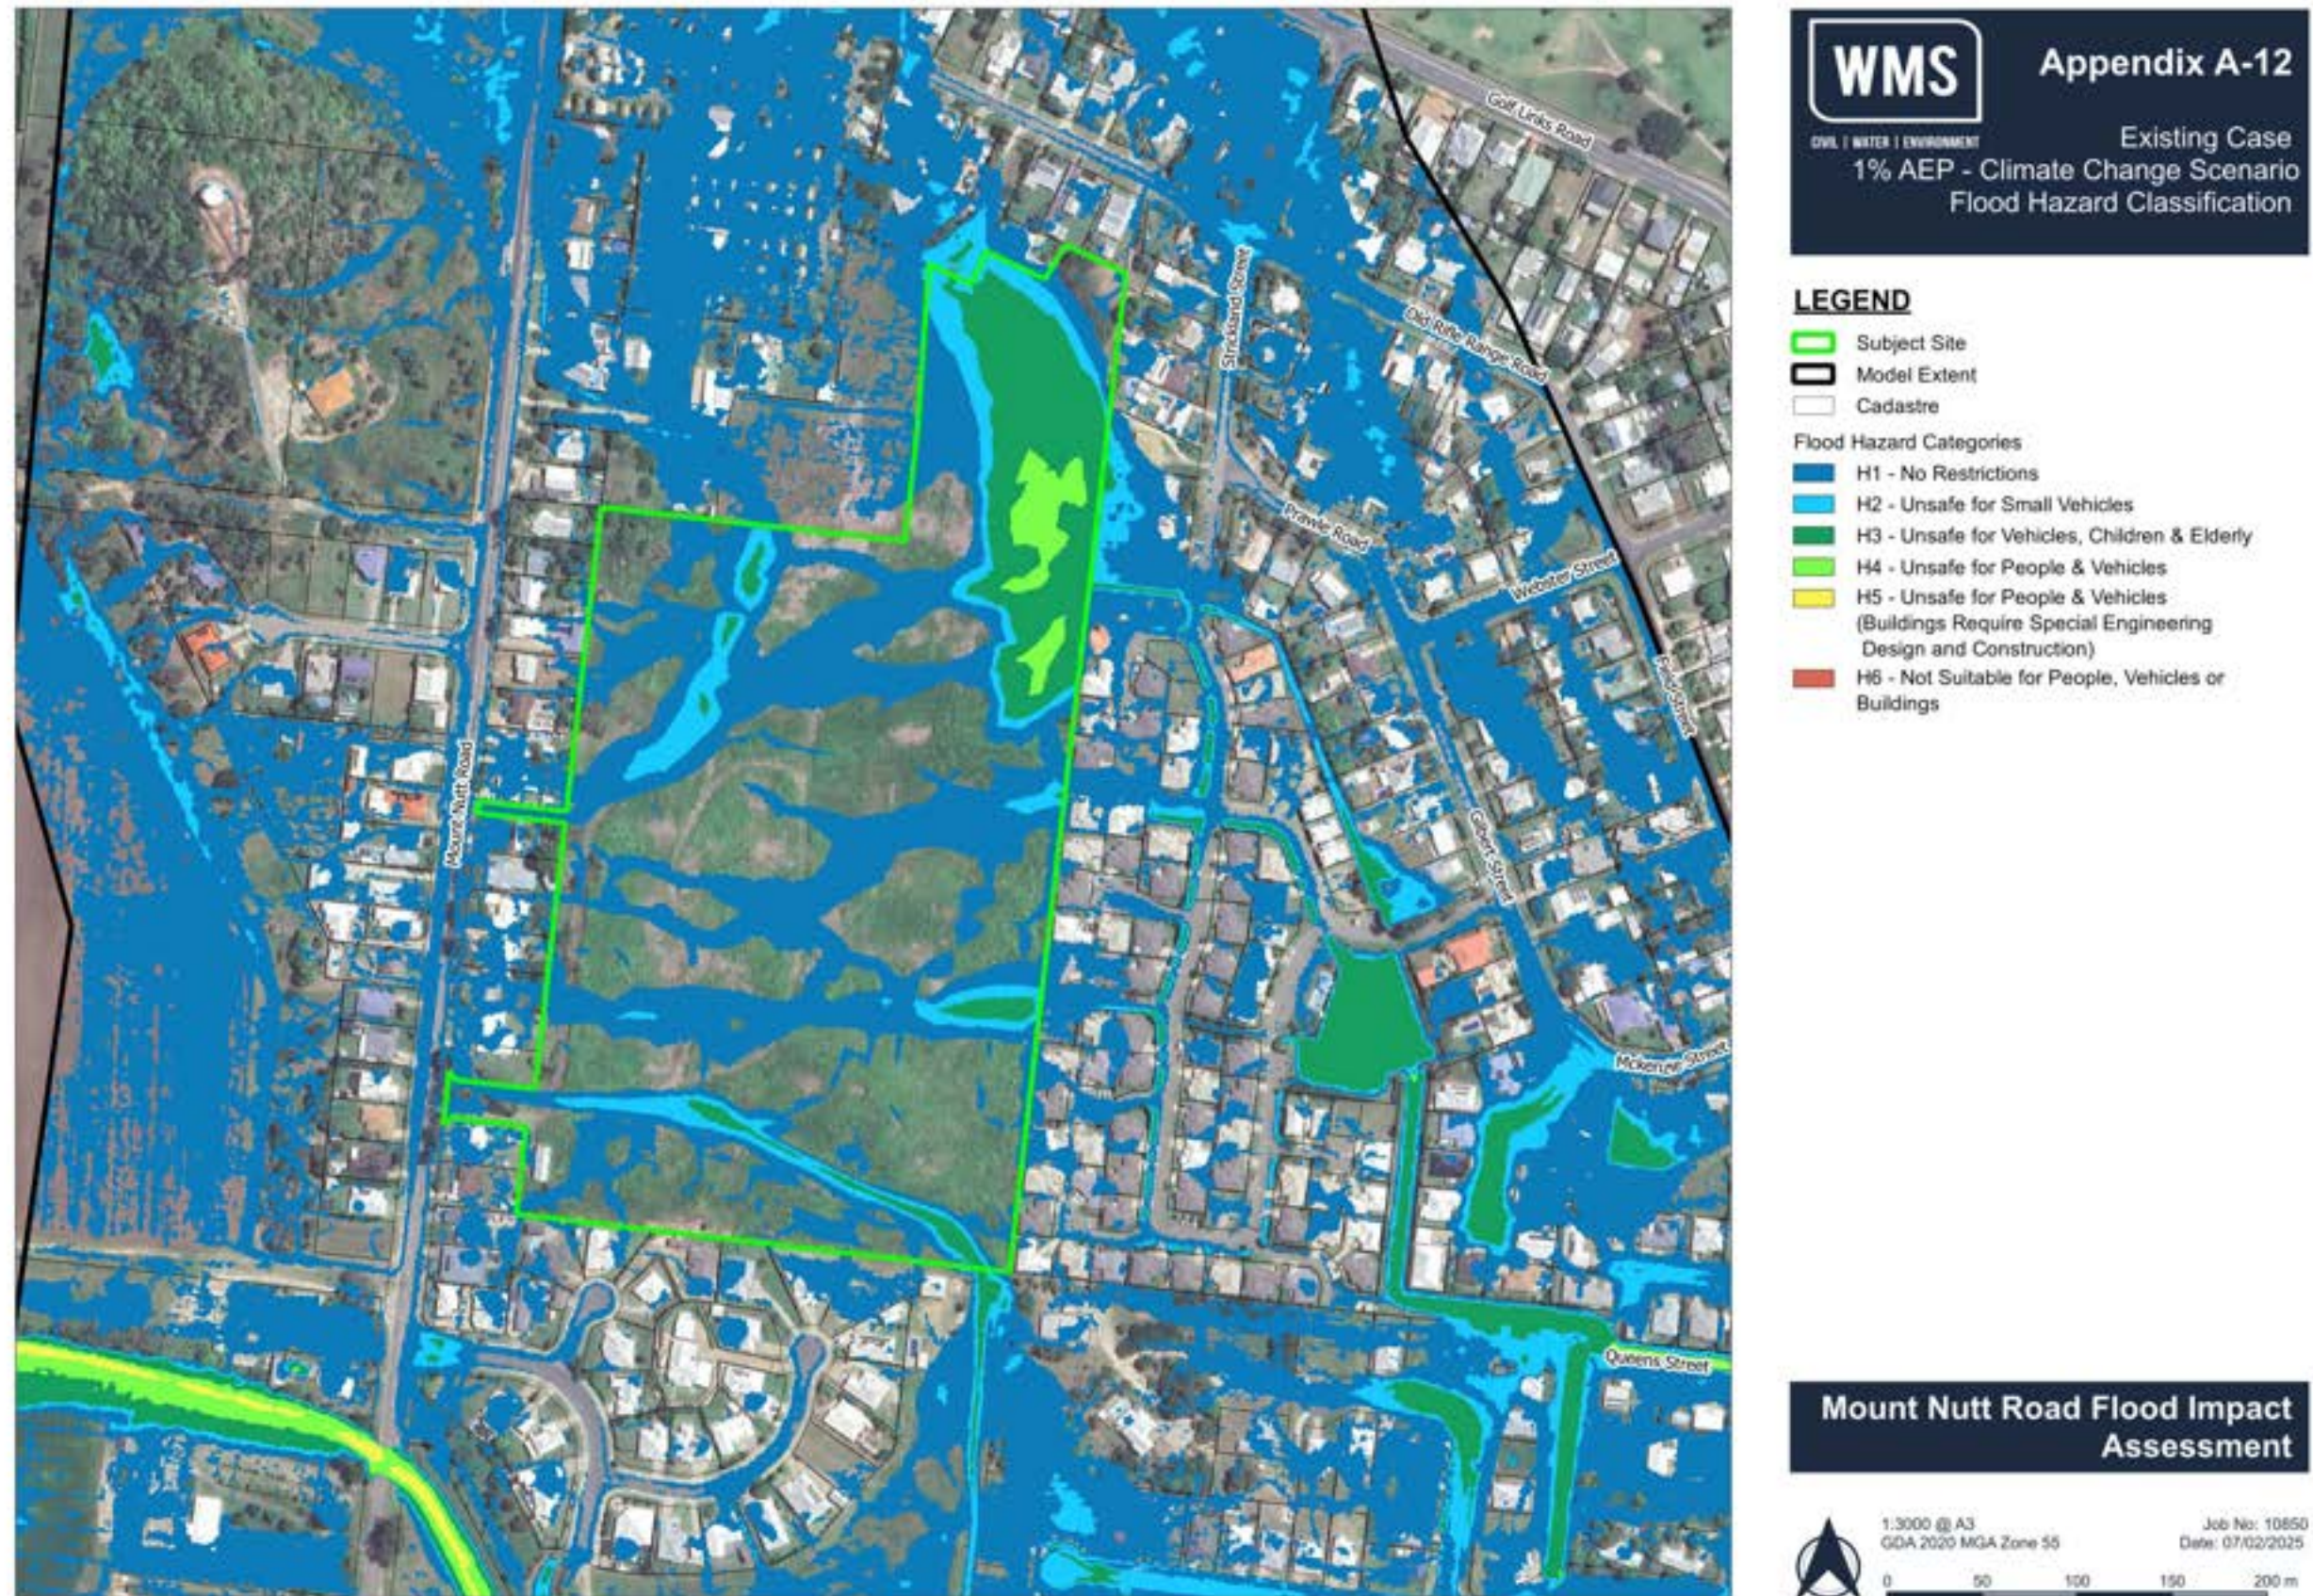




WMS Appendix A-10
CIVIL | WATER | ENVIRONMENT
 Design Case
 1% AEP - Climate Change Scenario
 Peak Flood Depth + Flood Level
 Contours


- LEGEND**
- Subject Site
 - Model Extent
 - Cadastre
 - Flood Level Contours (mAHD)
 - Minor (0.10m)
 - Major (1.0m)
 - Peak Depth (m)
 - <= 0.15
 - 0.15 - 0.30
 - 0.30 - 0.50
 - 0.50 - 1.00
 - 1.00 - 1.50
 - 1.50 - 2.00
 - > 2.00


Mount Nutt Road Flood Impact Assessment

1:3000 @ A3
 GDA 2020 MGA Zone 55
 Job No: 10850
 Date: 07/02/2025

0 50 100 150 200 m

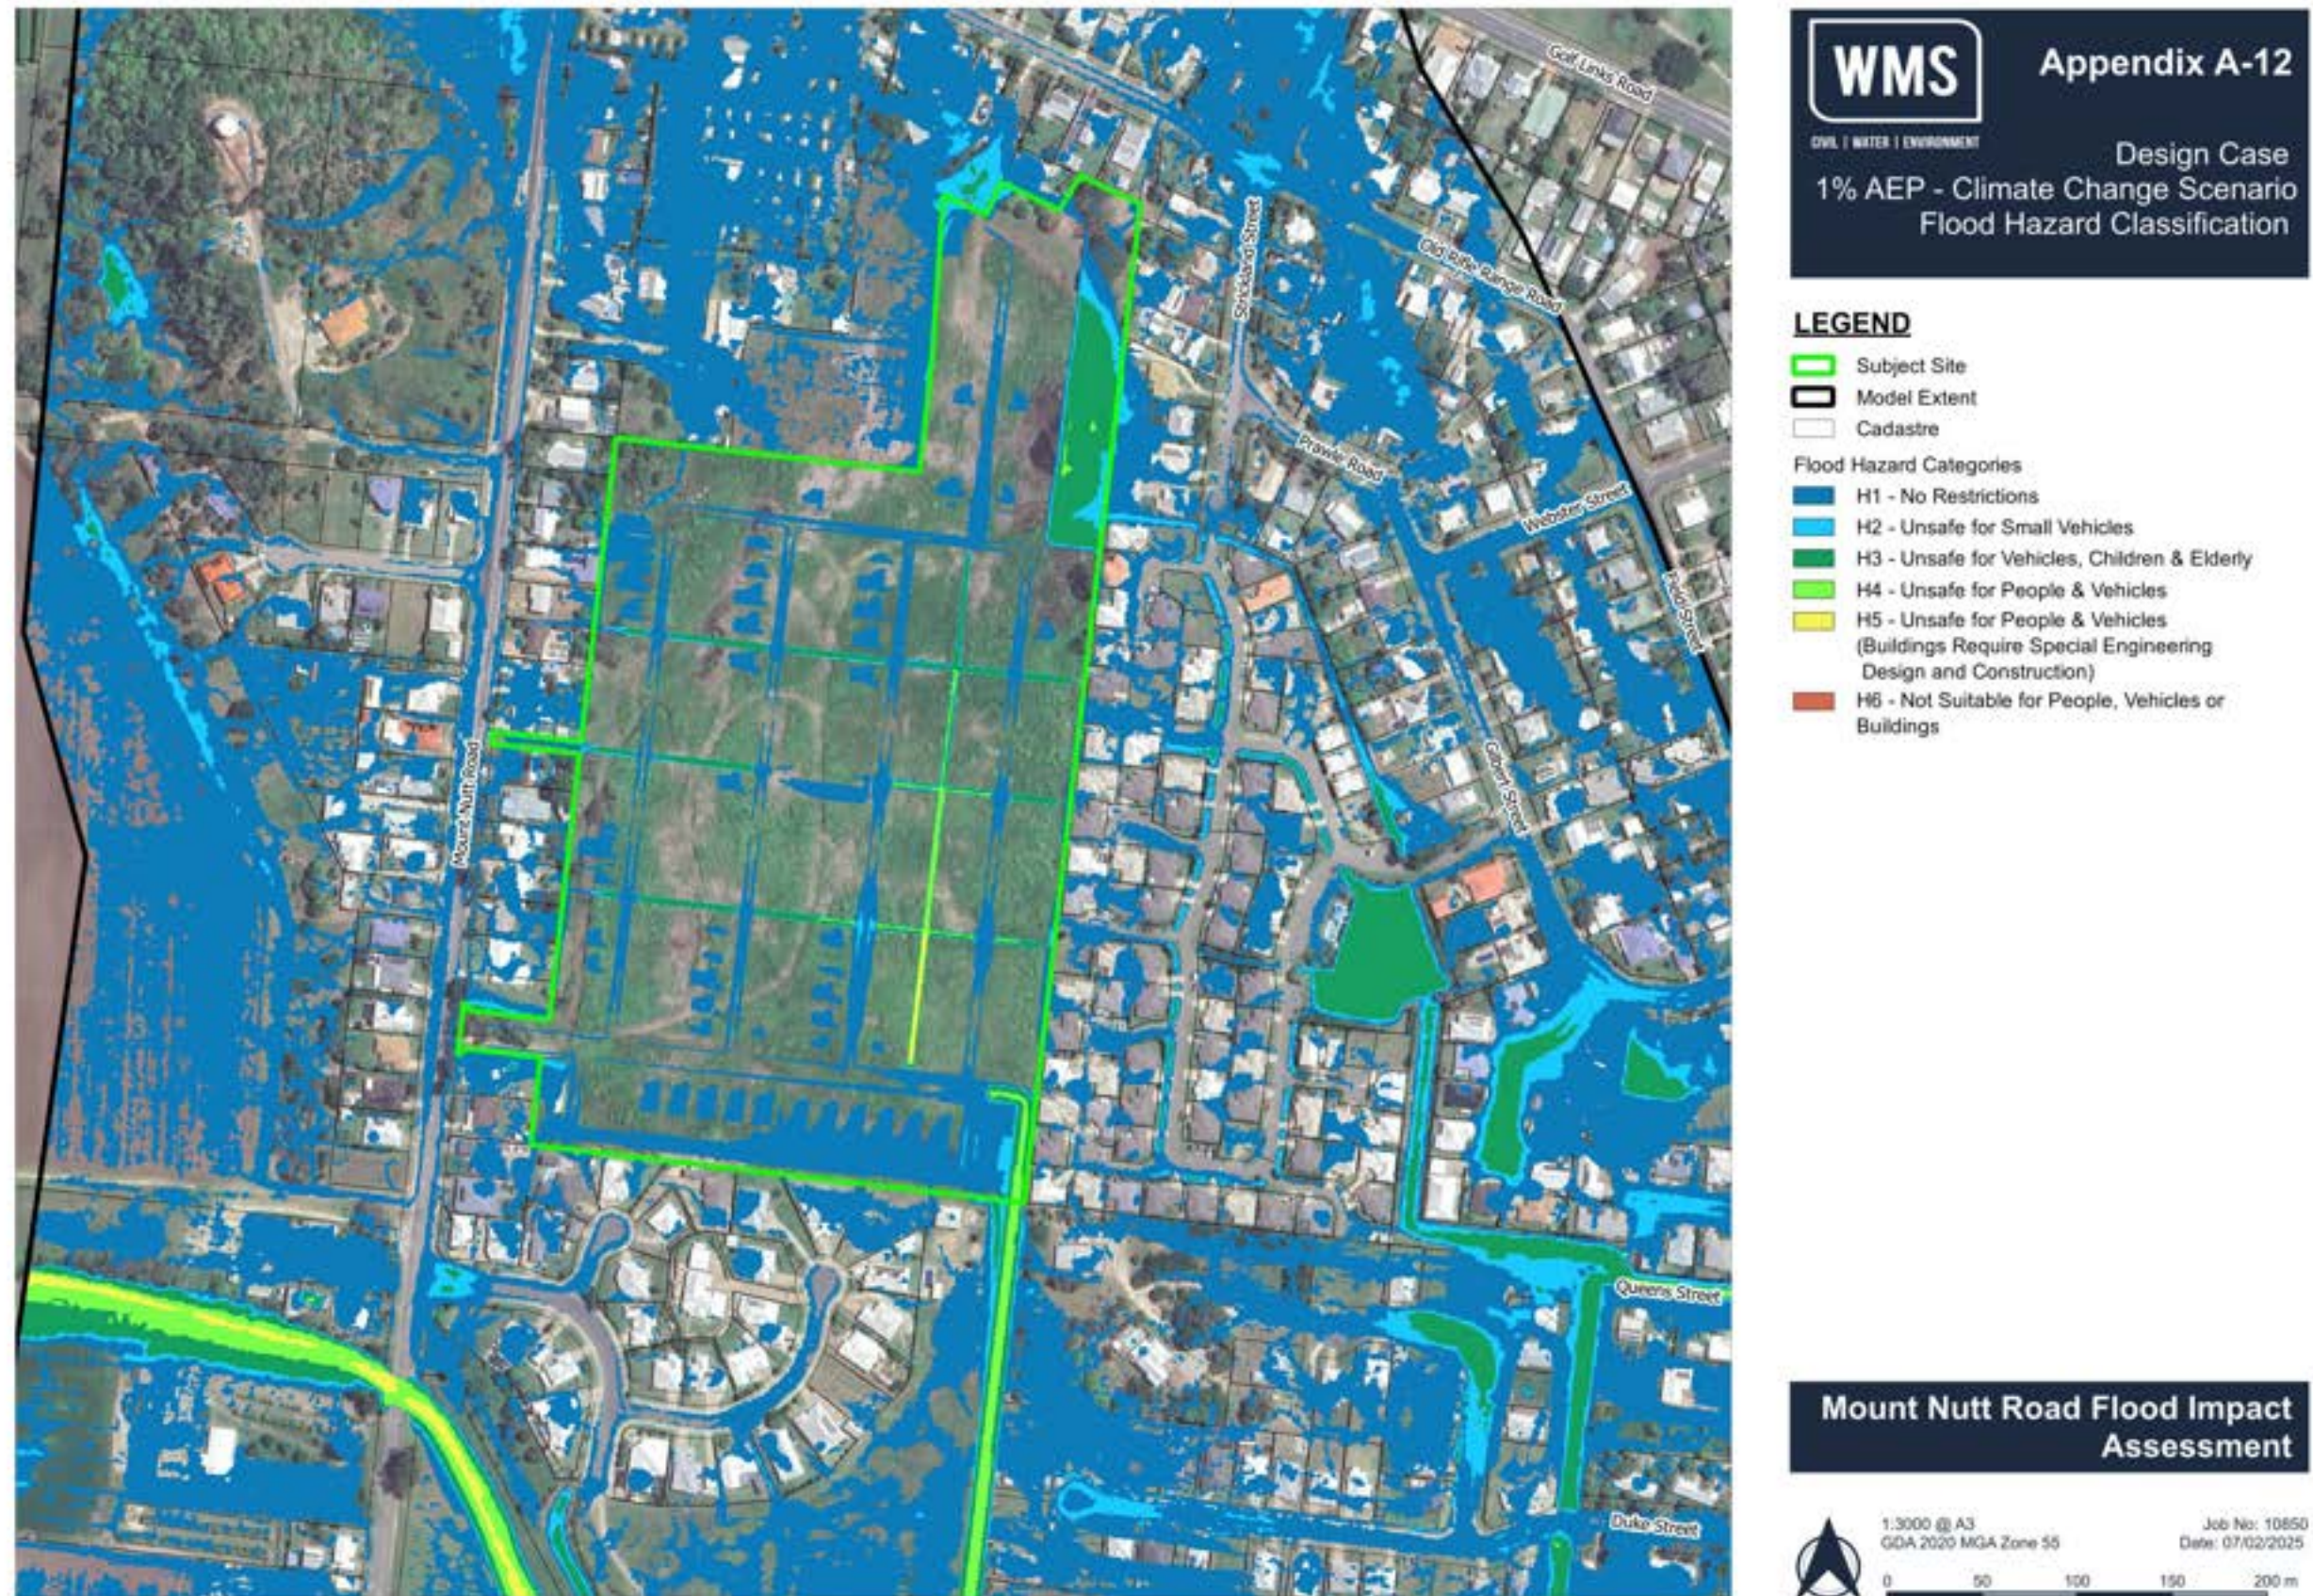

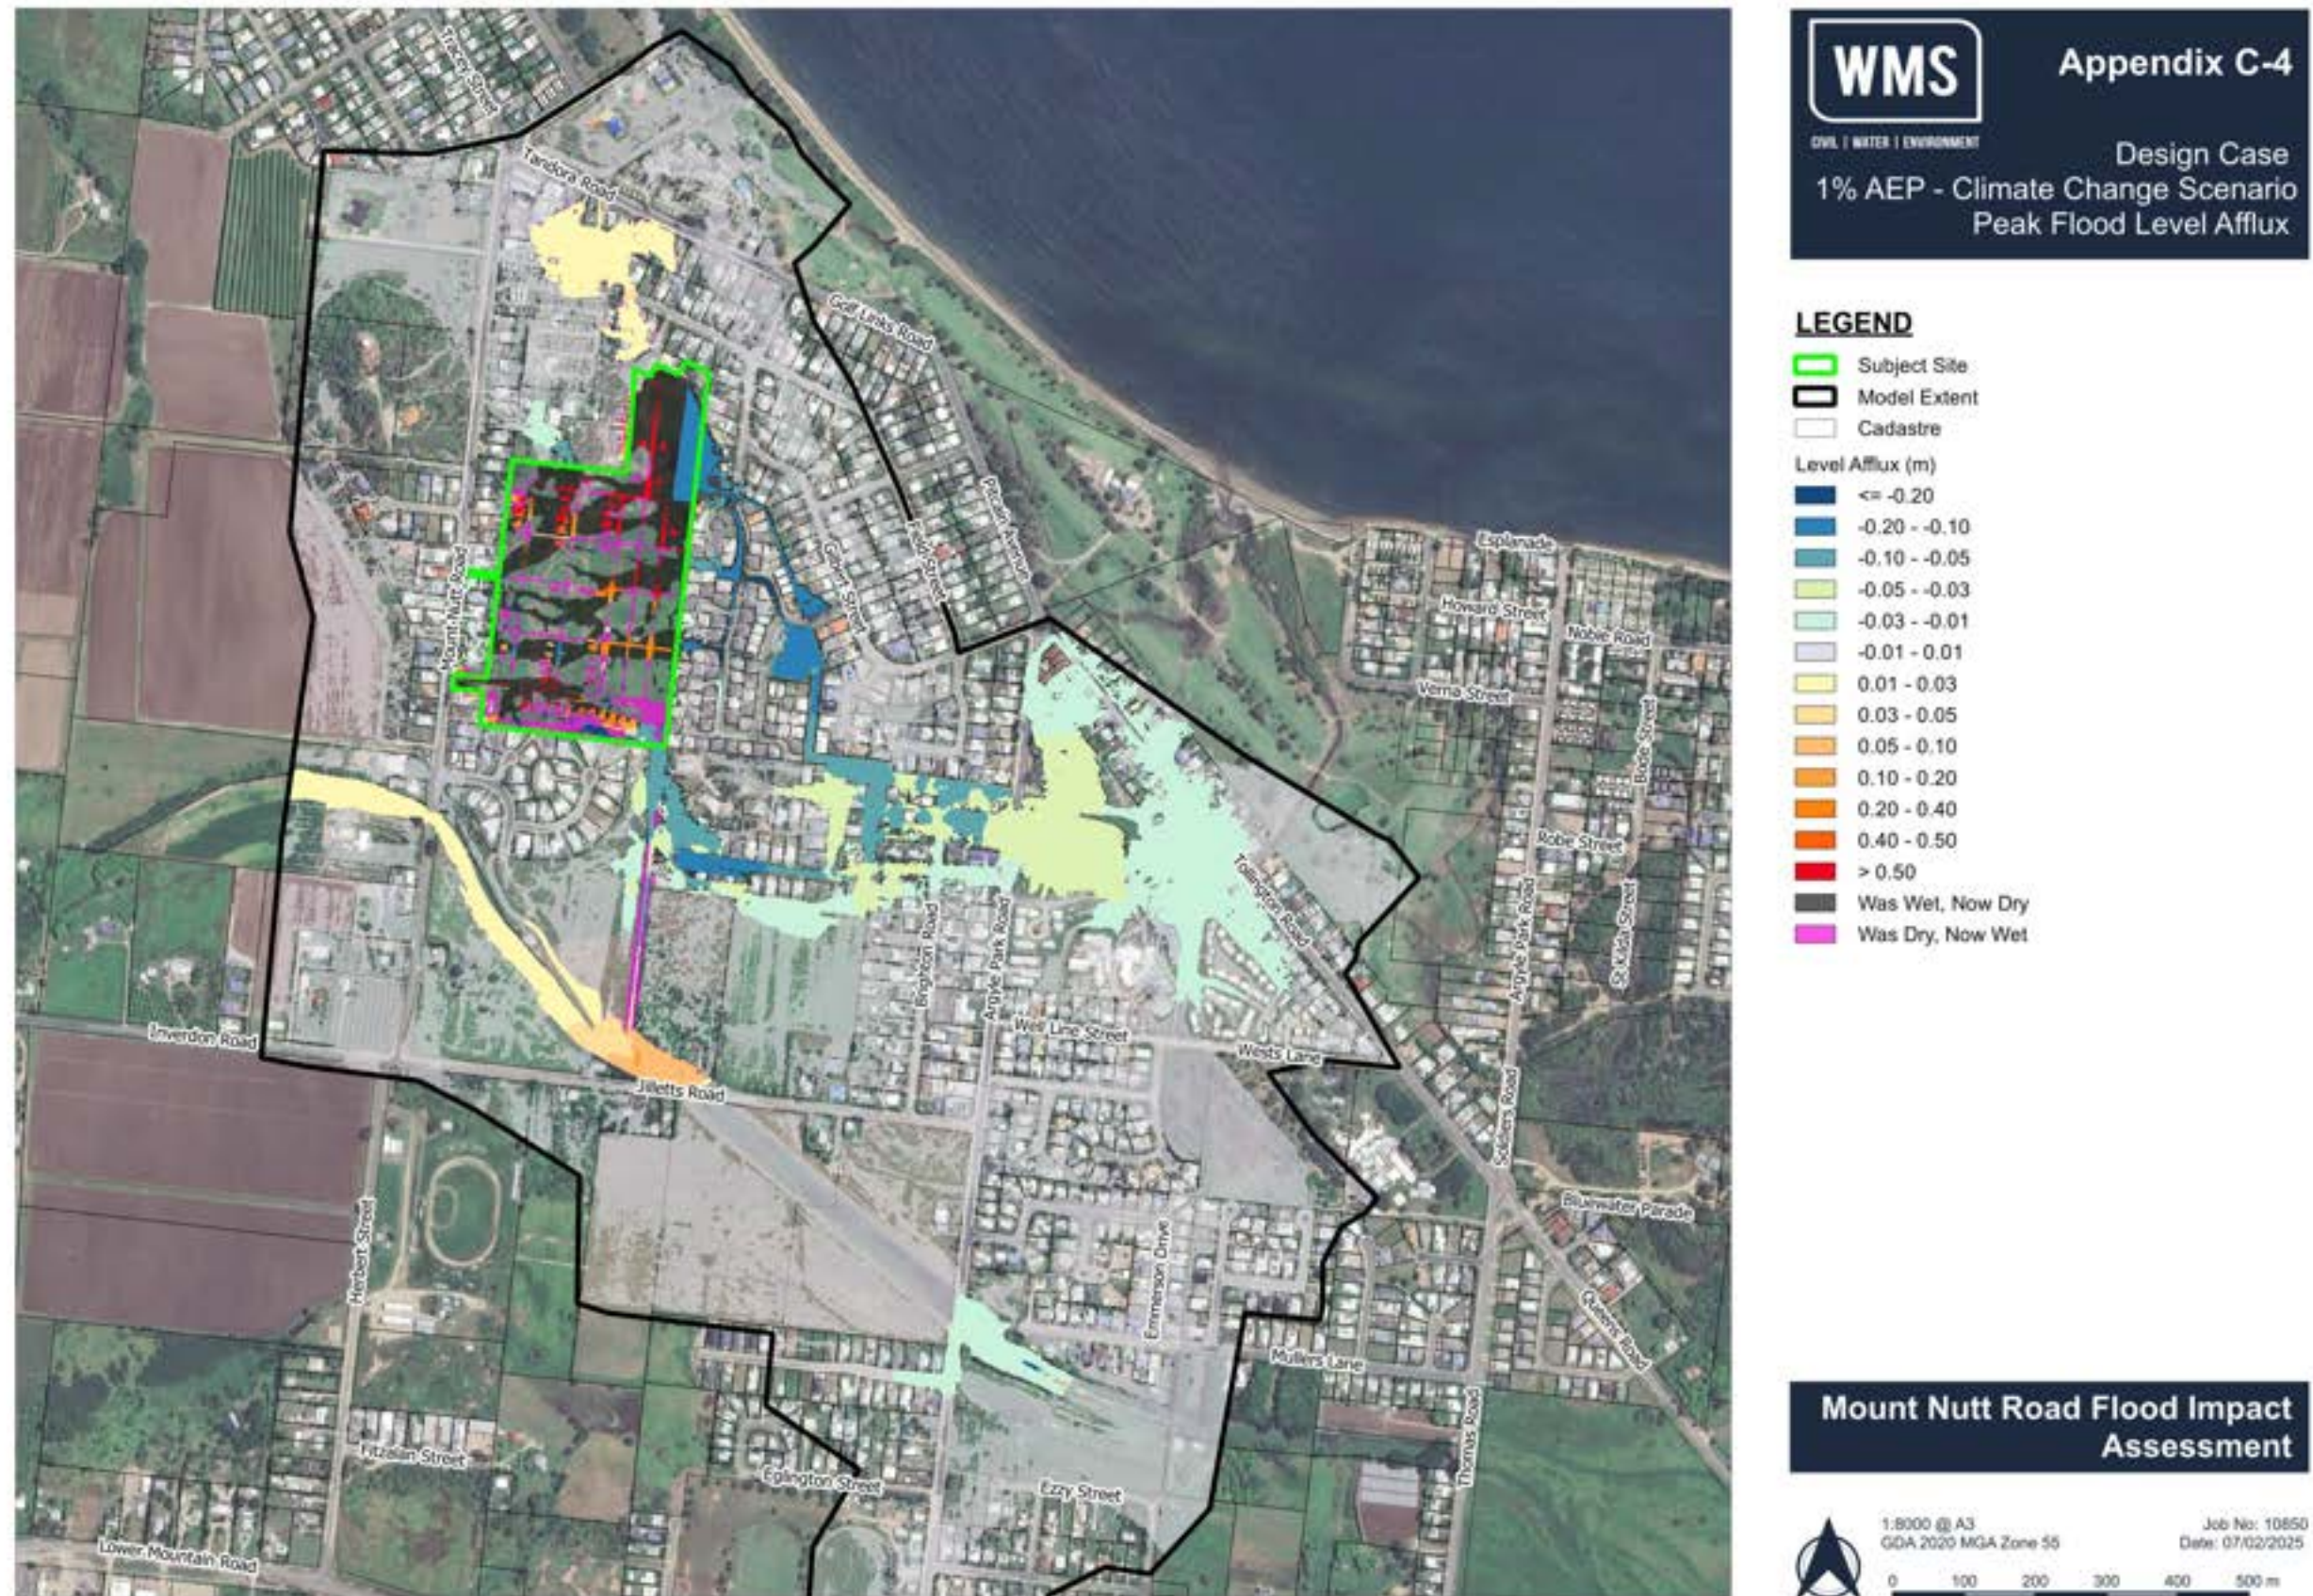


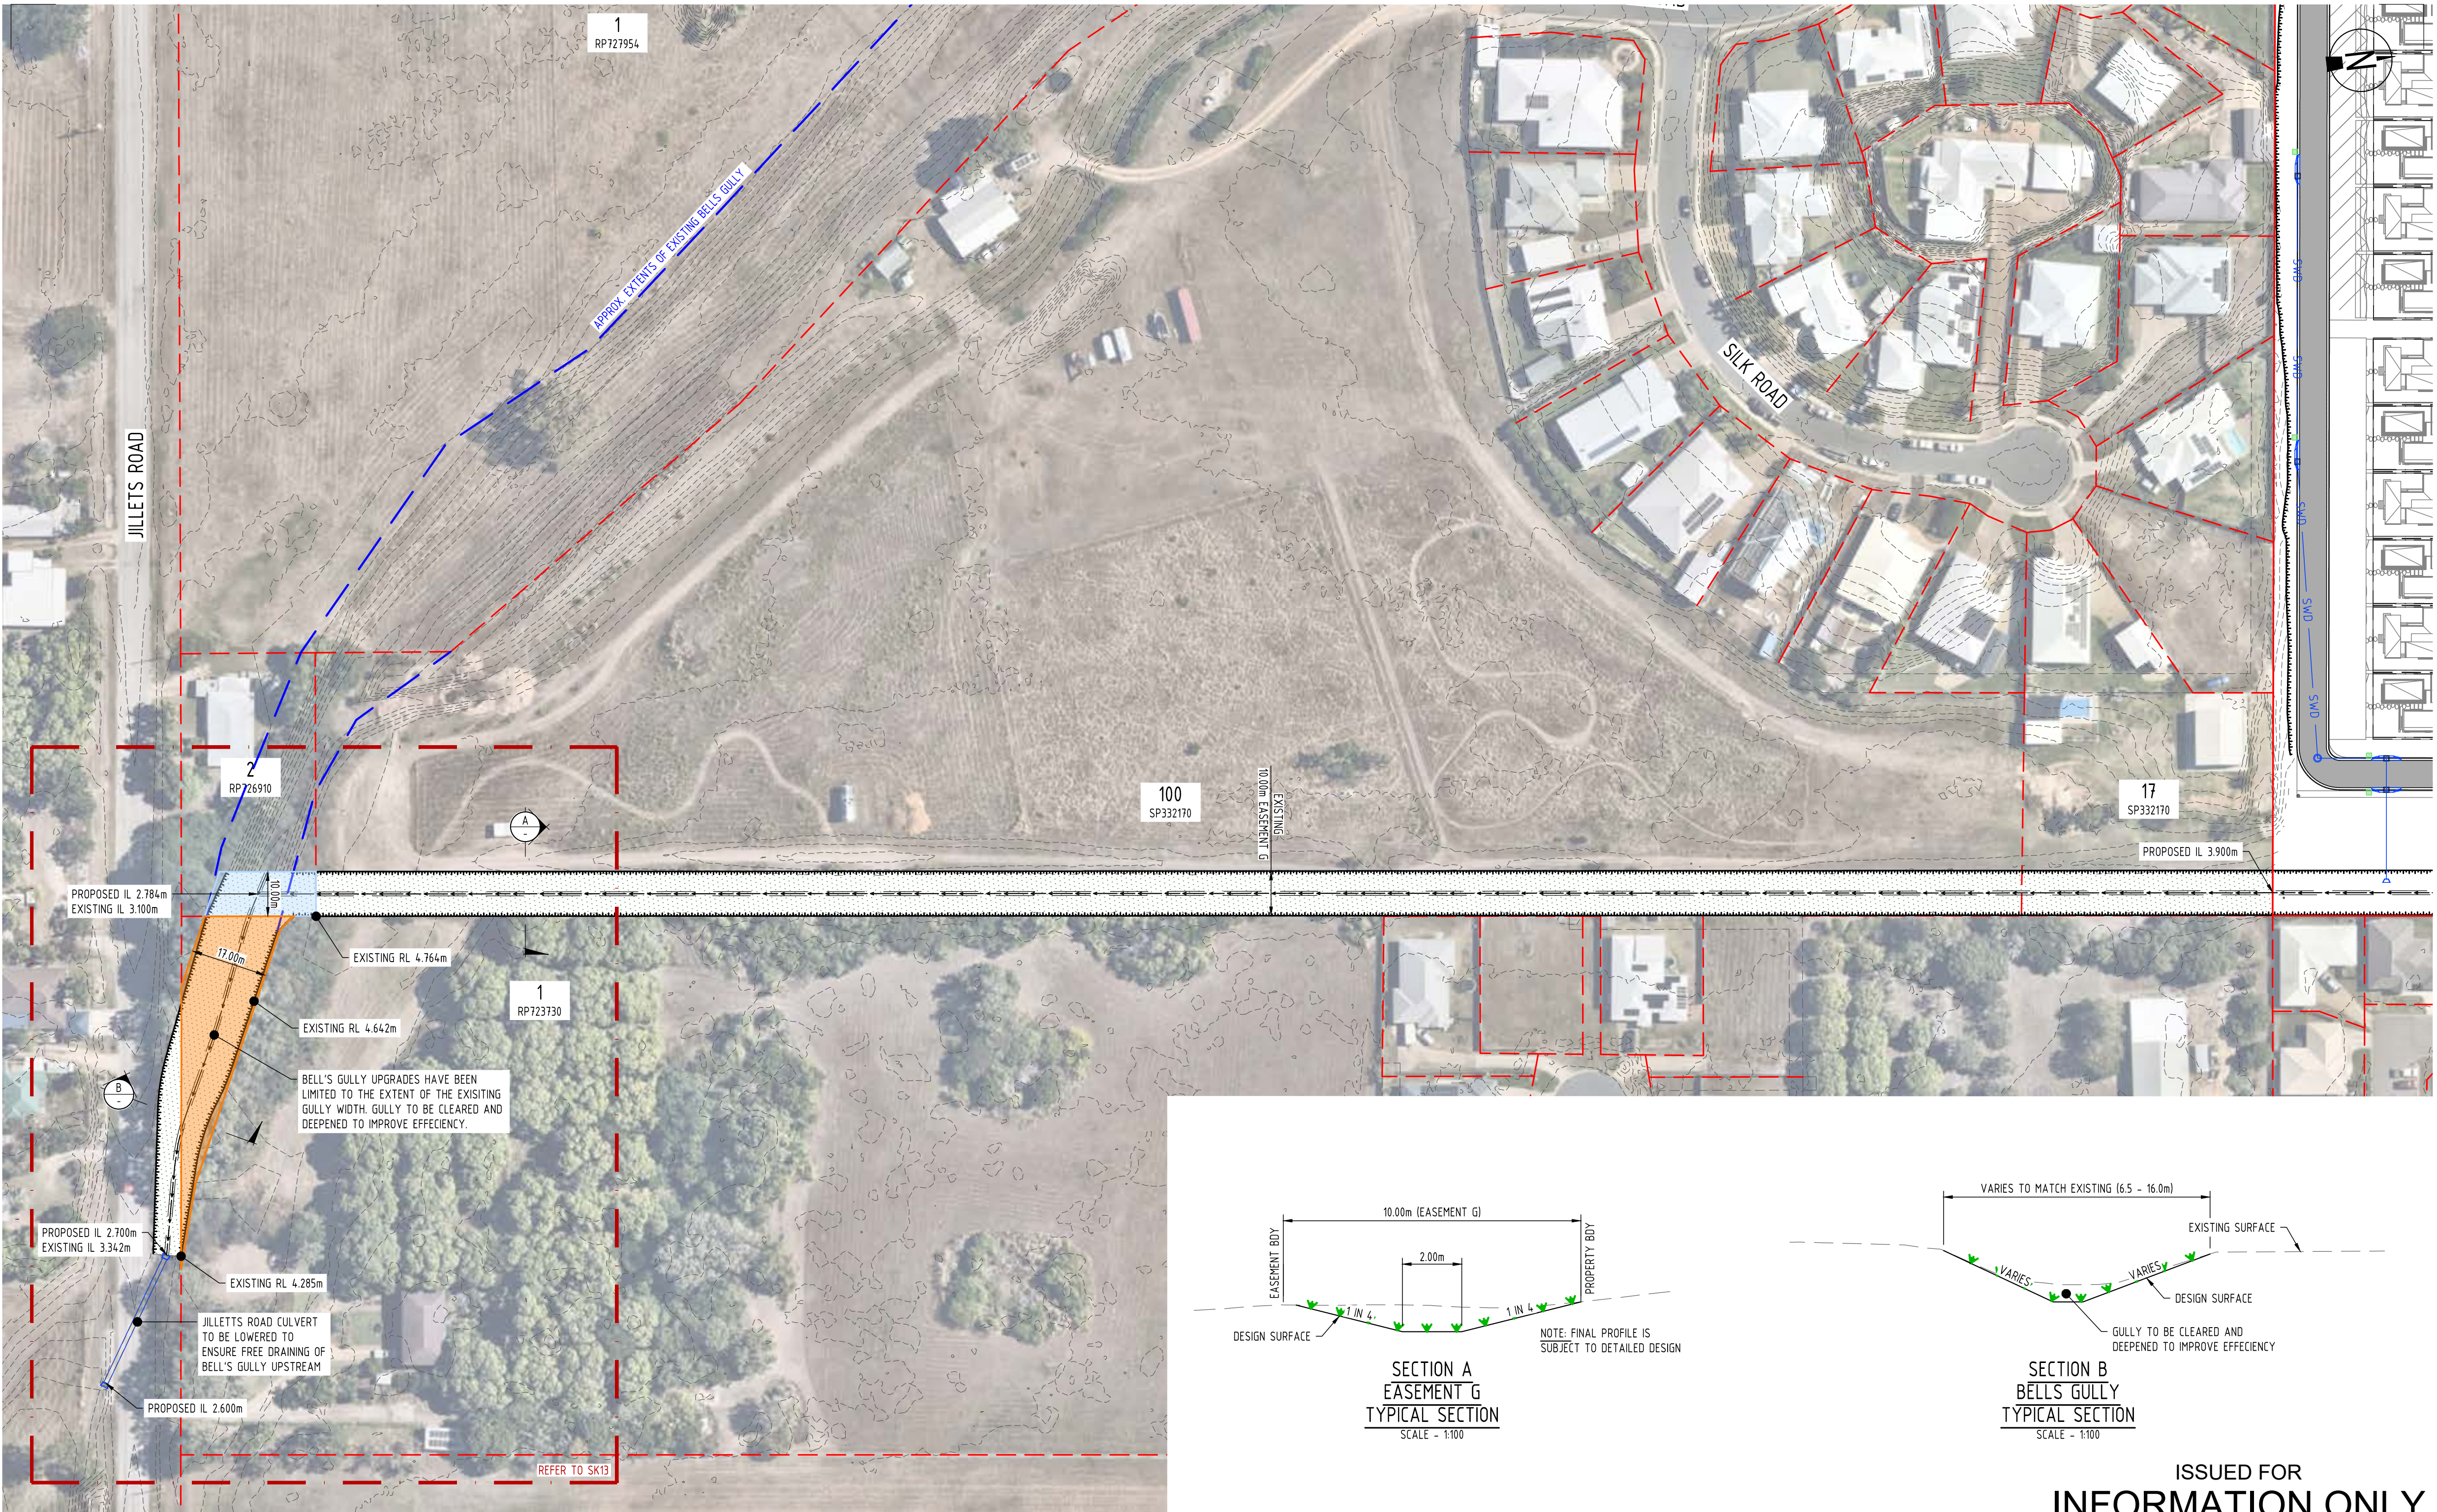

02	11.02.25	FOR DISCUSSION		HR	GVG
01	19.09.24	DA ISSUE		HR	GVG
Rev	Date	Description		By	Chk

Plot Date: 3/27/2025 5:03 PM File Name: J:\BNA\27000\27481\DA\DWG\27481_SK12_EXTERNAL WORKS SKETCH.DWG

ALL DETAILS SHOWN ARE
SUBJECT TO FURTHER
DETAILED DESIGN

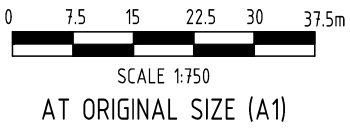

Client
NETTLETON TRIBE ARCHITECTS
Project Name
65B MOUNT NUTT ROAD
BOWEN QLD 4805

Discipline CIVIL	Status PRELIMINARY
Designed By HR	Checked By GVG
Project No. 27481	Drawn By HR
	Scale at A1 1:750

The concepts and information contained in this document are the copyright of ADG Engineers (Aust) Pty Ltd. Use or copying of the document in whole or in part without the written permission of ADG Engineers (Aust) Pty Ltd constitutes an infringement of copyright. Do not scale drawings. If in doubt, ask!

ISSUED FOR
INFORMATION ONLY


EXTERNAL WORKS SKETCH

Drawing No. SK12	Revision 02
---------------------	----------------



FULL SIZE ON ORIGINAL 0 10 20 30 40 50 60 70 80 90 100mm



ALL DETAILS SHOWN ARE
SUBJECT TO FURTHER
DETAILED DESIGN

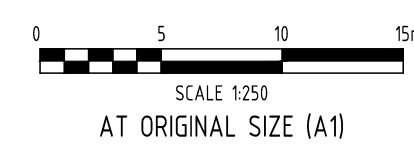

FULL SIZE ON ORIGINAL 0 10 20 30 40 50 60 70 80 90 100mm

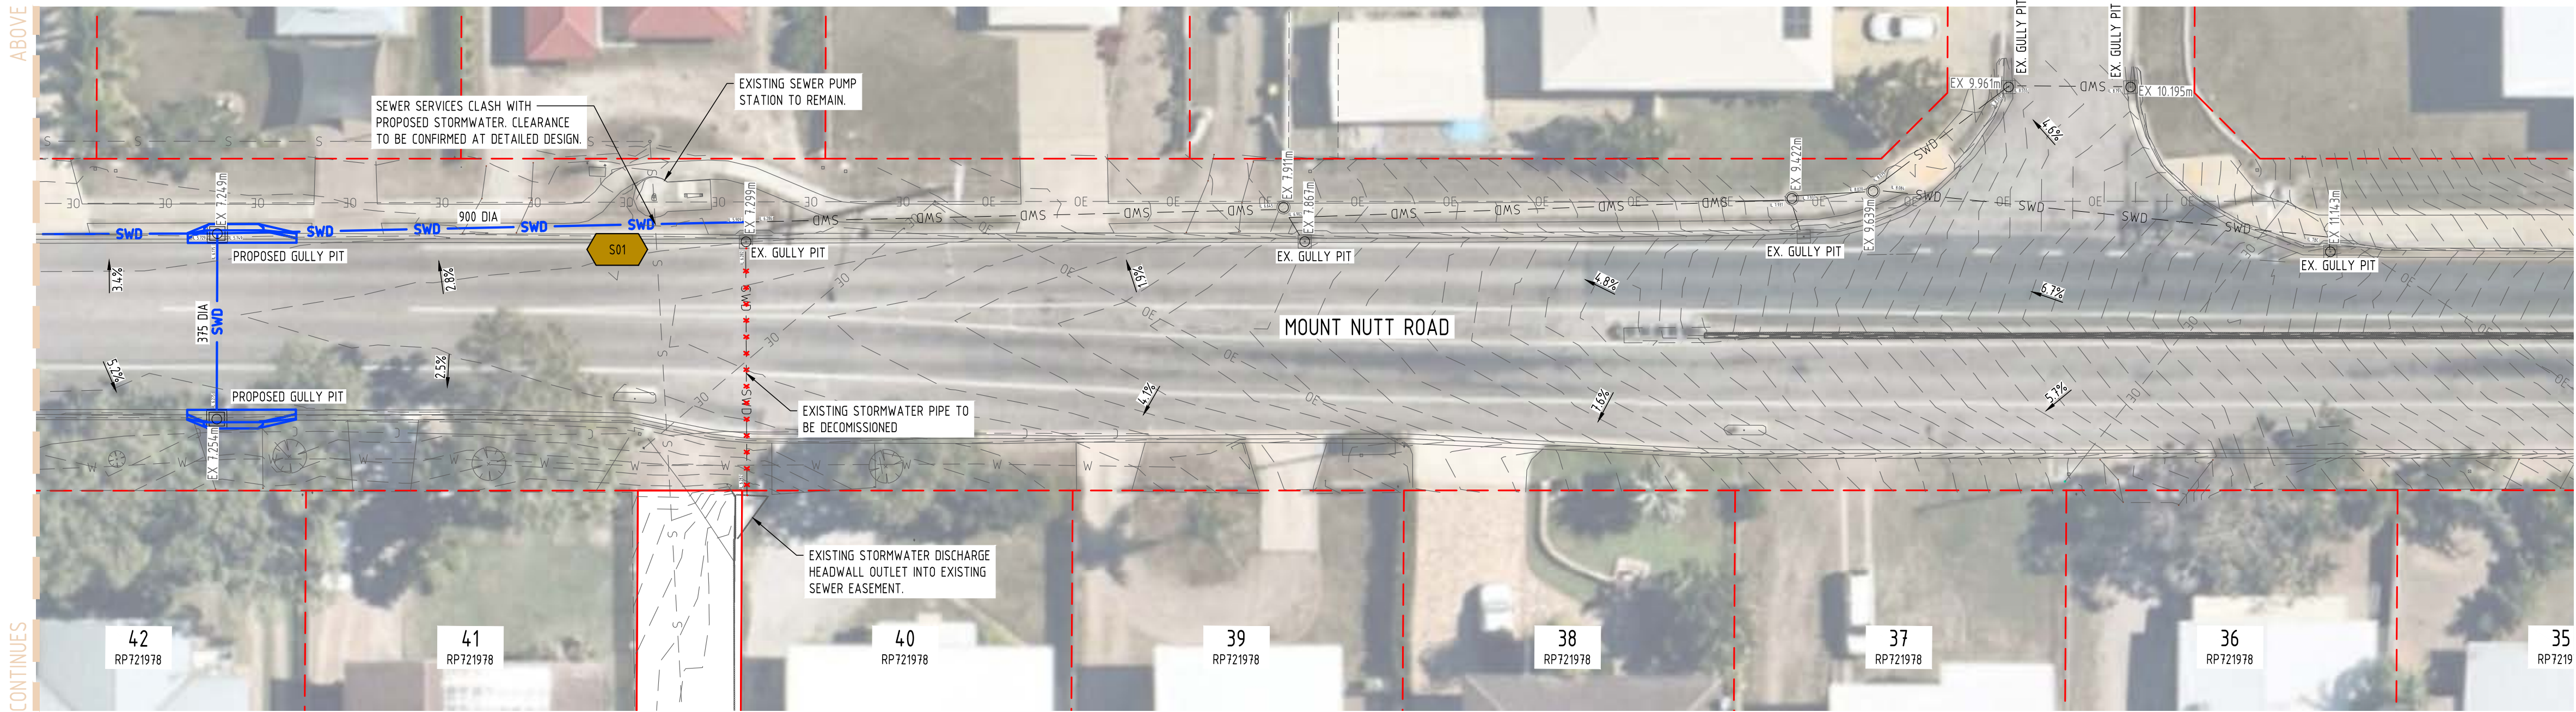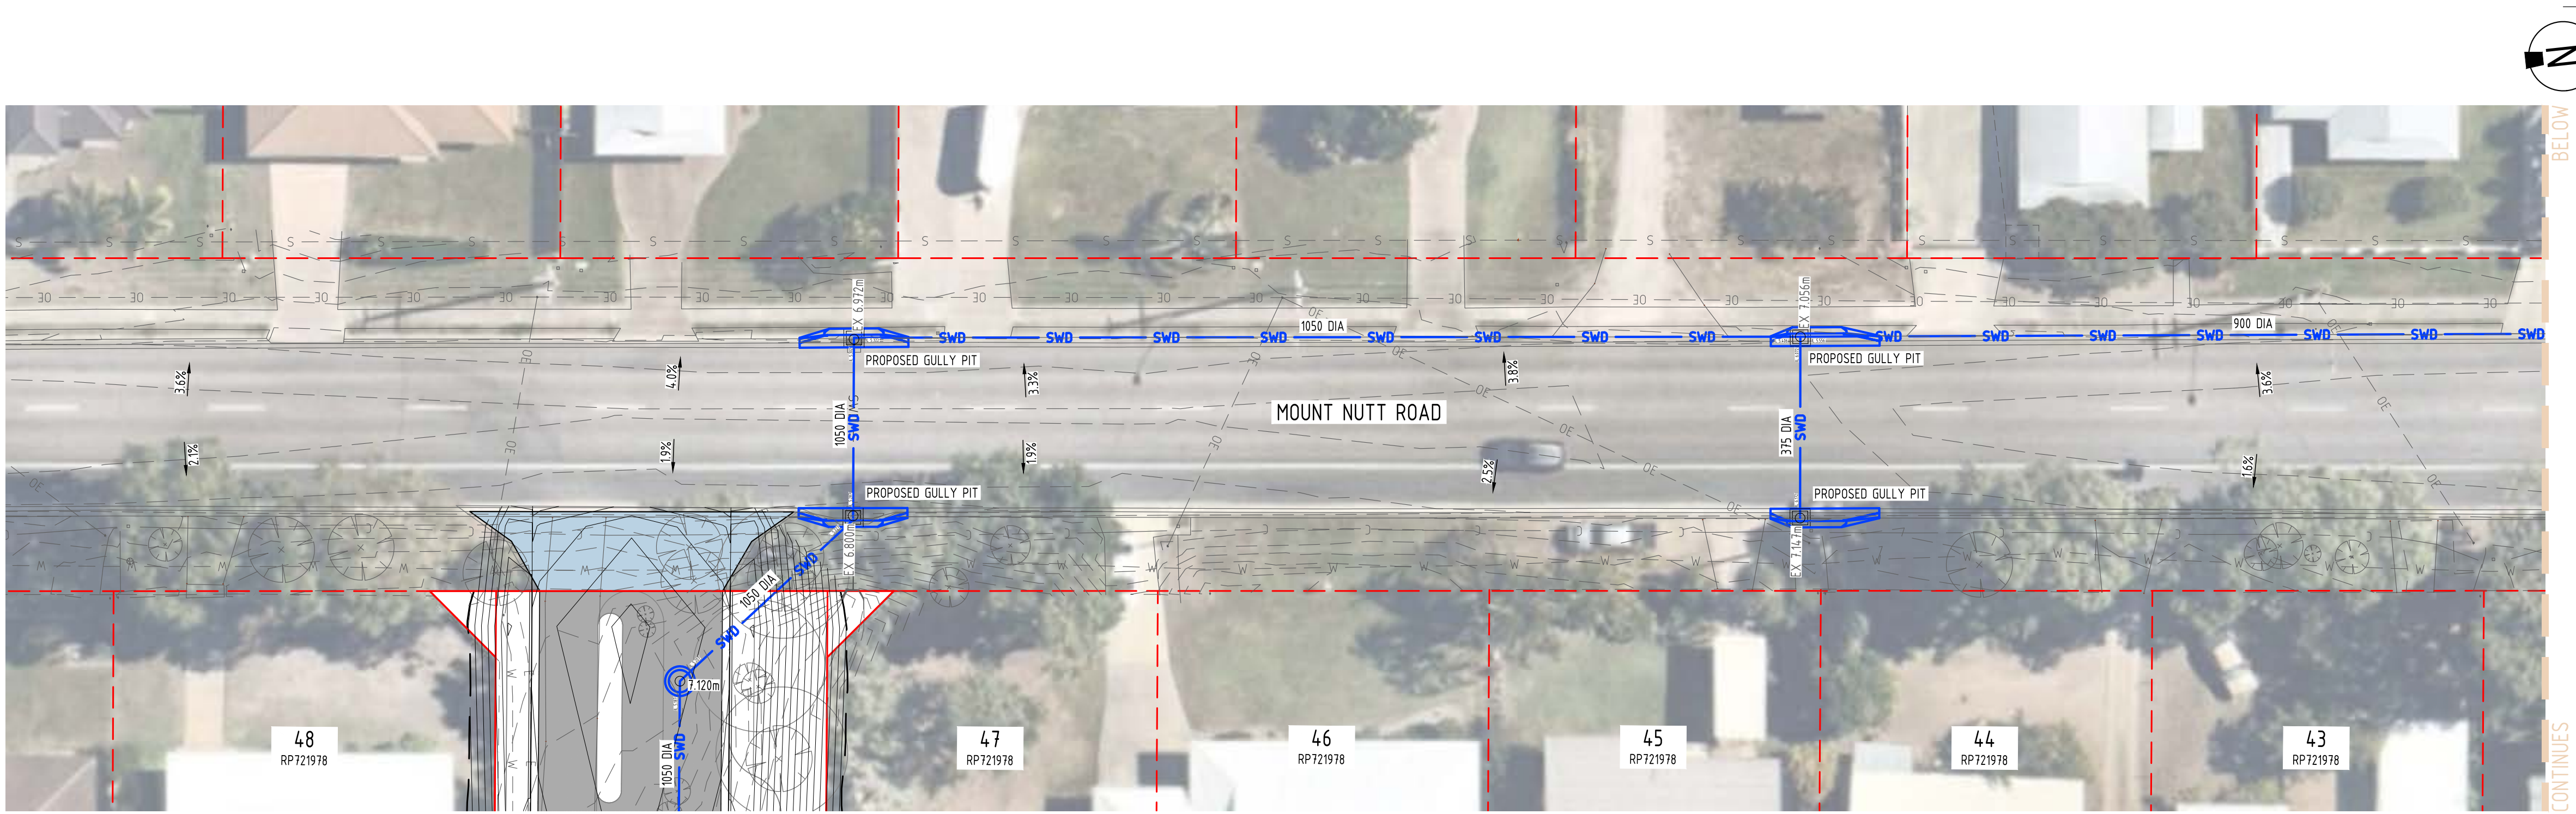


ISSUED FOR
INFORMATION ONLY

Rev	Date	Description	By	Chk
01	01.12.25	FOR DISCUSSION	HR	GVG

Plot Date: 12/2/2025 11:12 AM File Name: P:\27000\27481\CA\SWD\27481_SK12_EXTERNAL WORKS SKETCH.DWG

ALL DETAILS SHOWN ARE
SUBJECT TO FURTHER
DETAILED DESIGN

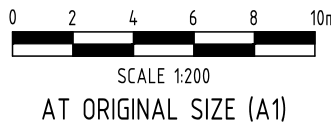

Client
NETTLETON TRIBE ARCHITECTS
Project Name
65B MOUNT NUTT ROAD
BOWEN QLD 4805

Discipline	Status
CIVIL	PRELIMINARY
Designed By JLE	Checked By GVG
Project No. 27481	Drawn By JLE
	Scale at A1 1:200

The concepts and information contained in this document are the copyright of ADG Engineers (Aust) Pty Ltd. Use or copying of the document in whole or in part without the written permission of ADG Engineers (Aust) Pty Ltd constitutes an infringement of copyright. Do not scale drawings. If in doubt, ask!

Title
EXTERNAL WORKS SKETCH
SHEET 3

Drawing No.	Revision
SK14	01

FULL SIZE ON ORIGINAL 0 10 20 30 40 50 60 70 80 90 100mm

11.4 - 20251199 - Development Application for Development Permit for Material Change of Use for Undefined Use (Meteorological Mast) - 550 Gordon Glen Road Bowen - L: 103 SP: 299223 T: & EMT E

MEETING DETAILS: Ordinary Council Meeting - Wednesday 23 September 2026

AUTHOR: Planner

AUTHORISING OFFICER: Director Liveability and Development Services

PURPOSE

To present the assessment of a development application for Undefined Use (Meteorological Mast) at Gordon Glen Road in Bowen and seek Council's determination.

EXECUTIVE SUMMARY

The proposal involves the installation, operation, maintenance and decommissioning of a 160 metre high lattice-style steel meteorological mast (Met Mast) at 550 Gordon Glen Road, Bowen. The mast will be supported by guy wires and will collect meteorological data, including wind speed and direction.

The application is for the Met Mast only. While the data collected may assist investigations associated with the proposed Mount Challenger Wind Farm, approval of this application would not authorise, approve or otherwise provide planning support for the Wind Farm or any other future development. Any future Wind Farm proposal would be subject to a separate State assessment process and determined on its own merits.

The mast will be supported by a central foundation and nine guy wire anchors, resulting in approximately 44m² of direct ground disturbance. Three sets of guy wires will extend from the mast and connect to buried anchor foundations. The development occupies a very small portion of the approximately 4,195 hectare grazing property and will not prevent the continued rural use of the land.

Construction is expected to occur over approximately 14 days and will involve semi-trailers, a float truck carrying a 20–30 tonne excavator, concrete trucks and 4WD vehicles. Components of the mast can be transported in modular sections using the existing road network and property access. No upgrades or works within the Gordon Glen Road reserve are required.

The Met Mast has a nominal operational life of approximately five years. Conditions are recommended to ensure that, once the use ceases, the mast and associated infrastructure are removed and disturbed areas are rehabilitated.

The site is within the Rural Zone. While the mast is a substantial vertical structure, tall, slender infrastructure such as telecommunications and monitoring facilities is not uncommon in rural areas. The mast is a narrow, visually permeable lattice structure and is located below the dominant surrounding ridgelines. Having regard to its form, siting, limited physical footprint and temporary nature, the development is considered compatible with the rural setting.

Public notification was undertaken from 1 to 19 December 2025, during which Council received 37 properly made submissions opposing the development. The level of community opposition is acknowledged. Submissions raised matters including visual amenity, wildlife, aviation safety, cyclone risk, agricultural activities and construction impacts, together with broader concerns regarding the proposed Mount Challenger Wind Farm.

The assessment of this application is focused on the impacts that would result from approval of the Met Mast itself. Potential impacts associated with a future Wind Farm, including those dependent on the construction or operation of wind turbines, would not result from this approval and are therefore not determinative of the current application.

The assessment demonstrates that the proposed Met Mast is consistent with the Strategic Framework and complies with the applicable assessment benchmarks of the Whitsunday Planning Scheme. The direct impacts arising from the development are limited and capable of being appropriately managed through its siting, design and conditions of approval. The application is therefore recommended for approval, subject to reasonable and relevant conditions.

OFFICER'S RECOMMENDATION

That Council approve the Development Application for the Development Permit for a Material Change of Use for Undefined Use (Meteorological Mast) at 550 Gordon Glen Road, Bowen, subject to conditions outlined in **Attachment 11.4.4**.

BACKGROUND

The subject site is located at the southern end of Gordon Glen Road, approximately 26km south of Bowen, 23km northwest of Proserpine and 33km west of Airlie Beach.

The site comprises a single rural lot of approximately 4,195.67 hectares and is located about 6km from the Bruce Highway. Access is provided from Gordon Glen Road via an existing easement. The property is currently used for cattle grazing, with an existing homestead and associated rural buildings located in the northern portion of the site.

The property contains a number of creeks and drainage lines consistent with its rural and undulating character. There are no reticulated sewer or stormwater networks servicing the site, and the proposed Met Mast does not require connection to these services. An existing water main is mapped to the north-east of the property.

DISCUSSION/CURRENT ISSUE

Scope of the application and relationship to the proposed wind farm

The Met Mast will collect wind and other meteorological data that may inform the design of the proposed Mount Challenger Wind Farm. However, the application before Council is limited to the construction, operation and removal of the Met Mast. Any future wind farm will require a separate State assessment and approval. Approval of the Met Mast would not establish support for, or pre-empt the assessment of, the wind farm.

Rural land use and agricultural productivity

Although the Met Mast is not a rural use, it occupies a very small part of the approximately 4,196-hectare property and does not prevent cattle grazing from continuing across the balance of the land. Its limited footprint and ability to be removed mean it will not permanently fragment or sterilise productive rural land. Conditions are recommended to require the mast to be removed and the disturbed area rehabilitated when it is no longer required.

Visual amenity and rural landscape character

The Met Mast will remain substantially below the surrounding ridgelines and will not protrude above the dominant mountain skyline. Although it may be visible from some locations, its

visual prominence will be limited by the 6–7 km viewing distance from the Bruce Highway, its narrow open-lattice form and its temporary nature. Accordingly, it is not expected to become a dominant feature or materially diminish the rural and mountain landscape.

Access, construction traffic and servicing

Construction is expected to take approximately 14 days and will involve several heavy and light vehicle movements. Access will be obtained from Gordon Glen Road using the existing property access and internal track, with any necessary improvements confined principally to the internal access route. Once operational, the mast will be largely unattended and will generate only occasional maintenance traffic. Reticulated water, sewerage and formal parking infrastructure are not required.

FINANCIAL IMPLICATIONS

The application fee has been paid in full.
There are no payable infrastructure charges.

CONSULTATION/ENGAGEMENT

Director Liveability and Development Services
Manager Development Assessment
Development Engineer
Manager Natural Resources Management and Climate
Environmental Officer

STATUTORY/COMPLIANCE MATTERS

Planning Act 2016
Whitsunday Regional Council Planning Scheme 2017

RISK ASSESSMENT/DEADLINES


The decision may be appealed by the applicant in the Planning and Environment Court of Queensland.


STRATEGIC IMPACTS

Corporate Plan Reference:
Support the future planning and sustainability of regional key industries.

ATTACHMENTS

1. Regional Plan [11.4.1 - 1 page]
2. Locality Plan [11.4.2 - 1 page]
3. Planning Assessment Report [11.4.3 - 14 pages]
4. Conditions of Approval [11.4.4 - 4 pages]
5. Proposed Development Plan [11.4.5 - 7 pages]

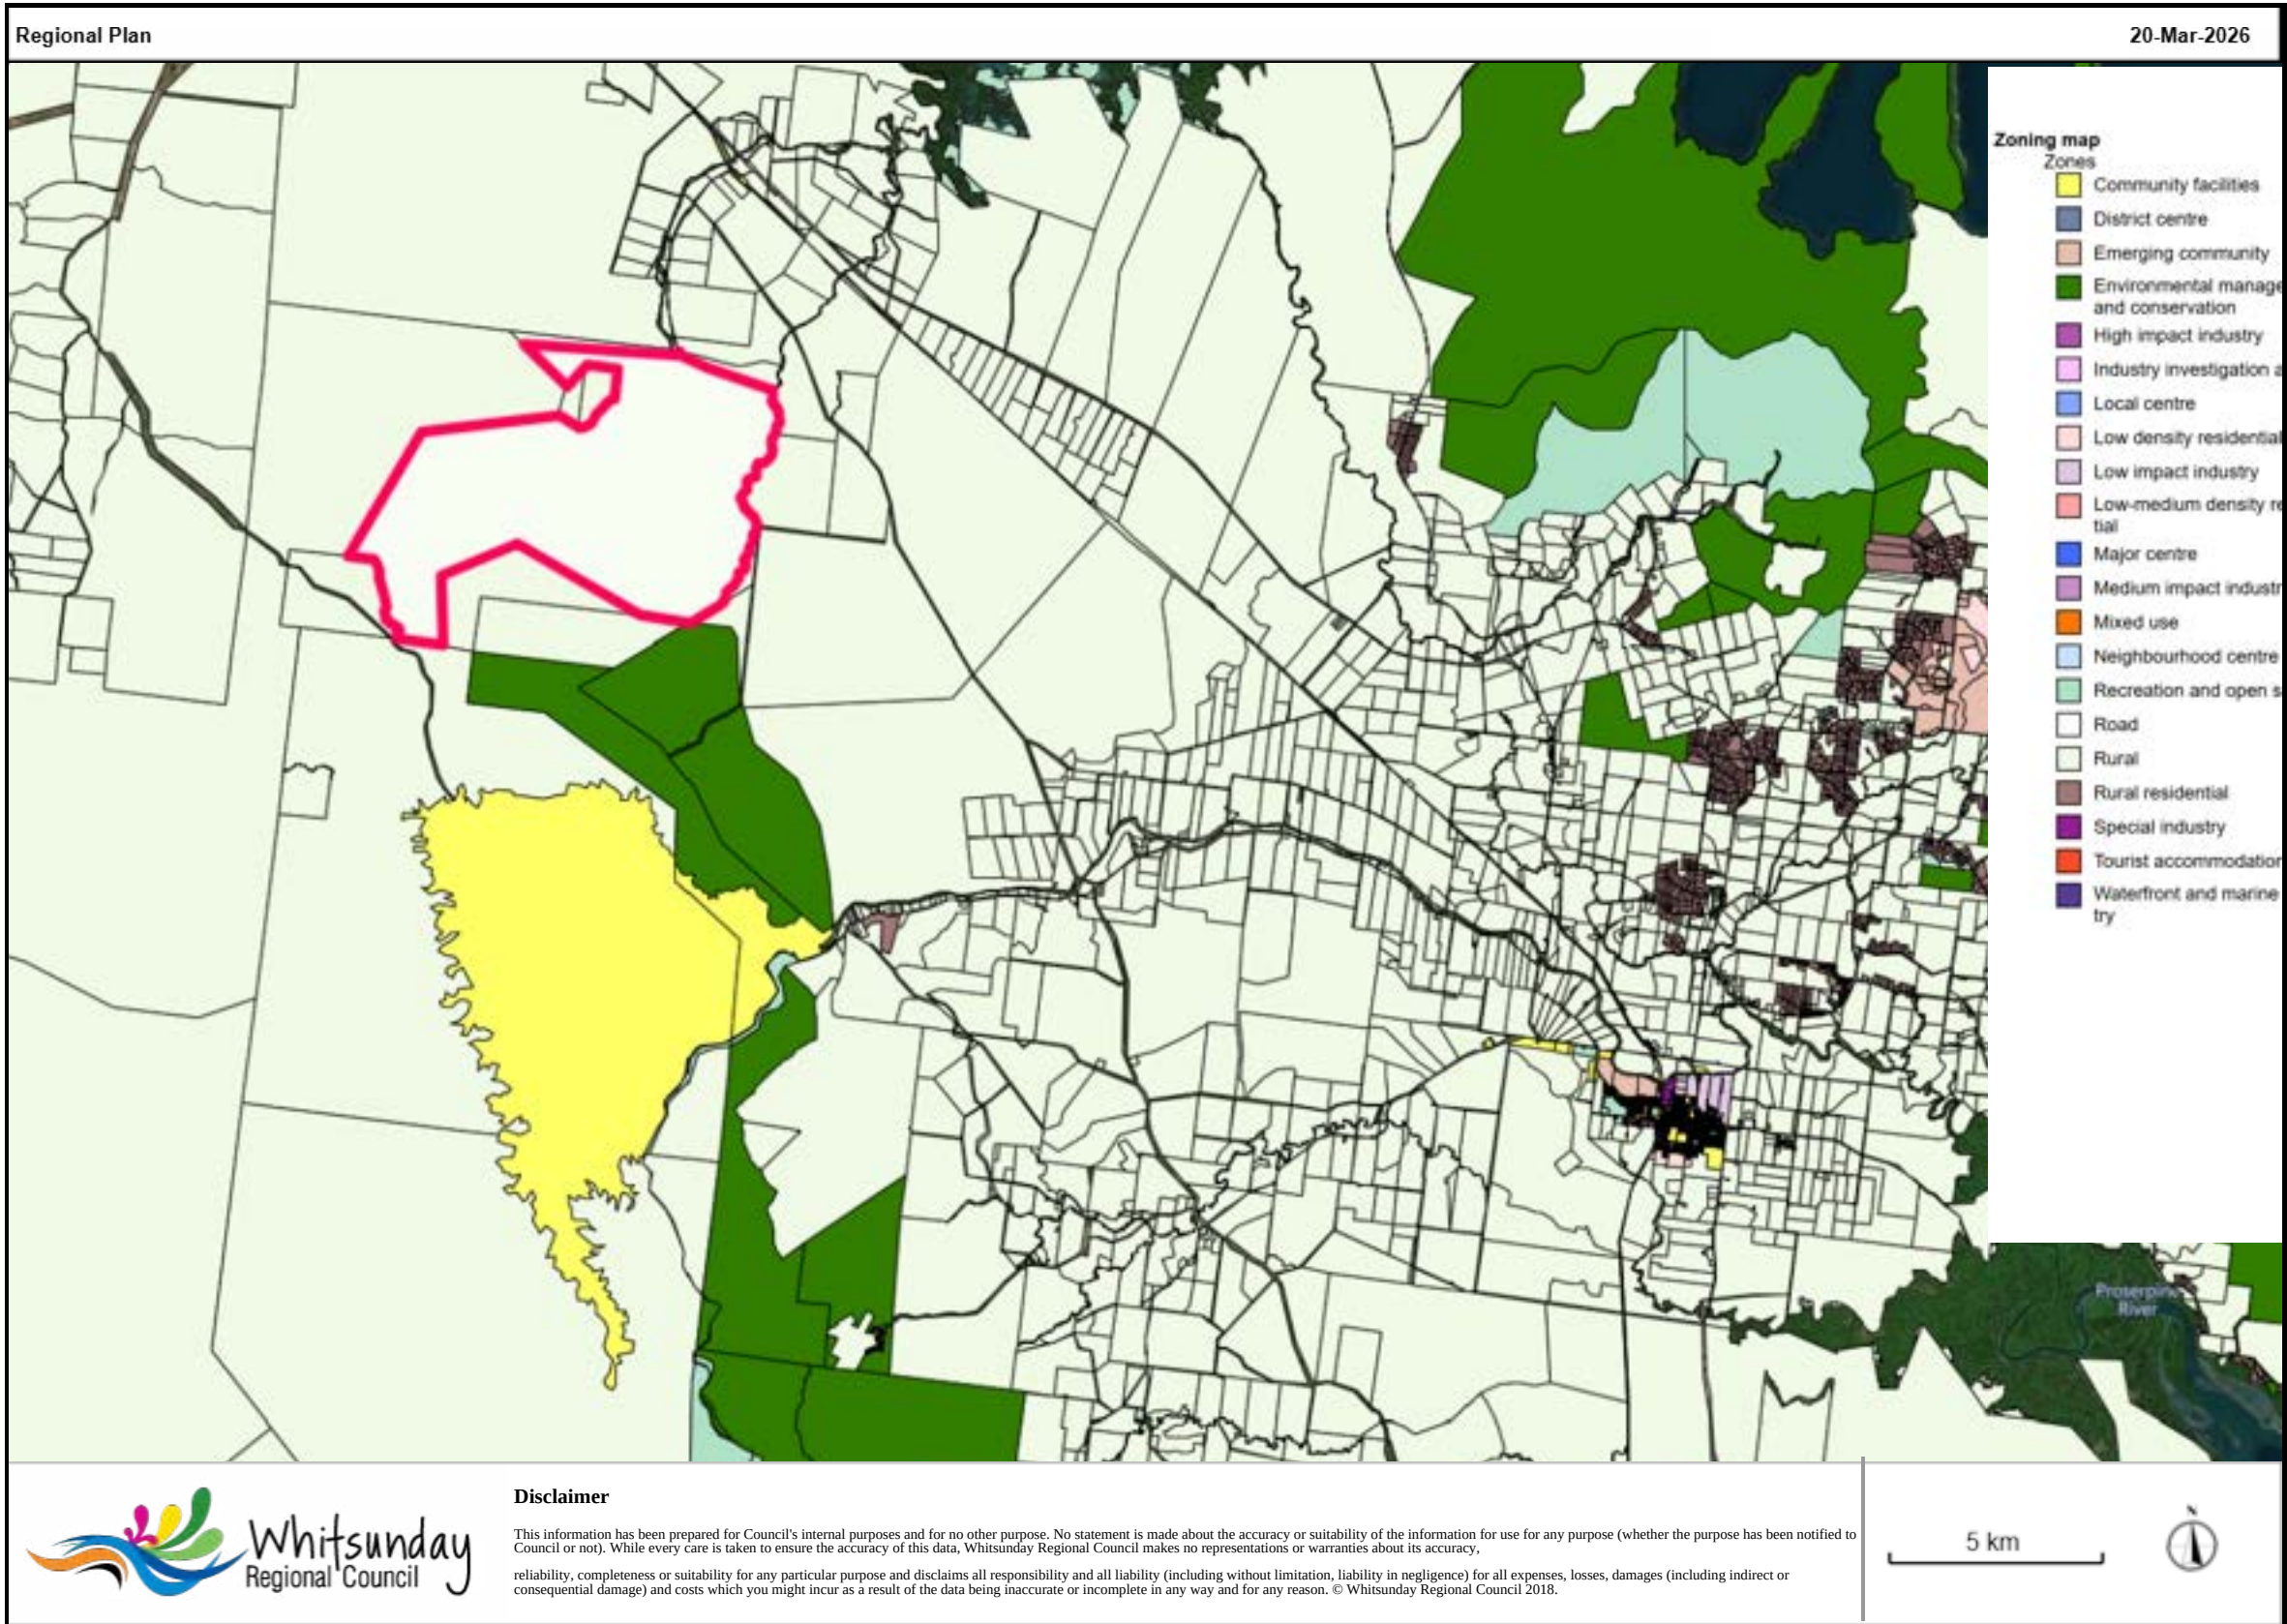

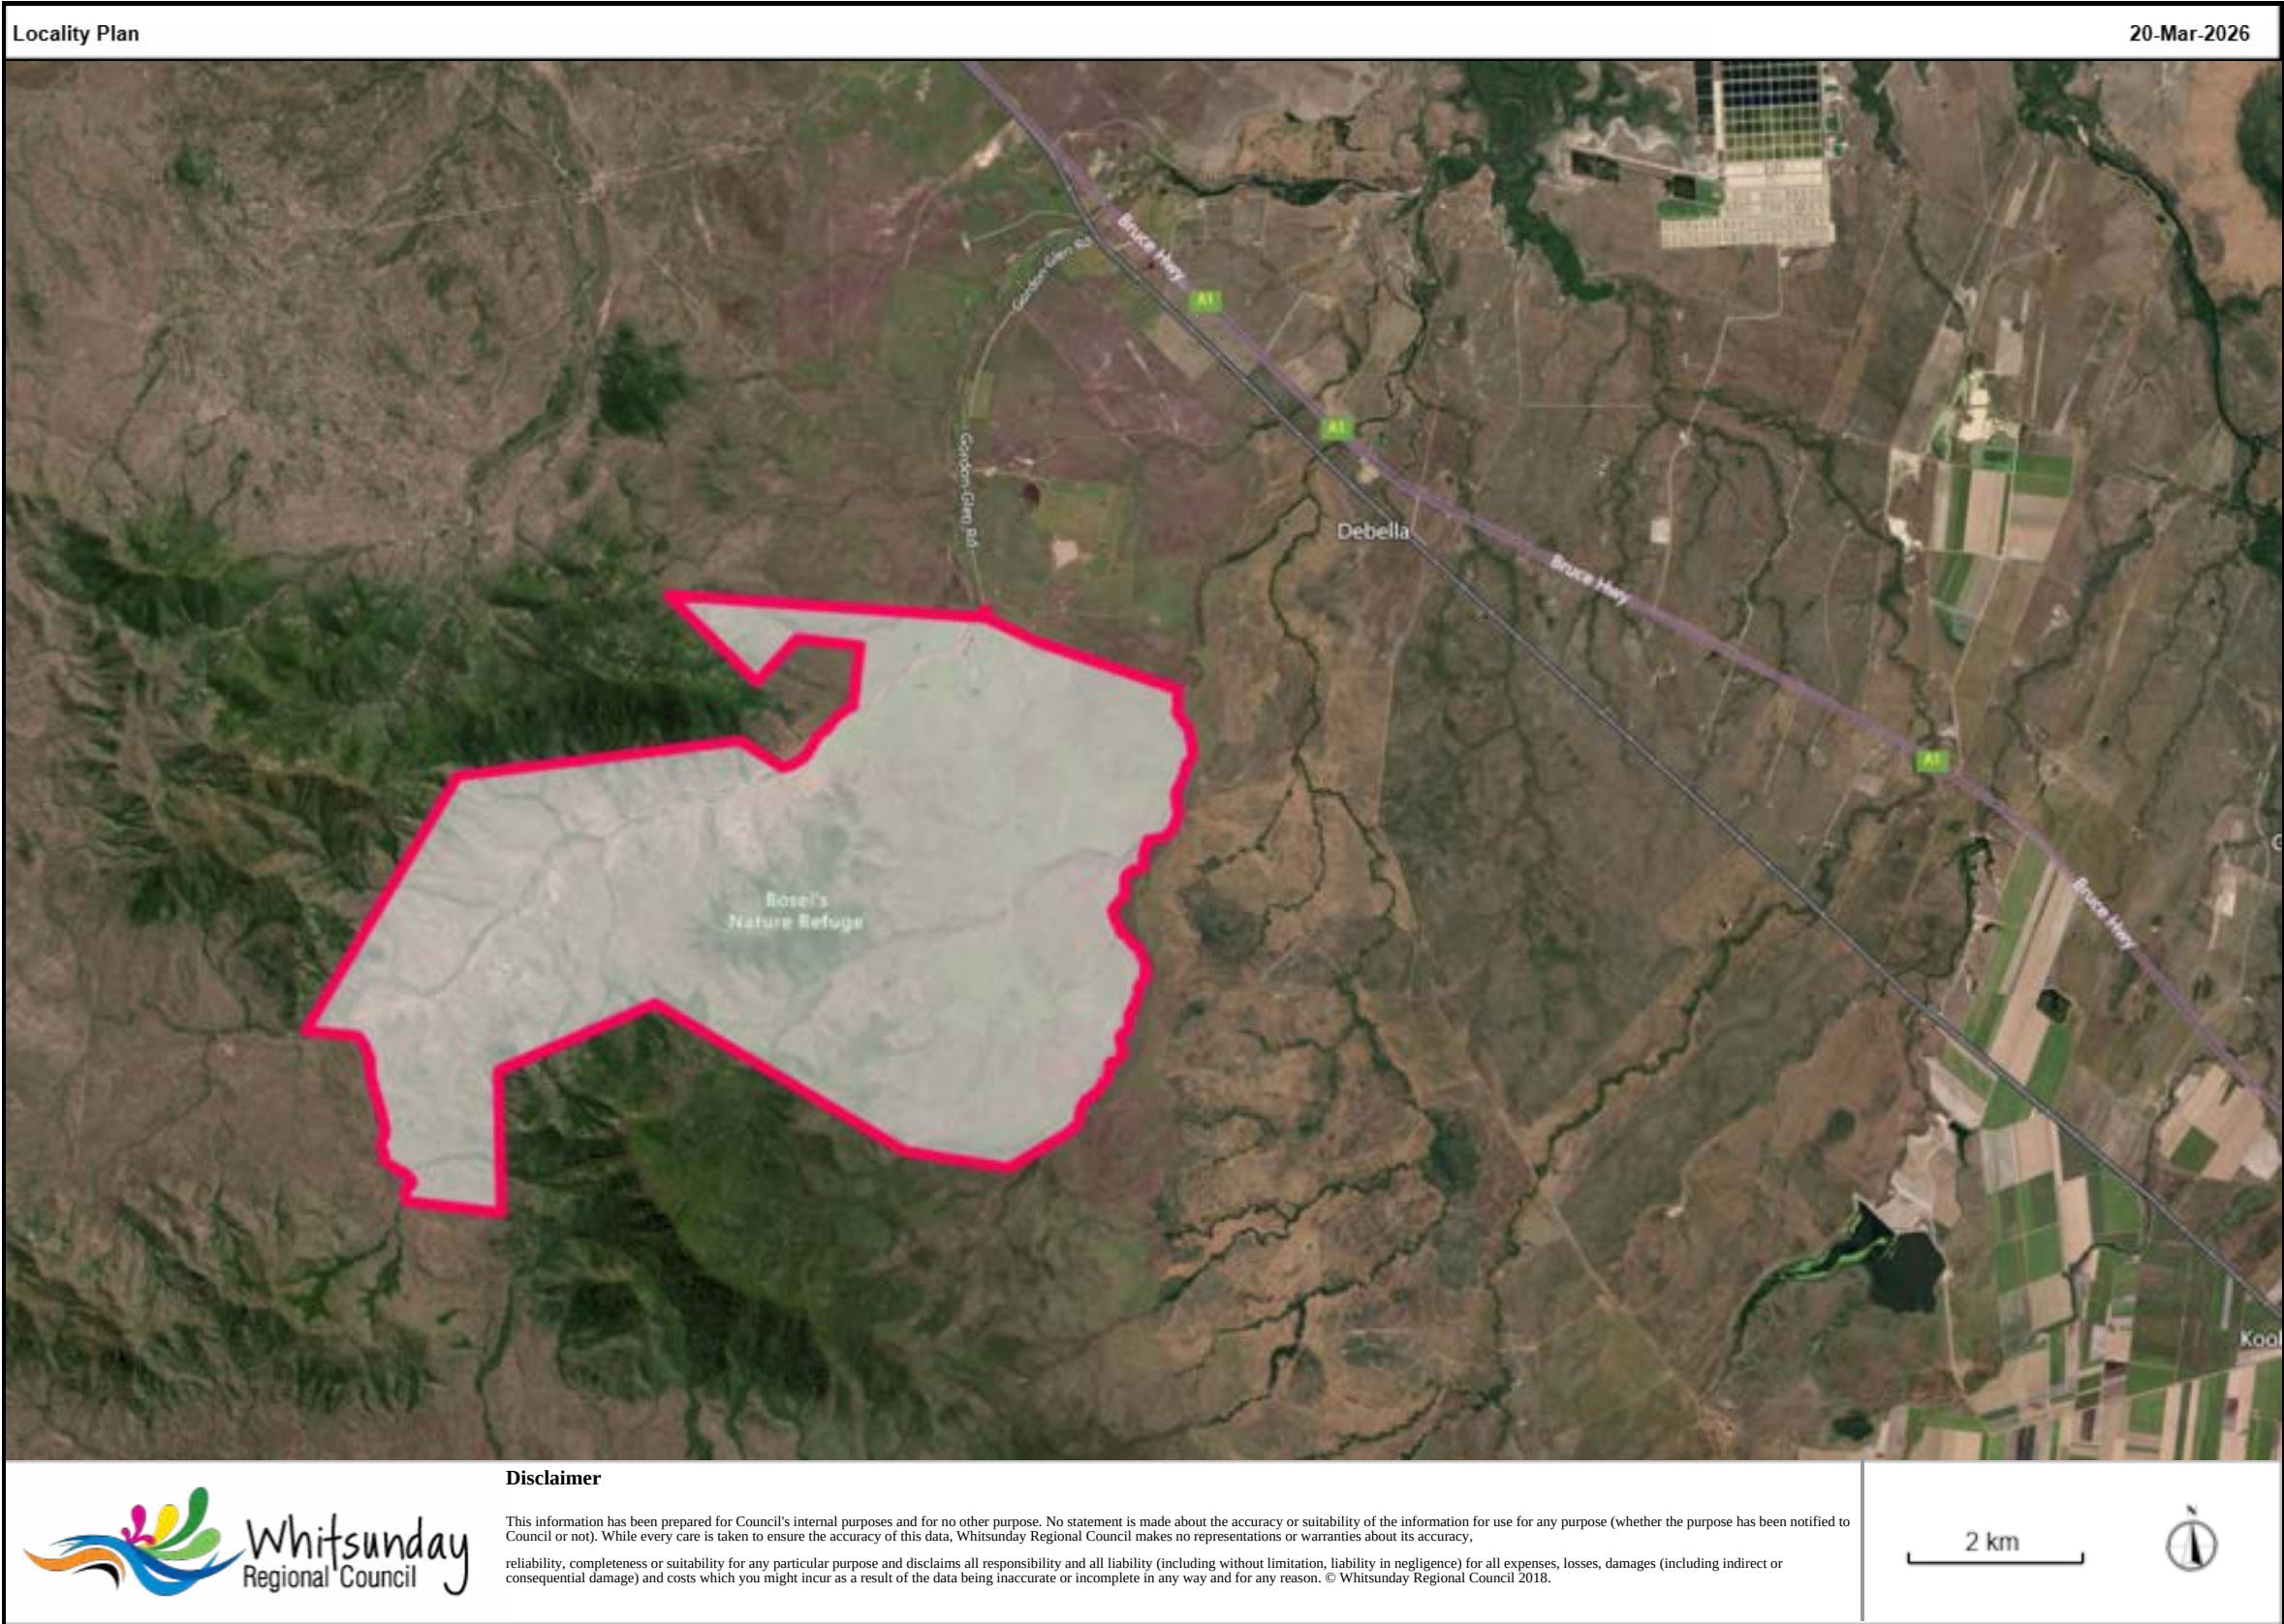

APPLICATION ASSESSMENT

Council has received the following development application, which has been assessed against the provisions of the relevant legislation as reported below.

1. Application Summary

Application:	Development Application for Development Permit for Material Change of Use for Undefined Use (Meteorological Mast)
Applicant:	Alinta Energy (TE) Pty Ltd
Property Address:	550 Gordon Glen Road BOWEN
Real Property Description:	L: 103 SP: 299223 T: & EMT E
Area of Site:	4,195.67 ha
Planning Scheme Zone:	Rural
Existing Use:	Rural, cattle grazing and dwelling house
Existing Approvals:	None
Public Notification:	Development application was in public notification between 28 November and 19 December 2025. Council received 37 properly made submission opposing the development during this period
State Referrals:	Nil
Infrastructure charges:	\$0.00

2. Site Description

The subject site is located approximately 26 km south of Bowen, 33 km west of Airlie Beach and 23 km north-west of Proserpine. It comprises a single rural allotment with an area of approximately 4,195.67 ha, located at the southern end of Gordon Glen Road. Access to the site is provided from Gordon Glen Road via an existing access easement, which also provides shared access to adjoining lots.

The land is presently used for cattle grazing, with an existing homestead and associated outbuildings located within the northern portion of the property.

The site is characterised by a varied rural landscape comprising steep to gently undulating hills and broader lower-lying plains. Mount McGuire is located to the south of the proposed development area. Surface water generally drains through the numerous creeks and drainage lines traversing the property.

Key environmental and landscape features within and adjoining the site include:

- Eden Lassie Creek, which traverses the site generally from north-east to south-west;
- Bosel's Nature Refuge, located on the south-western ridgeline of the property; and
- Proserpine State Forest, which adjoins the site to the west and south.

3. Proposal details

The proposal involves the installation, operation, maintenance and eventual decommissioning of a 160 m high lattice-style steel meteorological mast (Met Mast). The mast will be supported by a series of guy wires and associated below-ground foundations.



The Met Mast is proposed to measure and collect meteorological data, including wind speed, wind direction and other parameters, to inform the potential layout of future wind turbines associated with the Mount Challenger Wind Farm project. The wind farm itself does not form part of this development application. The mast may also support equipment used to inform bird and bat utilisation surveys associated with that separate project.

The structure will be supported by one central mast foundation and nine guy wire anchors, resulting in a total anticipated ground disturbance area of approximately 44 m². The mast is supported by three equally spaced sets of guy wire radials comprising inner, intermediate and outer anchors extending from the central mast. Each guy wire set is secured to a buried steel anchor beam, with the application indicating excavation depths of approximately 1.8 m to 2.2 m for the anchors. Each anchor will also require an approximately 5 m cleared buffer area.

4. Planning Matters

The application has been assessed against the relevant provisions of the *Planning Act 2016* and the Whitsunday Regional Council Planning Scheme 2017. The proposal generally complies with the Planning Scheme and is recommended for approval in accordance with the drawings and documents submitted, subject to relevant and reasonable conditions.

4.1 State Planning Policy – July 2017

The State Planning Policy (SPP) includes interim development assessment requirements to ensure that State interests are appropriately considered by local government when assessing development applications where the local government Planning Scheme is appropriately integrated all the State's interests in the SPP. The most recent SPP has been reflected in the Whitsunday Regional Council Planning Scheme, in particular Part 2 of State Planning Provisions.

4.2 Mackay Isaac and Whitsunday Regional Plan – February 2012

The Mackay, Isaac and Whitsunday Regional Plan was established to provide the vision and direction for the region to 2031. The plan provides certainty about where the region is heading in the future and provides the framework to respond to the challenges and opportunities which may arise.

The subject site is located within the Regional Landscape and Rural Production Area under the Regional Plan. The application also identifies areas of Strategic Cropping Land within the broader property; however, the proposed Met Mast development footprint is located outside those areas.

Having regard to the limited development footprint of the Met Mast and its location outside the identified strategic cropping areas, the proposal is not considered to compromise the ongoing rural production function of the land or conflict with the relevant outcomes applying to the Regional Landscape and Rural Production Area.


Accordingly, the proposal is considered consistent with the *Mackay, Isaac and Whitsunday Regional Plan 2012*.

The 2012 Regional Plan remains the operative regional plan for the area at present, although the State is currently undertaking a review of the regional planning framework.

4.3 Whitsunday Regional Council Planning Scheme 2017

4.3.1 Strategic Framework

The Strategic Framework sets the policy direction for the Planning Scheme and forms the basis for ensuring appropriate development occurs in the Planning Scheme area.

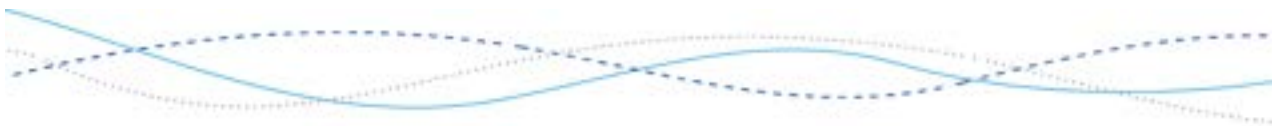

Liveable Communities and Housing

The Liveable Communities and Housing theme has limited direct application to the proposal, given the rural location of the site and the nature of the development as a meteorological mast rather than a residential, community or urban use. The proposal does not involve additional population, housing or community facilities and is not expected to place additional demand on urban services or affect the function of established communities.

Accordingly, the proposal is not considered to undermine the relevant strategic outcomes of the Liveable Communities and Housing theme. The applicant similarly identifies this theme as having no direct application to the proposed Met Mast.

Economic Growth

The Economic Growth theme seeks, amongst other matters, to maintain the long-term productive capacity of rural and agricultural land.

The subject site comprises approximately 4,195 ha and is currently used for cattle grazing. The proposed Met Mast will result in only approximately 44 m² of direct ground disturbance associated with the mast and anchor foundations, allowing cattle grazing to continue across substantially the remainder of the property.

The proposal does not involve subdivision or permanent fragmentation of agricultural land. The mast and associated infrastructure can also be removed at the end of the approved operational period, with the disturbed area rehabilitated and returned to rural use.

Having regard to the very limited development footprint, continuation of the existing grazing use and temporary and reversible nature of the development, the proposal is not considered to compromise the long-term productive or economic function of the land.

Accordingly, the proposal is not considered to conflict with the relevant outcomes of the Economic Growth theme of the Strategic Framework.

Environment and Heritage


The broader property contains a number of environmental features; however, the Met Mast has been positioned to avoid the principal mapped constraints. The development is located more than 25 m from the Stream Order 3 watercourse, more than 10 m from nearby Stream Order 1 watercourses and approximately 45 m from mapped Category B and Category R regulated vegetation.

The proposal involves limited ground disturbance and no works within mapped waterways. Subject to appropriate erosion and sediment controls and rehabilitation, significant or long-term impacts on adjoining environmental values are not expected.

No identified cultural heritage places or objects are affected by the development footprint. The applicable cultural heritage duty of care will continue to apply during construction.

Accordingly, the proposal appropriately avoids and minimises impacts on environmental and cultural heritage values and is not considered to conflict with the relevant outcomes of the Environment and Heritage theme.

The Strategic Framework seeks to protect significant visual backdrops and the Region's core landscape values. In this locality, consideration has been given particularly to views from the Bruce Highway toward the rural and mountainous backdrop.

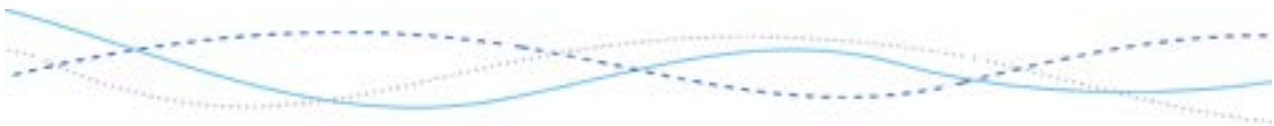

The Met Mast is 160 m high, with a ground elevation of approximately 75 m AHD and a resulting maximum elevation of approximately 235 m AHD. By comparison, the western ridgeline reaches approximately 390 m AHD and Mount McGuire approximately 700 m AHD. The mast therefore remains approximately 155 m below the western ridgeline and 465 m below Mount McGuire and does not protrude above the dominant mountain skyline.

The mast is approximately 6–7 km from the Bruce Highway. While it may be perceptible from locations with an unobstructed view, its visual prominence is reduced by this distance and its narrow, open-lattice construction. The mast has a very limited horizontal footprint, with the central mast supported on a foundation measuring only 1.2 m × 1.2 m, and the structure is described in the application as a slimline, visually permeable frame. Unlike a solid structure, the surrounding landscape remains visible through and around the mast.

No formal visual impact assessment or photomontages were provided; however, the submitted cross-sections demonstrate that the mast sits below the substantially higher surrounding landforms. The assessment therefore does not rely on the mast being screened or invisible, but on its limited prominence within the broader landscape.

The proposal comprises a single, non-moving structure with a nominal operational life of approximately five years, after which it can be removed and the affected area rehabilitated.

Having regard to the 6–7 km viewing distance, open-lattice form, position substantially below the surrounding ridgelines and temporary nature of the structure, the mast is not expected to become a dominant or defining feature of the landscape or materially diminish the significant rural and mountain backdrop.

Accordingly, the proposal is not considered to conflict with the relevant scenic amenity and landscape protection outcomes of the Strategic Framework.

Safety and Resilience to Hazards


The broader property is affected by mapped bushfire, flood and landslide hazards. The Safety and Resilience to Hazards theme seeks to ensure development avoids or appropriately manages natural hazard risks to people, property and infrastructure.

The proposed Met Mast has been sited to avoid the principal mapped hazard constraints affecting the property. The mast and existing access track are outside the mapped Landslide Hazard Overlay, while the mast is also outside the mapped flood hazard area.

The mast is located within a cleared area and the submitted plans identify separation of more than 50 m from relevant vegetation, reducing its exposure to bushfire hazard. While the site is affected by the Medium Bushfire Hazard Risk and Potential Impact Buffer, the proposal is an unmanned steel structure and does not introduce residential accommodation, a vulnerable use or a permanent workforce into the hazard-affected area.

Having regard to the siting of the development outside mapped flood and landslide hazard areas, its separation from vegetation and the limited exposure of people associated with an unmanned use, the relevant natural hazard risks can be appropriately managed.

Accordingly, the proposal is not considered to conflict with the Safety and Resilience to Hazards theme of the Strategic Framework.

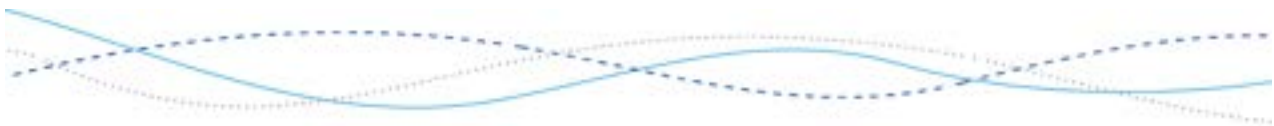

Infrastructure

The Infrastructure theme seeks to ensure that development is appropriately serviced and does not compromise the safe and efficient operation of existing infrastructure or require inefficient extensions to infrastructure networks.

The proposal will utilise the existing access from Gordon Glen Road and established internal farm tracks. No new public road is proposed and construction traffic will be limited primarily to the approximately 14-day construction period, involving vehicles such as semi-trailers, an excavator float, concrete trucks and four-wheel-drive vehicles.

Once operational, the Met Mast will be largely unattended and will generate only infrequent maintenance traffic. It does not require reticulated water, sewerage or other urban services and therefore does not create an ongoing demand for infrastructure extensions into the rural area.

The proposal is also located clear of the mapped Major Electricity Buffer and is capable of operating without materially affecting existing road, telecommunications or electricity infrastructure, subject to relevant conditions and separate statutory requirements.

Accordingly, the development can be accommodated using existing infrastructure and is not considered to conflict with the relevant outcomes of the Infrastructure theme of the Strategic Framework.

4.3.2 Overlay Codes

Agricultural land overlay code

The proposed Met Mast is located within land mapped as Agricultural Land Classification Class A and B under the Agricultural Land Overlay. The relevant outcomes seek to conserve agricultural land for its long-term productive use and avoid development that would permanently alienate land from rural activities.


The subject site comprises approximately 4,195.67 ha and is currently used for cattle grazing. The Met Mast will result in only approximately 44 m of direct ground disturbance associated with the mast foundation and guy wire anchors, allowing grazing to continue across substantially the remainder of the property.

The proposal does not involve subdivision or permanent conversion of agricultural land and is not expected to materially constrain ongoing rural production. The Met Mast is also temporary and can be removed at the end of its approved operational period, with conditions requiring removal of associated infrastructure and rehabilitation of disturbed areas.

Having regard to the very limited footprint, continuation of cattle grazing and temporary and reversible nature of the development, the proposal will not result in the permanent alienation or material loss of productive agricultural land and is considered to comply with the relevant outcomes of the Agricultural Land Overlay Code.

Bushfire hazard overlay code

The proposed Met Mast is located within the mapped Medium Bushfire Hazard Risk and Potential Impact Buffer areas of the Bushfire Hazard Overlay. Accordingly, the Bushfire Hazard Overlay Code applies.

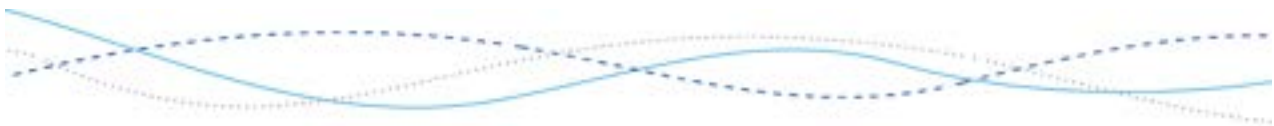

The proposal comprises a single unmanned steel structure and does not involve residential accommodation, a vulnerable use, regular occupation of the site or storage of hazardous chemicals that would materially increase bushfire risk. Many provisions of the Code relating to subdivision and occupied development therefore have limited relevance.

The submitted plans demonstrate that the Met Mast infrastructure is located more than 50 m from relevant vegetation. Access to the mast is available via the existing cleared internal track connecting directly to Gordon Glen Road, providing a clear evacuation and emergency access route.

Having regard to the absence of ongoing occupation, separation from hazardous vegetation, non-combustible steel construction and direct access to Gordon Glen Road, the proposal is not expected to materially increase bushfire risk to people or property. The applicable performance outcomes of the Bushfire Hazard Overlay Code are therefore considered to be satisfied.

Biodiversity, waterway and wetlands overlay code

The proposed Met Mast has been located outside the mapped biodiversity, waterway and wetland features affecting the broader site, reducing the potential for direct impacts on identified environmental values.

The development also achieves the minimum separation distances specified in Table 8.2.4.3.3 of the Overlay Code, including:

- more than 25 m from the unnamed Stream Order 3 watercourse to the north;
- more than 10 m from the unnamed Stream Order 1 watercourses to the north and west; and
- more than 25 m from mapped Category B and Category R regulated vegetation to the north.

These setbacks maintain separation from nearby waterways and regulated vegetation and are consistent with the relevant ecological protection outcomes of the Code.

The proposal also involves only a limited area of direct ground disturbance. While a Stormwater Quality Management Plan has not been provided in response to PO4, the development does not involve substantial impervious areas, works within waterways or material alteration of existing drainage patterns. The mast is located on relatively flat land and construction-related erosion and sediment risks can be managed through conditions requiring appropriate controls and rehabilitation of disturbed areas.

Having regard to the siting of the mast outside mapped environmental features, compliance with the required setbacks and the limited scale of ground disturbance, the proposal is not expected to result in a material adverse impact on biodiversity, waterway function, stormwater quality or drainage.

Accordingly, the proposal is considered to comply with the relevant outcomes of the Biodiversity, Waterways and Wetlands Overlay Code.

Flood hazard overlay code

The subject site contains limited areas affected by the Flood Hazard Overlay, generally associated with existing creek and drainage corridors.



The proposed Met Mast footprint and the existing internal access track are located outside the mapped flood hazard area. The application similarly identifies the Flood Hazard Overlay as not applying to the proposed development footprint.

Accordingly, the proposal does not introduce built form, occupied areas or access infrastructure into mapped flood hazard areas and is not expected to increase exposure of people, property or infrastructure to flood risk.

On this basis, the Flood Hazard Overlay Code is not considered to impose additional assessment requirements on the proposed Met Mast.

Infrastructure overlay code

A portion of the north-eastern part of the site is mapped within the Major Electricity Buffer associated with an existing Ergon Energy transmission line and easement.

The proposed Met Mast, guy wire anchors and existing internal access track are located outside the mapped buffer and will not encroach upon the transmission corridor or interfere with access to, or operation and maintenance of, the existing electricity infrastructure.

The application was also referred to Ergon Energy, which advised it had no objection to the proposal subject to conditions.

Having regard to the separation from the mapped electricity infrastructure and Ergon Energy's referral response, the proposal is not expected to adversely affect the safe and efficient operation of the existing transmission network.

Accordingly, the proposal is considered to comply with the relevant outcomes of the Infrastructure Overlay Code.

Landslide hazard overlay code

While parts of the broader site are affected by the Landslide Hazard Overlay, the proposed Met Mast footprint and existing internal access track are located outside the mapped landslide hazard area. The application also identifies the development as being clear of land mapped with slopes of 15% or greater.


The proposal therefore does not introduce development or access infrastructure into areas identified as having elevated landslide susceptibility.

Accordingly, the Landslide Hazard Overlay Code is not considered to impose additional assessment requirements on the proposed Met Mast.

4.3.3 Zone Code

Rural zone code

The Rural Zone Code, particularly Purpose (b) and Overall Outcomes (d) and (h), provides for non-rural uses where they are compatible with the rural landscape character of the area and do not compromise the long-term productive use or rural viability of the land.

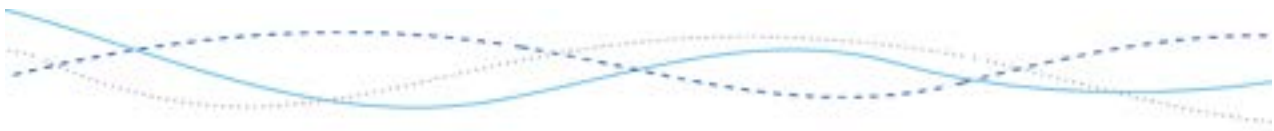

The proposed Met Mast is a non-rural use; however, its siting, form and operational characteristics are not considered to undermine the prevailing rural function of the locality. The mast is located within a large rural holding used for cattle grazing and will result in only approximately 44 m of direct ground disturbance associated with the mast and anchor foundations. Grazing can continue across substantially the remainder of the property.

In terms of landscape character, the Met Mast is a 160 m high, narrow open-lattice structure located approximately 6–7 km from the Bruce Highway. The mast is situated at approximately 75 m AHD and extends to approximately 235 m AHD, while surrounding landforms rise to approximately 390 m AHD to the west and approximately 700 m AHD at Mount McGuire. The mast therefore remains substantially below the dominant surrounding ridgelines.

Its visual prominence is further moderated by the narrow, visually permeable lattice form. The central mast is supported on a foundation measuring only 1.2 m x 1.2 m, and the structure does not present the visual mass of a solid building or broader infrastructure installation. Where visible, the rural foreground and elevated natural backdrop will remain the predominant landscape features.

The development also does not permanently alienate or fragment rural land. The mast has a nominal operational life of approximately five years and can be decommissioned and removed, with conditions requiring removal of associated infrastructure and rehabilitation of disturbed areas.

Having regard to the limited ground disturbance, continuation of cattle grazing, separation from major public viewpoints, position below the dominant ridgelines, narrow open-lattice form and temporary nature of the development, the proposal is considered compatible with the rural landscape character of the locality and will not compromise the long-term rural viability of the land.

Accordingly, the proposal is considered to comply with the relevant purpose and overall outcomes of the Rural Zone Code.

4.3.4 Development Code

Infrastructure and transport and parking Codes


The proposed Met Mast will operate predominantly unattended and does not require reticulated water supply, sewerage or on-site effluent treatment.

Specific stormwater infrastructure is also not considered necessary. The development is located outside mapped flood hazard areas, maintains the required setbacks to nearby waterways and involves only limited ground disturbance, with no substantial impervious areas or works within waterways.

Access will be provided from the existing access to Gordon Glen Road and via the established internal cleared track to the mast location. Gordon Glen Road is an unsealed rural local access road with an approximately 6.3 m gravel pavement within an 8 m carriageway.

Construction traffic will be concentrated over the approximately 14-day construction period, after which the mast will be largely unattended and generate only infrequent maintenance movements. Sufficient area is available on-site for construction and maintenance vehicles to park and manoeuvre clear of the public road.

No new public road, intersection or other transport infrastructure is proposed or considered necessary.

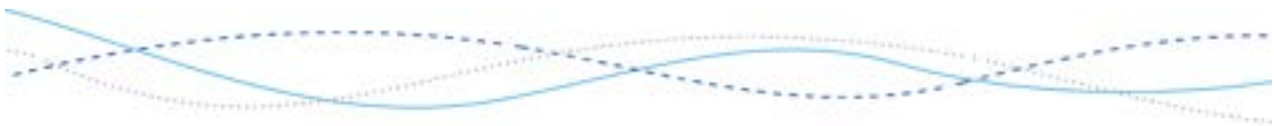

Having regard to the limited servicing requirements, low ongoing traffic generation and use of existing access and parking areas, the proposal is considered to comply with the relevant Infrastructure, Transport and Parking Code outcomes.

Other relevant matters

The proposed Met Mast has a clear relationship with the proposed Mount Challenger Wind Farm. The application confirms that its purpose is to collect meteorological data, including wind speed and direction, to inform the potential layout of future wind turbines. This relationship, together with the strong level of community opposition to the broader project, has therefore been considered as an other relevant matter under section 45(5)(b) of the *Planning Act 2016*.

The critical consideration, however, is what impacts would result from approval of the development application presently before Council.

Approval of this application would authorise the construction, operation and subsequent removal of a 160 metre Met Mast and associated guy wires and ancillary works. The impacts resulting from that approval include the visual presence of the mast, limited vegetation and ground disturbance, potential interaction of guy wires with birds and aircraft, temporary construction traffic and dust, interaction with agricultural activities, and structural and natural-hazard risks. These are direct consequences of the development and have been assessed in detail elsewhere in this report.


Approval would also allow the applicant to collect meteorological data that may assist investigations for the proposed Mount Challenger Wind Farm. This consequence is acknowledged. However, approval of the Met Mast would not authorise the construction or operation of a wind farm and would not determine the location, number, height or setbacks of any future wind turbines or associated infrastructure.

Accordingly, potential impacts arising only if the future Wind Farm were subsequently approved and constructed, including turbine noise and infrasound, shadow flicker, turbine setbacks, broader wind farm visual impacts, transmission infrastructure, workforce accommodation and other operational impacts, would not result from approval of this development application. Those impacts require a separate proposal and separate statutory assessment before they could occur.

The strong level of community opposition is also acknowledged. Properly made submissions form part of the material Council must consider in undertaking impact assessment, subject to the relevance of the matters raised to the development. The weight given to individual concerns therefore depends upon whether the concern identifies an impact that would arise from the Met Mast itself, rather than an impact dependent upon a future Wind Farm being separately approved.

On this basis, the association between the Met Mast and the proposed Mount Challenger Wind Farm is relevant contextual information and the Met Mast would assist investigations for that project. However, the potential impacts of the future Wind Farm are not impacts resulting from approval of the Met Mast and are therefore afforded limited weight in determining this application. The assessment appropriately focuses on the impacts that would be authorised or caused by the development presently before Council.


4.4 Public notification

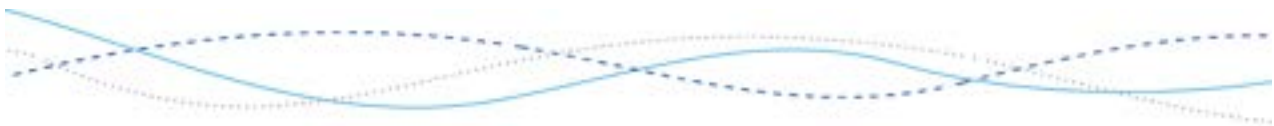

Development application was in public notification between 28 November and 19 December 2025. Council received 37 properly made submission opposing the development during this period.

A number of submissions were received from residents of Gordon Glen Road in the immediate locality. These submissions raised concerns regarding visual amenity, wildlife, aviation safety, cyclone risk and agricultural operations, together with broader concerns regarding the relationship of the Met Mast to the proposed Mount Challenger Wind Farm. No submission identified a specific impact on an individual adjoining or nearby property that is not otherwise addressed through the assessment of these broader issues below:

Issue	Comment
Association with Mount Challenger Wind Farm proposal	The submissions raise significant concern that the Met Mast is a preliminary step toward the proposed Mount Challenger Wind Farm. This relationship is acknowledged. The purpose of the mast is to collect meteorological data to inform the viability and potential layout of the future wind farm; however, the wind farm itself does not form part of this application. Should the Proponent come forward with a future wind farm proposal it would be subject to a separate State assessment process, including assessment against the relevant State planning requirements. Approval of the Met Mast therefore does not authorise, approve or prejudge the assessment of the future wind farm. A Community Benefit Agreement (CBA) must also be entered into with Council in relation to the future wind farm project. The applicant's response confirms that the Social Impact Assessment will inform that separate agreement process. The CBA is separate from this development application, and any approval of the Met Mast should not be taken as Council supporting, opposing or otherwise predetermining the terms or outcome of a future CBA. The mast location has been selected having regard to potential turbine locations, topography, environmental constraints and accessibility. The applicant has also advised that LiDAR units are being used as part of the broader wind-monitoring campaign and that one mast is sufficient for the current project configuration. Accordingly, while the association with the proposed wind farm is a relevant contextual matter, the current application must be determined on the planning merits and impacts of the Met Mast itself.
Environmental concerns: - Bird strikes - Impacts on vegetation/habitat and fauna	Bird collision with the mast and, particularly, the guy wires is a potential impact of the development. In response to this risk, the applicant proposes high-visibility markings to the guy wires to improve their visibility and reduce the potential for bird strike. The mast has also been located within an existing cleared area, approximately 45 m from mapped remnant vegetation, with only approximately 44 m² of direct ground disturbance associated with the mast and anchor foundations. Vegetation removal is limited to trimming or removal where necessary to maintain clearance from the guy wires. Having regard to the limited disturbance footprint, separation from mapped vegetation and proposed marking of the guy wires, the

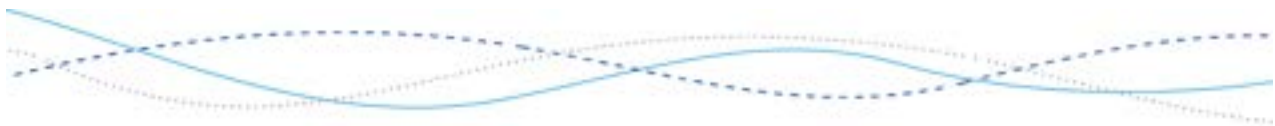

	potential impacts on vegetation, habitat and fauna are considered capable of being appropriately managed.
Natural disaster impacts	The Met Mast has been designed having regard to the region's cyclonic wind conditions and bushfire risk. The mast, foundations and rigging are to be engineered in accordance with the relevant structural standards, including AS 1170.2:2021, AS 3995:1994, AS 4100:2020 and AS 3600:2018, with detailed engineering addressed through the building approval process. The mast is also located within a cleared area with appropriate separation from surrounding vegetation, reducing its exposure to bushfire hazard. As the structure is predominantly steel and does not introduce combustible materials or an occupied use, it is not expected to materially increase bushfire risk to the surrounding area. Accordingly, cyclone, structural and bushfire risks are considered capable of being appropriately managed through the mast design, siting and applicable building approval requirements.
- Impact on existing and future agricultural operations - Aviation safety concerns	The Met Mast will occupy only a very small part of the approximately 4,195 ha rural property, with approximately 44 m² of direct ground disturbance associated with the mast and anchor foundations. Cattle grazing can continue across substantially the remainder of the property. The mast and guy wires will introduce a physical obstacle for low-level aircraft, including agricultural aircraft. In response, the applicant proposes obstacle marking consistent with National Airports Safeguarding Framework Guideline D, including contrasting markings to the upper part of the mast, high-visibility markers on the outside guy wires and contrasting markings at guy-wire ground attachment points. The applicant has also advised that the mast location and coordinates will be reported to Airservices and provided to Whitsundays Airport so the structure can be identified in relevant aeronautical information. The Met Mast is a passive structure and does not emit electromagnetic signals. On this basis, it is not expected to interfere with GPS, aircraft navigation or communication systems used for agricultural operations. Having regard to the limited land disturbance and proposed aviation marking and notification measures, the direct impacts of the Met Mast on agricultural operations and aviation safety are considered capable of being appropriately managed.
Amenity/ visual impacts	The Met Mast will be 160 m high, extending from approximately 75 m AHD to 235 m AHD. Surrounding landforms rise to approximately 390 m AHD to the west and 700 m AHD at Mount McGuire, meaning the mast will remain approximately 155 m to 465 m below the surrounding elevated landforms and will not protrude above the dominant ridgelines. The mast is approximately 3.5 km from the nearest public vantage point at Gordon Glen Road and approximately 6–7 km from the Bruce Highway.



	While it may be visible from some locations, its visual prominence is reduced by these viewing distances and its narrow, open-lattice and visually permeable construction. The mast will therefore sit within, rather than above, the broader rural and mountain backdrop and is not expected to become a dominant or defining feature of the landscape.
Health impacts	The health concerns raised in submissions are acknowledged; however, they relate predominantly to the potential impacts of the proposed Mount Challenger Wind Farm, rather than the Met Mast itself. The current application is limited to an unmanned meteorological monitoring structure and does not include wind turbines or other wind farm infrastructure. Any future Wind Farm proposal will be subject to a separate State assessment process, including preparation of a Social Impact Assessment and a separate Community Benefit Agreement with Council. Health and community wellbeing impacts associated with the Wind Farm will be considered through that process. Approval of the Met Mast does not approve or predetermine those matters.
Windfarm setbacks	The setback concerns raised in submissions relate to potential wind turbines, which do not form part of this application. The current application is solely for a Met Mast. The mast has been assessed against the relevant setback and separation requirements applying to the proposed use, including property boundaries, waterways, vegetation and other mapped constraints. The proposal does not establish or endorse any future turbine setback and does not restrict adjoining landowners from developing their land. Any setback requirements applying to a future Wind Farm would be considered separately as part of the State assessment of that proposal.
Impacts on water quality	The Met Mast involves only limited earthworks and does not require works within mapped waterways. Appropriate erosion and sediment controls will be implemented during construction to manage the risk of sediment-laden runoff. Disturbed areas will be stabilised and rehabilitated following construction. Having regard to the limited disturbance footprint, separation from nearby waterways and proposed construction controls, the development is not expected to result in a material adverse impact on water quality.
Impacts on land value and financial security	Changes in property values, whether positive or negative, are not a town planning matter for the assessment of this application. The relevant consideration is whether the proposed Met Mast results in



	unacceptable planning impacts, including impacts on amenity, character and the use of surrounding land. These matters have been assessed separately and are considered acceptable. To the extent that submissions raise concerns about property values associated with the future Wind Farm, those concerns relate to a separate proposal and do not form part of the assessment of this application.
Traffic and construction impacts	Construction of the Met Mast is expected to take approximately 14 days and will involve semi-trailers, a float truck carrying a 20–30 tonne excavator, concrete trucks and 4WD vehicles. Access will be via the existing property access and internal farm track, with minor upgrades undertaken where required to accommodate construction vehicles. Given the short construction period, use of standard road vehicles and existing rural access arrangements, significant traffic impacts are not anticipated. Dust generated during construction can be managed through water spraying where necessary.
Increased urbanisation pressures	The proposed Met Mast is a site-specific monitoring structure associated with the collection of meteorological data and does not introduce an urban land use, subdivision or urban infrastructure into the rural area. Its approval does not create an entitlement for further development or alter the assessment requirements applying to any future Wind Farm proposal. The current application is limited to the Met Mast, and any future Wind Farm would require separate assessment on its own merits.

5. Internal referrals

The application has been assessed by Development Engineering and Environmental officers.

6. External referrals

The application has been referred to Ergon Energy. The advice agency recommended to approve the development subject to conditions.


7. Infrastructure charges notice

The following is a breakdown on the Infrastructure Charges for the development

Type of Development	Adopted Charge			
	Development Category	Demand Unit & Qty	Charge Rate	Adopted Charge
<i>Material Change of Use for Undefined Use (Met Mast)</i>	Low impact rural	\$/m ² of GFA 0	\$0.00	\$0.00
<i>Total Adopted Charge</i>				<i>\$0.00</i>



Total Charge		\$0.00
--------------	--	--------

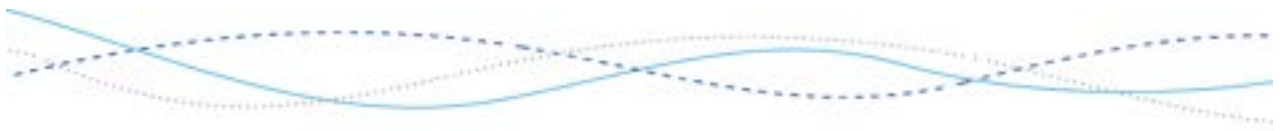



Correspondence:
Chief Executive Officer,
Whitsunday Regional Council,
PO Box 104, Proserpine QLD 4805
P: 1300 WRC QLD (1300 972 753)
F: (07) 4945 0222
E: info@whitsundayrc.qld.gov.au
www.whitsundayrc.qld.gov.au

CONDITIONS

DEVELOPMENT APPLICATION FOR DEVELOPMENT APPLICATION FOR DEVELOPMENT PERMIT FOR MATERIAL CHANGE OF USE FOR UNDEFINED USED (METEOROLOGICAL MAST), 550 GORDON GLEN ROAD BOWEN, L: 103 SP: 299223 T: & EMT E

1.0 ADMINISTRATION

- 1.1 The approved development must be completed and maintained generally in accordance with the approved drawings and documents:

Plan/Document Name	Prepared By	Plan Number	Dated
Concept Plan	Gilvear Planning	J001329	23/09/2025
Site Plan	Gilvear Planning	J001329	23/09/2025
Plan view	ART Group	AEDGA-GLA53-0159-013 SHT. 3/4	08/12/2023
Mast elevation	ART Group	AEDGA-GLA53-0159-013 SHT. 1/4 and 2/4	08/12/2023
Mast foundation	ART Group	AEDGA-GLA53-0159-013 SHT. 4/4	08/12/2023

- 1.2 The following further development permits are required prior to commencement of work on site or commencement of the use:
- Building Works.
- 1.3 Where a discrepancy or conflict exists between the written conditions of this approval and the approved plans, the requirements of the written condition(s) will prevail.
- 1.4 All conditions of this approval must be complied with in full to Council's satisfaction prior to the commencement of the use.
- 1.5 The applicant shall demonstrate and provide evidence that compliance with all conditions of this development approval and any other subsequent development approvals as a result of this development approval have been complied with at the time of commencement of the use.
- 1.6 The maximum height of the meteorological mast must not exceed 160m above the natural ground level.
- 1.7 Guy wires are to be marked in accordance with National Airports Safeguarding Framework Guideline D.

2.0 DECOMMISSIONING



- 2.1 The mast must be decommissioned on or before five (5) years from the date of commencement, unless otherwise approved by Council.
- 2.2 All structures and infrastructure associated with the approved met mast, must be removed from the site and the site rehabilitated, unless otherwise approved by Council.
- 2.3 The approved structures and infrastructure, including footings and security fencing, must be removed from the site and the site stabilised and revegetated to the pre-development landform, unless otherwise approved by Council.
- 2.4 All removal and rehabilitation works must be completed within three (3) months and Council provided with written notice.

3.0 CLEARING, LANDSCAPING AND FENCING

- 3.1 Any vegetation removed must be disposed of to the requirements of the Council. Transplanting, chipping or removal from site are the preferred solutions.
- 3.2 All vegetative waste cleared as part of the development of the site is to be either:
 - a) stored neatly on site and shredded within sixty (60) days of clearing; or
 - b) removed off the site to an approved disposal location.


4.0 EROSION PREVENTION AND SEDIMENT CONTROL

- 4.1 The Erosion Prevention and Sediment Control strategy must be implemented and maintained for the duration of the operational and building works, and until exposed soil areas are permanently stabilised (e.g. turfed, concreted).
- 4.2 Discharges of water pollutants, wastewater or stormwater from the site must not cause measurable levels of water pollutants in the receiving waters to fall outside the acceptable ranges specified in the 'Australian Water Quality Guidelines for Fresh and Marine Waters', ANZECC 2000.
- 4.3 No visible emissions of dust must occur beyond the boundaries of the site during earthworks and construction activities on the site. If, at any time during the earthworks and construction activities the dust emissions exceed the levels specified above, all dust generating activities must cease until the corrective actions have been implemented to reduce dust emissions to acceptable levels or wind conditions are such that acceptable levels are achieved.
- 4.4 The applicant must ensure that when undertaking any on-site or external works, including any filling and extraction, appropriate dust control measures are implemented in accordance with the *Environmental Protection Act 1994* and complies with the relevant air quality objectives defined in the Environmental Protection (Air) Policy 2008.

5.0 MISCELLANEOUS

- 5.1 If any item of cultural heritage is identified during site works, all work must cease and the relevant State Agency must be notified. Work can resume only after State Agency clearance is obtained.


The Applicant is reminded of their obligations under the *Aboriginal Cultural Heritage Act, 2003* and the *Torres Strait Islander Cultural Heritage Act 2003*. Further information and databases are available from the Department of Aboriginal and Torres Strait Islander Partnerships at: www.datsip.qld.gov.au

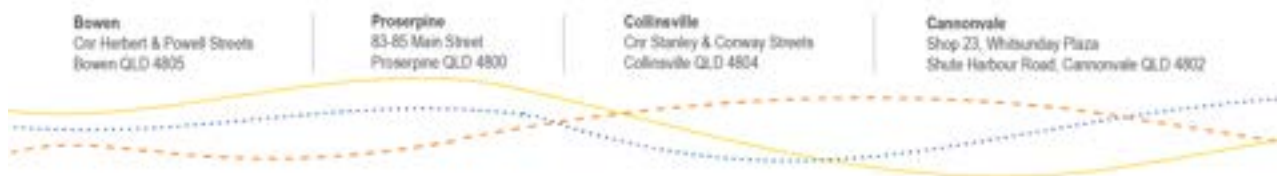

- 5.2 Any alteration necessary to electricity, telephone, water mains, sewerage mains, and/or public utility installations resulting from the development or in connection with the development, must be at full cost to the developer.
- 5.3 Any building materials, equipment and the like must be appropriately tied down, placed indoors and secured on site at the time of preparation for cyclone events. The on site supervisor is to ensure that all contractors/employees take the necessary steps to secure the construction site in the event of a cyclone.
- 5.4 All construction materials, waste, waste skips, machinery and contractors' vehicles must be located and stored or parked within the site. No storage of materials, parking of construction machinery or contractors' vehicles will be permitted in Gordon Glen Road or adjoining land unless written permission from the owner of that land and Council is provided.
- 5.5 It is the developer's responsibility for the full rectification of any damage caused to neighbouring public infrastructure (such as footpaths, driveways, fences, gardens, trees and the like) caused by contractors, including clean up of any litter or waste that is a result of the subject development.


6.0 ADVISORY NOTES


- 6.1 Hours of work
It is the developer's responsibility to ensure compliance with the *Environmental Protection Act 1994*, which prohibits any construction, building and earthworks activities likely to cause nuisance noise (including the entry and departure of heavy vehicles) between the hours of 6.30 pm and 6.30 am from Monday to Saturday and at all times on Sundays or Public Holidays.
- 6.2 Dust Control
It is the developer's responsibility to ensure compliance with the Environmental Nuisance of the *Environmental Protection Act 1994* which prohibits unlawful environmental nuisance caused by dust, ash, fumes, light, odour or smoke beyond the boundaries of the property during all stages of the development including earthworks and construction.
- 6.3 Sedimentation Control
It is the developer's responsibility to ensure compliance with the *Environmental Protection Act 1994* and Schedule 9 of the Environmental Protection Regulation 2008 to prevent soil erosion and contamination of the stormwater drainage system and waterways.
- 6.4 Noise During Construction and Noise in General
It is the developer's responsibility to ensure compliance with the *Environmental Protection Act 1994*.
- 6.5 General Safety of Public During Construction
It is the project manager's responsibility to ensure compliance with the *Work Health and Safety Act 2011*. It states that the project manager is obliged to ensure construction work is planned and managed in a way that prevents or minimises risks to the health and safety of members of the public at or near the workplace during construction work.
It is the principal contractor's responsibility to ensure compliance with the *Work Health and Safety Act 2011*. It states that the principal contractor is obliged on a construction workplace to ensure that work activities at the workplace prevent or minimise risks to the health and safety of the public at or near the workplace during the work.

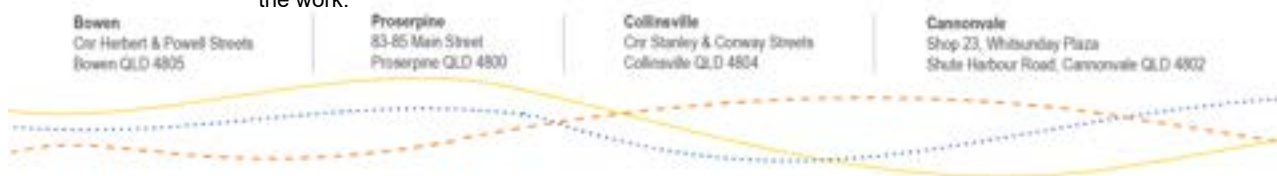



It is the responsibility of the person in control of the workplace to ensure compliance with the *Work Health and Safety Act 2011*. It states that the person in control of the workplace is obliged to ensure there is appropriate, safe access to and from the workplace for persons other than the person's workers.


- 6.6 Enquiries relating to the aforementioned conditions should be directed to the Development Services Directorate who will direct the enquiry to the relevant officer.
- 6.7 The approved development is to comply with Council's local laws and ensure any required licences/permits are obtained prior to commencement of use.

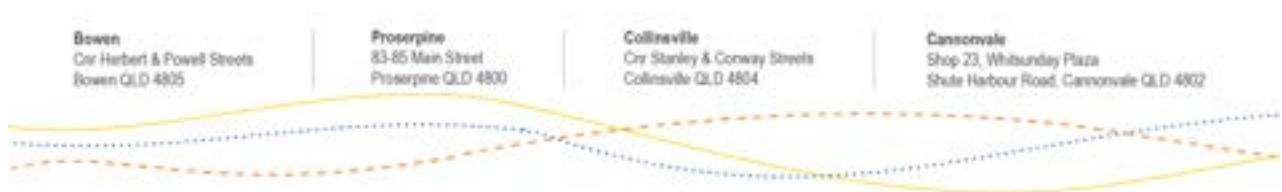


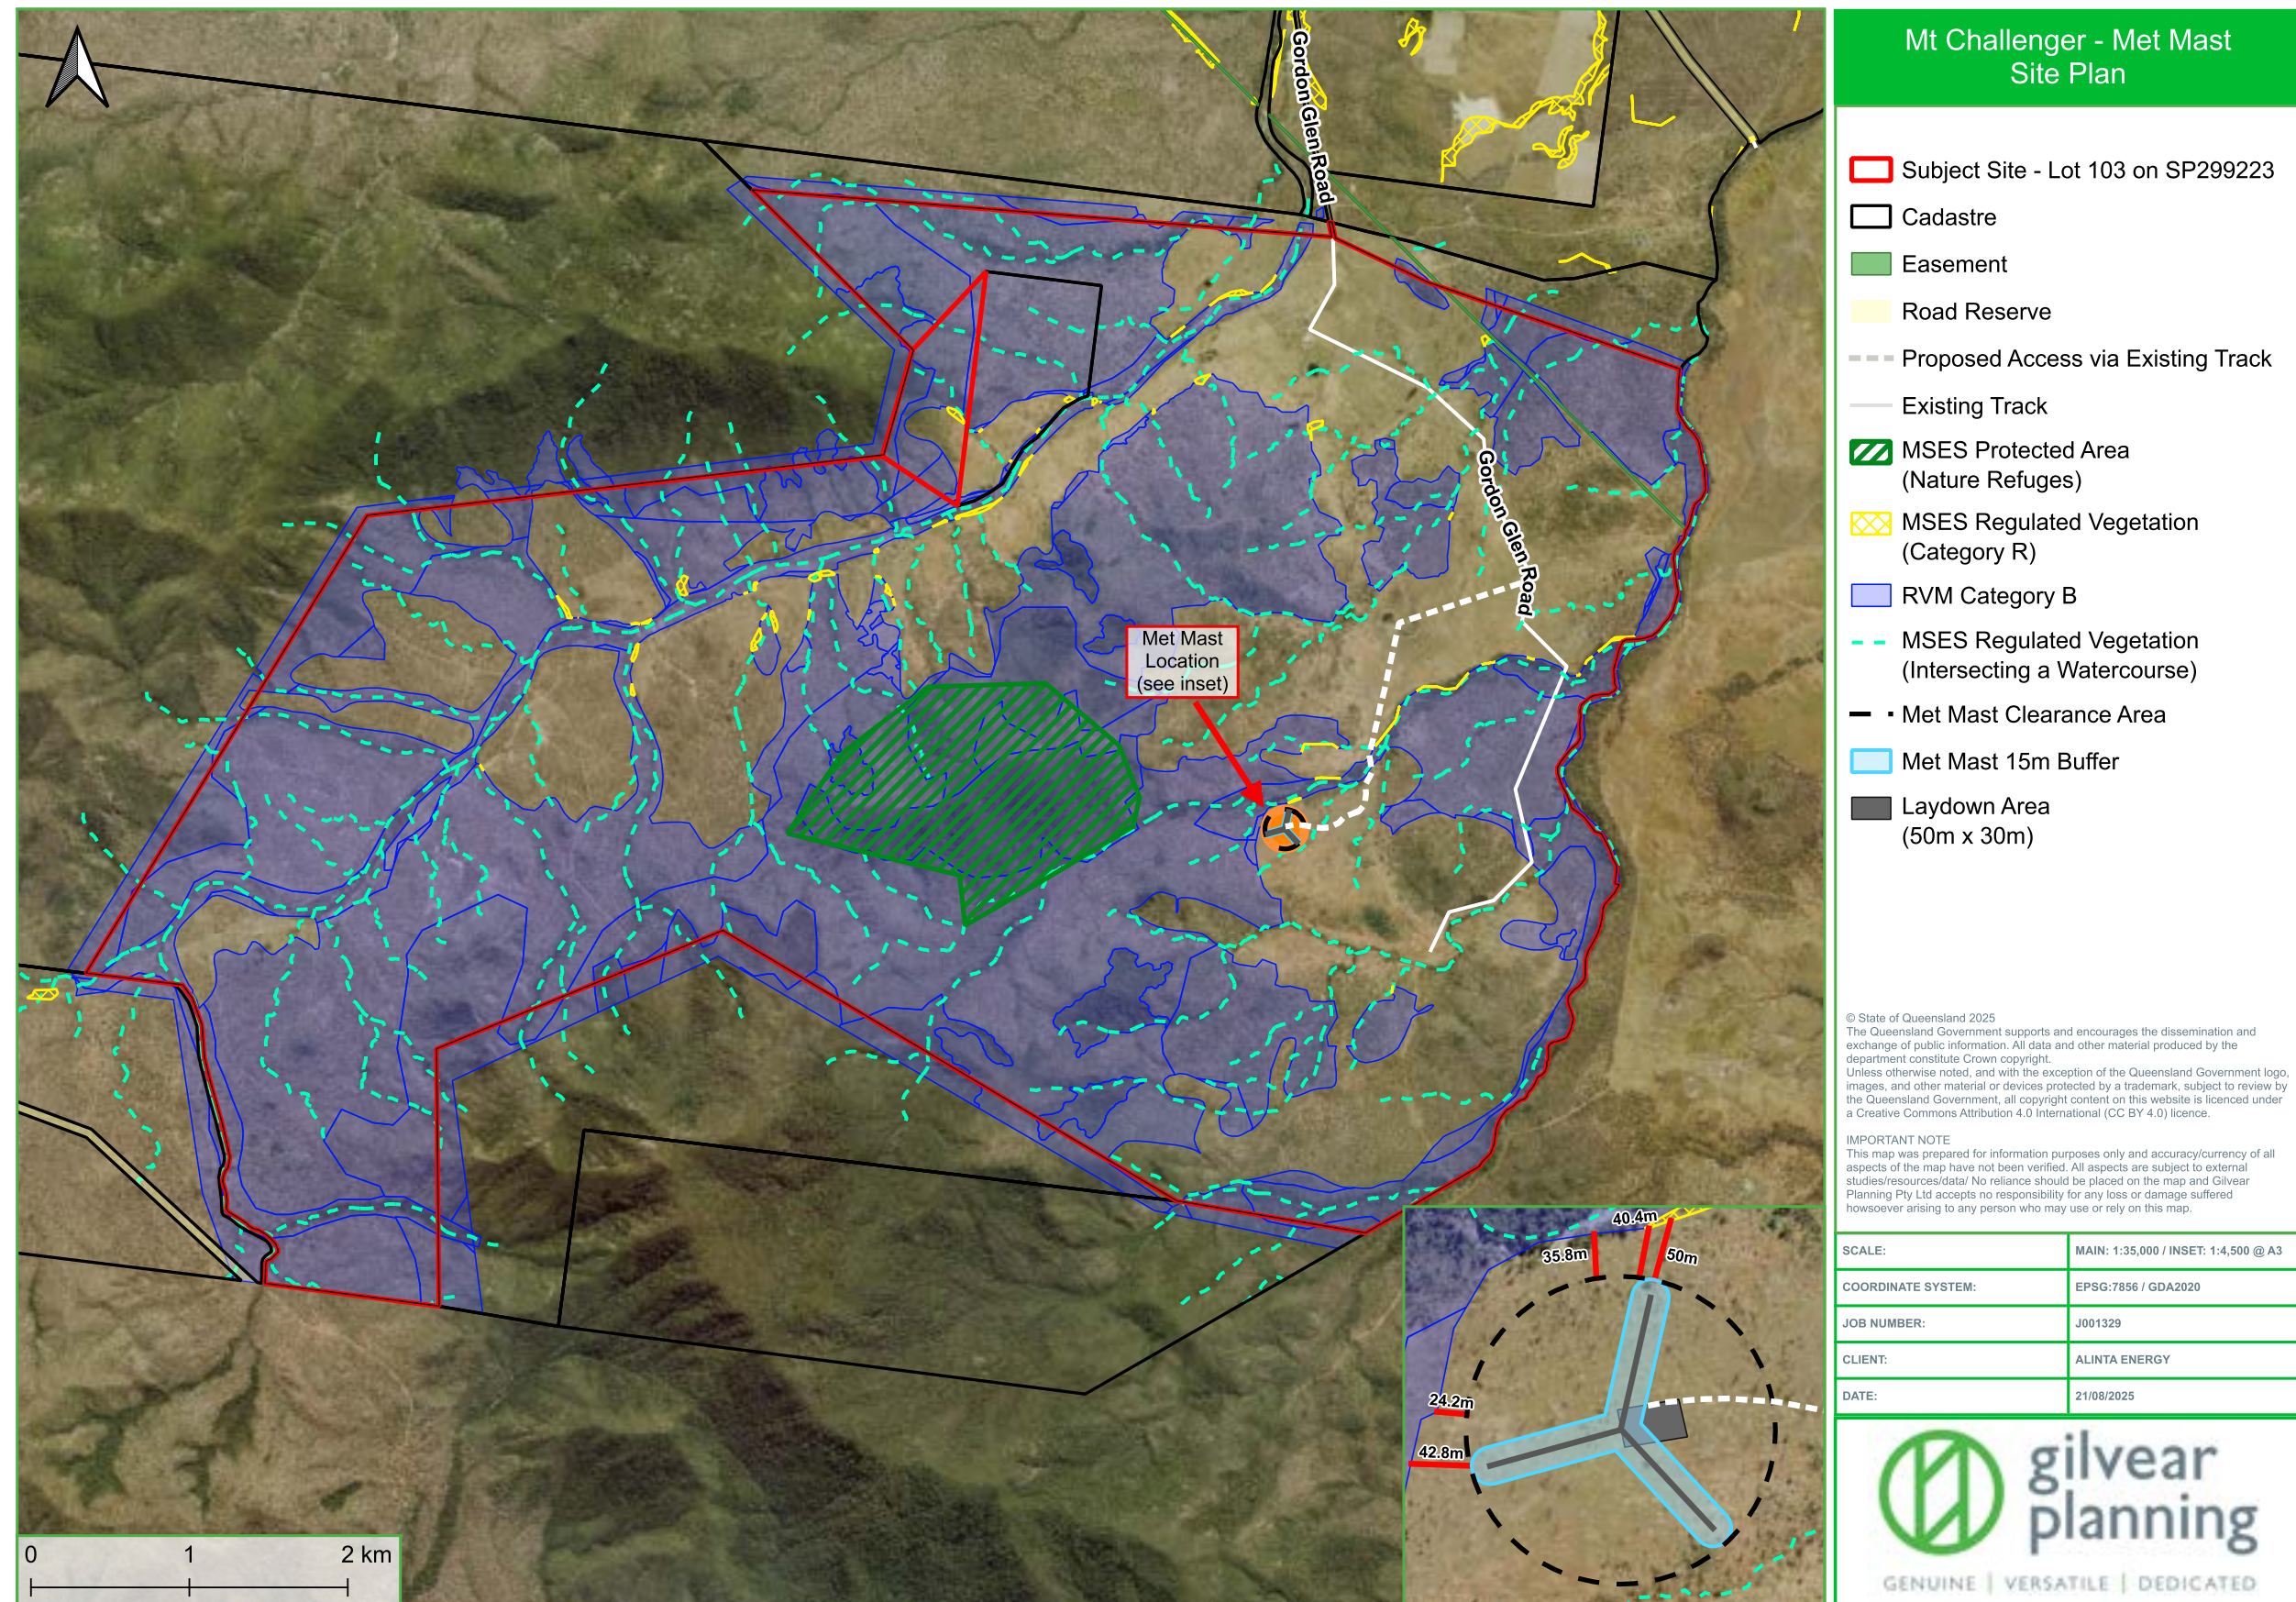


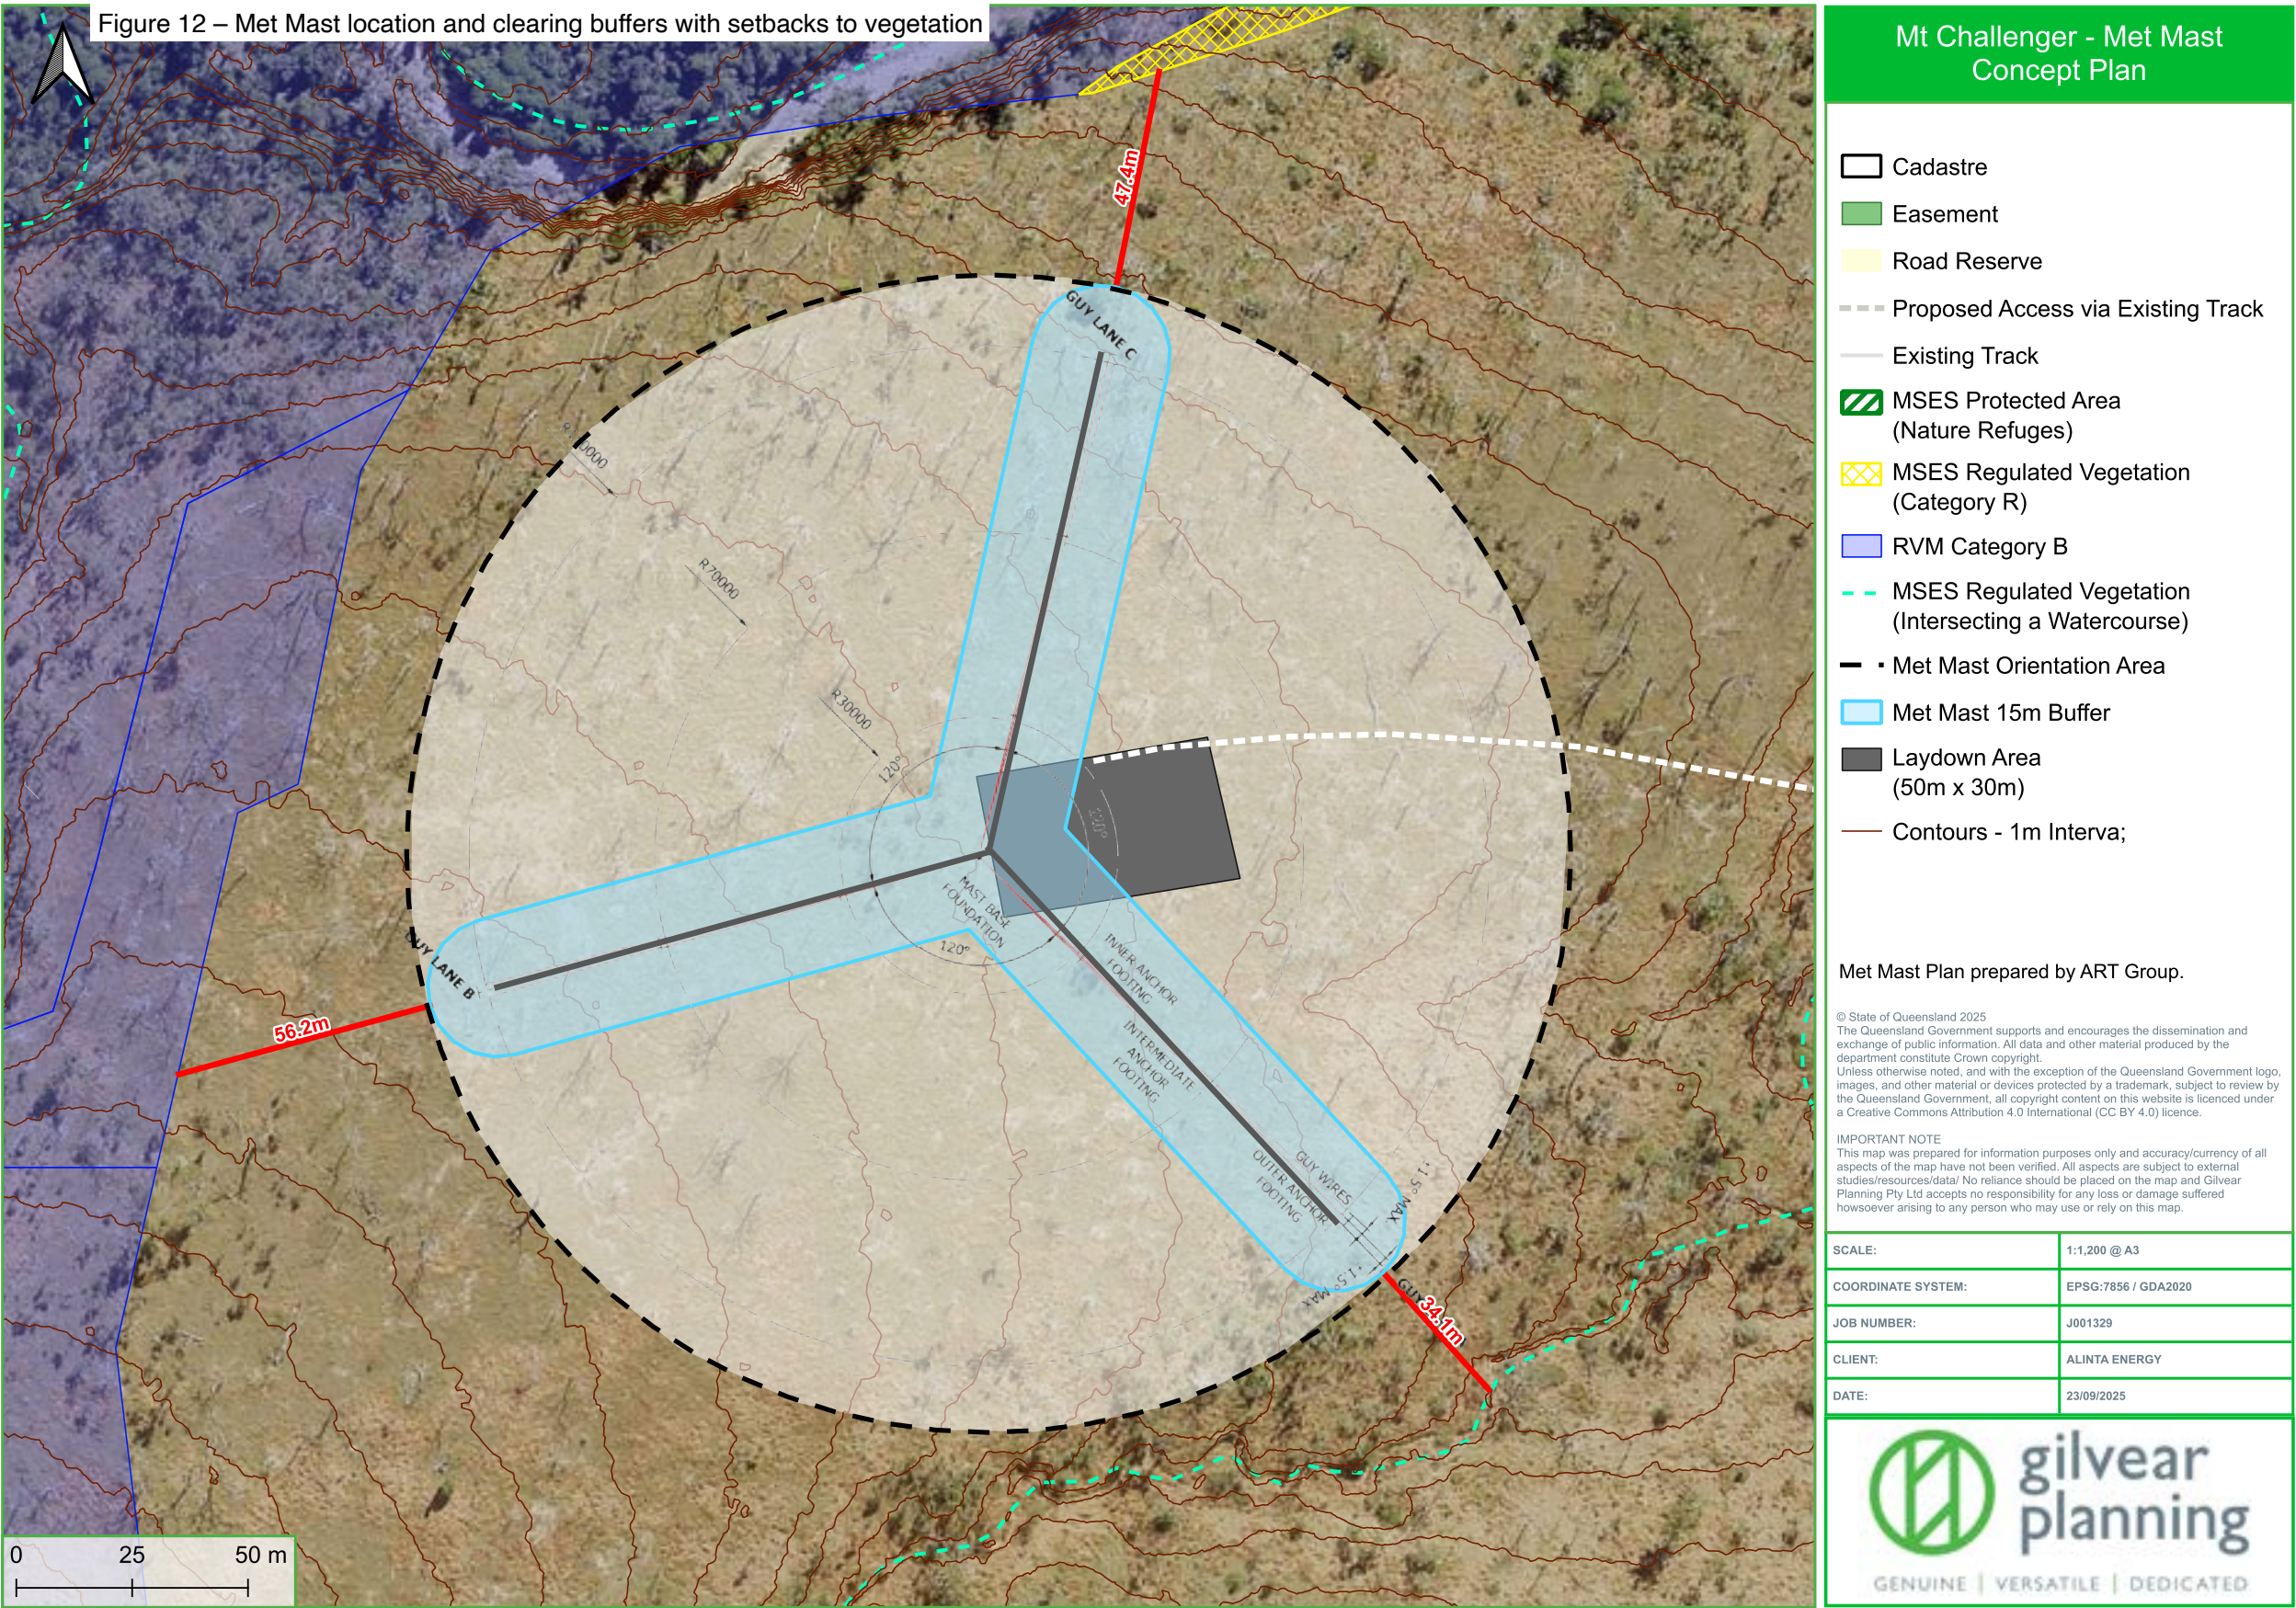

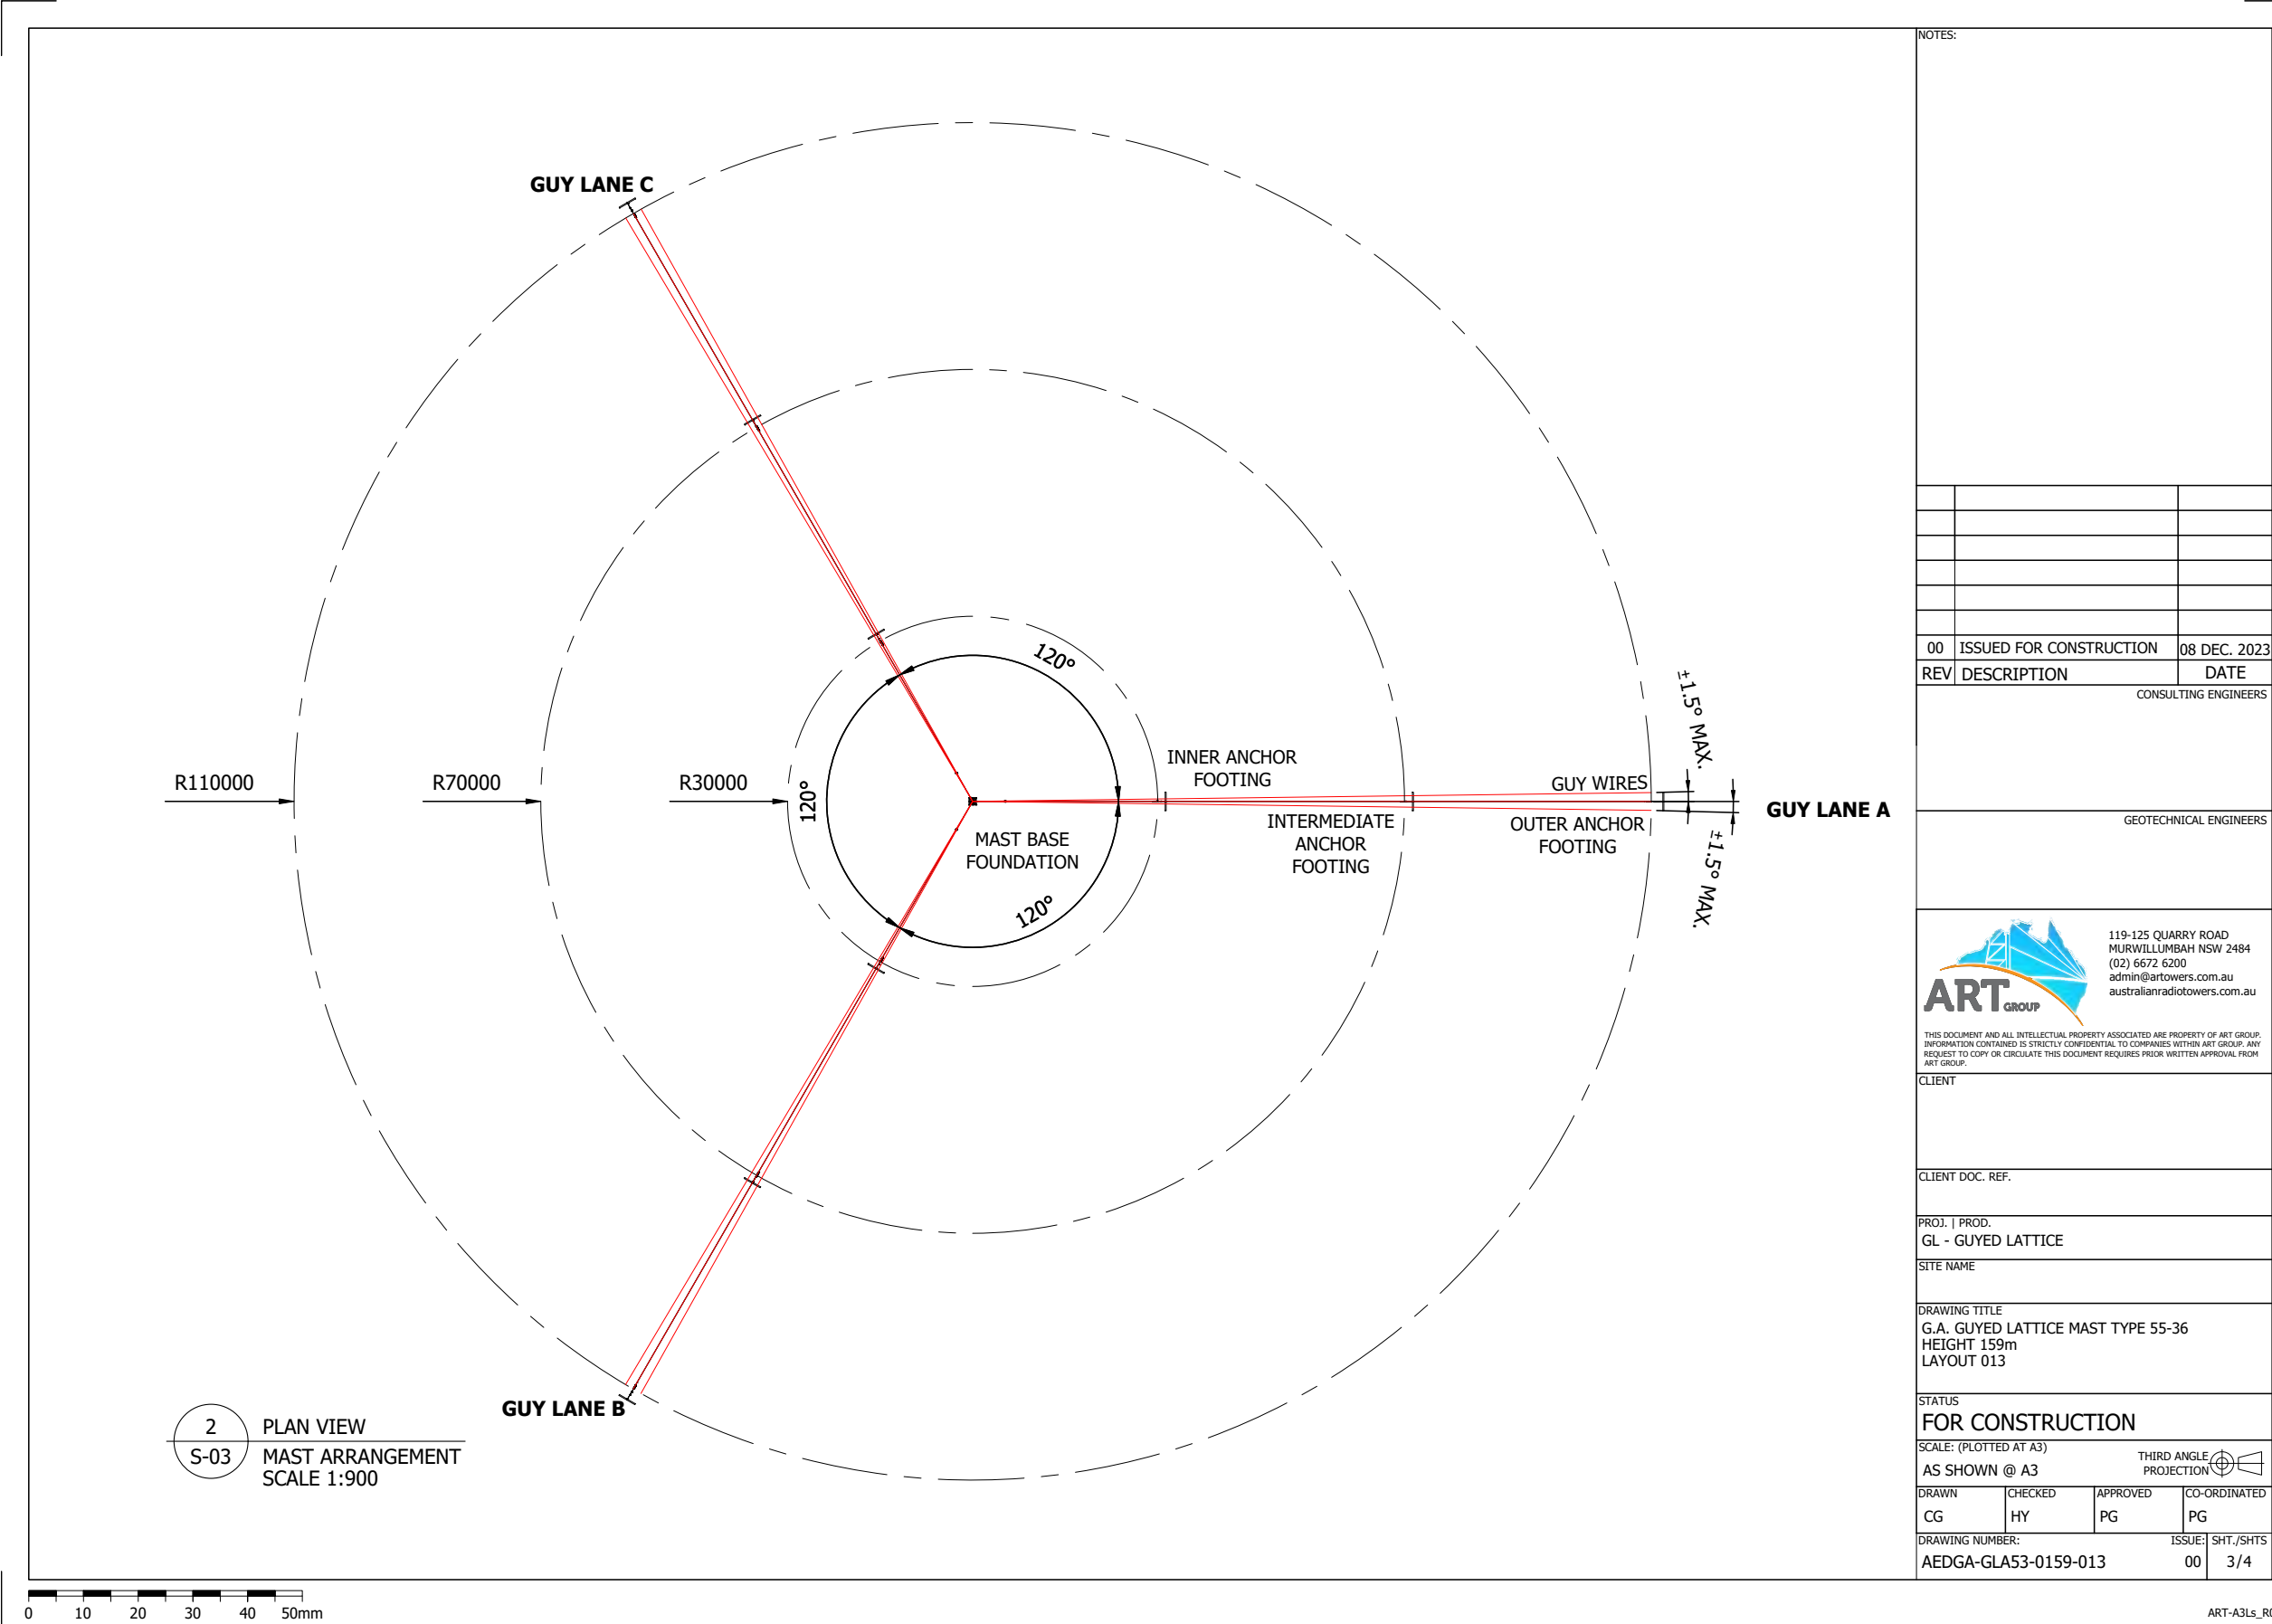

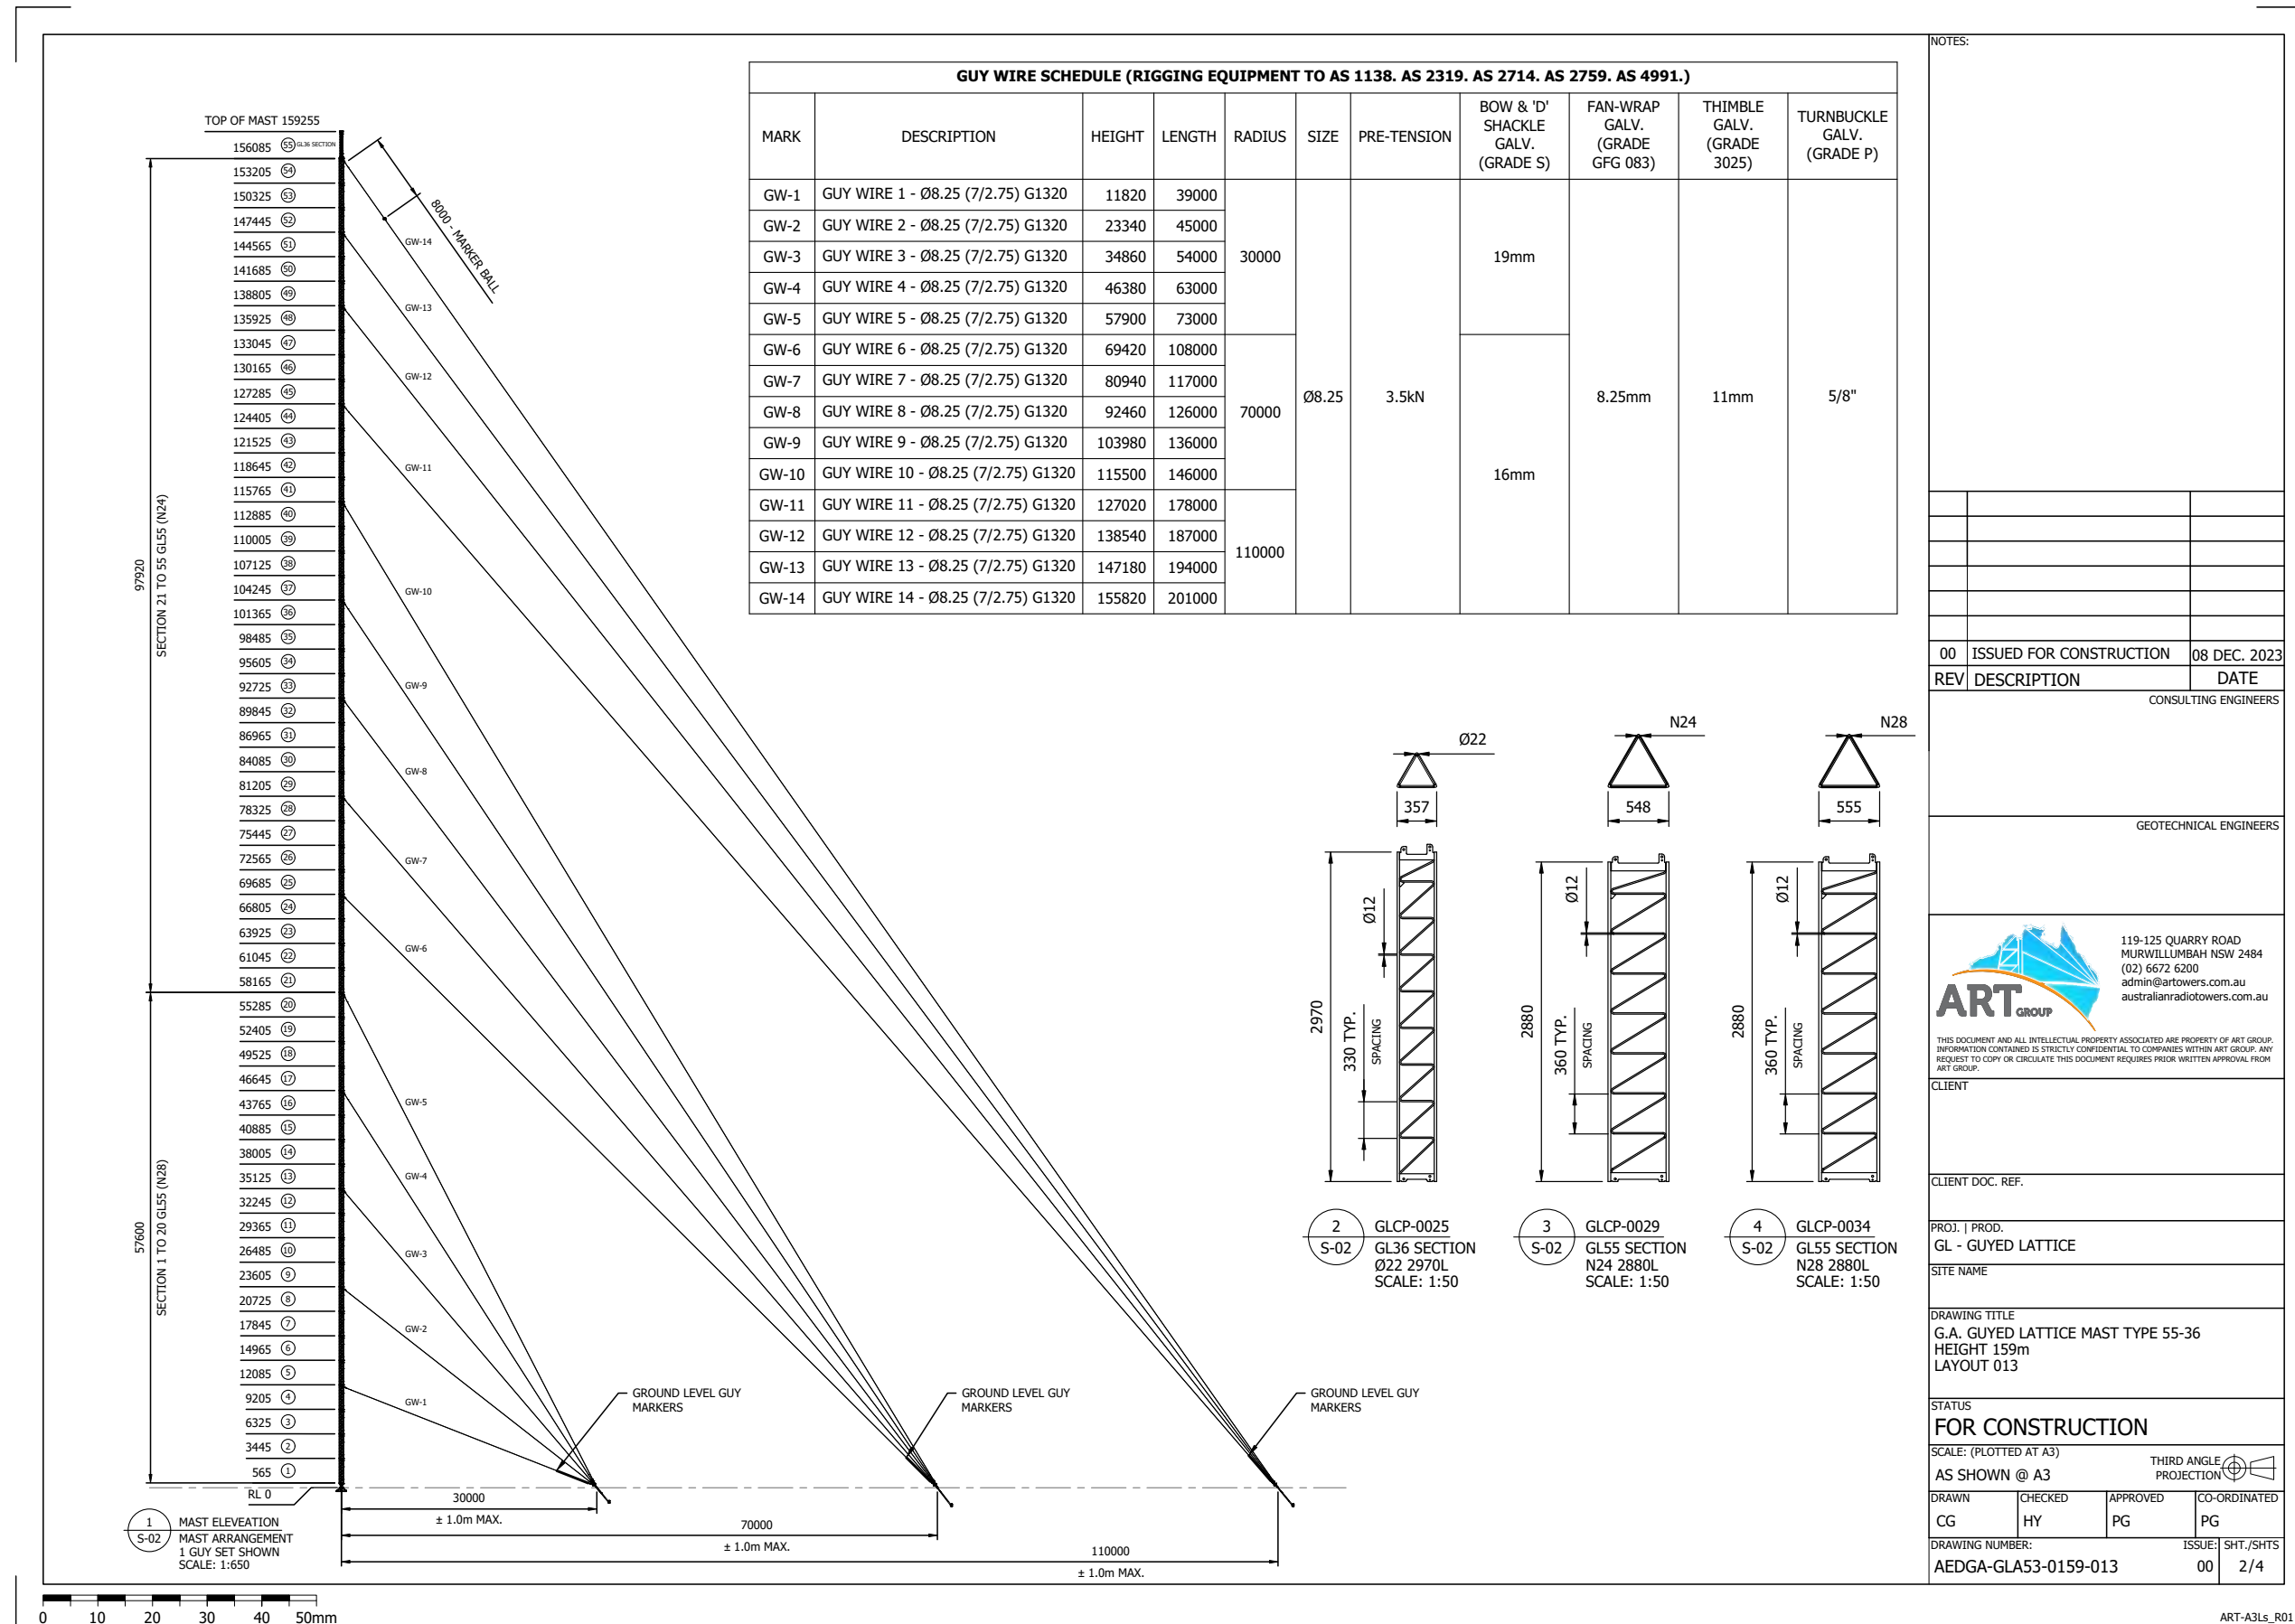

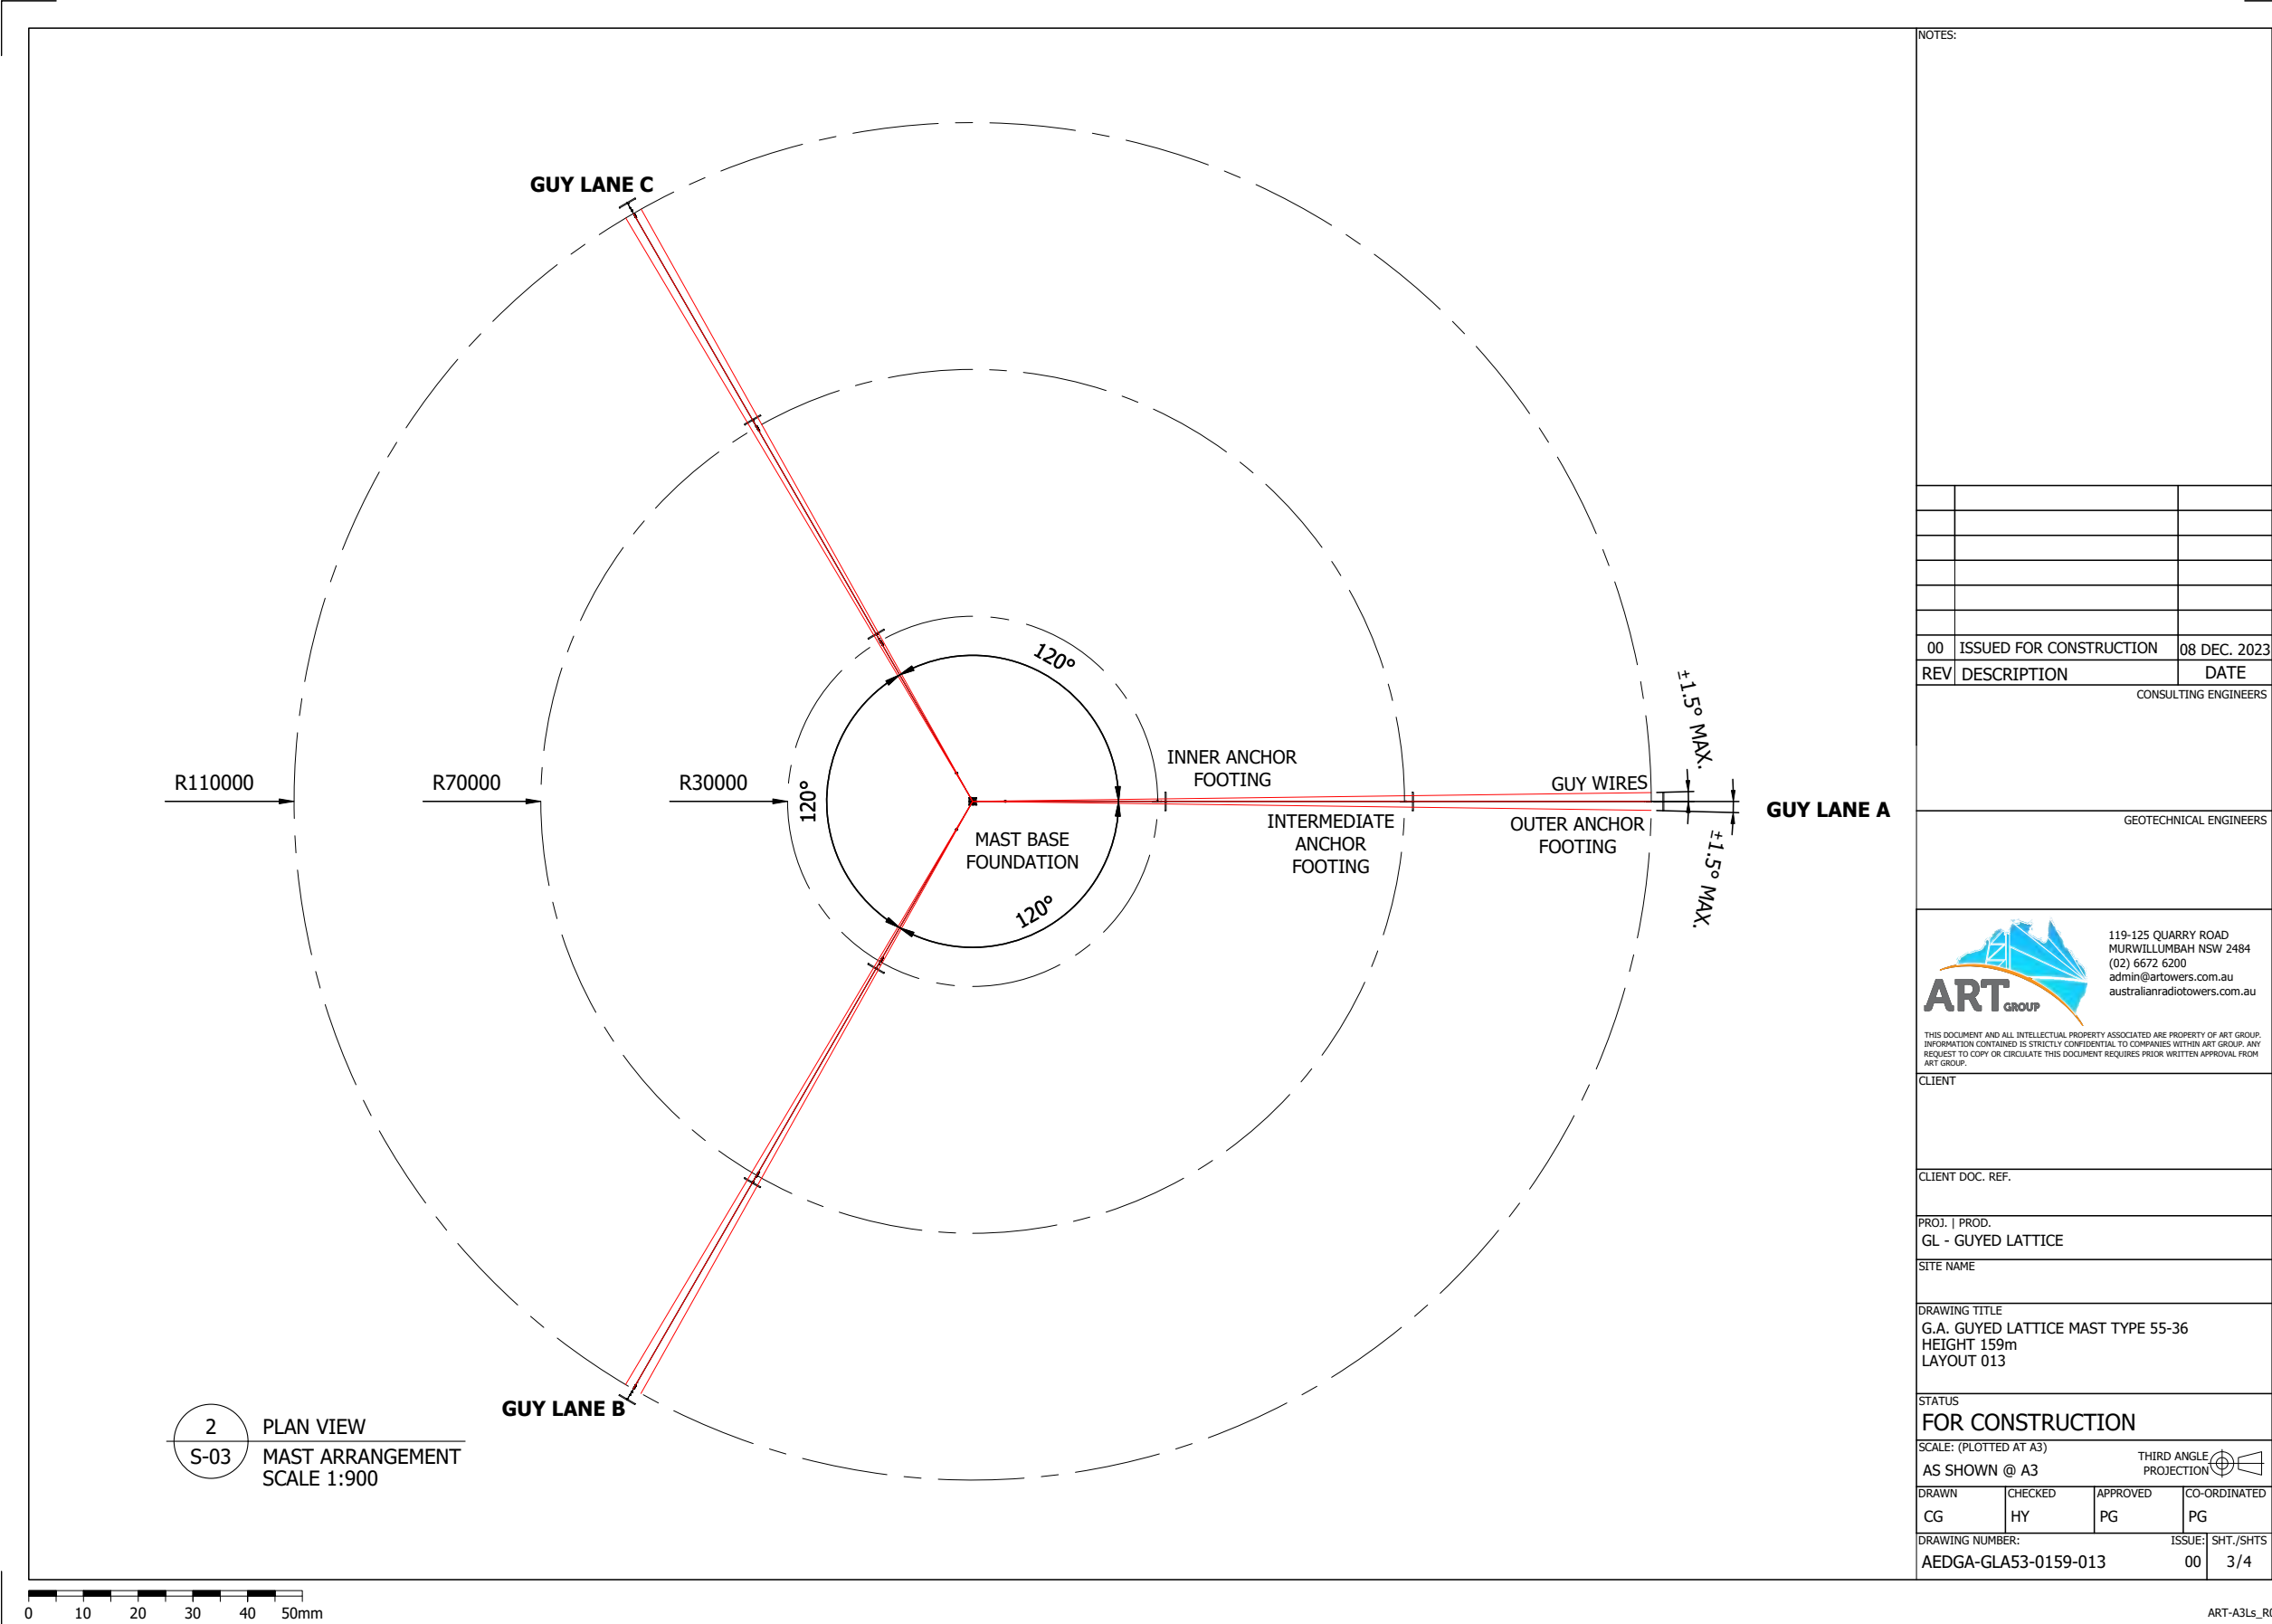

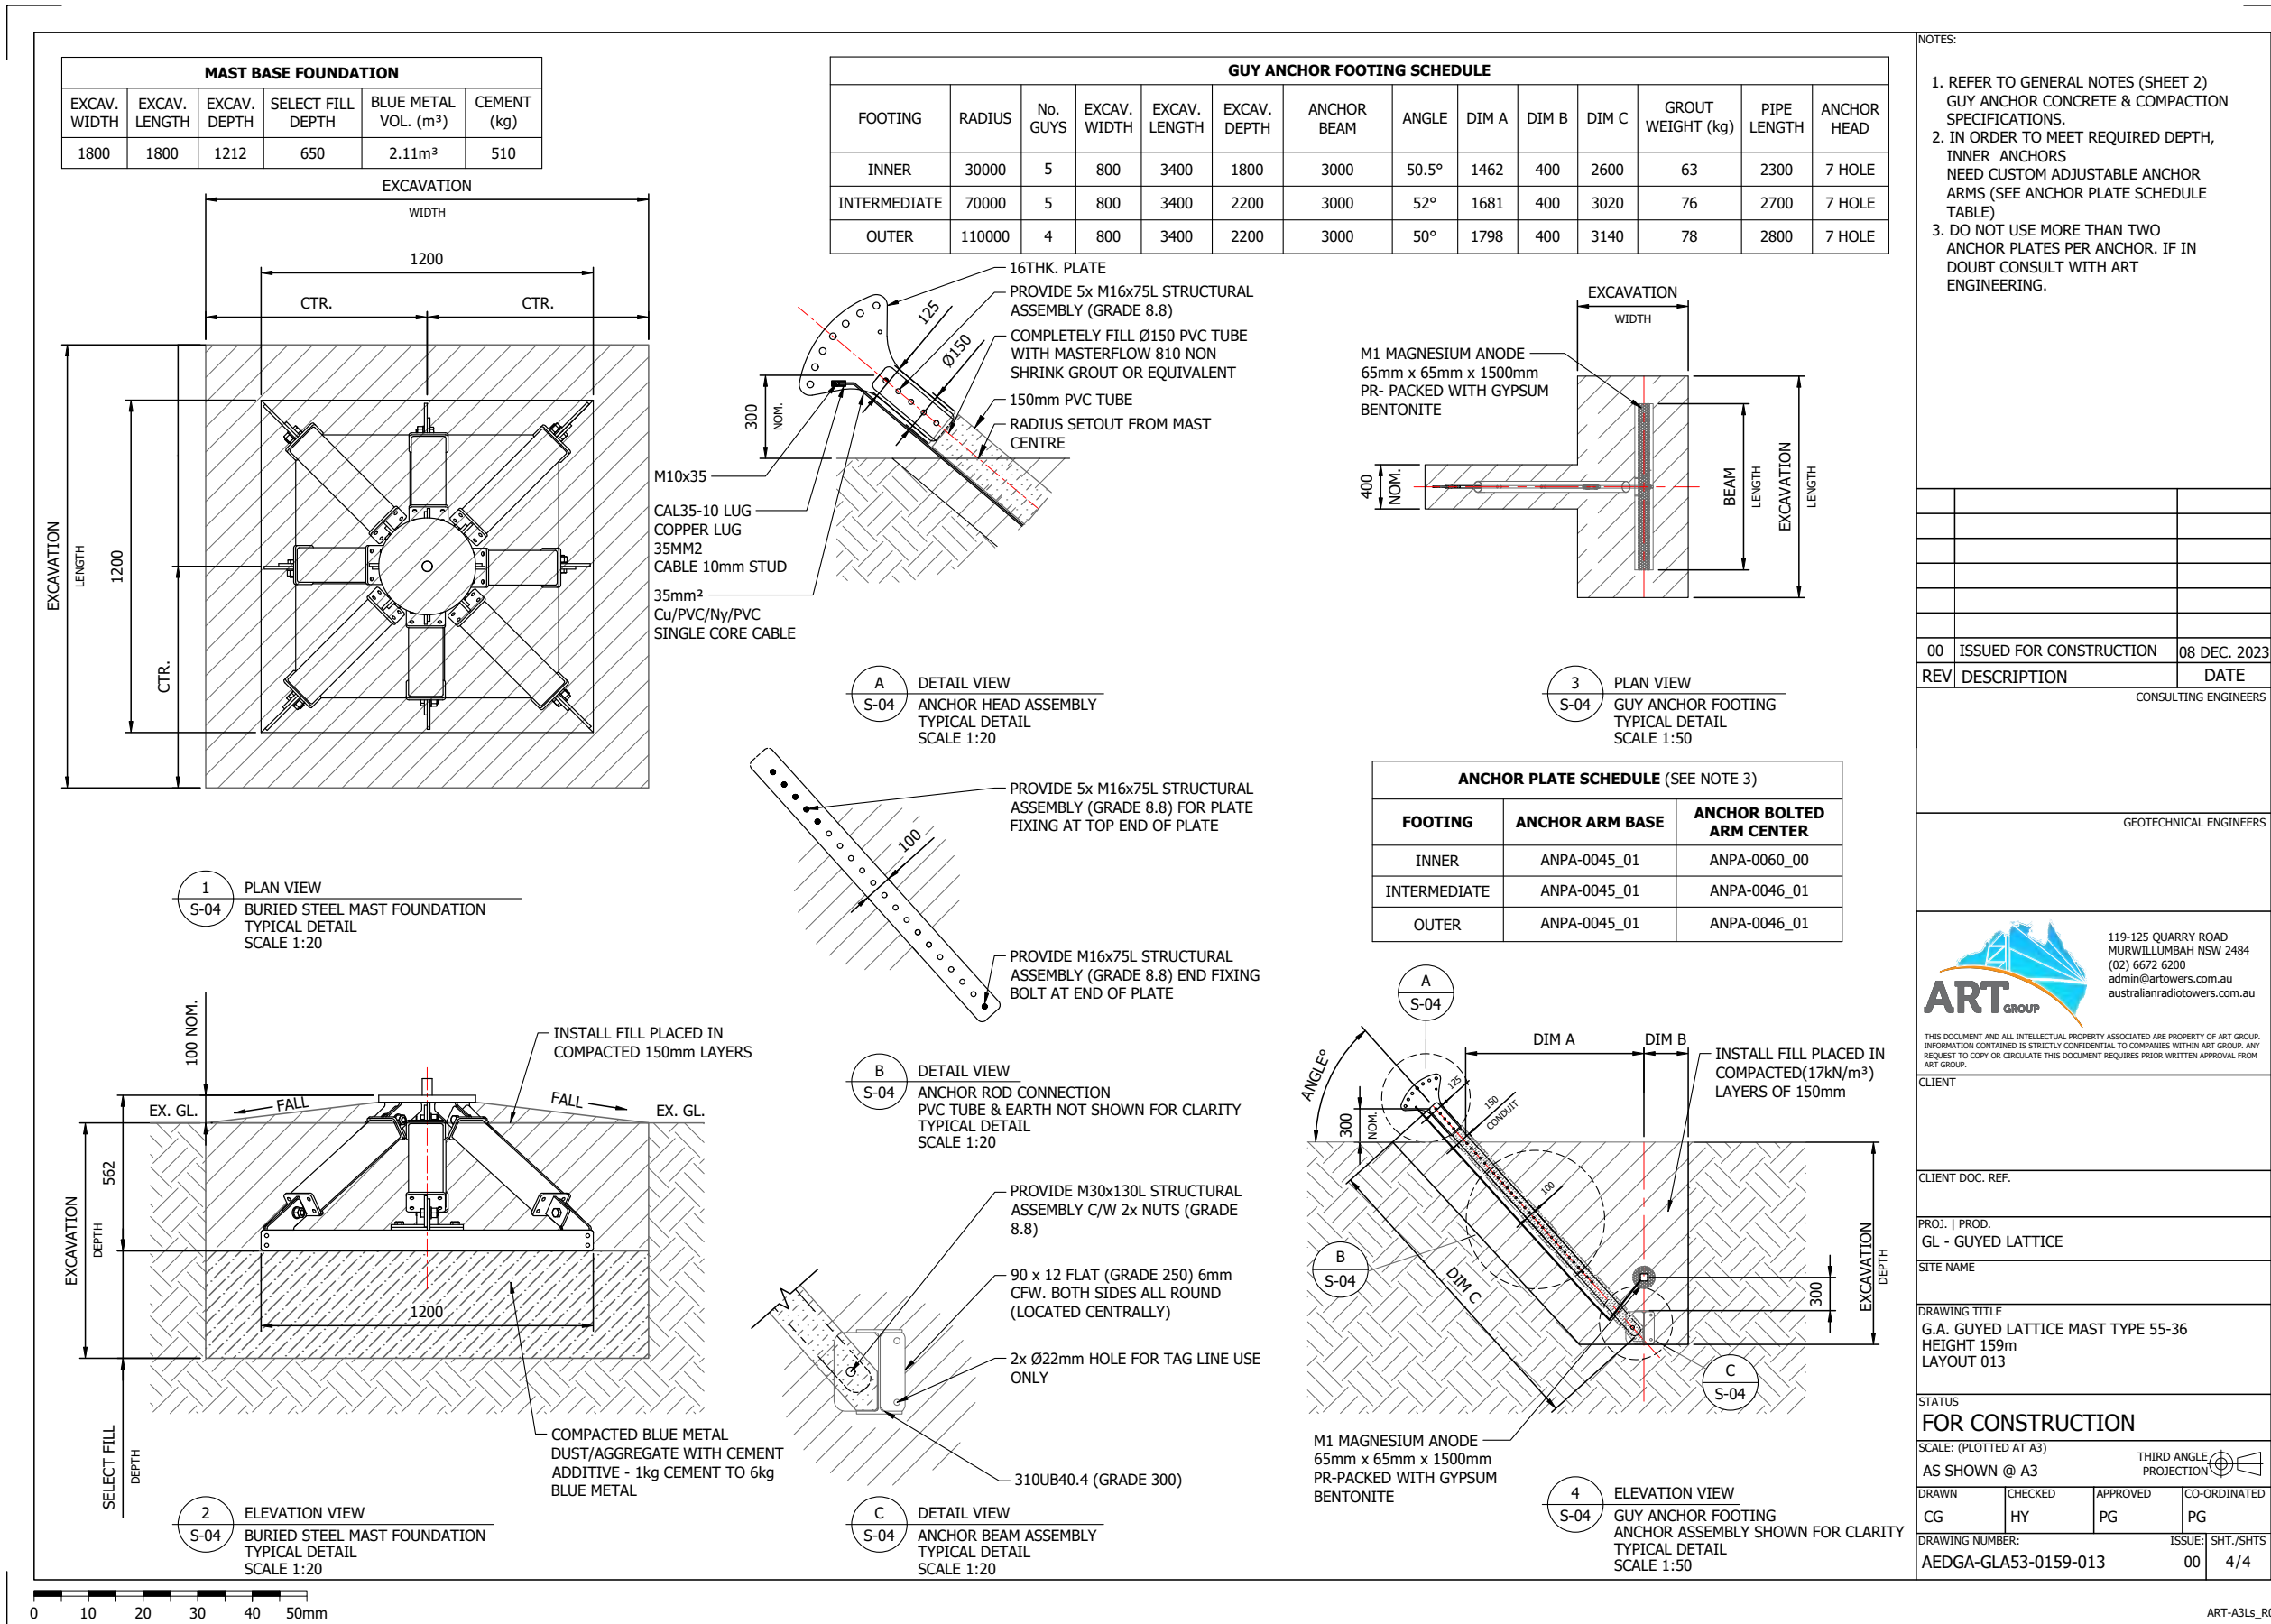

11.5 - 20260573 - Development Application for Development Permit for Material Change of Use - Warehouse (Self-Storage Facility) at 14 Plemenuk Road Mount Marlow for L & K Bates

MEETING DETAILS: Ordinary Council Meeting - Wednesday 23 September 2026

AUTHOR: Senior Planner

AUTHORISING OFFICER: Director Liveability and Development Services

PURPOSE

To present the assessment of the development application for a Warehouse (Self-Storage Facility) at 14 Plemenuk Road Mount Marlow and seek Council's determination.

EXECUTIVE SUMMARY

The application seeks a Development Permit for a Material Change of Use for a Warehouse (Self-Storage Facility) comprising 6 lettable vehicle storage bays on a rural parcel within an existing shed. Each bay has a dimension of 12m long and 4m wide. Vehicles will enter from Plemenuk Road and use the gravel hardstand area in front of the shed to manoeuvre vehicles into the storage bays.

The facility will provide secure, undercover short-term storage for large vehicles, boats, caravans and other high-value assets, with no industrial activity, servicing or processing undertaken on-site. Site activity and traffic generation will be minimal, limited primarily to periodic asset drop-off and collection. It is also noted that the approved shed includes a small dwelling within the seventh bay closest to Plemenuk Road; however, this dwelling does not form part of the subject application and is not a caretaker's residence as described in the application material.

The proposed self-storage facility is not a rural activity and therefore triggers impact assessment within the Rural zone. Notwithstanding, non-rural uses may be accommodated where they remain compatible with agricultural activities and protect and manage natural resources for primary production. The existing shed has been established on the premises since late 2024 and is consistent in scale and appearance with large sheds commonly found on rural properties. The proposed facility does not alter the existing built form and will operate at a low intensity, with no opportunity for industrial servicing or repair activities. The proposal represents a low-intensity and compatible use within the rural setting, capable of coexisting with surrounding agricultural and rural residential activities without creating land use conflicts or adversely affecting their continued operation, productivity or amenity.

The application undertook the mandatory 15 business days of public notification, with no submissions received during this period.

The application has demonstrated the proposal is consistent with the character of the adjoining rural area and that there are no detrimental impacts to adjacent agricultural operations created by the proposal. The application is therefore recommended for approval subject to reasonable and relevant conditions.

OFFICER'S RECOMMENDATION

That Council approve the Development Application for Development Permit for Material Change of Use for a Warehouse (Self-Storage Facility), made by L & K Bates, on L: 4 RP: 723755 and located at 14 Plemenuk Road Mount Marlow, subject to the conditions outlined in **Attachment 11.5.4**.

BACKGROUND

The premises contains an approved shed which includes a one-bedroom dwelling, positioned near the northern boundary adjacent to Plemenuk Road. The shed was approved by private building certifier on 19 March 2024.

DISCUSSION/CURRENT ISSUE

Zone

The Rural zone primarily provides for rural uses while allowing compatible non-rural activities that do not compromise agricultural production or natural resources. While the proposed Warehouse (self-storage facility) is not a rural activity, it will not result in the permanent alienation or further fragmentation of agricultural land. The 2,631m² site is already cleared and modified by imported fill and contains an existing approved shed, resulting in limited capacity for productive agricultural uses on the site.

The facility is a small-scale, low-intensity storage use that does not involve industrial processing, logistics, freight handling, loading yards or commercial depot activities. The use will be contained entirely within the existing shed, which has a scale and appearance comparable to large storage and machinery sheds commonly established on rural properties. The proposal will retain a built form consistent with the rural character of the locality while generating only intermittent vehicle movements associated with the storage and retrieval of private assets.

The proposal does not facilitate urban expansion, as it involves the adaptive reuse of an existing approved building with no additional built form or expansion of the development footprint. Given its limited scale, infrastructure requirements and operational intensity, the development is capable of coexisting with surrounding agricultural and rural residential activities without affecting their continued operation, productivity or amenity. The proposal is therefore considered consistent with the overall intent of the Rural zone code.

Traffic

The submitted Traffic Impact Assessment demonstrates that the development will generate a minor increase in traffic, estimated at 5 - 10 vehicle movements per day and 1 - 2 movements during the peak hour. Given the low existing traffic volumes on Plemenuk Road, the proposal will not materially affect the safety, capacity or operation of the surrounding road network or the Plemenuk Road/Shute Harbour Road intersection. A review of Plemenuk Road's formation confirms that it meets the standard of a Rural Access and the additional vehicle movements generated by the proposal does not trigger any upgrade in road hierarchy.

FINANCIAL IMPLICATIONS

Application fees have been paid.
Infrastructure charges: \$8,675.35

CONSULTATION/ENGAGEMENT

Manager Development Assessment
Development Engineer

STATUTORY/COMPLIANCE MATTERS

Planning Act 2016
Whitsunday Regional Council Planning Scheme 2017.

RISK ASSESSMENT/DEADLINES

The decision may be appealed in the Planning & Environment Court of Queensland.


STRATEGIC IMPACTS


Corporate Plan Reference:

Prioritise the needs of the region.

ATTACHMENTS

1. Regional Locality Plan [**11.5.1** - 1 page]
2. Zoning Locality Plan [**11.5.2** - 1 page]
3. Planning Assessment Report [**11.5.3** - 11 pages]
4. Conditions of Approval [**11.5.4** - 3 pages]
5. Plans of Development [**11.5.5** - 3 pages]

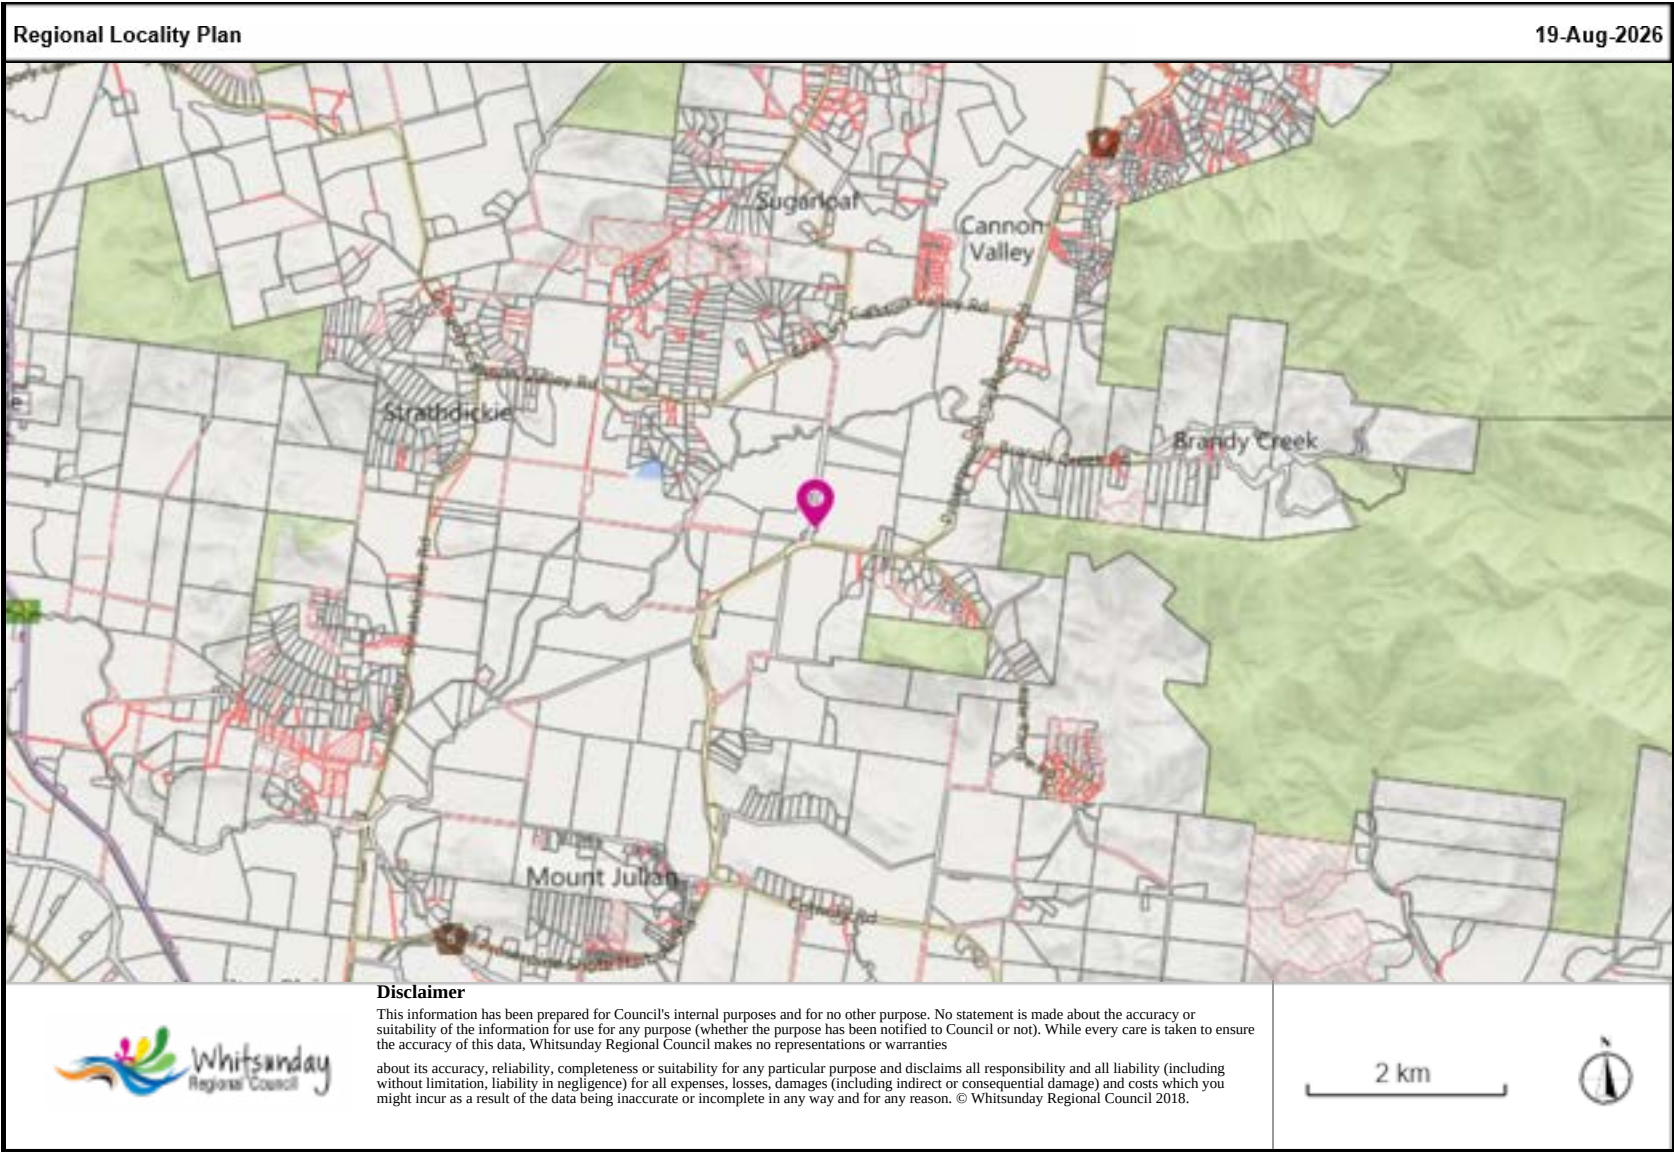

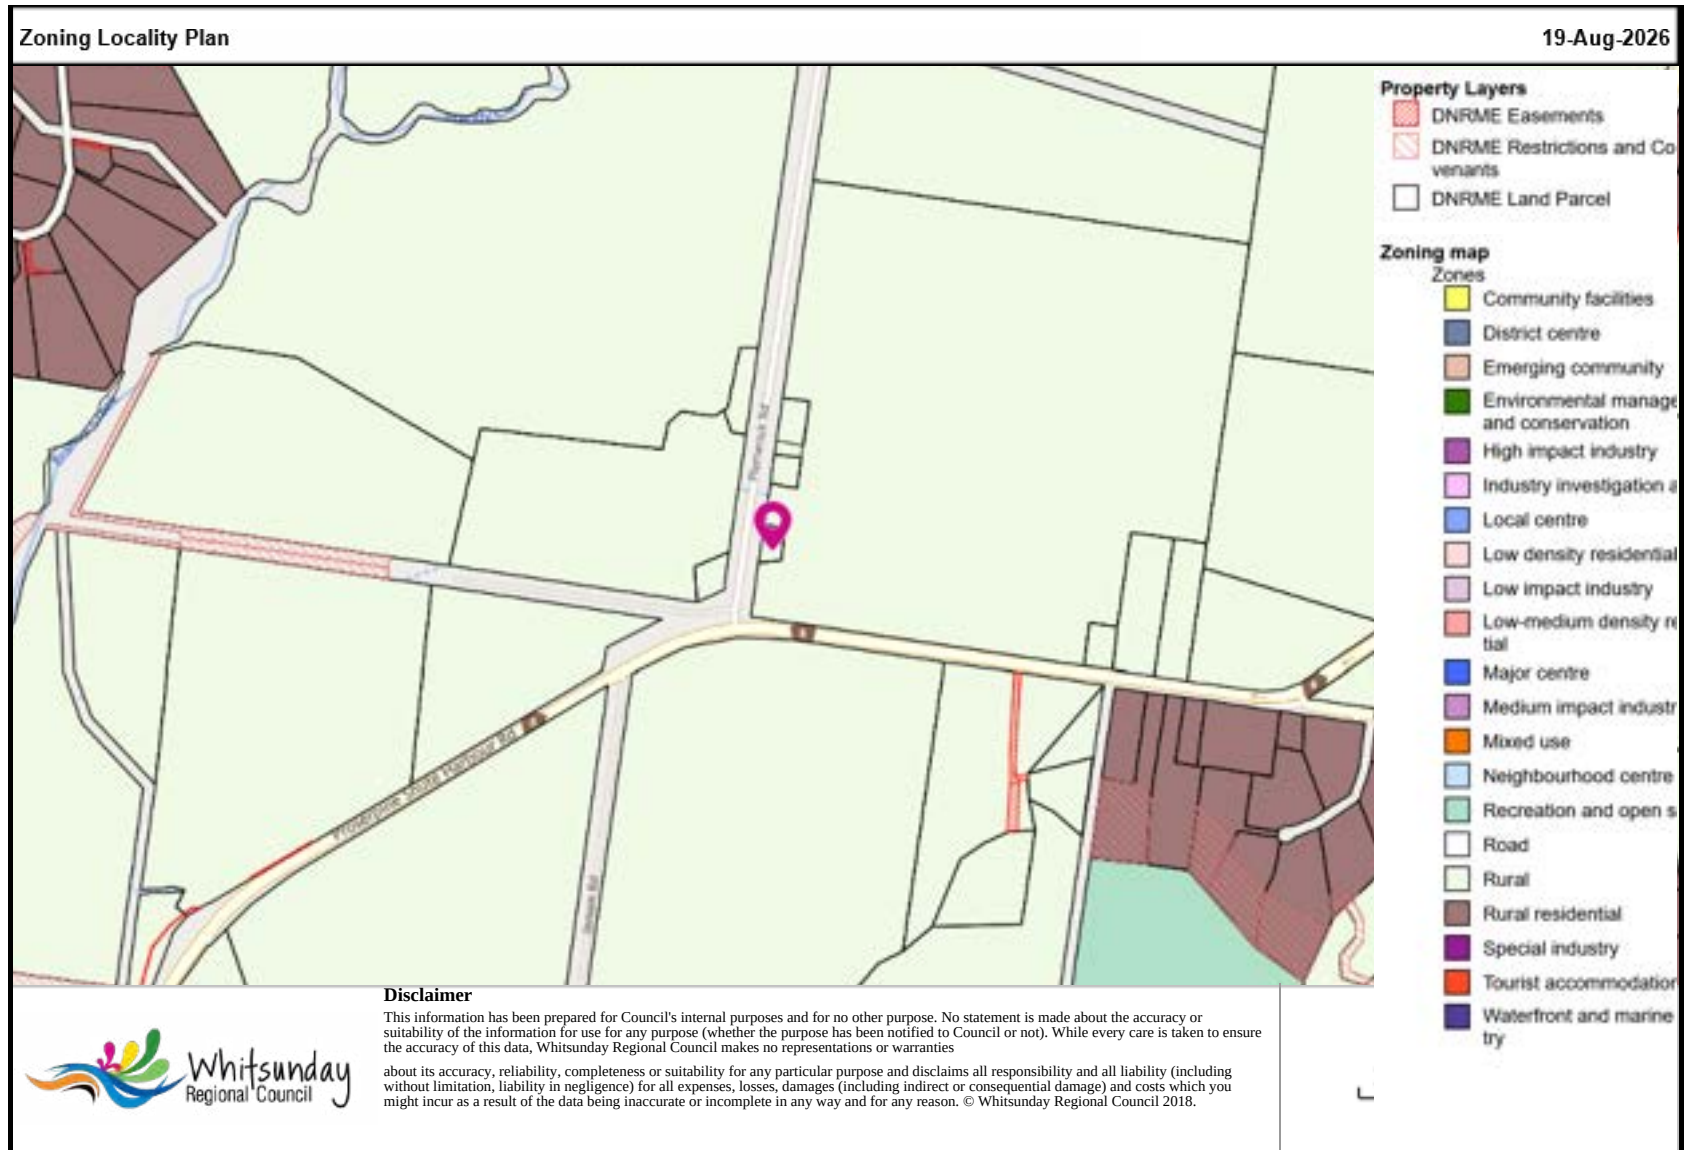

PLANNING ASSESSMENT REPORT

Council has received the following Development Application, which has been assessed against the provisions of the relevant legislation as reported below.

1. Application Summary

Proposal:	Development Application for Development Permit for Material Change of Use - Warehouse (Self-Storage Facility)
Landowner	L & K Bates
Property Address:	14 Plemenuk Road Mount Marlow
Property Description:	L: 4 RP: 723755
Area of Site:	2631m ²
Planning Scheme Zone:	Rural zone
Level of assessment	Impact Assessable
Overlays:	Agricultural land overlay Bushfire hazard overlay Flood hazard overlay Infrastructure overlay
Existing Use:	Shed and dwelling
Existing Approvals:	Private Building Certification - BDD (Shed and Dwelling) on 19 March 2024
Public Notification:	3 July 2026 / 24 July 2026
Submissions received:	Nil
State referrals:	Nil
Infrastructure charges:	\$8,675.35

2. Site Description

The subject land is a relatively flat parcel that contains an existing 7-bay shed where 6 of the bays are proposed to be utilised for the proposed development of a warehouse (self-storage facility). A gravel hardstand area exists in front of the shed, linked to a gravel driveway that connects to Plemenuk Road. The existing shed also contains a small dwelling however that is not subject to this application. The site also has an effluent disposal system and three large water tanks along the frontage. The land has also been historically filled and retained.

The site adjoins land in the rural zone used for both residential and agricultural (cane) uses. Agricultural uses extend from the rear of the property towards Mount Marlow and a residential dwelling is on the eastern boundary (18 Plemenuk Road, Mount Marlow).

3. Proposal Details

The proposal is for a Development Permit for Material Change of Use for a Warehouse (Self-Storage Facility) located at 14 Plemenuk Road, Mount Marlow. The Self-Storage Facility is proposed to utilise a majority portion (6 bays) of an existing 7-bay shed that resides on the premises. The facility will consist of 6 storage bays that are each 12m long by 4m wide. Vehicles will enter from Plemenuk Road and use the gravel hardstand area in front of the shed to manoeuvre vehicles into the storage bays. The area of the 6 self-storage bays is 288m².

The application material advises the facility will operate as a short-term storage solution for large vehicles, boats, caravans, and other high-value assets, with no associated industrial activity, servicing, or on-site processing permitted. The secure and undercover structure protects assets from weather exposure and enhances private asset security. Vehicle movements will be limited to periodic drop-off and collection, resulting in minimal traffic generation and low overall site activity.

It is noted that the building approval for the shed contains a small dwelling in the seventh bay of the shed, closest to Plemenuk Road. This dwelling is not subject to this application and is not a caretaker's residence as advised in the application material.

4. Planning Assessment

The application has been assessed against the relevant provisions of the *Planning Act, 2016* and the Whitsunday Regional Council Planning Scheme, 2017. The proposal is considered to be generally in accordance with the Planning Scheme and is recommended for approval in accordance with the drawings and documents submitted, subject to reasonable and relevant conditions.

4.1. State Assessment and Referral Agency (SARA)

The Application was not referable.

4.2. State Planning Policy – July 2017

The State Planning Policy (SPP) includes interim development assessment requirements to ensure that State interests are appropriately considered by local government when assessing development applications where the local government Planning Scheme has not yet appropriately integrated all of the State's interests in the SPP. As the most recent SPP (July 2017) has not been reflected in the Whitsunday Regional Council Planning Scheme, Part B of the SPP confirms that it applies to the assessment of the development application.

4.3. Mackay Isaac and Whitsunday Regional Plan – February 2012

The Mackay, Isaac and Whitsunday Regional Plan was established to provide the vision and direction for the region to 2031. The plan provides certainty about where the region is heading in the future and provides the framework to respond to the challenges and opportunities which may arise. The proposal is generally consistent with the provisions of the plan; however further assessment is required due to the land being designated within the Regional Landscapes and Rural Production Area and the proposed development is not a rural activity.

Strategic directions – Regional Landscapes and Rural Production Area

The Mackay, Isaac and Whitsunday Regional Plan, February 2012 (Regional Plan) applies to the development and identifies the subject land within the Regional Landscape and Rural Production Area. The proposal has therefore been assessed against the relevant Desired Regional Outcomes (DROs) of the Regional Landscape and Rural Production Area designation in the Regional Plan.

The Regional Landscape and Rural Production Area designation of the Regional Plan seeks to protect rural production areas from development that would adversely affect their productive capacity, result in further fragmentation of rural land, or introduce incompatible uses that may constrain ongoing rural activities. While the proposed warehouse (self-storage facility) represents a non-rural use within a rural production area, the nature, scale and physical circumstances of the development largely limit its potential to conflict with these objectives.

The proposed use will be accommodated entirely within an existing approved shed and does not require any extension to the existing building footprint or the establishment of additional buildings, not resulting in any further physical intensification of the built form or fragmentation of rural land. The proposal instead represents the reuse of an existing structure within an area of the premises that has already been cleared and modified.

The self-storage facility is intended primarily for the storage of large personal assets, including boats, caravans, trailers and similar items. The operational characteristics of the use are relatively low intensity, with limited vehicle movements anticipated and no servicing, maintenance or repair activities proposed to occur on the premises. These characteristics distinguish the proposal from more intensive warehouse or industrial activities that may otherwise be inappropriate within a rural production setting.

The proposed development is also unlikely to adversely affect the amenity or operation of surrounding rural properties. The locality is predominantly characterised by agricultural activities and associated rural buildings, including sheds used for the storage of machinery and equipment. As the proposal retains the existing built form and introduces only a low-intensity storage activity, the development will not materially alter the established rural character of the locality or introduce activities that are incompatible with surrounding rural uses.

The development does not remove productive agricultural land from rural production or create any additional rural lots. The proposal therefore does not contribute to the fragmentation of rural land or create smaller, potentially unviable rural parcels. The use remains confined to an existing building on an established rural premises and does not encroach further into land that may otherwise be available for rural production. It is acknowledged that the balance of the land is not suitable for agriculture due to the operational requirements for manoeuvring vehicles into the shed.

There is also no indication that the proposed storage use would create contested land to existing or future agricultural activities on adjoining land. The proposal contains no habitable aspect and therefore the development will not be impacted by typical agricultural activities. Therefore, the proposal is not expected to undermine the continued operation or long-term viability of surrounding rural production areas.

While the introduction of a non-rural use within the Regional Landscape and Rural Production Area represents a minor departure from the preferred land use intent of the Regional Plan, the extent of that inconsistency is limited by the particular circumstances of the proposal. Specifically, the use involves the reuse of an existing approved structure, does not increase the established built form, does not fragment rural land, does not result in the loss of productive agricultural land and is unlikely to adversely affect surrounding rural activities.

On balance, the proposed warehouse (self-storage facility) is considered to demonstrate an acceptable level of consistency with the strategic intent and relevant DROs of the Regional Plan. Any inconsistency arising from the non-rural nature of the use is minor and appropriately mitigated by its low-intensity operation. The development is considered generally consistent with the intent of the Regional Landscape and Rural Production Area designation of the Regional Plan.

4.4. Whitsunday Regional Council Planning Scheme, 2017

4.4.1. Strategic Framework

The proposal does not conflict with or compromise the Strategic Framework as assessed below.

4.4.2. Strategic Intent

Strategic Intent – Theme 1 – Liveable Communities and Housing

The proposal generally supports the objectives of Liveable Communities and Housing. The theme advises that urban uses are only located away from identified urban areas if they cannot be practically located within the existing settlement pattern due to their nature, scale, effects or necessary relationship to other activities or particular features, resources or infrastructure.

The proposed self-storage facility is intended to provide a short-term storage option and is distinguishable from a conventional industrial land use in terms of its scale, appearance and operational characteristics. The use will be wholly contained within a single existing shed in a rural setting, with no associated industrial activities proposed.

The facility will provide a secure and accessible storage option for local residents and travellers, particularly for larger personal assets such as boats, caravans and trailers. Its low-intensity operation is also compatible with the surrounding rural environment and is not expected to interfere with the continued operation of nearby agricultural activities.

The facility does not depend on pedestrian connectivity, passing trade or proximity to other commercial/industrial uses and therefore does not require a location within an established centre or urban area. Rather, its operational requirements, including vehicle access, manoeuvring and the storage of larger personal assets, are appropriately accommodated within the existing rural setting and space available on the subject land.

The facility will provide secure off-site storage for local residents and rural landholders while maintaining a low-intensity operational profile that is compatible with the surrounding area. Given the nature of the use, its spatial requirements and the absence of a functional need to locate within a centre, the development is not considered to undermine the

intended role or function of nominated centres or urban areas. The proposal is considered consistent with the intent of the Liveable Communities and Housing theme.

Strategic Intent – Theme 2 – Economic Growth

The proposed facility represents a low-intensity storage use that is compatible with the surrounding agricultural and rural residential activities. The development does not introduce intensive urban or industrial activities that would adversely affect the operation of adjoining rural land or residential uses. The facility provides a complementary storage function that can support the practical needs of rural landholders and residents while preserving the established rural character of the locality. The proposal is not expected to compromise the continued operation, or long-term viability of primary production within the surrounding rural area.

Therefore, the development is consistent with the Economic Growth Strategic Intent outcomes.

Strategic Intent – Theme 3 – Environment and Heritage

The proposed warehouse (self-storage facility) is located within an existing approved building on previously cleared and levelled land and does not require any additional vegetation clearing or disturbance to areas of environmental significance. The existing building, including its servicing arrangements and setbacks to adjoining rural land, has previously been approved and no additional built form is proposed as part of this application.

Given the contained nature of the use and retention of the existing low-scale building, the development will not materially alter the established rural character, visual amenity or scenic qualities of the surrounding landscape and therefore is consistent with the Environment and Heritage theme.

Strategic Intent – Theme 4 – Safety and Resilience to Hazards

The proposal contains no additional built form and utilises an existing approved shed. In addition, there are no sensitive or vulnerable uses proposed, nor does it result in occupants on adjoining premises being subject to additional hazard impacts.

A flood report has been undertaken to support the proposal where it has been found that there are no additional premises placed at risk as a result of the location of the existing shed and fill pad.

The proposed facility is limited to a low-intensity storage use and does not involve industrial processing, the storage or handling of hazardous materials, or activities likely to generate unacceptable air, noise or odour emissions. Vehicle movements will be limited to intermittent access associated with the storage and retrieval of items and are not expected to generate significant traffic or amenity impacts.

The proposal complies with the code.

Strategic Intent – Theme 5 – Infrastructure

The proposal intends to utilise the local road network, which is the only Council infrastructure network that could be impacted by the proposed development, given reticulated services are not available in the area. Vehicle movements associated with the use are limited to periodic storage, resulting in low traffic volumes that will not compromise the safety or efficiency of surrounding transport corridors. The supporting Traffic Impact Assessment has sufficiently demonstrated the low vehicle movements generated by the development and therefore indicating a minimal impact to the local road network. The proposal also has no impact on the adjacent cane railway.

Therefore, it is consistent with the Infrastructure Strategic Intent outcomes.

4.4.3. Overlay Codes

Agricultural Land Overlay Code

The proposed development does not constitute a rural activity; however, it will not result in the permanent alienation of productive agricultural land. While the site adjoins land used for rural purposes, the proposed use contains no residential component and is limited to the storage of large privately owned vehicles and similar assets. Given its low-intensity operational characteristics, the development is not expected to create land use conflicts or otherwise constrain the continued use of adjoining rural land for agricultural production.

The subject site has an area of approximately 2,631m² and adjoins an existing residential dwelling. Having regard to the relatively small size of the site, its existing development and its proximity to an established residential use, the site has limited capacity to accommodate intensive agricultural activities. The proposed use therefore does not displace an existing productive rural activity or materially reduce the agricultural capacity of the area in compliance with PO1. The shed was constructed lawfully as a domestic shed on a rural property and therefore its impact on the rural land was an 'as of right' impact.

Overall, the scale and low-intensity nature of the proposed self-storage facility are considered appropriate to the characteristics of the site and surrounding land. The development will utilise an existing developed area without further alienating or fragmenting agricultural land and will not diminish the productive capacity or ongoing agricultural use of adjoining rural land.

The proposal complies with the overlay.

Bushfire Hazard Overlay Code

The site is mapped for high bushfire hazard under the overlay. The proposed warehouse (self-storage facility) will not change the level of bushfire hazard or increase the risk to life, property, and the environment. Despite the high classification, the site contains no vegetation and the building permit for the existing shed was supported by a Bushfire Attack Level (BAL) Assessment Report, prepared by BDD Building Certifiers, reference BAL_BDD-23052, dated 14 August 2023. The recommendations of the report have been confirmed to be applied as shown on the Form 21 building final that is available on Council records. Sufficient water supply in the form of three on-site water tanks is available for firefighting purposes should the need arise.

The proposal complies with the overlay.

Flood Hazard Overlay Code

The site is mapped for both medium and low hazard flooding across the subject land. A substantial Flood Impact Assessment (FIA) undertaken by ALNDD Engineering in support of the proposal.

The FIA's principal methodology was to undertake a rain-on-grid hydraulic model using HEC-RAS in accordance with Australian Rainfall and Runoff 2019 (AR&R19) and assessment was undertaken for the 10% AEP and 1% AEP design flood events, with a 90-minute duration identified as the critical storm for the catchment. It is noted that a 1% AEP plus climate change scenario has not been modelled. In the instance of this site and surrounding area, it considered acceptable that climate change modelling has not been completed as the purpose of the study is to assess the hydraulic impacts of the existing development under baseline design conditions and to demonstrate that the post development scenario does not result in adverse impacts to upstream, downstream, or adjacent properties.

The modelling results outlined the following:

- Flooding at the site is characterised by shallow, low-velocity overland flow
- Flood depths across the site are less than 0.20m
- Flow velocities are low and consistent with sheet flow conditions
- Flood hazard is H1–H2 (low hazard).

Appropriately, the FIA compared Baseline and Post Development conditions to confirm that:

- There is no material increase in flood levels, depths, velocities or hazard caused by the proposed development
- Afflux is negligible (within $\pm 0.05\text{m}$)
- There are no adverse impacts to upstream, downstream or adjoining properties.

The completed earthworks and development pad have been constructed such that:

- Existing overland flow paths are preserved
- Flood conveyance through the adjacent sites is maintained.

From an overlay assessment perspective, the FIA demonstrates that the development:

- Does not increase flood levels, depths, velocities or hazard
- Does not obstruct or redirect existing overland flow paths
- Maintains flood conveyance and floodplain storage
- Does not result in adverse impacts to upstream, downstream or adjoining properties
- Results in negligible afflux (generally within $\pm 0.05\text{m}$)
- Is subject to shallow, low velocity overland flow
- Is predominantly classified as low hazard (H1–H2 – safe for vehicles).

Overall, the submitted FIA demonstrates that the development is unlikely to materially worsen existing flood behaviour, with modelling identifying no significant increase in flood depth, level, velocity, hazard or afflux on the subject site or adjoining land. Existing overland flow paths and flood conveyance are maintained, and the subject development

is predominantly affected by low H1-H2 flood hazard, which is acceptable for an industrial land use. The development comprises non-habitable storage sheds and therefore habitable floor level requirements are not applicable.

The assessment demonstrates that the proposed development complies with the performance outcomes of the Flood Hazard Overlay Code.

Infrastructure Overlay Code (Water Supply Buffer)

A slither of the Water Supply Buffer sub-category touches the southern boundary of the subject land. As the proposed shed is already existing and is outside of the overlay itself, the proposed development complies with the overlay.

4.4.4. Zone Code

Rural Zone Code

The primary purposes of the Rural zone code are to provide for rural uses, provide opportunities for non-rural uses that are compatible with agriculture and protect and manage natural resources for primary production. The proposal is for an industrially aligned land use in the form of a Warehouse (self-storage sheds).

As assessed in the Agricultural overlay, the proposed development does not provide for a rural activity but does not result in permanent alienation or further fragmentation of agricultural land. The site is already cleared, modified with imported fill and has an existing shed, and given the 2,631m² lot size, it has limited agricultural capacity.

Overall outcome 3(d) advises that non-rural activities are located, designed and operated to minimise conflicts with existing and future Rural activities on the surrounding rural lands. As the proposal contains no residential land use aspect, the adjacent rural operations will not be impacted by the proposed storage sheds. Further, the use is low-scale development and does not involve industrial operations, logistics activities, loading yards, freight handling, or any form of commercial storage depot function. The use is not intended as a commercial self-storage depot or industrial storage yard, but rather a small-scale, locally serving facility responding to the area's lifestyle storage demand. Given the low-intensity nature and limited operational requirements of the self-storage facility, the existing rural premise provides an appropriate location for the use without compromising the intended function or availability of industrial land elsewhere in the region.

Furthermore, the proposal also does not represent or facilitate urban expansion into the rural area. Rather, it involves the adaptive reuse of an existing approved building, with no additional built form or expansion of the development footprint proposed. Having regard to the limited scale of the facility and the intermittent nature of vehicle movements associated with the storage and retrieval of items, the proposal will not materially affect the function, capacity or safety of the surrounding transport network.

Overall, it is acknowledged that the proposed development is not for a rural activity, however the storage sheds are a low-scale development, requiring limited infrastructure to run effectively without compromising the adjacent agricultural land use. The proposal represents a low-intensity and compatible use within the rural setting, capable of

coexisting with surrounding agricultural and rural residential activities without creating land use conflicts or adversely affecting their continued operation, productivity or amenity.

4.4.5. Development Codes

Industrial Activities Code

While defined as an industry activity, the proposed self-storage facility is a low-intensity use providing secure storage for large personal assets such as boats, caravans, trailers and collector vehicles. The size of these items requires sufficient space for vehicle access and manoeuvring. As the facility will service only six tenants and responds to a residential storage need rather than an industrial or business use, locating it on industrial zoned land may unnecessarily occupy land better suited to higher intensity, employment generating activities. An assessment against the code is as follows.

The proposed facility occupies 10.9% of the land. Due to the size and shape of the land, achieving the required front setback would not have been possible, however side and rear setbacks are compliant and there are no openings towards adjacent residential accommodation. Despite the front setback non-compliance, the proposal achieves a suitable streetscape and does not create any adverse amenity impacts due to the low-impact nature of the storage facility and therefore complies with PO1 and PO2.

The storage facility attracts no on-site demand for infrastructure; however, three sufficient water tanks reside on the premises. The applicant has not advised that a caretaker is required for the facility and therefore an effluent system is not required, however an effluent system exists via a Plumbing Permit issued by Council for the small dwelling in the first bay. A substantial manoeuvring area exists in front of the shed, therefore demonstrating compliance with AO3.1 – AO3.3.

From an environmental performance perspective, the proposal generates very minimal noise which is going to be limited to the daylight operating hours of the facility. Additionally, the proposal is not expected to create odours, lighting impacts or vibrations in compliance with AO4.1 – AO4.4. No industrial activities such as repairs or maintenance are permitted within the facility, and no hazardous materials will be kept on-site, achieving compliance with AO5.1 – AO6.3. There are no on-site retail options and no trade waste or washdown is permitted (AO7.1 – AO8.1). The proposal complies with the code.

Healthy Waters Code

Not applicable as the site is not large enough to trigger the code's requirements.

Infrastructure Code

The proposed self-storage facility will operate within the existing approved shed, which is already connected to infrastructure and services, although they are not required for the operation of the facility. No extensions or additional building works are proposed and therefore no additional demand is triggered requiring augmentations to the existing on-site infrastructure. The proposal complies with the code.

Landscaping Code

The site benefits from established landscaping in the form of native trees within the Plemenuk Road reserve, providing an appropriate buffer screen to the site from Plemenuk Road. As maximum on-site area is required for manoeuvring vehicles into the sheds, the site is considered to have an appropriate level of landscaping commensurate with the locale, thereby complying with the code.

Transport and Parking Code

A Traffic Impact Assessment (TIA) by ALNDD Engineering was submitted with the proposal. The TIA demonstrates that the proposed development will generate a minor increase in traffic, estimated at approximately 5-10 vehicle movements per day and 1-2 movements during the peak hour. Having regard to the low existing traffic volumes on Plemenuk Road and the limited scale of the development, the additional traffic is not expected to materially affect the safety, capacity or operation of Plemenuk Road or the Plemenuk Road/Shute Harbour Road intersection. A review of Plemenuk Road's formation confirms that it meets the standard of a Rural Access and the additional vehicle movements generated by the proposal does not trigger any upgrade in road hierarchy. Therefore, no upgrades to the broader road network are triggered.

Swept path analysis demonstrates that the nominated car and caravan design vehicle can enter and exit the site in a forward direction, manoeuvre within the internal hardstand and reverse into the storage bays without requiring reversing movements onto Plemenuk Road. The internal layout therefore provides sufficient area for the expected vehicle types associated with the development. The existing access location is also considered suitable, subject to the crossover being upgraded and sealed from the property boundary to Plemenuk Road in accordance with Council Standard Drawing RS-056.

The internal hardstand provides sufficient area for temporary standing, loading and unloading associated with the storage bays. Given the low-frequency nature of the storage use and the available manoeuvring area, the proposed parking arrangement is considered adequate for the anticipated demand. Essentially, the 6-bays for the storage shed fulfill the parking demand for the storage facility. In addition, internal sealing of the gravel hardstand area is not considered warranted and detracts from the rural amenity of the area and therefore, conditions have not been applied requiring internal operational works for a sealed car parking area.

The TIA identifies an Entering Sight Distance requirement of approximately 210m based on an adopted 80km/h approach speed. While greater than 200m is available in the northbound direction, only approximately 120-150m is available in the southbound direction. The applicable Entering Sight Distance requirement is therefore not achieved in the southbound direction. Notwithstanding, the required stopping/approach sight distance of approximately 100m is achieved in both directions and the development will generate only a very low number of vehicle movements. Having regard to the low-volume function of Plemenuk Road, limited traffic generation of the development and maintenance of clear roadside sight lines, the available sight distance is considered acceptable in the view of the RPEQ and Council's Development Engineer.

The proposal is considered to comply with Council's Development Manual and Transport and Parking Code. Conditions of approval are included for the external access to be upgraded in accordance with RS-056.

5. Public Submissions

The development application was placed on public notification between 3 July 2026 and 24 July 2026 in accordance with the relevant provisions of the *Planning Act 2016*. The Notice of Compliance was received on 29 July 2026. No submissions were received during this period of Public Notification.

6. Infrastructure Charges

6.1. Adopted Infrastructure Charges Resolution

The following is a breakdown on the Infrastructure Charges for the development:

Adopted Charge					
Type of Development	Development Category	Demand Unit & Qty	Charge Rate		Adopted Charge
MCU	Warehouse	288m2	\$67.85 per m2 of GFA		\$19,540.80
Existing	Residential – 1 or 2 bedroom dwelling house	1	\$27,163.80		\$27,163.80
Total Adopted Charge					\$46,704.60
Credit					
Type of Development	Development Category	Demand Unit & Qty	Charge Rate	Discount	Total Credit
Existing	Residential – 3 or more bedroom dwelling house	1	\$38,029.25	100%	\$38,029.25
Total Credit					\$38,029.25
Total Levied Charge					\$8,675.35

1.0 ADMINISTRATION

- 1.1 The approved development must be completed and maintained generally in accordance with the approved drawings and documents:

Plan/Document Name	Prepared By	Plan Number	Dated
Proposal Plan	Vision Surveys (QLD) Pty Ltd	251010-PP01 Rev A	13/02/2026
Ground Floor Plan	Sandra Hansche (marked up in red by Vision Surveys QLD)	02/07 Revision C	13/12/2023 (marked up 24/04/2026)
Elevations	Sandra Hansche (marked up in red by Vision Surveys QLD)	04/07 Revision C	13/12/2023 (marked up 24/04/2026)
Bushfire Attack Level (BAL) Assessment Report	BDD Building Certifiers	BAL_BDD-23052 Revision A	14/08/2023
Flood Impact Assessment	ALNDD Engineering	260001 Revision 1	10/04/2026
Traffic and Access Assessment Report	ALNDD Engineering	260001 Revision 1	11/04/2026

- 1.2 The following further development permits are required prior to commencement of work on site or commencement of the use:
- Building works (Change of Classification).
- 1.3 Where a discrepancy or conflict exists between the written conditions of this approval and the approved plans, the requirements of the written condition(s) will prevail.
- 1.4 All conditions of this approval must be complied with in full to Council's satisfaction prior to the commencement of the use.
- 1.5 The applicant shall demonstrate and provide evidence that compliance with all conditions of this development approval and any other subsequent development approvals as a result of this development approval have been complied with at the time of the commencement of the use.

2.0 CLEARING, LANDSCAPING AND FENCING

- 2.1 Any vegetation removed must be disposed of to the requirements of the Council. Transplanting, chipping or removal from site are the preferred solutions.
- 2.2 All vegetative waste cleared as part of the development of the site is to be either:
- a) stored neatly on site and shredded within sixty (60) days of clearing; or
 - b) removed off the site to an approved disposal location.
- 2.3 Any pruning works must be in accordance with AS 4373-1996 – Pruning of Amenity Tree.
- 2.4 No invasive plants (Biosecurity Act, 2014) or declared local pests (Local Law no.3) shall be planted on the site or allowed to invade the site and the site must be managed and maintained to exclude weeds.
- 2.5 To reduce the spread of weeds, all earthmoving equipment shall be free of soil and seed before being taken to the work site and again on completion of the project.

3.0 ACCESS AND PARKING

- 3.1 A Road Works permit must be obtained prior to commencement of work for the external access from Plemenuk Road.
- 3.2 The external access must be constructed in accordance with the Approved Road Works Permit prior to the commencement of use.
- 3.3 All accesses, driveways, circulation roads, aisles, parking bays and manoeuvring areas must be designed and constructed so as to comply with the criteria described in AS2890 and AS1428.
- 3.4 All internal vehicle paths are to be constructed to an engineer designed all-weather gravel standard.
- 3.5 The warehouse hardstand footprint is to be constructed of a suitable gravel pavement to provide an all-weather surface and cater for relevant vehicle movements.

4.0 STORMWATER AND FLOODING

- 4.1 All site works must be undertaken to ensure that there is no increase in flood levels and/or flood frequency at any locations where existing landowners and/or users are adversely affected by waterway flooding for all events up to and including Q100.
- 4.2 All stormwater drainage works must be designed and constructed in accordance with the Queensland Urban Drainage Manual current at the time of development and Council's Development Manual (or equivalent replacement document current at the time of development).

5.0 OPERATING PROCEDURES

- 5.1 No repairs to vehicles, boats, caravans or trailers are to be conducted on-site.
- 5.2 The proposed Warehouse storage area is for the exclusive storage of cars, boats, caravans and trailers. No other types of vehicles or machinery is permitted to be stored within the storage area unless conducted as part of an existing rural activity.
- 5.3 Vehicles entering and exiting the site must do so in a forward gear.
- 5.4 The site is to be kept clean and tidy at all times to the satisfaction of Council.
- 5.5 Only vehicles subject to a storage arrangement with the operator are permitted to be kept on site.
- 5.6 Prior to the commencement of the use, a lockable gate is to be installed at the property boundary with Plemenuk Road for the full frontage of the site.

6.0 MISCELLANEOUS

- 6.1 If any item of cultural heritage is identified during site works, all work must cease and the relevant State Agency must be notified. Work can resume only after State Agency clearance is obtained.

The Applicant is reminded of their obligations under the Aboriginal Cultural Heritage Act, 2003 and the Torres Strait Islander Cultural Heritage Act 2003. Further information and databases are available from the Department of Aboriginal and Torres Strait Islander Partnerships at: www.datsip.qld.gov.au
- 6.2 Any building materials, equipment and the like must be appropriately tied down, placed indoors and secured on site at the time of preparation for cyclone events. The on site supervisor is to ensure that all contractors/employees take the necessary steps to secure the construction site in the event of a cyclone.

- 6.3 All construction materials, waste, waste skips, machinery and contractors' vehicles must be located and stored or parked within the site. No storage of materials, parking of construction machinery or contractors' vehicles will be permitted in Road Reserve or adjoining land unless written permission from the owner of that land and Council is provided.
- 6.4 It is the developer's responsibility for the full rectification of any damage caused to neighbouring public infrastructure (such as footpaths, driveways, fences, gardens, trees and the like) caused by contractors, including clean up of any litter or waste that is a result of the subject development.

7.0 ADVISORY NOTES

7.1 Hours of work

It is the developer's responsibility to ensure compliance with the *Environmental Protection Act 1994*, which prohibits any construction, building and earthworks activities likely to cause nuisance noise (including the entry and departure of heavy vehicles) between the hours of 6.30 pm and 6.30 am from Monday to Saturday and at all times on Sundays or Public Holidays.

7.2 Dust Control

It is the developer's responsibility to ensure compliance with the Environmental Nuisance of the *Environmental Protection Act 1994* which prohibits unlawful environmental nuisance caused by dust, ash, fumes, light, odour or smoke beyond the boundaries of the property during all stages of the development including earthworks and construction.

7.3 Sedimentation Control

It is the developer's responsibility to ensure compliance with the *Environmental Protection Act 1994* and Schedule 9 of the Environmental Protection Regulation 2008 to prevent soil erosion and contamination of the stormwater drainage system and waterways.

7.4 Noise During Construction and Noise in General

It is the developer's responsibility to ensure compliance with the *Environmental Protection Act 1994*.


7.5 General Safety of Public During Construction


It is the project manager's responsibility to ensure compliance with the *Work Health and Safety Act 2011*. It states that the project manager is obliged to ensure construction work is planned and managed in a way that prevents or minimises risks to the health and safety of members of the public at or near the workplace during construction work.

It is the principal contractor's responsibility to ensure compliance with the *Work Health and Safety Act 2011*. It states that the principal contractor is obliged on a construction workplace to ensure that work activities at the workplace prevent or minimise risks to the health and safety of the public at or near the workplace during the work.


It is the responsibility of the person in control of the workplace to ensure compliance with the *Work Health and Safety Act 2011*. It states that the person in control of the workplace is obliged to ensure there is appropriate, safe access to and from the workplace for persons other than the person's workers.

- 7.6 Enquiries relating to the aforementioned conditions should be directed to the Liveability and Development Services Directorate who will direct the enquiry to the relevant officer.

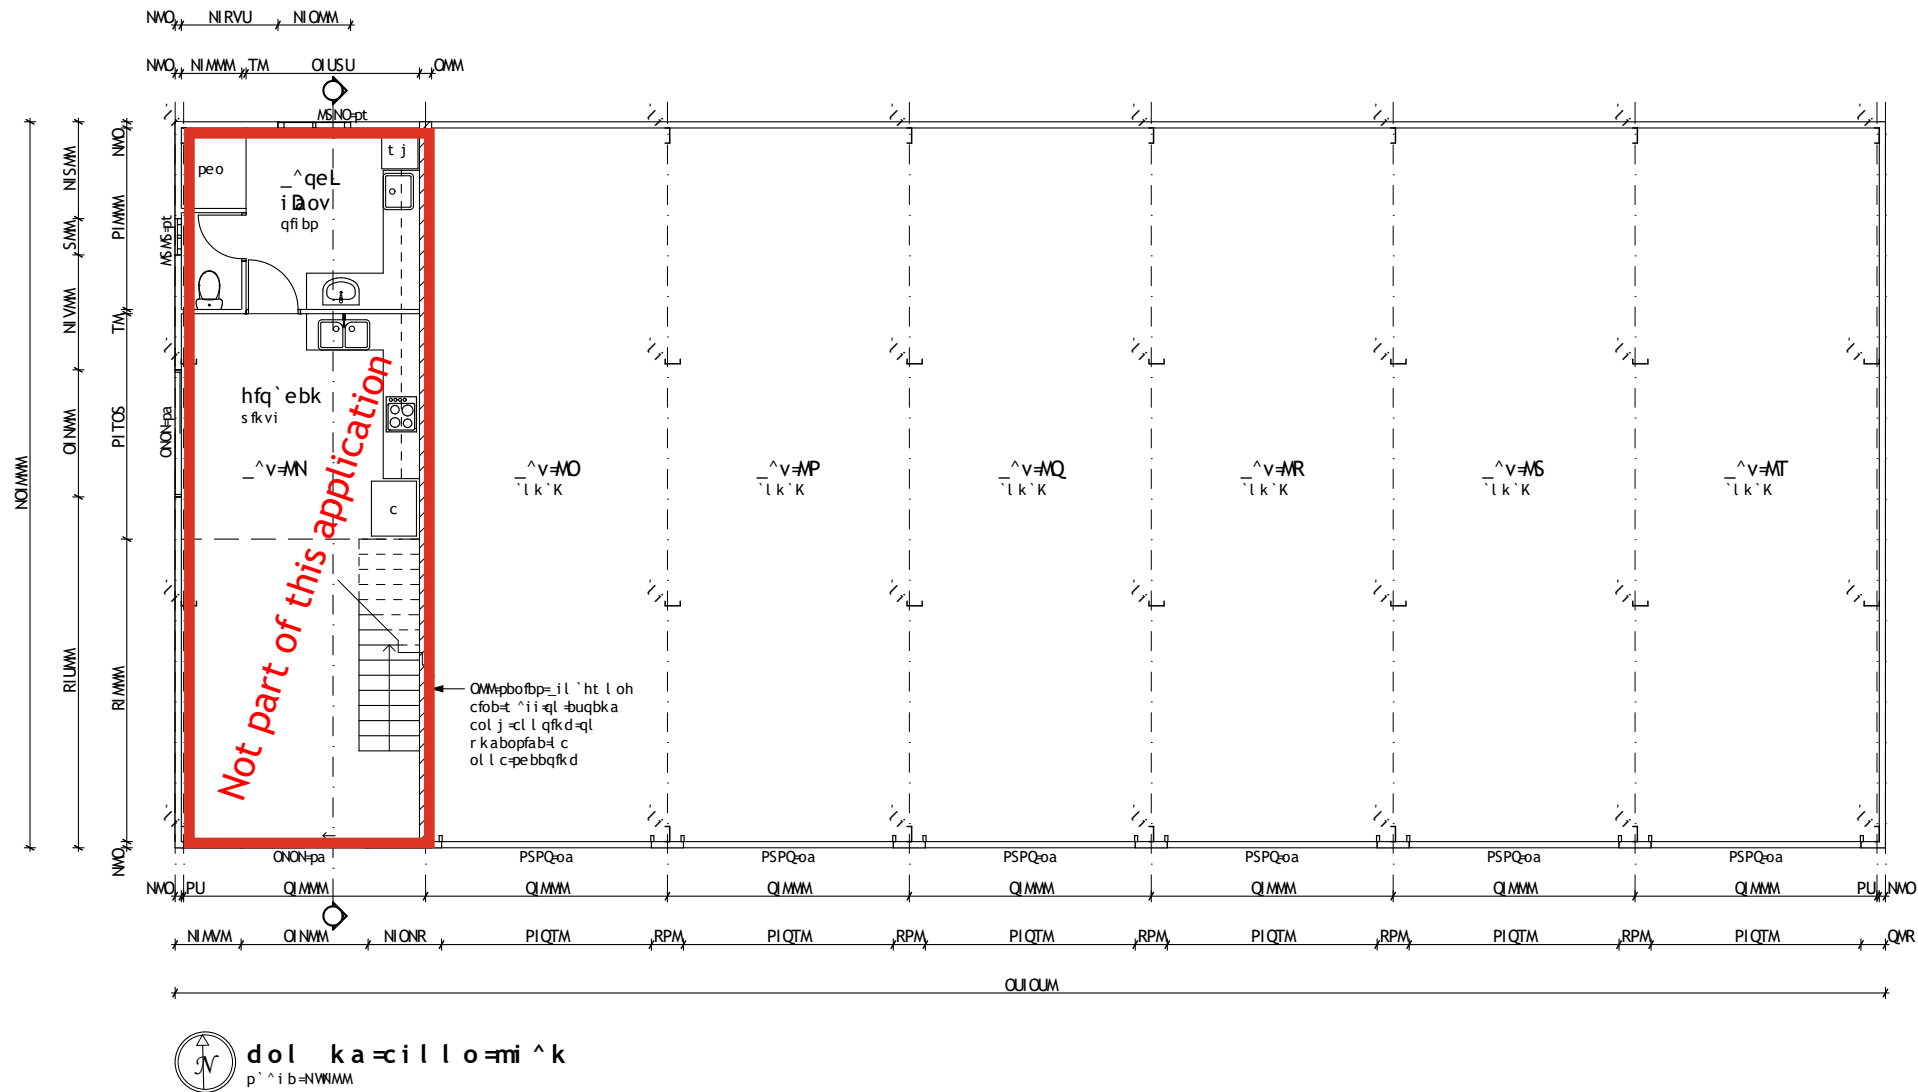

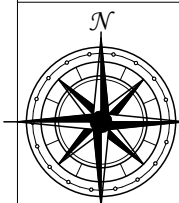dbkbo^i al -kl qp^i b=ao^t fkd pK ^i i=afj bk pfl k p=ob=kl j fi i fj bq bopK afj bk pfl k p=ob=kl j fi i=pf b p= ki vK sbofcv=i i=bs bi p=C=afj bk pfl k p= k=pfqb moft o=ql =l j j bk^ fkd=l k p qor^ qfl k K ^i i= l oh=ql =l j m v= fqe=qeb=^i _r fi afkd=^ q=NVTR-C=_r fi afkd=obdri^ qfl k=QMS		
fppr b =	abp^ ofm qfl k =	a^qb
^=	cl o=r fi afkd=nmol s^i=	NPLMTLOWCP
_=	^aa=cr qr ob=peba= bi bs^ qfl k p=	COLMULOVCP
'=	j l s b=at bi i fkd=col j = b^pq=ql =t bpq=pfab= c=peba	NPLNOLOVCP
 p^k a o^=e^k p^e b building designer M OU=T = ST ë-âÇÜ-âë] ó-ÜççKâçä K-i n_'' =NMVPPVNO		
mol b^q	mol ml pba =peba	
^i fbk q	i fkap^v=^qbp=_ fi afkd	
pfqb	il q=M =k=omTO TRR N =mb bk =ol^a ^kkl k^iibv=ia=UMO	
ao^t fkd=qfqi b	dol ka=ill o=mi^k	
p^i b= k=P	N NMM	
mol b^q=krj _bo	OMO MS=	
ao^t fkd=krj _bo	MO MT=	

Marked up in red by
Vision Surveys QLD -
21/4/2026

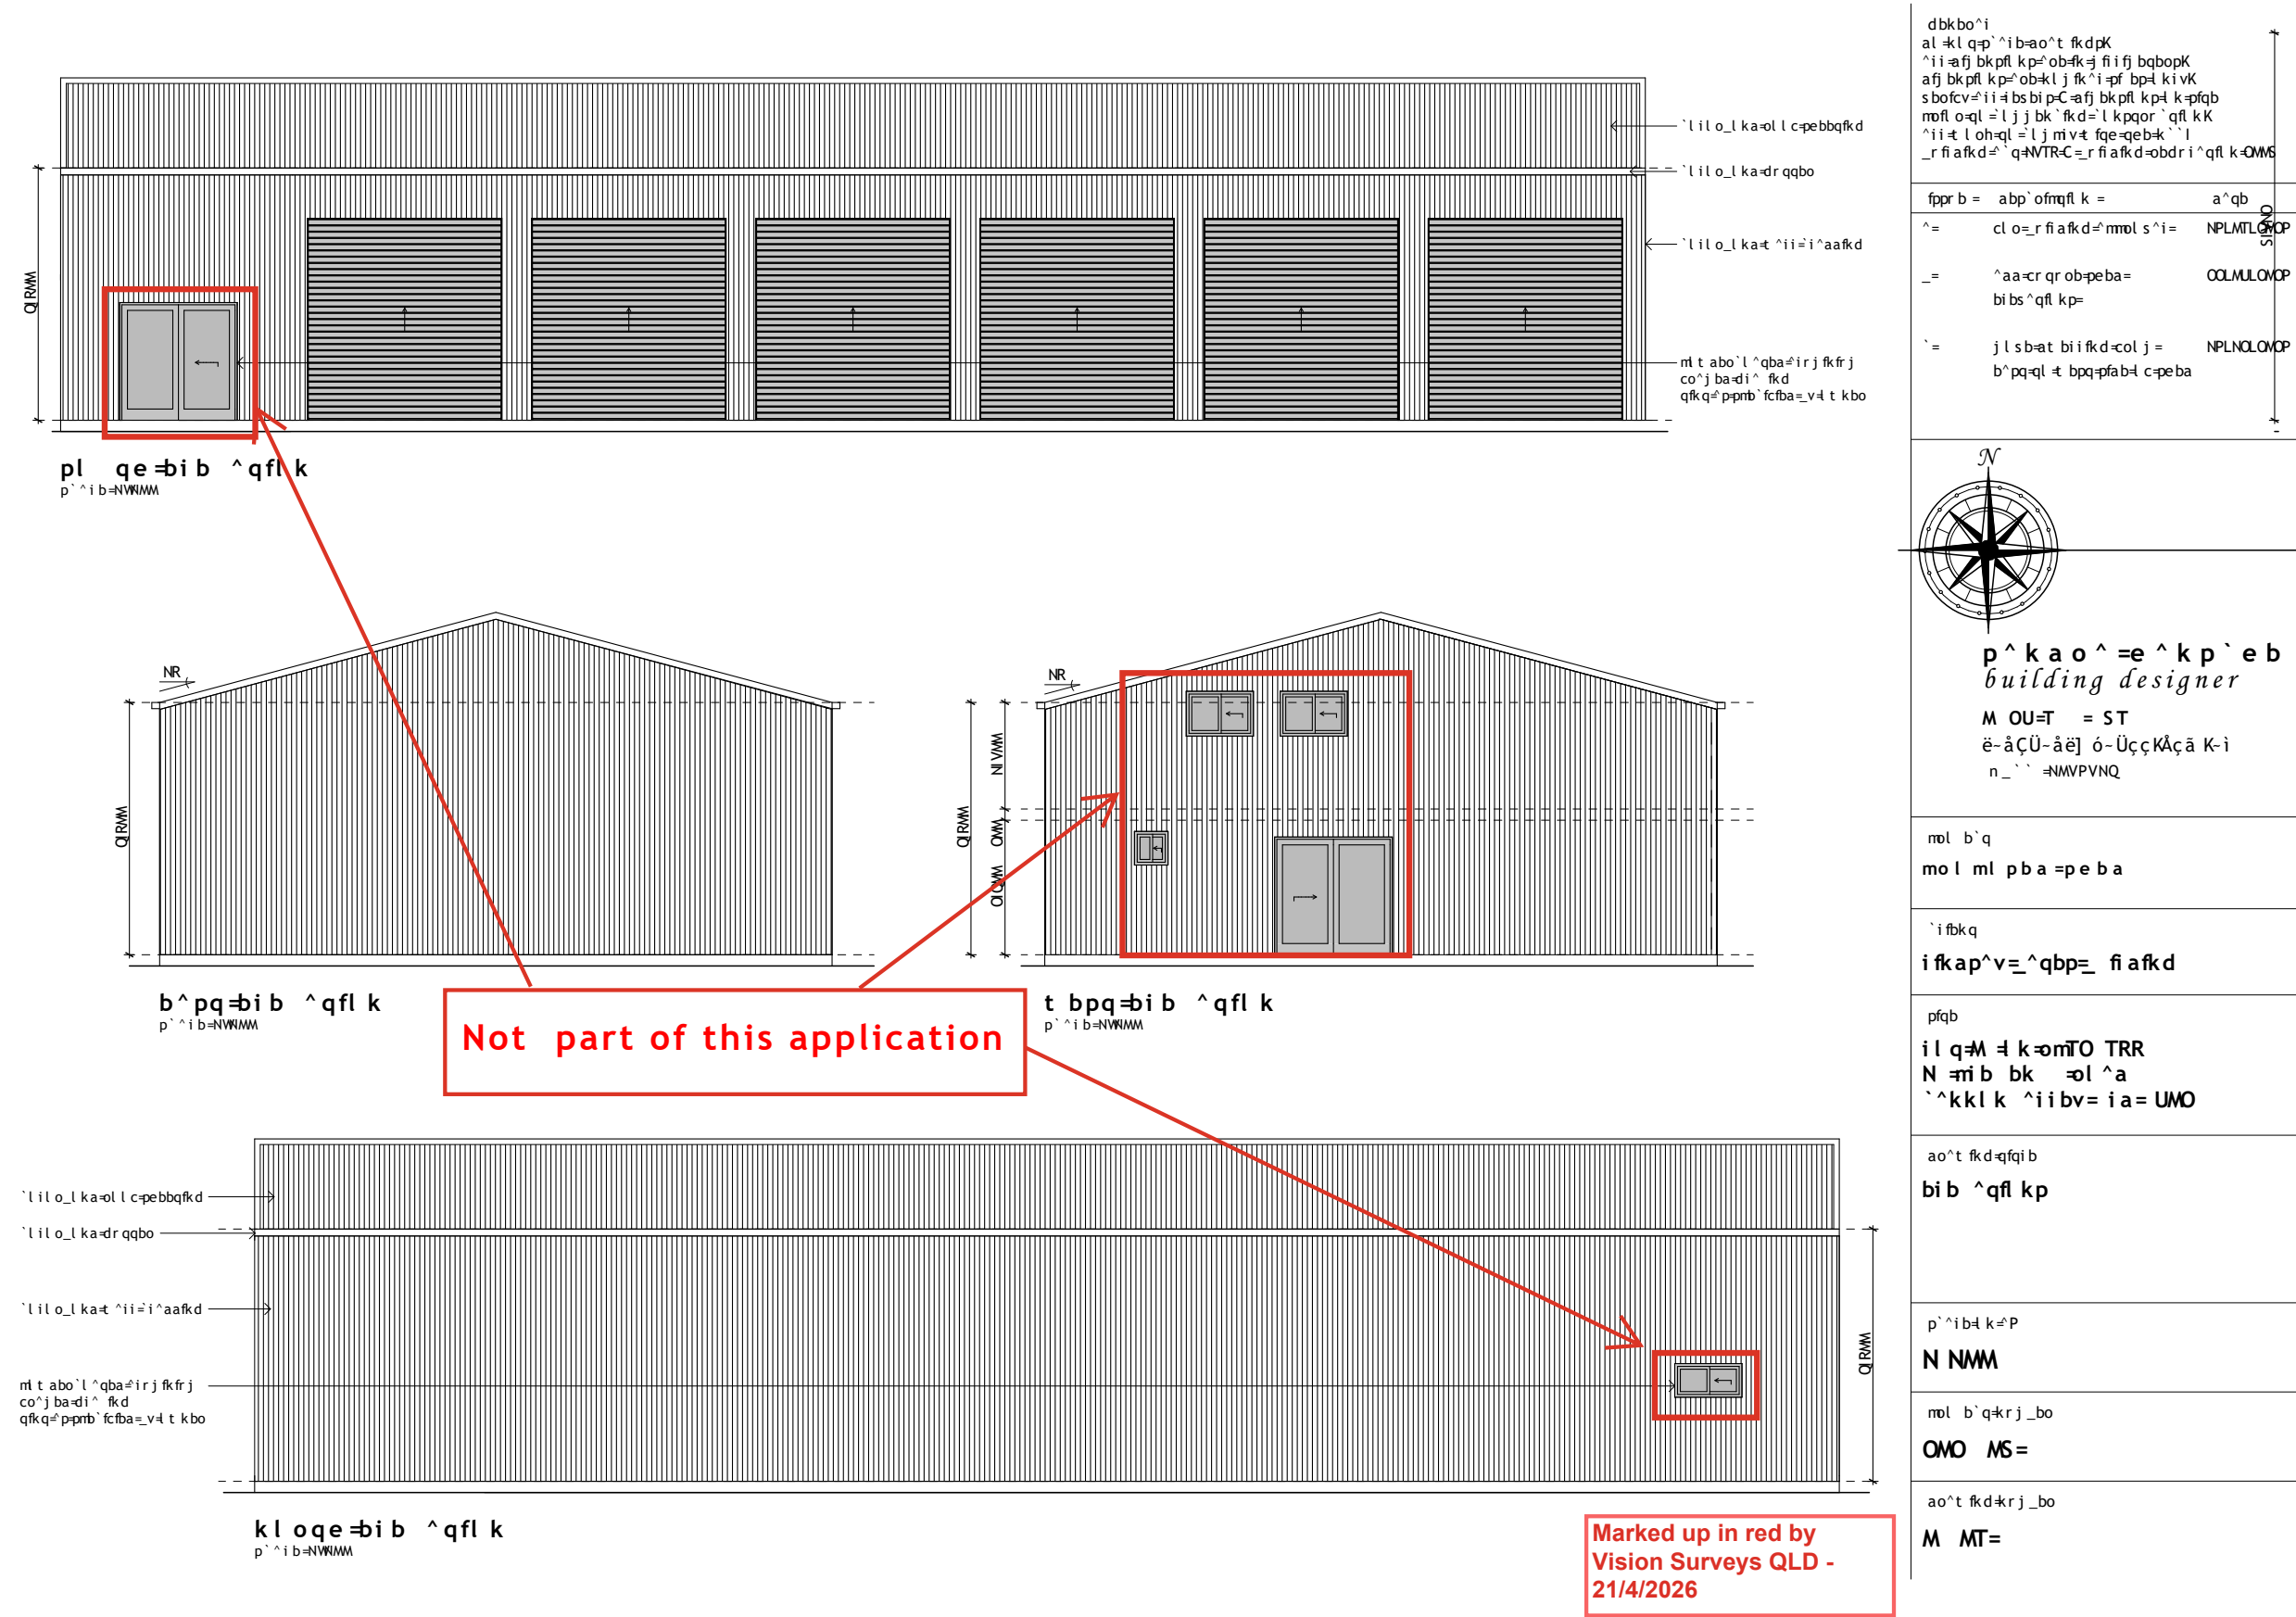

11.6 - 20241130 - Request for Negotiated Decision Notice for Other Change Approval for Development Permit for Reconfiguring a Lot - Boundary Realignment - Two (2) Lots into Two (2) Lots and Reconfiguration of One (1) Lot into Two (2) Lots - 23 Allan Road

MEETING DETAILS: Ordinary Council Meeting - Wednesday 23 September 2026

AUTHOR: Planner

AUTHORISING OFFICER: Director Liveability and Development Services

PURPOSE

To present the assessment of a request for a negotiated decision notice and seek Council's determination.

EXECUTIVE SUMMARY

Council has received a request for a negotiated decision notice in relation to an Other Change Approval to Development Permit for Reconfiguring a Lot - Boundary Realignment – Two (2) Lots into Two (2) Lots and Reconfiguration of One (1) Lot into Two (2) Lots at 23 Allan Road Conway Beach, described as Lots 6 and 8 on RP746282.

The application for Other Change (a change that is not a minor change) was approved under delegation on 14 April 2026. The development approval includes separate sets of conditions for two aspects of development. Aspect 1 conditions are for the boundary realignment and aspect 2 conditions are for the subdivision of one lot into two lots. The change representations have been lodged within the appeal period seeking to remove the following conditions in Aspect 2:

- Conditions 6.1-6.8 for upgrade of Allan Road from the intersection of Conway Road to the entrance to the property to a sealed standard.

The proposed lots have frontage and access to Allan Road, an unsealed road that services 27 lots. The standard of Allan Road does not meet the requirements in the Development Manual for a road servicing this number of lots. To meet the current design standards, Allan Road must be upgraded to 8m formation width and to 6m sealed pavement width.

The applicant requested to remove the conditions for road upgrade based on the fact that one additional lot will increase number of vehicle trips per day by 3.7% and conditions for road upgrade are not reasonable.

The development will place additional vehicle movements on Allan Road and therefore, it is recommended to retain Conditions 6.1-6.8, which require the upgrade of Allan Road to an 8m wide formation and 6m wide pavement seal consistent with Council's adopted standards.

The developers planning representative has been informed of the option to request Council consider entering into an infrastructure agreement in lieu of undertaking the works. Council has been advised the developer does not intend to pursue this option.

OFFICER'S RECOMMENDATION

That Council refuse the request for Negotiated Decision Notice for Other Change Approval to Development Permit for Reconfiguring a Lot - Boundary Realignment – Two (2) Lots into Two (2) Lots and Reconfiguration of One (1) Lot into Two (2) Lots 23 Allan Road Conway Beach, described as Lots 6 and 8 on RP746282.

This is page 229 of the Agenda of Council's Ordinary Council Meeting - 23 September 2026



BACKGROUND

On 12 June 2025, Council approved a development application for development permit for Reconfiguring a Lot – Boundary Realignment Two (2) Lots into Two (2) Lots under delegation.

On 14 April 2026, Council approved development application for other change to Development Permit for Reconfiguring a Lot – Boundary Realignment – Two (2) Lots into Two (2) Lots and Reconfiguration of One (1) Lot into Two (2) Lots under delegation.

Most rural residential lots along Allan Road were created between 1982 and 1988. Since that time, Council has approved three further subdivisions:

- Development Application 20120730—one lot into two lots at 3 Allan Road;
- Development Application 20140001—one lot into four lots over Lot 5 on RP738979; and
- Development Application 20250005—one lot into eight lots at 83 Allan Road.

Development Application 20120730 was not conditioned to upgrade Allan Road. The site is located near the intersection of Conway Road and Allan Road, and the sealed section of Allan Road extends to a point near the shared driveway serving that development.

Development Application 20140001 was conditioned to upgrade Allan Road. Following an appeal to the Planning and Environment Court, Council accepted a financial contribution in lieu of the applicant undertaking the required works.

Development Application 20250005 was also conditioned to upgrade Allan Road.

DISCUSSION/CURRENT ISSUE

The proposed lots have frontage to and gain access from Allan Road. Allan Road is unsealed and does not meet the standards specified in Council's Development Manual for a road servicing this number of lots. Conditions 6.1–6.8 therefore require Allan Road to be upgraded to an 8 m-wide formation incorporating a 6 m-wide sealed pavement.

The applicant requests that these conditions be deleted. In support of the request, the applicant submits that the additional lot would generate approximately eight vehicle movements per day, representing a 3.7% increase in traffic on Allan Road. The applicant further submits that this proportional increase would reduce to 2.56% following the development of other approved subdivisions along Allan Road, comprising:

- four lots approved by the Planning and Environment Court in Proceeding No. 1208 of 2025 over Lot 1 on RP738979; and
- eight lots approved over Lot 2 on RP737354 under Development Application 20250005.

These percentages reflect the applicant's traffic calculations. Under Council's standard design allowance of 10 vehicle movements per lot per day, Allan Road currently services approximately 270 vehicle movements per day. The approved development would increase the number of lots serviced from 27 to 28, corresponding to approximately 280 vehicle movements per day.

The applicant's reliance on other approved subdivisions does not alter the assessment of the current development. Those approvals are separate from this application, may not be acted upon and, if developed, would introduce further traffic to Allan Road and reinforce the need for the road to be upgraded.

The relevant consideration is not limited to the percentage increase generated by the additional lot. Allan Road is already below the standard required for the number of lots it services, and the development would introduce an additional lot reliant on that road for access. The conditions address the cumulative effect of development and are intended to provide a safe and efficient road consistent with Council's adopted standards.

It is therefore recommended that Conditions 6.1–6.8 be retained.

FINANCIAL IMPLICATIONS

There are no direct financial implications for Council from refusal of the request. However, should the applicant appeal the decision Council may incur legal costs.

An approval of this request may result in responsibility for future upgrade of the Allan Road at full cost to Council.

CONSULTATION/ENGAGEMENT

Director Liveability and Development Services
Manager Development Assessment
Development Engineering

STATUTORY/COMPLIANCE MATTERS

Planning Act 2016
Planning Regulation 2017

RISK ASSESSMENT/DEADLINES


The decision may be appealed by the applicant in the Planning and Environment Court of Queensland.


STRATEGIC IMPACTS

Corporate Plan Reference:
Prioritise the needs of the region.

ATTACHMENTS

1. Regional Plan [11.6.1 - 1 page]
2. Locality Plan [11.6.2 - 1 page]
3. 20241130 - Change Approval [11.6.3 - 12 pages]

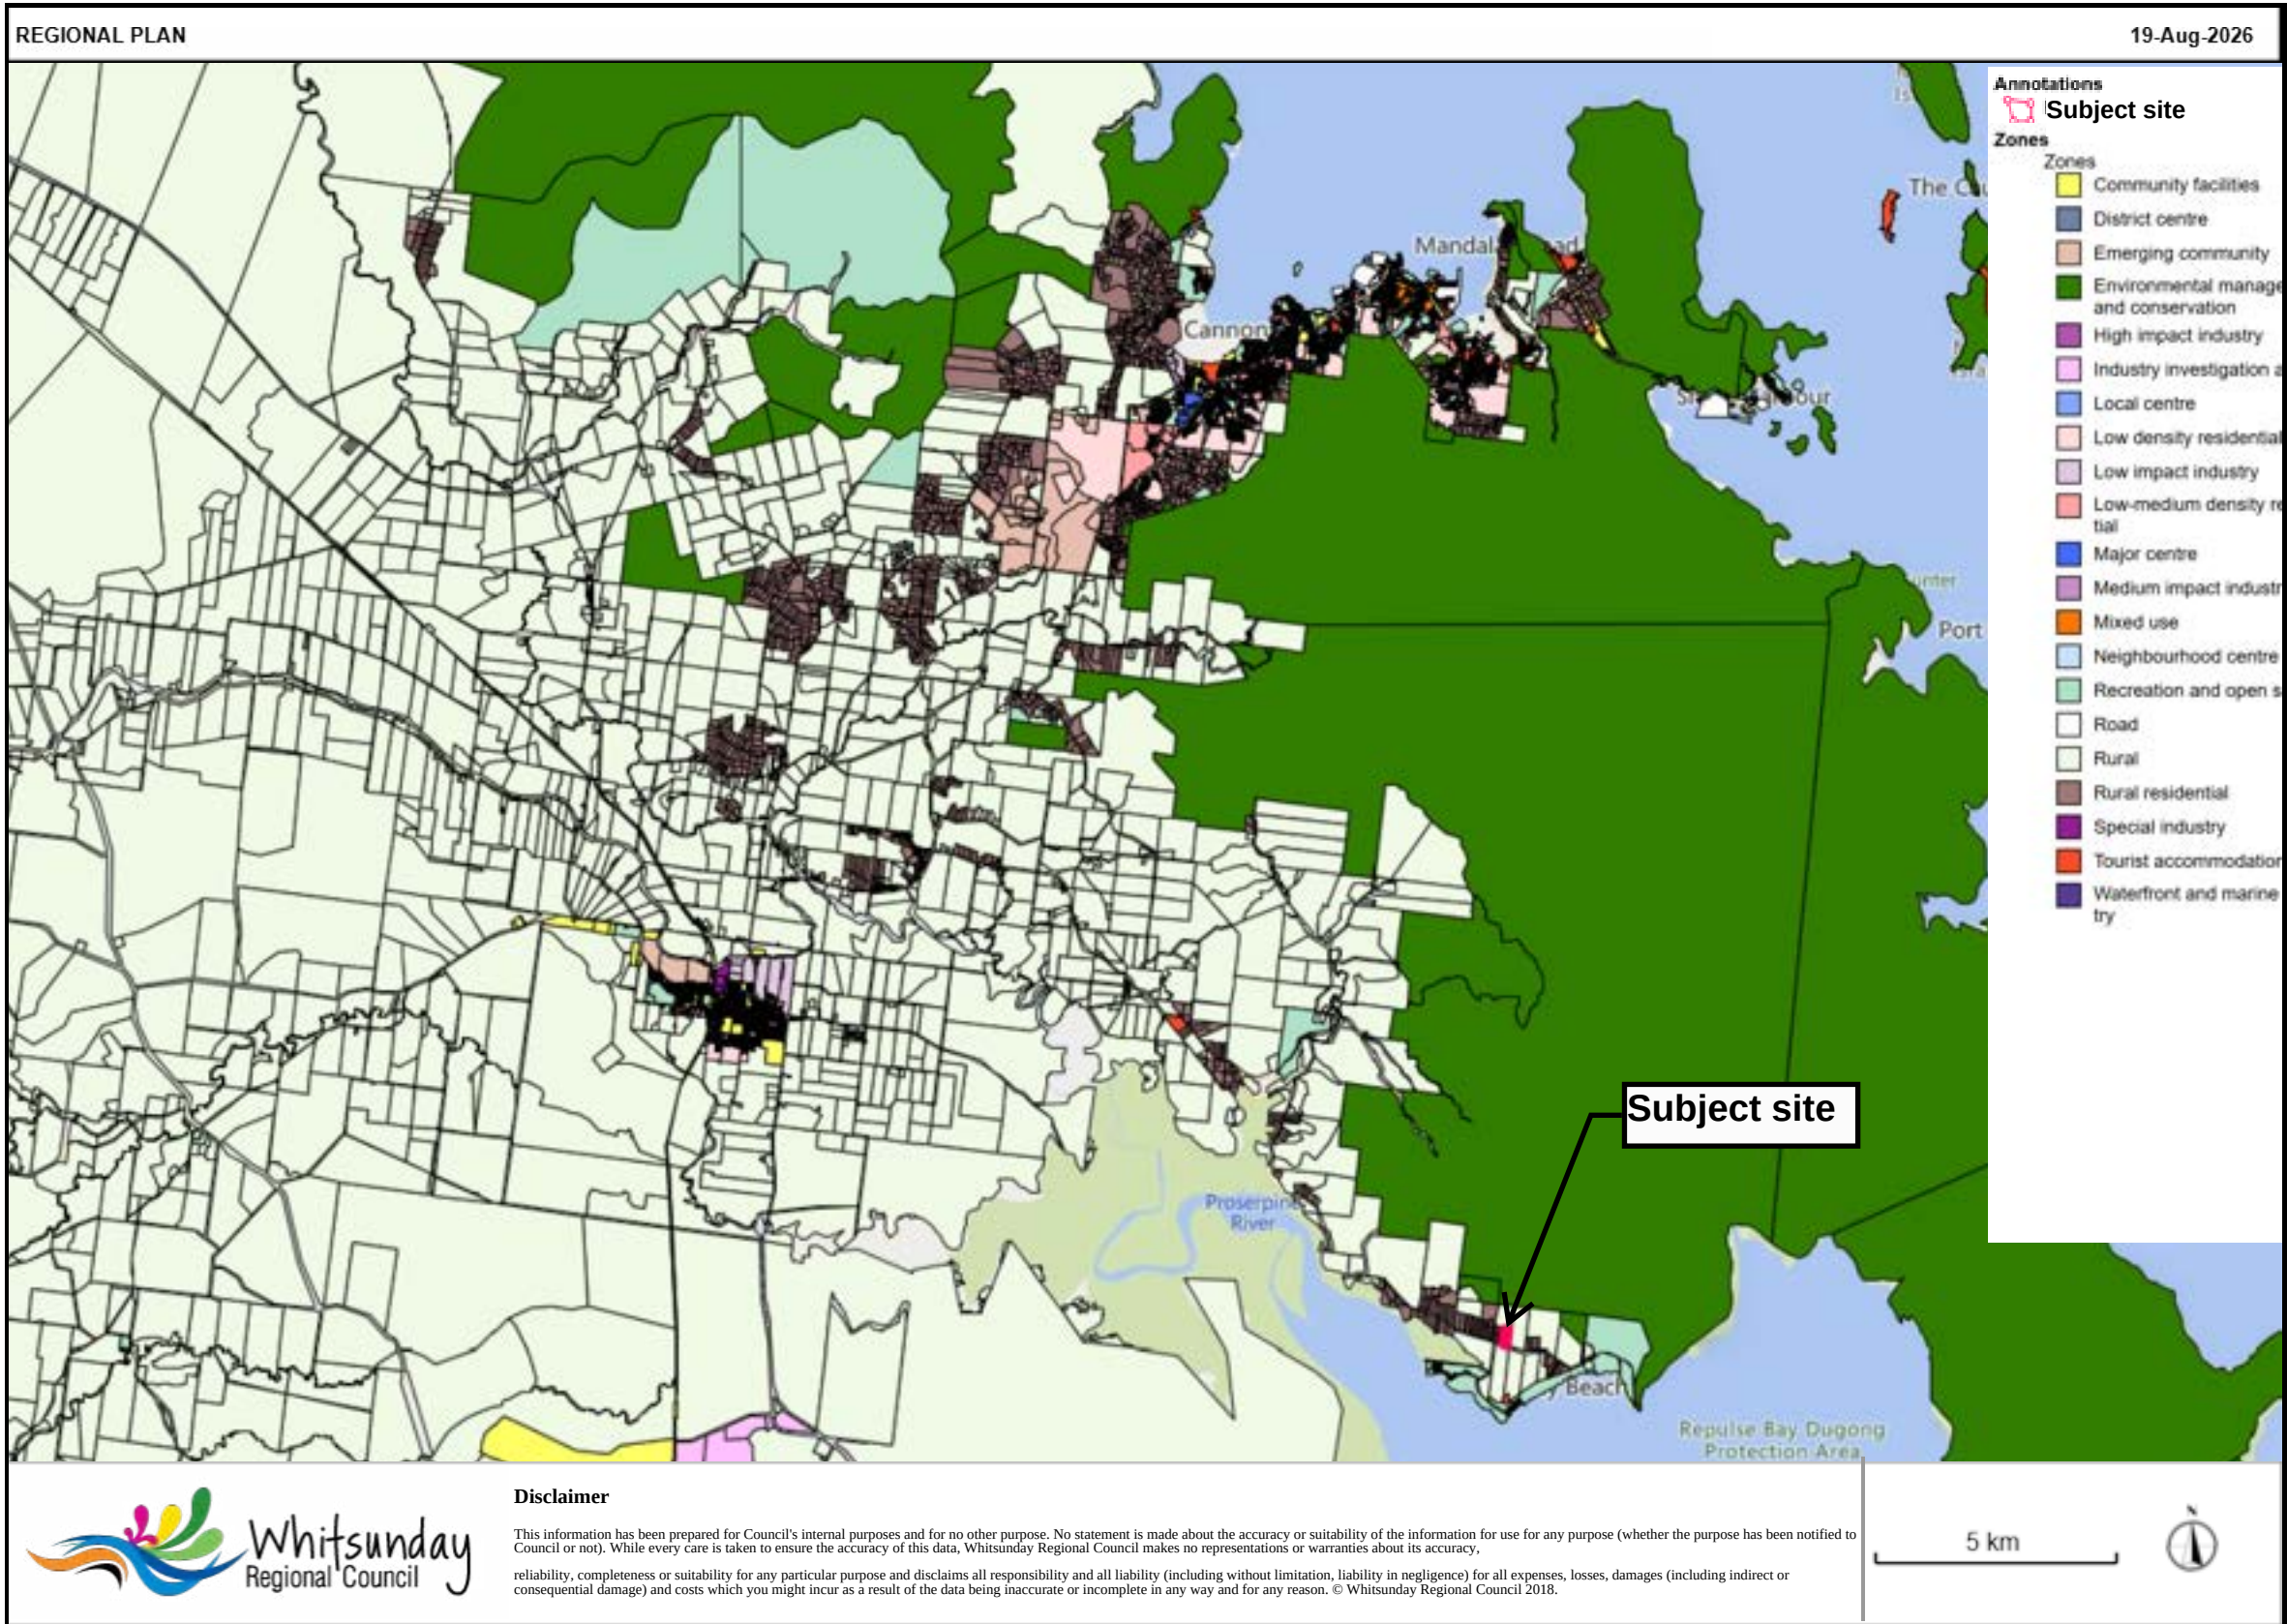

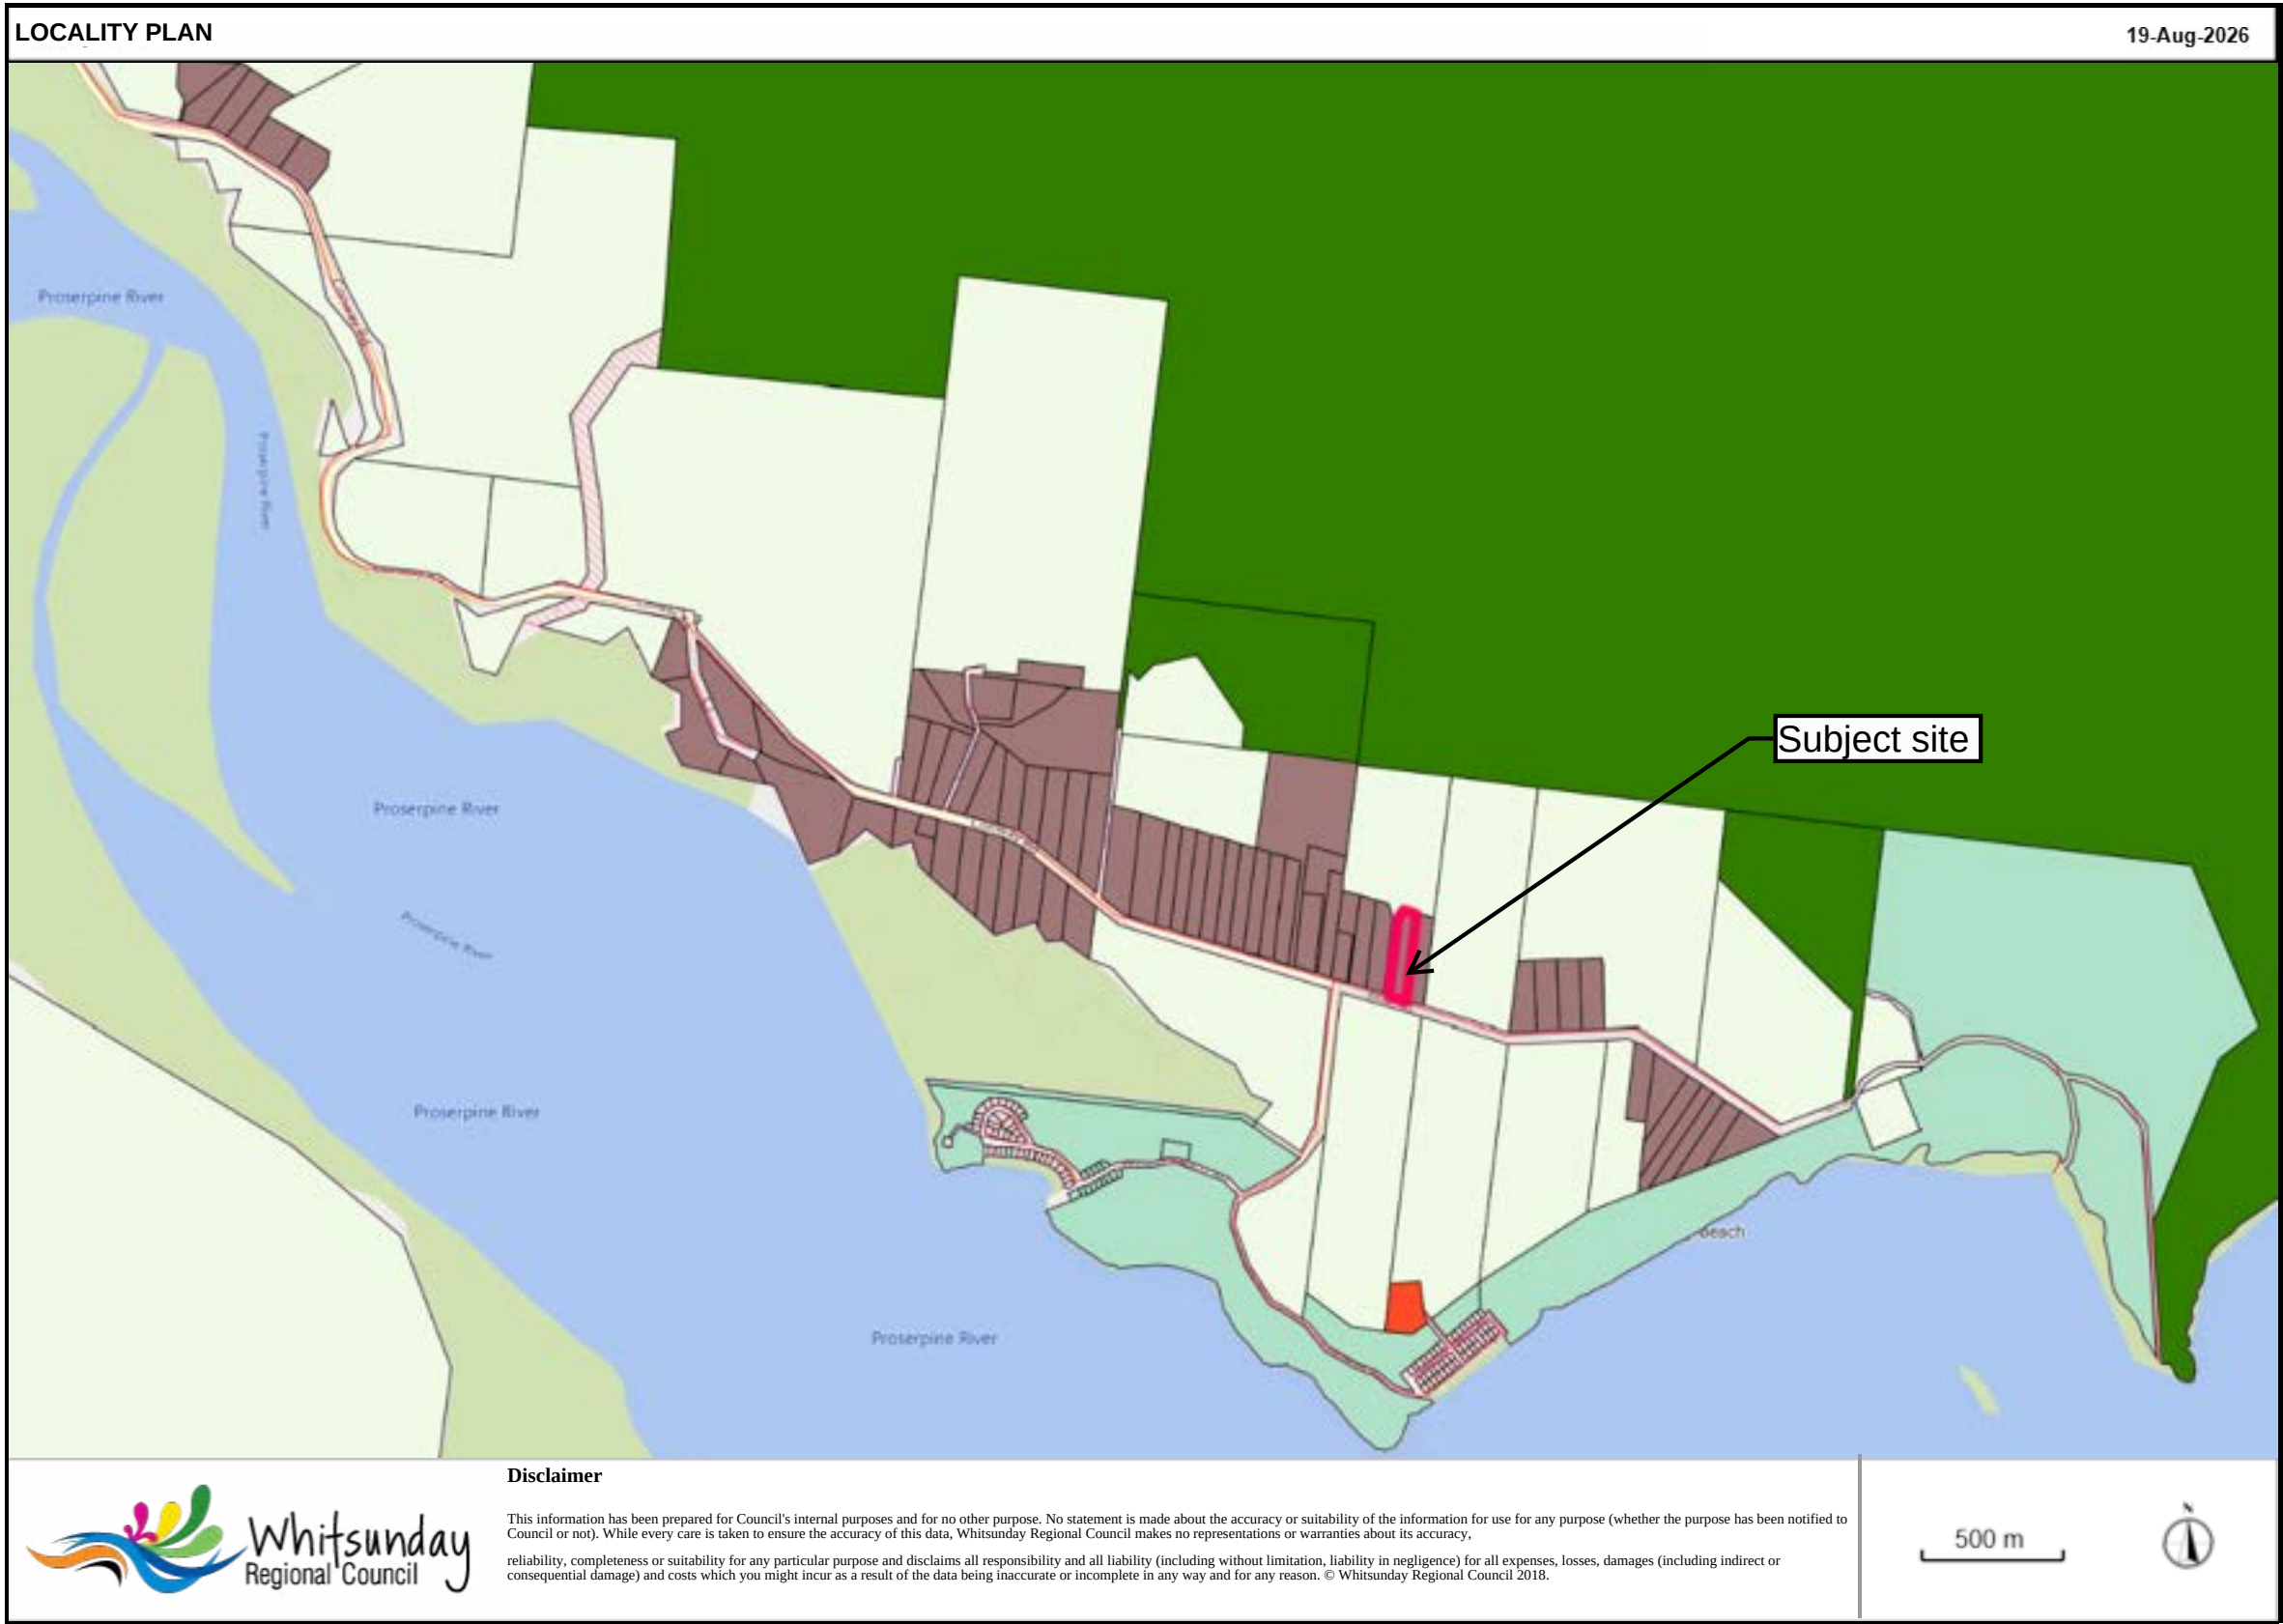



Council reference: 20241130
Your reference: L: 6 RP: 746282 T: N1400/160
Contact Officer: Shokhida Safarova
Officer Direct Line: 07 4945 0231

14 April 2026

Derliz Pty Ltd
C/-Vision Surveys Pty Ltd
PO Box 558
CANNONVALE QLD 4802

Correspondence:
Chief Executive Officer,
Whitsunday Regional Council,
PO Box 104, Proserpine QLD 4800
P: 1300 WRC QLD (1300 972 753)
F: (07) 4945 0222
E: info@whitsundayrc.qld.gov.au
www.whitsundayrc.qld.gov.au
ABN 63 291 580 128

Dear Sir/Madam

DECISION NOTICE – CHANGE APPLICATION

(Given under section 83 of the *Planning Act 2016*)

The Whitsunday Regional Council received your change application made under section 78 of the *Planning Act 2016* on 12 February 2026 for the development approval dated 12 June 2025.

Applicant details

Applicant name: Derliz Pty Ltd As TTE
Application number: 20241130

Location details

Street address: 23 Allan Road CONWAY BEACH
Real property description: L: 6 RP: 746282 T: N1400/160

Decision for change application

Date of decision: 9 April 2026
Decision details: Make the change and impose development conditions.

The changes agreed to are:

1. Aspect 1 – Boundary Realignment - Two (2) Lots into Two (2) Lots
2. Aspect 2 – Reconfiguring a Lot – One (1) Lot into Two (2) Lots

Details of the change approval

Development permit: Development Application for Other Change to Development Permit for Reconfiguring a Lot - Boundary Realignment - Two (2) Lots into Two (2) Lots and Reconfiguration of One (1) Lot into Two (2) Lots



Should you require any further information, please contact Shokhida Safarova directly on 07 4945 0231 or info@wrc.qld.gov.au.

Yours faithfully



Matthew Twomey
Manager Development Assessment

enc Decision notice
 Approved plans and specifications
 Appeal provisions
 Infrastructure Charges Notice
 Statement of Reasons





PA Extract Appeal Rights

PLANNING ACT 2016

The following is an extract from the *Planning Act* (Chapter 6, Part 1).

229 Appeals to tribunal or P&E Court

(1) Schedule 1 states— (a) matters that may be appealed to— (i) either a tribunal or the P&E Court; or (ii) only a tribunal; or (iii) only the P&E Court; and (b) the person— (i) who may appeal a matter (the appellant); and (ii) who is a respondent in an appeal of the matter; and (iii) who is a co-respondent in an appeal of the matter; and (iv) who may elect to be a co-respondent in an appeal of the matter.

(2) An appellant may start an appeal within the appeal period.

(3) The appeal period is— (a) for an appeal by a building advisory agency—10 business days after a decision notice for the decision is given to the agency; or (b) for an appeal against a deemed refusal—at any time after the deemed refusal happens; or (c) for an appeal against a decision of the Minister, under chapter 7, part 4, to register premises or to renew the registration of premises—20 business days after a notice is published under section 269(3)(a) or (4); or (d) for an appeal against an infrastructure charges notice—20 business days after the infrastructure charges notice is given to the person; or (e) for an appeal about a deemed approval of a development application for which a decision notice has not been given—30 business days after the applicant gives the deemed approval notice to the assessment manager; or (f) for any other appeal—20 business days after a notice of the decision for the matter, including an enforcement notice, is given to the person. Note— See the P&E Court Act for the court's power to extend the appeal period.

(4) Each respondent and co-respondent for an appeal may be heard in the appeal.

(5) If an appeal is only about a referral agency's response, the assessment manager may apply to the tribunal or P&E Court to withdraw from the appeal.

(6) To remove any doubt, it is declared that an appeal against an infrastructure charges notice must not be about— (a) the adopted charge itself; or (b) for a decision about an offset or refund— (i) the establishment cost of trunk infrastructure identified in a LGIP; or (ii) the cost of infrastructure decided using the method included in the local government's charges resolution.

230 Notice of appeal

(1) An appellant starts an appeal by lodging, with the registrar of the tribunal or P&E Court, a notice of appeal that— (a) is in the approved form; and (b) succinctly states the grounds of the appeal.

(2) The notice of appeal must be accompanied by the required fee.

(3) The appellant or, for an appeal to a tribunal, the registrar must, within the service period, give a copy of the notice of appeal to— (a) the respondent for the appeal; and

(b) each co-respondent for the appeal; and (c) for an appeal about a development application under schedule 1, table 1, item 1—each principal submitter for the development application; and (d) for an appeal about a change application under schedule 1, table 1, item 2—each principal submitter for the change application; and (e) each person who may elect to become a co-respondent for the appeal, other than an eligible submitter who is not a principal submitter in an appeal under paragraph (c) or (d); and (f) for an appeal to the P&E Court—the chief executive; and (g) for an appeal to a tribunal under another Act—any other person who the registrar considers appropriate.

(4) The service period is— (a) if a submitter or advice agency started the appeal in the P&E Court—2 business days after the appeal is started; or (b) otherwise—10 business days after the appeal is started.

(5) A notice of appeal given to a person who may elect to be a co-respondent must state the effect of subsection (6).

(6) A person elects to be a co-respondent by filing a notice of election, in the approved form, within 10 business days after the notice of appeal is given to the person.

231 Other appeals

(1) Subject to this chapter, schedule 1 and the P&E Court Act, unless the Supreme Court decides a decision or other matter under this Act is affected by jurisdictional error, the decision or matter is non-appealable.

(2) The Judicial Review Act 1991, part 5 applies to the decision or matter to the extent it is affected by jurisdictional error.

(3) A person who, but for subsection (1) could have made an application under the Judicial Review Act 1991 in relation to the decision or matter, may apply under part 4 of that Act for a statement of reasons in relation to the decision or matter.

(4) In this section— decision includes— (a) conduct engaged in for the purpose of making a decision; and (b) other conduct that relates to the making of a decision; and (c) the making of a decision or the failure to make a decision; and (d) a purported decision; and (e) a deemed refusal. non-appealable, for a decision or matter, means the decision or matter— (a) is final and conclusive; and (b) may not be challenged, appealed against, reviewed, quashed, set aside or called into question in any other way under the Judicial Review Act 1991 or otherwise, whether by the Supreme Court, another court, a tribunal or another entity; and (c) is not subject to any declaratory, injunctive or other order of the Supreme Court, another court, a tribunal or another entity on any ground.

232 Rules of the P&E Court

(1) A person who is appealing to the P&E Court must comply with the rules of the court that apply to the appeal.

(2) However, the P&E Court may hear and decide an appeal even if the person has not complied with rules of the P&E Court.



**Assessment Manager
Revised Conditions
Whitsunday Regional Council**

PLANNING ACT 2016

Aspect 1 – Boundary Realignment

1.0 ADMINISTRATION

- 1.1 The approved development must be completed and maintained generally in accordance with the approved drawings and documents:

Plan/Document Name	Prepared By	Plan Number	Dated
Reconfiguration of a Lot Plan	Vision Surveys (QLD)	24534-PP01 – 1 of 1	22/10/2024
Slope Stability Assessment, Foundation Investigation & On-site Wastewater Management	GE Ground environments Pty Ltd	GA_2407.1120	26/08/2024

- 1.2 Where a discrepancy or conflict exists between the written conditions of this approval and the approved plans, the requirements of the written condition(s) will prevail.
- 1.3 All conditions of this approval must be complied with in full to Council's satisfaction prior to the commencement of the use.
- 1.4 The applicant shall demonstrate and provide evidence that compliance with all conditions of this development approval and any other subsequent development approvals as a result of this development approval have been complied with at the time of sealing the survey plan or commencement of the use, whichever is the sooner.

2.0 CLEARING, LANDSCAPING AND FENCING

- 2.1 Any vegetation removed must be disposed of to the requirements of the Council. Transplanting, chipping or removal from site are the preferred solutions.
- 2.2 All vegetative waste cleared as part of the development of the site is to be either:
- a) stored neatly on site and shredded within sixty (60) days of clearing; or
 - b) removed off the site to an approved disposal location.

3.0 MAINTENANCE VALUATIONS

- 3.1 The applicant must pay to Council a maintenance valuation fee per lot at the time of sealing of the survey plan at the rate applicable at the time of payment. The current rate is \$48.00 per lot.

4.0 MISCELLANEOUS

- 4.1 If any item of cultural heritage is identified during site works, all work must cease, and the relevant State Agency must be notified. Work can resume only after State Agency clearance is obtained.

The Applicant is reminded of their obligations under the Aboriginal Cultural Heritage Act, 2003 and the Torres Strait Islander Cultural Heritage Act 2003. Further information and



databases are available from the Department of Aboriginal and Torres Strait Islander Partnerships at: www.datsip.qld.gov.au

- 4.2 Any alteration necessary to electricity, telephone, water mains, sewerage mains, and/or public utility installations resulting from the development or in connection with the development, must be at full cost to the developer.
- 4.3 Any building materials, equipment and the like must be appropriately tied down, placed indoors and secured on site at the time of preparation for cyclone events. The on-site supervisor is to ensure that all contractors/employees take the necessary steps to secure the construction site in the event of a cyclone.
- 4.4 All construction materials, waste, waste skips, machinery and contractors' vehicles must be located and stored or parked within the site. No storage of materials, parking of construction machinery or contractors' vehicles will be permitted in Allan Road or adjoining land unless written permission from the owner of that land and Council is provided.
- 4.5 It is the developer's responsibility for the full rectification of any damage caused to neighbouring public infrastructure (such as footpaths, driveways, fences, gardens, trees and the like) caused by contractors, including clean up of any litter or waste that is a result of the subject development.

5.0 ADVISORY NOTES

5.1 Hours of work

It is the developer's responsibility to ensure compliance with the Environmental Protection Act 1994, which prohibits any construction, building and earthworks activities likely to cause nuisance noise (including the entry and departure of heavy vehicles) between the hours of 6.30 pm and 6.30 am from Monday to Saturday and at all times on Sundays or Public Holidays.

5.2 Dust Control

It is the developer's responsibility to ensure compliance with the Environmental Nuisance of the Environmental Protection Act 1994 which prohibits unlawful environmental nuisance caused by dust, ash, fumes, light, odour or smoke beyond the boundaries of the property during all stages of the development including earthworks and construction.

5.3 Sedimentation Control

It is the developer's responsibility to ensure compliance with the Environmental Protection Act 1994 and Schedule 9 of the Environmental Protection Regulation 2008 to prevent soil erosion and contamination of the stormwater drainage system and waterways.

5.4 Noise During Construction and Noise in General

It is the developer's responsibility to ensure compliance with the Environmental Protection Act 1994.

5.5 General Safety of Public During Construction

It is the project manager's responsibility to ensure compliance with the Work Health and Safety Act 2011. It states that the project manager is obliged to ensure construction work is planned and managed in a way that prevents or minimises risks to the health and safety of members of the public at or near the workplace during construction work.

It is the principal contractor's responsibility to ensure compliance with the Work Health and Safety Act 2011. It states that the principal contractor is obliged on a construction workplace to ensure that work activities at the workplace prevent or minimise risks to the health and safety of the public at or near the workplace during the work.

It is the responsibility of the person in control of the workplace to ensure compliance with the Work Health and Safety Act 2011. It states that the person in control of the workplace is



obliged to ensure there is appropriate, safe access to and from the workplace for persons other than the person's workers.

- 5.6 Enquiries relating to the aforementioned conditions should be directed to the Development Services Directorate who will direct the enquiry to the relevant officer.

Aspect 2 – Subdivision (One Lot into Two Lots)

1.0 ADMINISTRATION

- 1.1 The approved development must be completed and maintained generally in accordance with the approved drawings and documents:

Plan/Document Name	Prepared By	Plan Number	Dated
Reconfiguration of a Lot Plan	Vision Surveys (QLD)	24534-PP02 – 1 of 1	22/10/2024
Slope Stability Assessment, Foundation Investigation & On-site Wastewater Management	GE Ground environments Pty Ltd	GA_2407.1120	26/08/2024

- 1.2 The following further development permits are required prior to commencement of work on site or commencement of the use:

- Operational Works:
 - Erosion Prevention and Sediment Control;
 - Road works.

- 1.3 Where a discrepancy or conflict exists between the written conditions of this approval and the approved plans, the requirements of the written condition(s) will prevail.

- 1.4 All conditions of this approval must be complied with in full to Council's satisfaction prior to the commencement of the use.

- 1.5 The applicant shall demonstrate and provide evidence that compliance with all conditions of this development approval and any other subsequent development approvals as a result of this development approval have been complied with at the time of sealing the survey plan or commencement of the use, whichever is the sooner.

2.0 CLEARING, LANDSCAPING AND FENCING

- 2.1 Any vegetation removed must be disposed of to the requirements of the Council. Transplanting, chipping or removal from site are the preferred solutions.

- 2.2 All vegetative waste cleared as part of the development of the site is to be either:

- a) stored neatly on site and shredded within sixty (60) days of clearing; or
- b) removed off the site to an approved disposal location.

3.0 MAINTENANCE VALUATIONS

- 3.1 The applicant must pay to Council a maintenance valuation fee per lot at the time of sealing of the survey plan at the rate applicable at the time of payment. The current rate is \$48.00 per lot.



4.0 STORMWATER AND FLOODING

- 4.1 All stormwater drainage works must be designed and constructed in accordance with the Queensland Urban Drainage Manual current at the time of development and Council's Development Manual (current at the time of development).

5.0 ACCESS AND PARKING

External access – Proposed Lot 3

- 5.1 A Road Works permit must be obtained prior to commencement of work for the external access on site.
- 5.2 The external access to Proposed Lot 3 must be constructed in accordance with the Approved Road Works permit prior to signing of the Survey Plans.

6.0 ROADWORKS

- 6.1 A Development Permit for Operational Works (Roadworks) must be obtained prior to commencement of work on site.
- 6.2 Any application for Operational Works (Roadworks) must be accompanied by engineering design drawings, including calculations and certifications of the design, demonstrating compliance with Queensland Urban Drainage Manual (current at the time of development), Council's Development Manual (current at the time of development) and this Decision Notice.
- 6.3 Prior to signing of Plan of Survey the applicant must design and construct roads in accordance with the criteria and specifications in Council's Development Manual.
- 6.4 All road designs including the verge requirements must comply with the criteria and specification as detailed in Council's Development Manual (current at the time of development) for a Rural Access Road; that being:

Allan Road is to be constructed from the intersection of Conway Road to the vehicle crossover entrance to the property

Rural Access

Formation - 8m

Pavement Width - 6m

Seal width - 6.0m (min)

Shoulders - 1m gravel

The tie in with the intersection of Conway Road is to be constructed in accordance with Austroads Guide to Road Design (Part 4, 4A, 4B and 4C).

- 6.5 Design and construction of the works must be in accordance with Council's Standard Specifications and Standard Drawings applicable at the time of development.
- 6.6 All stormwater drainage works associated with the road design must be designed and constructed in accordance with the Whitsunday Regional Council Development Manual and the Queensland Urban Drainage Manual and be adequately sized to cater for the final fully developed flows in the catchment.
- 6.7 At completion of construction and prior to Signing of Plan of Survey, the Supervising Engineer must provide certification to Council that all construction complies with this Decision Notice and Council's Development Manual.
- 6.8 Prior to the signing of Plan of Survey, whichever is sooner, the owner must lodge with Council, an engineer's certification (by an experienced and qualified geotechnical/civil engineer). The certification must be addressed to Council and must certify that all External Roadworks have been designed and constructed according to the conditions of this Decision Notice and Council's Development Manual.



7.0 ENVIRONMENTAL MANAGEMENT

- 7.1 A Development Permit for Operational Works (Erosion Prevention and Sediment Control) must be obtained prior to commencement of work on site.
- 7.2 The Erosion Prevention and Sediment Control Plan must be prepared in accordance with Council's Development Manual and best Practice Erosion & Sediment Control – November 2008 (IECA White Book).
- 7.3 The strategy of the plan must be implemented and maintained for the duration of the operational and building works, and until exposed soil areas are permanently stabilised (e.g., turfed, concreted).
- 7.4 Discharges of water pollutants, wastewater or stormwater from the site must not cause measurable levels of water pollutants in the receiving waters to fall outside the acceptable ranges specified in the 'Australian Water Quality Guidelines for Fresh and Marine Waters', ANZECC 2000.
- 7.5 No visible emissions of dust must occur beyond the boundaries of the site during earthworks and construction activities on the site. If, at any time during the earthworks and construction activities the dust emissions exceed the levels specified above, all dust generating activities must cease until the corrective actions have been implemented to reduce dust emissions to acceptable levels or wind conditions are such that acceptable levels are achieved.
- 7.6 The applicant must ensure that when undertaking any on-site or external works, including any filling and extraction, appropriate dust control measures are implemented in accordance with the Environmental Protection Act 1994 and complies with the relevant air quality objectives defined in the Environmental Protection (Air) Policy 2008.

8.0 EARTHWORKS

- 8.1 All site work must be designed and supervised by an experienced and qualified Civil/Geotechnical Engineer and undertaken in accordance with the recommendations of the Geotechnical Investigation Report by Ground Environments Pty Ltd Slope Stability Assessment, Foundation Investigation and On-Site Wastewater Management dated August 2024.

9.0 BUSHFIRE PROTECTION PLAN

- 9.1 At future building application stage for Proposed Lot 3, one tank that is below ground or of non-combustible construction is located within 10 meters of each Class 1, 2, 3 or 4 building is to be provided as follows:
 - a) a take-off connection from the tank that is at a level that allows static water supply of 10,000 litres to be dedicated for firefighting purposes;
 - b) a hardstand area allowing heavy rigid fire appliance access within 6m of tank;
 - c) fire brigade tank fittings (50mm ball valve & male camlock coupling);
 - d) above ground water pipes, where fittings are metal; and
 - e) if underground, the tank has an access hole of 200mm (minimum) to allow access for suction lines.

10.0 ELECTRICITY AND TELECOMMUNICATIONS

- 10.1 Provide electricity and telecommunications connection to the proposed development to the requirements of the relevant authority. The application must submit to Council, either:



- (a) a certificate of supply demonstrating that existing low-voltage electricity supply is available to the newly created lots; or
 - (b) a certificate of supply that the applicant has entered into an agreement with the authorized electricity supplier, Ergon, to provide electricity services to the newly created lots, payment has been received, and the connection will be completed at a date in the future.
- 10.2 If low-voltage electricity supply is unavailable to the newly created lots then the applicant must provide a certificate of supply of the proposed electricity connection date to all future property owners prior to entering into a contract of sale for the newly created lots prior to signing of the survey plan.

11.0 MISCELLANEOUS

- 11.1 If any item of cultural heritage is identified during site works, all work must cease, and the relevant State Agency must be notified. Work can resume only after State Agency clearance is obtained.

The Applicant is reminded of their obligations under the Aboriginal Cultural Heritage Act, 2003 and the Torres Strait Islander Cultural Heritage Act 2003. Further information and databases are available from the Department of Aboriginal and Torres Strait Islander Partnerships at: www.datsip.qld.gov.au

- 11.2 Any alteration necessary to electricity, telephone, water mains, sewerage mains, and/or public utility installations resulting from the development or in connection with the development, must be at full cost to the developer.
- 11.3 Any building materials, equipment and the like must be appropriately tied down, placed indoors and secured on site at the time of preparation for cyclone events. The on-site supervisor is to ensure that all contractors/employees take the necessary steps to secure the construction site in the event of a cyclone.
- 11.4 All construction materials, waste, waste skips, machinery and contractors' vehicles must be located and stored or parked within the site. No storage of materials, parking of construction machinery or contractors' vehicles will be permitted in Allan Road or adjoining land unless written permission from the owner of that land and Council is provided.
- 11.5 It is the developer's responsibility for the full rectification of any damage caused to neighbouring public infrastructure (such as footpaths, driveways, fences, gardens, trees and the like) caused by contractors, including clean up of any litter or waste that is a result of the subject development.

12.0 ADVISORY NOTES

12.1 Hours of work

It is the developer's responsibility to ensure compliance with the Environmental Protection Act 1994, which prohibits any construction, building and earthworks activities likely to cause nuisance noise (including the entry and departure of heavy vehicles) between the hours of 6.30 pm and 6.30 am from Monday to Saturday and at all times on Sundays or Public Holidays.

12.2 Dust Control

It is the developer's responsibility to ensure compliance with the Environmental Nuisance of the Environmental Protection Act 1994 which prohibits unlawful environmental nuisance caused by dust, ash, fumes, light, odour or smoke beyond the boundaries of the property during all stages of the development including earthworks and construction.



12.3 Sedimentation Control

It is the developer's responsibility to ensure compliance with the Environmental Protection Act 1994 and Schedule 9 of the Environmental Protection Regulation 2008 to prevent soil erosion and contamination of the stormwater drainage system and waterways.

12.4 Noise During Construction and Noise in General

It is the developer's responsibility to ensure compliance with the Environmental Protection Act 1994.

12.5 General Safety of Public During Construction

It is the project manager's responsibility to ensure compliance with the Work Health and Safety Act 2011. It states that the project manager is obliged to ensure construction work is planned and managed in a way that prevents or minimises risks to the health and safety of members of the public at or near the workplace during construction work.

It is the principal contractor's responsibility to ensure compliance with the Work Health and Safety Act 2011. It states that the principal contractor is obliged on a construction workplace to ensure that work activities at the workplace prevent or minimise risks to the health and safety of the public at or near the workplace during the work.

It is the responsibility of the person in control of the workplace to ensure compliance with the Work Health and Safety Act 2011. It states that the person in control of the workplace is obliged to ensure there is appropriate, safe access to and from the workplace for persons other than the person's workers.

12.6 Enquiries relating to the aforementioned conditions should be directed to the Development Services Directorate who will direct the enquiry to the relevant officer.



11.7 - 20181617 - Request for Extension of Currency Period - Development Permit for Operational Works - Tidal Works (Breakwater); and Development Permit for Material Change of Use - ERA 16.2 (b) and 16.3 (b) - Shute Harbour Marina Development Pty Ltd

MEETING DETAILS: Ordinary Council Meeting - Wednesday 23 September 2026

AUTHOR: Senior Planner

AUTHORISING OFFICER: Director Liveability and Development Services

PURPOSE

To present a request for the extension of the currency period for the Shute Harbour Marina Development and seek Council's determination.

EXECUTIVE SUMMARY

This report considers a request from Shute Harbour Marina Development Pty Ltd to extend the currency period of the Development Permit for Material Change of Use for Environmentally Relevant Activities and Operational Works for Tidal Works and Stage 1 services associated with the Shute Harbour Marina development. The applicant seeks a 12-month extension from 16 August 2026 to 16 August 2027.

The Development Permit was issued on 2 September 2019 and has previously benefited from extensions granted by Council and the automatic COVID-19 Ministerial extensions. On 30 September 2024, Council extended the currency period of the Operational Works components to align with the Material Change of Use component, resulting in all aspects of the Development Permit having a currency period ending on 16 August 2026.

The request has been assessed against Council's *Requests for Extension of Time Policy*. The Material Change of Use component is treated as a first extension under Item 2 of the Policy. The approved development has not been changed; the use remains code assessable and no more onerous zoning or overlay provisions now apply to the site. The Material Change of Use component therefore satisfies the relevant policy criteria.

The Operational Works component is a third extension and falls within Item 3 of the Policy. The approved works have not substantially commenced and are not expected to be completed within six months. The request therefore does not satisfy the criteria for approval under delegation and must be decided by Council.

The Shute Harbour Marina Development has a long history, with initial marina proposals being mooted in the 1980's and formal tenure provided in early 1990's. Below is a timeline of events with respect to the project to provide a context to the current extension application and the complexity involved:

- 1994: Permit to Occupy and Special Lease issued by the State;
- April 1998: Permit to Occupy and Special Lease transferred to Shute Harbour Marina Development Pty Ltd;
- 25 August 1999: Term Lease (7 years) issued by the Department of Natural Resources and Mines;
- October 2003: previous proposal over the same area was declared a 'significant project' under the provisions of State Development Public Works and Organisations Act 1971;
- 20 April 2005: Environmental Impact Statement lodged for assessment;

- 27 March 2006: Coordinator General determines a new Initial Advice Statement for the revised proposal is required.
- 2 June 2006: Initial Advice Statement issued for a revised concept;
- 17 July 2006: Referral to the Minister for the Environment for determination of a controlled action;
- 27 July 2006: Project deemed a controlled action by the Commonwealth Minister for the Environment under provisions of the Environment Protection and Biodiversity Conservation Act 1999 ('EPBC').
- 28 July 2006: Gazetted as a Significant Project by the Queensland Coordinator General under the provisions of the State Development Public Works and Organisations Act 1971 ('SDPWOA');
- 25 October 2006 - 27 November 2006: Public consultation for draft Terms of Reference for the Environmental Impact Statement;
- 15 June 2007: Terms of Reference issued by the Coordinator General;
- 1 November 2008 – 15 December 2008: Public Consultation of the Environmental Impact Statement as submitted;
- 9 February 2009: Co-ordinator General sought additional information on the revised project;
- 16 March 2013 - 29 April 2013: Supplementary Environmental Impact Statement released for comment;
- 9 December 2013: Co-ordinator Generals report on the project issued;
- 9 January 2014: Approval under the EPBC Act granted by the Commonwealth Minister for the Environment;
- 31 May 2017: Term Lease TL 0/239765 issued for the site and the project;
- 6 December 2017: Coordinator General stated a new lapse date of 9 December 2018.
- 7 December 2018: Coordinator-General stated a new lapse date for the Coordinator-General's EIS evaluation report of 10 June 2019.
- 27 March 2019: Council approved the Shute Harbour Marina Resort Variation Approval.

The applicant submits that the project has continued to progress despite the time required to coordinate a complex suite of Commonwealth, State and local government approvals. Since the previous extension, the applicant has progressed:

- amended State lease arrangements and negotiations for a further 10-year lease extension;
- project feasibility, engineering and construction methodology investigations;
- a variation to the Commonwealth environmental approval and the required environmental monitoring;
- a Cultural Heritage Management Plan with the Gia and Ngaro Peoples; and
- opportunities to integrate the development with the proposed Shute Harbour Recreational Boating Facility.

A revised master plan is being prepared following engineering, feasibility and Early Contractor Involvement investigations. The revised design is intended to improve the environmental performance and constructability of the development and respond to current market conditions while retaining the underlying concept of a waterfront precinct comprising residential development, private marina berths and retail and commercial activities. The applicant intends to lodge an Other Change application for the existing Variation Approval and Operational Works approval once the supporting investigations are complete.

The requested 12-month extension would allow the applicant to finalise the State lease arrangements, technical investigations and revised master plan before lodging the proposed

Other Change application. The associated Preliminary Approval for the Shute Harbour Development Code remains current until 27 March 2034. Approval of the extension would preserve the existing Development Permit but would not constitute Council's endorsement of the revised master plan, which would be subject to separate assessment through the Other Change application.

Having regard to the continued progression of the project, the complexity of the outstanding approval and lease arrangements, the limited duration of the extension sought and the continuing effect of the Preliminary Approval, it is recommended that Council approve the request and extend the currency period of the Development Permit to 16 August 2027.

OFFICER'S RECOMMENDATION

That Council approve the Request to Extend the Currency Period for the Development Permit for Operational Works – Tidal Works for Construction of Breakwater, Dewatering and Reclaiming Land Above and Below High Tide Mark, Including the Removal of Marine Plants and Vegetation and Works including Civil Works for the Servicing of the Future Development Area including Road Access; and the Development Permit for Material Change of Use – Environmentally Relevant Activity (ERA) 16.2(b) and 16.3(b) - Extraction and Screening Activities, until 16 August 2027.

BACKGROUND

The Development Permit's currency period has been extended previously via the following mechanisms:

- On 7 September 2021, Council approved an extension of time until 30 September 2023.
- Automatically extended by Minister under section 275R of the *Planning Act 2016* (Covid-19 Automatic Ministerial Extensions), providing an extension until 30 September 2024. The Material change of use (MCU) aspect received extension to 16 August 2026 via the Covid-19 Automatic Ministerial Extensions.
- On 30 September 2024, Council extended the Operational Works aspects of the permit to align with the currency period of the associated Material Change of Use for the ERA's, being 16 August 2026.

DISCUSSION/CURRENT ISSUE

In accordance with Council's Requests for Extension of Time Policy, the requested extension falls within both Item 2 for the Material Change of Use (MCU) aspect and within Item 3 for Operational Works aspect of the policy.

For the MCU aspect under Item 2 of the Policy, this is a first extension requiring the request to be assessed against the following criteria from the Policy:

- a) There are no changes to the approved development apart from Minor or Other Changes approved by Council.

At the time of the submission of this extension request, there are no live Minor or Other Change requests in with Council for the subject application.

- b) The relevant level of assessment for the use has not changed to Impact Assessment

The level of assessment for the subject application remains as Code Assessable.

- c) Where there have been changes to the zone or overlays affecting the site, the applicant can demonstrate that no more onerous requirements apply to the site (e.g. increased flood immunity levels).

At the time of lodgement in 2018, the subject site was an unzoned lease lot and therefore adopted the Community Facilities zoning of the nearest parcel. The site was subsequently formally zoned Community Facilities in a later version of the Planning Scheme. The overlays applicable at the time of the original application remain in effect, with no additional hazard overlays now affecting the site. The MCU aspect is therefore in alignment with the policy for an extension of its currency period.

For the Operational Works aspects under Item 3 of the Policy, this is a third extension request and therefore falls under Item 3 of the policy, requiring assessment against the following criteria:

- a) For an operational works application, the work has substantially commenced and is expected to be finalised within 6 months.

It is acknowledged that the operational works aspect of this permit has not substantially commenced and will not be completed within 6 months. Therefore, this requested extension is to be decided by Council.

To assist Council in deciding this extension request, Shute Harbour Marina Development Pty Ltd have nominated the following relevant matters for Council's consideration.

1. Factors influencing the requirement to seek an extension of time.

The following Commonwealth, State and Local approvals have been granted for the project:

- Commonwealth Controlled Action decision dated 25 January 2025 (REF 2006/2939).
- State 'Coordinated Project' determination/status under the *State Development and Public Works Organisation Act 1974*.
- DA20181552 Preliminary approval for Material Change of Use (Variation to Whitsunday Regional Council Planning Scheme - Shute Harbour Development Code) under the *Planning Act 2016* dated 27 March 2019 which is valid until 27 March 2034.
- Development Permit for Material Change of Use (Environmentally Relevant Activity) granted by Whitsunday Regional Council on 2 September 2019 and valid until 16 August 2026.
- Development Permit for Operational Works (Tidal Works and Stage 1 services) granted by Whitsunday Regional Council on 2 September 2019 and valid until 16 August 2026.

The applicant advises that the Shute Harbour Marina development is subject to a complex suite of Commonwealth, State and local approvals, together with the State Term Lease, with various endorsements, monitoring programs and management plans required before physical works can commence. The previous extension was attributed to COVID related impacts on tendering and construction and restructuring of the development company. Since that time, the applicant submits that the project has continued to progress through planning, stakeholder engagement and technical investigations.

Key factors identified as contributing to the extension include:

- State Lease: Amended lease conditions were finalised in August 2023; however, delays associated with approval milestones have reduced the remaining lease term.

Negotiations are advanced for a further 10-year lease extension, with an offer expected to be executed in November 2026. The applicant advises that project financing cannot be released until the amended lease is executed.

- Project feasibility: EY and Sydney Marine Company have been engaged in 2024 to progress project management, engineering, construction methodology and feasibility investigations.
- Commonwealth Environmental approvals: The EPBC approval was varied in January 2025, with up to 18 months of environmental monitoring and reporting required before works commence.
- Cultural heritage: The Gia and Ngaro Peoples native title claim lodged in April 2024 required renegotiation of the Cultural Heritage Management Plan. The applicant advises that the CHMP, which had been under negotiation since 2008, was ultimately agreed and signed in late 2025.
- Revised Master Plan: The development is being redesigned to respond to current market conditions and improve environmental and construction outcomes.
- Shute Harbour Recreational Boating Facility: Its identification as a priority Olympic and Paralympic Games infrastructure project in February 2026 has created an opportunity to integrate the marina development with the proposed facility, with discussions occurring between the applicant and Council.

Overall, the applicant considers these matters demonstrate continued progression of the project despite the time taken to resolve the various approval, lease, environmental, cultural heritage, design and financing requirements.

2. Proposed changes to the development.

The applicant is preparing a revised master plan following engineering and construction methodology investigations undertaken through the Early Contractor Involvement (ECI) process. The revised design proposes changes to the overall landform to improve the environmental performance and constructability of the development, while retaining the fundamental concept of a waterfront precinct comprising residential development, private marina berths and retail and commercial opportunities. The revised master plan also responds to changes in market demand for short-term accommodation, residential, retail and commercial uses since the original development was conceived.

The revised design has also sought to incorporate Council's objectives for the area and, where possible, integrate with the proposed Shute Harbour Recreational Boating Facility. The changes will require updated coastal process modelling, environmental assessments and construction feasibility investigations, particularly having regard to increased construction costs and the need to demonstrate that the revised development remains financially viable.

The applicant intends to lodge an 'Other Change' application for both the existing Variation approval and Operational Works approval once these investigations are completed. It submits that, notwithstanding the proposed changes, the revised master plan continues to be informed by the principles and assessment benchmarks of the approved Variation Scheme, which remains in effect until 2034, and is therefore generally consistent with the existing planning framework.

The requested 12-month extension to 16 August 2027, is intended to provide sufficient time to finalise the lease arrangements and technical investigations and lodge the Other Change application.

FINANCIAL IMPLICATIONS

All application fees have been paid.

No infrastructure charges are applicable to this permit.

CONSULTATION/ENGAGEMENT

Manager Development Assessment

STATUTORY/COMPLIANCE MATTERS

Planning Act 2016

Whitsunday Regional Council Planning Scheme 2017.

RISK ASSESSMENT/DEADLINES

The decision may be appealed in the Planning & Environment Court of Queensland.


STRATEGIC IMPACTS


Corporate Plan Reference:


Prioritise the needs of the region.

ATTACHMENTS

1. Regional Locality Plan [11.7.1 - 1 page]
2. Zoning and Locality Plan [11.7.2 - 1 page]
3. Overall Layout Plan [11.7.3 - 1 page]

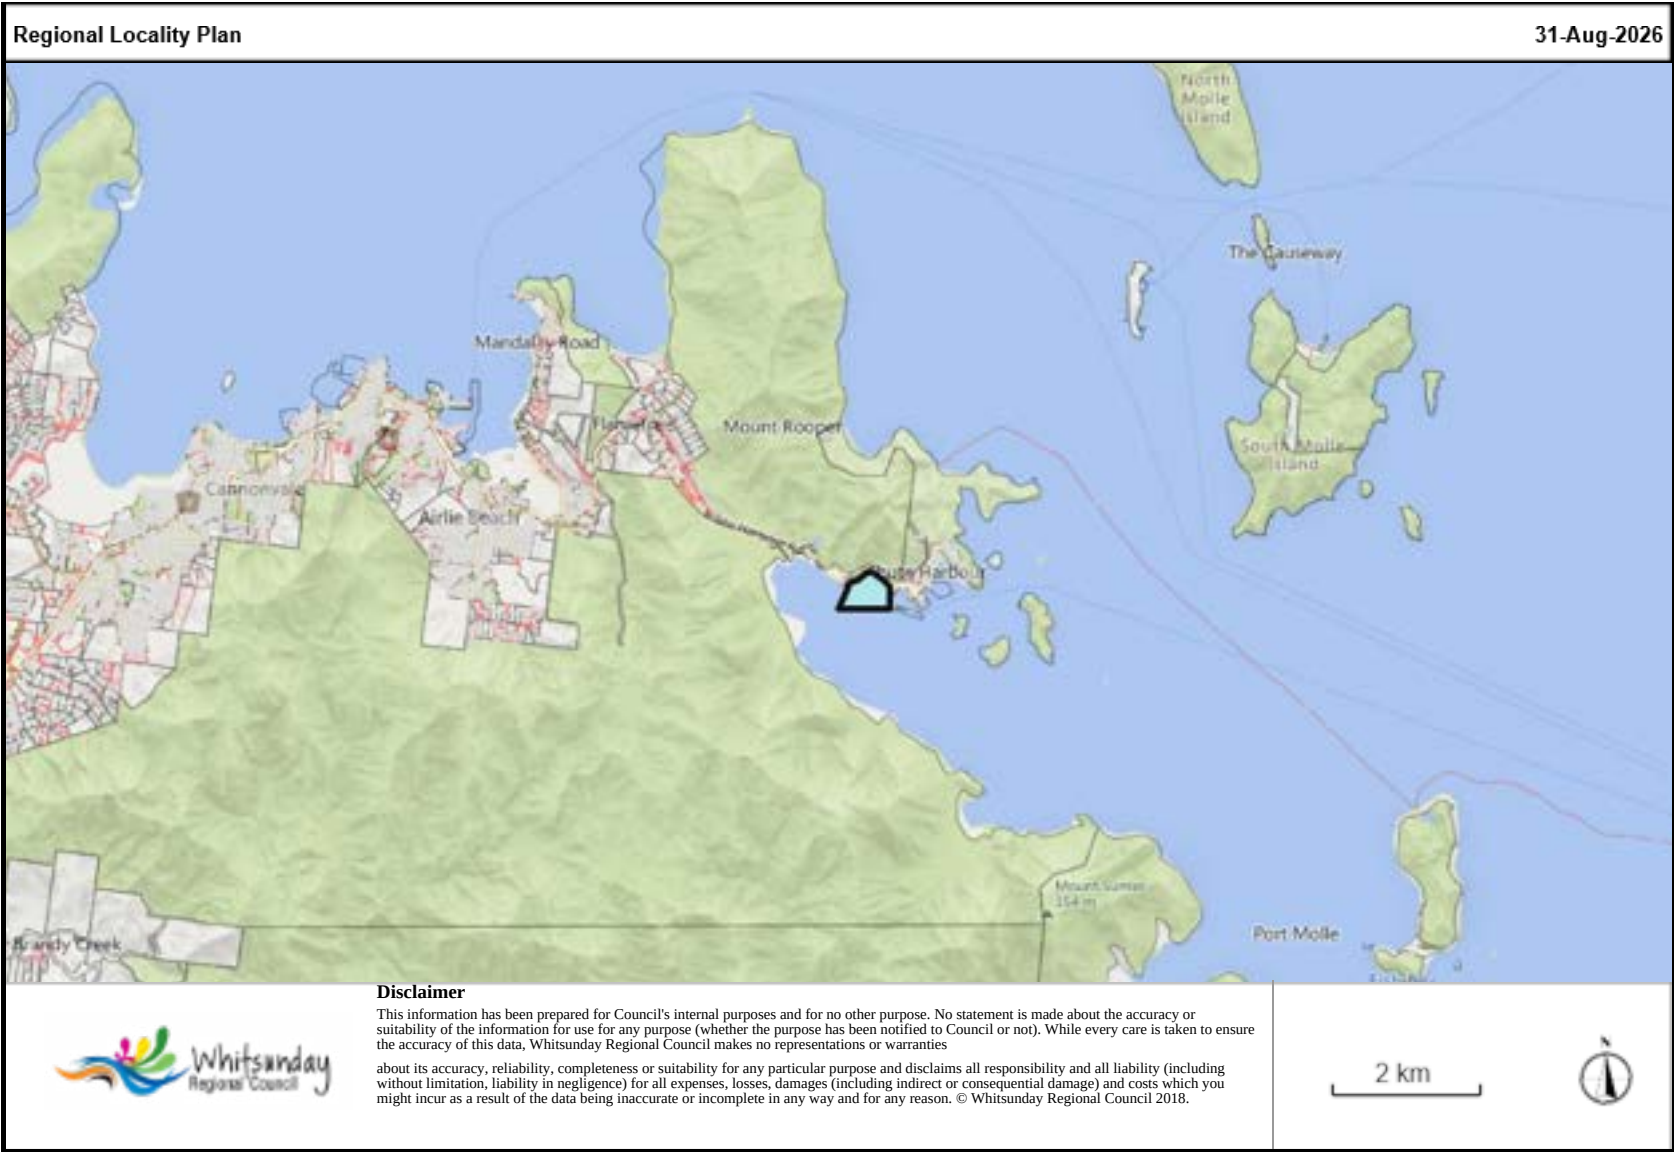

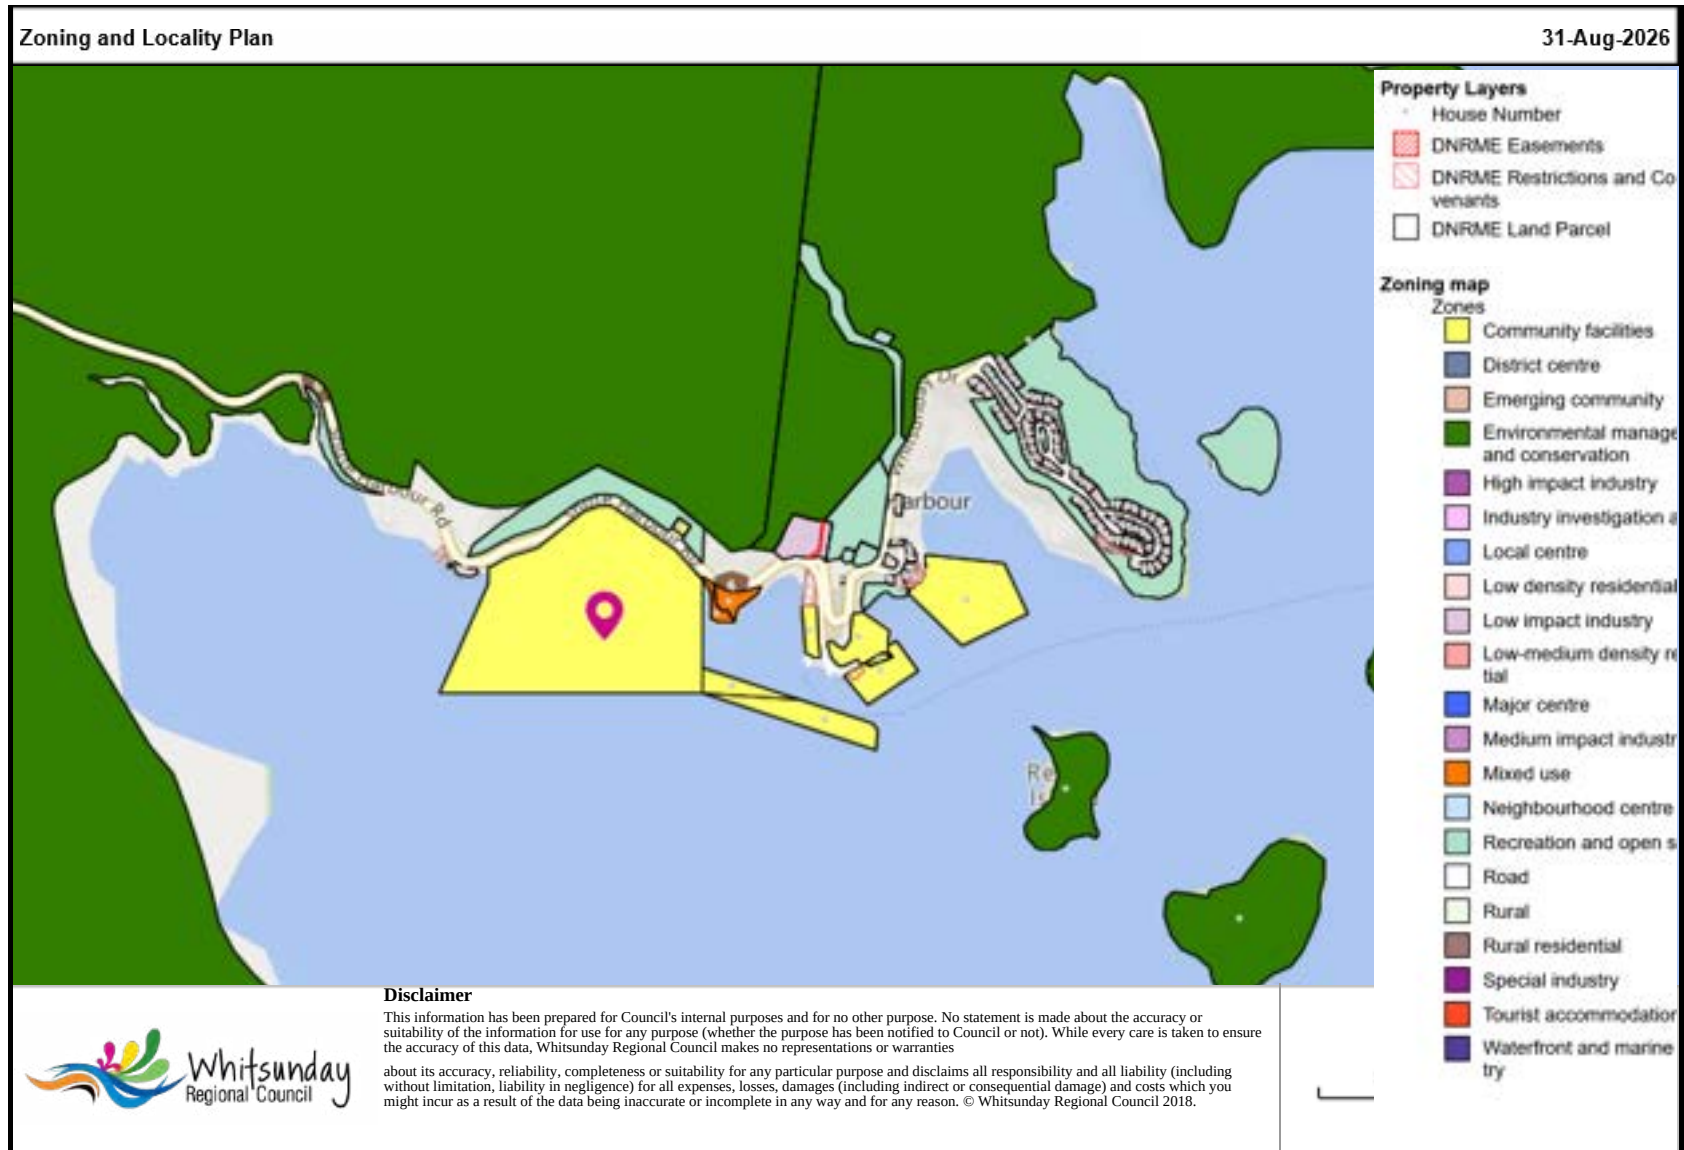

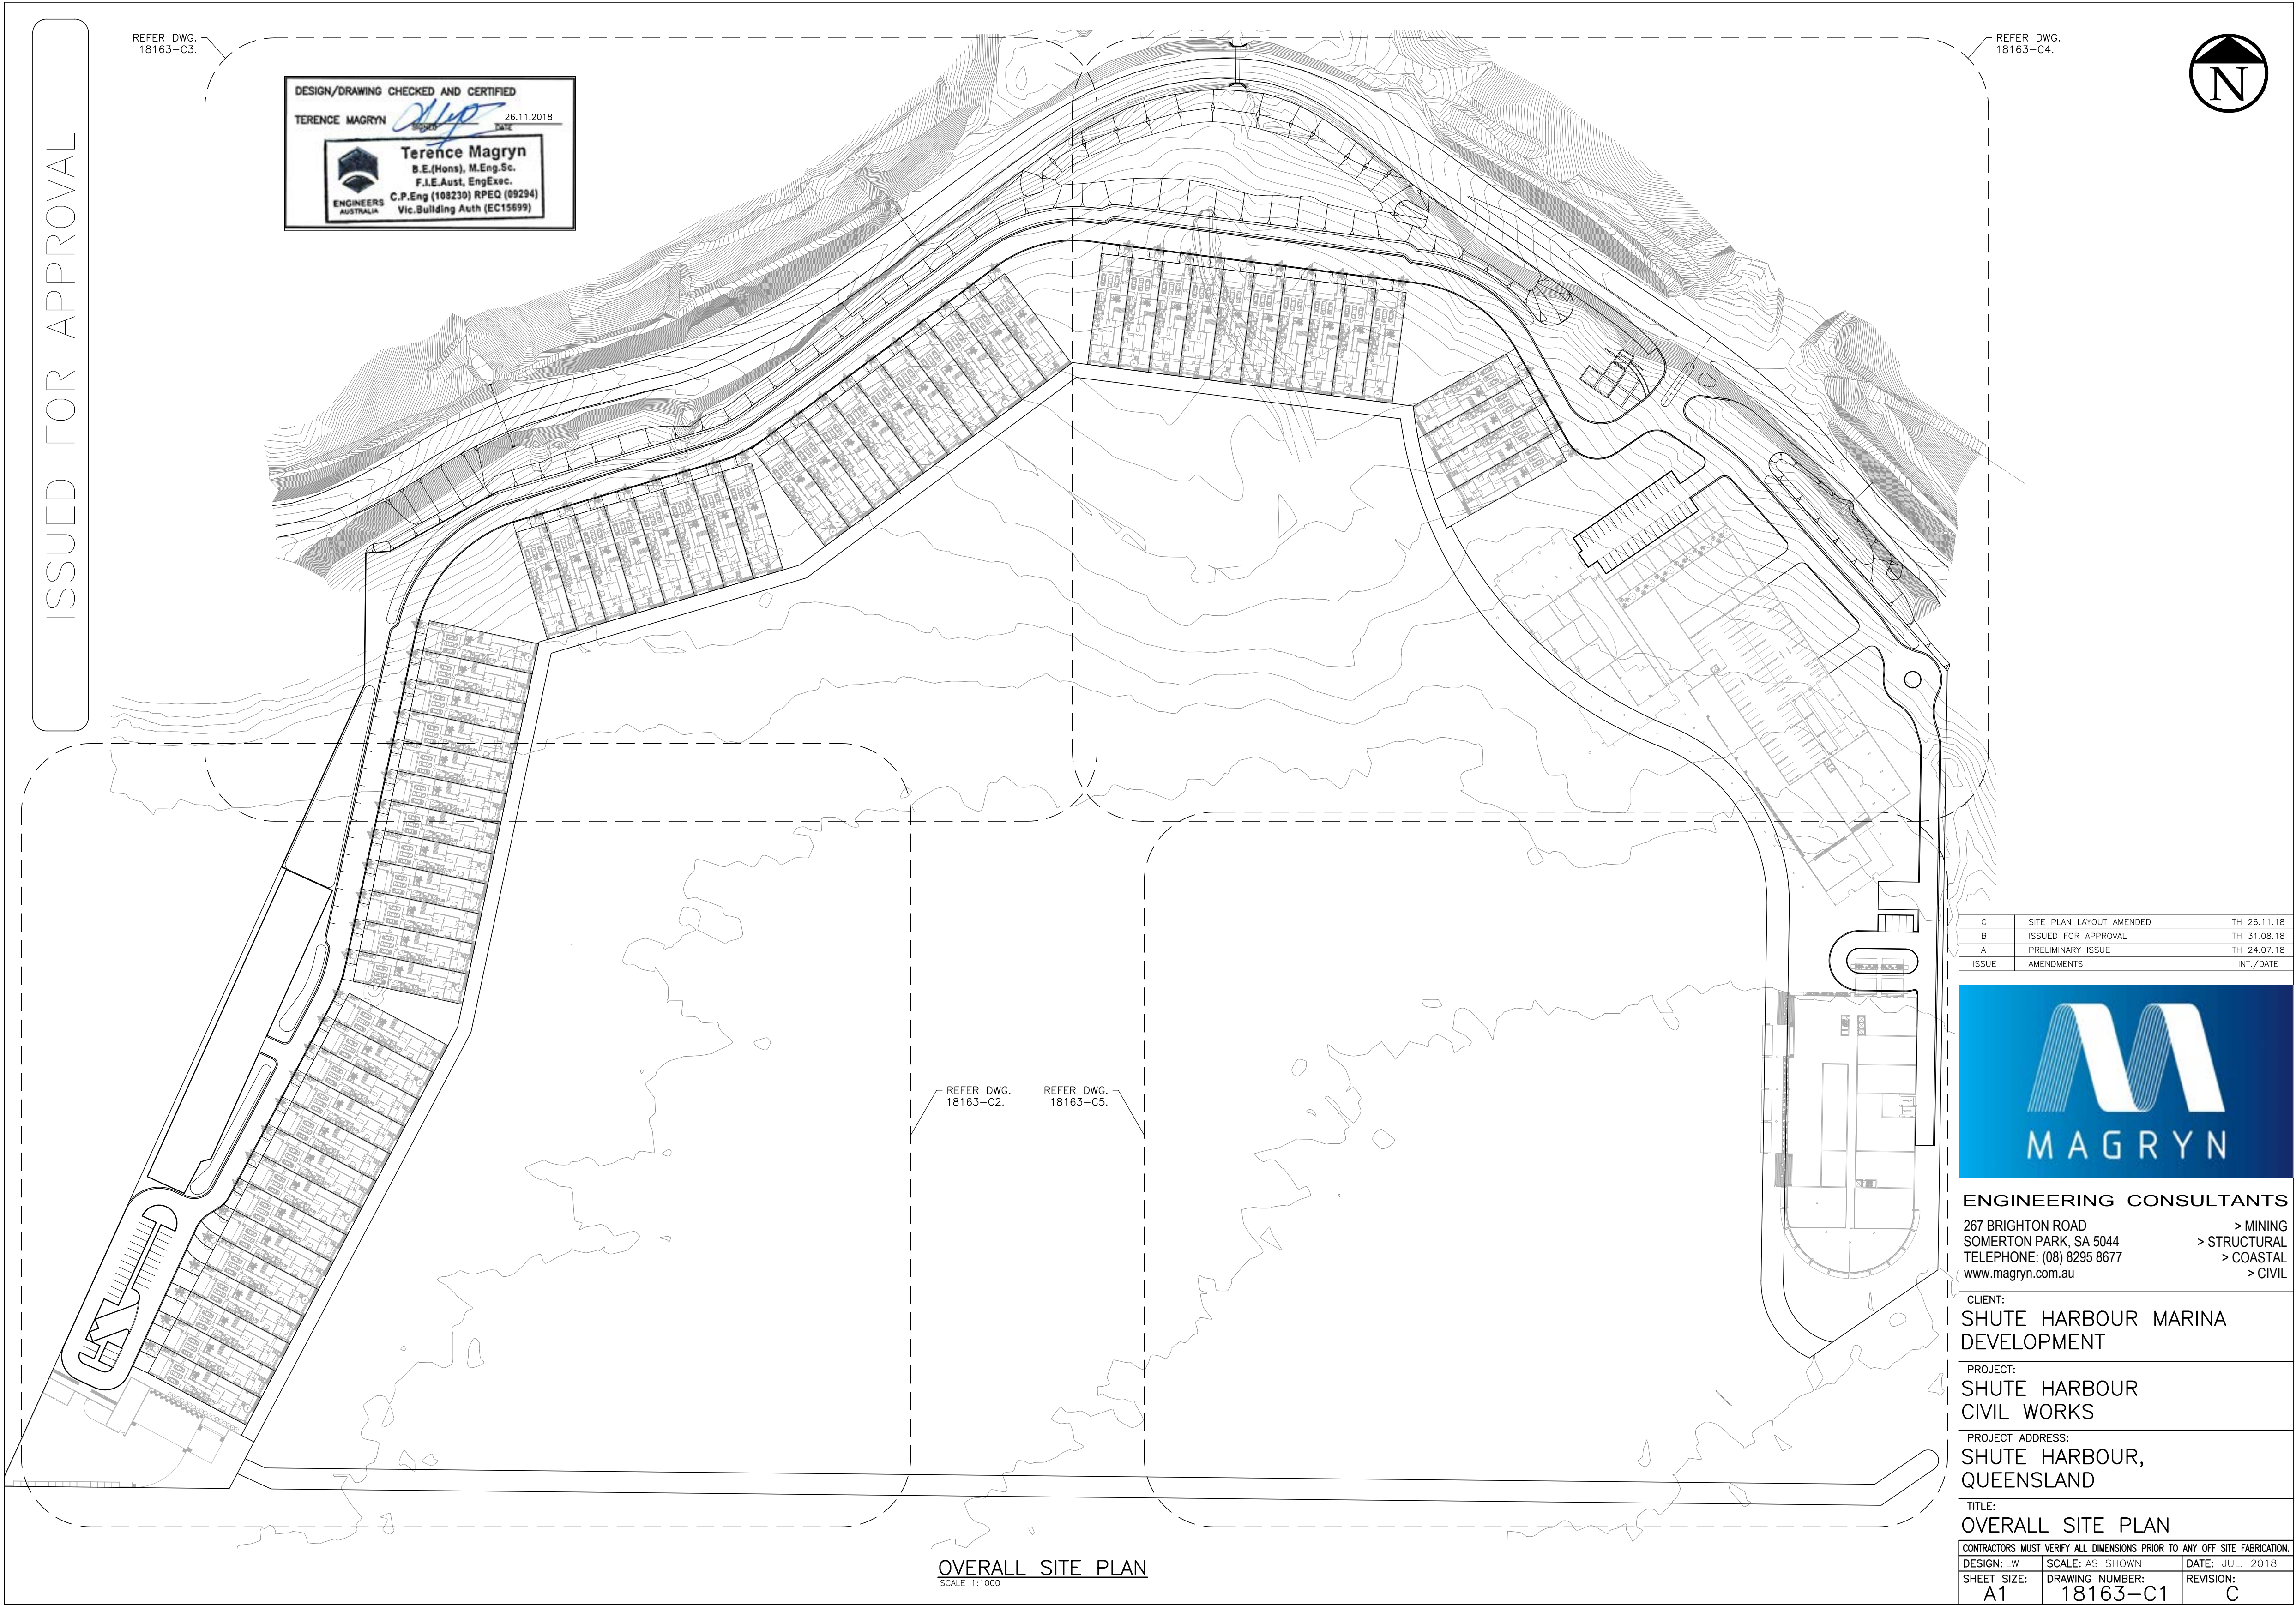

11.8 - Donations, Sponsorships and Grants Approved - August 2026

MEETING DETAILS: Ordinary Council Meeting - Wednesday 23 September 2026

AUTHOR: Manager Sports, Recreation and Community Development

AUTHORISING OFFICER: Director Liveability and Development Services

PURPOSE

To advise Council of the donations, sponsorships and grants approved in August 2026.

EXECUTIVE SUMMARY

Council receives applications from community organisations seeking financial assistance to support the delivery of projects, initiatives and events that benefit the Whitsunday community. In accordance with Council's Community Support Policy, these applications are assessed and determined under delegated authority. Consistent with Council's resolution of 18 June 2025, this report provides a monthly summary of all approvals made under delegated authority.

Approvals outlined in this report include:

- a) Young Achievers
- b) Donations
- c) Sponsorships
- d) Donation on Council Fees
- e) Sport and Recreation Club Grant
- f) Facility Management Grant
- g) RADF Grants

OFFICER'S RECOMMENDATION

That Council notes the financial assistance approved, under delegated authority, during the month of August 2026 in accordance with the Community Support Policy.

BACKGROUND

As per resolution SM2026/05/27.4 Council resolved to adopt the amended Community Support Policy.

DISCUSSION/CURRENT ISSUE

Council continues to undertake extensive engagement with local community organisations and schools to support awareness and understanding of the policy and application process.

This includes targeted discussions with key stakeholders, direct communication with existing applicants and ongoing engagement to ensure organisations are well informed and supported through the transition to the new framework.

Below is an overview of the approvals that were made in the month of August 2026.

Young Achievers

A total of 11 applications were approved, representing a combined value of \$2,750

Recipients:

Name	Location	Details
Ella Hahn	Bowen	State Horseball Australian Cup
Danika de Jager	Bowen	State Horseball Australian Cup
Kye Land	Bowen	Futsal State Championships
Jake Clark	Cannon Valley	Futsal State Championships
Isabelle Williams	Bowen	North Qld Cross Country Championships
Millie Groom	Riordanvale	Qld Athletics Cross Country Championships
Shailee Mewha	Cannonvale	Qld Athletics Cross Country Championships
Max Smith	Cannon Valley	Rugby League State Championships
Adelaide Sanders	Cannonvale	Futsal State Championships
Nicholas Philipson	Proserpine	Futsal State Championships
Andrea Firth	Bowen	Tournament of the Minds

A total of 3 applications were not approved, as the applicants did not meet the mandatory selection criteria as outlined in the Community Support Policy. The Community Development team is working with the relevant organisation to provide support through an alternate funding pathway.

Donations

A total of 2 applications were approved, representing a combined value of \$4,000.

Recipients:

Name	Details	Cash (\$)	In-Kind (\$)
Collinsville Scottville Workers Club Inc	Miners Memorial Day		3,000
Ocean Crusaders Foundation	Waste disposal charges from ocean clean up initiatives	1,000	

Donation on Council Fees

A total of 1 application was approved, representing a combined value of \$176

Recipients:

Name	Details	Amount (\$)
Birriah Aboriginal Corporation	Venue Hire Fee for Collinsville Football Club	176

Sponsorships

A total of 1 application was approved, representing a combined value of \$5,000

Recipients:

Name	Details	Cash (\$)	In-Kind (\$)
Bowen Swimming Club	Annual Club Carnival	5,000	

Sport and Recreation Club Grant

A total of 0 applications were approved, representing a combined value of \$0

Facility Management Grant

A total of 0 applications were approved, representing a combined value of \$0

RADF Grants

A total of 0 applications were approved, representing a combined value of \$0

FINANCIAL IMPLICATIONS

While the Community Support Programs represent a financial cost to Council, it provides valuable support to community members and organisations, assisting them to continue undertaking and delivering activities that benefit the Whitsunday community.

Community Support Programs	2026/27 Budget (\$)	YTD Actual + Commitment (\$)	Budget Remaining (\$)
Young Achievers	40,000	5,250	34,750
Donations	150,000	6,565	140,324
Donations on Council Fees		3,111	
Sponsorships	50,000	11,000	39,000
In-Kind Support	40,000	21,500	18,500
Sport & Recreation Club Grant	60,000	0	60,000
Facility Management Grant	60,000	0	60,000
RADF Grant	60,000	0	60,000
Total	460,000	47,426	412,574

CONSULTATION/ENGAGEMENT

Director Liveability and Development Services
Community Development Officer
Arts & Community Programs Officer

STATUTORY/COMPLIANCE MATTERS

Local Government Act 2009
Local Government Regulation 2012
Community Support Policy

RISK ASSESSMENT/DEADLINES

Support for approved activities is to be completed by 30 June 2027 in line with the 2026/27 financial year budget.

STRATEGIC IMPACTS

Corporate Plan Reference:

Review of community and recreational grants support to ensure consistency and alignment with future stakeholder needs.

ATTACHMENTS

Nil

11.9 - Code of Conduct

MEETING DETAILS: Ordinary Council Meeting - Wednesday 23 September 2026

AUTHOR: Acting Manager Human Resources & Safety

AUTHORISING OFFICER: Director Corporate Support Services

PURPOSE

The purpose of this report is to seek Council's endorsement of the revised Whitsunday Regional Council Code of Conduct, replacing the Code of Conduct 2022, and to outline the key changes and legislative context.

EXECUTIVE SUMMARY

This report presents the revised Whitsunday Regional Council Code of Conduct for endorsement, replacing the Code of Conduct 2022. The updated Code has been rewritten to provide a clearer, more contemporary and accessible statement of the behavioural and ethical standards expected of all employees, contractors, volunteers, trainees, students and other persons engaged to perform work for or on behalf of Council.

The key changes from the 2022 Code include a stronger focus on plain English, practical guidance and shared accountability for ethical decision-making. The revised Code retains the core legislative principles of integrity and impartiality, promoting the public good, commitment to the system of government, and accountability and transparency, while presenting these obligations in a more user-friendly format that better supports everyday application across Council's diverse workforce.

The revised Code also updates and strengthens guidance on respectful workplace behaviour, workplace health and safety, conflicts of interest, gifts and benefits, use of Council resources, public comment, confidentiality, privacy, fraud and corruption, and the reporting of suspected breaches. These changes reflect current legislative and governance expectations, including Council's obligations under the *Public Sector Ethics Act 1994*, *Local Government Act 2009*, *Human Rights Act 2019*, *Information Privacy Act 2009* and related integrity and workplace safety frameworks.

A significant improvement is the inclusion of clearer expectations for leaders and supervisors to model appropriate conduct, support employees to understand their obligations, manage concerns promptly and consistently, and take appropriate action where breaches occur. The revised Code reinforces that ethical conduct is not only a compliance requirement, but a foundation for public trust, good governance, employee wellbeing and effective service delivery.

The new Code has also been updated to better align with Council's current organisational values and supporting policies and procedures. It provides more practical examples and clearer pathways for employees to seek advice, raise concerns and report suspected misconduct or unethical behaviour, including protections against reprisal where concerns are raised appropriately.

Endorsing the revised Code will support a consistent organisation-wide understanding of expected conduct, strengthen Council's integrity framework and assist Council to demonstrate compliance with its statutory obligations.

OFFICER'S RECOMMENDATION

That Council endorses the revised Whitsunday Regional Council Code of Conduct as presented at Attachment 11.9.1, to be approved by the Chief Executive Officer as Council's Responsible Authority in accordance with section 17(1) of the *Public Sector Ethics Act 1994*, and replacing the Code of Conduct 2022.

BACKGROUND

Current Code of Conduct

Council's current Code of Conduct was adopted in 2022 and sets out the behavioural and ethical standards expected of employees and other persons performing work for, or on behalf of, Council.

The Code gives effect to the ethics principles under the *Public Sector Ethics Act 1994* and supports the responsibilities of local government employees under Section 13 of the *Local Government Act 2009*, including acting with integrity, providing sound and impartial advice, observing applicable laws and complying with a code of conduct.

DISCUSSION/CURRENT ISSUE

The Code of Conduct 2022 has been reviewed to ensure it remains contemporary, practical and aligned with Council's current values, legislative obligations and governance expectations.

The revised Code has been prepared in plain English and provides clearer guidance on expected conduct, ethical decision-making, respectful workplace behaviour, workplace health and safety, conflicts of interest, gifts and benefits, use of Council resources, confidentiality, privacy, fraud and corruption, public comment and reporting suspected breaches.

The revised Code maintains the core ethics principles of integrity and impartiality, promoting the public good, commitment to the system of government, and accountability and transparency, while presenting these obligations in a format that is easier for employees, contractors, volunteers, trainees and students to understand and apply.

Key improvements in the revised Code include:

- clearer language and structure to support consistent understanding across the workforce;
- updated guidance on respectful workplace conduct, psychosocial safety and workplace health and safety obligations;
- stronger direction on conflicts of interest, gifts and benefits, confidentiality, privacy, fraud and corruption risks;
- clearer expectations for leaders and supervisors to model appropriate behaviour and respond to conduct concerns; and
- clearer pathways for seeking advice, raising concerns and reporting suspected breaches.

The revised Code is intended to support a consistent organisation-wide understanding of expected conduct and reinforce Council's commitment to ethical behaviour, public trust, good governance and safe and respectful workplaces.

FINANCIAL IMPLICATIONS

There are no material financial implications associated with adoption of the revised Code of Conduct.

Implementation will be managed within existing operational budgets through communication, induction, training and ongoing workforce education activities.

CONSULTATION/ENGAGEMENT

Director Corporate Support Services
Executive Leadership Team
Manager Human Resources & Safety
All staff and key stakeholders

STATUTORY/COMPLIANCE MATTERS

Section 13 of the *Local Government Act 2009* sets out the responsibilities of local government employees, including observing the ethics principles under the *Public Sector Ethics Act 1994* and complying with a code of conduct under that Act.

The revised Code also supports Council's broader obligations in relation to good governance, workplace health and safety, human rights, information privacy, fraud and corruption prevention, and employee conduct management.

RISK ASSESSMENT/DEADLINES

Adoption and implementation of the revised Code will strengthen Council's integrity framework and reduces risk of non-compliance with legislative obligations due to a lack of awareness or inconsistent application of expected standards of conduct.

STRATEGIC IMPACTS

Corporate Plan Reference:

Undertake a business transformation project to support organisational growth, prioritise and streamline service delivery and deliver improved value to the community.

The revised Code of Conduct supports Council's commitment to good governance, ethical and legal behaviour, accountability, transparency, workforce capability, safety, wellbeing and public trust. Adoption of the Code will assist Council to maintain a values-based culture and ensure employees and other persons performing work for Council understand the standards expected when delivering services to the community.

ATTACHMENTS

1. Code of Conduct - Final [11.9.1 - 30 pages]



CODE OF CONDUCT

TABLE OF CONTENTS

Introduction	3
Legislative Principles	7
Ethics and Compliance	23
Appendices	25

INTRODUCTION

OBJECTIVE

The objective of Council's Code of Conduct for Employees is to provide a set of standards and behaviours related to the way we do our work. It aims to deliver best practice by ensuring those standards are clear and guided by sound ethical principles.

By consistently applying these standards, we enhance public trust and confidence in each of us. Nothing in this Code interferes with employee rights as a private citizen or a ratepayer.

The Code does not cover every situation. However, the values, ethics, standards, and behaviours it outlines are a reference point to help make decisions in situations it does not cover.

If employees act in good faith and in keeping with the spirit of the Code, they can expect to be supported by their colleagues, direct supervisor/manager and by Council. A 'Guide for ethical decision making' is included in Appendix A to help employees apply the Code in everyday situations.

COUNCIL STATEMENT

Whitsunday Regional Council aims to conduct its business with integrity, honesty and fairness in compliance with all relevant laws, regulations, codes, policies and corporate standards.

Additionally, Council acknowledges that working in the public sector is different from employment in the private sector. There are responsibilities which Councillors and employees have for safeguarding the public interest, exercising a duty of care and inspiring public confidence and trust.

Everyone working for Council must follow the highest standards of behaviour when dealing with customers, Councillors and each other. Council actively supports, encourages and develops its employees to work safely, be customer focused, use technology and Council assets effectively, adapt to changes and improve their own capabilities and contribute to Council's Corporate and Operational Plans.

This Code of Conduct provides guidance to Council employees in behaving ethically at work. The application of this code assists Council in being more efficient and will give employees a better appreciation of the need to use resources responsibly, comply with Council policies, develop good community relations and promote the public interest.

The Code of Conduct does not limit employees' statutory rights, including rights relating to public interest disclosures, union representation, workplace health and safety or access to legal advice.

VISION

A united community working together to drive a resilient and diverse economy and a liveable environment.

MISSION

To ensure the Whitsunday Region thrives for everyone now and in the future.

ORGANISATIONAL VALUES

Everything Council does is underpinned by its values which define the culture of the organisation and the behaviours that shape our interaction with the community, Councillors, partners and each other.

Whitsunday Regional Council's culture is founded on the following values:

Safety

We actively care for the health and wellbeing of our organisation.

Accountability

We are responsible, open and transparent about what we do and how we do it.

Leadership

We provide good direction and good decision-making for our organisation and community in an understanding environment that embraces trust and continuous improvement.

Trust

We foster trust within our community and organisation.

Unity

We work together as a cohesive and proactive team.

Pride

We take pride in our diverse community and the service we deliver.

LEGISLATIVE PRINCIPLES

The *Public Sector Ethics Act 1994* identifies four ethical principles fundamental to good public administration that guide our behaviour as public officials and form the basis for a local government Employee Code of Conduct.

Ethical Principles	Integrity	Promoting the Public Good	Commitment to the System of Government	Accountability and Transparency
	Conflict of Interest	Customer Service	Acting within the law	Using Council assets
	Influences of decision-making	Fairness to suppliers	Act in accordance with delegations and authority	Diligence, care and attention
	Gifts and benefits	Information Technology	Raising concerns	Attendance at and absence from duty
Standards of Behaviour	Employment outside Council	Public money	Privacy	Comply with reasonable instructions
	Appropriate relationships with Councillors	Intellectual property	Fraud and corruption	Continuing development
	Public comments on Council business	Concern for the environment		Workplace Health and Safety
	External activities	Appropriate standard of dress and appearance		Drugs and alcohol
	Behaviour towards each other			
	Confidentiality of information			
	Identifying and promoting the public interest			
	Non-discriminatory workplace			
	Workplace harassment			



The *Local Government Act 2009 (the Act)* sets out the way in which a local government is constituted and the nature and extent of its responsibilities and powers. The Act requires that the Council's actions are consistent with the following local government principles:

- Transparent and effective processes, and decision-making in the public interest.
- Sustainable development and management of assets and infrastructure, and delivery of effective services.
- Democratic representation, social inclusion, and meaningful community engagement.
- Good governance of, and by, local government.
- Ethical and legal behaviour of Councillors and local government employees.

These legislated principles, together with Council's corporate values, form the basis of this Code of Conduct. They apply to all employees and guide our thinking, actions, and decision-making.

TO WHOM DOES THE CODE APPLY?

This Code applies to all Whitsunday Regional Council employees.

For the purposes of this document, "employees" includes:

- All full time, part time or casual employees of Council.
- Any consultant, contractor, student, volunteer, trainee, or any other person engaged by the Council to work or provide services.

A separate Code of Conduct applies to Councillors of Whitsunday Regional Council as specified in the *Local Government Act 2009*.

WHEN DOES THE CODE APPLY?

This Code applies to verbal, written, physical, online, and social media conduct by employees:

1. During scheduled work hours.
2. At Council functions, sponsored events or external meetings, training, or conferences.
3. While travelling or in accommodation provided by Council.
4. Outside work hours where there is sufficient material connection to employment or Council operations, including where the conduct may reasonably impact safety, performance, Council's reputation, public confidence or the employee's ability to perform their role.
5. Where an employee (or other person in the workplace) may be deemed to have a connection with Council.

HUMAN RIGHTS

All Council employees are expected to act in accordance with the *Human Rights Act 2019* which protects the human rights of all people in Queensland, including employees and clients of Council.

Protecting human rights recognises that all people have inherent dignity and worth.

Acting and making decisions in a way compatible with human rights helps us to make better decisions, based on principles of dignity, respect, equality, freedom, and the rule of law.

Whitsunday Regional Council and its employees must consider human rights in decision-making, actions and interactions with the community. This means that they must:

- Act and make decisions in a way that is compatible with human rights.
- Give proper consideration to human rights in making decisions.

LEGISLATIVE PRINCIPLES

PRINCIPLE 1: INTEGRITY AND IMPARTIALITY

In recognition that local government involves public trust, public service agencies, public sector entities and public officials seek to promote public confidence in the integrity of the public sector and:

- a. Are committed to the highest ethical standards.
- b. Accept and value their duty to provide advice, which is objective, independent, apolitical, and impartial.
- c. Show respect towards all persons, including employees, clients, and the general public.
- d. Acknowledge the primacy of the public interest and undertake that any conflict-of-interest issue will be resolved or appropriately managed in favour of the public interest.
- e. Are committed to honest, fair and respectful engagement with the community. This requires the following standards of behaviour.

1.1 Conflict of Interest

- 1.1.1 When making decisions, employees must declare any conflicts of interest that could affect their objectivity in carrying out their duties.
- 1.1.2 A conflict of interest involves a conflict between an employee's official duties and responsibilities in serving the public interest and their private interests. A conflict of interest can arise from avoiding personal losses as well as gaining personal advantage – whether financial or otherwise. This includes advantages to relatives and friends.
- 1.1.3 If employees believe or are in any doubt that they have a conflict of interest, whether real, potential, or perceived, they should discuss the matter with their direct supervisor/manager with a view to avoiding it or effectively managing it.
- 1.1.4 The reporting and management of an employee's real, potential, or perceived conflict of interest must be in accordance with Council's Conflict of Interest Policy.

1.1.5 Declarations of a real, potential, or perceived conflict of interest must be reported to the Office of the Mayor and CEO using the prescribed form. Details of the written declaration provided by the employee are recorded in a register maintained by Council and reviewed periodically by the CEO and Executive Leadership Team.

1.1.6 Until the matter is resolved, employees must make sure they are not part of any decision-making processes related to the matter.

1.1.7 If employees feel they have a conflict between professional and corporate values, they should also discuss it with their supervisor/manager.

1.2 Influences on Decision Making

- 1.2.1 Employees should take decisions and make recommendations in an impartial manner with the prime aim of promoting the public interest and achieving best value for money. Employees must be seen to act impartially as even the appearance of bias may damage Council's reputation and its ability to act effectively within the local community.
- 1.2.2 Employees must act and make decisions in a way that is compatible with human rights.
- 1.2.3 Employees must not knowingly provide false or misleading statements or assessments of the merits or performance of a person or organisation.
- 1.2.4 Employees must not influence any person in an improper way to try to obtain any advantages or favours.
- 1.2.5 Employees must not deliberately mislead decision-makers by providing them with false, biased, incomplete, or inaccurate information.



- 1.2.6 All decisions employees make must be, and be seen to be, fair and transparent. This can be achieved by:
- Following Council's procedures and processes.
 - Keeping clear, accurate and complete records.
 - Recording how and why decisions were made.
- 1.2.7 Employees must not in any way misrepresent their qualifications, experience, expertise or authority in any process.
- 1.2.8 A guide to Ethical Decision-Making is contained in Appendix A and should be used to guide decision making.


1.3 Gifts and Benefits

- 1.3.1 Occasionally an employee may be offered a gift or benefit from people with whom they do business or members of the community.
- 1.3.2 In line with section 199(2) of the *Local Government Act 2009*, it is an offence for an employee to ask for, or accept, cash, an item that is readily convertible to cash, or other benefit for doing something as a local government employee. However, section 199(2) does not apply to remuneration paid by Council or a benefit that has only a nominal value.
- 1.3.3 The acceptance of gifts or benefits of a nominal value may be permitted in limited circumstances (Section 289 Local Government Regulation 2012), where doing so does not create a real, potential, or perceived conflict of interest or could be a bribe.

- 1.3.4 The offer or receipt of gifts and benefits must be managed in accordance with Council's Gifts and Benefits Policy.
- 1.3.5 Declarations of gifts and benefits offered or accepted must be reported to the Office of the Mayor and CEO using the prescribed form. Details of declaration provided by the employee will be recorded in Council's Gifts and Benefits Register and reviewed periodically by the CEO and Executive Leadership Team.
- 1.3.6 In addition to referring to the policy, an employee can also discuss the receipt of gifts, gratuities, and benefits with their supervisor/manager.

1.4 Employment Outside Council (Including Operating a Personal Business or Hobbies/Pastimes with a Relationship with Council Business)

- 1.4.1 Generally, employees are able to undertake additional employment, operate a business or be involved in commercial interests outside their role with Council (secondary employment) provided this:
- Is kept separate from Council work.
 - Does not lead to a conflict of interest.
 - Does not affect Council time or resources (physical, technological, or intellectual).
 - Does not interfere with an employee's ability to do their work in Council.
- 1.4.2 Employees must seek written approval from the CEO using the prescribed form before commencing any additional employment not associated with Council duties. Approval will not unreasonably be withheld.

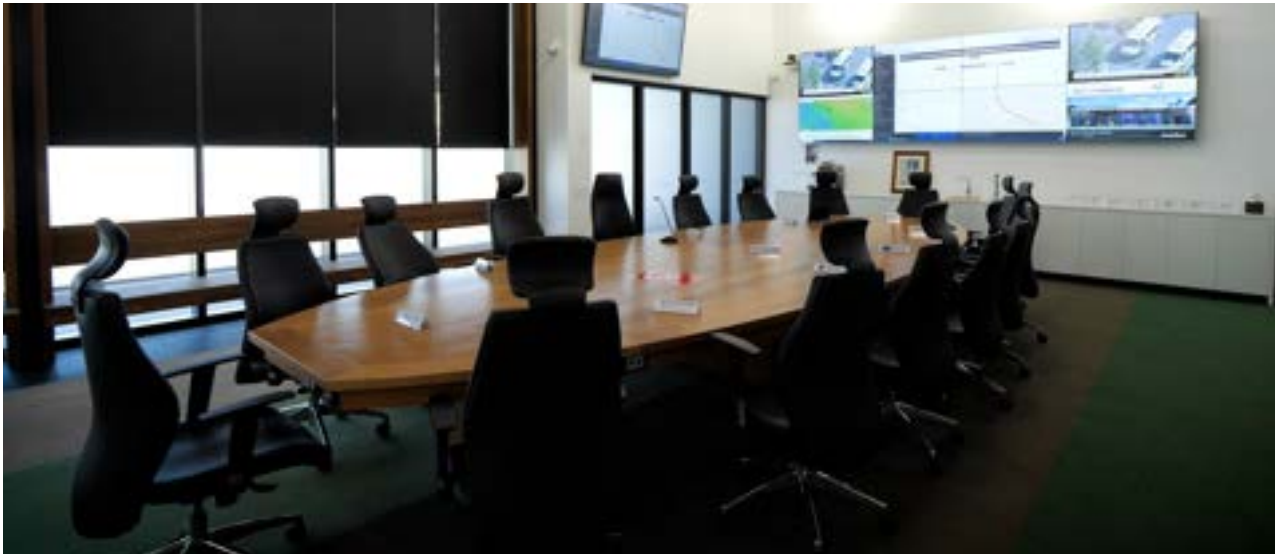

1.4.3 In considering requests to undertake secondary employment a balance must be sought between the legitimate interests of Council to protect its integrity and the rights of Council employees to lead their private lives free from unnecessary intrusion by the Council.

1.4.4 Approval for secondary employment will be given provided it:

- Does not provide any commercial advantage from information obtained during the course of employment with the Council.
- Does not create a real or perceived conflict of interest.
- Has no effect on the performance of official duties, including effects from a safety/fatigue management perspective and possible increased risk of an illness or injury.
- Does not use Council resources.
- Is not likely to bring Council's reputation into disrepute.

1.4.5 Records relating to secondary employment requests will be maintained in a register by the Office of the Mayor and CEO and reviewed periodically by the CEO and Executive Leadership Team.

1.4.6 Although employees don't need written approval, if employees undertake voluntary

work or a hobby, they must ensure that these activities also meet the above requirements. If employees are unsure, they must discuss the matter with their supervisor/manager.

1.5 Appropriate Relationships with Councillors

1.5.1 Communication between Councillors and employees must be in accordance with Council policy.

1.5.2 Where required employees must give Councillors advice within the scope of Council policy that is appropriate, thorough, responsive, and unbiased so that Councillors can appropriately carry out their community responsibilities. If employees are unsure of how to respond to a Councillor, they should discuss this with their supervisor/manager.

1.5.3 Councillors may seek advice directly from the CEO or officers delegated by the CEO.

1.5.4 Employees may communicate directly with Councillors on any issue affecting them as a private citizen outside of normal working hours. Employees should be clear about the difference between their actions as a private citizen and that of a Council employee.

1.5.5 If an employee has any concerns or questions about a request from a Councillor, they must discuss this with their direct supervisor/manager.



1.6 Public Comments on Council Business

- 1.6.1 As a general rule, Councillors comment publicly on Council business. Council business can be topical, sensitive, and sometimes controversial and there is a process to be followed when making public comments.
- 1.6.2 Employees should not release non-public Council information or contribute to public comment on Council policy or administration unless:
- Providing the information or making comment is part of, or consistent with, an employees duties or has been appropriately authorised.
 - An employee must not misrepresent the facts about a matter.
 - The matter is not confidential or restricted in its distribution.
- 1.6.3 If an employee is asked to comment on any Council matter via the media or other public relations firms, refer it to the Communications Team.
- 1.6.4 Sometimes, it might be appropriate to share information based on a personal and professional experience (e.g. in external seminars or training programs). An employee must ensure that by sharing personal experiences, they do not breach the confidentiality of Council information.
- 1.6.5 Employees have the same rights as any member of the community to enter discussion of community and social issues in a private capacity. Employees must recognise, however, that they will generally be seen as speaking from a privileged position. As a result, they must take all reasonable steps to ensure that:
- They do not use non-public Council information for private advantage or disclose that information.
 - Their comment is understood as representing personal views as a private citizen.
 - Not bring Council's reputation into disrepute.
- 1.6.6 Employees must also ensure that, to the extent they collect, handle or give access to personal information, they comply with the Privacy Principles under the *Information Privacy Act 2009*.

1.6.7 This clause does not apply to a Public Interest Disclosure to a proper authority. Where you honestly believe on reasonable grounds that you possess information about another Council Officer's conduct that relates to:

- a. Official misconduct; or
- b. Maladministration that adversely affects a person's interests; or
- c. A substantial misuse of public resources, other than an alleged misuse based on mere disagreement over policy that may properly be adopted about amounts, purposes, or priorities of expenditure; or
- d. A substantial and specific danger to public health or safety; or
- e. A substantial and specific danger to the environment

1.6.8 Employees have the right to make a Public Interest Disclosure to a proper authority subject to, and in accordance with, the Public Interest Disclosure Act 2010.

1.7 External Activities

- 1.7.1 Council supports, and aims to, ensure all employees are free to engage in trade union, party-political, professional, interest group or charity activities of their choosing, in their own time and without utilising Council resources. However, employees must make sure that participation in such activities does not cause a conflict of interest, and/or unduly restrict the performance of official duties with Council.
- 1.7.2 Employees must not allow their involvement in any external organisation to intrude upon their duty as a Council employee, to give sound advice to Council, which is objective, independent, apolitical, and impartial.
- 1.7.3 Employees are not to take part in political affairs whilst on duty. Council's IT systems, including internet access and email, Council newsletters and workplaces must not be used for political messages, or circulating defamatory or disparaging remarks against individuals or groups.
- 1.7.4 If an employee comments publicly in connection with external activities, there must be a clear distinction between the employee's opinion as a member of the external organisation, and the opinion as a Council employee.

1.7.5 An employee must not use their role in Council, Council information or information gained in the course of official duties as a Council employee, to advance their position or standing within an external organisation, nor for the benefit or promotion of an external organisation. Employees must not provide Council information to members of other groups or related persons, except where this information is publicly available or for the purpose of obtaining union assistance, legal advice or representation, provided the disclosure is lawful, reasonable and limited to what is necessary.

1.7.6 As a member of an external organisation, employees need to be aware that participating in activities in the public arena, where they may be identified as a Council employee, can give rise to a conflict of interest in some circumstances. Where such a situation arises, employees must declare and manage the conflict in accordance with this Code of Conduct.

1.8 Behaviour Towards Each Other

- 1.8.1 We must all treat others with trust, respect, honesty, fairness, sensitivity, and dignity. Employees who supervise or manage other employees have a special responsibility to model this kind of behaviour, and to ensure that the people they supervise understand the standard of performance and behaviour that is expected of them.
- 1.8.2 Council values diversity and expects all employees to accommodate and respect different opinions and perspectives, and to manage interpersonal disagreements in a rational manner. Employees must not behave towards any other person in a way that could be perceived as disrespectful, rude, intimidating, overbearing or harassing. This includes use of inappropriate language, spreading gossip or rumours about others and sending emails which contain inappropriate material.
- 1.8.3 Effective teamwork is an essential part of a productive workplace culture. Each team member needs to work co-operatively with fellow employees and actively and willingly take part in team activities such as meetings.

1.9 Confidentiality of Information

- 1.9.1 Employees must preserve the confidentiality of Council's information.
- 1.9.2 In the event that an employee is unclear about whether information is confidential or not the employee should seek advice from their supervisor/manager.
- 1.9.3 Information held by the Council must not be released to any person without the approval of a Director or the CEO.
- 1.9.4 Unauthorised release of any non-public Council information is a breach of Council policy and may be an offence of law.
- 1.9.5 Employees who leave Council are obliged to respect the confidentiality of non-public Council information which they are aware of as a result of their employment with Council.

1.10 Identifying and Promoting the Public Interest

- 1.10.1 When making decisions or recommendations, employees should consider the interests of all parties impacted. When preparing reports, all facts and issues must be outlined in an objective manner so that Council can make the best decisions in an informed and appropriate manner.
- 1.10.2 Decisions and recommendations should promote the best interest of the wider community.

1.11 Non-Discriminatory Workplace

- 1.11.1 Council is an equal opportunity employer and as such is proactive in ensuring that its practices do not discriminate based on an attribute, or based on a person's association with another person who maintains an attribute relating to:
 - Sex
 - Relationship Status
 - Pregnancy
 - Parental Status
 - Breastfeeding
 - Age
 - Race
 - Impairment
 - Religious belief or activity
 - Political belief or activity
 - Trade union activity

- Lawful sexual activity
- Gender identity
- Sexuality
- Family responsibilities

- 1.11.2 Council aims to create and maintain a workplace free from discrimination. Employees of council have a shared responsibility to ensure that discrimination is not part of our workplace or our practices. If employees witness discriminatory behaviour, they have a positive obligation to report it to their supervisor/manager. If the matter involves their supervisor, manager or another senior officer, it should be reported to an appropriate alternative manager or officer. Unlawful discrimination may lead to disciplinary action being taken against offending employees.

1.12 Workplace Harassment

- 1.12.1 Council strives for the prevention of any form of workplace harassment, including harassment of a sexual nature, victimisation, or other forms of bullying in the workplace, or at any place where work-related activities are performed, including at social functions. This applies to all employees in their relationships with each other, to applicants for employment at Council and to any persons who have dealings with Council.
- 1.12.2 Employees of Council are expected to proactively contribute to building a workplace that is free from sexual harassment, victimisation and bullying. Employees have a joint responsibility to respect the rights of fellow employees, by not taking part in any action that may constitute harassment of any form, and in doing so supporting and promoting the achievement of equal employment opportunity.
- 1.12.3 Some examples of behaviour which may constitute either sexual harassment or workplace bullying include:
 - Acting towards, or speaking to a person in a manner which threatens or vilifies that person.
 - Deliberately excluding a particular individual from relevant work-related activities or functions.
 - Making jokes, suggestive comments or offensive gestures related to a person's race, appearance, colour, ethnic origin, disability, gender, sexual characteristics, or personal appearance.

- Distribution or display of sexually explicit material (including through any Council electronic communication e.g. Teams, SharePoint, email, etc.) which may be offensive, including posters, pictures or MPEGS, racist or sexist jokes or cartoons.
- Persistent questions about a person's private life.
- Demands for sexual favours, either directly or by implication;
- Unwanted and deliberate physical contact;
- Indecent assault, rape and other criminal offences.

PRINCIPLE 2: PROMOTING THE PUBLIC GOOD

In recognition that the public sector is the mechanism through which the elected representatives deliver programs and services for the benefit of the people of Queensland, public service agencies, public sector entities and public officials:

- a. Accept and value their duty to be responsive to both the requirements of government and to the public interest; and
- b. Accept and value their duty to engage the community in developing and affecting official public sector priorities, policies and decisions; and
- c. Accept and value their duty to manage public resources effectively, efficiently and economically; and
- d. Value and seek to achieve excellence in service delivery; and
- e. Value and seek to achieve enhanced integration of services to better service clients.

2.1 Customer Service

- 2.1.1 It is expected that Council employees will strive to provide excellent customer service. Employees must treat members of the public equitably and with honesty, fairness, sensitivity and dignity.
- 2.1.2 All Council employees serve ratepayers directly or indirectly. If their role in Council involves regular contact with the public, it is important to know how to deal comfortably and calmly with difficult situations and difficult people.
- 2.1.3 Employees are expected to treat complaints from customers, ratepayers, and the community

or fellow employees seriously, and respond to constructive feedback as an opportunity for improvement.

- 2.1.4 Customers have a right to complain or criticise Council. Council expects its employees to show respect towards complainants. While Council must make all reasonable efforts to help customers lodge complaints, if employees think a situation is threatening or intimidating, they are entitled to withdraw. If in doubt, ask for help from a more experienced colleague, or a direct supervisor/manager. Council will support any employee who believes they are under threat from a member of the public.

2.2 Fairness to Suppliers

- 2.2.1 Council's contracting activities are regulated pursuant to Chapter 6 of the Local Government Regulation 2012. Further, Council has established policies, procedures and delegations of authority for various stages of procurement of goods and services which reflect the content of the Local Government Regulation 2012.
- 2.2.2 Employees must comply with the Local Government Regulation 2012 and Council Policy when seeking suppliers for goods or services.
- 2.2.3 If employees have been authorised to be involved in offering contracts or buying goods and services from outside Council, they must be sure they have taken reasonable, fair and consistent steps to allow all potential suppliers to bid for work.
- 2.2.4 Employees also need to ensure that they do not incur any liability or enter into any contract on behalf of Council or alter the terms or conditions of any contract which Council has already entered into unless they are authorised to do so.



2.3 Information Technology and Information Systems

2.3.1 Any file stored on, or information accessed using Council's information technology assets, is discoverable by Council. All devices (including personal devices) or systems connected to Council's corporate information technology network may be subject to scrutiny.

2.3.2 Employees can use Council's information technology assets for:

- Accessing data, information, websites, etc. for official purposes and as necessary where it supports or informs the work they do.
- Limited personal use in accordance with Council policy and procedure, providing they comply with Council's rules and guidelines about acceptable use of information technology and social media. Limited personal use means use that is infrequent and brief, and is performed during non-paid time, that is, before and after work and during lunch breaks.

2.3.3 Employees can use Council's telephones, messaging systems or computer systems for limited private purposes that they cannot reasonably do outside working hours. This must be done in an appropriate manner and within the scope of this code and other Council policies.

2.3.4 Employees must not use Council's information technology assets to:

- Store large quantities of personal data or photos or non-work documents.

- Download, stream or store music, movies, video clips, pictures, or other material not associated with their work.
- Make unauthorised copies of software, music, videos, games, etc.
- Introduce, download or use unauthorised software.
- connect any personal information technology device to Council's corporate information technology network, e.g. iPods, cameras, USB thumb drives, without prior approval from Council.
- Access or circulate inappropriate material.

2.3.5 Employees must not download or store Council's electronic files in an unauthorised location, e.g. on a home computer, personal USB memory stick or personal information technology device.

2.3.6 Employees must adhere to Council's security requirements and not attempt to bypass or modify any restriction or security measure put in place by Council or third parties.

2.4 Public Money

2.4.1 Employees must maintain high standards of accountability if they collect and use public money and are not to borrow or use Council money for private purposes. This also applies to items such as taxi vouchers or other vouchers.

2.4.2 Officers using Council monies for the purpose of entertainment and/or hospitality expenditure on Council's behalf must do so strictly in accordance with Council's Entertainment and Hospitality Expenditure Policy.

2.5 Intellectual Property

- 2.5.1 Any original work, invention or product employees have contributed to in association with their official duties as a Council employee remains the property of Council.
- 2.5.2 Employees must not publish or disclose any matters relating to Council's intellectual property without appropriate authority. This does not stop employees from sharing with other organisations information relating to their official duties. If information is shared, employees must make sure that this does not breach the confidentiality of Council information, its employees or its clients, or compromise Council's intellectual property rights.
- 2.5.3 Employees must respect the copyrights, trademarks and patents of suppliers and customers of Council. This requires that employees do not reproduce or quote suppliers' material unless they are authorised to do so. Where reference to the work of others is made it must cite or acknowledge the source.
- 2.5.4 Employees must not store or copy audio, video or image files, printed media and software on Council assets without an appropriate license or approval. Where this is unclear employees must seek written approval before arranging to publish, disclose or reproduce any articles or materials as part of their official duties.

2.6 Concern for the Environment

- 2.6.1 Council has legal responsibilities to protect and manage the environment. Council is also committed to leading the community by example by ensuring that services and activities are conducted in an environmentally sustainable and responsible manner.
- 2.6.2 Employees must not carry out any activity that causes, or is likely to cause, environmental harm. Employees must take all reasonable and practical measures to prevent or minimise environmental harm. Employees who become aware that environmental harm has been caused or has been threatened by someone else's act or omission must immediately advise their supervisor/manager.

- 2.6.3 We all share the responsibility to achieve Council's commitment to protect our natural environment, creating healthy surroundings for our community, and for managing the impacts of air, water, land and noise pollution. This includes individual responsibility for our own actions in how we dispose of waste and use and store chemicals, efficiently use energy and reduce waste, and apply high standards for environmental protection.

2.7 Appropriate Standard of Dress and Appearance

- 2.7.1 Employees are expected to present a professional image at all times. Integral to promoting this image is the personal presentation of Council employees. Council employees are employed in a diverse range of occupations and dress standards will reflect the requirements of particular work areas.
- 2.7.2 Employees who are dressed inappropriately will be sent home to change and will be expected to make up any lost time.
- 2.7.3 Council understands that the work undertaken by some employees may result in their clothing becoming stained or damaged.

That said, employees must present for work each day in a clean and tidy manner and not wear clothing which others might find offensive.
- 2.7.4 Employees must wear personal protective clothing and equipment where required. Personal protective clothing and equipment will be replaced on a fair wear and tear basis.
- 2.7.5 Those issued with identification badges should wear these when performing official Council duties.
- 2.7.6 Should employees find themselves in a public place, and still in uniform when off duty, they must be aware that they may be perceived by others as continuing to represent Council and must act accordingly.
- 2.7.7 Any corporate uniform supplied must be worn in accordance with Council's uniform guideline.
- 2.7.8 If an employee is unable to wear required PPE for any reason, they must advise their supervisor/manager immediately.



PRINCIPLE 3: COMMITMENT TO THE SYSTEM OF GOVERNMENT

In recognition that the public sector has a duty to uphold the system of government and the laws of the State, Commonwealth and Local Government, public service agencies, public sector entities and public officials:

- a. Accept and value their duty to uphold the system of government and the laws of the State, the Commonwealth and Local Government.
- b. Are committed to effecting official public sector priorities, policies and decisions professionally and impartially.
- c. Accept and value their duty to operate within the framework of Ministerial responsibility to government, the Parliament and the community.

These requirements do not limit the responsibility of a public service agency, public sector entity or public official to act independently of government if the independence of the agency, entity or official is required by legislation or government policy or is a customary feature of the work of the agency, entity or official.

3.1 Acting Within the Law

- 3.1.1 Employees of Council are expected to comply with legislation applicable to the completion of their work, local laws, industrial instruments, Council policies, procedures, directives, and this Code. Employees should locate and read all applicable policies as soon as practicable after their commencement with Council.
- 3.1.2 Employees have the right and responsibility to respectfully question how work is done, particularly if they think there is an imminent risk to their safety and the safety of others, or there is a better way of doing something, or if they think that a direction may be in breach of the law. When they have recorded their suggestion or concern, employees are expected to follow lawful and reasonable directions, subject to their rights and obligations under the *Work Health and Safety Act 2011*. Should a matter not be resolved within the work group, it should be immediately referred to a higher level of management.
- 3.1.3 If employees are charged with an offence and are required to attend court, they should immediately report the circumstances to their supervisor/manager.

3.1.4 Employees are required at all times to be appropriately licenced, qualified or certified to fulfil the requirements of their position. If any of these are revoked for any reason, employees are to immediately inform their supervisor/manager.

3.1.5 Where the revoked licence, qualification or certificate is a requirement of their job, consideration will be given to their ongoing employment.

3.2 Acting in Accordance with Delegations and Authority

3.2.1 If employees are requested to undertake an action on behalf of the CEO or Council, prior to exercising any power on behalf of the CEO they must ensure there exists an appropriate delegation or authorisation in line with State legislation, that allows them to exercise the power.

3.3 Raising Concerns

3.3.1 Employees have the right to comment on or raise concerns with their supervisor/manager about Council policies, practices, or priorities where these impact on their employment. Employees must do this in a respectful, reasonable, and constructive way and take responsibility for how their comments and views are expressed. Employees should raise their concerns initially with their direct supervisor/manager.

3.3.2 Employees must accept that Council has the right to determine its policies, practices, and priorities and that they must comply with all reasonable and lawful instructions, whether they personally agree with a given policy direction.

3.3.3 Employees must also refrain from raising concerns or complaints in a malicious, vexatious, or frivolous manner.

3.4 Privacy

3.4.1 Council maintains information about individuals, businesses and commercial issues which is private and sensitive, and which could harm a person's interest if released.

Employees should only access personal information and records they require to

perform their official Council duties.

3.4.2 Employees must ensure that the collection, storage, and use of personal information is done so in accordance with the Privacy Principles outlined pursuant to the *Information Privacy Act 2009*.

3.4.3 Generally, employees can maintain privacy by:

- Not discussing work matters with persons not entitled to know such information;
- Taking responsibility to safeguard confidential files and information;
- Ensuring collected information is only used in a manner consistent with the purpose for which it was originally collected; and
- Ensuring that they comply with Council's Right to Information policy and other relevant policy in relation to maintaining privacy of personal information.

3.4.4 It may be appropriate to share information based on an employee's personal and professional experience. However, in sharing their experiences, employees must ensure that where personal information is involved, they don't breach Council's privacy obligations. Employees may be in breach of this obligation even if comments are made or personal information other than their own is shared in their personal life, including via social media outlets such as 'Facebook' or 'Twitter'.

3.4.5 In addition to the *Information Privacy Act 2009*, section 200 of the *Local Government Act 2009* makes it an offence for a person who is, or has been, a Council employee to release information that the person knows, or should reasonably know, is information that:

- Is confidential to Council.
- Council wishes to keep confidential.

3.4.6 Personal and other information may on occasion be sought from Council by an employee or other members of the public in line with the *Right to Information Act 2009*. If such a request is made the employee must ensure that they refer such requests to the appropriate officer to be properly considered.



3.5 Fraud and Corruption

3.5.1 Fraud and corruption pose a serious risk to Council. The potential damage extends well beyond any financial losses and threatens both the Council's and individual's integrity.

3.5.2 Fraud and corruption can take many forms. Fraud is unethical and illegal acts which have the intention of deceiving others or Council, and is normally the deliberate, intentional and premeditated dishonest action that causes actual or potential loss to any person or Council. Corruption involves the abuse of entrusted authority or performance of an official duty for personal benefit and occurs when a person acts dishonestly or contrary to the best interests of Council.

3.5.3 Examples are:

- Theft of money, assets or other property.
- Misusing or deliberately misallocating Council resources e.g. using vehicles for private use without authorisation, using corporate expense card for non-work related purchases.
- The deliberate falsification, concealment, or destruction of documentation.
- Gaining benefit by dishonesty e.g. falsifying timesheets, claiming allowances not entitled to, not completing a leave application when leave has been taken, the improper use of information or position.
- Accepting gifts, money or entertainment in response to, or in the expectation of favourable tender outcomes or other decisions.

- Accepting or encouraging collusion in relation to tender pricing or conditions.
- Making false statements about qualifications, experience or competence for the purpose of obtaining a promotion or similar.

3.5.4 Council has adopted the following guiding principles:

- Prevention of fraud and corruption is an integral part of Council business processes and the responsibility of all employees.
- Employees are accountable for their own conduct.
- Employees are required to report fraudulent and corrupt activities, and will be supported in doing so.
- The use of integrated risk management principles to contain or minimise risk of fraud and corruption.

3.5.5 This Code will help to provide the expectations and standards of ethical behaviour within Council. Fraud and corruption can result from departures of these expected standards of behaviour. For more information please refer to Council's Fraud and Corruption Control Policy.

PRINCIPLE 4: ACCOUNTABILITY AND TRANSPARENCY

In recognition that public trust in public office requires high standards of public administration, public service agencies, public sector entities and public officials:

- a. Are committed to exercising proper diligence, care and attention.
- b. Are committed to using public resources in an effective and accountable way.
- c. Are committed to managing information as openly as practicable within the legal framework.
- d. Value and seek to achieve high standards of public administration.
- e. Value and seek to innovate and continuously improve performance.
- f. Value and seek to operate within a framework of mutual obligation and shared responsibility between public service agencies, public sector entities and public officials.

4.1 Using Council Assets

- 4.1.1 Council's assets include property (physical and intellectual property), plant, equipment, information technology assets and systems, ID and access cards, goods, products, and valuables (this includes surplus material, waste material, and off-cuts). All employees share the responsibility for looking after Council assets.
- 4.1.2 Employees responsible for assets must take good care of them while they are in their possession or use, ensure they are used economically and efficiently and within their design capabilities and purpose. It is an offence to allow the unlawful destruction, damage or misuse of Council property or assets. Employees must make sure assets in their control are secured against theft and properly stored, maintained and repaired.
- 4.1.3 Employees must abide by Council's security procedures and rules for accessing Council's assets and not allow anyone else unauthorised access to Council assets.
- 4.1.4 Employees must ensure that they use Council assets only for official Council business unless written approval has been granted by their supervisor/manager.
- 4.1.5 If employees use a Council vehicle, they must not use it for private or non-official purposes,

unless those circumstances are specifically allowed by Council or prior written approval from their supervisor/manager has been given.

- 4.1.6 When employees leave Council, they must return any Council assets they have on loan and all work-related documents.

- 4.1.7 Taking Council goods or property, regardless of the value, is not permitted unless an authorised agreement is in place. Supervisors do not have the authority to give away any Council property, including waste material. Stolen, lost or missing property shall be notified to the CEO as soon as the loss is established.

4.2 Diligence, Care and Attention

- 4.2.1 Council conducts its business with integrity, honesty, and fairness, and to achieve the highest standards in service delivery. Employees contribute to this by carrying out their duties honestly, responsibly, in a conscientious manner, and to the best of their ability. This includes:
 - Giving priority to official duties over personal activities during work time.
 - Helping Council achieve its mission and goals by acting to improve systems and practices.
 - Conducting themselves in a way so others gain confidence and trust in the way Council does business and within the law, Council policy and procedures and standards.
 - Not allowing their conduct to distract or prevent others from working.
 - Not exposing Council to a judgment for damages against it, as a result of their negligence or breach of any law or ordinance.
 - Ensuring that they carry out their work diligently, accurately, and to the required performance standards and timeframes.
 - Proactively seeking assistance if they are experiencing difficulties with their work.
 - Ensuring their personal conduct does not reflect adversely on Council's reputation.
- 4.2.2 Employees who are responsible for managing or supervising others, must also ensure that:

- They model the values and principles outlined in this Code and ensure that employees within their area of responsibility understand and comply with the Code.
- They do not come under a financial obligation to any employee they supervise or manage.
- Their work and the work of those they supervise contributes to the achievement of Council's goals.
- Employee performance is monitored and individuals are given constructive and regular feedback on their performance in line with procedures.
- Workloads are fairly distributed.
- Resourcing for a work team is neither excessive nor inadequate for the job.
- Employees who collect, handle or disburse public money are properly supervised.
- Employee work times, overtime, allowances and absences are correctly recorded on timesheets and pay summary reports, and time is accurately costed.
- They do not exercise their delegations until they have considered all the necessary information, and they are satisfied that all legislative or procedural requirements are met.
- Appropriate action is taken if breaches of this Code occur.

4.3 Attendance and Absence from Duty

- 4.3.1 Employees are expected to comply with Council policy relating to attendance at work and leave. This includes notifying their supervisor/manager of any unscheduled absences prior to the beginning of their shift (where practicable), not being absent without approval, and accurately and truthfully recording work and leave periods.
- 4.3.2 Absence without approval and without reasonable excuse can create concerns or employee safety and impact productivity and efficiency of Council operations.
- 4.3.3 Council's operational efficiency depends on punctuality and attendance at the workplace.

If employees are unavoidably detained, they should advise their direct supervisor/manager as soon as possible.

4.4 Comply with Reasonable Instructions

- 4.4.1 Employees are expected to comply with all reasonable instructions within their skill and capability. Employees must comply with the requirements of this Code and other guidelines about conduct which may be embodied in a variety of Council policies and procedures.

4.5 Continuing Development

- 4.5.1 All local government employees have an obligation to be proactive in the continual improvement of all aspects of their work performance. Employees should aim to maintain and improve their work performance and that of their work unit in the delivery of customer service. Employees have a continuing responsibility to maintain and enhance their skills and expertise and keep up to date the knowledge associated with their area of work.
- 4.5.2 Council will assist by providing equitable access to training and development opportunities. This may include accessing the study assistance program, learning new work duties, participating in project work or undertaking internal or external training.

4.6 Workplace Health & Safety

- 4.6.1 Council employees must strive to eliminate work-related injury and illness. Council aims to ensure that the risk of death, injury or illness caused by the workplace, relevant workplace area, work activities, or plant/substances for use at work, is minimised to as low as reasonably practicable.
- 4.6.2 Employees must take reasonable steps to ensure their own safety, health, and wellbeing in the workplace. Employees also have a duty of care to both fellow employees and members of the public.
- 4.6.3 While at work, employees must:
- Take reasonable care for their own physical and psychological health and safety.
 - Take reasonable care that their acts, or omissions, do not adversely affect the physical and psychological health and safety of others, including members of the public.
 - Comply, so far as reasonably able, with any

reasonable instruction that is given.

- Cooperate with any reasonable policy or procedure of the person conducting the business or undertaking relating to health or safety at the workplace that has been notified to employees.

4.6.4 Employees also have a duty to:

- Identify hazards and manage risks to health and safety.
- Immediately report any identified incidents or hazards to their direct supervisor.
- Support any workplace investigations.
- Perform all work safely and follow safe work practices.
- Take corrective action to 'make safe' the workplace, or work activities and implement improvements.
- Participate in any education or training programs as directed.
- Participate in rehabilitation and return to work programs if required.

4.7 Drugs and Alcohol

- 4.7.1 We must place guidelines around the use of drugs and alcohol if we are to maintain the trust and confidence of the broader public and ensure the health and safety of all employees, and members of the public. The use of drugs or alcohol can adversely affect productivity, attendance and on-the-job safety.
- 4.7.2 Employees must comply with Council's policies and procedures and workplace requirements relating to the use of illegal drugs and other substances that may impair their ability to perform work safely.
- 4.7.3 Unless in accordance with policy, consumption of alcohol by employees at any time when they are on duty is prohibited and may result in disciplinary action.



4.8 Smoke Free Workplace

- 4.8.1 Council is committed to providing a healthy work environment for individuals working, visiting or conducting business at Council workplaces.
- 4.8.2 Employees are required to comply with Council's Smoke Free Workplace policies and procedures and all requirements relating to smoking and the use of smoking products.
- 4.8.3 Council provides support to employees who require assistance in giving up smoking through the counselling services provided by the Employee Assistance Provider.

4.9 Working with Children and Young People

- 4.9.1 The following standards outline what Council considers appropriate employee conduct in relation to interactions with children and young people:
- Not physically or verbally abuse children, or young people, or expose them to physically or verbally abusive behaviour.
 - Not accept gifts from or purchase any items from children, or young people, or provide gifts to young people unless as part of a structured recognition or reward program.
 - Not have sexual relationships with children or young people.

- Treat young people with courtesy, respect and consideration.
- Act on complaints to the best of their ability.
- Respond professionally to suspicions or disclosures of harm and report them to the relevant authorities.
- Act as a positive role model.
- Employees must ensure permission is granted from a child's parent/guardian before taking an image of a child and the parent/guardian understands how the image will be used.



ETHICS AND COMPLIANCE

5.1 Breaches of the Code

- 5.1.1 Council expects all employees to comply with this Code and all other policies which Council implements.
- 5.1.2 A breach of the Code damages business effectiveness, public perception of Council and interpersonal work relationships.
- 5.1.3 Any act, or lack of action, by an employee that contravenes this Code may result in Council taking disciplinary action which could include dismissal, legal action and/or referred to the appropriate authorities for further investigations and action.
- 5.1.4 All suspected breaches will be treated individually on a case-by-case basis and all relevant circumstances will be taken into account. Suspected breaches will be treated in line with Council policy.
- 5.1.5 Suspected corrupt conduct must be referred to Council's CEO, and the CEO has a duty to notify the Crime and Corruption Commission of the suspected corrupt conduct.
- 5.1.6 In cases where a suspected breach of this Code is under investigation, and if the CEO deems it appropriate, any employee suspected of a breach of this Code may be suspended from duty on full pay until such time as the investigation has been completed.
- 5.1.7 All disciplinary action taken by Council against an employee for found breaches of this Code will be in accordance with Council policy and in compliance with Council's obligations pursuant to Chapter 8, Part 3 of the Local Government Regulation 2012.

5.2 Reporting Breaches of the Code

- 5.2.1 *The Public Interest Disclosure Act 2010* and the *Public Sector Ethics Act 1994* aim to create a work environment where public sector employees understand and maintain appropriate standards of conduct.

- 5.2.2 If employees have a concern or suspect a breach of the Code involving one or more Council employees, the Public Interest Disclosure Act 2010 gives employees the right to disclose, in the public interest, information about wrongdoings in the public sector and provides protection to employees when they make such a disclosure.

Should an employee wish to make such a disclosure they should contact:

- internal channels (e.g. internal channels e.g. Governance, CEO).
- other external channels (e.g. Crime and Corruption Commission, Anti-Discrimination Commission, Queensland Ombudsman).

- 5.2.3 If an employee reports a breach:

- Employees are required to keep the matter confidential, except as authorised by law or to enforce legal rights and participate in any potential investigation process.
- Be aware that Council does not tolerate bullying or the provision of false or misleading information used to bring someone into disrepute (i.e. those claims found to be unsubstantiated and made with the intention of causing detriment to another person).
- In a similar manner, Council does not tolerate the victimisation of, or reprisals against, employees who report a potential breach.

- 5.2.4 There are serious penalties under the *Crime and Corruption Act 2001 (Qld)* for any person who threatens, intimidates, or harasses (or attempts to do so) any person who gives evidence or helps the Crime and Corruption Commission in the performance of its functions.

5.2.5 There are also penalties under the *Public Interest Disclosure Act 2010 (Qld)* for anyone who commits a reprisal against a person who has made a public interest disclosure.

5.3 Review

5.3.1 This Code will be reviewed every two years.

5.4 Publication

5.4.1 In accordance with the requirements of the Public Sector Ethics Act 1994, the CEO will keep a printed copy of the Code available for inspection in Council's Administration Centres and Council will publish the Code on its intranet site for all employees to access.

5.5 Training

5.5.1 Education and training about public sector ethics will be included as part of the employee induction process and provided as frequently as the CEO determines.

5.6 Authority

5.6.1 In accordance with Section 16 of the Public Sector Ethics Act 1994, the following consultation process was followed in the development of the Whitsunday Regional Council Employee Code of Conduct:

- Human Resources and Safety Team
- Internal Stakeholders
- Executive Leadership Team
- Chief Executive Officer

5.6.2 This Code was approved by the

- Internal Stakeholders
- Executive Leadership Team
- Chief Executive Officer

5.6.3 This Code was approved by the Chief Executive Officer in accordance with section 17 of the Public Sector Ethics Act 1994.

5.7 Further Assistance

5.7.1 If employees read the Code and are still unsure of how it applies to them, it is important that they discuss this with their direct supervisor/

manager. In most cases, they will be able to answer their enquiries.

5.7.2 If you have concerns about approaching any of these people, contact the next most senior person in their area.

5.7.3 Alternatively, employees may wish to contact one of the following:

- Manager Governance and Administration
- Manager Human Resources and Safety
- Crime and Corruption Commission – in relation to suspected or actual corrupt conduct

APPENDICES

Appendix A: A Guide to Ethical Decision - Making

The following guide is designed to help employees reach an ethical decision based on the relevant facts and circumstances of a situation.

Step 1: Assess the situation

- What is the aim?
- What are the facts and circumstances?
- Does it break the law or go against Council policy?
- Is it in line with the Code's principles?
- What principles does it relate to? Why?
- Who is affected? What rights do they have?
- What are their obligations or responsibilities?

Step 2: Look at the situation from Council's viewpoint

- As a public official, what should you do?
- What are the relevant laws, rules, and guidelines?
- Who else should they consult?

Step 3: How would others see your actions?

- Would a reasonable person think you used your powers or position improperly?
- Would the public see your action or decision as honest and impartial?
- Do you face a conflict of interest?

Step 4: Consider the options

- Ask your supervisor, manager, or any person who is able to give sound, relevant advice.
- What options and consequences are consistent with Council's values, the four Principles and your obligations?
- What are the costs and long-term consequences?
- How would the public view each option?

Step 5: Choose your course of action

Make sure your actions are:

- Within your power to take, legal and in line with policy and this Code.

- Fair and able to be justified to your supervisor/ manager and the public.
- Documented so a statement of reasons can be supplied.
- Consistent with Council's mission, goals and values backed by advice from Council specialists, if this is appropriate.

Appendix B: Examples of Official Misconduct

The following is a list of actions or behaviours that Whitsunday Regional Council regards as official misconduct. Employees who are found to have demonstrated any of the actions or behaviours below whilst working or acting on behalf of Council may be subject to disciplinary action, which, depending on the severity of the situation, may include disciplinary action up to and including termination of employment.

1. Unsafe behaviour or work practices and/or failure to report an accident or hazard.
2. Failure to comply with the documented Council Policies or Procedures.
3. Theft/misappropriation of Council property or equipment.
4. Acts of fraud or misappropriation of any type.
5. Unauthorised or misuse of Council property or equipment.
6. Unauthorised or undesirable communication on behalf of Council.
7. Deliberate absenteeism or misuse of leave entitlements which are contrary to Whitsunday Regional Council Certified Agreement and policy/ procedure.
8. Repeated absence or late arrival without just cause which are contrary to Whitsunday Regional Council Certified Agreement and Policy/ Procedure.
9. Deliberate disruption to Council's services or operations.

10. Divulging confidential information to any unauthorised person (including the media).
11. Falsifying any official documents or records (including signing on/off records).
12. Leaving work area without permission or explanation, deliberately wasting time, loitering, or sleeping during work hours.
13. Disobedience of a reasonable and lawful instruction given by a Manager, Supervisor or authorised co-worker.
14. Reading or displaying pornographic or any other unseemly literature, including but not limited to books, magazines or electronic based documents during working hours.
15. Inappropriate or improper use of the internet and / or intranet.
16. Failure to notify Council of being indicted or charged with a criminal offence where the conduct may reasonably impact safety, performance, Council's reputation, public confidence or the employee's ability to perform their role.
17. Being convicted of a criminal offence where the conduct may reasonably impact safety, performance, Council's reputation, public confidence or the employee's ability to perform their role.
18. Harassment or discrimination in any form.
19. Being in possession of or under the influence of illegal drugs, alcohol or restricted substances whilst on duty.
20. Failure to report a breach of the Code of Conduct.
21. Accepting a bribe or inducement that would result in a benefit to the employee or associated entity or person.
22. Any comments, words, threats or acts of aggressive behaviour, emotional abuse or physical violence against a member of Council or the community. Including but not limited to use of profanities, obscene gestures or insulting remarks.
23. Fraudulent recording of timesheet or working hours.
24. Using a position of power in an abusive way.
25. Knowingly making false, misleading, malicious or vexatious statements intended to improperly damage the reputation of Council, a member of Council or the community.
26. Failure to correctly wear assigned uniform and/or correct Personal Protective Equipment.
27. Using obscene language/swearing whilst representing Council.
28. Purposefully or willfully defeating a safety device. (i.e. smoke alarm, lock out/tag out equipment, machinery guarding or other safety critical equipment).
29. Purposefully or willfully deviating from a known safety system of work or agreed safe work practice

This list is by no means exhaustive and is intended to be indicative only.

There may be other actions or behaviours not listed here that may be managed as misconduct under the Whitsunday Regional Council Code of Conduct.

Appendix C: Official Misconduct

In the Code of Conduct for Employees the following definitions are applicable:

Conflict of Interest	A conflict of interest involves a conflict between a Council employee's work responsibilities and their personal or private interests. A conflict of interest can arise from either gaining a personal advantage or avoiding a personal loss. Conflicts of interest can be real (actual) or perceived (apparent). Interests can be financial, non-financial, personal, private, family or business. A real conflict of interest is a conflict between the employees' duties and their private interests. A perceived conflict of interest is if it seems an employee's private interests could improperly influence them at work, as judged by a reasonable person.
Corrupt Conduct	Section 15 of the <i>Crime and Corruption Act 2001</i>, defines corrupt conduct: (Corruption must be reported to the CCC) 15 Meaning of Corrupt Conduct (1) Corrupt conduct means conduct of a person, regardless of whether the person holds or held an appointment, that— (a) adversely affects, or could adversely affect, directly or indirectly, the performance of functions or the exercise of powers of— (i) a unit of public administration; or (ii) person holding an appointment; and (b) results, or could result, directly or indirectly, in the performance of functions or the exercise of powers mentioned in paragraph (c) in a way that— (i) is not honest or is not impartial; or (ii) involves a breach of the trust placed in a person holding an appointment, either knowingly or recklessly; or (iii) involves a misuse of information or material acquired in or in connection with the performance of functions or the exercise of powers of a person holding an appointment; and (c) would, if proved, be— (i) a criminal offence; or (ii) a disciplinary breach providing reasonable grounds for terminating the person's services, if the person is or were the holder of an appointment. 2) Corrupt conduct also means conduct of a person, regardless of whether the person holds or held an appointment, that— (a) impairs, or could impair, public confidence in public administration; and (b) involves, or could involve, any of the following - (i) collusive tendering; (ii) fraud relating to an application for a licence, permit or other authority under an Act with a purpose or object of any of the following (however described)— (A) protecting health or safety of persons; (B) protecting the environment; (C) protecting or managing the use of the state's natural, cultural, mining or energy resources;

Corrupt Conduct	(iii) dishonestly obtaining, or helping someone to dishonestly obtain, a benefit from the payment or application of public funds or the disposition of state assets; (iv) evading a State tax, levy or duty or otherwise fraudulently causing a loss of State revenue; (v) fraudulently obtaining or retaining an appointment; and (c) would, if proved, be— (i) a criminal offence; or (ii) a disciplinary breach providing reasonable grounds for terminating the person's services, if the person is or were the holder of an appointment.
Council Employee	Any person performing work for Council (including contract employees) and including volunteers, work experience students, vacation employment students and/or any arrangement satisfying the requirements of an employee under the <i>Industrial Relations Act 1999 (Qld)</i> .
Councillor	A person elected by the community to run the Council – refer to <i>Local Government Act 2009</i> .
Customer	In relation to this code, 'customer' refers to any person with whom we may come into contact during the performance of our duties. It includes, but is not confined to, members of the public, work colleagues, persons participating in Council organised functions, and other local government employees.
EEO	Equal Employment Opportunity (EEO) is based on the principle that all employees and potential employees of Council have the right to equality of opportunity and fair treatment in employment. In practice, EEO is the establishment of working conditions, policies, practices, guidelines, and conditions which enable every individual to compete equally for recruitment, selection, promotion, transfer and to pursue careers based on merit. EEO is also about development and implementing decision-making processes, policies, practices, and conditions which ensure that all areas of employment are free from unlawful discrimination and harassment.
Environmental Harm	Is any adverse effect, or potentially adverse effect (whether temporary or permanent and of whatever magnitude, duration, or frequency) on any environmental value (<i>Environmental Protection Act 1994</i>).
Impartiality	Unbiased and not prejudiced towards or against any particular side or party.
Improper Use	Means using public resources for purposes other than official purposes. An example of improper use might be using public resources for a personal income producing activity.
Intellectual Property	Refers to an original piece of work, the results of research, an invention or the development of a product that can be protected under specific Acts and by common law. Computer software, artwork and training programs are examples of intellectual property.

Appendix D: Applying the Code - FAQ's

Does the Code apply if I am on leave?

The Code continues to apply where conduct during leave may negatively impact on the integrity of Council or your ability to resume duties at the completion of your leave.

Does the Code apply after work hours?

Local government employees have a responsibility to conduct themselves in a manner that will not undermine public confidence in the integrity of Council.

Can I use Council's purchasing price to order products from a supplier for my personal use?

No. The principle of integrity is breached if you accept this benefit, and in doing so you may have influenced the supplier in an improper way to obtain advantage.

If there is discarded or obsolete equipment or resources in my work area, can I take it home for personal use if my supervisor has mentioned it to me?

Taking the equipment or resources, even if it appears to be of low value, is not permitted without written authorisation from an appropriate level of management. The principle of economy and efficiency is breached if Council assets are stolen, misused, or wasted.

A supplier has invited me to lunch to discuss the purchase agreement for new mowing equipment for my work area. Can I accept and should I allow the supplier to pay for the lunch?

Hospitality from suppliers to employees that procure, manage, maintain, or use equipment may be provided to influence future decisions, and can lead to allegations of corruption. With the approval of their manager, it may be possible for employees to attend. Employees must be clear that their decision-making process is fair and transparent. Employees should not be improperly influenced by accepting a benefit which would create a conflict of interest.

I have seen plans for an upcoming project involving Council which is still being developed and has not been publicly announced. Can I mention the details to my sister who might have an interest in becoming a supplier to the project?

If the information is not public, it is not to be disclosed outside of Council. The principle of integrity may be compromised by releasing confidential information that an employee has become aware of through their employment with Council. This also includes information about costs of goods or services, or tender bids. In the situation described, it may also be a conflict of interest should employees or a family member benefit from the information provided.

I would like to write to my local Councillor in relation to the condition of the road surface in my street. Am I able to do so?

Yes, employees have the right to do so as a private individual. However, it would not be appropriate or necessary to refer to your status as a Council employee. In doing so, it may be an actual or perceived attempt to use your position with Council to influence a decision.

Notes:

Code of Conduct			
Date adopted by Council		Council Resolution	
Effective Date		Next Review Date	
Responsible Officer		Revokes	



PO Box 104
Proserpine QLD 4800
P: 1300 972 753
E: info@whitsundayrc.qld.gov.au
W: www.whitsundayrc.qld.gov.au

11.10 - Review of Councillor Representation Register

MEETING DETAILS: Ordinary Council Meeting - Wednesday 23 September 2026

AUTHOR: Manager Governance

AUTHORISING OFFICER: Director Corporate Support Services

PURPOSE

To provide Council with an opportunity to review Councillor representation on External Committees and appoint representatives where appropriate.

EXECUTIVE SUMMARY

Council's Committees Policy (GOV_01) provides the framework for the establishment and operation of Council committees, including the appointment of Councillor representatives to External Committees. External Committees are organisations or bodies operated by third parties where Council has been invited to participate through nominated representatives.

This report presents a review of Council's External Committee appointments to ensure Councillor representation remains appropriate, current and aligned with Council's strategic priorities, interests and responsibilities. External Committee representation provides valuable opportunities for Councillors to contribute to regional, state and local forums, strengthen partnerships and advocate for matters relevant to the Whitsunday community.

The review also reinforces the expectations of Councillors appointed to External Committees, including keeping Council informed of relevant decisions, activities and emerging issues through briefing sessions, reports, minutes or verbal updates.

The proposed appointments support effective engagement with key external organisations while maintaining transparency, accountability and compliance with Council's adopted Committees Policy and legislative obligations.

The Councillor Representation Register presented at **Attachment 11.10.1** to this report reflects the previous appointments resolved by Council at meetings held 11 April 2024 and 24 April 2024. The only proposed changes include adding Cr Clay Bauman as a Proxy Member to the Reef Guardian Councils and removing the Bowen Burdekin Local Marine Advisory Committee to which Cr Gary Simpson was the previous delegate as this Committee no longer operates.

OFFICER'S RECOMMENDATION

That Council review and appoint Councillor representatives to the identified External Committees for the remainder of the 2024–2028 term (**Attachment 11.10.1**), where representation aligns with Council's strategic interests, objectives and responsibilities.

BACKGROUND

Council's Committees Policy (GOV_01), endorsed on 24 April 2024, provides the framework for the establishment, operation and appointment of representatives to Council committees and committees to which Council provides representation. The policy supports consistent practice and ensures Council's committee arrangements comply with the *Local Government Act 2009* and *Local Government Regulation 2012*.

Under the policy, Council may establish and appoint members to Advisory, Standing, Statutory, Special and External Committees to address areas of interest to Council and the community. External Committees are committees run by third parties where Council has been invited to provide representation.

The policy provides that Councillors appointed to External Committees may inform Councillors at a Council Briefing Session about relevant agenda items and are required to provide regular updates to Council on the decisions, activities and issues affecting the committee. Updates may be provided by tabling minutes, giving a verbal update or submitting a written report for inclusion in a Briefing Session agenda.

DISCUSSION/CURRENT ISSUE

Council representation on External Committees provides an opportunity for Councillors to participate in forums that consider matters relevant to the Whitsunday region, Council operations and community interests.

The review of External Committee appointments ensures that Councillor representation remains appropriate, current and aligned with Council's strategic interests, objectives and responsibilities. In considering appointments, Council should have regard to whether the committee represents state, regional or local interests that may affect Council, whether the committee's purpose aligns with Council's objectives, and whether Council has a direct financial, strategic or property-related interest in the committee's activities.

Where Councillors are appointed to External Committees, they are expected to keep Council informed of relevant matters arising from those committees. This may include advising Councillors of agenda items through Council Briefing Sessions and providing regular updates on committee decisions, activities and issues by tabling minutes, giving verbal updates or submitting written reports for inclusion in a Briefing Session agenda.

The appointment of Councillor representatives will support effective engagement with External Committees while maintaining transparency, accountability and alignment with Council's adopted Committees Policy.

FINANCIAL IMPLICATIONS

External Committees established under Council's Committees Policy through delegation, representation and guest invites are considered as Council business and are covered under Councillor Expenses and Resources Policy and currently budgeted under the 2026-27 budget.

CONSULTATION/ENGAGEMENT

Chief Executive Officer
Manager Governance
Councillors

STATUTORY/COMPLIANCE MATTERS

Section 264 of the Local Government Regulation 2012 (Standing and Special Committees)
Section 265 of the Local Government Regulation 2012 (Advisory Committees)
Council Committees Policy
Councillor Expenses and Resources Policy

RISK ASSESSMENT/DEADLINES

There is a low governance risk if Councillor representation on External Committees is reviewed and appointed in accordance with Council's adopted Committees Policy.

Appointments should be confirmed in a timely manner to ensure Council representation remains current for the 2024–2028 term and Councillors can continue to meet any committee participation and reporting obligations.

Delays in confirming appointments may limit Council's ability to participate in relevant external forums and receive timely updates on matters affecting Council and the region.

STRATEGIC IMPACTS

Corporate Plan References:

- Working with our residents to provide opportunities, programs, facilities and resources.
- Building strong relationships and engagement which meets community expectations.
- Delivering accountable goals.
- Ensuring good governance, agile procurement, consolidated systems and robust financials.
- Prioritise the needs of the region.

ATTACHMENTS

1. DRAFT Council Representation on Committees List - 23 September 2026 Update
[11.10.1 - 2 pages]



Councillor Committee Delegate/s 2024-2028 Term of Council

Committee	Committee Type	Proposed Council Delegate/s
Regional Arts Development Fund Advisory Committee (RADF)	Advisory	Cr Clay Bauman
Audit, Risk and Improvement Committee	Statutory	Mayor Ry Collins (Proxy: Cr Gary Simpson) Cr John Finlay (Proxy: Cr Michelle Wright)
Don River Improvement Trust (DRIT)	Statutory	Mayor Ry Collins Cr Gary Simpson
Jangga Consultative Committee	Statutory	Cr Michelle Wright
Local Disaster Management Group - (Whitsunday Disaster Management Group)	Statutory	Mayor Ry Collins Cr John Collins
Local Disaster Management Recovery Group – reports to LDMG	Statutory	Cr John Collins
Local Disaster Management Recovery Subgroups (Human and Social, Infrastructure, Economic and Environment)	Statutory	Human and Social – Cr Michelle Wright Environmental – Cr Clay Bauman Economic – Cr Jan Clifford Infrastructure – Cr Gary Simpson
Whitsunday River Improvement Trust (WRIT)	Statutory	Cr John Collins Cr Gary Simpson
Bowen Sporting Complex Committee - (Council Facility)	External	Cr Michelle Wright
Community Engagement Committee Bowen Work Camp	External	Cr John Finlay
Greater Whitsunday Communities (GWC) formerly known as Regional Social Development Centre	External	Cr Jan Clifford
Greater Whitsunday Housing Project	External	Cr Jan Clifford
Local Authorities Waste Management Advisory Committee (LAWMAC)	External	Cr Clay Bauman



Councillor Committee Delegate/s 2024-2028 Term of Council

Committee	Committee Type	Proposed Council Delegate/s
Mackay Whitsunday Healthy Rivers to Reef Partnership	External	Cr Clay Bauman
North Queensland Sports Foundation – Membership body	External	Cr Jan Clifford
Reef Catchments	External	Cr Jan Clifford
Reef Guardian Councils	External	Mayor Ry Collins (Proxy: Cr Clay Bauman)
Regional Development Australia - Greater Whitsundays	External	Cr Jan Clifford
Regional Queensland Council of Mayors	External	Mayor Ry Collins
Tourism Whitsundays	External	Mayor Ry Collins (Proxy: Cr Jan Clifford)
Whitsunday Local Marine Advisory Committee	External	Cr Clay Bauman
Whitsunday Regional Organisation of Councils T/A Greater Whitsunday Council of Mayors	External	Mayor Ry Collins
Whitsunday Regional Roads and Transport Group	External	Mayor Ry Collins
Whitsunday Sports Park (Facilitation of multiple users on council land)	External	Cr Jan Clifford

11.11 - Delegations Policy and Annual Register Review

MEETING DETAILS: Ordinary Council Meeting - Wednesday 23 September 2026

AUTHOR: Legal, Risk and Reporting Coordinator

AUTHORISING OFFICER: Director Corporate Support Services

PURPOSE

To present the proposed Delegations Policy for Council's consideration and seek Council's approval of the reviewed Delegations Register, including the legislative delegations from Council to the Chief Executive Officer, as required under the *Local Government Act 2009* (the LG Act).

EXECUTIVE SUMMARY

Section 257 of the LG Act enables Council to delegate legislative powers to the Chief Executive Officer (CEO). Pursuant to section 257(5) of the LG Act, delegations to the CEO must be reviewed annually.

This report presents a proposed Delegations Policy (**Attachment 11.11.1**) for Council's consideration and the annual review of Council's Delegations Register. The proposed Policy establishes an overarching governance framework for legislative, financial, human resources and administrative delegations and authorities across the organisation, providing a consistent approach to the management, oversight and review of delegated decision-making.

Council last adopted the Delegations Register on 24 September 2025. A review has now been completed using the Local Government Association of Queensland (LGAQ) Delegations Portal, maintained by King & Company Solicitors, to ensure Council's delegations remain current and reflect legislative amendments and new legislative instruments introduced since the previous review.

The updated Delegations Register is presented at **Attachment 11.11.2** for Council's consideration and includes both existing delegations and additional delegations recommended for inclusion in the Register as part of the review. New provisions recommended by King & Company Solicitors are shown in yellow shading in **Attachment 11.11.2**. Adoption of the revised register will ensure Council's statutory powers continue to be exercised efficiently and in accordance with contemporary legislative requirements.

As the proposed Delegations Policy provides an integrated governance framework for all forms of delegated authority, the existing Financial Delegations Policy would no longer be required as a standalone Council Policy. Accordingly, should the proposed Delegations Policy be adopted, it is recommended that the Financial Delegations Policy be rescinded, with financial delegation limits and operational controls continuing to be maintained through the Financial Delegations Register and supporting operational documents.

OFFICER'S RECOMMENDATION

That Council:

1. Adopts the Delegations Policy, as presented in **Attachment 11.11.1**, and requires the Policy to be reviewed annually in conjunction with the review of Council's Delegations Register.

2. Delegates to the Chief Executive Officer, in accordance with section 257 of the *Local Government Act 2009*, the powers contained in the Delegations Register presented at **Attachment 11.11.2**, subject to the conditions and limitations contained in Schedule 2 - Conditions and Limitations to the Exercising of Delegated Powers, Duties and Functions, presented at **Attachment 11.11.3**.
3. Rescinds the Financial Delegations Policy adopted by Council 13 August 2019 on the commencement of the Delegations Policy.
4. Notes that the Chief Executive Officer will undertake any consequential amendments to the CEO to Employees/Contractors Delegations Register in accordance with section 259 of the *Local Government Act 2009*.

BACKGROUND

Section 257 of the LG Act enables Council to delegate powers under the LG Act and other legislation to the Chief Executive Officer. Pursuant to section 257(5), delegations to the CEO must be reviewed annually.

During 2025-26, Council continued to utilise the Local Government Association of Queensland (LGAQ) Delegations Portal, which is maintained and updated by King & Company Solicitors. A comprehensive review of all legislation applicable to local government has been undertaken to identify legislative powers that are appropriate for delegation to the CEO.

The CEO is required to maintain a Delegations Register recording all delegations made by Council. The register must be available for public inspection and include the legislative powers delegated, the delegate, and the relevant Council resolution details.

The completed review of delegations from Council to the CEO is provided at **Attachment 11.11.2** for Council's consideration.

DISCUSSION/CURRENT ISSUE

Council last adopted the Delegations Register on 24 September 2025. Since that review, legislative amendments and new legislation have resulted in a number of changes to the recommended delegations framework.

Attachment 11.11.2 includes all existing delegations together with additional delegations recommended by the review undertaken by King & Company Solicitors on behalf of the LGAQ. New and amended legislative instruments are highlighted in yellow within the attachment.

The review has identified changes arising from the following legislation:

- *Aged Care Act 2024 (Cth)*
- *Aged Care Rules 2025*
- *Anti-Discrimination Act 1991*
- *Child Safe Organisations Act 2024*
- *Crime and Corruption Act 2001*
- *Explosives Act 1999*
- *Ozone Protection and Synthetic Greenhouse Gas Management Act 1989*
- *Ozone Protection and Synthetic Greenhouse Gas Management Regulations 1995*
- *Queensland Competition Authority Act 1997*
- *Residential Tenancies and Rooming Accommodation Regulation 2025*

- *Sex Discrimination Act 1984*
- *Trusts Act 2025*
- *Vegetation Management Act 1999*
- *Workers' Compensation and Rehabilitation Regulation 2025*

Delegations enable the efficient administration of Council's statutory responsibilities by allowing decisions to be made at the appropriate level without requiring a Council resolution for each matter. They support timely decision-making, operational efficiency and accountability within the organisation.

A corresponding review of the CEO Sub-Delegations Register is also being undertaken to ensure alignment with the legislative delegations adopted by Council.

In addition to the annual review of the Delegations Register, Council is also being presented with a proposed Delegations Policy. The Policy establishes an overarching governance framework for all forms of delegated and authorised decision-making within Council, including legislative delegations, financial delegations, human resources delegations and other administrative authorities. Rather than maintaining separate governance arrangements for each category, the Policy provides a consistent set of principles relating to lawful authority, accountability, appropriate allocation of authority, transparency and oversight, while detailed limits, conditions and operational requirements continue to be managed through the relevant instruments, registers, procedures and systems.

The proposed Policy is intended to strengthen governance by ensuring all forms of authority are managed through a consistent framework while recognising the different legal and organisational bases on which those authorities are established. This approach promotes greater clarity regarding responsibilities, improves oversight of delegated decision-making, and supports a coordinated approach to the establishment, exercise, review and monitoring of delegations and administrative authorities across the organisation.

The proposed Delegations Policy establishes an integrated governance framework for legislative, financial, human resources and administrative authorities. As a result, the existing Financial Delegations Policy adopted by Council 13 August 2019 would no longer be required as a standalone Council Policy. Should the proposed Delegations Policy be adopted, it is recommended that the Financial Delegations Policy be rescinded, with financial delegation limits and operational controls continuing to be maintained through the Financial Delegations Register and supporting operational documents.

This approach aligns with Council's broader policy framework by distinguishing between governance requirements and operational controls, reducing duplication and ensuring delegation arrangements remain flexible, current and fit for purpose.

FINANCIAL IMPLICATIONS

Council is subscribed to LGAQ's delegations' services as part of Council's annual subscription, which is resourced through the 2026-27 budget.

CONSULTATION/ENGAGEMENT

Chief Executive Officer

STATUTORY/COMPLIANCE MATTERS

Section 257(5) of the *Local Government Act 2009* requires Council to review annually delegations to the Chief Executive Officer.

RISK ASSESSMENT/DEADLINES

Delegations are vital in ensuring that operations of the Council can be conducted legally and efficiently. Having appropriately delegated powers as identified in legislation, ensures that Council risk is mitigated when conducting operational activities. Failure to review and update delegations' registers may result in routine decisions having to be made by Council which are more appropriately exercised at a Council officer level and an inefficient use of Council's time and resources.

STRATEGIC IMPACTS

Corporate Plan Reference:

Ensuring good governance, agile procurement, consolidated systems and robust financials.

ATTACHMENTS

1. DRAFT Delegations Policy [11.11.1 - 9 pages]
2. Register of Delegations - Council to CEO - 2026 Review [11.11.2 - 562 pages]
3. Schedule 2 - Conditions and Limitations to the Exercising of Delegated Powers, Duties and Functions [11.11.3 - 1 page]



Delegations Policy

Council Policy

Policy Summary

Purpose	The purpose of this Policy is to establish a clear, consistent and transparent framework for the establishment, exercise, recording, maintenance and review of delegations and administrative authorities across Council.
Scope	This Policy applies to Council, the Mayor, the Chief Executive Officer, Councillors, employees, contractors and other persons authorised to exercise a delegation or administrative authority on behalf of Council.
Principles	Council's approach to Delegations is underpinned by the following principles: • Delegations and administrative authorities have a clear legal, policy or management basis. • Delegates remain responsible for decisions made under their authority. • Authority is assigned at a level proportionate to the decision and associated risk. • Delegations and administrative authorities are clearly documented, accessible and auditable. • Delegations and administrative authorities are monitored and reviewed to remain current and appropriate.
Roles and responsibilities	Council Adopts this Policy, makes and reviews delegations that legislation reserves to Council, and retains oversight of powers delegated by Council. Mayor Exercises and, where legally permitted, delegates mayoral powers. Chief Executive Officer Establishes and administers delegations and administrative authorities within the CEO's authority and ensures an effective organisation-wide control framework. Governance Coordinates the overarching framework and legislative delegations, maintains relevant governance records and provides advice on validity, documentation and review requirements. Delegates Exercise authority only within its scope, maintain appropriate records, manage conflicts of interest and escalate matters outside or unsuitable for the authority held.
Review	{Date to be inserted – Annually from date of adoption}
Owner	Manager Governance

Delegations

1. Purpose

The purpose of this Policy is to establish a clear, consistent and transparent framework for the establishment, exercise, recording, maintenance and review of delegations and administrative authorities across Council.

The Policy explains how legislative, financial, human resources and other administrative delegations operate together while recognising the different legal and organisational bases on which those authorities are established.

2. Scope

This Policy applies to Council, the Mayor, the Chief Executive Officer, Councillors, employees, contractors and other persons authorised to exercise a delegation or administrative authority on behalf of Council. It applies to:

- legislative delegations made under the *Local Government Act 2009* or another Act;
- financial delegations;
- human resources delegations; and
- other administrative authorities established under Council policy or the Chief Executive Officer's management responsibilities.

Detailed authorities, financial limits, conditions and operational requirements are contained in the relevant instruments, registers, procedures and systems established under this Policy.

Nothing in this Policy permits the delegation of a power that legislation requires to be exercised by Council resolution or otherwise prohibits from delegation.

3. Intent

This Policy provides an integrated governance framework for delegations and administrative authorities, ensuring decision-making authority is clearly established, appropriately allocated and exercised with accountability.

4. Principles

Council's approach to Delegations is underpinned by the following principles:

Principle	Description
Lawful Authority	Delegations and administrative authorities have a clear legal, policy or management basis.
Accountability	Delegates remain responsible for decisions made under their authority.
Appropriate Allocation	Authority is assigned at a level proportionate to the decision and associated risk.

Delegations Policy

Date Approved:

Document Owner: Manager Governance

Document Number:

Next Review Date: DD Month YYYY

This document is uncontrolled when printed

Page 2

Principle	Description
Clarity and Transparency	Delegations and administrative authorities are clearly documented, accessible and auditable.
Effective Oversight	Delegations and administrative authorities are monitored and reviewed to remain current and appropriate.

5. Outcomes

This Policy is designed to deliver the following organisational and governance outcomes:

- A coordinated framework for all delegations and administrative authorities across Council.
- Clear responsibility for establishing, maintaining, exercising and reviewing each category of authority.
- Timely and effective decision-making at an appropriate organisational level.
- Reliable records of the source, scope, conditions and limits of decision-making authority.
- Effective oversight and assurance that delegations and authorities remain lawful, current and appropriate.

6. Policy Statement

Council maintains an integrated framework for delegations and administrative authorities to support lawful, timely and accountable decision-making.

Delegations and administrative authorities must have a clear source of authority, be conferred by the person or body authorised to do so, and be documented in an approved instrument, register or system. They must identify the delegate or authorised position, the extent of the authority and any applicable conditions, limitations or reporting requirements.

Legislative delegations are established and exercised in accordance with the enabling legislation. Financial, human resources and other administrative authorities are established under the applicable policy or management authority and operate within approved budgets, employment arrangements, organisational responsibilities and internal controls.

A person exercising delegated or administrative authority remains accountable for the decision and must act within the scope of the authority, for a proper purpose, without an unmanaged conflict of interest and with appropriate regard to risk. The exercise of powers outside an approved delegation may result in the decision being reviewed, revoked or otherwise dealt with in accordance with applicable legislation, Council procedures, employment arrangements or other appropriate management action.

Where a decision requires more than one authority, the decision-maker must hold each relevant authority. For example, authority to undertake an employment action does not of itself provide authority to approve the associated expenditure, and financial authority does not of itself confer authority to exercise a statutory or human resources power.

Delegations and administrative authorities must be maintained, monitored and reviewed to ensure they remain current, appropriate and aligned with legislative requirements, organisational responsibilities and Council's risk settings.

Delegations Policy

Date Approved:

Document Owner: Manager Governance

Document Number:

Next Review Date: DD Month YYYY

This document is uncontrolled when printed

Page 3

7. Categories of Delegations and Administrative Authorities

Category	Governance basis	Established by	Supporting Record
Legislative Delegations	A power under the <i>Local Government Act 2009</i> or another Act	Council, Mayor or CEO, as permitted by legislation	Instrument and Legislative Delegations Register
Financial Delegations	Authority arising under legislation, Council policy or the CEO's financial management responsibilities	CEO or other authorised decision-maker, subject to applicable legislative and policy requirements	Financial Delegations Register and financial systems
Human Resources Delegations	Authority arising under legislation, industrial instruments or the CEO's workforce management responsibilities	CEO or other authorised decision-maker, subject to legislation, industrial instruments and Council requirements	HR Delegations Instrument or Register and HR systems
Other Administrative Authorities	Internal decision-making or approval authority arising from management responsibility, policy or administrative arrangements	Person or body holding the relevant authority	Relevant instrument, register, procedure or system

Delegations and administrative authorities must be documented in the instrument, register or system applicable to their category. Legislative delegations required to be recorded in Council's Register of Delegations must be recorded and made available in accordance with legislative requirements. Financial, human resources and other administrative authorities must be maintained in the relevant controlled organisational register or system.

A delegation or authority must be classified and documented according to its source and legal effect. An internal administrative authority must not be represented as a statutory delegation unless it is supported by legislation.

8. Restrictions

The power to delegate is subject to the restrictions imposed by the *Local Government Act 2009* and any other applicable legislation. A delegation must not be made where legislation prohibits the delegation of a power or function (refer Schedule 1).

The Mayor must not:

- Delegate the power to give directions to the Chief Executive Officer.
- Further delegate a power delegated by Council where Council has directed that the power is not to be further delegated.

Delegations Policy

Date Approved:

Document Owner: Manager Governance

Document Number:

Next Review Date: DD Month YYYY

This document is uncontrolled when printed

Page 4

The Chief Executive Officer must not:

- Further delegate a power delegated by Council where Council has directed that the power is not to be further delegated.
- Delegate the power to keep a Register of Interests.

9. Roles and Responsibilities

Role	Responsibility
Council	Adopts this Policy, makes and reviews delegations that legislation reserves to Council, and retains oversight of powers delegated by Council.
Mayor	Exercises and, where legally permitted, delegates mayoral powers.
Chief Executive Officer	Establishes and administers delegations and administrative authorities within the CEO's authority and ensures an effective organisation-wide control framework.
Governance	Coordinates the overarching framework and legislative delegations, maintains relevant governance records and provides advice on validity, documentation and review requirements.
Chief Financial Officer	Administers financial delegations, associated registers and financial system controls, and monitors compliance with financial limits.
Human Resources	Administers HR delegations, associated registers and system controls, and monitors alignment with employment legislation and industrial and organisational requirements.
Directors and Managers	Ensure delegations and authorities within their areas remain appropriate and that delegates understand and comply with applicable conditions.
Delegates	Exercise authority only within its scope, maintain appropriate records, manage conflicts of interest and escalate matters outside or unsuitable for the authority held.

Delegations Policy

Date Approved:

Document Owner: Manager Governance

Document Number:

Next Review Date: DD Month YYYY

This document is uncontrolled when printed

Page 5

10. Monitoring

This Policy will be reviewed annually in alignment with Council's review of the Delegations Register.

Each category of delegation or authority must have an identified functional owner responsible for ensuring that it:

- is established by the appropriate person or body;
- is accurately documented and reflected in relevant systems;
- remains aligned with legislation, organisational responsibilities and approved policies;
- is reviewed following legislative or organisational change and at the frequency applicable to that category; and
- is varied or revoked when it is no longer required or appropriate.

Governance will coordinate oversight of the overall framework. Functional owners will monitor and report on the delegations and authorities they administer.

Delegations from Council to the CEO will be reviewed annually as required by legislation. Other delegations and authorities will be reviewed periodically and when triggered by relevant legislative, policy, organisational, position or system changes.

11. Related Documents

- *Local Government Act 2009*
- *Local Government Regulation 2012*
- Applicable legislation under which powers are delegated
- Register of Delegations
- Financial Delegations Register
- Human Resources Delegations Matrix / Register
- Relevant procedures and instruments established under this Policy.

12. Version Control

Version	Reason/Trigger	Endorsed	Date

Delegations Policy

Date Approved:

Document Owner: Manager Governance

Document Number:

Next Review Date: DD Month YYYY

This document is uncontrolled when printed

Page 6

13. Schedule 1 – Matters Reserved for Council

Local Government Act 2009

- S 25C(1) Approval of constitution for a joint local government.
- S 29(2) Making of a local law.
- S 32(1) Adoption of a consolidated version of a local law.
- S 46(6)(b) Decision whether to apply the competitive neutrality principle to a new significant business activity.
- S 47(7) Decision whether to apply the code of competitive conduct to a prescribed business activity.
- S 48(1) Adoption of a process for resolving competitive neutrality complaints.
- S 74(4) Fixing a fee for obtaining a road map, register of roads or certificate.
- S 80A(5) Decision to pay compensation arising from the establishment, modification or closing of a mall.
- S 84(1) Decision to close a meeting relating to trust land to the public.
- S 85(2)(c) Decision that a proposal be dealt with as a trust change proposal.
- S 88(2)(a) Appointment of a community forum member (other than the chairperson).
- S 93(3)(h)(ii) Exemption of land from rating for showgrounds or horseracing.
- S 93(3)(i) Exemption of land from rating for charitable purposes.
- S 94(2) Decision on rates and charges to be levied for a financial year.
- S 97(1) Fixing of a cost-recovery fee.
- S 97(5)(b) Decision that a tax benefits the local government area.
- S 99(3) Levying a fee on occupiers of land below the high-water mark.
- S 100(2) Levying a resident fee by prescribed Indigenous local governments.
- S 118A(1) Setting rates and charges for the remaining part of the 2020/21 financial year.
- S 134(1) Approval of a systematic or selective inspection program.
- S 150G(1) Adoption of model meeting procedures or alternative meeting procedures.
- S 150AE(1) Adoption of a councillor conduct investigation policy.
- S 150AF(2)(b) Decision to investigate alleged inappropriate conduct by another method.
- S 150ES(3) Decision on participation of a councillor with a declarable conflict of interest.
- S 150EU(2)(b)-(c) Decisions where a quorum cannot be formed because of conflicts of interest.
- S 164(b) Appointment of a councillor to the office of Mayor in prescribed circumstances.
- S 165(2) Appointment of an Acting Mayor.
- S 165(3) Declaration that the office of Deputy Mayor is vacant.
- S 166(2) Filling a vacancy in the office of councillor.
- S 166B(2) Filling a former councillor vacancy.
- S 170A(7) Adoption of acceptable requests guidelines.
- S 175(2) Appointment of a Deputy Mayor at a post-election meeting.
- S 196(1) Adoption of an organisational structure.
- S 197A(1) Allowing appointment of councillor advisers.
- S 202(3)(b) Adoption of authorised persons from another local government.
- S 257(1) Delegation of local government powers.
- S 268 Adoption of a process for resolving administrative action complaints.
- S 276(4) Adoption or making of specified local laws.
- S 324(2) Decision about the procedure for investigating inappropriate conduct.
- S 324(4) Decision to deal with inappropriate conduct contrary to an assessor's recommendation.

Delegations Policy

Date Approved:
Document Owner: Manager Governance

Document Number:
Next Review Date: DD Month YYYY

This document is uncontrolled when printed

Page 7

Local Government Regulation 2012

- S 29(1) Conversion of a business unit to a commercial business unit.
- S 30(1) Creation of a commercial business unit.
- S 55(1) Decision on implementation of Queensland Productivity Commission recommendations.
- S 74(3) Use of averaged land values for rating purposes.
- S 81(2) Determination of categories of rateable land.
- S 94(4), (6), (9) Adoption and amendment of overall plans and annual implementation plans.
- S 97(3)(a) Determination of surplus special rates or charges distribution.
- S 102(2) Decision about the deemed reading of a meter.
- S 116(1) Decision to limit increases in rates or charges.
- S 118(3) Determination of payment dates for rates and charges.
- S 122(1)(a)-(b) Granting of ratepayer concessions.
- S 129(2) Allowing payment of rates and charges by instalments.
- S 130(4), (7), (8) Discounts and amended due dates for rates and charges.
- S 133(4)(b) Determination of interest on overdue rates and charges.
- S 140(2) Sale of land for overdue rates and charges.
- S 149(1) Acquisition of land for overdue rates and charges.
- S 165(2)-(3) Adoption and amendment of the Corporate Plan.
- S 167(1) Adoption of a Long-Term Asset Management Plan.
- S 170(1), (3) Adoption and amendment of the annual budget.
- S 173(2) Authorisation of unauthorised expenditure in emergencies or hardship.
- S 174(1), (4) Adoption and amendment of the Annual Operational Plan.
- S 182(2) Adoption of the Annual Report.
- S 191(1) Adoption of an Investment Policy.
- S 192(1) Adoption of a Debt Policy.
- S 195 Adoption of a Community Grants Policy.
- S 196(1) Adoption of an Entertainment and Hospitality Policy.
- S 197(1) Adoption of an Advertising Spending Policy.
- S 198(1) Adoption of a Procurement Policy.
- S 201(3) Resolution that a trust-money purpose no longer exists.
- S 206(2) Valuation of non-current physical assets.
- S 218(1) Application of strategic contracting procedures.
- S 219(6) Removal of strategic contracting procedures.
- S 220(2), (7) Adoption and amendment of a contracting plan.
- S 221(5) Amendment of a significant contracting plan.
- S 222(1) Adoption of a contracting manual.
- S 228(3)(a) Public interest decision to call expressions of interest before tenders.
- S 230(1)(a)-(b) Preparation and adoption of a quote or tender consideration plan.
- S 235(a)-(b) Sole supplier and specialized/confidential procurement resolutions.
- S 236(2) Disposal of valuable non-current assets under an exception.
- S 247(2)-(3) Decisions regarding councillor remuneration.
- S 250(1)-(2) Adoption and amendment of an expenses reimbursement policy.
- S 254G Decision to exempt an advisory committee from taking minutes.
- S 254J(1) Decision to close a local government meeting to the public.
- S 257(3)(b) Decision on an alternative meeting location.
- S 306(2) Adoption of a complaints management process and supporting procedures.

Delegations Policy

Date Approved:
Document Owner: Manager Governance

Document Number:
Next Review Date: DD Month YYYY

This document is uncontrolled when printed

Page 8

Planning Act 2016

S 9(4) Giving a temporary local planning instrument or amendment to the Minister for approval.
S 24(1) Repeal of a temporary local planning instrument or planning scheme policy.
S 113(1) Adoption of a charges resolution for trunk infrastructure.

Planning Regulation 2017

S 11(3) Setting fees for superseded planning scheme requests.
S 68D(1) Adoption of an economic support instrument.
S 68G(1) Revocation of an economic support instrument.
Schedule 6, Part 2, clause 2(3)(b)(ii) Decision relating to support services and temporary accommodation for persons escaping domestic violence.
Schedule 9, Part 3, Division 2, Table 1, Item 1, Column 2(b) Declaration regarding development with extreme amenity or character impacts.

Minister's Guidelines and Rules

Chapter 2, Part 1, clause 3.1 Adoption of an administrative amendment to a planning scheme.
Chapter 2, Part 2, clause 6.1 Adoption of a minor amendment to a planning scheme.
Chapter 2, Part 3, clause 14.1 Adoption of a qualified state interest amendment.
Chapter 2, Part 4, clause 22.1 Adoption of a major amendment to a planning scheme.
Chapter 3, Part 1, clause 5.1 Adoption of a planning scheme policy or amendment.
Chapter 3, Part 2, clause 9.1 Adoption of a temporary local planning instrument or amendment.
Chapter 5, Part 2, clause 10.1 Adoption of a Local Government Infrastructure Plan or amendment.

Environmental Protection Act 1994

S 514(5)(a) Setting fees for devolved environmental matters.
S 518(1)(b) Delegation of Council powers under the Act to an appropriately qualified entity.

Land Act 1994

S 56(4) Adoption of a model by-law where Council is trustee of trust land.

Waste Reduction and Recycling Act 2011

S 125(1) Adoption of a Waste Reduction and Recycling Plan.
S 127(1) Amendment of a Waste Reduction and Recycling Plan.

Waste Reduction and Recycling Regulation 2023

S 5(a) Designation of areas for general waste or green waste collection services.

Delegations Policy

Date Approved:
Document Owner: Manager Governance

Document Number:
Next Review Date: DD Month YYYY

This document is uncontrolled when printed

Page 9

REGISTER OF DELEGATIONS COUNCIL TO CEO***Aboriginal Cultural Heritage Act 2003***

DELEGATE	DESCRIPTION OF POWER DELEGATED	LEGISLATION	CONDITIONS TO WHICH THE DELEGATION IS SUBJECT
Chief Executive Officer	Power, in the circumstances set out in subsection (1), to take all reasonable and practicable steps to ensure that the human remains are taken into the custody of the chief executive.	Section 17 <i>Aboriginal Cultural Heritage Act 2003</i>	Schedule 2 - Limits and Conditions to the Exercising of Powers
Chief Executive Officer	Power, in the circumstances set out in subsection (1), to advise the chief executive of the existence and location of the human remains and give the chief executive all details that the chief executive reasonably requires.	Section 18 <i>Aboriginal Cultural Heritage Act 2003</i>	Schedule 2 - Limits and Conditions to the Exercising of Powers
Chief Executive Officer	Power, as a person who carries out an activity, to take all reasonable and practicable measures to ensure the activity does not harm Aboriginal cultural heritage.	Section 23 <i>Aboriginal Cultural Heritage Act 2003</i>	Schedule 2 - Limits and Conditions to the Exercising of Powers
Chief Executive Officer	Power to consult with the Minister about cultural heritage duty of care guidelines.	Section 28(2) <i>Aboriginal Cultural Heritage Act 2003</i>	Schedule 2 - Limits and Conditions to the Exercising of Powers
Chief Executive Officer	Power, as a person who is involved in putting an approved cultural heritage management plan into effect, to take all reasonable steps to ensure the chief executive is advised about all Aboriginal cultural heritage revealed to exist because of any activity carried out under the plan.	Section 30 <i>Aboriginal Cultural Heritage Act 2003</i>	Schedule 2 - Limits and Conditions to the Exercising of Powers
Chief Executive Officer	Power, as a person who carries out an activity, to advise the chief executive of Aboriginal cultural heritage revealed to exist because of the activity.	Section 31 <i>Aboriginal Cultural Heritage Act 2003</i>	Schedule 2 - Limits and Conditions to the Exercising of Powers
Chief Executive Officer	Power to carry out a cultural heritage study and have its findings recorded in the register including all steps authorised or required by Part 6 of the Act for the purpose of carrying out the study, recording it in the register and objecting to the way the study is recorded in the register.	Sections 53, 56, 57, 58, 59, 60, 61, 62(2), 63(3), 64(2), 65(2), 67, 68, 69(2), 70, 71, 76, 77(2) and 153 <i>Aboriginal Cultural Heritage Act 2003</i>	Schedule 2 - Limits and Conditions to the Exercising of Powers

REGISTER OF DELEGATIONS COUNCIL TO CEO***Aboriginal Cultural Heritage Act 2003***

DELEGATE	DESCRIPTION OF POWER DELEGATED	LEGISLATION	CONDITIONS TO WHICH THE DELEGATION IS SUBJECT
Chief Executive Officer	Power to consult with the Minister about guidelines to help people in choosing suitable methodologies for carrying out cultural heritage studies.	Section 54(2) <i>Aboriginal Cultural Heritage Act 2003</i>	Schedule 2 - Limits and Conditions to the Exercising of Powers
Chief Executive Officer	Power, as the owner or occupier of land, to consult with the sponsor about obtaining access to the land and determine whether or not access should be given.	Section 70(3) <i>Aboriginal Cultural Heritage Act 2003</i>	Schedule 2 - Limits and Conditions to the Exercising of Powers
Chief Executive Officer	Power to consult with the chief executive about a cultural heritage study.	Section 72(1)(c) <i>Aboriginal Cultural Heritage Act 2003</i>	Schedule 2 - Limits and Conditions to the Exercising of Powers
Chief Executive Officer	Power to object to the Land Court to:- (a) the chief executive's recording in the register of the findings of a cultural heritage study; and (b) the chief executive's refusal to record in the register the findings of a cultural heritage study.	Section 76 <i>Aboriginal Cultural Heritage Act 2003</i>	Schedule 2 - Limits and Conditions to the Exercising of Powers
Chief Executive Officer	Power to develop, reach agreement on and seek approval for a cultural heritage management plan including all steps authorised or required by Part 7 of the Act for the purpose of developing, reaching agreement on and seeking approval of the plan and objecting to any refusal to approve the plan.	Sections 82, 83, 91, 92, 93, 94, 95, 96, 97(2), 98(2), 99(2), 100, 101, 103, 104, 105, 106, 107, 109(5), 111, 112, 113, 114, 115, 116, 117(5) and 153 <i>Aboriginal Cultural Heritage Act 2003</i>	Schedule 2 - Limits and Conditions to the Exercising of Powers
Chief Executive Officer	Power to consult with the Minister about guidelines to help people in choosing suitable methodologies for developing cultural heritage management plans.	Section 85(1) <i>Aboriginal Cultural Heritage Act 2003</i>	Schedule 2 - Limits and Conditions to the Exercising of Powers
Chief Executive Officer	Power, as the owner or occupier of land, to consult with a person who wishes to enter land to perform a cultural heritage activity about obtaining access to the land and to determine whether or not access should be given.	Section 153 <i>Aboriginal Cultural Heritage Act 2003</i>	Schedule 2 - Limits and Conditions to the Exercising of Powers

REGISTER OF DELEGATIONS COUNCIL TO CEO***Acquisition of Land Act 1967***

DELEGATE	DESCRIPTION OF POWER DELEGATED	LEGISLATION	CONDITIONS TO WHICH THE DELEGATION IS SUBJECT
Chief Executive Officer	Power as an entity taking the resource interest to give the relevant chief executive for the resource interest written notice.	Section 4B(2) <i>Acquisition of Land Act 1967</i>	Schedule 2 - Limits and Conditions to the Exercising of Powers
Chief Executive Officer	Power to prepare, serve and amend a Notice of Intention to Resume, to discontinue a resumption and to give notice to the land registry.	Section 7 <i>Acquisition of Land Act 1967</i>	Schedule 2 - Limits and Conditions to the Exercising of Powers
Chief Executive Officer	Power to hear the objector, consider the grounds of objection to the taking of land and to amend the notice of intention to resume or discontinue the resumption.	Section 8 <i>Acquisition of Land Act 1967</i>	Schedule 2 - Limits and Conditions to the Exercising of Powers
Chief Executive Officer	Power to apply to the Minister that the land be taken and to respond to requests from the Minister for further particulars or information.	Section 9 <i>Acquisition of Land Act 1967</i>	Schedule 2 - Limits and Conditions to the Exercising of Powers
Chief Executive Officer	Power, where the estate or interest is such that provision is made by the <i>Land Title Act 1994</i> for its registration, to apply to the Registrar of Titles for registration, to produce a gazette copy of the gazette resumption notice and pay the prescribed fee.	Section 12(2A) <i>Acquisition of Land Act 1967</i>	Schedule 2 - Limits and Conditions to the Exercising of Powers
Chief Executive Officer	Power, where the land taken is part of land subject to a building units plan registered under the <i>Building Units and Group Titles Act 1980</i> , to pay the prescribed fees to the Registrar of Titles.	Section 12(3) <i>Acquisition of Land Act 1967</i>	Schedule 2 - Limits and Conditions to the Exercising of Powers
Chief Executive Officer	Power, where the land taken is scheme land for a community titles scheme under the <i>Body Corporate and Community Management Act 1997</i> , to pay the prescribed fees to the Registrar of Titles.	Section 12(3A) <i>Acquisition of Land Act 1967</i>	Schedule 2 - Limits and Conditions to the Exercising of Powers
Chief Executive Officer	Power to deal with land mentioned in subsection (4) for the purpose for which it is taken on and from the day it is taken, even though the land is yet to be dedicated, granted, leased or otherwise dealt with under subsection (4A).	Section 12(4B) <i>Acquisition of Land Act 1967</i>	Schedule 2 - Limits and Conditions to the Exercising of Powers
Chief Executive Officer	Power to agree with the Claimant on the amount of compensation payable.	Section 12(5A) <i>Acquisition of Land Act 1967</i>	Schedule 2 - Limits and Conditions to the Exercising of Powers
Chief Executive Officer	Power to serve the gazette resumption notice upon every person who is entitled pursuant to section 18 to claim compensation or is a mortgagee of the land.	Section 12(7) <i>Acquisition of Land Act 1967</i>	Schedule 2 - Limits and Conditions to the Exercising of Powers

REGISTER OF DELEGATIONS COUNCIL TO CEO***Acquisition of Land Act 1967***

DELEGATE	DESCRIPTION OF POWER DELEGATED	LEGISLATION	CONDITIONS TO WHICH THE DELEGATION IS SUBJECT
Chief Executive Officer	Power to lodge with the registrar of titles a plan of survey showing a new boundary for a lot or common property.	Section 12A <i>Acquisition of Land Act 1967</i>	Schedule 2 - Limits and Conditions to the Exercising of Powers
Chief Executive Officer	Power to dedicate land taken under the Act as a road.	Section 12B <i>Acquisition of Land Act 1967</i>	Schedule 2 - Limits and Conditions to the Exercising of Powers
Chief Executive Officer	Power to take additional land.	Sections 13(1) and (1A) <i>Acquisition of Land Act 1967</i>	Schedule 2 - Limits and Conditions to the Exercising of Powers
Chief Executive Officer	Power to take additional land.	Sections 13(2) and (2A) <i>Acquisition of Land Act 1967</i>	Schedule 2 - Limits and Conditions to the Exercising of Powers
Chief Executive Officer	Power to sell or otherwise deal with additional land taken.	Section 13 (3) <i>Acquisition of Land Act 1967</i>	Schedule 2 - Limits and Conditions to the Exercising of Powers
Chief Executive Officer	Power to take land pursuant to a resumption agreement and to take all steps necessary to prepare and enter the resumption agreement.	Section 15B <i>Acquisition of Land Act 1967</i>	Schedule 2 - Limits and Conditions to the Exercising of Powers
Chief Executive Officer	Power to apply to the Minister to take land pursuant to a resumption agreement and to respond to requests from the Minister for further particulars or information.	Section 15C <i>Acquisition of Land Act 1967</i>	Schedule 2 - Limits and Conditions to the Exercising of Powers
Chief Executive Officer	Power to declare by gazette notice that land taken pursuant to a resumption agreement is taken for the purpose stated in the notice.	Section 15D <i>Acquisition of Land Act 1967</i>	Schedule 2 - Limits and Conditions to the Exercising of Powers
Chief Executive Officer	Power to serve a notice of discontinuance of a resumption.	Section 16(1) <i>Acquisition of Land Act 1967</i>	Schedule 2 - Limits and Conditions to the Exercising of Powers
Chief Executive Officer	Power to agree with the claimant about the amount of compensation payable under subsection (1A) or to refer the issue for determination by the Land Court.	Section 16(1B) <i>Acquisition of Land Act 1967</i>	Schedule 2 - Limits and Conditions to the Exercising of Powers
Chief Executive Officer	Power to have the amount of compensation payable under subsection (1A) taxed by an officer of the Supreme Court.	Section 16(1C) <i>Acquisition of Land Act 1967</i>	Schedule 2 - Limits and Conditions to the Exercising of Powers
Chief Executive Officer	Power as a gazetting authority to, by gazette notice, revoke a gazette resumption notice.	Section 17(1) <i>Acquisition of Land Act 1967</i>	Schedule 2 - Limits and Conditions to the Exercising of Powers

REGISTER OF DELEGATIONS COUNCIL TO CEO***Acquisition of Land Act 1967***

DELEGATE	DESCRIPTION OF POWER DELEGATED	LEGISLATION	CONDITIONS TO WHICH THE DELEGATION IS SUBJECT
Chief Executive Officer	Power to agree in writing with the person entitled as owner to compensation in respect of the taking of the land, to the revesting of the land or part of it to which a gazette resumption notice relates.	Section 17(1A) <i>Acquisition of Land Act 1967</i>	Schedule 2 - Limits and Conditions to the Exercising of Powers
Chief Executive Officer	Power to lodge a gazette copy of the revoking gazette notice with the land registry.	Section 17(2)(c) <i>Acquisition of Land Act 1967</i>	Schedule 2 - Limits and Conditions to the Exercising of Powers
Chief Executive Officer	Power to agree upon the amount of compensation to be paid under subsection (4) or to agree that the amount be determined by the Land Court.	Section 17(5) <i>Acquisition of Land Act 1967</i>	Schedule 2 - Limits and Conditions to the Exercising of Powers
Chief Executive Officer	Power to refer the determination of the amount of compensation to be paid under subsection (4) to the Land Court.	Section 17(5) <i>Acquisition of Land Act 1967</i>	Schedule 2 - Limits and Conditions to the Exercising of Powers
Chief Executive Officer	Power to accept and deal with a claim for compensation served by the claimant within 3 years after the day the land was taken.	Section 19 <i>Acquisition of Land Act 1967</i>	Schedule 2 - Limits and Conditions to the Exercising of Powers
Chief Executive Officer	Power to accept and deal with a claim for compensation served by the claimant more than 3 years after the day the land was taken.	Sections 19(4) and 19(6) <i>Acquisition of Land Act 1967</i>	Schedule 2 - Limits and Conditions to the Exercising of Powers
Chief Executive Officer	Power to agree to grant the claimant, in satisfaction wholly or partly of the claimant's claim for compensation, any easement, right of way, lease or other right of occupation, or any other right, privilege or concession in, upon, over or under the land taken or any other land the property of Council.	Section 21(1) <i>Acquisition of Land Act 1967</i>	Schedule 2 - Limits and Conditions to the Exercising of Powers
Chief Executive Officer	Power to agree to transfer land held in fee simple by Council to the claimant in satisfaction wholly or partly of the Claimant's claim for compensation.	Section 21(1A) <i>Acquisition of Land Act 1967</i>	Schedule 2 - Limits and Conditions to the Exercising of Powers
Chief Executive Officer	Power to agree with the Claimant that the extent to which the grant or transfer shall satisfy the claim for compensation be determined by the Land Court.	Section 21(2) <i>Acquisition of Land Act 1967</i>	Schedule 2 - Limits and Conditions to the Exercising of Powers
Chief Executive Officer	Power to make an advance on compensation to the Claimant.	Section 23(2) <i>Acquisition of Land Act 1967</i>	Schedule 2 - Limits and Conditions to the Exercising of Powers

REGISTER OF DELEGATIONS COUNCIL TO CEO***Acquisition of Land Act 1967***

DELEGATE	DESCRIPTION OF POWER DELEGATED	LEGISLATION	CONDITIONS TO WHICH THE DELEGATION IS SUBJECT
Chief Executive Officer	Power to, before paying the advance, require the claimant to satisfy Council regarding taxes, rates and other moneys which, if unpaid, would be a charge upon the land, and to decide to reduce an advance by any such amount.	Section 23(5) <i>Acquisition of Land Act 1967</i>	Schedule 2 - Limits and Conditions to the Exercising of Powers
Chief Executive Officer	Power to reduce the advance by the sum due to the mortgagee.	Section 23(6) <i>Acquisition of Land Act 1967</i>	Schedule 2 - Limits and Conditions to the Exercising of Powers
Chief Executive Officer	Power to pay to Council, the Crown or a mortgagee any amount by which the advance has been reduced.	Section 23(7) <i>Acquisition of Land Act 1967</i>	Schedule 2 - Limits and Conditions to the Exercising of Powers
Chief Executive Officer	Power to refer a claim for compensation to the Land Court.	Section 24(1) <i>Acquisition of Land Act 1967</i>	Schedule 2 - Limits and Conditions to the Exercising of Powers
Chief Executive Officer	Power to apply to the Land Court for further or other particulars of a claim for compensation.	Section 24(4) <i>Acquisition of Land Act 1967</i>	Schedule 2 - Limits and Conditions to the Exercising of Powers
Chief Executive Officer	Power to apply to the Land Court for the Claimant to enter an appearance on the reference.	Section 25(1) <i>Acquisition of Land Act 1967</i>	Schedule 2 - Limits and Conditions to the Exercising of Powers
Chief Executive Officer	Power to pay the amount of compensation agreed upon or determined into the Supreme Court.	Sections 29 & 30 <i>Acquisition of Land Act 1967</i>	Schedule 2 - Limits and Conditions to the Exercising of Powers
Chief Executive Officer	Power to pay to a mortgagee so much of the amount of compensation as does not exceed the sum due to the mortgagee.	Section 32 <i>Acquisition of Land Act 1967</i>	Schedule 2 - Limits and Conditions to the Exercising of Powers
Chief Executive Officer	Power to deduct from an amount of compensation and pay to the Crown or to Council any amount of taxes, rates or other moneys charged upon the land taken in favour of the Crown or Council.	Section 35 <i>Acquisition of Land Act 1967</i>	Schedule 2 - Limits and Conditions to the Exercising of Powers
Chief Executive Officer	Power to authorise a person to exercise the powers in section 36(1) on Council's behalf.	Section 36(1) <i>Acquisition of Land Act 1967</i>	Schedule 2 - Limits and Conditions to the Exercising of Powers
Chief Executive Officer	Power to give 7 days notice in writing of the intention to enter the land.	Section 36(3) <i>Acquisition of Land Act 1967</i>	Schedule 2 - Limits and Conditions to the Exercising of Powers

REGISTER OF DELEGATIONS COUNCIL TO CEO

Acquisition of Land Act 1967

DELEGATE	DESCRIPTION OF POWER DELEGATED	LEGISLATION	CONDITIONS TO WHICH THE DELEGATION IS SUBJECT
Chief Executive Officer	Power to temporarily occupy and use any land for the purpose of constructing, maintaining or repairing any works and to exercise the powers prescribed in subsection (1).	Section 37(1) <i>Acquisition of Land Act 1967</i>	Schedule 2 - Limits and Conditions to the Exercising of Powers
Chief Executive Officer	Power to give notice to the occupier or owner of the intention to temporarily occupy and use the land.	Section 37(2) <i>Acquisition of Land Act 1967</i>	Schedule 2 - Limits and Conditions to the Exercising of Powers
Chief Executive Officer	Power to agree with the Claimant upon the amount of compensation to be paid under section 37 or to agree that such amount be determined by the Land Court.	Section 37(5) <i>Acquisition of Land Act 1967</i>	Schedule 2 - Limits and Conditions to the Exercising of Powers
Chief Executive Officer	Power to issue a warrant to the sheriff to deliver up possession of the land taken or occupied under the Act.	Section 38(1) <i>Acquisition of Land Act 1967</i>	Schedule 2 - Limits and Conditions to the Exercising of Powers
Chief Executive Officer	Power to offer for sale land taken under the Act to the former owner of the land.	Section 41(1) <i>Acquisition of Land Act 1967</i>	Schedule 2 - Limits and Conditions to the Exercising of Powers

REGISTER OF DELEGATIONS COUNCIL TO CEO***Aged Care Act 1997 (Cth)***

DELEGATE	DESCRIPTION OF POWER DELEGATED	LEGISLATION	CONDITIONS TO WHICH THE DELEGATION IS SUBJECT
Chief Executive Officer	Power, as a registered provider, to review and vary the service agreement to meet the requirements for service agreements prescribed by rules made for the purposes of paragraph 148(c) of the <i>Aged Care Act 2025</i> .	Sections 48(3), 53(3), 57(3), 59(3), 63(3), 64(3) <i>Aged Care (Consequential and Transitional Provisions) Rules 2025</i>	Schedule 2 - Limits and Conditions to the Exercising of Powers
Chief Executive Officer	Power, as a registered provider, to provide and explain to the individual the matters listed in subsection 48(7).	Section 48(7) <i>Aged Care (Consequential and Transitional Provisions) Rules 2025</i>	Schedule 2 - Limits and Conditions to the Exercising of Powers
Chief Executive Officer	Power, as a registered provider, to review the care and services plan as soon as is practicable and no later than the end of the period of 12 months beginning at the transition time.	Sections 49(3), 50(2), 56(3), 58(3), 60(3), 62(3), 66(3) <i>Aged Care (Consequential and Transitional Provisions) Rules 2025</i>	Schedule 2 - Limits and Conditions to the Exercising of Powers
Chief Executive Officer	Power, as a registered provider, to continue to charge the amount for the delivery of the funded aged care services referred to in paragraph 51(1)(d) of this section during the period referred to in paragraph 51(2)(b) of this section.	Section 51(3) <i>Aged Care (Consequential and Transitional Provisions) Rules 2025</i>	Schedule 2 - Limits and Conditions to the Exercising of Powers
Chief Executive Officer	Power, as a registered provider, to provide and explain to the individual the matters listed in subsection 54(3).	Section 54(3) <i>Aged Care (Consequential and Transitional Provisions) Rules 2025</i>	Schedule 2 - Limits and Conditions to the Exercising of Powers
Chief Executive Officer	Power, as a registered provider, to enter into a service agreement with the individual.	Sections 55(2), 65(2) <i>Aged Care (Consequential and Transitional Provisions) Rules 2025</i>	Schedule 2 - Limits and Conditions to the Exercising of Powers
Chief Executive Officer	Power, as a registered provider, to provide and explain to the individual the matters listed in subsection 55(4).	Section 55(4) <i>Aged Care (Consequential and Transitional Provisions) Rules 2025</i>	Schedule 2 - Limits and Conditions to the Exercising of Powers
Chief Executive Officer	Power, as a registered provider, to provide and explain to the individual the matters listed in subsection 65(4).	Section 65(4) <i>Aged Care (Consequential and Transitional Provisions) Rules 2025</i>	Schedule 2 - Limits and Conditions to the Exercising of Powers
Chief Executive Officer	Power, as a registered provider, to develop a care and services plan for the individual before the end of the period of 6 months beginning at the transition time.	Section 67(2) <i>Aged Care (Consequential and Transitional Provisions) Rules 2025</i>	Schedule 2 - Limits and Conditions to the Exercising of Powers

REGISTER OF DELEGATIONS COUNCIL TO CEO***Aged Care Act 1997 (Cth)***

DELEGATE	DESCRIPTION OF POWER DELEGATED	LEGISLATION	CONDITIONS TO WHICH THE DELEGATION IS SUBJECT
Chief Executive Officer	Power, as an entity required to give a notice to the Secretary under the Accountability Principles in relation to a care recipient, to give the notice.	Sections 69(2), 70(2), <i>Aged Care (Consequential and Transitional Provisions) Rules 2025</i>	Schedule 2 - Limits and Conditions to the Exercising of Powers
Chief Executive Officer	Power, as an entity required to give a notice to the Secretary under the <i>Aged Care Act 1997</i> in relation to a care recipient, to give the notice.	Section 73(2), 76(2) <i>Aged Care (Consequential and Transitional Provisions) Rules 2025</i>	Schedule 2 - Limits and Conditions to the Exercising of Powers
Chief Executive Officer	Power, as an entity required to give information or documents to the Secretary under the Accountability Principles in relation to a care recipient, to give the information or documents.	Section 74(2), 75(2) <i>Aged Care (Consequential and Transitional Provisions) Rules 2025</i>	Schedule 2 - Limits and Conditions to the Exercising of Powers
Chief Executive Officer	Power, as an entity required to give a written statement to a care recipient under subsection 21B(1) of the User Rights Principles, to continue to give the written statement.	Section 81(2) <i>Aged Care (Consequential and Transitional Provisions) Rules 2025</i>	Schedule 2 - Limits and Conditions to the Exercising of Powers
Chief Executive Officer	Power, as an entity required to give a written notice to a care recipient under subsection 57(1) of the Fees and Payments Principles, to continue to give the written notice.	Section 82(2) <i>Aged Care (Consequential and Transitional Provisions) Rules 2025</i>	Schedule 2 - Limits and Conditions to the Exercising of Powers
Chief Executive Officer	Power, in the circumstances listed in subsection 83(1), to continue to give the information and documents to the care recipient.	Section 83(2) <i>Aged Care (Consequential and Transitional Provisions) Rules 2025</i>	Schedule 2 - Limits and Conditions to the Exercising of Powers
Chief Executive Officer	Power, in the circumstances listed in subsection 84(1), to continue to give the entry in the refundable deposit register to the care recipient.	Section 84(2) <i>Aged Care (Consequential and Transitional Provisions) Rules 2025</i>	Schedule 2 - Limits and Conditions to the Exercising of Powers
Chief Executive Officer	Power, in the circumstances listed in subsection 85(1), to publish on the registered provider's website and keep updated the pricing information that the registered provider charges individuals for the delivery of each services listed in subsection 85(2).	Section 85(2) and (4) <i>Aged Care (Consequential and Transitional Provisions) Rules 2025</i>	Schedule 2 - Limits and Conditions to the Exercising of Powers
Chief Executive Officer	Power, in the circumstances listed in subsection 89(1), to notify a police officer of an incident.	Section 89(2) <i>Aged Care (Consequential and Transitional Provisions) Rules 2025</i>	Schedule 2 - Limits and Conditions to the Exercising of Powers

REGISTER OF DELEGATIONS COUNCIL TO CEO***Aged Care Act 1997 (Cth)***

DELEGATE	DESCRIPTION OF POWER DELEGATED	LEGISLATION	CONDITIONS TO WHICH THE DELEGATION IS SUBJECT
Chief Executive Officer	Power, in the circumstances listed in subsection 90(1), to retain a record of an incident for a period of 7 years after the date on which the incident was identified.	Section 90(2) <i>Aged Care (Consequential and Transitional Provisions) Rules 2025</i>	Schedule 2 - Limits and Conditions to the Exercising of Powers
Chief Executive Officer	Power, as a registered provider, to give the Commissioner a priority 1 notice under subsection 165A-25(1) of the new rules in relation to the priority 1 reportable incident.	Section 91(3) <i>Aged Care (Consequential and Transitional Provisions) Rules 2025</i>	Schedule 2 - Limits and Conditions to the Exercising of Powers
Chief Executive Officer	Power, as a registered provider, to give the Commissioner a priority 2 notice under subsection 165A-30(1) of the new rules in relation to the reportable incident.	Section 92(3) <i>Aged Care (Consequential and Transitional Provisions) Rules 2025</i>	Schedule 2 - Limits and Conditions to the Exercising of Powers
Chief Executive Officer		Section <i>Aged Care (Consequential and Transitional Provisions) Rules 2025</i>	Schedule 2 - Limits and Conditions to the Exercising of Powers
Chief Executive Officer	Power, as an entity to inform the Quality and Safety Commissioner of a matter under subsection 6(1) of the Accountability Principles.	Section 97(2) <i>Aged Care (Consequential and Transitional Provisions) Rules 2025</i>	Schedule 2 - Limits and Conditions to the Exercising of Powers
Chief Executive Officer	Power, as an entity to continue to keep a record of matters under paragraph 63-1A(b) of the <i>Aged Care Act 1997</i> .	Section 101(2) <i>Aged Care (Consequential and Transitional Provisions) Rules 2025</i>	Schedule 2 - Limits and Conditions to the Exercising of Powers
Chief Executive Officer	Power, as an entity to do the thing required in a notice given by the Pricing Authority under subsection 4D(1), 4E(1) or 4F(1) of the Accountability Principles.	Section 105(2) <i>Aged Care (Consequential and Transitional Provisions) Rules 2025</i>	Schedule 2 - Limits and Conditions to the Exercising of Powers
Chief Executive Officer	Power, as a registered provider, to charge and index or increase the extra service fee in accordance with the requirements of section 145.	Section 145 <i>Aged Care (Consequential and Transitional Provisions) Rules 2025</i>	Schedule 2 - Limits and Conditions to the Exercising of Powers
Chief Executive Officer	Power, as a registered provider, to charge and index or increase the additional service fee in accordance with the requirements of section 146.	Section 146 <i>Aged Care (Consequential and Transitional Provisions) Rules 2025</i>	Schedule 2 - Limits and Conditions to the Exercising of Powers

REGISTER OF DELEGATIONS COUNCIL TO CEO***Aged Care Act 1997 (Cth)***

DELEGATE	DESCRIPTION OF POWER DELEGATED	LEGISLATION	CONDITIONS TO WHICH THE DELEGATION IS SUBJECT
Chief Executive Officer	Power, as an approved provider, to notify the Secretary of the following in relation to each home care service the provider proposes to provide:- (a) the name and address of the service; and (b) any other information of a kind specified in the Approved Provider Principles for the purposes of this section.	Section 9-1A(1) <i>Aged Care Act 1997 (Cth)</i>	Schedule 2 - Limits and Conditions to the Exercising of Powers
Chief Executive Officer	Power, as an approved provider, to notify of any change in the information notified under subsection (1).	Section 9-1A(4) <i>Aged Care Act 1997 (Cth)</i>	Schedule 2 - Limits and Conditions to the Exercising of Powers
Chief Executive Officer	Power, as an approved provider, to notify the Quality and Safety Commissioner of a change of circumstances that materially affects the approved provider's suitability to be a provider of aged care.	Section 9-1(1) <i>Aged Care Act 1997 (Cth)</i>	Schedule 2 - Limits and Conditions to the Exercising of Powers
Chief Executive Officer	Power, as an approved provider, to comply with a request from the Quality and Safety Commissioner for information relevant to the approved provider's suitability to be a provider of aged care.	Section 9-2(2) <i>Aged Care Act 1997 (Cth)</i>	Schedule 2 - Limits and Conditions to the Exercising of Powers
Chief Executive Officer	Power, as an approved provider, to give the Secretary information relating to payments.	Section 9-3(2) <i>Aged Care Act 1997 (Cth)</i>	Schedule 2 - Limits and Conditions to the Exercising of Powers
Chief Executive Officer	Power, as an approved provider, to give the Secretary or Quality and Safety Commissioner information specified in subsection (1) following receipt of a written request from the Secretary or Quality and Safety Commissioner.	Section 9-3A(2) <i>Aged Care Act 1997 (Cth)</i>	Schedule 2 - Limits and Conditions to the Exercising of Powers
Chief Executive Officer	Power, as an approved provider, to comply with a request in writing from the Secretary or Quality and Safety Commissioner for information specified in subsection (2) following receipt of a written request from the Secretary or Quality and Safety Commissioner.	Section 9-3B(4) <i>Aged Care Act 1997 (Cth)</i>	Schedule 2 - Limits and Conditions to the Exercising of Powers
Chief Executive Officer	Power to apply for an allocation of places and pay the application fee.	Sections 13-1 and 13-3 <i>Aged Care Act 1997 (Cth)</i>	Schedule 2 - Limits and Conditions to the Exercising of Powers
Chief Executive Officer	Power to reply to a request for further information from the Secretary.	Section 13-4(2) <i>Aged Care Act 1997 (Cth)</i>	Schedule 2 - Limits and Conditions to the Exercising of Powers
Chief Executive Officer	Power to apply for a determination under section 15-1 before the end of the provisional allocation period.	Section 15-3(1) <i>Aged Care Act 1997 (Cth)</i>	Schedule 2 - Limits and Conditions to the Exercising of Powers

REGISTER OF DELEGATIONS COUNCIL TO CEO***Aged Care Act 1997 (Cth)***

DELEGATE	DESCRIPTION OF POWER DELEGATED	LEGISLATION	CONDITIONS TO WHICH THE DELEGATION IS SUBJECT
Chief Executive Officer	Power to respond to a notice from the Secretary.	Section 15-4(3)(b) <i>Aged Care Act 1997 (Cth)</i>	Schedule 2 - Limits and Conditions to the Exercising of Powers
Chief Executive Officer	Power to apply to the Secretary for a variation of a provisional allocation.	Section 15-5 <i>Aged Care Act 1997 (Cth)</i>	Schedule 2 - Limits and Conditions to the Exercising of Powers
Chief Executive Officer	Power to surrender a provisional allocation by notice in writing to the Secretary.	Section 15-6 <i>Aged Care Act 1997 (Cth)</i>	Schedule 2 - Limits and Conditions to the Exercising of Powers
Chief Executive Officer	Power to apply to the Secretary for an extension of the provisional allocation period.	Section 15-7(4) <i>Aged Care Act 1997 (Cth)</i>	Schedule 2 - Limits and Conditions to the Exercising of Powers
Chief Executive Officer	Power, as an approved provider, to give the Secretary a transfer notice.	Section 16-2 <i>Aged Care Act 1997 (Cth)</i>	Schedule 2 - Limits and Conditions to the Exercising of Powers
Chief Executive Officer	Power, as a transferor or a transferee, to request the Secretary to determine another period under paragraph 4(a) or (b).	Section 16-2(5) <i>Aged Care Act 1997 (Cth)</i>	Schedule 2 - Limits and Conditions to the Exercising of Powers
Chief Executive Officer	Power, as a transferor or a transferee, to give the Secretary written notice of the changes.	Section 16-2(8) <i>Aged Care Act 1997 (Cth)</i>	Schedule 2 - Limits and Conditions to the Exercising of Powers
Chief Executive Officer	Power to make submissions in response to a notice to resolve.	Section 16-4(2)(e) <i>Aged Care Act 1997 (Cth)</i>	Schedule 2 - Limits and Conditions to the Exercising of Powers
Chief Executive Officer	Power to agree in writing to another proposed transfer day.	Section 16-5(3) <i>Aged Care Act 1997 (Cth)</i>	Schedule 2 - Limits and Conditions to the Exercising of Powers
Chief Executive Officer	Power, as a transferor, to give to the transferee the records prescribed in subsections (1) and (2).	Section 16-11 <i>Aged Care Act 1997 (Cth)</i>	Schedule 2 - Limits and Conditions to the Exercising of Powers
Chief Executive Officer	Power, as an approved provider to whom a place has been provisionally allocated, to give the Secretary a transfer notice.	Section 16-13 <i>Aged Care Act 1997 (Cth)</i>	Schedule 2 - Limits and Conditions to the Exercising of Powers
Chief Executive Officer	Power, as a transferor or a transferee, to request the Secretary to determine another period under paragraph 4(a) or (b).	Section 16-13(5) <i>Aged Care Act 1997 (Cth)</i>	Schedule 2 - Limits and Conditions to the Exercising of Powers
Chief Executive Officer	Power, as a transferor or a transferee, to give the Secretary written notice of the changes.	Section 16-13(8) <i>Aged Care Act 1997 (Cth)</i>	Schedule 2 - Limits and Conditions to the Exercising of Powers
Chief Executive Officer	Power as a transferee or a transferor, to make submissions to the Secretary in response to a notice to resolve.	Section 16-15(2)(e) <i>Aged Care Act 1997 (Cth)</i>	Schedule 2 - Limits and Conditions to the Exercising of Powers
Chief Executive Officer	Power, as a transferor or a transferee, to agree in writing to another proposed transfer day.	Section 16-16(3)(a) <i>Aged Care Act 1997 (Cth)</i>	Schedule 2 - Limits and Conditions to the Exercising of Powers

REGISTER OF DELEGATIONS COUNCIL TO CEO***Aged Care Act 1997 (Cth)***

DELEGATE	DESCRIPTION OF POWER DELEGATED	LEGISLATION	CONDITIONS TO WHICH THE DELEGATION IS SUBJECT
Chief Executive Officer	Power, as an approved provider to whom a place has been allocated under Division 14, to apply in writing to the Secretary to vary the conditions and to give the Secretary written notice of any changes to the application.	Section 17-2 <i>Aged Care Act 1997 (Cth)</i>	Schedule 2 - Limits and Conditions to the Exercising of Powers
Chief Executive Officer	Power to respond to a request for further information issued by the Secretary.	Section 17-3(1) <i>Aged Care Act 1997 (Cth)</i>	Schedule 2 - Limits and Conditions to the Exercising of Powers
Chief Executive Officer	Power, as an applicant, to apply in writing to the Secretary to approve a day as the variation day.	Section 17-7(2) <i>Aged Care Act 1997 (Cth)</i>	Schedule 2 - Limits and Conditions to the Exercising of Powers
Chief Executive Officer	Power, as an approved provider, to relinquish all or some of the places by notice in writing to the Secretary.	Section 18-2(1) <i>Aged Care Act 1997 (Cth)</i>	Schedule 2 - Limits and Conditions to the Exercising of Powers
Chief Executive Officer	Power, as an approved provider, to give notice of the relinquishment.	Section 18-2(4) <i>Aged Care Act 1997 (Cth)</i>	Schedule 2 - Limits and Conditions to the Exercising of Powers
Chief Executive Officer	Power, as an approved provider, to modify the proposals as specified in the notice issued by the Secretary.	Section 18-3(4) <i>Aged Care Act 1997 (Cth)</i>	Schedule 2 - Limits and Conditions to the Exercising of Powers
Chief Executive Officer	Power, as an approved provider, to make written submissions to the Secretary in response to a notice to revoke the allocation.	Section 18-5(2)(b) <i>Aged Care Act 1997 (Cth)</i>	Schedule 2 - Limits and Conditions to the Exercising of Powers
Chief Executive Officer	Power, as an approved provider, to make written submissions to the Secretary in response to a notice that revocation is being considered.	Section 23-4(3)(b) <i>Aged Care Act 1997 (Cth)</i>	Schedule 2 - Limits and Conditions to the Exercising of Powers
Chief Executive Officer	Power, as an approved provider, to carry out an appraisal of the level of care needed by a care recipient, relative to the needs of other care recipients, and give it to the Secretary.	Section 25-3 <i>Aged Care Act 1997 (Cth)</i>	Schedule 2 - Limits and Conditions to the Exercising of Powers
Chief Executive Officer	Power, as an approved provider, to make written submissions to the Secretary in response to a notice to suspend the approved provider from making appraisals and reappraisals.	Section 25-4(3)(b) <i>Aged Care Act 1997 (Cth)</i>	Schedule 2 - Limits and Conditions to the Exercising of Powers
Chief Executive Officer	Power, as an approved provider, to enter an agreement with the Secretary and comply with the terms of the agreement.	Sections 25-4(6A) and 25-4A <i>Aged Care Act 1997 (Cth)</i>	Schedule 2 - Limits and Conditions to the Exercising of Powers
Chief Executive Officer	Power, as an approved provider, to apply to the Secretary for the lifting of a suspension from making appraisals and reappraisals.	Section 25-C <i>Aged Care Act 1997 (Cth)</i>	Schedule 2 - Limits and Conditions to the Exercising of Powers
Chief Executive Officer	Power, as an approved provider, to respond to a notice from the Secretary requiring the applicant to give further information.	Section 25-4D <i>Aged Care Act 1997 (Cth)</i>	Schedule 2 - Limits and Conditions to the Exercising of Powers

REGISTER OF DELEGATIONS COUNCIL TO CEO***Aged Care Act 1997 (Cth)***

DELEGATE	DESCRIPTION OF POWER DELEGATED	LEGISLATION	CONDITIONS TO WHICH THE DELEGATION IS SUBJECT
Chief Executive Officer	Power, as an approved provider, to give the Secretary information relevant to whether an appraisal received out of time was sent in sufficient time to be received by the Secretary.	Section 26-2(3) <i>Aged Care Act 1997 (Cth)</i>	Schedule 2 - Limits and Conditions to the Exercising of Powers
Chief Executive Officer	Power, as an approved provider, to conduct a reappraisal in response to a notice received from the Secretary under subsection (1) or (3A).	Sections 27-3(1) and (3A) <i>Aged Care Act 1997 (Cth)</i>	Schedule 2 - Limits and Conditions to the Exercising of Powers
Chief Executive Officer	Power, as an approved provider, to apply to the Secretary to vary or revoke a notice give under subsection (1) or (3A).	Section 27-3(4) <i>Aged Care Act 1997 (Cth)</i>	Schedule 2 - Limits and Conditions to the Exercising of Powers
Chief Executive Officer	Power, as an approved provider, to conduct a reappraisal on its own initiative.	Section 27-4 <i>Aged Care Act 1997 (Cth)</i>	Schedule 2 - Limits and Conditions to the Exercising of Powers
Chief Executive Officer	Power, as an approved provider, to give the Secretary information relevant to whether an appraisal received out of time was sent in sufficient time to be received by the Secretary.	Section 27-8(3) <i>Aged Care Act 1997 (Cth)</i>	Schedule 2 - Limits and Conditions to the Exercising of Powers
Chief Executive Officer	Power to make an application for extra service status, pay the application fee, respond to any requests for further information received from the Secretary and agree to an assessment of the residential care service conducted by a person authorised by the Secretary.	Section 32-3 <i>Aged Care Act 1997 (Cth)</i>	Schedule 2 - Limits and Conditions to the Exercising of Powers
Chief Executive Officer	Power, as an approved provider, to agree with the Secretary to vary the conditions applying to the extra service status.	Section 32-8(6) <i>Aged Care Act 1997 (Cth)</i>	Schedule 2 - Limits and Conditions to the Exercising of Powers
Chief Executive Officer	Power, as an approved provider, to request in writing that the Secretary revoke or suspend the extra service status.	Section 33-4 <i>Aged Care Act 1997 (Cth)</i>	Schedule 2 - Limits and Conditions to the Exercising of Powers
Chief Executive Officer	Power, as a person who has applied for extra service status or who has been granted extra service status, to apply to the Aged Care Pricing Commissioner for extra service fees to be approved for one or more places.	Sections 35-1 and 35-2 <i>Aged Care Act 1997 (Cth)</i>	Schedule 2 - Limits and Conditions to the Exercising of Powers
Chief Executive Officer	Power, as a person providing residential care on an extra service basis, to enter an extra service agreement with a care recipient.	Sections 36-1, 36-2, 36-3 and 36-4 <i>Aged Care Act 1997 (Cth)</i>	Schedule 2 - Limits and Conditions to the Exercising of Powers
Chief Executive Officer	Power, as an approved provider, to apply for the Secretary to determine that the service is taken, for the purposes of Chapter 3, Part 3.1, Division 42, to meet its accreditation requirement and respond to any requests for further information from the Secretary.	Section 42-5 <i>Aged Care Act 1997 (Cth)</i>	Schedule 2 - Limits and Conditions to the Exercising of Powers

REGISTER OF DELEGATIONS COUNCIL TO CEO***Aged Care Act 1997 (Cth)***

DELEGATE	DESCRIPTION OF POWER DELEGATED	LEGISLATION	CONDITIONS TO WHICH THE DELEGATION IS SUBJECT
Chief Executive Officer	Power, as an approved provider, after the end of each payment period, to give the Secretary:- (a) a claim, in the form approved by the Secretary, for residential care subsidy that is payable in respect of the residential care service for that payment period; and (b) any information relating to the claim that is stated in the form to be required, or that the Secretary requests; and (c) copies of any documents relating to the claim, or to the payment of *residential care subsidy, that are stated in the form to be required, or that the Secretary requests.	Section 43-4 <i>Aged Care Act 1997 (Cth)</i>	Schedule 2 - Limits and Conditions to the Exercising of Powers
Chief Executive Officer	Power, as an approved provider, to vary the claim made in respect of a payment period.	Section 43-4A <i>Aged Care Act 1997 (Cth)</i>	Schedule 2 - Limits and Conditions to the Exercising of Powers
Chief Executive Officer	Power, as an approved provider, to enter an agreement with the Secretary for the deduction of fees from amounts of residential care subsidy otherwise payable to the approved provider.	Section 43-5 <i>Aged Care Act 1997 (Cth)</i>	Schedule 2 - Limits and Conditions to the Exercising of Powers
Chief Executive Officer	Power, as an approved provider, to enter an agreement with the Secretary under which:- (a) amounts equal to the capital payments made in respect of the service are to be deducted from amounts of *residential care subsidy otherwise payable to the approved provider in respect of the service; and (b) so far as amounts are so deducted, the approved provider ceases to be liable to the Commonwealth for repayment in respect of the capital payments.	Section 43-6 <i>Aged Care Act 1997 (Cth)</i>	Schedule 2 - Limits and Conditions to the Exercising of Powers
Chief Executive Officer	Power, as an approved provider, to respond to a notice from the Secretary requiring written submissions regarding the revocation of a determination of financial hardship.	Section 44-32(3)(a) <i>Aged Care Act 1997 (Cth)</i>	Schedule 2 - Limits and Conditions to the Exercising of Powers
Chief Executive Officer	Power, as an approved provider providing home care services, to comply with a request to suspend the service.	Section 46-2(2) <i>Aged Care Act 1997 (Cth)</i>	Schedule 2 - Limits and Conditions to the Exercising of Powers

REGISTER OF DELEGATIONS COUNCIL TO CEO***Aged Care Act 1997 (Cth)***

DELEGATE	DESCRIPTION OF POWER DELEGATED	LEGISLATION	CONDITIONS TO WHICH THE DELEGATION IS SUBJECT
Chief Executive Officer	Power, as an approved provider, after the end of each payment period, to give the Secretary:- (a) a claim, in the form approved by the Secretary, for home care subsidy that is, or may become, payable in respect of the home care service for that payment period; and (b) any information relating to the claim that is stated in the form to be required, or that the Secretary requests.	Section 47-4 <i>Aged Care Act 1997 (Cth)</i>	Schedule 2 - Limits and Conditions to the Exercising of Powers
Chief Executive Officer	Power, as an approved provider, to vary the claim made in respect of a payment period.	Section 47-4A <i>Aged Care Act 1997 (Cth)</i>	Schedule 2 - Limits and Conditions to the Exercising of Powers
Chief Executive Officer	Power, as an approved provider, to apply to the Secretary for a determination under subsection (2) in respect of a care recipient and respond to any request for further information from the Secretary.	Section 48-8(5) <i>Aged Care Act 1997 (Cth)</i>	Schedule 2 - Limits and Conditions to the Exercising of Powers
Chief Executive Officer	Power, as an approved provider, to apply to the Secretary on behalf of a care recipient for a determination of eligibility for a hardship supplement and to respond to any requests for further information from the Secretary.	Section 48-11 <i>Aged Care Act 1997 (Cth)</i>	Schedule 2 - Limits and Conditions to the Exercising of Powers
Chief Executive Officer	Power, as an approved provider, to respond to a notice from the Secretary requiring written submissions regarding the revocation of a determination of financial hardship.	Section 48-12(3)(a) <i>Aged Care Act 1997 (Cth)</i>	Schedule 2 - Limits and Conditions to the Exercising of Powers
Chief Executive Officer	Power, as the provider of a residential care service or an eligible flexible care service, to give a person:- (a) an accommodation agreement; and (b) such other information as is specified in the Fees and Payments Principles.	Section 52F1(1)(a) <i>Aged Care Act 1997 (Cth)</i>	Schedule 2 - Limits and Conditions to the Exercising of Powers
Chief Executive Officer	Power, as the provider of a residential care service or an eligible flexible care service, to agree with the person, in writing, about the maximum amount that would be payable if the person paid an accommodation payment for the service.	Section 52F1(1)(b) <i>Aged Care Act 1997 (Cth)</i>	Schedule 2 - Limits and Conditions to the Exercising of Powers
Chief Executive Officer	Power, as an approved provider, to enter an accommodation agreement with a person.	Sections 52F-2 to 52F-6 <i>Aged Care Act 1997 (Cth)</i>	Schedule 2 - Limits and Conditions to the Exercising of Powers

REGISTER OF DELEGATIONS COUNCIL TO CEO***Aged Care Act 1997 (Cth)***

DELEGATE	DESCRIPTION OF POWER DELEGATED	LEGISLATION	CONDITIONS TO WHICH THE DELEGATION IS SUBJECT
Chief Executive Officer	Power, as an approved provider, to apply to the Aged Care Pricing Commission for approval to charge an accommodation payment that is higher than the maximum about of accommodation payment determined by the Minister under section 52G-3 for:- (a) a residential care service or flexible care service; or (b) a distinct part of such a service, and to respond to any requests for further information made by the Aged Care Pricing Commissioner.	Section 52G-4 <i>Aged Care Act 1997 (Cth)</i>	Schedule 2 - Limits and Conditions to the Exercising of Powers
Chief Executive Officer	Power, as an approved provider, to retain income derived from a refundable deposit.	Section 52J-6 <i>Aged Care Act 1997 (Cth)</i>	Schedule 2 - Limits and Conditions to the Exercising of Powers
Chief Executive Officer	Power, as an approved provider, to deduct a daily payment from a refundable deposit in the circumstances specified in subsection (1).	Section 52J-7(1) <i>Aged Care Act 1997 (Cth)</i>	Schedule 2 - Limits and Conditions to the Exercising of Powers
Chief Executive Officer	Power, as an approved provider, to deduct an amount from a refundable deposit in the circumstances specified in subsection (2).	Section 52J-7(2) <i>Aged Care Act 1997 (Cth)</i>	Schedule 2 - Limits and Conditions to the Exercising of Powers
Chief Executive Officer	Power, as an approved provider to whom an accommodation payment or accommodation contribution is payable, to apply to the Secretary to determine a case of financial hardship and respond to any request for information from the Secretary.	Section 52K-1(4)(b) <i>Aged Care Act 1997 (Cth)</i>	Schedule 2 - Limits and Conditions to the Exercising of Powers
Chief Executive Officer	Power, as an approved provider, to respond to a notice from the Secretary requiring written submissions regarding the revocation of a determination of financial hardship under section 52K-1.	Section 52K-2(3)(a) <i>Aged Care Act 1997 (Cth)</i>	Schedule 2 - Limits and Conditions to the Exercising of Powers
Chief Executive Officer	Power, as an approved provider, to comply with the requirements of the Prudential Standards.	Section 52M-1(1) <i>Aged Care Act 1997 (Cth)</i>	Schedule 2 - Limits and Conditions to the Exercising of Powers
Chief Executive Officer	Power, as an approved provider, to use a refundable deposit or an accommodation bond for a use that is permitted by section 52N-1.	Section 52N-1 <i>Aged Care Act 1997 (Cth)</i>	Schedule 2 - Limits and Conditions to the Exercising of Powers
Chief Executive Officer	Power, as an approved provider, to refund a refundable deposit balance in the way specified in the Fees and Payments Principles.	Section 52P-1 <i>Aged Care Act 1997 (Cth)</i>	Schedule 2 - Limits and Conditions to the Exercising of Powers
Chief Executive Officer	Power, as a former approved provider, to refund the refundable deposit balance to the care recipient.	Section 52P-2(2) <i>Aged Care Act 1997 (Cth)</i>	Schedule 2 - Limits and Conditions to the Exercising of Powers

REGISTER OF DELEGATIONS COUNCIL TO CEO***Aged Care Act 1997 (Cth)***

DELEGATE	DESCRIPTION OF POWER DELEGATED	LEGISLATION	CONDITIONS TO WHICH THE DELEGATION IS SUBJECT
Chief Executive Officer	Power, as an approved provider, to agree with a person to delay refunding the refundable deposit balance or accommodation bond balance on the conditions specified in subsection (2).	Section 52P-4 <i>Aged Care Act 1997 (Cth)</i>	Schedule 2 - Limits and Conditions to the Exercising of Powers
Chief Executive Officer	Power, as an approved provider, to comply with the responsibilities of approved providers in relation to the quality of the aged care that the approved provider provides.	Section 54-1 <i>Aged Care Act 1997 (Cth)</i>	Schedule 2 - Limits and Conditions to the Exercising of Powers
Chief Executive Officer	Power, in the circumstances listed in subsection (1), to ensure that at least one registered nurse is on site, and on duty, at all times at the residential facility.	Section 54-1A <i>Aged Care Act 1997 (Cth)</i>	Schedule 2 - Limits and Conditions to the Exercising of Powers
Chief Executive Officer	Power, as an approved provider, to ensure, as far as reasonably practicable, compliance with subsections 54-5(1)(b) and (2)(b) and subsections 54-6(1) and (2) in relation to a person who:- (a) is a staff member of the approved provider; and (b) makes a disclosure that qualifies for protection under section 54-4.	Section 54-8(1) <i>Aged Care Act 1997 (Cth)</i>	Schedule 2 - Limits and Conditions to the Exercising of Powers
Chief Executive Officer	Power, as an approved provider, who receives a report of a reportable incident from a person to take reasonable measures to ensure that the fact that the person was the maker of the report is not disclosed.	Section 54-8(2) <i>Aged Care Act 1997 (Cth)</i>	Schedule 2 - Limits and Conditions to the Exercising of Powers
Chief Executive Officer	Power, as an approved provider, to take reasonable measures to ensure that the report recipient does not disclose the fact that the person was the maker of the report.	Section 54-8(3) <i>Aged Care Act 1997 (Cth)</i>	Schedule 2 - Limits and Conditions to the Exercising of Powers
Chief Executive Officer	Power, as an approved provider, to comply with the responsibilities of an approved provider in relation to a care recipient to whom the approved provider provides, or is to provide, residential care.	Section 56-1 <i>Aged Care Act 1997 (Cth)</i>	Schedule 2 - Limits and Conditions to the Exercising of Powers
Chief Executive Officer	Power, as an approved provider, to comply with the responsibilities of an approved provider in relation to a care recipient to whom the approved provider provides, or is to provide, home care.	Section 56-2 <i>Aged Care Act 1997 (Cth)</i>	Schedule 2 - Limits and Conditions to the Exercising of Powers

REGISTER OF DELEGATIONS COUNCIL TO CEO***Aged Care Act 1997 (Cth)***

DELEGATE	DESCRIPTION OF POWER DELEGATED	LEGISLATION	CONDITIONS TO WHICH THE DELEGATION IS SUBJECT
Chief Executive Officer	Power, as an approved provider, to comply with the responsibilities of an approved provider in relation to a care recipient to whom the approved provider provides, or is to provide, flexible care.	Section 56-3 <i>Aged Care Act 1997 (Cth)</i>	Schedule 2 - Limits and Conditions to the Exercising of Powers
Chief Executive Officer	Power, as an approved provider, to: (a) establish a complaints resolution mechanism for the aged care service; and (b) use the complaints resolution mechanism to address any complaints made by or on behalf of a person to whom care is provided through the service; and (c) advise the person of any other mechanisms that are available to address complaints, and provide such assistance as the person requires to use those mechanisms; and (e) comply with any requirement made of the approved provider under rules made for the purposes of subsection 21(2) of the <i>Aged Care Quality and Safety Commission Act 2018</i> .	Section 56-4(1) <i>Aged Care Act 1997 (Cth)</i>	Schedule 2 - Limits and Conditions to the Exercising of Powers
Chief Executive Officer	Power, as an approved provider, to enter resident agreements that comply with the requirements for resident agreements listed in section 59-1.	Section 59-1 <i>Aged Care Act 1997 (Cth)</i>	Schedule 2 - Limits and Conditions to the Exercising of Powers
Chief Executive Officer	Power, as an approved provider, to enter home care agreements that comply with the requirements for home care agreements listed in section 61-1.	Section 61-1 <i>Aged Care Act 1997 (Cth)</i>	Schedule 2 - Limits and Conditions to the Exercising of Powers
Chief Executive Officer	Power, as an approved provider, to comply with the responsibilities relating to protection of personal information relating to a person to whom the approved provider provides aged care.	Section 62-1 <i>Aged Care Act 1997 (Cth)</i>	Schedule 2 - Limits and Conditions to the Exercising of Powers
Chief Executive Officer	Power, as an approved provider, to comply with the responsibilities of an approved provider in relation to accountability for the aged care provided by the approved provider through an aged care service set out in subsections 63-1(1)(a) to 63-1(1)(m).	Section 63-1 <i>Aged Care Act 1997 (Cth)</i>	Schedule 2 - Limits and Conditions to the Exercising of Powers
Chief Executive Officer	Power, as an approved provider, to take all reasonable steps specified in the Accountability Principles to ensure that none of its key personnel is a disqualified individual.	Section 63-1A(2) <i>Aged Care Act 1997 (Cth)</i>	Schedule 2 - Limits and Conditions to the Exercising of Powers

REGISTER OF DELEGATIONS COUNCIL TO CEO***Aged Care Act 1997 (Cth)***

DELEGATE	DESCRIPTION OF POWER DELEGATED	LEGISLATION	CONDITIONS TO WHICH THE DELEGATION IS SUBJECT
Chief Executive Officer	Power, as an approved provider, to notify the Secretary of each care recipient who enters a residential care service operated by the approved provider on or after 20 March 2008.	Section 63-1B(2) <i>Aged Care Act 1997 (Cth)</i>	Schedule 2 - Limits and Conditions to the Exercising of Powers
Chief Executive Officer	Power, as an approved provider, to do all things reasonably practicable to ensure that there is no change to the circumstance without complying with the steps specified in the notice given under subsection 63E(1) of the Quality and Safety Commission Act.	Section 63-1C <i>Aged Care Act 1997 (Cth)</i>	Schedule 2 - Limits and Conditions to the Exercising of Powers
Chief Executive Officer	Power to apply in writing for the allocation of a residential care grant.	Section 71-1 <i>Aged Care Act 1997 (Cth)</i>	Schedule 2 - Limits and Conditions to the Exercising of Powers
Chief Executive Officer	Power to comply with a notice requesting further information received from the Secretary.	Section 71-3(1) <i>Aged Care Act 1997 (Cth)</i>	Schedule 2 - Limits and Conditions to the Exercising of Powers
Chief Executive Officer	Power, as an approved provider, to enter an agreement with the Commonwealth agreeing to comply with the conditions to which the grant is subject.	Section 73-1(3) <i>Aged Care Act 1997 (Cth)</i>	Schedule 2 - Limits and Conditions to the Exercising of Powers
Chief Executive Officer	Power, as an approved provider, to comply with the grant conditions.	Section 73-3 <i>Aged Care Act 1997 (Cth)</i>	Schedule 2 - Limits and Conditions to the Exercising of Powers
Chief Executive Officer	Power, as an approved provider, to make submissions in response to notice to vary or revoke the allocation received from the Secretary.	Section 73-4(3)(b) <i>Aged Care Act 1997 (Cth)</i>	Schedule 2 - Limits and Conditions to the Exercising of Powers
Chief Executive Officer	Power, as an approved provider, to apply to the Secretary for a variation of an allocation of a residential care grant.	Section 73-5(1) <i>Aged Care Act 1997 (Cth)</i>	Schedule 2 - Limits and Conditions to the Exercising of Powers
Chief Executive Officer	Power, as an approved provider, to comply with a notice requesting further information received from the Secretary.	Section 73-5(4) <i>Aged Care Act 1997 (Cth)</i>	Schedule 2 - Limits and Conditions to the Exercising of Powers
Chief Executive Officer	Power, as a body corporate, to enter into a written agreement with the Secretary under which the Commonwealth makes a grant of money for the purposes specified in the agreement	Section 83-1(1) <i>Aged Care Act 1997 (Cth)</i>	Schedule 2 - Limits and Conditions to the Exercising of Powers
Chief Executive Officer	Power, as person whose interests are affected by a reviewable decision other than a reviewable decision under Division 35 or section 52G-4, to request the Secretary to reconsider the decision.	Section 85-5(1) <i>Aged Care Act 1997 (Cth)</i>	Schedule 2 - Limits and Conditions to the Exercising of Powers
Chief Executive Officer	Power, as person whose interests are affected by a reviewable decision under Division 35 or section 52G-4, to request the Aged Care Pricing Commissioner to reconsider the decision.	Section 85-5(1A) <i>Aged Care Act 1997 (Cth)</i>	Schedule 2 - Limits and Conditions to the Exercising of Powers

REGISTER OF DELEGATIONS COUNCIL TO CEO

Aged Care Act 1997 (Cth)

DELEGATE	DESCRIPTION OF POWER DELEGATED	LEGISLATION	CONDITIONS TO WHICH THE DELEGATION IS SUBJECT
Chief Executive Officer	Power to pay the application fee for reconsideration of a reviewable decision made under subsection 29-1(1).	Section 85-6(1) <i>Aged Care Act 1997 (Cth)</i>	Schedule 2 - Limits and Conditions to the Exercising of Powers
Chief Executive Officer	Power to make an application to the Administrative Review Tribunal for the review of a reviewable decision that has been confirmed, varied or set aside under section 85-4 or 85-5.	Section 85-8 <i>Aged Care Act 1997 (Cth)</i>	Schedule 2 - Limits and Conditions to the Exercising of Powers
Chief Executive Officer	Power, as an approved provider, to keep the records referred to in section 88-1.	Section 88-1 <i>Aged Care Act 1997 (Cth)</i>	Schedule 2 - Limits and Conditions to the Exercising of Powers
Chief Executive Officer	Power, as an approved provider, to keep records of the kind and in the form specified in the Records Principles.	Section 88-2 <i>Aged Care Act 1997 (Cth)</i>	Schedule 2 - Limits and Conditions to the Exercising of Powers
Chief Executive Officer	Power, as an occupier of premises, to consent to the entry of an authorised officer to the premises and to withdraw the consent at any time.	Section 91-1(3) <i>Aged Care Act 1997 (Cth)</i>	Schedule 2 - Limits and Conditions to the Exercising of Powers
Chief Executive Officer	Power, as a person who has made an application to the Secretary under the Act, to withdraw the application.	Section 96-7 <i>Aged Care Act 1997 (Cth)</i>	Schedule 2 - Limits and Conditions to the Exercising of Powers

REGISTER OF DELEGATIONS - COUNCIL TO CEO***Aged Care Act 2024 (Cth)***

DELEGATE	DESCRIPTION OF POWER DELEGATED	LEGISLATION	CONDITIONS TO WHICH THE DELEGATION IS SUBJECT
Chief Executive Officer	Power, as a registered provider on behalf of an individual, to make an application for a classification assessment for the individual.	Sections 82(2), (3) and (4) <i>Aged Care Act 2024 (Cth)</i>	Schedule 2 - Limits and Conditions to the Exercising of Powers
Chief Executive Officer	Power, as an entity, to make application for the allocation of a place available for allocation.	Sections 95(2) and (3) <i>Aged Care Act 2024 (Cth)</i>	Schedule 2 - Limits and Conditions to the Exercising of Powers
Chief Executive Officer	Power, as an entity that has been allocated a place, to apply to the System Governor to vary a condition relating to the place.	Section 100(1) <i>Aged Care Act 2024 (Cth)</i>	Schedule 2 - Limits and Conditions to the Exercising of Powers
Chief Executive Officer	Power, as an entity, to apply to be registered as a registered provider.	Section 104(1) <i>Aged Care Act 2024 (Cth)</i>	Schedule 2 - Limits and Conditions to the Exercising of Powers
Chief Executive Officer	Power, as a registered provider, to indicate whether the provider intends to make the application.	Section 106(2) <i>Aged Care Act 2024 (Cth)</i>	Schedule 2 - Limits and Conditions to the Exercising of Powers
Chief Executive Officer	Power, as a registered provider, to apply to the Commissioner to renew the provider's registration.	Section 107(1) <i>Aged Care Act 2024 (Cth)</i>	Schedule 2 - Limits and Conditions to the Exercising of Powers
Chief Executive Officer	Power, as an entity, to apply to the Commissioner to approve a residential care home in relation to the entity.	Section 111(1) <i>Aged Care Act 2024 (Cth)</i>	Schedule 2 - Limits and Conditions to the Exercising of Powers
Chief Executive Officer	Power, as an entity who has received a notice under subsection 121(1), to make submissions to the Commissioner.	Section 121(2)(b) <i>Aged Care Act 2024 (Cth)</i>	Schedule 2 - Limits and Conditions to the Exercising of Powers
Chief Executive Officer	Power, as a registered provider, to apply to the Commissioner to vary the registration of the registered provider.	Section 124(1) <i>Aged Care Act 2024 (Cth)</i>	Schedule 2 - Limits and Conditions to the Exercising of Powers
Chief Executive Officer	Power, as an entity who has received a notice under subsection 125(1), to make submissions to the Commissioner.	Section 125(3)(b) <i>Aged Care Act 2024 (Cth)</i>	Schedule 2 - Limits and Conditions to the Exercising of Powers
Chief Executive Officer	Power, as an entity who has received a notice under subsection 126(1), to make submissions to the Commissioner.	Section 126(2)(b) <i>Aged Care Act 2024 (Cth)</i>	Schedule 2 - Limits and Conditions to the Exercising of Powers
Chief Executive Officer	Power, as an entity, to request the Commissioner to suspend the registration of the entity as a registered provider.	Section 129(5) <i>Aged Care Act 2024 (Cth)</i>	Schedule 2 - Limits and Conditions to the Exercising of Powers
Chief Executive Officer	Power, as an entity, to request the Commissioner to revoke the registration of the entity as a registered provider.	Section 131(3) <i>Aged Care Act 2024 (Cth)</i>	Schedule 2 - Limits and Conditions to the Exercising of Powers
Chief Executive Officer	Power, as an entity who has received a notice under subsection 132(1), to make submissions to the Commissioner.	Section 132(2)(b) <i>Aged Care Act 2024 (Cth)</i>	Schedule 2 - Limits and Conditions to the Exercising of Powers
Chief Executive Officer	Power, as a registered provider, to agree in writing to do any one or more things specified in the notice.	Section 133(2)(a) <i>Aged Care Act 2024 (Cth)</i>	Schedule 2 - Limits and Conditions to the Exercising of Powers

REGISTER OF DELEGATIONS - COUNCIL TO CEO***Aged Care Act 2024 (Cth)***

DELEGATE	DESCRIPTION OF POWER DELEGATED	LEGISLATION	CONDITIONS TO WHICH THE DELEGATION IS SUBJECT
Chief Executive Officer	Power, as a registered provider, to apply to the Commissioner to vary the approval of an approved residential care home in relation to the provider.	Section 137(1) <i>Aged Care Act 2024 (Cth)</i>	Schedule 2 - Limits and Conditions to the Exercising of Powers
Chief Executive Officer	Power, as a registered provider, to apply to the Commissioner to revoke the approval of an approved residential care home in relation to the provider.	Section 138(2) <i>Aged Care Act 2024 (Cth)</i>	Schedule 2 - Limits and Conditions to the Exercising of Powers
Chief Executive Officer	Power, as an entity who has received a notice under subsection 139(1), to make submissions to the Commissioner.	Section 139(2)(b) <i>Aged Care Act 2024 (Cth)</i>	Schedule 2 - Limits and Conditions to the Exercising of Powers
Chief Executive Officer	Power, as a registered provider, to comply with the conditions of registration applying to the provider under subsection 142(1).	Section 142(1) <i>Aged Care Act 2024 (Cth)</i>	Schedule 2 - Limits and Conditions to the Exercising of Powers
Chief Executive Officer	Power, as a registered provider of a kind prescribed by the rules, to give the Commissioner a report relating to reportable incidents.	Section 165A(1) <i>Aged Care Act 2024 (Cth)</i>	Schedule 2 - Limits and Conditions to the Exercising of Powers
Chief Executive Officer	Power, as a registered provider of a kind prescribed by the rules, to give a person referred to in subsection 166(1), a report prescribed by the rules.	Section 166(1) <i>Aged Care Act 2024 (Cth)</i>	Schedule 2 - Limits and Conditions to the Exercising of Powers
Chief Executive Officer	Power, as a registered provider of a kind prescribed by the rules, to publish the report in accordance with any requirements prescribed by the rules.	Section 166(5) <i>Aged Care Act 2024 (Cth)</i>	Schedule 2 - Limits and Conditions to the Exercising of Powers
Chief Executive Officer	Power, as a registered provider, to give notice to the Commissioner and, if prescribed, the System Governor, of any change of a kind prescribed by the rules.	Section 167(1) and (2) <i>Aged Care Act 2024 (Cth)</i>	Schedule 2 - Limits and Conditions to the Exercising of Powers
Chief Executive Officer	Power, as a registered provider, to ensure the protection of personal information relating to an individual to whom the provider delivers funded aged care services.	Section 168(1) <i>Aged Care Act 2024 (Cth)</i>	Schedule 2 - Limits and Conditions to the Exercising of Powers
Chief Executive Officer	Power, as registered provider who has received a notice under subsection 170(4), to make submissions to the Commissioner.	Section 170(5)(b) <i>Aged Care Act 2024 (Cth)</i>	Schedule 2 - Limits and Conditions to the Exercising of Powers
Chief Executive Officer	Power, as registered provider, to take specified action to ensure that the person ceases to be one of the responsible persons of the provider.	Section 170(7)(c) <i>Aged Care Act 2024 (Cth)</i>	Schedule 2 - Limits and Conditions to the Exercising of Powers
Chief Executive Officer	Power, as registered provider of a kind prescribed by the rules, to, in relation to a person who is one of the responsible persons of the provider, do the things required by subsection 172(1).	Section 172(1) <i>Aged Care Act 2024 (Cth)</i>	Schedule 2 - Limits and Conditions to the Exercising of Powers

REGISTER OF DELEGATIONS - COUNCIL TO CEO***Aged Care Act 2024 (Cth)***

DELEGATE	DESCRIPTION OF POWER DELEGATED	LEGISLATION	CONDITIONS TO WHICH THE DELEGATION IS SUBJECT
Chief Executive Officer	Power, as registered provider, to ensure that at least one registered nurse is on site, and on duty, at all times.	Section 175(1) <i>Aged Care Act 2024 (Cth)</i>	Schedule 2 - Limits and Conditions to the Exercising of Powers
Chief Executive Officer	Power, as registered provider of a kind prescribed by the rules, to deliver direct care in accordance with any requirements prescribed by the rules.	Section 176 <i>Aged Care Act 2024 (Cth)</i>	Schedule 2 - Limits and Conditions to the Exercising of Powers
Chief Executive Officer	Power, as registered provider, to cooperate with any person who is performing functions, or exercising powers, under the Act.	Section 177(1) <i>Aged Care Act 2024 (Cth)</i>	Schedule 2 - Limits and Conditions to the Exercising of Powers
Chief Executive Officer	Power, as registered provider, to cooperate with, and provide all reasonable facilities and assistance necessary to, any person who is undertaking activities mentioned in paragraph 131AC(1)(c) of the <i>National Health Reform Act 2011</i> .	Section 177(2) <i>Aged Care Act 2024 (Cth)</i>	Schedule 2 - Limits and Conditions to the Exercising of Powers
Chief Executive Officer	Power, as registered provider, to ensure, so far as is reasonably practicable, that the conduct of the provider does not cause adverse effects to the health and safety of individuals to whom the provider is delivering funded aged care services.	Section 179(1) <i>Aged Care Act 2024 (Cth)</i>	Schedule 2 - Limits and Conditions to the Exercising of Powers
Chief Executive Officer	Power, as registered provider, to agree to deal with the individual's unspent Commonwealth portion in accordance with Division 3A.	Section 191(2)(i), 209(2)(i) and 218(2)(i) <i>Aged Care Act 2024 (Cth)</i>	Schedule 2 - Limits and Conditions to the Exercising of Powers
Chief Executive Officer	Power, as registered provider, to give the System Governor a notification, in the approved form, for the service delivery branch.	Section 203(1) <i>Aged Care Act 2024 (Cth)</i>	Schedule 2 - Limits and Conditions to the Exercising of Powers
Chief Executive Officer	Power, as registered provider, to give the System Governor a written notification electing to return the available balance of an unspent Commonwealth portion for an individual to the Commonwealth	Section 226B(1) <i>Aged Care Act 2024 (Cth)</i>	Schedule 2 - Limits and Conditions to the Exercising of Powers
Chief Executive Officer	Power, as registered provider, to obtain the individual's written agreement to the making of the election.	Section 226B(2) <i>Aged Care Act 2024 (Cth)</i>	Schedule 2 - Limits and Conditions to the Exercising of Powers
Chief Executive Officer	Power, as registered provider, to:- (a) give the System Governor written notice of the matters mentioned in subsection 226C(1); and (b) return the available balance of the unspent Commonwealth portion for the individual to the Commonwealth.	Section 226C(2) <i>Aged Care Act 2024 (Cth)</i>	Schedule 2 - Limits and Conditions to the Exercising of Powers

REGISTER OF DELEGATIONS - COUNCIL TO CEO***Aged Care Act 2024 (Cth)***

DELEGATE	DESCRIPTION OF POWER DELEGATED	LEGISLATION	CONDITIONS TO WHICH THE DELEGATION IS SUBJECT
Chief Executive Officer	Power, as registered provider, to:- (a) give the System Governor written notice of the matters mentioned in subsection 226D(1); and (b) return the available balance of the unspent Commonwealth portion for the individual to the Commonwealth.	Section 226D(2) <i>Aged Care Act 2024 (Cth)</i>	Schedule 2 - Limits and Conditions to the Exercising of Powers
Chief Executive Officer	Power, as registered provider, to apply to the System Governor for a determination under subsection (3) that the approved residential care home has specialised status.	Section 243(1) <i>Aged Care Act 2024 (Cth)</i>	Schedule 2 - Limits and Conditions to the Exercising of Powers
Chief Executive Officer	Power, as registered provider, to apply to the System Governor for revocation of the determination that the approved residential care home has specialised status.	Section 243A(2) <i>Aged Care Act 2024 (Cth)</i>	Schedule 2 - Limits and Conditions to the Exercising of Powers
Chief Executive Officer	Power, as an entity, to enter a written agreement with the System Governor for a Multi-Purpose Services Program.	Section 247(1)(a) <i>Aged Care Act 2024 (Cth)</i>	Schedule 2 - Limits and Conditions to the Exercising of Powers
Chief Executive Officer	Power, as registered provider, to give the System Governor a claim, in the approved form, for any subsidy that is payable under section 250.	Section 251(1) <i>Aged Care Act 2024 (Cth)</i>	Schedule 2 - Limits and Conditions to the Exercising of Powers
Chief Executive Officer	Power, as registered provider, to vary a claim.	Section 253(1) <i>Aged Care Act 2024 (Cth)</i>	Schedule 2 - Limits and Conditions to the Exercising of Powers
Chief Executive Officer	Power, as registered provider, to give the System Governor a claim, in the approved form, for any subsidy that is payable to the registered provider in relation to that home for that period under section 254.	Section 257(1) <i>Aged Care Act 2024 (Cth)</i>	Schedule 2 - Limits and Conditions to the Exercising of Powers
Chief Executive Officer	Power, as registered provider, to vary a claim.	Section 259(1) <i>Aged Care Act 2024 (Cth)</i>	Schedule 2 - Limits and Conditions to the Exercising of Powers
Chief Executive Officer	Power, as a registered provider, to enter a written agreement with the System Governor about those matters listed in subsection 261(2).	Section 261(2) <i>Aged Care Act 2024 (Cth)</i>	Schedule 2 - Limits and Conditions to the Exercising of Powers
Chief Executive Officer	Power, as a registered provider, to enter an agreement with the System Governor about the provision of financial assistance offered under this section.	Section 264 <i>Aged Care Act 2024 (Cth)</i>	Schedule 2 - Limits and Conditions to the Exercising of Powers
Chief Executive Officer	Power, as a body, to enter an arrangement with the System Governor about the provision of financial assistance offered under this section.	Section 265 <i>Aged Care Act 2024 (Cth)</i>	Schedule 2 - Limits and Conditions to the Exercising of Powers
Chief Executive Officer	Power, as a registered provider, to charge the individual contribution for the service.	Section 273(1) <i>Aged Care Act 2024 (Cth)</i>	Schedule 2 - Limits and Conditions to the Exercising of Powers

REGISTER OF DELEGATIONS - COUNCIL TO CEO***Aged Care Act 2024 (Cth)***

DELEGATE	DESCRIPTION OF POWER DELEGATED	LEGISLATION	CONDITIONS TO WHICH THE DELEGATION IS SUBJECT
Chief Executive Officer	Power, as a registered provider, to comply with any requirements prescribed by the rules relating to unspent care recipient portions.	Section 273A(2) <i>Aged Care Act 2024 (Cth)</i>	Schedule 2 - Limits and Conditions to the Exercising of Powers
Chief Executive Officer	Power, as a registered provider, to charge a compensation payment fee for a day.	Section 274(1) <i>Aged Care Act 2024 (Cth)</i>	Schedule 2 - Limits and Conditions to the Exercising of Powers
Chief Executive Officer	Power, as a registered provider, to charge the resident contribution for or in connection with the service.	Section 276(1) <i>Aged Care Act 2024 (Cth)</i>	Schedule 2 - Limits and Conditions to the Exercising of Powers
Chief Executive Officer	Power, as a registered provider, to charge a pre-entry fee for each day in the pre-entry period.	Section 281(2) <i>Aged Care Act 2024 (Cth)</i>	Schedule 2 - Limits and Conditions to the Exercising of Powers
Chief Executive Officer	Power, as a registered provider, to charge the bed reservation fee.	Section 282(1) <i>Aged Care Act 2024 (Cth)</i>	Schedule 2 - Limits and Conditions to the Exercising of Powers
Chief Executive Officer	Power, as a registered provider, to charge the resident respite fee for or in connection with the services.	Section 283(1) <i>Aged Care Act 2024 (Cth)</i>	Schedule 2 - Limits and Conditions to the Exercising of Powers
Chief Executive Officer	Power, as a registered provider, to charge the individual a booking fee for or in connection with the funded aged care services mentioned in subsection 283(1)	Section 283(4) <i>Aged Care Act 2024 (Cth)</i>	Schedule 2 - Limits and Conditions to the Exercising of Powers
Chief Executive Officer	Power, as a registered provider, to charge the individual a higher everyday living fee for or in connection with a particular funded aged care service.	Section 284(1) <i>Aged Care Act 2024 (Cth)</i>	Schedule 2 - Limits and Conditions to the Exercising of Powers
Chief Executive Officer	Power, as a registered provider, to enter a higher everyday living agreement with an individual.	Section 284(2) <i>Aged Care Act 2024 (Cth)</i>	Schedule 2 - Limits and Conditions to the Exercising of Powers
Chief Executive Officer	Power, as a registered provider, to:- (a) charge the individual in a class of individuals referred to in section 275A one or more amounts prescribed by the rules for a day for that class for or in connection with those services; and (b) comply with any other requirements prescribed by the rules in relation to an amount that an individual may be charged under this section.	Sections 285A(1) and (4) <i>Aged Care Act 2024 (Cth)</i>	Schedule 2 - Limits and Conditions to the Exercising of Powers
Chief Executive Officer	Power, as a registered provider, to charge the individual one or more amounts for or in connection with the services referred to in subsection 286(1).	Section 286(1) <i>Aged Care Act 2024 (Cth)</i>	Schedule 2 - Limits and Conditions to the Exercising of Powers
Chief Executive Officer	Power, as a registered provider, to apply to the Pricing Authority for approval for the provider to agree to, and charge, an accommodation payment that is higher than the maximum accommodation payment amount.	Section 290(1) <i>Aged Care Act 2024 (Cth)</i>	Schedule 2 - Limits and Conditions to the Exercising of Powers

REGISTER OF DELEGATIONS - COUNCIL TO CEO***Aged Care Act 2024 (Cth)***

DELEGATE	DESCRIPTION OF POWER DELEGATED	LEGISLATION	CONDITIONS TO WHICH THE DELEGATION IS SUBJECT
Chief Executive Officer	Power, as a registered provider who has received a notice under subsection 290(4), to give the further information to the Pricing Authority.	Section 290(4) <i>Aged Care Act 2024 (Cth)</i>	Schedule 2 - Limits and Conditions to the Exercising of Powers
Chief Executive Officer	Power, as a registered provider delivering funded aged care services through the service group residential care in an approved residential care home, to notify the System Governor about the amounts of accommodation payment the provider will charge individuals.	Section 291(1) <i>Aged Care Act 2024 (Cth)</i>	Schedule 2 - Limits and Conditions to the Exercising of Powers
Chief Executive Officer	Power, as a registered provider who intends to enter an accommodation agreement with an individual, to give notice to the individual of those matters listed in subsections 292(a) to (c).	Section 292 <i>Aged Care Act 2024 (Cth)</i>	Schedule 2 - Limits and Conditions to the Exercising of Powers
Chief Executive Officer	Power, as a registered provider, to enter an accommodation agreement with an individual in relation to an approved residential care home.	Section 293(1) <i>Aged Care Act 2024 (Cth)</i>	Schedule 2 - Limits and Conditions to the Exercising of Powers
Chief Executive Officer	Power, as a registered provider, to comply with the requirements of subsections 296(a) to (d) in relation to the charging of an accommodation payment to an individual.	Section 296 <i>Aged Care Act 2024 (Cth)</i>	Schedule 2 - Limits and Conditions to the Exercising of Powers
Chief Executive Officer	Power, as a registered provider, to comply with the requirements of subsections 298(a) to (e) in relation to the charging of an accommodation contribution to an individual.	Section 298 <i>Aged Care Act 2024 (Cth)</i>	Schedule 2 - Limits and Conditions to the Exercising of Powers
Chief Executive Officer	Power, as a registered provider, to charge interest on the balance of any amount of daily payment that:- (a) is payable by the individual; and (b) has been outstanding for more than one month.	Section 301(1) <i>Aged Care Act 2024 (Cth)</i>	Schedule 2 - Limits and Conditions to the Exercising of Powers
Chief Executive Officer	Power, as a registered provider, to deduct a daily payment from an individual's refundable deposit balance in the circumstances prescribed by subsections 307(2)(a) and (b) or subsections 307(3)(a) to (c).	Section 307(2) and (3) <i>Aged Care Act 2024 (Cth)</i>	Schedule 2 - Limits and Conditions to the Exercising of Powers
Chief Executive Officer	Power, as a registered provider, to deduct a retention amount from a refundable deposit balance.	Section 308(1) <i>Aged Care Act 2024 (Cth)</i>	Schedule 2 - Limits and Conditions to the Exercising of Powers
Chief Executive Officer	Power, as a registered provider, to use a refundable deposit balance for one or more of the purposes permitted by subsections 310(2)(a) to (f).	Section 310(2) <i>Aged Care Act 2024</i>	Schedule 2 - Limits and Conditions to the Exercising of Powers
Chief Executive Officer	Power, as a registered provider, to refund a refundable deposit balance if one of the circumstances listed in subsections 311(1)(a) and (b) arises.	Section 311(1) <i>Aged Care Act 2024 (Cth)</i>	Schedule 2 - Limits and Conditions to the Exercising of Powers

REGISTER OF DELEGATIONS - COUNCIL TO CEO***Aged Care Act 2024 (Cth)***

DELEGATE	DESCRIPTION OF POWER DELEGATED	LEGISLATION	CONDITIONS TO WHICH THE DELEGATION IS SUBJECT
Chief Executive Officer	Power, as an outgoing provider, to transfer a refundable deposit balance to the incoming provider in accordance with the rules.	Section 312(2) <i>Aged Care Act 2024 (Cth)</i>	Schedule 2 - Limits and Conditions to the Exercising of Powers
Chief Executive Officer	Power, as a registered provider, to notify the System Governor of the occurrence of any event or a change in the individual's circumstances listed in subsections 337(1)(a) and (b).	Section 337(1) <i>Aged Care Act 2024 (Cth)</i>	Schedule 2 - Limits and Conditions to the Exercising of Powers
Chief Executive Officer	Power, as a registered provider, to notify the individual that a notification has been made to the System Governor under subsection 337(1).	Section 337(3) <i>Aged Care Act 2024</i>	Schedule 2 - Limits and Conditions to the Exercising of Powers
Chief Executive Officer	Power, as a person that has information or documents relevant to the Complaints Commissioner's functions, to give the information or documents upon request by the Complaints Commissioner. Nb. It is not mandatory to comply with the request.	Section 359(1) <i>Aged Care Act 2024 (Cth)</i>	Schedule 2 - Limits and Conditions to the Exercising of Powers
Chief Executive Officer	Power, as a registered provider, to comply with a required action notice given to the provider.	Section 480 <i>Aged Care Act 2024 (Cth)</i>	Schedule 2 - Limits and Conditions to the Exercising of Powers
Chief Executive Officer	Power, as a registered provider, to comply with a compliance notice given to the provider.	Section 487 <i>Aged Care Act 2024 (Cth)</i>	Schedule 2 - Limits and Conditions to the Exercising of Powers
Chief Executive Officer	Power, as a registered provider who has received a notice under subsection 499(1), to make written submissions to the Commissioner.	Section 499(3)(b) <i>Aged Care Act 2024 (Cth)</i>	Schedule 2 - Limits and Conditions to the Exercising of Powers
Chief Executive Officer	Power, as registered provider who engages an individual the subject of a banning order, to take reasonable steps to ensure the individual does not engage in conduct that breaches the order or a condition of the order.	Section 500(2)(d) <i>Aged Care Act 2024 (Cth)</i>	Schedule 2 - Limits and Conditions to the Exercising of Powers
Chief Executive Officer	Power, as an entity against which a banning order has been made, to apply to the Commissioner for variation or revocation of either the order or a condition to which the order is subject.	Section 505(1) <i>Aged Care Act 2024 (Cth)</i>	Schedule 2 - Limits and Conditions to the Exercising of Powers
Chief Executive Officer	Power, as an entity who has received a notice under subsection 505(4), to make written submissions to the Commissioner.	Section 505(4)(b) <i>Aged Care Act 2024 (Cth)</i>	Schedule 2 - Limits and Conditions to the Exercising of Powers
Chief Executive Officer	Power, as a registered provider who has received a notice under subsection 510(7), to respond to the recommendation in the report.	Sections 510(7) and (8) <i>Aged Care Act 2024 (Cth)</i>	Schedule 2 - Limits and Conditions to the Exercising of Powers
Chief Executive Officer	Power, as a registered provider to which an assurance activity relates, to provide those things listed in subsection 512(1).	Section 512(1) <i>Aged Care Act 2024 (Cth)</i>	Schedule 2 - Limits and Conditions to the Exercising of Powers

REGISTER OF DELEGATIONS - COUNCIL TO CEO***Aged Care Act 2024 (Cth)***

DELEGATE	DESCRIPTION OF POWER DELEGATED	LEGISLATION	CONDITIONS TO WHICH THE DELEGATION IS SUBJECT
Chief Executive Officer	Power, as a person, to use or disclose information in accordance with the requirements of subsections 537(1) to (10).	Section 537 <i>Aged Care Act 2024 (Cth)</i>	Schedule 2 - Limits and Conditions to the Exercising of Powers
Chief Executive Officer	Power, as a recipient, to take such steps as are reasonable in the circumstances to preserve the anonymity of individuals named in the request.	Section 549 <i>Aged Care Act 2024 (Cth)</i>	Schedule 2 - Limits and Conditions to the Exercising of Powers
Chief Executive Officer	Power, as a registered provider, to ensure as far as reasonably practicable, compliance with section 549 and subsections 550(1) and 551(1) and (3) in relation to an individual referred to in subsections 553(1)(a) and (b).	Section 553(1) <i>Aged Care Act 2024 (Cth)</i>	Schedule 2 - Limits and Conditions to the Exercising of Powers
Chief Executive Officer	Power, as a registered provider, to take reasonable measures to ensure the recipient does not disclose the fact that the individual was the maker of the disclosure, except as authorised by Part 5.	Section 553(2) <i>Aged Care Act 2024 (Cth)</i>	Schedule 2 - Limits and Conditions to the Exercising of Powers
Chief Executive Officer	Power, as an affected entity for a reviewable decision, to request the decision-maker for the decision to reconsider the decision.	Section 559(1) <i>Aged Care Act 2024 (Cth)</i>	Schedule 2 - Limits and Conditions to the Exercising of Powers
Chief Executive Officer	Power, as an affected entity for a reviewable decision, to request the decision-maker to extend the period under subsection 559(3).	Section 559(4) <i>Aged Care Act 2024 (Cth)</i>	Schedule 2 - Limits and Conditions to the Exercising of Powers
Chief Executive Officer	Power, as an affected entity for a reviewable decision, to give the requested further information or document to the internal decision reviewer.	Section 563(2) <i>Aged Care Act 2024 (Cth)</i>	Schedule 2 - Limits and Conditions to the Exercising of Powers
Chief Executive Officer	Power, as an affected entity for a reviewable decision, to apply to the Administrative Review Tribunal for the review of a reconsideration decision to which the reviewable decision relates.	Section 566(1) <i>Aged Care Act 2024 (Cth)</i>	Schedule 2 - Limits and Conditions to the Exercising of Powers
Chief Executive Officer	Power, as an entity who has received a notice under subsection 588(1), to give the further information or document to the decision-maker.	Section 588(1) <i>Aged Care Act 2024 (Cth)</i>	Schedule 2 - Limits and Conditions to the Exercising of Powers
Chief Executive Officer	Power, as an entity who has received a notice under subsection 588(1), to request the decision-maker to extend the specified period under subsection 588(2).	Section 588(3) <i>Aged Care Act 2024 (Cth)</i>	Schedule 2 - Limits and Conditions to the Exercising of Powers
Chief Executive Officer	Power, as an entity who has made an application, claim or request to the decision-maker, to withdraw the application, claim or request	Section 590 <i>Aged Care Act 2024 (Cth)</i>	Schedule 2 - Limits and Conditions to the Exercising of Powers

REGISTER OF DELEGATIONS - COUNCIL TO CEO***Aged Care Rules 2025***

DELEGATE	DESCRIPTION OF POWER DELEGATED	LEGISLATION	CONDITIONS TO WHICH THE DELEGATION IS SUBJECT
Chief Executive Officer	Power to comply with the Aged Care Quality Standards. For the avoidance of doubt the power delegated includes all powers contained in Chapter 1, Part 6 of the <i>Aged Care Rules 2025</i> .	Sections 15-1 to 15-40 <i>Aged Care Rules 2025</i>	Schedule 2 - Limits and Conditions to the Exercising of Powers
Chief Executive Officer	Power, as a registered provider, to apply to the System Governor for a determination of an increased number of days for the classification level for an individual under subsection 80-60(5).	Section 80-60(2) <i>Aged Care Rules 2025</i>	Schedule 2 - Limits and Conditions to the Exercising of Powers
Chief Executive Officer	Power, as a registered provider, to apply to the System Governor for a determination of an additional period for the classification level for an individual under subsection 80-65(5).	Section 80-65(2) <i>Aged Care Rules 2025</i>	Schedule 2 - Limits and Conditions to the Exercising of Powers
Chief Executive Officer	Power, as an entity, to agree with the System Governor to relinquish the place.	Section 97-15(1)(b) <i>Aged Care Rules 2025</i>	Schedule 2 - Limits and Conditions to the Exercising of Powers
Chief Executive Officer	Power, as a first entity or a second entity, to agree to the transfer of a place allocated under subsection 95(1) of the Act.	Section 98-5(3)(d) <i>Aged Care Rules 2025</i>	Schedule 2 - Limits and Conditions to the Exercising of Powers
Chief Executive Officer	Power, as an entity, to notify the System Governor if Council will not be able to, or does not intend to, use the place to deliver funded aged care services for a period of 12 months or more.	Section 99-5(a) <i>Aged Care Rules 2025</i>	Schedule 2 - Limits and Conditions to the Exercising of Powers
Chief Executive Officer	Power, as a registered provider subject to a home assessment of an approved residential care home, to respond in writing to the preliminary assessment report.	Section 110-28(3)(b) <i>Aged Care Rules 2025</i>	Schedule 2 - Limits and Conditions to the Exercising of Powers
Chief Executive Officer	Power, as a registered provider subject to a home assessment of an approved residential care home, to notify the persons listed in subsection 110-30(5) of the findings for the final assessment report.	Section 110-30(5) <i>Aged Care Rules 2025</i>	Schedule 2 - Limits and Conditions to the Exercising of Powers
Chief Executive Officer	Power, as a registered provider subject to an audit of an entity's ability to conform with the Aged Care Quality Standards, to:- (a) respond in writing to the final audit report; and (b) agree with the Commissioner for a longer period to respond.	Section 110-38(3)(b) <i>Aged Care Rules 2025</i>	Schedule 2 - Limits and Conditions to the Exercising of Powers
Chief Executive Officer	Power, as a registered provider subject to an audit of an entity's ability to conform with the Aged Care Quality Standards, to notify the persons listed in subsection 110-38(4) of the outcomes of the audit.	Section 110-38(4) <i>Aged Care Rules 2025</i>	Schedule 2 - Limits and Conditions to the Exercising of Powers

REGISTER OF DELEGATIONS - COUNCIL TO CEO***Aged Care Rules 2025***

DELEGATE	DESCRIPTION OF POWER DELEGATED	LEGISLATION	CONDITIONS TO WHICH THE DELEGATION IS SUBJECT
Chief Executive Officer	Power to request that the Commissioner make a correction to information relating to Council that is included in the Provider Register.	Section 141-25(1)(a) <i>Aged Care Rules 2025</i>	Schedule 2 - Limits and Conditions to the Exercising of Powers
Chief Executive Officer	Power, as a registered provider, to take reasonable steps to prevent damage being caused to an individual's property by the provider in delivering funded aged care services to the individual.	Section 148-15 <i>Aged Care Rules 2025</i>	Schedule 2 - Limits and Conditions to the Exercising of Powers
Chief Executive Officer	Power, as a registered provider in the circumstances listed in subsection 148-20(1), to ensure any meals, snacks and drinks delivered to an individual through the funded aged care services mentioned in subsection 148-20(1)(b) are nutritious and appetising, having regard to the individual's needs and preferences.	Section 148-20(2) <i>Aged Care Rules 2025</i>	Schedule 2 - Limits and Conditions to the Exercising of Powers
Chief Executive Officer	Power, as a registered provider in the circumstances listed in subsection 148-20(1), to have a dietitian assess the meals, snacks and drinks delivered by the provider.	Section 148-20(1) <i>Aged Care Rules 2025</i>	Schedule 2 - Limits and Conditions to the Exercising of Powers
Chief Executive Officer	Power, as a registered provider in the circumstances listed in subsection 148-20(1), to implement a quality assurance framework to continuously improve the meals, snacks and drinks delivered to individuals through the funded aged care service.	Section 148-20(4) <i>Aged Care Rules 2025</i>	Schedule 2 - Limits and Conditions to the Exercising of Powers
Chief Executive Officer	Power, as a registered provider in the circumstances listed in subsection 148-25(1), to ensure that the equipment is safe and meets the needs of the individual at the time the service is delivered to the individual.	Section 148-25(2) <i>Aged Care Rules 2025</i>	Schedule 2 - Limits and Conditions to the Exercising of Powers
Chief Executive Officer	Power, as a registered provider in the circumstances listed in subsection 148-30(1), to comply with the requirements prescribed in subsections 148-30(2) and (3).	Sections 148-30(2) and (3) <i>Aged Care Rules 2025</i>	Schedule 2 - Limits and Conditions to the Exercising of Powers
Chief Executive Officer	Power, as a registered provider in the circumstances listed in subsection 148-33(1), to ensure that the services delivered to the individual include the services listed and described in Division 8 (residential care service types) of Part 3 of Chapter 1.	Section 148-33(2) <i>Aged Care Rules 2025</i>	Schedule 2 - Limits and Conditions to the Exercising of Powers
Chief Executive Officer	Power, as a registered provider in the circumstances listed in subsection 148-35(1), to ensure that the services delivered to the individual include the service transition care management in the service type assistance with transition care.	Section 148-35(2) <i>Aged Care Rules 2025</i>	Schedule 2 - Limits and Conditions to the Exercising of Powers

REGISTER OF DELEGATIONS - COUNCIL TO CEO***Aged Care Rules 2025***

DELEGATE	DESCRIPTION OF POWER DELEGATED	LEGISLATION	CONDITIONS TO WHICH THE DELEGATION IS SUBJECT
Chief Executive Officer	Power, as a registered provider in the circumstances listed in subsection 148-40(1), to comply with the requirements prescribed in subsections 148-40(2), (3) and (4).	Sections 148-40(2), (3) and (4) <i>Aged Care Rules 2025</i>	Schedule 2 - Limits and Conditions to the Exercising of Powers
Chief Executive Officer	Power, as a registered provider in the circumstances listed in subsection 148-45(1), to comply with the requirements prescribed in subsection 148-45(2).	Section 148-45(2) <i>Aged Care Rules 2025</i>	Schedule 2 - Limits and Conditions to the Exercising of Powers
Chief Executive Officer	Power, as a registered provider, to enter into a service agreement with an individual.	Section 148-65(1) <i>Aged Care Rules 2025</i>	Schedule 2 - Limits and Conditions to the Exercising of Powers
Chief Executive Officer	Power, as a registered provider, to ensure the requirements prescribed in subsections 148-65(2) and (7) are complied with.	Sections 148-65(2) and (7) <i>Aged Care Rules 2025</i>	Schedule 2 - Limits and Conditions to the Exercising of Powers
Chief Executive Officer	Power, as a registered provider, to develop a care and services plan for an individual and comply with all requirements for the development of the plan.	Sections 148-80 and 148-81 <i>Aged Care Rules 2025</i>	Schedule 2 - Limits and Conditions to the Exercising of Powers
Chief Executive Officer	Power, as a registered provider, to provide a copy of an individual's care and services plan to the individual.	Section 148-80(4) <i>Aged Care Rules 2025</i>	Schedule 2 - Limits and Conditions to the Exercising of Powers
Chief Executive Officer	Power, as a registered provider, to prepare a start notification for delivering funded aged care services to an individual and give it to the System Governor and the Commissioner.	Sections 149-10 and 149-15 <i>Aged Care Rules 2025</i>	Schedule 2 - Limits and Conditions to the Exercising of Powers
Chief Executive Officer	Power, as a registered provider, to prepare a cessation notification for ceasing the delivery of funded aged care services to an individual and give it to the System Governor and the Commissioner.	Sections 149-20 and 149-25 <i>Aged Care Rules 2025</i>	Schedule 2 - Limits and Conditions to the Exercising of Powers
Chief Executive Officer	Power, as a registered provider, to give the individual a written notice about cessation of services.	Section 149-40(1) <i>Aged Care Rules 2025</i>	Schedule 2 - Limits and Conditions to the Exercising of Powers
Chief Executive Officer	Power, as a registered provider, to give the individual a written notice stating that the provider no longer intends to cease delivery of funded aged care services.	Section 149-40(3) <i>Aged Care Rules 2025</i>	Schedule 2 - Limits and Conditions to the Exercising of Powers
Chief Executive Officer	Power, as a registered provider, to give a notice relating to the individual's unspent Commonwealth portion or unspent care recipient portion.	Section 149-45 <i>Aged Care Rules 2025</i>	Schedule 2 - Limits and Conditions to the Exercising of Powers
Chief Executive Officer	Power, as a registered provider, to give a notice to the individual's new registered provider	Section 149-46 <i>Aged Care Rules 2025</i>	Schedule 2 - Limits and Conditions to the Exercising of Powers
Chief Executive Officer	Power, as a registered provider, to must ensure suitable alternative accommodation is available.	Section 149-60(2) <i>Aged Care Rules 2025</i>	Schedule 2 - Limits and Conditions to the Exercising of Powers
Chief Executive Officer	Power, as a registered provider, to give the individual a written notice about a decision to leave the approved residential care home.	Section 149-65(1) <i>Aged Care Rules 2025</i>	Schedule 2 - Limits and Conditions to the Exercising of Powers

REGISTER OF DELEGATIONS - COUNCIL TO CEO***Aged Care Rules 2025***

DELEGATE	DESCRIPTION OF POWER DELEGATED	LEGISLATION	CONDITIONS TO WHICH THE DELEGATION IS SUBJECT
Chief Executive Officer	Power, as a registered provider, to give the individual a written notice stating that the individual is no longer required to leave the residential care home.	Section 149-65(3) <i>Aged Care Rules 2025</i>	Schedule 2 - Limits and Conditions to the Exercising of Powers
Chief Executive Officer	Power, as a registered provider, to prepare a continuity of care plan.	Section 149-75 <i>Aged Care Rules 2025</i>	Schedule 2 - Limits and Conditions to the Exercising of Powers
Chief Executive Officer	Power, as an incoming provider, to request the outgoing provider give records relating to the individual.	Section 149-80(2) <i>Aged Care Rules 2025</i>	Schedule 2 - Limits and Conditions to the Exercising of Powers
Chief Executive Officer	Power, as an outgoing provider, to give the records relating to the individual to the incoming provider.	Section 149-80(3) <i>Aged Care Rules 2025</i>	Schedule 2 - Limits and Conditions to the Exercising of Powers
Chief Executive Officer	Power, as a registered provider, to comply with the requirements for a refundable deposit register prescribed in Chapter 4, Part 5.	Sections 150A-1, 150A-3, 150A-5, 150A-15, 150A-20, 150A-25, 150A-30 and 150A-35.	Schedule 2 - Limits and Conditions to the Exercising of Powers
Chief Executive Officer	Power, as a registered provider, to comply with the worker screening requirements prescribed in Chapter 4, Part 6, Division 1, Subdivision B.	Sections 152-15, 152-16, 152-17, 152-20, 152-21, 152-22 and 152-25 <i>Aged Care Rules 2025</i>	Schedule 2 - Limits and Conditions to the Exercising of Powers
Chief Executive Officer	Power, as a registered provider, to keep and retain the records prescribed in, in the way prescribed by, Chapter 4, Part 7, Division 1.	Sections 154-2, 154-3, 154-5, 154-10, 154-15, 154-20, 154-25, 154-110, 154-150, 154-200, 154-205, 154-300, 154-405, 154-505, 154-610, 154-665, 154-700, 154-705, 154-800, 154-805, 154-900, 154-905, 154-910, 154-915, 154-1000, 154-1100, 154-1205 and 154-1300 <i>Aged Care Rules 2025</i>	Schedule 2 - Limits and Conditions to the Exercising of Powers
Chief Executive Officer	Power, as a registered provider, to provide to individuals, the records and information identified in, in the way prescribed by, Chapter 4, Part 7, Division 2.	Sections 155-5, 155-15, 155-20, 155-25, 155-30, 155-35, 155-36, 155-40, 155-45, 155-50, 155-55, 155-60, 155-65, 155-70, 155-80 and 155-85, <i>Aged Care Rules 2025</i>	Schedule 2 - Limits and Conditions to the Exercising of Powers

REGISTER OF DELEGATIONS - COUNCIL TO CEO***Aged Care Rules 2025***

DELEGATE	DESCRIPTION OF POWER DELEGATED	LEGISLATION	CONDITIONS TO WHICH THE DELEGATION IS SUBJECT
Chief Executive Officer	Power, as a registered provider, to provide to supporters and other persons identified in the Division, the records and information identified in, in the way prescribed by, Chapter 4, Part 7, Division 2.	Sections 156-5 and 156-10 <i>Aged Care Rules 2025</i>	Schedule 2 - Limits and Conditions to the Exercising of Powers
Chief Executive Officer	Power, as a registered provider referred to in subsection 157-5(2)(b), to ensure that the members of the provider's governing body undertake training on governance.	Section 157-15 <i>Aged Care Rules 2025</i>	Schedule 2 - Limits and Conditions to the Exercising of Powers
Chief Executive Officer	Power, as a registered provider, to comply with the requirements relating to the use of restrictive practices in relation to an individual to whom funded aged care services in an approved residential care home is being delivered prescribed by Chapter 4, Part 9, Division 2.	Sections 162-15, 162-20, 162-25, 162-30, 162-35 and 162-40 <i>Aged Care Rules 2025</i>	Schedule 2 - Limits and Conditions to the Exercising of Powers
Chief Executive Officer	Power, as a registered provider, to comply with the requirements relating to behaviour support plans prescribed by Chapter 4, Part 9, Division 3.	Sections 162-45, 162-50, 162-55, 162-60, 162-65, 162-70 and 162-75 <i>Aged Care Rules 2025</i>	Schedule 2 - Limits and Conditions to the Exercising of Powers
Chief Executive Officer	Power, as a registered provider, to comply with the requirements relating to implementing and maintaining an incident management system and managing, and taking reasonable steps to prevent, incidents, prescribed by Chapter 4, Part 10, Divisions 1 and 2.	Sections 164-15, 164-20, 164-25, 164-30, 164-35, 164-40, 164-45, 165-15, 165-20, 165-25, 165-30, 165-35, 165-45, 165-50, 165-55 and 165-60 <i>Aged Care Rules 2025</i>	Schedule 2 - Limits and Conditions to the Exercising of Powers
Chief Executive Officer	Power, as a registered provider, to comply with the requirements relating to reporting reportable incidents to the Commissioner prescribed by Chapter 5, Part 2, Division 2.	Sections 165A-15, 165A-20, 165A-25, 165A-30, 165A-40 and 165A-45 <i>Aged Care Rules 2025</i>	Schedule 2 - Limits and Conditions to the Exercising of Powers

REGISTER OF DELEGATIONS - COUNCIL TO CEO***Aged Care Rules 2025***

DELEGATE	DESCRIPTION OF POWER DELEGATED	LEGISLATION	CONDITIONS TO WHICH THE DELEGATION IS SUBJECT
Chief Executive Officer	Power, as a registered provider, to comply with the reporting requirements prescribed by Chapter 5, Part 2, Division 3.	Sections 166-10, 166-15, 166-25, 166-110, 166-112, 166-115, 166-120, 166-125, 166-130, 166-135, 166-140, 166-145, 166-150, 166-155, 166-160, 166-165, 166-170, 166-175, 166-180, 166-185, 166-210, 166-220, 166-310, 166-315, 166-335, 166-340, 166-345, 166-355, 166-360, 166-605, 166-610, 166-615, 166-620, 166-625, 166-627, 166-628, 166-635, 166-640, 166-645, 166-646, 166-725, 166-730, 166-735, 166-745, 166-805, 166-810, 166-855, 166-910, 166-915, 166-920, 166-925, 166-930 and 166-1005 <i>Aged Care Rules 2025</i>	Schedule 2 - Limits and Conditions to the Exercising of Powers
Chief Executive Officer	Power, as a registered provider, to comply with the change in circumstances notification and information requirements prescribed by Chapter 5, Part 3, Divisions 1 and 2.	Sections 167-10 and 167-15 <i>Aged Care Rules 2025</i>	Schedule 2 - Limits and Conditions to the Exercising of Powers
Chief Executive Officer	Power, as a registered provider, to apply to the System Governor for an exemption from subsection 175(1) of the Act.	Section 175-15 <i>Aged Care Rules 2025</i>	Schedule 2 - Limits and Conditions to the Exercising of Powers
Chief Executive Officer	Power, as a registered provider, to make a submission to the System Governor in relation to the proposed revocation of the exemption.	Section 175-50(3)(b) <i>Aged Care Rules 2025</i>	Schedule 2 - Limits and Conditions to the Exercising of Powers
Chief Executive Officer	Power, as a registered provider, to give the System Governor further information in accordance with a request made under subsection 175-50(4) or (5).	Sections 175-50(4) and (5) <i>Aged Care Rules 2025</i>	Schedule 2 - Limits and Conditions to the Exercising of Powers
Chief Executive Officer	Power, as a registered provider, to request that the System Governor extend the period specified for subsection 175-50(3)(b) or (5).	Section 175-50(6) <i>Aged Care Rules 2025</i>	Schedule 2 - Limits and Conditions to the Exercising of Powers

REGISTER OF DELEGATIONS - COUNCIL TO CEO***Aged Care Rules 2025***

DELEGATE	DESCRIPTION OF POWER DELEGATED	LEGISLATION	CONDITIONS TO WHICH THE DELEGATION IS SUBJECT
Chief Executive Officer	Power, as a registered provider registered in the provider registration category residential care, to comply with the requirements for delivering direct care prescribed by Chapter 5, Part 6, Division 2.	Sections 176-15, 176-20 and 176-35 <i>Aged Care Rules 2025</i>	Schedule 2 - Limits and Conditions to the Exercising of Powers
Chief Executive Officer	Power, as a registered provider, to comply with the requirements to cooperate with the Pricing Authority prescribed by Chapter 5, Part 7.	Sections 177-10, 177-15 and 177-20 <i>Aged Care Rules 2025</i>	Schedule 2 - Limits and Conditions to the Exercising of Powers
Chief Executive Officer	Power, as a registered provider, to apply to the System Governor for a determination of an amount for an individual under subsection 211-20(5).	Section 211-20(2) <i>Aged Care Rules 2025</i>	Schedule 2 - Limits and Conditions to the Exercising of Powers
Chief Executive Officer	Power, as a registered provider, to notify the System Governor that a longer account period is needed for an individual	Section 220-5(2) <i>Aged Care Rules 2025</i>	Schedule 2 - Limits and Conditions to the Exercising of Powers
Chief Executive Officer	Power, as a registered provider for an approved residential care home that has been, or is proposed to be, significantly refurbished, to apply to the System Governor for a determination under subsection 230-30(1) in relation to the home.	Sections 230-25(1) and (2) <i>Aged Care Rules 2025</i>	Schedule 2 - Limits and Conditions to the Exercising of Powers
Chief Executive Officer	Power, as a registered provider for an approved residential care home that has been, or is proposed to be, significantly refurbished, to give the System Governor the further information requested under subsection 230-35(4).	Section 230-35(4) <i>Aged Care Rules 2025</i>	Schedule 2 - Limits and Conditions to the Exercising of Powers
Chief Executive Officer	Power, as a registered provider, to give a written undertaking that the provider will begin delivering specialist Aboriginal or Torres Strait Islander programs in the home within 3 months after the application is made.	Section 243-10(c)(ii) <i>Aged Care Rules 2025</i>	Schedule 2 - Limits and Conditions to the Exercising of Powers
Chief Executive Officer	Power, as a registered provider, to give a written undertaking that the provider will begin delivering specialist homeless programs in the home within 3 months after the application is made.	Section 243-15(c)(ii) <i>Aged Care Rules 2025</i>	Schedule 2 - Limits and Conditions to the Exercising of Powers
Chief Executive Officer	Power, as a registered provider of funded aged care services under the TCP, to give the System Governor a claim, in the approved form, for subsidy that is payable to the provider under subsection 260(1) of the Act for the days in that month.	Section 260-15 <i>Aged Care Rules 2025</i>	Schedule 2 - Limits and Conditions to the Exercising of Powers
Chief Executive Officer	Power, as a registered provider, to apply to the System Governor for approval to transfer a service delivery branch.	Section 263-10(1) <i>Aged Care Rules 2025</i>	Schedule 2 - Limits and Conditions to the Exercising of Powers
Chief Executive Officer	Power, as a grantee, to comply with the Grantee Code of Conduct.	Section 268-10(2) <i>Aged Care Rules 2025</i>	Schedule 2 - Limits and Conditions to the Exercising of Powers

REGISTER OF DELEGATIONS - COUNCIL TO CEO***Aged Care Rules 2025***

DELEGATE	DESCRIPTION OF POWER DELEGATED	LEGISLATION	CONDITIONS TO WHICH THE DELEGATION IS SUBJECT
Chief Executive Officer	Power, as a registered provider, to agree in writing one of the following with the individual: (a) that the provider will return the portion to the individual; (b) that the provider will retain the portion and will deal with the portion in accordance with this Subdivision.	Section 273A-10 <i>Aged Care Rules 2025</i>	Schedule 2 - Limits and Conditions to the Exercising of Powers
Chief Executive Officer	Power, as a registered provider, to return the portion to the individual.	Section 273A-15 <i>Aged Care Rules 2025</i>	Schedule 2 - Limits and Conditions to the Exercising of Powers
Chief Executive Officer	Power, as a registered provider, to retain the portion in the manner prescribed in subsections 273A-20(a) and (b).	Section 273A-20 <i>Aged Care Rules 2025</i>	Schedule 2 - Limits and Conditions to the Exercising of Powers
Chief Executive Officer	Power, as a registered provider, to refund the whole of the booking fee in the circumstances prescribed in this section.	Section 283-15(3) <i>Aged Care Rules 2025</i>	Schedule 2 - Limits and Conditions to the Exercising of Powers
Chief Executive Officer	Power, as a registered provider, to refund part of the booking fee in the circumstances prescribed in this section.	Section 283-15(4) <i>Aged Care Rules 2025</i>	Schedule 2 - Limits and Conditions to the Exercising of Powers
Chief Executive Officer	Power, as a registered provider, to refund the amount of the agreed amounts paid in advance by the individual in the circumstances prescribed in this section.	Section 284-11(14)(b) and (c) <i>Aged Care Rules 2025</i>	Schedule 2 - Limits and Conditions to the Exercising of Powers
Chief Executive Officer	Power, as a registered provider, to give the individual written notice of the matters prescribed in this section.	Section 284-11(20) <i>Aged Care Rules 2025</i>	Schedule 2 - Limits and Conditions to the Exercising of Powers
Chief Executive Officer	Power, as a registered provider, to refund the amount the individual has paid in advance under Division 2 of Part 3 of Chapter 4 of the Act in the circumstances prescribed in this section.	Section 285-5 <i>Aged Care Rules 2025</i>	Schedule 2 - Limits and Conditions to the Exercising of Powers
Chief Executive Officer	Power, as a registered provider, to enter a transitional higher everyday living agreement with the individual.	Section 285A-25(2) <i>Aged Care Rules 2025</i>	Schedule 2 - Limits and Conditions to the Exercising of Powers
Chief Executive Officer	Power, as a registered provider, to refund the amount the individual has paid in advance under Division 2A of Part 3 of Chapter 4 of the Act in the circumstances prescribed in this section.	Section 285A-30 <i>Aged Care Rules 2025</i>	Schedule 2 - Limits and Conditions to the Exercising of Powers
Chief Executive Officer	Power, as a registered provider, to enter an agreement with the individual about a CHSP contribution.	Section 286-15(2) <i>Aged Care Rules 2025</i>	Schedule 2 - Limits and Conditions to the Exercising of Powers
Chief Executive Officer	Power, as a registered provider, to refund the amount the individual has paid in advance under section 286 of the Act in the circumstances prescribed in this section.	Section 286-17 <i>Aged Care Rules 2025</i>	Schedule 2 - Limits and Conditions to the Exercising of Powers
Chief Executive Officer	Power, as a registered provider delivering funded aged care services through a service group under a specialist aged care program, to make a financial hardship policy.	Section 286-20(1) <i>Aged Care Rules 2025</i>	Schedule 2 - Limits and Conditions to the Exercising of Powers

REGISTER OF DELEGATIONS - COUNCIL TO CEO***Aged Care Rules 2025***

DELEGATE	DESCRIPTION OF POWER DELEGATED	LEGISLATION	CONDITIONS TO WHICH THE DELEGATION IS SUBJECT
Chief Executive Officer	Power, as a registered provider delivering funded aged care services through a service group under the CHSP or the NATSIFACP, to make a consumer contribution policy.	Section 286-25(1)(a) <i>Aged Care Rules 2025</i>	Schedule 2 - Limits and Conditions to the Exercising of Powers
Chief Executive Officer	Power, as a registered provider delivering ongoing funded aged care services to an individual in the pre-2014 accommodation class, subject to complying with the requirements prescribed by Chapter 9, Part 2, to:- (a) enter an agreement for an accommodation bond; (b) retain, deduct amounts from, transfer, refund and pay interest in relation to the refund of, an accommodation bond balance; (c) enter an agreement for the charging and payment of accommodation charges for the delivery of ongoing funded aged care services; and (d) transfer and pay interest in relation to the refund of entry contribution balances.	Sections 287-13, 287-15, 287-20, 287-40, 287-70, 287-75, 287-80, 287-85, 287-90, 287-100, 287-101, 287-102, 287-103, 287-103A, 287-104, 287-105, 287-130, 287-150, 287-155 and 287-160 <i>Aged Care Rules 2025</i>	Schedule 2 - Limits and Conditions to the Exercising of Powers
Chief Executive Officer	Power, as a registered provider delivering ongoing funded aged care services to an individual experiencing financial hardship in an approved residential care home under the MPSP, to:- (a) provide the individual with a copy of the provider's financial hardship policy; and (b) comply with the policy.	Section 288-25 <i>Aged Care Rules 2025</i>	Schedule 2 - Limits and Conditions to the Exercising of Powers
Chief Executive Officer	Power, as a registered provider given an approval for a higher maximum accommodation payment amount for a room, or a part of a room, that is being, or is proposed to be, constructed or refurbished to give the Pricing Authority the information prescribed in subsection 290-30(3)(a).	Section 290-30(3)(a) <i>Aged Care Rules 2025</i>	Schedule 2 - Limits and Conditions to the Exercising of Powers
Chief Executive Officer	Power, as a registered provider, to give the System Governor, a notice setting out the information prescribed in this section.	Section 291-5 <i>Aged Care Rules 2025</i>	Schedule 2 - Limits and Conditions to the Exercising of Powers
Chief Executive Officer	Power, as a registered provider, to comply with the requirements prescribed by Chapter 9, Part 3, Division 6, to:- (a) charge daily payments; (b) charge interest on and index daily payments; and (c) refund daily payments.	Section 301-5, 302-10, 302-15, 302-20 <i>Aged Care Rules 2025</i>	Schedule 2 - Limits and Conditions to the Exercising of Powers

REGISTER OF DELEGATIONS - COUNCIL TO CEO

Aged Care Rules 2025

DELEGATE	DESCRIPTION OF POWER DELEGATED	LEGISLATION	CONDITIONS TO WHICH THE DELEGATION IS SUBJECT
Chief Executive Officer	Power, as a registered provider, to refund an overpaid amount of refundable accommodation deposit or refundable accommodation contribution in the circumstances prescribed in this section.	Section 304-5 <i>Aged Care Rules 2025</i>	Schedule 2 - Limits and Conditions to the Exercising of Powers
Chief Executive Officer	Power, as a registered provider, where required by the Complaints Commissioner to take one or more of the actions stated in section 361-45(2) to try to resolve the complaint.	Section 361-45(2) <i>Aged Care Rules 2025</i>	Schedule 2 - Limits and Conditions to the Exercising of Powers
Chief Executive Officer		Section <i>Aged Care Rules 2025</i>	Schedule 2 - Limits and Conditions to the Exercising of Powers
Chief Executive Officer	Power, as the entity against which the complaint was made, to request the Complaints Commissioner to reconsider the decision.	Section 361-55(1)(b) <i>Aged Care Rules 2025</i>	Schedule 2 - Limits and Conditions to the Exercising of Powers
Chief Executive Officer	Power, as the entity against which the complaint was made, to withdraw the request made under section 361-55(1)(b).	Section 361-57(1) <i>Aged Care Rules 2025</i>	Schedule 2 - Limits and Conditions to the Exercising of Powers
Chief Executive Officer	Power, as an entity, to request that the Commissioner make a correction to information that is included in the register of banning orders in relation to Council.	Section 507-20(2) <i>Aged Care Rules 2025</i>	Schedule 2 - Limits and Conditions to the Exercising of Powers
Chief Executive Officer	Power, as an entity, to give the Commissioner comments on the proposed correction to information that is included in the register of banning orders in relation to Council.	Section 507-25(3)(b) <i>Aged Care Rules 2025</i>	Schedule 2 - Limits and Conditions to the Exercising of Powers

REGISTER OF DELEGATIONS - COUNCIL TO CEO***Animal Care and Protection Act 2001***

DELEGATE	DESCRIPTION OF POWER DELEGATED	LEGISLATION	CONDITIONS TO WHICH THE DELEGATION IS SUBJECT
Chief Executive Officer	Power, as the operator of a pound or animal shelter, to give a person a certificate stating that the dog had the debarking procedure performed on it before the pound or animal shelter took possession of the dog.	Section 28(4) <i>Animal Care and Protection Act 2001</i>	Schedule 2 - Limits and Conditions to the Exercising of Powers
Chief Executive Officer	Power, as the operator of a pound or animal shelter, to give a person a certificate stating that the animal had the regulated procedure performed on it before the pound or animal shelter took possession of the animal.	Section 29(4) <i>Animal Care and Protection Act 2001</i>	Schedule 2 - Limits and Conditions to the Exercising of Powers
Chief Executive Officer	Power to keep a certificate for a supplied animal and if required by an inspector, make the certificate available for inspection.	Section 29A <i>Animal Care and Protection Act 2001</i>	Schedule 2 - Limits and Conditions to the Exercising of Powers
Chief Executive Officer	Power, as the occupier of a place, to consent to entry of the place by an inspector.	Sections 122(1)(a) <i>Animal Care and Protection Act 2001</i>	Schedule 2 - Limits and Conditions to the Exercising of Powers
Chief Executive Officer	Power, in the specified circumstances, to agree in writing to the transfer of the ownership of an animal or other thing to Council.	Sections 156(2) <i>Animal Care and Protection Act 2001</i>	Schedule 2 - Limits and Conditions to the Exercising of Powers
Chief Executive Officer	Power, in the specified circumstances, to deal with an animal or other thing as considered appropriate.	Section 157 <i>Animal Care and Protection Act 2001</i>	Schedule 2 - Limits and Conditions to the Exercising of Powers
Chief Executive Officer	Power, in the specified circumstances, to recover the cost from the animal's owner or former owner.	Section 189 <i>Animal Care and Protection Act 2001</i>	Schedule 2 - Limits and Conditions to the Exercising of Powers
Chief Executive Officer	Power, in the specified circumstances, to agree in writing to the transfer of the ownership of an animal to Council.	Section 214A(2) <i>Animal Care and Protection Act 2001</i>	Schedule 2 - Limits and Conditions to the Exercising of Powers

REGISTER OF DELEGATIONS - COUNCIL TO CEO

Animal Care and Protection Regulation 2023

DELEGATE	DESCRIPTION OF POWER DELEGATED	LEGISLATION	CONDITIONS TO WHICH THE DELEGATION IS SUBJECT
Chief Executive Officer	Power to comply with the requirements of schedules 3 – Code of practice about sheep, 4 Code of practice about cattle, 5 – Code of practice for transport of livestock, 6 – Code of practice for livestock at depots and saleyards, 7 – Code of practice for breeding of dogs and 8 – Code of practice about rodeos.	<i>Section 3(2), Animal Care and Protection Regulation 2023</i>	Schedule 2 - Limits and Conditions to the Exercising of Powers

REGISTER OF DELEGATIONS - COUNCIL TO CEO***Animal Management (Cats and Dogs) Act 2008***

DELEGATE	DESCRIPTION OF POWER DELEGATED	LEGISLATION	CONDITIONS TO WHICH THE DELEGATION IS SUBJECT
Chief Executive Officer	Power to give identifying information to particular persons.	Section 39 <i>Animal Management (Cats and Dogs) Act 2008</i>	Schedule 2 - Limits and Conditions to the Exercising of Powers
Chief Executive Officer	Power to recognise a body supervising an exhibition in which a cat or dog is participating.	Section 42(4) <i>Animal Management (Cats and Dogs) Act 2008</i>	Schedule 2 - Limits and Conditions to the Exercising of Powers
Chief Executive Officer	Power, as an approved entity, to:- (a) conduct an accreditation scheme to breed dogs; and (b) accredit a person as an “accredited breeder” under the accreditation scheme. ## Note: this section only applies to local governments who have been declared to be an approved entity under section 43W.	Section 43B <i>Animal Management (Cats and Dogs) Act 2008</i>	Schedule 2 - Limits and Conditions to the Exercising of Powers
Chief Executive Officer	Power, as an approved entity, to give an accreditation number to an accredited breeder. ## Note: this section only applies to local governments who have been declared to be an approved entity under section 43W.	Section 43C <i>Animal Management (Cats and Dogs) Act 2008</i>	Schedule 2 - Limits and Conditions to the Exercising of Powers
Chief Executive Officer	Power to apply to the chief executive to be registered as a registered breeder.	Section 43F <i>Animal Management (Cats and Dogs) Act 2008</i>	Schedule 2 - Limits and Conditions to the Exercising of Powers
Chief Executive Officer	Power, as a registered breeder, to renew the registration and pay the relevant fee.	Section 43K <i>Animal Management (Cats and Dogs) Act 2008</i>	Schedule 2 - Limits and Conditions to the Exercising of Powers
Chief Executive Officer	Power, as a registered breeder, to give the chief executive notice of the change.	Section 43N <i>Animal Management (Cats and Dogs) Act 2008</i>	Schedule 2 - Limits and Conditions to the Exercising of Powers
Chief Executive Officer	Power, as the recipient of a show cause notice, to make written representations to the chief executive about why the proposed action should not be taken.	Section 43R <i>Animal Management (Cats and Dogs) Act 2008</i>	Schedule 2 - Limits and Conditions to the Exercising of Powers
Chief Executive Officer	Power, as a supplier of a dog, to give the other person a notice containing the information listed in subsection 43ZF(1).	Section 43ZF <i>Animal Management (Cats and Dogs) Act 2008</i>	Schedule 2 - Limits and Conditions to the Exercising of Powers

REGISTER OF DELEGATIONS - COUNCIL TO CEO***Animal Management (Cats and Dogs) Act 2008***

DELEGATE	DESCRIPTION OF POWER DELEGATED	LEGISLATION	CONDITIONS TO WHICH THE DELEGATION IS SUBJECT
Chief Executive Officer	Power to give registration notice.	Section 49(2) <i>Animal Management (Cats and Dogs) Act 2008</i>	Schedule 2 - Limits and Conditions to the Exercising of Powers
Chief Executive Officer	Power to keep registration form and information.	Section 51 <i>Animal Management (Cats and Dogs) Act 2008</i>	Schedule 2 - Limits and Conditions to the Exercising of Powers
Chief Executive Officer	Power to fix the fee for the registration of a dog.	Section 52 <i>Animal Management (Cats and Dogs) Act 2008</i>	Schedule 2 - Limits and Conditions to the Exercising of Powers
Chief Executive Officer	Power to make:- (a) a dangerous dog declaration; or (b) a menacing dog declaration.	Section 89(1) <i>Animal Management (Cats and Dogs) Act 2008</i>	Schedule 2 - Limits and Conditions to the Exercising of Powers
Chief Executive Officer	Power to give a dog owner a proposed declaration notice regarding a dog.	Section 90 <i>Animal Management (Cats and Dogs) Act 2008</i>	Schedule 2 - Limits and Conditions to the Exercising of Powers
Chief Executive Officer	Power to withdraw a proposed declaration notice regarding a dog.	Section 92 <i>Animal Management (Cats and Dogs) Act 2008</i>	Schedule 2 - Limits and Conditions to the Exercising of Powers
Chief Executive Officer	Power to consider any written representations and evidence within a period stated in a proposed declaration notice and make a regulated dog declaration.	Section 94 <i>Animal Management (Cats and Dogs) Act 2008</i>	Schedule 2 - Limits and Conditions to the Exercising of Powers
Chief Executive Officer	Power to give an owner of a dog the subject of a regulated dog declaration, an information notice about the decision.	Section 95 <i>Animal Management (Cats and Dogs) Act 2008</i>	Schedule 2 - Limits and Conditions to the Exercising of Powers
Chief Executive Officer	Power to destroy a surrendered regulated dog.	Section 100 <i>Animal Management (Cats and Dogs) Act 2008</i>	Schedule 2 - Limits and Conditions to the Exercising of Powers
Chief Executive Officer	Power to destroy a surrendered prohibited dog.	Section 103E <i>Animal Management (Cats and Dogs) Act 2008</i>	Schedule 2 - Limits and Conditions to the Exercising of Powers
Chief Executive Officer	Power to give notice of a proposed inspection program.	Section 114 <i>Animal Management (Cats and Dogs) Act 2008</i>	Schedule 2 - Limits and Conditions to the Exercising of Powers
Chief Executive Officer	Power to include other information considered appropriate in the general register.	Section 178(e) <i>Animal Management (Cats and Dogs) Act 2008</i>	Schedule 2 - Limits and Conditions to the Exercising of Powers

REGISTER OF DELEGATIONS - COUNCIL TO CEO***Animal Management (Cats and Dogs) Act 2008***

DELEGATE	DESCRIPTION OF POWER DELEGATED	LEGISLATION	CONDITIONS TO WHICH THE DELEGATION IS SUBJECT
Chief Executive Officer	Power to authorise an employee to verify a copy of a document.	Section 198(1) <i>Animal Management (Cats and Dogs) Act 2008</i>	Schedule 2 - Limits and Conditions to the Exercising of Powers
Chief Executive Officer	Power to recover necessary and reasonable costs referred to in subsection 207D(1) from the dog's owner or former owner.	Section 207D(2) <i>Animal Management (Cats and Dogs) Act 2008</i>	Schedule 2 - Limits and Conditions to the Exercising of Powers
Chief Executive Officer	Where a local government has received a registration form in relation to a cat prior to 23 September 2013 and it has not yet given a registration notice, power to:- (a) refund the registration fee to the owner; or (b) if the local government is a declared local government—register the cat under former chapter 3, part 2; or (c) if a local government makes a local law requiring cats to be registered—register the cat under the local law.	Section 227(2) <i>Animal Management (Cats and Dogs) Act 2008</i>	Schedule 2 - Limits and Conditions to the Exercising of Powers
Chief Executive Officer	Where a local government has received a registration fee in relation to a cat prior to 23 September 2013 and it has given a registration notice for the cat, power to refund the registration fee or a portion of the fee to the owner.	Section 228(2)(b) <i>Animal Management (Cats and Dogs) Act 2008</i>	Schedule 2 - Limits and Conditions to the Exercising of Powers

REGISTER OF DELEGATIONS - COUNCIL TO CEO***Anti-Discrimination Act 1991***

DELEGATE	DESCRIPTION OF POWER DELEGATED	LEGISLATION	CONDITIONS TO WHICH THE DELEGATION IS SUBJECT
Chief Executive Officer	Power to impose genuine occupational requirements for a position.	Section 25(1) <i>Anti-Discrimination Act 1991</i>	Schedule 2 - Limits and Conditions to the Exercising of Powers
Chief Executive Officer	Power to fix special terms if job capacity is restricted by an impairment.	Section 34 <i>Anti-Discrimination Act 1991</i>	Schedule 2 - Limits and Conditions to the Exercising of Powers
Chief Executive Officer	Power, in the circumstances set out in section 48(a) and (b), to restrict access to sites of cultural or religious significance by people who are not of a particular sex, age, race or religion.	Section 48 <i>Anti-Discrimination Act 1991</i>	Schedule 2 - Limits and Conditions to the Exercising of Powers
Chief Executive Officer	Power to supply age-based benefits and concessions.	Section 49 <i>Anti-Discrimination Act 1991</i>	Schedule 2 - Limits and Conditions to the Exercising of Powers
Chief Executive Officer	Power to require a minor to be accompanied by an adult as a term of supplying goods and services.	Section 50 <i>Anti-Discrimination Act 1991</i>	Schedule 2 - Limits and Conditions to the Exercising of Powers
Chief Executive Officer	Power, in the circumstances set out in section 88(a) and (b), to supply accommodation of different standards to different workers.	Section 88 <i>Anti-Discrimination Act 1991</i>	Schedule 2 - Limits and Conditions to the Exercising of Powers
Chief Executive Officer	Power to do an act to benefit members of a group of people with an attribute for whose welfare the act was designed if the purpose of the act is not inconsistent with the <i>Anti-Discrimination Act 1991</i> .	Section 104 <i>Anti-Discrimination Act 1991</i>	Schedule 2 - Limits and Conditions to the Exercising of Powers
Chief Executive Officer	Power to do an act to promote equal opportunity for a group of people with an attribute if the purpose of the act is not inconsistent with the <i>Anti-Discrimination Act 1991</i> , subject to section 105(2).	Section 105(1) <i>Anti-Discrimination Act 1991</i>	Schedule 2 - Limits and Conditions to the Exercising of Powers
Chief Executive Officer	Power to do an act that is reasonably necessary to protect public health.	Section 107 <i>Anti-Discrimination Act 1991</i>	Schedule 2 - Limits and Conditions to the Exercising of Powers
Chief Executive Officer	Power to do an act that is reasonably necessary to protect the health and safety of people at a place of work.	Section 108 <i>Anti-Discrimination Act 1991</i>	Schedule 2 - Limits and Conditions to the Exercising of Powers
Chief Executive Officer	Power to restrict participation in a competitive sporting activity in accordance with section 111.	Section 111(1) <i>Anti-Discrimination Act 1991</i>	Schedule 2 - Limits and Conditions to the Exercising of Powers
Chief Executive Officer	Power to apply to the tribunal for an exemption from the operation of a specified provision of the <i>Anti-Discrimination Act 1991</i> .	Section 113(1)(a) <i>Anti-Discrimination Act 1991</i>	Schedule 2 - Limits and Conditions to the Exercising of Powers
Chief Executive Officer	Power to apply to the tribunal for the renewal of an exemption from the operation of a specified provision of the <i>Anti-Discrimination Act 1991</i> .	Section 113(7) <i>Anti-Discrimination Act 1991</i>	Schedule 2 - Limits and Conditions to the Exercising of Powers

REGISTER OF DELEGATIONS - COUNCIL TO CEO***Anti-Discrimination Act 1991***

DELEGATE	DESCRIPTION OF POWER DELEGATED	LEGISLATION	CONDITIONS TO WHICH THE DELEGATION IS SUBJECT
Chief Executive Officer	Power to seek an order for the transfer of an application under section 113 from the industrial relations commission to QCAT.	Section 113AA(5) <i>Anti-Discrimination Act 1991</i>	Schedule 2 - Limits and Conditions to the Exercising of Powers
Chief Executive Officer	Power to appeal the tribunal's decision on an application mentioned in section 113.	Section 113A(1) <i>Anti-Discrimination Act 1991</i>	Schedule 2 - Limits and Conditions to the Exercising of Powers
Chief Executive Officer	Power to rely on the defence to vicarious liability that reasonable steps were taken to prevent the worker or agent contravening the Act.	Section 133(2) <i>Anti-Discrimination Act 1991</i>	Schedule 2 - Limits and Conditions to the Exercising of Powers
Chief Executive Officer	Power to comply with a notice issued by the Commissioner.	Section 143(1) and (2) <i>Anti-Discrimination Act 1991</i>	Schedule 2 - Limits and Conditions to the Exercising of Powers
Chief Executive Officer	Power, if giving a written response to a notice issued by the Commissioner, to give the written response to the Commissioner and a copy to the complainant and any other respondent.	Section 143(2B)(a) <i>Anti-Discrimination Act 1991</i>	
Chief Executive Officer	Power, if giving a written response to a notice issued by the Commissioner, to advise the Commissioner whether the written response or a copy has been given to the complainant and any other respondent.	Section 143(2B)(b) <i>Anti-Discrimination Act 1991</i>	Schedule 2 - Limits and Conditions to the Exercising of Powers
Chief Executive Officer	Power to give the Commissioner: (a) the specified information; and (b) the specified documents or documents of a specified class.	Section 156(1)(c) and (d) <i>Anti-Discrimination Act 1991</i>	Schedule 2 - Limits and Conditions to the Exercising of Powers
Chief Executive Officer	Power to object to giving information or a document on the ground of legal professional privilege.	Section 156(5) <i>Anti-Discrimination Act 1991</i>	Schedule 2 - Limits and Conditions to the Exercising of Powers
Chief Executive Officer	Power to take part in a conciliation conference at the direction of the Commissioner.	Section 159(1) <i>Anti-Discrimination Act 1991</i>	Schedule 2 - Limits and Conditions to the Exercising of Powers
Chief Executive Officer	Power to seek the Commissioner's permission to be represented by another person at a conciliation conference.	Section 163 <i>Anti-Discrimination Act 1991</i>	Schedule 2 - Limits and Conditions to the Exercising of Powers
Chief Executive Officer	Power to resolve the complaint at the conciliation conference and sign the agreement.	Section 164(1) <i>Anti-Discrimination Act 1991</i>	Schedule 2 - Limits and Conditions to the Exercising of Powers
Chief Executive Officer	Power to request that the Commissioner refer a complaint to the industrial relations commission or QCAT.	Section 167(1) <i>Anti-Discrimination Act 1991</i>	Schedule 2 - Limits and Conditions to the Exercising of Powers
Chief Executive Officer	Power to record the terms of a resolution agreement in a document signed by the complainant and the respondent and to file the document with the tribunal.	Section 189(1) <i>Anti-Discrimination Act 1991</i>	Schedule 2 - Limits and Conditions to the Exercising of Powers

REGISTER OF DELEGATIONS - COUNCIL TO CEO***Anti-Discrimination Act 1991***

DELEGATE	DESCRIPTION OF POWER DELEGATED	LEGISLATION	CONDITIONS TO WHICH THE DELEGATION IS SUBJECT
Chief Executive Officer	Power to apply to the tribunal for an order varying or revoking an order made under section 190(2).	Section 190(3) <i>Anti-Discrimination Act 1991</i>	Schedule 2 - Limits and Conditions to the Exercising of Powers
Chief Executive Officer	Power to seek an order for the transfer of a complaint from the industrial relations commission to QCAT.	Section 193A(5) <i>Anti-Discrimination Act 1991</i>	Schedule 2 - Limits and Conditions to the Exercising of Powers
Chief Executive Officer	Power as the respondent to a representative complaint to apply for the tribunal to fix a later date as the opt-out date.	Section 195(4) <i>Anti-Discrimination Act 1991</i>	Schedule 2 - Limits and Conditions to the Exercising of Powers
Chief Executive Officer	Power as the respondent to a representative complaint in the circumstances in subsection 198(1), to seek an order of the tribunal under subsection 198(2).	Section 198(1)(b) <i>Anti-Discrimination Act 1991</i>	Schedule 2 - Limits and Conditions to the Exercising of Powers
Chief Executive Officer	Power to seek an order that a complaint no longer continue as a representative complaint.	Section 199(1) <i>Anti-Discrimination Act 1991</i>	Schedule 2 - Limits and Conditions to the Exercising of Powers
Chief Executive Officer	Power to seek the leave of the tribunal to make a further order under section 199(1).	Section 199(2) <i>Anti-Discrimination Act 1991</i>	Schedule 2 - Limits and Conditions to the Exercising of Powers
Chief Executive Officer	Power to request the Commissioner's advice about the application of the <i>Anti-Discrimination Act 1991</i> to a specific situation.	Section 228 <i>Anti-Discrimination Act 1991</i>	Schedule 2 - Limits and Conditions to the Exercising of Powers
Chief Executive Officer	Power to comply with a tribunal request for further information.	Section 230 <i>Anti-Discrimination Act 1991</i>	Schedule 2 - Limits and Conditions to the Exercising of Powers
Chief Executive Officer	Power to give the Commissioner written notice of a change of address for service.	Section 263E(1) <i>Anti-Discrimination Act 1991</i>	Schedule 2 - Limits and Conditions to the Exercising of Powers
Chief Executive Officer	Power to give all relevant parties a copy of written notice of a change of address for service.	Section 263E(2) <i>Anti-Discrimination Act 1991</i>	Schedule 2 - Limits and Conditions to the Exercising of Powers
Chief Executive Officer	Power to advise as to an email address or fax number for service.	Section 263I(1) <i>Anti-Discrimination Act 1991</i>	Schedule 2 - Limits and Conditions to the Exercising of Powers

REGISTER OF DELEGATIONS - COUNCIL TO CEO***Biosecurity Act 2014***

DELEGATE	DESCRIPTION OF POWER DELEGATED	LEGISLATION	CONDITIONS TO WHICH THE DELEGATION IS SUBJECT
Chief Executive Officer	Power, in a circumstance listed in subsection (1), to advise an inspector of the presence of the biosecurity matter.	Section 36(2) <i>Biosecurity Act 2014</i>	Schedule 2 - Limits and Conditions to the Exercising of Powers
Chief Executive Officer	Power, in a circumstance listed in subsection (1), to advise an appropriate authorised officer of the presence of the biosecurity matter that is a category 1 or category 2 restricted matter.	Section 42(2) <i>Biosecurity Act 2014</i>	Schedule 2 - Limits and Conditions to the Exercising of Powers
Chief Executive Officer	Power to carry out the main function of a local government under the Act.	Section 48 <i>Biosecurity Act 2014</i>	Schedule 2 - Limits and Conditions to the Exercising of Powers
Chief Executive Officer	Power to consult with the Minister.	Section 50(3) <i>Biosecurity Act 2014</i>	Schedule 2 - Limits and Conditions to the Exercising of Powers
Chief Executive Officer	Power to comply with a notice issued by the Minister pursuant to subsection (4).	Section 50(5) <i>Biosecurity Act 2014</i>	Schedule 2 - Limits and Conditions to the Exercising of Powers
Chief Executive Officer	Power to agree with the chief executive that Council cannot achieve substantial compliance with the notice.	Section 51(2) <i>Biosecurity Act 2014</i>	Schedule 2 - Limits and Conditions to the Exercising of Powers
Chief Executive Officer	Power to comply with a request from the Minister for a written report made pursuant to subsection (1).	Section 52(2) <i>Biosecurity Act 2014</i>	Schedule 2 - Limits and Conditions to the Exercising of Powers
Chief Executive Officer	Power to prepare and approve a biosecurity plan for invasive biosecurity matter for Council's area.	Section 53 <i>Biosecurity Act 2014</i>	Schedule 2 - Limits and Conditions to the Exercising of Powers
Chief Executive Officer	Power to keep a copy of the biosecurity plan available for inspection.	Section 54 <i>Biosecurity Act 2014</i>	Schedule 2 - Limits and Conditions to the Exercising of Powers
Chief Executive Officer	Power to consult with the chief executive about the suitability and priority of the activities.	Section 59 <i>Biosecurity Act 2014</i>	Schedule 2 - Limits and Conditions to the Exercising of Powers
Chief Executive Officer	Power to pay the amount required by a notice issued by the Minister pursuant to this section.	Section 60(5) <i>Biosecurity Act 2014</i>	Schedule 2 - Limits and Conditions to the Exercising of Powers
Chief Executive Officer	Power, as a building authority for a barrier fence, or as an owner of land affected by the amendment, to consult with the chief executive about the amendment of the barrier fence map.	Section 91(3) <i>Biosecurity Act 2014</i>	Schedule 2 - Limits and Conditions to the Exercising of Powers
Chief Executive Officer	Power, as a building authority for a barrier fence, in the circumstance set out in subsection (1), to build and pay for a gate or grid in the fence.	Section 92(2) <i>Biosecurity Act 2014</i>	Schedule 2 - Limits and Conditions to the Exercising of Powers
Chief Executive Officer	Power, as a building authority for a barrier fence, to undertake the activities set out in subsections (a) and (b).	Section 93 <i>Biosecurity Act 2014</i>	Schedule 2 - Limits and Conditions to the Exercising of Powers
Chief Executive Officer	Power, as a building authority for a barrier fence, to enter a place in the circumstances set out in subsection (1).	Section 94 <i>Biosecurity Act 2014</i>	Schedule 2 - Limits and Conditions to the Exercising of Powers
Chief Executive Officer	Power, as a building authority for a barrier fence, to enter into an agreement with another person about making an opening in the fence for a particular purpose and period.	Section 95 <i>Biosecurity Act 2014</i>	Schedule 2 - Limits and Conditions to the Exercising of Powers

REGISTER OF DELEGATIONS - COUNCIL TO CEO***Biosecurity Act 2014***

DELEGATE	DESCRIPTION OF POWER DELEGATED	LEGISLATION	CONDITIONS TO WHICH THE DELEGATION IS SUBJECT
Chief Executive Officer	Power, as a building authority for a barrier fence, to give a notice to a person requiring the person to restore the fence.	Section 96(2) <i>Biosecurity Act 2014</i>	Schedule 2 - Limits and Conditions to the Exercising of Powers
Chief Executive Officer	Power, as a building authority for a barrier fence, to carry out the restoration of the barrier fence and recover the reasonable costs from the person to whom notice was given pursuant to subsection (2).	Section 96(4) <i>Biosecurity Act 2014</i>	Schedule 2 - Limits and Conditions to the Exercising of Powers
Chief Executive Officer	Power, as a building authority for a barrier fence part, to appoint a person employed or engaged by Council to exercise powers under the Act in relation to the barrier fence part.	Section 100 <i>Biosecurity Act 2014</i>	Schedule 2 - Limits and Conditions to the Exercising of Powers
Chief Executive Officer	Power, as a building authority for a barrier fence part, to give directions to a barrier fence employee.	Section 101(2) <i>Biosecurity Act 2014</i>	Schedule 2 - Limits and Conditions to the Exercising of Powers
Chief Executive Officer	Power, as a relevant entity, to consult with the chief executive about a proposed making of a code of practice.	Section 105 <i>Biosecurity Act 2014</i>	Schedule 2 - Limits and Conditions to the Exercising of Powers
Chief Executive Officer	Power to make written submissions on a proposed guideline.	Section 107 <i>Biosecurity Act 2014</i>	Schedule 2 - Limits and Conditions to the Exercising of Powers
Chief Executive Officer	Power to apply to an inspector for a biosecurity emergency order permit.	Section 121 <i>Biosecurity Act 2014</i>	Schedule 2 - Limits and Conditions to the Exercising of Powers
Chief Executive Officer	Power, as a person given a direction under subsection 127A(1), to comply with the direction.	Section 127A(5) <i>Biosecurity Act 2014</i>	Schedule 2 - Limits and Conditions to the Exercising of Powers
Chief Executive Officer	Power to apply to an inspector for a biosecurity instrument permit.	Section 132 <i>Biosecurity Act 2014</i>	Schedule 2 - Limits and Conditions to the Exercising of Powers
Chief Executive Officer	Power as a registrable biosecurity entity to apply for registration.	Sections 145 and 147 <i>Biosecurity Act 2014</i>	Schedule 2 - Limits and Conditions to the Exercising of Powers
Chief Executive Officer	Power as a registrable biosecurity entity to apply for a registration exemption.	Section 146 <i>Biosecurity Act 2014</i>	Schedule 2 - Limits and Conditions to the Exercising of Powers
Chief Executive Officer	Power to make written submissions in response to a notice from the chief executive.	Section 150(3)(b) <i>Biosecurity Act 2014</i>	Schedule 2 - Limits and Conditions to the Exercising of Powers
Chief Executive Officer	Power, in the circumstances referred to in subsection (1) to apply for deregistration as a biosecurity entity.	Section 152 <i>Biosecurity Act 2014</i>	Schedule 2 - Limits and Conditions to the Exercising of Powers
Chief Executive Officer	Power to comply with a requirement of the chief executive made under subsection (2) or (3).	Section 156(2) <i>Biosecurity Act 2014</i>	Schedule 2 - Limits and Conditions to the Exercising of Powers
Chief Executive Officer	Power to advise the chief executive whether or not Council is a registrable biosecurity entity for the biosecurity circumstance.	Section 156A(2) <i>Biosecurity Act 2014</i>	Schedule 2 - Limits and Conditions to the Exercising of Powers
Chief Executive Officer	Power as a registered biosecurity entity, owner or occupier to give the chief executive a biosecurity risk notice.	Section 160(2) <i>Biosecurity Act 2014</i>	Schedule 2 - Limits and Conditions to the Exercising of Powers

REGISTER OF DELEGATIONS - COUNCIL TO CEO***Biosecurity Act 2014***

DELEGATE	DESCRIPTION OF POWER DELEGATED	LEGISLATION	CONDITIONS TO WHICH THE DELEGATION IS SUBJECT
Chief Executive Officer	Power to apply to the chief executive for the removal of the entry for a restricted place from the biosecurity register.	Section 164 <i>Biosecurity Act 2014</i>	Schedule 2 - Limits and Conditions to the Exercising of Powers
Chief Executive Officer	Power to apply to the chief executive for the end of a declaration of a designated animal as a restricted animal.	Section 164A <i>Biosecurity Act 2014</i>	Schedule 2 - Limits and Conditions to the Exercising of Powers
Chief Executive Officer	Power to apply to the chief executive for the end of a declaration of a designated biosecurity matter as a restricted biosecurity matter.	Section 164B <i>Biosecurity Act 2014</i>	Schedule 2 - Limits and Conditions to the Exercising of Powers
Chief Executive Officer	Power to give the chief executive further information or a document about the application.	Section 165 <i>Biosecurity Act 2014</i>	Schedule 2 - Limits and Conditions to the Exercising of Powers
Chief Executive Officer	Power as a registered biosecurity entity to give the chief executive a change notice.	Section 170(2) <i>Biosecurity Act 2014</i>	Schedule 2 - Limits and Conditions to the Exercising of Powers
Chief Executive Officer	Power to apply to the chief executive for a travel approval for the movement of a special designated animal.	Section 181 <i>Biosecurity Act 2014</i>	Schedule 2 - Limits and Conditions to the Exercising of Powers
Chief Executive Officer	Power, as a receiver of a special designated animal at a saleyard, to take the action referred to in subsections (a) and (b).	Section 187 <i>Biosecurity Act 2014</i>	Schedule 2 - Limits and Conditions to the Exercising of Powers
Chief Executive Officer	Power, as a receiver of a special designated animal at a restricted agricultural show, to take the action referred to in subsection (2).	Section 188 <i>Biosecurity Act 2014</i>	Schedule 2 - Limits and Conditions to the Exercising of Powers
Chief Executive Officer	Power, as a receiver of a special designated animal at a place, to take the action referred to in subsection (2).	Section 190 <i>Biosecurity Act 2014</i>	Schedule 2 - Limits and Conditions to the Exercising of Powers
Chief Executive Officer	Power, in the circumstances referred to in subsection (1), as a receiver of a special designated animal to advise an inspector of the circumstances in subsection (1).	Section 193(2) <i>Biosecurity Act 2014</i>	Schedule 2 - Limits and Conditions to the Exercising of Powers
Chief Executive Officer	Power, to comply with all reasonable directions the inspector gives.	Section 193(3) <i>Biosecurity Act 2014</i>	Schedule 2 - Limits and Conditions to the Exercising of Powers
Chief Executive Officer	Power, as a relevant person, to create a movement record for a designated animal and to give the record to the conveyor or drover of the animal.	Section 194(2) <i>Biosecurity Act 2014</i>	Schedule 2 - Limits and Conditions to the Exercising of Powers
Chief Executive Officer	Power, as a relevant person, to keep and produce a movement record for a designated animal in accordance with the requirements of this section.	Section 197 <i>Biosecurity Act 2014</i>	Schedule 2 - Limits and Conditions to the Exercising of Powers
Chief Executive Officer	Power, as person who receives a copy of a movement record, to keep and produce the copy of the movement record for in accordance with the requirements of this section.	Section 198(2) and (7) <i>Biosecurity Act 2014</i>	Schedule 2 - Limits and Conditions to the Exercising of Powers

REGISTER OF DELEGATIONS - COUNCIL TO CEO***Biosecurity Act 2014***

DELEGATE	DESCRIPTION OF POWER DELEGATED	LEGISLATION	CONDITIONS TO WHICH THE DELEGATION IS SUBJECT
Chief Executive Officer	Power, in the circumstances referred to in subsection (4) and as a person who accepts delivery of the animal at the end of the movement, to create, keep and produce a record complying with subsection (6).	Section 198(5) and (7) <i>Biosecurity Act 2014</i>	Schedule 2 - Limits and Conditions to the Exercising of Powers
Chief Executive Officer	Power, as a person having responsibility for the organisation and operation of an agricultural show, to keep a record in the appropriate form for the designated animal.	Section 199 <i>Biosecurity Act 2014</i>	Schedule 2 - Limits and Conditions to the Exercising of Powers
Chief Executive Officer	Power to apply for a prohibited matter permit or a restricted matter permit and to take all steps required to bring the application to finalisation and obtain a decision on the application.	Sections 214 and 215 <i>Biosecurity Act 2014</i>	Schedule 2 - Limits and Conditions to the Exercising of Powers
Chief Executive Officer	Power to apply for the renewal of a prohibited matter permit or a restricted matter permit and to take all steps required to bring the application to finalisation and obtain a decision on the application.	Sections 225 and 226 <i>Biosecurity Act 2014</i>	Schedule 2 - Limits and Conditions to the Exercising of Powers
Chief Executive Officer	Power to comply with a direction of the chief executive issued pursuant to subsection (2).	Section 229 <i>Biosecurity Act 2014</i>	Schedule 2 - Limits and Conditions to the Exercising of Powers
Chief Executive Officer	Power to apply for the transfer of a prohibited matter permit or a restricted matter permit.	Section 230 <i>Biosecurity Act 2014</i>	Schedule 2 - Limits and Conditions to the Exercising of Powers
Chief Executive Officer	Power to consult with an interested entity about a proposed biosecurity program.	Section 235(3)(d) <i>Biosecurity Act 2014</i>	Schedule 2 - Limits and Conditions to the Exercising of Powers
Chief Executive Officer	Power, as a person given a direction under section 237(1)(a), to comply with the direction.	Section 238(1) <i>Biosecurity Act 2014</i>	Schedule 2 - Limits and Conditions to the Exercising of Powers
Chief Executive Officer	Power to consult with the chief executive about a proposed biosecurity program.	Section 239(1) <i>Biosecurity Act 2014</i>	Schedule 2 - Limits and Conditions to the Exercising of Powers
Chief Executive Officer	Power to consult with the chief executive and an invasive animal board before authorising a biosecurity program.	Section 239(2) <i>Biosecurity Act 2014</i>	Schedule 2 - Limits and Conditions to the Exercising of Powers
Chief Executive Officer	Power to make copies of a biosecurity program authorisation available for inspection and purchase at Council's public office.	Section 241 <i>Biosecurity Act 2014</i>	Schedule 2 - Limits and Conditions to the Exercising of Powers
Chief Executive Officer	Power as an occupier of a place to sign an acknowledgement of consent to enter the place.	Section 268(1) <i>Biosecurity Act 2014</i>	Schedule 2 - Limits and Conditions to the Exercising of Powers
Chief Executive Officer	Power as an occupier of a place to consent to entry by an authorised officer.	Section 269(2) <i>Biosecurity Act 2014</i>	Schedule 2 - Limits and Conditions to the Exercising of Powers
Chief Executive Officer	Power to apply to the court for an order against the person convicted of an offence against the Act to pay the costs Council has incurred in taking a thing or doing something else during the investigation of the offence.	Section 358 <i>Biosecurity Act 2014</i>	Schedule 2 - Limits and Conditions to the Exercising of Powers

REGISTER OF DELEGATIONS - COUNCIL TO CEO***Biosecurity Act 2014***

DELEGATE	DESCRIPTION OF POWER DELEGATED	LEGISLATION	CONDITIONS TO WHICH THE DELEGATION IS SUBJECT
Chief Executive Officer	Power, as a relevant body, to stay the original decision, fix conditions on the stay, fix the period of a stay and revoke a stay.	Section 364 <i>Biosecurity Act 2014</i>	Schedule 2 - Limits and Conditions to the Exercising of Powers
Chief Executive Officer	Power, as the issuing authority, after receiving an internal review application to conduct an internal review and make a decision.	Section 365 <i>Biosecurity Act 2014</i>	Schedule 2 - Limits and Conditions to the Exercising of Powers
Chief Executive Officer	Power, as the issuing authority, to give notice of an internal review decision.	Section 366 <i>Biosecurity Act 2014</i>	Schedule 2 - Limits and Conditions to the Exercising of Powers
Chief Executive Officer	Power, as the issuing authority, to make a new decision following the receipt of directions from the court.	Section 372(1) <i>Biosecurity Act 2014</i>	Schedule 2 - Limits and Conditions to the Exercising of Powers
Chief Executive Officer	Power, as the issuing authority, to give effect to a decision of the court to substitute the internal review decision with a new decision.	Section 372(2) <i>Biosecurity Act 2014</i>	Schedule 2 - Limits and Conditions to the Exercising of Powers
Chief Executive Officer	Power, as the issuing authority for a biosecurity order, to give notice of the amount of the debt.	Section 380(2) <i>Biosecurity Act 2014</i>	Schedule 2 - Limits and Conditions to the Exercising of Powers
Chief Executive Officer	Power to register a charge over the land for an unpaid amount and to release the charge once the unpaid amount has been paid.	Section 381 <i>Biosecurity Act 2014</i>	Schedule 2 - Limits and Conditions to the Exercising of Powers
Chief Executive Officer	Power, as a third party, to appear at the hearing of an application for a cost recovery order.	Section 383 <i>Biosecurity Act 2014</i>	Schedule 2 - Limits and Conditions to the Exercising of Powers
Chief Executive Officer	Power to enter into a government and industry agreement with the Minister or the chief executive.	Section 391 <i>Biosecurity Act 2014</i>	Schedule 2 - Limits and Conditions to the Exercising of Powers
Chief Executive Officer	Power to enter into a compliance agreement with the chief executive.	Section 393 <i>Biosecurity Act 2014</i>	Schedule 2 - Limits and Conditions to the Exercising of Powers
Chief Executive Officer	Power to apply to the chief executive to enter into a compliance agreement with the State.	Section 396 <i>Biosecurity Act 2014</i>	Schedule 2 - Limits and Conditions to the Exercising of Powers
Chief Executive Officer	Power to give the chief executive further information or a document required to decide the application.	Section 399(1)(b) <i>Biosecurity Act 2014</i>	Schedule 2 - Limits and Conditions to the Exercising of Powers
Chief Executive Officer	Power, as the other party to a compliance agreement, to make written representations to the chief executive following receipt of a show cause notice.	Section 405 <i>Biosecurity Act 2014</i>	Schedule 2 - Limits and Conditions to the Exercising of Powers
Chief Executive Officer	Power, as the holder for a relevant authority, to apply to the chief executive to amend the conditions of the authority and to take all steps necessary to obtain a decision on the application.	Sections 479 and 480 <i>Biosecurity Act 2014</i>	Schedule 2 - Limits and Conditions to the Exercising of Powers
Chief Executive Officer	Power, as the holder for a relevant authority, to make written representations about the show cause notice to the chief executive.	Section 485 <i>Biosecurity Act 2014</i>	Schedule 2 - Limits and Conditions to the Exercising of Powers

REGISTER OF DELEGATIONS - COUNCIL TO CEO

Biosecurity Act 2014

DELEGATE	DESCRIPTION OF POWER DELEGATED	LEGISLATION	CONDITIONS TO WHICH THE DELEGATION IS SUBJECT
Chief Executive Officer	Power, as the holder for a relevant authority, to ask the chief executive to cancel the authority.	Section 490 <i>Biosecurity Act 2014</i>	Schedule 2 - Limits and Conditions to the Exercising of Powers
Chief Executive Officer	Power, as the holder for a relevant authority, to comply with a notice requiring the return of the document evidencing the authority.	Section 491(3) <i>Biosecurity Act 2014</i>	Schedule 2 - Limits and Conditions to the Exercising of Powers

REGISTER OF DELEGATIONS - COUNCIL TO CEO

Biosecurity Regulation 2016

DELEGATE	DESCRIPTION OF POWER DELEGATED	LEGISLATION	CONDITIONS TO WHICH THE DELEGATION IS SUBJECT
Chief Executive Officer	Power, as a registered biosecurity entity for a designated place, to make a biosecurity management plan.	Section 94G(1) <i>Biosecurity Regulation 2016</i>	Schedule 2 - Limits and Conditions to the Exercising of Powers
Chief Executive Officer	Power, as an entity mentioned in subsection (1), to:- (a) keep the plan as a separate document at the place; and (b) make the plan available for inspection at the place, on request, during ordinary business hours; and (c) ensure a sign is conspicuously displayed at each management area for the plan stating that:- (i) a biosecurity management plan applies to the place; and (ii) it is an offence for a person entering, present at, or leaving the management area to fail to comply with the measures stated in the plan unless the person has a reasonable excuse.	Section 94G(4) <i>Biosecurity Regulation 2016</i>	Schedule 2 - Limits and Conditions to the Exercising of Powers

REGISTER OF DELEGATIONS - COUNCIL TO CEO

Body Corporate and Community Management (Specified Two-lot Schemes Module) Regulation 2011

DELEGATE	DESCRIPTION OF POWER DELEGATED	LEGISLATION	CONDITIONS TO WHICH THE DELEGATION IS SUBJECT
Chief Executive Officer	Power, as the relevant planning body, to issue a certificate certifying the transaction has been approved or noted as required under the relevant Planning Act.	Section 33(4)(b) <i>Body Corporate and Community Management (Specified Two-lot Schemes Module) Regulation 2011</i>	Schedule 2 - Limits and Conditions to the Exercising of Powers

REGISTER OF DELEGATIONS - COUNCIL TO CEO

Body Corporate and Community Management Act 1997

DELEGATE	DESCRIPTION OF POWER DELEGATED	LEGISLATION	CONDITIONS TO WHICH THE DELEGATION IS SUBJECT
Chief Executive Officer	Power, as a relevant planning authority, to endorse a community management statement notation on a proposed community management statement.	Section 60(3) <i>Body Corporate and Community Management Act 1997</i>	Schedule 2 - Limits and Conditions to the Exercising of Powers
Chief Executive Officer	Power, as a local government, to express views about the termination of a community titles scheme in Council's local government area.	Section 79(3)(a)(iii) <i>Body Corporate and Community Management Act 1997</i>	Schedule 2 - Limits and Conditions to the Exercising of Powers
Chief Executive Officer	Power, as a utility service provider, to enter an agreement with a body corporate in relation to the utility charges for the scheme land.	Section 196(4) <i>Body Corporate and Community Management Act 1997</i>	Schedule 2 - Limits and Conditions to the Exercising of Powers
Chief Executive Officer	Power, as a utility service provider, to ask the registrar to register a charge and to remove the charge when the amount secured by the charge is paid.	Section 197 <i>Body Corporate and Community Management Act 1997</i>	Schedule 2 - Limits and Conditions to the Exercising of Powers
Chief Executive Officer	Power to enter the common property if necessary to exercise a power conferred under an Act.	Section 316(1) <i>Body Corporate and Community Management Act 1997</i>	Schedule 2 - Limits and Conditions to the Exercising of Powers

REGISTER OF DELEGATIONS - COUNCIL TO CEO

Body Corporate and Community Management (Accommodation Module) Regulation 2020

DELEGATE	DESCRIPTION OF POWER DELEGATED	LEGISLATION	CONDITIONS TO WHICH THE DELEGATION IS SUBJECT
Chief Executive Officer	Power, as the relevant planning body, to issue a certificate certifying the transaction has been approved or noted as required under the relevant Planning Act.	Section 174(5)(b) <i>Body Corporate and Community Management (Accommodation Module) Regulation 2020</i>	Schedule 2 - Limits and Conditions to the Exercising of Powers

REGISTER OF DELEGATIONS - COUNCIL TO CEO

Body Corporate and Community Management (Commercial Module) Regulation 2020

DELEGATE	DESCRIPTION OF POWER DELEGATED	LEGISLATION	CONDITIONS TO WHICH THE DELEGATION IS SUBJECT
Chief Executive Officer	Power, as the relevant planning body, to issue a certificate certifying the transaction has been approved or noted as required under the relevant Planning Act.	Section 131(5)(b) <i>Body Corporate and Community Management (Commercial Module) Regulation 2020</i>	Schedule 2 - Limits and Conditions to the Exercising of Powers

REGISTER OF DELEGATIONS - COUNCIL TO CEO

Body Corporate and Community Management (Small Schemes Module) Regulation 2020

DELEGATE	DESCRIPTION OF POWER DELEGATED	LEGISLATION	CONDITIONS TO WHICH THE DELEGATION IS SUBJECT
Chief Executive Officer	Power, as the relevant planning body, to issue a certificate certifying the transaction has been approved or noted as required under the relevant Planning Act.	Section 103(5)(b) <i>Body Corporate and Community Management (Small Schemes Module) Regulation 2020</i>	Schedule 2 - Limits and Conditions to the Exercising of Powers

REGISTER OF DELEGATIONS - COUNCIL TO CEO

Body Corporate and Community Management (Standard Module) Regulation 2020

DELEGATE	DESCRIPTION OF POWER DELEGATED	LEGISLATION	CONDITIONS TO WHICH THE DELEGATION IS SUBJECT
Chief Executive Officer	Power, as the relevant planning body, to issue a certificate certifying the transaction has been approved or noted as required under the relevant Planning Act.	Section 184(5)(b) <i>Body Corporate and Community Management (Standard Module) Regulation 2020</i>	Schedule 2 - Limits and Conditions to the Exercising of Powers

REGISTER OF DELEGATIONS - COUNCIL TO CEO***Building Act 1975***

DELEGATE	DESCRIPTION OF POWER DELEGATED	LEGISLATION	CONDITIONS TO WHICH THE DELEGATION IS SUBJECT
Chief Executive Officer	Power, as an assessment manager, to determine whether a building development application complies with the building assessment provisions and if it does, to approve the application.	Section 34A(2) <i>Building Act 1975</i>	Schedule 2 - Limits and Conditions to the Exercising of Powers
Chief Executive Officer	Power, as an assessment manager, to consult with the chief executive about the variation application.	Section 41(1) <i>Building Act 1975</i>	Schedule 2 - Limits and Conditions to the Exercising of Powers
Chief Executive Officer	Power, as a referral agency, to appoint or employ a building certifier to carry out the assessment against the fire safety standard.	Section 46(5) <i>Building Act 1975</i>	Schedule 2 - Limits and Conditions to the Exercising of Powers
Chief Executive Officer	Power, under the Planning Act to receive, assess and decide a building development application.	Section 51(2)(a) <i>Building Act 1975</i>	Schedule 2 - Limits and Conditions to the Exercising of Powers
Chief Executive Officer	Power to appoint or employ a private certifier or another building certifier.	Section 51(2)(b) <i>Building Act 1975</i>	Schedule 2 - Limits and Conditions to the Exercising of Powers
Chief Executive Officer	Power to appoint or employ a building certifier where asked in writing by the nominated owner and the building work has not been certified.	Section 51(3) <i>Building Act 1975</i>	Schedule 2 - Limits and Conditions to the Exercising of Powers
Chief Executive Officer	Power to issue a building development approval.	Section 52 <i>Building Act 1975</i>	Schedule 2 - Limits and Conditions to the Exercising of Powers
Chief Executive Officer	Power, in carrying out functions under the <i>Building Act</i> , to accept and, without checking, rely and act on a certificate or other document made by or given to the building certifier.	Section 53(2) <i>Building Act 1975</i>	Schedule 2 - Limits and Conditions to the Exercising of Powers
Chief Executive Officer	Power to accept and, without further checking, rely and act on a document, given to Council by a private certifier for a building development application, for the purpose of making it available for inspection or purchase as required by the <i>Planning Act</i> .	Section 54 <i>Building Act 1975</i>	Schedule 2 - Limits and Conditions to the Exercising of Powers
Chief Executive Officer	Power, as assessment manager, in relation to undecided building development applications and lapsed building development approvals, to resume or start the development assessment process under the Planning Act at any stage the assessment manager considers appropriate.	Section 55 <i>Building Act 1975</i>	Schedule 2 - Limits and Conditions to the Exercising of Powers
Chief Executive Officer	Power, as the holder of a registered easement or statutory covenant, to consent to building work.	Section 65 <i>Building Act 1975</i>	Schedule 2 - Limits and Conditions to the Exercising of Powers

REGISTER OF DELEGATIONS - COUNCIL TO CEO***Building Act 1975***

DELEGATE	DESCRIPTION OF POWER DELEGATED	LEGISLATION	CONDITIONS TO WHICH THE DELEGATION IS SUBJECT
Chief Executive Officer	Power, as assessment manager, to prepare a written statement of reasons.	Section 68A(2) <i>Building Act 1975</i>	Schedule 2 - Limits and Conditions to the Exercising of Powers
Chief Executive Officer	Power to decide an application to extend the period mentioned in subsection 71(3), to consult with an entity in deciding the application and to give notice of the decision.	Section 71 <i>Building Act 1975</i>	Schedule 2 - Limits and Conditions to the Exercising of Powers
Chief Executive Officer	Power to give a private certifier a document acknowledging receipt of the fee mentioned in subsection 86(1)(c).	Section 87 <i>Building Act 1975</i>	Schedule 2 - Limits and Conditions to the Exercising of Powers
Chief Executive Officer	Power to take the action it considers necessary to complete the building work where the building development approval lapses and the building work is other than demolition.	Section 92(2) <i>Building Act 1975</i>	Schedule 2 - Limits and Conditions to the Exercising of Powers
Chief Executive Officer	Power to use all or part of any security given to the local government for the carrying out of the building work.	Section 92(5) <i>Building Act 1975</i>	Schedule 2 - Limits and Conditions to the Exercising of Powers
Chief Executive Officer	Power to refund or release part of any security given to the local government for the carrying out of the building work, at any time, having regard to the progress of the building work.	Section 93(1) <i>Building Act 1975</i>	Schedule 2 - Limits and Conditions to the Exercising of Powers
Chief Executive Officer	Power, as the assessment manager, to give a reminder notice about the lapsing.	Section 95 <i>Building Act 1975</i>	Schedule 2 - Limits and Conditions to the Exercising of Powers
Chief Executive Officer	Power to consult with a private certifier with regard to further extensions of the period under the Planning Act, s 85(1) (currency period).	Section 97(2) <i>Building Act 1975</i>	Schedule 2 - Limits and Conditions to the Exercising of Powers
Chief Executive Officer	Power, as the assessment manager, to take enforcement action against an owner contravening section 114 of the Act.	Section 117 <i>Building Act 1975</i>	Schedule 2 - Limits and Conditions to the Exercising of Powers
Chief Executive Officer	Power, as the owner of a building, to by notice ask for a copy of any inspection documentation for the inspection performed by the building certifier.	Section 124A(2) <i>Building Act 1975</i>	Schedule 2 - Limits and Conditions to the Exercising of Powers
Chief Executive Officer	Power, as the owner of a building, to give an additional certification notice.	Section 143B(2) <i>Building Act 1975</i>	Schedule 2 - Limits and Conditions to the Exercising of Powers
Chief Executive Officer	Power to make a complaint to QBCC about a building certifier.	Section 190(1) <i>Building Act 1975</i>	Schedule 2 - Limits and Conditions to the Exercising of Powers
Chief Executive Officer	Power to give a building certifier a notice ('show cause notice').	Section 206(1) <i>Building Act 1975</i>	Schedule 2 - Limits and Conditions to the Exercising of Powers

REGISTER OF DELEGATIONS - COUNCIL TO CEO***Building Act 1975***

DELEGATE	DESCRIPTION OF POWER DELEGATED	LEGISLATION	CONDITIONS TO WHICH THE DELEGATION IS SUBJECT
Chief Executive Officer	Power to consider any representations made under the show cause notice and decide to take no further action, or apply to the Queensland Civil and Administrative Tribunal to start a disciplinary proceeding against the building certifier.	Section 207 <i>Building Act 1975</i>	Schedule 2 - Limits and Conditions to the Exercising of Powers
Chief Executive Officer	Power to apply to the Queensland Civil and Administrative Tribunal to conduct disciplinary proceeding to determine whether there are proper grounds for taking disciplinary action against a building certifier.	Section 208(1) <i>Building Act 1975</i>	Schedule 2 - Limits and Conditions to the Exercising of Powers
Chief Executive Officer	Power to notify the QBCC of its application to the Queensland Civil and Administrative Tribunal.	Section 210 <i>Building Act 1975</i>	Schedule 2 - Limits and Conditions to the Exercising of Powers
Chief Executive Officer	Power to consult with any other entity considered appropriate in deciding an application made by the owner of a budget accommodation building to approve a period for the building under section 220(a)(ii) or (b)(ii) (longer periods for approval).	Section 221(2) <i>Building Act 1975</i>	Schedule 2 - Limits and Conditions to the Exercising of Powers
Chief Executive Officer	Power to grant (including with reasonable conditions) or refuse an application made by the owner of a budget accommodation building to approve a period for the building under section 220(a)(ii) or (b)(ii) (longer periods for approval).	Sections 221(2)(b) and (3) <i>Building Act 1975</i>	Schedule 2 - Limits and Conditions to the Exercising of Powers
Chief Executive Officer	Power to decide the application and give the owner an information notice about the decision.	Section 221(4) <i>Building Act 1975</i>	Schedule 2 - Limits and Conditions to the Exercising of Powers
Chief Executive Officer	Power to, on written application from the owner, decide whether or not a building conforms with fire safety standards and, if applicable, state what must be done to make the building conform.	Section 222(2) <i>Building Act 1975</i>	Schedule 2 - Limits and Conditions to the Exercising of Powers
Chief Executive Officer	Power to inspect budget accommodation buildings at least once every 3 years.	Section 228(2) <i>Building Act 1975</i>	Schedule 2 - Limits and Conditions to the Exercising of Powers
Chief Executive Officer	Power to keep the records referred to in subsections 228(4)(a) to (c).	Section 228(4) <i>Building Act 1975</i>	Schedule 2 - Limits and Conditions to the Exercising of Powers
Chief Executive Officer	Power, as local government, to approve, with or without conditions, a later day for a residential care building to comply with section 231AK of the <i>Building Act</i> .	Section 231AK(a)(iii) and (b)(iii) and section 231AL <i>Building Act 1975</i>	Schedule 2 - Limits and Conditions to the Exercising of Powers

REGISTER OF DELEGATIONS - COUNCIL TO CEO***Building Act 1975***

DELEGATE	DESCRIPTION OF POWER DELEGATED	LEGISLATION	CONDITIONS TO WHICH THE DELEGATION IS SUBJECT
Chief Executive Officer	Power, as local government, on an application by the owner of an RCB for a later day to obtain a fire safety compliance certificate or certificate of occupancy to: (a) consult on the application; (b) decide the application; (c) impose conditions on the grant of an application; (d) give an information notice about the decision.	Section 231AL <i>Building Act 1975</i>	Schedule 2 - Limits and Conditions to the Exercising of Powers
Chief Executive Officer	Power to require the applicant to give medical evidence to support the application.	Section 236 <i>Building Act 1975</i>	Schedule 2 - Limits and Conditions to the Exercising of Powers
Chief Executive Officer	Power to, on application by a pool owner, decide an application for exemption from complying with part of the pool safety standard relating to barriers for a regulated pool due to disability (with or without conditions).	Section 237 <i>Building Act 1975</i>	Schedule 2 - Limits and Conditions to the Exercising of Powers
Chief Executive Officer	Power to give notice of Council's decision (including an information notice about the decision).	Section 238 <i>Building Act 1975</i>	Schedule 2 - Limits and Conditions to the Exercising of Powers
Chief Executive Officer	Power to give notice of each exemption granted under Chapter 8, Part 2, Division 3 to the QBCC commissioner.	Section 239 <i>Building Act 1975</i>	Schedule 2 - Limits and Conditions to the Exercising of Powers
Chief Executive Officer	Power to give an applicant a show cause notice.	Section 242(2) <i>Building Act 1975</i>	Schedule 2 - Limits and Conditions to the Exercising of Powers
Chief Executive Officer	Power to consider any representations made under the show cause notice and give a further notice (a revocation notice) to the applicant, revoking the decision previously given.	Section 242(3) <i>Building Act 1975</i>	Schedule 2 - Limits and Conditions to the Exercising of Powers
Chief Executive Officer	Power to give to the QBCC commissioner notice of each revocation notice given.	Section 243 <i>Building Act 1975</i>	Schedule 2 - Limits and Conditions to the Exercising of Powers
Chief Executive Officer	Power to keep a copy of each exemption granted and make the copy available for inspection and purchase as if it were a document, that under the Planning Act, the local government must make available for inspection and purchase.	Section 244 <i>Building Act 1975</i>	Schedule 2 - Limits and Conditions to the Exercising of Powers
Chief Executive Officer	Power to, on application by a pool owner for exemption from complying with part of the pool safety standard relating to barriers for the regulated pool due to compliance being impracticable, require further information to establish that compliance with the part of the pool safety standard is not practicable.	Section 245A <i>Building Act 1975</i>	Schedule 2 - Limits and Conditions to the Exercising of Powers

REGISTER OF DELEGATIONS - COUNCIL TO CEO***Building Act 1975***

DELEGATE	DESCRIPTION OF POWER DELEGATED	LEGISLATION	CONDITIONS TO WHICH THE DELEGATION IS SUBJECT
Chief Executive Officer	Power to, on application by a pool owner, decide an application for exemption from complying with part of the pool safety standard relating to barriers for the regulated pool due to compliance being impracticable (with or without conditions).	Section 245B <i>Building Act 1975</i>	Schedule 2 - Limits and Conditions to the Exercising of Powers
Chief Executive Officer	Power to give written notice of the grant of an exemption.	Section 245C(1) <i>Building Act 1975</i>	Schedule 2 - Limits and Conditions to the Exercising of Powers
Chief Executive Officer	Power to give an information notice.	Section 245C(2) <i>Building Act 1975</i>	Schedule 2 - Limits and Conditions to the Exercising of Powers
Chief Executive Officer	Power to give the owner of the regulated pool a show cause notice.	Section 245E(2) <i>Building Act 1975</i>	Schedule 2 - Limits and Conditions to the Exercising of Powers
Chief Executive Officer	Power to consider any representations made under the show cause notice and give a further notice (a revocation notice) to the owner, revoking the decision previously given.	Section 245E(3) <i>Building Act 1975</i>	Schedule 2 - Limits and Conditions to the Exercising of Powers
Chief Executive Officer	Power to give the QBCC commissioner the notices required by sections 245F(1) and 245F(2).	Section 245F <i>Building Act 1975</i>	Schedule 2 - Limits and Conditions to the Exercising of Powers
Chief Executive Officer	Power to keep a copy of each exemption available for inspection and purchase as if it were a document that, under the Planning Act, must be available for inspection and purchase.	Section 245FA(2) <i>Building Act 1975</i>	Schedule 2 - Limits and Conditions to the Exercising of Powers
Chief Executive Officer	Power, as owner of adjoining land, to agree with the pool owner as to the construction of a pool barrier along the common boundary.	Section 245XB(2) <i>Building Act 1975</i>	Schedule 2 - Limits and Conditions to the Exercising of Powers
Chief Executive Officer	Power, as owner of adjoining land, to agree with the pool owner as to the alteration or replacement of a dividing fence that is used, or proposed to be used, as a pool barrier along the common boundary.	Section 245XD(2) <i>Building Act 1975</i>	Schedule 2 - Limits and Conditions to the Exercising of Powers
Chief Executive Officer	Power, as owner of adjoining land where a pool barrier is constructed along the common boundary for a pool on the other land, to: - alter or replace the part of the pool barrier with the agreement of the pool owner; or - attach a thing on the part of the pool barrier that does not unreasonably or materially alter or damage the barrier.	Section 245XF(2) and (3) <i>Building Act 1975</i>	Schedule 2 - Limits and Conditions to the Exercising of Powers
Chief Executive Officer	Power, as owner of adjoining land, to grant access to Council's land to the owner of the other land to carry out fencing work.	Section 245XG(1) <i>Building Act 1975</i>	Schedule 2 - Limits and Conditions to the Exercising of Powers

REGISTER OF DELEGATIONS - COUNCIL TO CEO***Building Act 1975***

DELEGATE	DESCRIPTION OF POWER DELEGATED	LEGISLATION	CONDITIONS TO WHICH THE DELEGATION IS SUBJECT
Chief Executive Officer	Power, as owner of adjoining land, where Council has carried out urgent fencing work under section 245XK of the <i>Building Act</i> and the owner of the other land is responsible for some or all of the costs of carrying out the fencing work under section 245XH of the <i>Building Act</i> , to require the owner of the other land to contribute a share for any reasonable cost incurred for the fencing work.	Section 245XN(2) <i>Building Act 1975</i>	Schedule 2 - Limits and Conditions to the Exercising of Powers
Chief Executive Officer	Power, as owner of adjoining land, to apply to QCAT, in the absence of the owner of the other land, for authorisation to carry out fencing work, including apportionment of the contributions for the work.	Section 245XS(1) <i>Building Act 1975</i>	Schedule 2 - Limits and Conditions to the Exercising of Powers
Chief Executive Officer	Power, as owner of adjoining land, where an order has been made under section 245XS(1) of the <i>Building Act</i> and the owner of the other land has since been located, to give a copy of the order to the owner of the other land and recover the contribution as stated in the order.	Section 245XS(3) <i>Building Act 1975</i>	Schedule 2 - Limits and Conditions to the Exercising of Powers
Chief Executive Officer	Power, as owner of adjoining land, where the owner of the other land has carried out fencing work for a dividing fence forming part of a pool barrier without authorisation, to apply to QCAT for an order requiring the owner to rectify the dividing fence.	Section 245XV(2) <i>Building Act 1975</i>	Schedule 2 - Limits and Conditions to the Exercising of Powers
Chief Executive Officer	Power to inspect a regulated pool for compliance when a pool safety complaint notice, or section 245I or 245UA notice is received.	Section 246ADA(2) <i>Building Act 1975</i>	Schedule 2 - Limits and Conditions to the Exercising of Powers
Chief Executive Officer	Power to take necessary enforcement action to ensure the pool complies with the pool safety standard or fencing standards for the pool.	Section 246ADA(5) <i>Building Act 1975</i>	Schedule 2 - Limits and Conditions to the Exercising of Powers
Chief Executive Officer	Power to cancel pool safety certificate for a regulated pool.	Section 246AF(2) <i>Building Act 1975</i>	Schedule 2 - Limits and Conditions to the Exercising of Powers
Chief Executive Officer	Power to give the QBCC commissioner notice of the cancellation of the pool safety certificate for a regulated pool.	Section 246AF(3) <i>Building Act 1975</i>	Schedule 2 - Limits and Conditions to the Exercising of Powers
Chief Executive officer	Power to give a show cause notice before cancelling a pool safety certificate.	Section 246AG(1) <i>Building Act 1975</i>	Schedule 2 - Limits and Conditions to the Exercising of Powers
Chief Executive Officer	Power to consider submissions and decide whether to cancel a pool safety certificate.	Section 246AG(5) <i>Building Act 1975</i>	Schedule 2 - Limits and Conditions to the Exercising of Powers
Chief Executive officer	Power to give the owner notice of the decision.	Section 246AG(6) <i>Building Act 1975</i>	Schedule 2 - Limits and Conditions to the Exercising of Powers

REGISTER OF DELEGATIONS - COUNCIL TO CEO***Building Act 1975***

DELEGATE	DESCRIPTION OF POWER DELEGATED	LEGISLATION	CONDITIONS TO WHICH THE DELEGATION IS SUBJECT
Chief Executive officer	Power to give the owner an information notice about the decision.	Section 246AG(7) <i>Building Act 1975</i>	Schedule 2 - Limits and Conditions to the Exercising of Powers
Chief Executive officer	Power to appoint or employ a pool safety inspector to conduct an inspection of a pool in the circumstances referred to in subsection (1).	Section 246AH <i>Building Act 1975</i>	Schedule 2 - Limits and Conditions to the Exercising of Powers
Chief Executive officer	Power to keep a record of a notice mentioned in section 246ADA(1) and the results of the inspection carried out under section 246ADA.	Section 246AIA <i>Building Act 1975</i>	Schedule 2 - Limits and Conditions to the Exercising of Powers
Chief Executive Officer	Power to comply with a request for information from the QBCC commissioner.	Section 246AIB(2) <i>Building Act 1975</i>	Schedule 2 - Limits and Conditions to the Exercising of Powers
Chief Executive Officer	Power to give the QBCC commissioner notice of each existing regulated pool in Council's local government area of which it has a record.	Section 246AQ <i>Building Act 1975</i>	Schedule 2 - Limits and Conditions to the Exercising of Powers
Chief Executive Officer	Power to give the swimming pool safety advisory information to the owner of each non-certificate regulated pool in its local government area.	Section 246ATC <i>Building Act 1975</i>	Schedule 2 - Limits and Conditions to the Exercising of Powers
Chief Executive Officer	Power to, by gazette notice, designate land as a transport noise corridor.	Section 246X <i>Building Act 1975</i>	Schedule 2 - Limits and Conditions to the Exercising of Powers
Chief Executive Officer	Power to give a notice ('enforcement notice') to the owner of a building, structure or building work.	Section 248(1) <i>Building Act 1975</i>	Schedule 2 - Limits and Conditions to the Exercising of Powers
Chief Executive Officer	Power to give an enforcement notice to a person who does not comply with a particular matter in the <i>Building Act 1975</i> .	Section 248(2) <i>Building Act 1975</i>	Schedule 2 - Limits and Conditions to the Exercising of Powers
Chief Executive Officer	Power to give a person a show cause notice.	Section 248(3) <i>Building Act 1975</i>	Schedule 2 - Limits and Conditions to the Exercising of Powers
Chief Executive Officer	Power, as local government, to make a complaint for an offence against section 245G(1) of the <i>Building Act 1975</i> .	Section 256(2)(d) <i>Building Act 1975</i>	Schedule 2 - Limits and Conditions to the Exercising of Powers
Chief Executive Officer	Power, as local government, to make a complaint for an offence against section 245K, 245L or 246AR(2) of the <i>Building Act 1975</i> .	Section 256(2)(e) <i>Building Act 1975</i>	Schedule 2 - Limits and Conditions to the Exercising of Powers
Chief Executive Officer	Power, as local government, to make a complaint for an offence against section 246AD(2) or 246AJ(4) of the <i>Building Act 1975</i> .	Section 256(2)(f) <i>Building Act 1975</i>	Schedule 2 - Limits and Conditions to the Exercising of Powers
Chief Executive Officer	Power, as local government, to make a complaint for an offence against section 246AP(2) of the <i>Building Act 1975</i> .	Section 256(2)(g) <i>Building Act 1975</i>	Schedule 2 - Limits and Conditions to the Exercising of Powers
Chief Executive Officer	Power, as local government, to make a complaint for an offence against chapter 8, part 4, division 5, subdivision 2, other than section 246ATH(2) of the <i>Building Act 1975</i> .	Section 256(2)(h) <i>Building Act 1975</i>	Schedule 2 - Limits and Conditions to the Exercising of Powers

REGISTER OF DELEGATIONS - COUNCIL TO CEO***Building Act 1975***

DELEGATE	DESCRIPTION OF POWER DELEGATED	LEGISLATION	CONDITIONS TO WHICH THE DELEGATION IS SUBJECT
Chief Executive Officer	Power, as local government, to authorise a person to make a complaint for an offence against chapter 8, part 4, division 5, subdivision 2, other than section 246ATH(2) of the <i>Building Act 1975</i> .	Section 256(2)(h) <i>Building Act 1975</i>	Schedule 2 - Limits and Conditions to the Exercising of Powers
Chief Executive Officer	Power, as local government, to make a complaint for an offence against chapter 8, part 5 of the <i>Building Act 1975</i> .	Section 256(2)(i) <i>Building Act 1975</i>	Schedule 2 - Limits and Conditions to the Exercising of Powers
Chief Executive Officer	Power, as local government, to authorise a person to make a complaint for an offence against chapter 8, part 5 of the <i>Building Act 1975</i> .	Section 256(2)(i) <i>Building Act 1975</i>	Schedule 2 - Limits and Conditions to the Exercising of Powers
Chief Executive Officer	Power, as local government, to make a complaint for an offence in the expired <i>Building Regulation 2006</i> , part 4A.	Section 256(2)(k) <i>Building Act 1975</i>	Schedule 2 - Limits and Conditions to the Exercising of Powers
Chief Executive Officer	Power, as local government, to authorise a person to make a complaint for an offence in the expired <i>Building Regulation 2006</i> , part 4A.	Section 256(2)(k) <i>Building Act 1975</i>	Schedule 2 - Limits and Conditions to the Exercising of Powers
Chief Executive Officer	Power, as local government, to make a complaint for an offence in the <i>Building Act 1975</i> other than an offence listed in section 256(2)(a)-(j) of the <i>Building Act</i> .	Section 256(2)(l) <i>Building Act 1975</i>	Schedule 2 - Limits and Conditions to the Exercising of Powers
Chief Executive Officer	Power to extend the time for an owner of a swimming pool to comply with section 235 (where an extension under section 49H(1)(b) of the <i>Local Government Act 1936</i> is still in force.	Section 262 <i>Building Act 1975</i>	Schedule 2 - Limits and Conditions to the Exercising of Powers

REGISTER OF DELEGATIONS - COUNCIL TO CEO***Building Fire Safety Regulation 2008***

DELEGATE	DESCRIPTION OF POWER DELEGATED	LEGISLATION	CONDITIONS TO WHICH THE DELEGATION IS SUBJECT
Chief Executive Officer	Power, as the occupier of a building, to take reasonable steps to ensure that a person does not obstruct an evacuation route of the building.	Section 8(3) <i>Building Fire Safety Regulation 2008</i>	Schedule 2 - Limits and Conditions to the Exercising of Powers
Chief Executive Officer	Power, as the occupier of a building, to ensure that a door on an evacuation route of the building is not locked, if the occupier knows, or reasonably ought to know, that a person is within the building on the internal side of the door.	Section 11(2) <i>Building Fire Safety Regulation 2008</i>	Schedule 2 - Limits and Conditions to the Exercising of Powers
Chief Executive Officer	Power, as the occupier of a building, in the circumstances set out in subsection 12(1), to ensure that a door on an evacuation route of the building cannot be locked in a way that would be likely to unduly restrict, hinder or delay a custodian for the occupant in opening the door.	Section 12(3) <i>Building Fire Safety Regulation 2008</i>	Schedule 2 - Limits and Conditions to the Exercising of Powers
Chief Executive Officer	Power, as the owner or occupier of a building, to ensure that a person does not:- (a) install or alter a mechanical ventilation or air conditioning system in the building in contravention of subsection 13(1); or (b) do another act in contravention of subsection 13(2).	Section 13(4) <i>Building Fire Safety Regulation 2008</i>	Schedule 2 - Limits and Conditions to the Exercising of Powers
Chief Executive Officer	Power, as the occupier of a building, to ensure that the number of persons in the building at any 1 time is not more than the maximum number that may be accommodated under subsection 16(1) or (2).	Section 16 <i>Building Fire Safety Regulation 2008</i>	Schedule 2 - Limits and Conditions to the Exercising of Powers
Chief Executive Officer	Power, as the occupier of a building, to ensure that the fire and evacuation plan for the building:- (a) is kept in written form; and (b) states the matters mentioned in subsection 21(3); and (c) includes:- (i) the evacuation diagram of the building; and (ii) if an evacuation diagram has been made for a part of the building—the evacuation diagram of the part of the building.	Section 21(2) <i>Building Fire Safety Regulation 2008</i>	Schedule 2 - Limits and Conditions to the Exercising of Powers
Chief Executive Officer	Power, as a managing entity, in the circumstances set out in subsection 22(1), to ensure that the fire and evacuation plan takes into account the evacuation coordination procedures stated in the fire and evacuation plans for all parts of the building occupied by secondary occupiers.	Section 22(2) <i>Building Fire Safety Regulation 2008</i>	Schedule 2 - Limits and Conditions to the Exercising of Powers

REGISTER OF DELEGATIONS - COUNCIL TO CEO***Building Fire Safety Regulation 2008***

DELEGATE	DESCRIPTION OF POWER DELEGATED	LEGISLATION	CONDITIONS TO WHICH THE DELEGATION IS SUBJECT
Chief Executive Officer	Power, as a secondary occupier of part of a multi-occupancy building, in the circumstances set out in subsection 23(1), to ensure that the fire and evacuation plan for the part of the building complements the evacuation coordination procedures under the fire and evacuation plan kept by the managing entity for the building.	Section 23(2) <i>Building Fire Safety Regulation 2008</i>	Schedule 2 - Limits and Conditions to the Exercising of Powers
Chief Executive Officer	Power, as the occupier of a building, in the circumstances set out in subsection 24(1), to ensure that:- (a) a record of the fire safety management procedure is included in the building's fire and evacuation plan; and (b) the plan adequately reflects the procedure.	Section 24(2) <i>Building Fire Safety Regulation 2008</i>	Schedule 2 - Limits and Conditions to the Exercising of Powers
Chief Executive Officer	Power, as the occupier of a building, to:- (a) take reasonable steps to obtain the relevant approval documents for the building; and (b) keep a relevant approval document for the building, or a copy of the document, with the building's fire and evacuation plan.	Sections 25(1) and (2) <i>Building Fire Safety Regulation 2008</i>	Schedule 2 - Limits and Conditions to the Exercising of Powers
Chief Executive Officer	Power, as the occupier of a building, to:- (a) ensure the fire and evacuation plan for the building is made available for inspection in the building during its normal business hours; and (b) allow an interested person to inspect the fire and evacuation plan free of charge.	Section 26(1) <i>Building Fire Safety Regulation 2008</i>	Schedule 2 - Limits and Conditions to the Exercising of Powers
Chief Executive Officer	Power, as the occupier of a building, to:- (a) inspect the fire and evacuation plan for the building at any reasonable time; and (b) copy the plan.	Section 26(2) <i>Building Fire Safety Regulation 2008</i>	Schedule 2 - Limits and Conditions to the Exercising of Powers
Chief Executive Officer	Power, as the occupier of a building, to change the fire evacuation plan in the circumstances listed in subsection 27(1).	Section 27(1) <i>Building Fire Safety Regulation 2008</i>	Schedule 2 - Limits and Conditions to the Exercising of Powers
Chief Executive Officer	Power, as the managing entity of a multi-occupancy building who changes the fire and evacuation plan for the building, to give written notice of the change.	Section 27(2) <i>Building Fire Safety Regulation 2008</i>	Schedule 2 - Limits and Conditions to the Exercising of Powers
Chief Executive Officer	Power, as the secondary occupier of a part of a multi-occupancy building who changes the fire and evacuation plan for the part of the building, to give written notice of the change.	Section 27(4) <i>Building Fire Safety Regulation 2008</i>	Schedule 2 - Limits and Conditions to the Exercising of Powers

REGISTER OF DELEGATIONS - COUNCIL TO CEO***Building Fire Safety Regulation 2008***

DELEGATE	DESCRIPTION OF POWER DELEGATED	LEGISLATION	CONDITIONS TO WHICH THE DELEGATION IS SUBJECT
Chief Executive Officer	Power, as the occupier of a building, to:- (a) carry out a review of the fire and evacuation plan for the building; (b) keep a written record of the review; and (c) if the building is a high occupancy building—give a copy of the record to the fire safety adviser for the building.	Sections 28(1) and (2) <i>Building Fire Safety Regulation 2008</i>	Schedule 2 - Limits and Conditions to the Exercising of Powers
Chief Executive Officer	Power, as the occupier of a building, to display evacuation signs and evacuation diagrams for the building in compliance with subsections 30(2) and (3).	Section 30(1) <i>Building Fire Safety Regulation 2008</i>	Schedule 2 - Limits and Conditions to the Exercising of Powers
Chief Executive Officer	Power, as the occupier of a building in the circumstances set out in subsection 32(1), to:- (a) give the person general evacuation instructions and first-response evacuation instructions for the building; and (b) give the evacuation coordination instructions for the building to the persons responsible for carrying out the evacuation coordination procedures under the fire and evacuation plan for the building.	Sections 32(2) and (3) <i>Building Fire Safety Regulation 2008</i>	Schedule 2 - Limits and Conditions to the Exercising of Powers
Chief Executive Officer	Power, as the occupier of a high occupancy building, to appoint a person who holds a current building fire safety qualification as the fire safety adviser for the building.	Section 34(1) <i>Building Fire Safety Regulation 2008</i>	Schedule 2 - Limits and Conditions to the Exercising of Powers
Chief Executive Officer	Power, as the occupier of a building, to give general evacuation instructions for the building to each person working in the building at intervals of not more than 1 year.	Section 35(1) <i>Building Fire Safety Regulation 2008</i>	Schedule 2 - Limits and Conditions to the Exercising of Powers
Chief Executive Officer	Power, as the occupier of a building, to give general evacuation instructions for the building to a person who starts working in the building no later than 2 days after the person starts working in the building.	Section 35(2) <i>Building Fire Safety Regulation 2008</i>	Schedule 2 - Limits and Conditions to the Exercising of Powers
Chief Executive Officer	Power, as the occupier of a building in the circumstances set out in subsection 35(3), to give the general evacuation instructions for the building, as changed, to each person working in the building no later than 1 month after the change.	Section 35(4) <i>Building Fire Safety Regulation 2008</i>	Schedule 2 - Limits and Conditions to the Exercising of Powers
Chief Executive Officer	Power, as the occupier of a building, to give first-response evacuation instructions for the building to each person working in the building at intervals of not more than 2 years.	Section 36(1) and 37 <i>Building Fire Safety Regulation 2008</i>	Schedule 2 - Limits and Conditions to the Exercising of Powers

REGISTER OF DELEGATIONS - COUNCIL TO CEO***Building Fire Safety Regulation 2008***

DELEGATE	DESCRIPTION OF POWER DELEGATED	LEGISLATION	CONDITIONS TO WHICH THE DELEGATION IS SUBJECT
Chief Executive Officer	Power, as the occupier of a building, to give first-response evacuation instructions for the building to a person who starts working in the building no later than 1 month after the person starts working in the building.	Section 36(2) and 37 <i>Building Fire Safety Regulation 2008</i>	Schedule 2 - Limits and Conditions to the Exercising of Powers
Chief Executive Officer	Power, as the occupier of a building in the circumstances set out in subsection 36(3), to give the first-response evacuation instructions for the building, as changed, to each person working in the building no later than 1 month after the change.	Sections 36(4) and 37 <i>Building Fire Safety Regulation 2008</i>	Schedule 2 - Limits and Conditions to the Exercising of Powers
Chief Executive Officer	Power, as the occupier of a building, to give the evacuation coordination instructions for the building to the responsible persons.	Section 38(1) <i>Building Fire Safety Regulation 2008</i>	Schedule 2 - Limits and Conditions to the Exercising of Powers
Chief Executive Officer	Power, as the occupier of a building in the circumstances set out in subsection 38(3), to give the evacuation coordination instructions for the building, as changed, to the responsible persons no later than 1 month after the change.	Section 38(4) <i>Building Fire Safety Regulation 2008</i>	Schedule 2 - Limits and Conditions to the Exercising of Powers
Chief Executive Officer	Power, as the occupier of a building in the circumstances set out in subsection 39(1), to give the evacuation coordination instructions to the person within 1 month before the person becomes responsible for carrying out the evacuation coordination procedure.	Section 39(2) <i>Building Fire Safety Regulation 2008</i>	Schedule 2 - Limits and Conditions to the Exercising of Powers
Chief Executive Officer	Power, as an entity who start to occupy a building, to give the evacuation coordination instructions for the building to the persons responsible for carrying out the evacuation coordination procedures under the building's fire and evacuation plan.	Section 40(2) <i>Building Fire Safety Regulation 2008</i>	Schedule 2 - Limits and Conditions to the Exercising of Powers
Chief Executive Officer	Power, as the occupier of a budget accommodation building, to ensure that an evacuation of the building is carried out in accordance with the building's fire and evacuation plan at intervals of not more than 1 year.	Section 43(2) <i>Building Fire Safety Regulation 2008</i>	Schedule 2 - Limits and Conditions to the Exercising of Powers
Chief Executive Officer	Power, as the occupier of a building other than a budget accommodation, to ensure that an evacuation of the building is carried out in accordance with the requirements of the subsection.	Section 44(2) <i>Building Fire Safety Regulation 2008</i>	Schedule 2 - Limits and Conditions to the Exercising of Powers
Chief Executive Officer	Power, as the occupier of a building, to keep a fire and evacuation instruction record for each occasion fire and evacuation instructions for the building are given to a person.	Section 45(1) <i>Building Fire Safety Regulation 2008</i>	Schedule 2 - Limits and Conditions to the Exercising of Powers

REGISTER OF DELEGATIONS - COUNCIL TO CEO***Building Fire Safety Regulation 2008***

DELEGATE	DESCRIPTION OF POWER DELEGATED	LEGISLATION	CONDITIONS TO WHICH THE DELEGATION IS SUBJECT
Chief Executive Officer	Power, as the occupier of a building, to keep an evacuation practice record of each evacuation of the building carried out under section 43 or 44.	Section 46(1) <i>Building Fire Safety Regulation 2008</i>	Schedule 2 - Limits and Conditions to the Exercising of Powers
Chief Executive Officer	Power, as the owner of an accommodation unit in a building, to display in the unit a sign that complies with subsections 48(1) and (2).	Sections 48(1) and (2) <i>Building Fire Safety Regulation 2008</i>	Schedule 2 - Limits and Conditions to the Exercising of Powers
Chief Executive Officer	Power, as the occupier of a building, to ensure that maintenance of each prescribed fire safety installation for the building is carried out by an appropriately qualified person.	Section 54(1) <i>Building Fire Safety Regulation 2008</i>	Schedule 2 - Limits and Conditions to the Exercising of Powers
Chief Executive Officer	Power, as the occupier of a building, to ensure that each prescribed fire safety installation for the building is inspected and tested at intervals in compliance with QDC, part MP6.1.	Section 54(2) <i>Building Fire Safety Regulation 2008</i>	Schedule 2 - Limits and Conditions to the Exercising of Powers
Chief Executive Officer	Power, as the occupier of a building in the circumstances set out in subsection 54(3), to ensure that the repair is carried out or the corrective action is taken.	Section 54(4) <i>Building Fire Safety Regulation 2008</i>	Schedule 2 - Limits and Conditions to the Exercising of Powers
Chief Executive Officer	Power, as the occupier of a building, to keep a record of maintenance, in compliance with subsections 55(2) and (3), for the maintenance of each prescribed fire safety installation for the building.	Section 55(1) <i>Building Fire Safety Regulation 2008</i>	Schedule 2 - Limits and Conditions to the Exercising of Powers
Chief Executive Officer	Power, as the occupier of a building, to:- (a) prepare an occupier statement; (b) keep a copy of each occupier statement with the record of maintenance; and (c) give the commissioner a copy of the statement.	Section 55A <i>Building Fire Safety Regulation 2008</i>	Schedule 2 - Limits and Conditions to the Exercising of Powers
Chief Executive Officer	Power, as an occupier in the circumstances listed in subsection 55B(1), to keep with the fire safety management plan for the building:- (a) the record of maintenance for the building; and (b) the occupier statements prepared under section 55A for the building.	Section 55B(2) <i>Building Fire Safety Regulation 2008</i>	Schedule 2 - Limits and Conditions to the Exercising of Powers
Chief Executive Officer	Power, as the applicant for whom the assessment service has been provided, to pay the amount.	Section 57(4) <i>Building Fire Safety Regulation 2008</i>	Schedule 2 - Limits and Conditions to the Exercising of Powers
Chief Executive Officer	Power, as the applicant for the stated building work, to pay the base fee.	Section 59(2) <i>Building Fire Safety Regulation 2008</i>	Schedule 2 - Limits and Conditions to the Exercising of Powers
Chief Executive Officer	Power, as the applicant for the stated building work other than stated building work mentioned in section 59, to pay the base fee and the special fire service fee.	Section 60(2) <i>Building Fire Safety Regulation 2008</i>	Schedule 2 - Limits and Conditions to the Exercising of Powers

REGISTER OF DELEGATIONS - COUNCIL TO CEO***Building Fire Safety Regulation 2008***

DELEGATE	DESCRIPTION OF POWER DELEGATED	LEGISLATION	CONDITIONS TO WHICH THE DELEGATION IS SUBJECT
Chief Executive Officer	Power, as the applicant for the stated building work, to pay the assessment and inspection fee, the research fee, the fire engineering brief consultation fee and the fire engineering brief meeting fee.	Section 62(1) <i>Building Fire Safety Regulation 2008</i>	Schedule 2 - Limits and Conditions to the Exercising of Powers
Chief Executive Officer	Power, as the applicant in the circumstances listed in subsection 63(1), to pay the research fee and the minor performance meeting fee.	Section 63(2) <i>Building Fire Safety Regulation 2008</i>	Schedule 2 - Limits and Conditions to the Exercising of Powers
Chief Executive Officer	Power, as the applicant in the circumstances listed in subsection 64(1), to pay the service the reasonable travelling and accommodation costs of the representative attending the meeting.	Section 64(2) <i>Building Fire Safety Regulation 2008</i>	Schedule 2 - Limits and Conditions to the Exercising of Powers
Chief Executive Officer	Power, as the applicant for stated building work that is combustible cladding rectification work only, to pay the pay the service a fee for assessing or inspecting a required special fire service for the stated building work	Section 64A(2) <i>Building Fire Safety Regulation 2008</i>	Schedule 2 - Limits and Conditions to the Exercising of Powers
Chief Executive Officer	Power, as the applicant in the circumstances listed in subsection 65(1), to pay the reassessment fee.	Section 65(2) <i>Building Fire Safety Regulation 2008</i>	Schedule 2 - Limits and Conditions to the Exercising of Powers
Chief Executive Officer	Power, as the applicant in the circumstances listed in subsection 66(1), to pay the general inspection fee.	Section 66(2) <i>Building Fire Safety Regulation 2008</i>	Schedule 2 - Limits and Conditions to the Exercising of Powers
Chief Executive Officer	Power, as the applicant in the circumstances listed in subsection 67(1), to pay the general inspection fee.	Section 67(2) <i>Building Fire Safety Regulation 2008</i>	Schedule 2 - Limits and Conditions to the Exercising of Powers
Chief Executive Officer	Power, as the applicant in the circumstances listed in subsection 68(1), to pay the reinspection fee.	Section 68(2) <i>Building Fire Safety Regulation 2008</i>	Schedule 2 - Limits and Conditions to the Exercising of Powers
Chief Executive Officer	Power, as the owner of the building in the circumstances listed in subsection 69(1), to pay the general inspection fee.	Section 69(2) <i>Building Fire Safety Regulation 2008</i>	Schedule 2 - Limits and Conditions to the Exercising of Powers
Chief Executive Officer	Power, as the owner or occupier of the building in the circumstances listed in subsection 71(1), to keep a copy of the plan or document in the way required by the subsection.	Section 71(2) <i>Building Fire Safety Regulation 2008</i>	Schedule 2 - Limits and Conditions to the Exercising of Powers
Chief Executive Officer	Power, as a person who proposes to make a building development application in the circumstances listed in subsection 74(1), to pay the fees required by the subsection.	Section 74(2) <i>Building Fire Safety Regulation 2008</i>	Schedule 2 - Limits and Conditions to the Exercising of Powers
Chief Executive Officer	Power, as a person with an interest in a building who gives the service a written request for a fire safety report for the building, to pay the fee.	Section 75(2) <i>Building Fire Safety Regulation 2008</i>	Schedule 2 - Limits and Conditions to the Exercising of Powers

REGISTER OF DELEGATIONS - COUNCIL TO CEO***Building Regulation 2021***

DELEGATE	DESCRIPTION OF POWER DELEGATED	LEGISLATION	CONDITIONS TO WHICH THE DELEGATION IS SUBJECT
Chief Executive Officer	Power, if it is not practicable to show each of the designated bush fire prone areas in Council's planning scheme maps, to:- (a) prepare maps showing the areas; (b) state the date each area was designated as a bush fire prone area; and (c) ensure the maps are updated.	Section 7(4) <i>Building Regulation 2021</i>	Schedule 2 - Limits and Conditions to the Exercising of Powers
Chief Executive Officer	Power to keep a register of the flood hazard areas Council designates and when each designation was made.	Section 8(4) <i>Building Regulation 2021</i>	Schedule 2 - Limits and Conditions to the Exercising of Powers
Chief Executive Officer	Power, in the circumstances listed in subsection 56(1), to take enforcement action against the builder.	Section 56(2) <i>Building Regulation 2021</i>	Schedule 2 - Limits and Conditions to the Exercising of Powers
Chief Executive Officer	Power, in the circumstances listed in subsection 56(3), to notify the QBCC of the builder's non-compliance with the enforcement notice.	Section 56(3)(a) <i>Building Regulation 2021</i>	Schedule 2 - Limits and Conditions to the Exercising of Powers
Chief Executive Officer	Power, as a referral agency in the circumstances listed in subsection 65(1), to give the builder and the building certifier a notice stating it will not inspect the building work or inspect or test the service.	Section 65(2) <i>Building Regulation 2021</i>	Schedule 2 - Limits and Conditions to the Exercising of Powers
Chief Executive Officer	Power, as a referral agency in the circumstances listed in subsection 65(1), to:- (a) inspect the work or inspect or test the service; (b) give the builder and the building certifier a notice stating the referral agency aspects comply with the building development approval or the referral agency aspects do not comply with the approval, and the reasons why they do not comply	Section 65(3) <i>Building Regulation 2021</i>	Schedule 2 - Limits and Conditions to the Exercising of Powers
Chief Executive Officer	Power, as an assessment manager in the circumstances listed in subsection 88(1), to give Queensland Fire and Rescue a notice in the approved form.	Section 88(2) <i>Building Regulation 2021</i>	Schedule 2 - Limits and Conditions to the Exercising of Powers

REGISTER OF DELEGATIONS - COUNCIL TO CEO

Building Regulation 2021

DELEGATE	DESCRIPTION OF POWER DELEGATED	LEGISLATION	CONDITIONS TO WHICH THE DELEGATION IS SUBJECT
Chief Executive Officer	Power as the prescribed person for a temporary accommodation building to ensure:- (a) a code checklist is completed for the temporary accommodation building; and (b) a copy of the checklist is clearly displayed on or near the temporary accommodation building.	Section 89(2) <i>Building Regulation 2021</i>	Schedule 2 - Limits and Conditions to the Exercising of Powers

REGISTER OF DELEGATIONS - COUNCIL TO CEO***Building Regulation 2006***

DELEGATE	DESCRIPTION OF POWER DELEGATED	LEGISLATION	CONDITIONS TO WHICH THE DELEGATION IS SUBJECT
Chief Executive Officer	Power as an owner to:- (a) register, by using the online system, the owner's name and the address of the owner's private building; and (b) give a copy of a completed combustible cladding checklist (part 1) for the building to the QBCC by using the online system. <i>NB This provision only applies if Council owns the building jointly with one or more private entities and the private entities own more than 50% of the building. This provision continues in force by virtue of section 95 of the Building Regulation 2021.</i>	Section 16Q(1) <i>Building Regulation 2006</i>	Schedule 2 - Limits and Conditions to the Exercising of Powers
Chief Executive Officer	Power as an owner to apply to the QBCC commissioner to extend the time for complying with subsection (1). <i>NB This provision only applies if Council owns the building jointly with one or more private entities and the private entities own more than 50% of the building. This provision continues in force by virtue of section 95 of the Building Regulation 2021.</i>	Section 16Q(2) <i>Building Regulation 2006</i>	Schedule 2 - Limits and Conditions to the Exercising of Powers
Chief Executive Officer	Power as an owner to keep the completed combustible cladding checklist for the owner's private building in the way provided in subsections (a) and (b). <i>NB This provision only applies if Council owns the building jointly with one or more private entities and the private entities own more than 50% of the building. This provision continues in force by virtue of section 95 of the Building Regulation 2021.</i>	Section 16R <i>Building Regulation 2006</i>	Schedule 2 - Limits and Conditions to the Exercising of Powers

REGISTER OF DELEGATIONS - COUNCIL TO CEO***Building Regulation 2006***

DELEGATE	DESCRIPTION OF POWER DELEGATED	LEGISLATION	CONDITIONS TO WHICH THE DELEGATION IS SUBJECT
Chief Executive Officer	Power, as an owner who knows or suspects that the building is an affected private building, to give the QBCC notice of that knowledge or suspicion. <i>NB This provision only applies if Council owns the building jointly with one or more private entities and the private entities own more than 50% of the building. This provision continues in force by virtue of section 95 of the Building Regulation 2021.</i>	Section 16S(2)(b) <i>Building Regulation 2006</i>	Schedule 2 - Limits and Conditions to the Exercising of Powers
Chief Executive Officer	Power, as an owner to which section 16S applies, to give to the QBCC:- (a) a completed combustible cladding checklist (part 2) for the owner's private building; and (b) a building industry professional statement. <i>NB This provision only applies if Council owns the building jointly with one or more private entities and the private entities own more than 50% of the building. This provision continues in force by virtue of section 95 of the Building Regulation 2021.</i>	Section 16T(1) <i>Building Regulation 2006</i>	Schedule 2 - Limits and Conditions to the Exercising of Powers
Chief Executive Officer	Power, as an owner to which section 16S applies, to apply to the QBCC commissioner to extend the time for complying with subsection (1). <i>NB This provision only applies if Council owns the building jointly with one or more private entities and the private entities own more than 50% of the building. This provision continues in force by virtue of section 95 of the Building Regulation 2021.</i>	Section 16T(3) <i>Building Regulation 2006</i>	Schedule 2 - Limits and Conditions to the Exercising of Powers

REGISTER OF DELEGATIONS - COUNCIL TO CEO***Building Regulation 2006***

DELEGATE	DESCRIPTION OF POWER DELEGATED	LEGISLATION	CONDITIONS TO WHICH THE DELEGATION IS SUBJECT
Chief Executive Officer	Power, as an owner to which section 16S applies, to keep the completed combustible cladding checklist (part 2) and a building industry professional statement for the owner's private building in the way provided in subsections (a) and (b). <i>NB This provision only applies if Council owns the building jointly with one or more private entities and the private entities own more than 50% of the building. This provision continues in force by virtue of section 95 of the Building Regulation 2021.</i>	Section 16U <i>Building Regulation 2006</i>	Schedule 2 - Limits and Conditions to the Exercising of Powers
Chief Executive Officer	Power, as an owner to which section 16V applies, to give to the QBCC, the name and registration number of the fire engineer engaged by the owner for complying with part 4A, division 2, subdivision 3. <i>NB This provision only applies if Council owns the building jointly with one or more private entities and the private entities own more than 50% of the building. This provision continues in force by virtue of section 95 of the Building Regulation 2021.</i>	Section 16W(1) <i>Building Regulation 2006</i>	Schedule 2 - Limits and Conditions to the Exercising of Powers
Chief Executive Officer	Power, as an owner to which section 16V applies, to apply to the QBCC commissioner to extend the time for complying with subsection (1). <i>NB This provision only applies if Council owns the building jointly with one or more private entities and the private entities own more than 50% of the building. This provision continues in force by virtue of section 95 of the Building Regulation 2021.</i>	Section 16W(2) <i>Building Regulation 2006</i>	Schedule 2 - Limits and Conditions to the Exercising of Powers

REGISTER OF DELEGATIONS - COUNCIL TO CEO***Building Regulation 2006***

DELEGATE	DESCRIPTION OF POWER DELEGATED	LEGISLATION	CONDITIONS TO WHICH THE DELEGATION IS SUBJECT
Chief Executive Officer	Power, as an owner to which section 16V applies, to give to the QBCC a copy of each of the following documents for the owner's private building:- (a) a completed combustible cladding checklist (part 3); (b) a building fire safety risk assessment; and (c) a fire engineer statement. <i>NB This provision only applies if Council owns the building jointly with one or more private entities and the private entities own more than 50% of the building. This provision continues in force by virtue of section 95 of the Building Regulation 2021.</i>	Section 16X(1) <i>Building Regulation 2006</i>	Schedule 2 - Limits and Conditions to the Exercising of Powers
Chief Executive Officer	Power, as an owner to which section 16V applies, to apply to the QBCC commissioner to extend the time for complying with subsection (1). <i>NB This provision only applies if Council owns the building jointly with one or more private entities and the private entities own more than 50% of the building. This provision continues in force by virtue of section 95 of the Building Regulation 2021.</i>	Section 16X(4) <i>Building Regulation 2006</i>	Schedule 2 - Limits and Conditions to the Exercising of Powers
Chief Executive Officer	Power, as an owner to which section 16V applies, to keep the documents listed in subsection (1) for the owner's private building for the period provided in subsections (2) and/or (3). <i>NB This provision only applies if Council owns the building jointly with one or more private entities and the private entities own more than 50% of the building. This provision continues in force by virtue of section 95 of the Building Regulation 2021.</i>	Section 16Y <i>Building Regulation 2006</i>	Schedule 2 - Limits and Conditions to the Exercising of Powers

REGISTER OF DELEGATIONS - COUNCIL TO CEO***Building Regulation 2006***

DELEGATE	DESCRIPTION OF POWER DELEGATED	LEGISLATION	CONDITIONS TO WHICH THE DELEGATION IS SUBJECT
Chief Executive Officer	Power, as an owner to which subsection 16Z applies, to display an affected private building notice in compliance with subsections (2) and (3). <i>NB This provision only applies if Council owns the building jointly with one or more private entities and the private entities own more than 50% of the building. This provision continues in force by virtue of section 95 of the Building Regulation 2021.</i>	Section 16ZA(1) <i>Building Regulation 2006</i>	Schedule 2 - Limits and Conditions to the Exercising of Powers
Chief Executive Officer	Power, as an owner to which subsection 16Z applies, to give the QBCC, in the approved way, a compliance notice. <i>NB This provision only applies if Council owns the building jointly with one or more private entities and the private entities own more than 50% of the building. This provision continues in force by virtue of section 95 of the Building Regulation 2021.</i>	Sections 16ZA(4) and (5) <i>Building Regulation 2006</i>	Schedule 2 - Limits and Conditions to the Exercising of Powers
Chief Executive Officer	Power, as an owner to which subsection 16Z applies of a building that comprises two or more lots, to, if there is a body corporate roll kept for the building, give a copy of the building fire safety risk assessment to each lot owner, and each leasehold interest holder, for a lot in the building. <i>NB This provision only applies if Council owns the building jointly with one or more private entities and the private entities own more than 50% of the building. This provision continues in force by virtue of section 95 of the Building Regulation 2021.</i>	Section 16ZB(2) <i>Building Regulation 2006</i>	Schedule 2 - Limits and Conditions to the Exercising of Powers

REGISTER OF DELEGATIONS - COUNCIL TO CEO***Building Regulation 2006***

DELEGATE	DESCRIPTION OF POWER DELEGATED	LEGISLATION	CONDITIONS TO WHICH THE DELEGATION IS SUBJECT
Chief Executive Officer	Power, as an owner to which subsection 16Z applies of a building that comprises two or more lots, to, if there is not a body corporate roll kept for the building, leave a copy of the building fire safety risk assessment at, or post a copy of the building fire safety risk assessment to, the address of each lot in the building. <i>NB This provision only applies if Council owns the building jointly with one or more private entities and the private entities own more than 50% of the building. This provision continues in force by virtue of section 95 of the Building Regulation 2021.</i>	Section 16ZB(3) <i>Building Regulation 2006</i>	Schedule 2 - Limits and Conditions to the Exercising of Powers
Chief Executive Officer	Power, as an original owner, in the circumstance set out in subsection (1), to, before the ownership changes, give the new owner:- (a) a notice, in the approved form, about the extent to which the original owner has complied with part 4A; and (b) a copy of each document given by or to the original owner under this part. <i>NB This provision only applies if Council owns the building jointly with one or more private entities and the private entities own more than 50% of the building. This provision continues in force by virtue of section 95 of the Building Regulation 2021.</i>	Section 16ZD(2)(a) <i>Building Regulation 2006</i>	Schedule 2 - Limits and Conditions to the Exercising of Powers
Chief Executive Officer	Power, as an original owner, in the circumstance set out in subsection (1), to, before the ownership changes, give the QBCC a copy of the notice that is given to the new owner under subsection (2)(a)(i). <i>NB This provision only applies if Council owns the building jointly with one or more private entities and the private entities own more than 50% of the building. This provision continues in force by virtue of section 95 of the Building Regulation 2021.</i>	Section 16ZD(2)(b) <i>Building Regulation 2006</i>	Schedule 2 - Limits and Conditions to the Exercising of Powers

REGISTER OF DELEGATIONS - COUNCIL TO CEO***Building Regulation 2006***

DELEGATE	DESCRIPTION OF POWER DELEGATED	LEGISLATION	CONDITIONS TO WHICH THE DELEGATION IS SUBJECT
Chief Executive Officer	Power, as an original owner, to give the document/s referred to in subsection (1)(a) to the new owner before ownership of the building changes. <i>NB This provision only applies if Council owns the building jointly with one or more private entities and the private entities own more than 50% of the building. This provision continues in force by virtue of section 95 of the Building Regulation 2021.</i>	Section 16ZF(3) <i>Building Regulation 2006</i>	Schedule 2 - Limits and Conditions to the Exercising of Powers
Chief Executive Officer	Power, as an owner, to comply with a notice given by the QBCC. <i>NB This provision only applies if Council owns the building jointly with one or more private entities and the private entities own more than 50% of the building. This provision continues in force by virtue of section 95 of the Building Regulation 2021.</i>	Section 16ZM(2) <i>Building Regulation 2006</i>	Schedule 2 - Limits and Conditions to the Exercising of Powers
Chief Executive Officer	Power, as an owner of the building, to apply to the QBCC commissioner to replace the original checklist. <i>NB This provision only applies if Council owns the building jointly with one or more private entities and the private entities own more than 50% of the building. This provision continues in force by virtue of section 95 of the Building Regulation 2021.</i>	Section 16ZQ(2) <i>Building Regulation 2006</i>	Schedule 2 - Limits and Conditions to the Exercising of Powers
Chief Executive Officer	Power, as an owner of the building, comply with the notice given by the QBCC commissioner under subsections 16ZQ(3) or (4) <i>NB This provision only applies if Council owns the building jointly with one or more private entities and the private entities own more than 50% of the building. This provision continues in force by virtue of section 95 of the Building Regulation 2021.</i>	Section 16ZQ(5) <i>Building Regulation 2006</i>	Schedule 2 - Limits and Conditions to the Exercising of Powers

REGISTER OF DELEGATIONS - COUNCIL TO CEO***Child Safe Organisations Act 2024***

DELEGATE	DESCRIPTION OF POWER DELEGATED	LEGISLATION	CONDITIONS TO WHICH THE DELEGATION IS SUBJECT
Chief Executive Officer	Power, as a child safe entity, to implement and comply with child safe standards.	Section 11(1) <i>Child Safe Organisations Act 2024</i>	Schedule 2 - Limits and Conditions to the Exercising of Powers
Chief Executive Officer	Power to ask the Minister to declare that the Council is subject to the obligations under section 11.	Section 12(1) <i>Child Safe Organisations Act 2024</i>	Schedule 2 - Limits and Conditions to the Exercising of Powers
Chief Executive Officer	Power, as a child safe entity, to give the Commission a written response to an assessment report.	Section 17(2) <i>Child Safe Organisations Act 2024</i>	Schedule 2 - Limits and Conditions to the Exercising of Powers
Chief Executive Officer	Power to provide an enforceable undertaking.	Section 19(1) <i>Child Safe Organisations Act 2024</i>	Schedule 2 - Limits and Conditions to the Exercising of Powers
Chief Executive Officer	Power to apply to the Commission to amend an enforceable undertaking.	Section 20(1) <i>Child Safe Organisations Act 2024</i>	Schedule 2 - Limits and Conditions to the Exercising of Powers
Chief Executive Officer	Power to respond to the Commission's written notice of intention to publish a non-compliance.	Section 24(3) <i>Child Safe Organisations Act 2024</i>	Schedule 2 - Limits and Conditions to the Exercising of Powers
Chief Executive Officer	Power, as a prescribed CSS entity, to, for the purposes prescribed in subsections 48(2)(a), (b) and (c), disclose confidential information to another prescribed CSS entity.	Section 48(2) <i>Child Safe Organisations Act 2024</i>	Schedule 2 - Limits and Conditions to the Exercising of Powers
Chief Executive Officer	Power to, as a prescribed CSS or RCS entity, enter into a written agreement with the Commission about sharing or exchanging information under part 2 or 3.	Section 54 <i>Child Safe Organisations Act 2024</i>	Schedule 2 - Limits and Conditions to the Exercising of Powers
Chief Executive Officer	Power to make a record or disclosure of confidential information where it is a permitted use.	Section 56(3) <i>Child Safe Organisations Act 2024</i>	Schedule 2 - Limits and Conditions to the Exercising of Powers
Chief Executive Officer	Power to use confidential information or disclose it to someone for a permitted use under section 56(5).	Section 57(3) <i>Child Safe Organisations Act 2024</i>	Schedule 2 - Limits and Conditions to the Exercising of Powers
Chief Executive Officer	Power, as an occupier, to consent to the entry and to sign an acknowledgment of consent.	Section 77(1) <i>Child Safe Organisations Act 2024</i>	Schedule 2 - Limits and Conditions to the Exercising of Powers
Chief Executive Officer	Power to comply with a requirement made under section 86(1).	Section 87(1) <i>Child Safe Organisations Act 2024</i>	Schedule 2 - Limits and Conditions to the Exercising of Powers
Chief Executive Officer	Power to comply with a requirement made under section 91(3)(a).	Section 92(1) <i>Child Safe Organisations Act 2024</i>	Schedule 2 - Limits and Conditions to the Exercising of Powers
Chief Executive Officer	Power to claim compensation from the State if loss is incurred because of the exercise of power by or for an authorised officer.	Section 95(1) <i>Child Safe Organisations Act 2024</i>	Schedule 2 - Limits and Conditions to the Exercising of Powers
Chief Executive Officer	Power for apply to the Commission for an internal review of a reviewable decision.	Section 99(1) <i>Child Safe Organisations Act 2024</i>	Schedule 2 - Limits and Conditions to the Exercising of Powers
Chief Executive Officer	Power to provide the Commission with further information about an application for internal review.	Section 100(4) <i>Child Safe Organisations Act 2024</i>	Schedule 2 - Limits and Conditions to the Exercising of Powers
Chief Executive Officer	Power to apply to QCAT for an external review.	Section 101 <i>Child Safe Organisations Act 2024</i>	Schedule 2 - Limits and Conditions to the Exercising of Powers

REGISTER OF DELEGATIONS - COUNCIL TO CEO

Child Safe Organisations Act 2024

DELEGATE	DESCRIPTION OF POWER DELEGATED	LEGISLATION	CONDITIONS TO WHICH THE DELEGATION IS SUBJECT
Chief Executive Officer	Power to make a submission to the Commission.	Section 105(1) <i>Child Safe Organisations Act 2024</i>	Schedule 2 - Limits and Conditions to the Exercising of Powers
Chief Executive Officer	Power to consult with the Commission about a recommendation.	Section 105(3) <i>Child Safe Organisations Act 2024</i>	Schedule 2 - Limits and Conditions to the Exercising of Powers

REGISTER OF DELEGATIONS - COUNCIL TO CEO***Coastal Protection and Management Act 1995***

DELEGATE	DESCRIPTION OF POWER DELEGATED	LEGISLATION	CONDITIONS TO WHICH THE DELEGATION IS SUBJECT
Chief Executive Officer	Power to make submissions to the Minister regarding a draft coastal plan.	Section 25(2)(d) <i>Coastal Protection and Management Act 1995</i>	Schedule 2 - Limits and Conditions to the Exercising of Powers
Chief Executive Officer	Power to make a copy of a draft coastal plan available for inspection by the public.	Section 25(5) <i>Coastal Protection and Management Act 1995</i>	Schedule 2 - Limits and Conditions to the Exercising of Powers
Chief Executive Officer	Power to comply with a request from the Chief Executive to carry out particular activities necessary to implement a coastal plan.	Section 34(2) <i>Coastal Protection and Management Act 1995</i>	Schedule 2 - Limits and Conditions to the Exercising of Powers
Chief Executive Officer	Power to:- (a) make submissions to the Minister before a regulation, pursuant to section 54(1)(b), is made declaring, changing the boundaries of or abolishing a coastal management district; and (b) when making a submission, ask the Minister for a response on the submission.	Section 57 <i>Coastal Protection and Management Act 1995</i>	Schedule 2 - Limits and Conditions to the Exercising of Powers
Chief Executive Officer	Power to appeal against the chief executive's decision to give a coastal protection notice to Council.	Section 59(5) <i>Coastal Protection and Management Act 1995</i>	Schedule 2 - Limits and Conditions to the Exercising of Powers
Chief Executive Officer	Power to appeal against the chief executive's decision to give a tidal works notice to Council.	Section 60(7) <i>Coastal Protection and Management Act 1995</i>	Schedule 2 - Limits and Conditions to the Exercising of Powers
Chief Executive Officer	Power, as an owner of land or as a party with an interest in the land, to:- (a) give written notice to the chief executive claiming compensation at any time during, or within 3 months after, the chief executive's occupation and use of the land; and (b) make an agreement with the chief executive concerning the amount of compensation payable.	Section 68(5), (6) and (9) <i>Coastal Protection and Management Act 1995</i>	Schedule 2 - Limits and Conditions to the Exercising of Powers

REGISTER OF DELEGATIONS - COUNCIL TO CEO***Coastal Protection and Management Act 1995***

DELEGATE	DESCRIPTION OF POWER DELEGATED	LEGISLATION	CONDITIONS TO WHICH THE DELEGATION IS SUBJECT
Chief Executive Officer	Power to keep available for inspection by the public any document given to Council under section 70(2)(c) or 71(2)(b).	Section 72 <i>Coastal Protection and Management Act 1995</i>	Schedule 2 - Limits and Conditions to the Exercising of Powers
Chief Executive Officer	Power to make an application to the chief executive for an allocation of quarry material in tidal water.	Section 73 <i>Coastal Protection and Management Act 1995</i>	Schedule 2 - Limits and Conditions to the Exercising of Powers
Chief Executive Officer	Power to make a submission to the chief executive about Council's views on the removal of quarry material or placement of spoil regarding an application for allocation of quarry material.	Section 75(3)(c) <i>Coastal Protection and Management Act 1995</i>	Schedule 2 - Limits and Conditions to the Exercising of Powers
Chief Executive Officer	Power, as an allocation notice holder, to give the chief executive written notice:- (a) about the quantity of quarry material removed under the allocation in a period where a condition requires it; or (b) about the quantity of quarry material removed under the allocation in a quarter within 20 business days after the end of a quarter.	Section 80(2) <i>Coastal Protection and Management Act 1995</i>	Schedule 2 - Limits and Conditions to the Exercising of Powers
Chief Executive Officer	Power, as an allocation notice holder, to apply to the chief executive to transfer all or part of the allocation to another person.	Section 82 <i>Coastal Protection and Management Act 1995</i>	Schedule 2 - Limits and Conditions to the Exercising of Powers
Chief Executive Officer	Power, as an allocation notice holder, to apply to the chief executive officer to renew the allocation notice.	Section 83 <i>Coastal Protection and Management Act 1995</i>	Schedule 2 - Limits and Conditions to the Exercising of Powers
Chief Executive Officer	Power, as an allocation notice holder, to make representations to the chief executive showing why the allocation notice should not be amended, suspended or cancelled.	Section 86(1) <i>Coastal Protection and Management Act 1995</i>	Schedule 2 - Limits and Conditions to the Exercising of Powers
Chief Executive Officer	Power, as an allocation notice holder, to surrender the allocation.	Section 88 <i>Coastal Protection and Management Act 1995</i>	Schedule 2 - Limits and Conditions to the Exercising of Powers

REGISTER OF DELEGATIONS - COUNCIL TO CEO***Coastal Protection and Management Act 1995***

DELEGATE	DESCRIPTION OF POWER DELEGATED	LEGISLATION	CONDITIONS TO WHICH THE DELEGATION IS SUBJECT
Chief Executive Officer	Power to endorse a plan of subdivision with Council's acceptance of trusteeship of the reserve.	Section 115B(5)(a) <i>Coastal Protection and Management Act 1995</i>	Schedule 2 - Limits and Conditions to the Exercising of Powers
Chief Executive Officer	Power to certify a plan of subdivision which shows an artificial waterway.	Section 119(2) <i>Coastal Protection and Management Act 1995.</i>	Schedule 2 - Limits and Conditions to the Exercising of Powers
Chief Executive Officer	Power to maintain and keep clean each canal in its area and access channel for a canal in its area, whether or not the access channel is in its area.	Section 121 <i>Coastal Protection and Management Act 1995.</i>	Schedule 2 - Limits and Conditions to the Exercising of Powers
Chief Executive Officer	Power:- (a) as an owner of freehold land; or (b) an occupier of land, other than freehold land, adjacent to State tidal land; or (c) as a public utility provider; or (d) as a trustee under any law or agreement, to occupy and use State tidal land to carry out tidal works in accordance with a development permit or to maintain and use infrastructure constructed as part of tidal works.	Section 123(5) <i>Coastal Protection and Management Act 1995</i>	Schedule 2 - Limits and Conditions to the Exercising of Powers
Chief Executive Officer	Power:- (a) as an owner of freehold land adjacent to State tidal land; or (b) as an occupier of land, other than freehold land, adjacent to State tidal land ;or (c) as a public utility provider; or (d) as a trustee under any law or agreement, to ensure that tidal works are maintained in a safe condition.	Section 124 <i>Coastal Protection and Management Act 1995</i>	Schedule 2 - Limits and Conditions to the Exercising of Powers
Chief Executive Officer	Power, as an owner or occupier of land, to allow an authorised person to enter the land.	Section 134(3)(a) <i>Coastal Protection and Management Act 1995</i>	Schedule 2 - Limits and Conditions to the Exercising of Powers
Chief Executive Officer	Power to claim compensation if Council incurs a loss or expense because of the exercise or purported exercise of a power under chapter 3, part 2, division 1 by an authorised person.	Section 136 <i>Coastal Protection and Management Act 1995</i>	Schedule 2 - Limits and Conditions to the Exercising of Powers

REGISTER OF DELEGATIONS - COUNCIL TO CEO***Coastal Protection and Management Act 1995***

DELEGATE	DESCRIPTION OF POWER DELEGATED	LEGISLATION	CONDITIONS TO WHICH THE DELEGATION IS SUBJECT
Chief Executive Officer	Power, as an owner of an interest in land, to claim compensation if the existing use that may be made of the land is changed by a prohibition imposed by the coastal plan or the declaration of a coastal management district.	Section 150 and 152 <i>Coastal Protection and Management Act 1995</i>	Schedule 2 - Limits and Conditions to the Exercising of Powers
Chief Executive Officer	Power, as an owner of an interest in land, to appeal against the decision of the chief executive regarding a claim for compensation under section 150.	Section 153(3) and (4) <i>Coastal Protection and Management Act 1995</i>	Schedule 2 - Limits and Conditions to the Exercising of Powers
Chief Executive Officer	Power to make an appeal to the Planning and Environment Court against the chief executive's decision to give Council a coastal protection or tidal works notice.	Section 159 <i>Coastal Protection and Management Act 1995</i>	Schedule 2 - Limits and Conditions to the Exercising of Powers
Chief Executive Officer	Power to bring a proceeding in the Planning and Environment Court for a declaration about a matter done, to be done or that should have been done, for chapter 2, part 3, division 2.	Section 164A <i>Coastal Protection and Management Act 1995</i>	Schedule 2 - Limits and Conditions to the Exercising of Powers
Chief Executive Officer	Power to:- (a) where the chief executive has delegated powers under the <i>Coastal Protection and Management Act 1995</i> , to exercise those powers; and (b) sub-delegate the powers delegated by the chief executive under subsection (1) to an appropriately qualified entity.	Section 165 <i>Coastal Protection and Management Act 1995</i>	Schedule 2 - Limits and Conditions to the Exercising of Powers
Chief Executive Officer	Power to elect not to be the assessment manager (in which case Council cannot be a referral agency) for an application to make a minor change to a deemed approval under section 177.	Section 190 <i>Coastal Protection and Management Act 1995</i>	Schedule 2 - Limits and Conditions to the Exercising of Powers
Chief Executive Officer	Power to elect not to be the responsible entity for a request to make a permissible change to a deemed approval under section 177.	Section 193 <i>Coastal Protection and Management Act 1995</i>	Schedule 2 - Limits and Conditions to the Exercising of Powers
Chief Executive Officer	Power to elect not to be the responsible entity for a change application.	Section 206(5) <i>Coastal Protection and Management Act 1995</i>	Schedule 2 - Limits and Conditions to the Exercising of Powers

REGISTER OF DELEGATIONS - COUNCIL TO CEO

Coexistence Queensland Act 2013

DELEGATE	DESCRIPTION OF POWER DELEGATED	LEGISLATION	CONDITIONS TO WHICH THE DELEGATION IS SUBJECT
Chief Executive Officer	Power, as an entity given a notice under subsection 26(1), to comply with the notice.	Section 26(3) <i>Coexistence Queensland Act 2013</i>	Schedule 2 - Limits and Conditions to the Exercising of Powers
Chief Executive Officer	Power, as an entity given a notice under subsection 26(1), to inform the chairperson that an exemption applies to the requirement.	Section 26(4) <i>Coexistence Queensland Act 2013</i>	Schedule 2 - Limits and Conditions to the Exercising of Powers

REGISTER OF DELEGATIONS - COUNCIL TO CEO***Crime and Corruption Act 2001***

DELEGATE	DESCRIPTION OF POWER DELEGATED	LEGISLATION	CONDITIONS TO WHICH THE DELEGATION IS SUBJECT
Chief Executive Officer	Power to make a complaint about corruption to the Commission.	Section 36(1) <i>Crime and Corruption Act 2001</i>	Schedule 2 - Limits and Conditions to the Exercising of Powers
Chief Executive Officer	Power to give information or matter involving corruption to the Commission.	Section 36(3) <i>Crime and Corruption Act 2001</i>	Schedule 2 - Limits and Conditions to the Exercising of Powers
Chief Executive Officer	Power to work cooperatively with the Commission.	Section 59(1) <i>Crime and Corruption Act 2001</i>	Schedule 2 - Limits and Conditions to the Exercising of Powers
Chief Executive Officer	Power to make a submission to the Commission on the matters listed in the subsection 69B(2)(c)(i).	Section 69B(2)(c)(i) <i>Crime and Corruption Act 2001</i>	Schedule 2 - Limits and Conditions to the Exercising of Powers
Chief Executive Officer	Power to apply to the Commission for an extension of time in which to make a submission under subsection 69B(2)(c)(i).	Section 69B(3) <i>Crime and Corruption Act 2001</i>	Schedule 2 - Limits and Conditions to the Exercising of Powers
Chief Executive Officer	Power to apply to the Supreme Court to decide an extension application.	Section 69C(3) <i>Crime and Corruption Act 2001</i>	Schedule 2 - Limits and Conditions to the Exercising of Powers
Chief Executive Officer	Power to make a submission to the Commission on a draft report or draft statement under subsection 69D(2)(a).	Section 69D(2)(b)(i) <i>Crime and Corruption Act 2001</i>	Schedule 2 - Limits and Conditions to the Exercising of Powers
Chief Executive Officer	Power to comply with a notice to produce given under section 73.	Section 76(1) <i>Crime and Corruption Act 2001</i>	Schedule 2 - Limits and Conditions to the Exercising of Powers
Chief Executive Officer	Power to comply with a notice to produce given under section 79.	Section 81A(1) <i>Crime and Corruption Act 2001</i>	Schedule 2 - Limits and Conditions to the Exercising of Powers
Chief Executive Officer	Power to ask the commission officer to produce the authority for inspection by the occupier.	Section 81L(3) <i>Crime and Corruption Act 2001</i>	Schedule 2 - Limits and Conditions to the Exercising of Powers
Chief Executive Officer	Power to enter into an agreement with the chairperson for the purpose of giving notices of a particular type by email.	Section 85AB(2) <i>Crime and Corruption Act 2001</i>	Schedule 2 - Limits and Conditions to the Exercising of Powers
Chief Executive Officer	Power to claim that a confiscation related document or thing is subject to privilege.	Section 110A(3) <i>Crime and Corruption Act 2001</i>	Schedule 2 - Limits and Conditions to the Exercising of Powers
Chief Executive Officer	Power to claim that a corruption related document or thing is subject to privilege.	Section 111(3) <i>Crime and Corruption Act 2001</i>	Schedule 2 - Limits and Conditions to the Exercising of Powers
Chief Executive Officer	Power to consent to the continued keeping of the thing.	Section 113(1)(b) <i>Crime and Corruption Act 2001</i>	Schedule 2 - Limits and Conditions to the Exercising of Powers
Chief Executive Officer	Power, as a person who has a legal or equitable interest in the thing, to seek an order from a magistrate that the thing be delivered to the person.	Section 118(2) <i>Crime and Corruption Act 2001</i>	Schedule 2 - Limits and Conditions to the Exercising of Powers
Chief Executive Officer	Power to give a copy of the application and notice of the day, time and place fixed for hearing the application to the parties prescribed in subsection 118(3)(a) and (b).	Section 118(3) <i>Crime and Corruption Act 2001</i>	Schedule 2 - Limits and Conditions to the Exercising of Powers
Chief Executive Officer	Power to immediately seal the document or thing and give it to the commission officer.	Section 205L(2) <i>Crime and Corruption Act 2001</i>	Schedule 2 - Limits and Conditions to the Exercising of Powers

REGISTER OF DELEGATIONS - COUNCIL TO CEO***Crime and Corruption Act 2001***

DELEGATE	DESCRIPTION OF POWER DELEGATED	LEGISLATION	CONDITIONS TO WHICH THE DELEGATION IS SUBJECT
Chief Executive Officer	Power to immediately seal the document or thing under the supervision of the presiding officer.	Section 205W(2) <i>Crime and Corruption Act 2001</i>	Schedule 2 - Limits and Conditions to the Exercising of Powers
Chief Executive Officer	Power to immediately deliver the sealed document or thing to a registrar of the Supreme Court.	Section 205W(3) <i>Crime and Corruption Act 2001</i>	Schedule 2 - Limits and Conditions to the Exercising of Powers
Chief Executive Officer	Power, in the circumstances prescribed in subsections 205ZH(2)(a) and (b), to apply to the Supreme Court for the court to decide the claim of reasonable excuse not based on privilege).	Section 205ZH(2) <i>Crime and Corruption Act 2001</i>	Schedule 2 - Limits and Conditions to the Exercising of Powers
Chief Executive Officer	Power to apply to the Supreme Court for leave to apply for the court to decide the claim of reasonable excuse not based on privilege.	Section 205ZH(2)(a) <i>Crime and Corruption Act 2001</i>	Schedule 2 - Limits and Conditions to the Exercising of Powers
Chief Executive Officer	Power to apply to the Supreme Court for the deciding of a claim of reasonable excuse based on privilege.	Section 205ZJ(2) <i>Crime and Corruption Act 2001</i>	Schedule 2 - Limits and Conditions to the Exercising of Powers
Chief Executive Officer	Power to, in making a claim of privilege in relation to a document or thing, apply to the Supreme Court to decide whether the claim is established and upheld.	Section 205ZW(1) <i>Crime and Corruption Act 2001</i>	Schedule 2 - Limits and Conditions to the Exercising of Powers
Chief Executive Officer	Power to immediately seal the document or thing under the supervision of the Commission's representative.	Section 205ZZ(4) <i>Crime and Corruption Act 2001</i>	Schedule 2 - Limits and Conditions to the Exercising of Powers
Chief Executive Officer	Power to immediately deliver the sealed document or thing under section 205ZZ(4) to a registrar of the Supreme Court.	Section 205ZZ(5) <i>Crime and Corruption Act 2001</i>	Schedule 2 - Limits and Conditions to the Exercising of Powers
Chief Executive Officer	Power, for a document or thing under section 205ZZB(b)(i), to tell the officer the name and address of the person entitled to waive privilege and to seal the document or thing and give it to the Commission.	Section 205ZZC(1) <i>Crime and Corruption Act 2001</i>	Schedule 2 - Limits and Conditions to the Exercising of Powers
Chief Executive Officer	Power, for a document or thing under section 20ZZB(b)(ii), to tell the officer the name and address of the person entitled to waive privilege and to seal the document or thing and, at the hearing, give it to the Commission.	Section 205ZZC(2) <i>Crime and Corruption Act 2001</i>	Schedule 2 - Limits and Conditions to the Exercising of Powers

REGISTER OF DELEGATIONS - COUNCIL TO CEO

Cross-Border Commissioner Act 2024

DELEGATE	DESCRIPTION OF POWER DELEGATED	LEGISLATION	CONDITIONS TO WHICH THE DELEGATION IS SUBJECT
Chief Executive Officer	Power as a relevant agency to enter an information-sharing arrangement.	Section 25(1) <i>Cross-Border Commissioner Act 2024</i>	Schedule 2 - Limits and Conditions to the Exercising of Powers

REGISTER OF DELEGATIONS - COUNCIL TO CEO

Disaster Management Act 2003

DELEGATE	DESCRIPTION OF POWER DELEGATED	LEGISLATION	CONDITIONS TO WHICH THE DELEGATION IS SUBJECT
Chief Executive Officer	Power to establish a Local Disaster Management Group for the local government area.	Section 29 <i>Disaster Management Act 2003</i>	Schedule 2 - Limits and Conditions to the Exercising of Powers
Chief Executive Officer	Power to agree to unite with one or more other local government/s for the purpose of establishing a local group.	Section 31 <i>Disaster Management Act 2003</i>	Schedule 2 - Limits and Conditions to the Exercising of Powers
Chief Executive Officer	Power to provide, at least once a year, written notice of the members of a Local Disaster Management Group to the police commissioner and the chairperson of the district group for the disaster district in which the Local Disaster Management Group is situated.	Section 37 <i>Disaster Management Act 2003</i>	Schedule 2 - Limits and Conditions to the Exercising of Powers
Chief Executive Officer	Power to prepare a local disaster management plan for disaster management in the local government's area.	Section 57(1) <i>Disaster Management Act 2003</i>	Schedule 2 - Limits and Conditions to the Exercising of Powers
Chief Executive Officer	Power to review, or renew, its local disaster management plan when local government considers it appropriate.	Section 59 <i>Disaster Management Act 2003</i>	Schedule 2 - Limits and Conditions to the Exercising of Powers
Chief Executive Officer	Power to, on payment of the appropriate fee, give a person a copy of the local disaster management plan.	Section 60 <i>Disaster Management Act 2003</i>	Schedule 2 - Limits and Conditions to the Exercising of Powers
Chief Executive Officer	Power to agree to unite with one or more other local governments for the purpose of preparing a local disaster management plan.	Section 61 <i>Disaster Management Act 2003</i>	Schedule 2 - Limits and Conditions to the Exercising of Powers

REGISTER OF DELEGATIONS - COUNCIL TO CEO

Disaster Management Regulation 2014

DELEGATE	DESCRIPTION OF POWER DELEGATED	LEGISLATION	CONDITIONS TO WHICH THE DELEGATION IS SUBJECT
Chief Executive Officer	Power to appoint a person to a district disaster management group for a disaster district.	Section 5(1) <i>Disaster Management Regulation 2014</i>	Schedule 2 - Limits and Conditions to the Exercising of Powers
Chief Executive Officer	Power to inform the police commissioner of the department, and the chairperson of the district group, of an appointment under section 5(1).	Section 5(6) <i>Disaster Management Regulation 2014</i>	Schedule 2 - Limits and Conditions to the Exercising of Powers
Chief Executive Officer	Power to nominate a person to a temporary district disaster management group.	Section 7(1) <i>Disaster Management Regulation 2014</i>	Schedule 2 - Limits and Conditions to the Exercising of Powers
Chief Executive Officer	Power to appoint a person as a member of a local disaster management group.	Section 9(1) <i>Disaster Management Regulation 2014</i>	Schedule 2 - Limits and Conditions to the Exercising of Powers
Chief Executive Officer	Power to appoint a chairperson and deputy chairperson of a local disaster management group.	Section 10(1) <i>Disaster Management Regulation 2014</i>	Schedule 2 - Limits and Conditions to the Exercising of Powers

REGISTER OF DELEGATIONS - COUNCIL TO CEO***Economic Development Act 2012***

DELEGATE	DESCRIPTION OF POWER DELEGATED	LEGISLATION	CONDITIONS TO WHICH THE DELEGATION IS SUBJECT
Chief Executive Officer	Power to make a submission about a draft provisional land use plan.	Section 36B <i>Economic Development Act 2012</i>	Schedule 2 - Limits and Conditions to the Exercising of Powers
Chief Executive Officer	Power to consult with MEDQ about a draft provisional land use plan.	Section 36C(3) <i>Economic Development Act 2012</i>	Schedule 2 - Limits and Conditions to the Exercising of Powers
Chief Executive Officer	Power to make a submission about a proposed amendment of a provisional land use plan.	Section 36I(3) <i>Economic Development Act 2012</i>	Schedule 2 - Limits and Conditions to the Exercising of Powers
Chief Executive Officer	Power to consult with MEDQ about a proposed amendment of a provisional land use plan.	Section 36I(3) <i>Economic Development Act 2012</i>	Schedule 2 - Limits and Conditions to the Exercising of Powers
Chief Executive Officer	Power to consult with MEDQ about a proposed declaration under section 40C(1).	Section 40B <i>Economic Development Act 2012</i>	Schedule 2 - Limits and Conditions to the Exercising of Powers
Chief Executive Officer	Power to consult with MEDQ about a proposed PDA instrument change.	Section 40H(1) <i>Economic Development Act 2012</i>	Schedule 2 - Limits and Conditions to the Exercising of Powers
Chief Executive Officer	Power, if asked by MEDQ, to prepare the proposed instrument for the planning instrument change.	Section 40I <i>Economic Development Act 2012</i>	Schedule 2 - Limits and Conditions to the Exercising of Powers
Chief Executive Officer	Power to consult with MEDQ about a proposed instrument for a planning scheme change.	Section 40J(a) <i>Economic Development Act 2012</i>	Schedule 2 - Limits and Conditions to the Exercising of Powers
Chief Executive Officer	Power, as the proposer of the planning instrument change, to consult with any government entity, GOC or other entity it considers will be likely to be affected by the proposed planning instrument change.	Section 40J(b) <i>Economic Development Act 2012</i>	Schedule 2 - Limits and Conditions to the Exercising of Powers
Chief Executive Officer	Power, as the proposer of the planning instrument change, to give MEDQ the proposed instrument for its approval.	Section 40K(2) <i>Economic Development Act 2012</i>	Schedule 2 - Limits and Conditions to the Exercising of Powers
Chief Executive Officer	Power, as the proposer of the planning instrument change, to amend the proposed instrument for a planning instrument change in compliance with conditions imposed by MEDQ under section 40K(3)(b).	Section 40K(6) <i>Economic Development Act 2012</i>	Schedule 2 - Limits and Conditions to the Exercising of Powers
Chief Executive Officer	Power to publish on its website the planning instrument change made or approved under section 40K.	Section 40M(2) <i>Economic Development Act 2012</i>	Schedule 2 - Limits and Conditions to the Exercising of Powers
Chief Executive Officer	Power to make submissions to MEDQ about the proposed planning instrument change.	Section 41(5)(b) <i>Economic Development Act 2012</i>	Schedule 2 - Limits and Conditions to the Exercising of Powers

REGISTER OF DELEGATIONS - COUNCIL TO CEO***Economic Development Act 2012***

DELEGATE	DESCRIPTION OF POWER DELEGATED	LEGISLATION	CONDITIONS TO WHICH THE DELEGATION IS SUBJECT
Chief Executive Officer	Power as the proposer to prepare a proposed planning instrument change. For the avoidance of doubt this power includes all actions and all matters required to be considered under sections 42A, 42B, 42C, 42D, 42E, 42G, 42H, 42I, 42J and 42L of the <i>Economic Development Act 2012</i> .	Sections 42A, 42B, 42C, 42D, 42E, 42G, 42H, 42I, 42J and 42L <i>Economic Development Act 2012</i>	Schedule 2 - Limits and Conditions to the Exercising of Powers
Chief Executive Officer	Power to agree to the making of a regulation making an interim local law.	Section 43(3) <i>Economic Development Act 2012</i>	Schedule 2 - Limits and Conditions to the Exercising of Powers
Chief Executive Officer	Power, as the enforcement authority under the Planning Act for a Planning Act approval and where chapter 3, part 2, division 4, subdivision 3 applies, to commence proceedings in the court seeking a declaration mentioned in section 51AJ(3).	Section 51AJ <i>Economic Development Act 2012</i>	Schedule 2 - Limits and Conditions to the Exercising of Powers
Chief Executive Officer	Power, as the enforcement authority under the Planning Act for a Planning Act approval and where chapter 3, part 2, division 4, subdivision 3 applies, to give an infrastructure charges notice if the circumstances in section 51AQ(2) apply.	Section 51AQ(2) <i>Economic Development Act 2012</i>	Schedule 2 - Limits and Conditions to the Exercising of Powers
Chief Executive Officer	Power, as a distributor-retailer under the <i>South-East Queensland Water (Distribution and Retail Restructuring) Act 2009</i> (SEQW(DRR)A) and where a water connection aspect of a water approval mentioned in section 51AU of the <i>Economic Development Act 2012</i> is amended, to give an infrastructure charges notice under the SEQW(DRR)A in relation to the amendment.	Section 51AU(6) <i>Economic Development Act 2012</i>	Schedule 2 - Limits and Conditions to the Exercising of Powers
Chief Executive Officer	Power to comply with a request by MEDQ to supply documents or information.	Section 52(3) <i>Economic Development Act 2012</i>	Schedule 2 - Limits and Conditions to the Exercising of Powers
Chief Executive Officer	Power to consult with MEDQ about a proposed development scheme.	Section 58(2)(a) <i>Economic Development Act 2012</i>	Schedule 2 - Limits and Conditions to the Exercising of Powers
Chief Executive Officer	Power as an owner of land to consent to the making of a PDA development application.	Section 82(1)(b) <i>Economic Development Act 2012</i>	Schedule 2 - Limits and Conditions to the Exercising of Powers
Chief Executive Officer	Power to make submissions to MEDQ about a PDA development application.	Section 84(4)(d) <i>Economic Development Act 2012</i>	Schedule 2 - Limits and Conditions to the Exercising of Powers

REGISTER OF DELEGATIONS - COUNCIL TO CEO***Economic Development Act 2012***

DELEGATE	DESCRIPTION OF POWER DELEGATED	LEGISLATION	CONDITIONS TO WHICH THE DELEGATION IS SUBJECT
Chief Executive Officer	Power as an owner of land to consent in writing to the cancellation of a PDA development approval.	Section 98(1) <i>Economic Development Act 2012</i>	Schedule 2 - Limits and Conditions to the Exercising of Powers
Chief Executive Officer	Power as a local government to consult with MEDQ about the declaration of a place renewal area.	Section 104AC(4)(a) <i>Economic Development Act 2012</i>	Schedule 2 - Limits and Conditions to the Exercising of Powers
Chief Executive Officer	Power as a local government to consult with MEDQ about the declaration of a place renewal framework.	Section 104AI(a) <i>Economic Development Act 2012</i>	Schedule 2 - Limits and Conditions to the Exercising of Powers
Chief Executive Officer	Power as a local government to do everything reasonably necessary to comply with the direction from MEDQ.	Section 104AM(4) <i>Economic Development Act 2012</i>	Schedule 2 - Limits and Conditions to the Exercising of Powers
Chief Executive Officer	Power as a superseding public sector entity to continue to make and levy the infrastructure expenses recoupment charge.	Section 116E(3)(b) <i>Economic Development Act 2012</i>	Schedule 2 - Limits and Conditions to the Exercising of Powers
Chief Executive Officer	Power as a charging entity to give a charge notice.	Section 116G <i>Economic Development Act 2012</i>	Schedule 2 - Limits and Conditions to the Exercising of Powers
Chief Executive Officer	Power to recover a charge that becomes owing under subsection (1).	Section 117 <i>Economic Development Act 2012</i>	Schedule 2 - Limits and Conditions to the Exercising of Powers
Chief Executive Officer	Power as a local government to comply with a notice from MEDQ.	Section 117D(2) <i>Economic Development Act 2012</i>	Schedule 2 - Limits and Conditions to the Exercising of Powers
Chief Executive Officer	Power as a local government to comply with a notice from MEDQ to remit the amount to MEDQ.	Section 117E(2) <i>Economic Development Act 2012</i>	Schedule 2 - Limits and Conditions to the Exercising of Powers
Chief Executive Officer	Power to consult with MEDQ about a proposed infrastructure agreement likely to continue to apply in relation to land after the land ceases to be in, or to be PDA-associated land for, a priority development area.	Section 122(2) <i>Economic Development Act 2012</i>	Schedule 2 - Limits and Conditions to the Exercising of Powers
Chief Executive Officer	Power as a local government to do everything reasonably necessary to comply with the direction from MEDQ.	Section 126A(4) <i>Economic Development Act 2012</i>	Schedule 2 - Limits and Conditions to the Exercising of Powers
Chief Executive Officer	Power as a local government to raise concerns or other issues relating to the proposed transfer with MEDQ.	Section 127(5) <i>Economic Development Act 2012</i>	Schedule 2 - Limits and Conditions to the Exercising of Powers

REGISTER OF DELEGATIONS - COUNCIL TO CEO***Economic Development Act 2012***

DELEGATE	DESCRIPTION OF POWER DELEGATED	LEGISLATION	CONDITIONS TO WHICH THE DELEGATION IS SUBJECT
Chief Executive Officer	Power as a local government to do everything reasonably necessary to comply with a direction given by MEDQ.	Section 127(7) <i>Economic Development Act 2012</i>	Schedule 2 - Limits and Conditions to the Exercising of Powers
Chief Executive Officer	Power as a local government to raise concerns or other issues relating to the proposed provision or maintenance of the infrastructure with MEDQ.	Section 128(5) <i>Economic Development Act 2012</i>	Schedule 2 - Limits and Conditions to the Exercising of Powers
Chief Executive Officer	Power as a local government to comply with a direction given by MEDQ to provide or maintain stated infrastructure.	Section 128(7) <i>Economic Development Act 2012</i>	Schedule 2 - Limits and Conditions to the Exercising of Powers
Chief Executive Officer	Power to subdelegate a function or power of MEDQ delegated to Council under subsection (1) to an appropriately qualified employee Council.	Section 169(4) <i>Economic Development Act 2012</i>	Schedule 2 - Limits and Conditions to the Exercising of Powers
Chief Executive Officer	Power, where serving a document under the <i>Economic Development Act 2012</i> , to effect service by giving the receiver a communication stating that: (a) the relevant document can be viewed on a stated website or other electronic medium; and (b) the receiver may ask for a copy of the relevant document.	Section 171B <i>Economic Development Act 2012</i>	Schedule 2 - Limits and Conditions to the Exercising of Powers
Chief Executive Officer	Power, where serving a document under section 171B(1) or (2), and where the receiver has asked for a copy of the relevant document, to give the receiver a copy of the relevant document.	Section 171B(6) <i>Economic Development Act 2012</i>	Schedule 2 - Limits and Conditions to the Exercising of Powers
Chief Executive Officer	Power as a directed entity, in the circumstances specified in subsection (1), to comply with the direction.	Section 213(2) <i>Economic Development Act 2012</i>	Schedule 2 - Limits and Conditions to the Exercising of Powers
Chief Executive Officer	Power as a directed entity, in the circumstances specified in subsection (1), to comply with the direction.	Section 214(2) <i>Economic Development Act 2012</i>	Schedule 2 - Limits and Conditions to the Exercising of Powers

REGISTER OF DELEGATIONS - COUNCIL TO CEO***Electrical Safety Act 2002***

DELEGATE	DESCRIPTION OF POWER DELEGATED	LEGISLATION	CONDITIONS TO WHICH THE DELEGATION IS SUBJECT
Chief Executive Officer	Power as a person conducting a business or undertaking to ensure the business or undertaking is conducted in a way that is electrically safe.	Section 30 <i>Electrical Safety Act 2002</i>	Schedule 2 - Limits and Conditions to the Exercising of Powers
Chief Executive Officer	Power as an installer to comply with the requirements of subsection 36(2).	Section 36 <i>Electrical Safety Act 2002</i>	Schedule 2 - Limits and Conditions to the Exercising of Powers
Chief Executive Officer	Power as a repairer to comply with the requirements of subsections 37(2) and (3).	Section 37 <i>Electrical Safety Act 2002</i>	Schedule 2 - Limits and Conditions to the Exercising of Powers
Chief Executive Officer	Power as a person in control of electrical equipment to ensure it is electrically safe.	Section 38 <i>Electrical Safety Act 2002</i>	Schedule 2 - Limits and Conditions to the Exercising of Powers
Chief Executive Officer	Power as a person to register any matter, or record any information about a matter in the national register.	Section 48E <i>Electrical Safety Act 2002</i>	Schedule 2 - Limits and Conditions to the Exercising of Powers
Chief Executive Officer	Power to give an electrical safety undertaking.	Section 49(1) <i>Electrical Safety Act 2002</i>	Schedule 2 - Limits and Conditions to the Exercising of Powers
Chief Executive Officer	Power, as a person who has given an electrical safety undertaking, to, with the written agreement of the regulator:- (a) withdraw the undertaking; or (b) vary the undertaking.	Section 54(1) <i>Electrical Safety Act 2002</i>	Schedule 2 - Limits and Conditions to the Exercising of Powers
Chief Executive Officer	Power as a person is conducting a business or undertaking that includes the performance of electrical work to ensure:- (a) the electrical work is performed by the holder of an electrical work licence that authorises the performance of the work; and (b) any supervision of the electrical work is carried out by the holder of an electrical work licence that authorises the performance of the work.	Section 57AA <i>Electrical Safety Act 2002</i>	Schedule 2 - Limits and Conditions to the Exercising of Powers
Chief Executive Officer	Power, as a relevant person, in the circumstances listed in subsection 57AB(1):- (a) keep a register of licensed workers in a way that complies with subsection 57AB(3); and (b) if asked by an inspector, make the register available for immediate inspection by the inspector.	Section 57AB <i>Electrical Safety Act 2002</i>	Schedule 2 - Limits and Conditions to the Exercising of Powers
Chief Executive Officer	Power, as the recipient of a notice under subsection 57B(1), to give written representations to the regulator.	Section 57B(2) <i>Electrical Safety Act 2002</i>	Schedule 2 - Limits and Conditions to the Exercising of Powers
Chief Executive Officer	Power, as the recipient of a notice under subsection 57B(1), to comply with the requirement.	Section 57B(6) <i>Electrical Safety Act 2002</i>	Schedule 2 - Limits and Conditions to the Exercising of Powers
Chief Executive Officer	Power to comply with an unsafe equipment direction.	Section 122D(5) <i>Electrical Safety Act 2002</i>	Schedule 2 - Limits and Conditions to the Exercising of Powers

REGISTER OF DELEGATIONS - COUNCIL TO CEO***Electrical Safety Act 2002***

DELEGATE	DESCRIPTION OF POWER DELEGATED	LEGISLATION	CONDITIONS TO WHICH THE DELEGATION IS SUBJECT
Chief Executive Officer	Power to comply with a requirement of an inspector to give reasonable help made under subsection 138(1)(i).	Section 138(2) <i>Electrical Safety Act 2002</i>	Schedule 2 - Limits and Conditions to the Exercising of Powers
Chief Executive Officer	Power to comply with a requirement of an inspector made under subsection 141(1) or (3).	Section 141(11) <i>Electrical Safety Act 2002</i>	Schedule 2 - Limits and Conditions to the Exercising of Powers
Chief Executive Officer	Power to comply with a requirement of an inspector made under subsection 141G(6) or (8).	Section 141G(9) <i>Electrical Safety Act 2002</i>	Schedule 2 - Limits and Conditions to the Exercising of Powers
Chief Executive Officer	Power to comply with a requirement of an inspector made under subsection 141H(1).	Section 141H(2) <i>Electrical Safety Act 2002</i>	Schedule 2 - Limits and Conditions to the Exercising of Powers
Chief Executive Officer	Power to comply with a requirement of an inspector made under subsection 141L(2).	Section 141L(3) <i>Electrical Safety Act 2002</i>	Schedule 2 - Limits and Conditions to the Exercising of Powers
Chief Executive Officer	Power to claim compensation from the State where Council incurs loss or expense because of the exercise or purported exercise of a power under Part 11, Division 2.	Section 142B <i>Electrical Safety Act 2002</i>	Schedule 2 - Limits and Conditions to the Exercising of Powers
Chief Executive Officer	Power to comply with a requirement of an inspector made under subsection 143(3).	Section 143(5) <i>Electrical Safety Act 2002</i>	Schedule 2 - Limits and Conditions to the Exercising of Powers
Chief Executive Officer	Power to comply with an improvement notice.	Section 146B <i>Electrical Safety Act 2002</i>	Schedule 2 - Limits and Conditions to the Exercising of Powers
Chief Executive Officer	Power to comply with:- (a) a direction of an inspector made under subsection (2)(a); and (b) the electrical safety protection notice.	Section 147(6) <i>Electrical Safety Act 2002</i>	Schedule 2 - Limits and Conditions to the Exercising of Powers
Chief Executive Officer	Power to comply with an unsafe equipment notice.	Section 148(3) <i>Electrical Safety Act 2002</i>	Schedule 2 - Limits and Conditions to the Exercising of Powers
Chief Executive Officer	Power to comply with a non-disturbance notice.	Section 149B(1) <i>Electrical Safety Act 2002</i>	Schedule 2 - Limits and Conditions to the Exercising of Powers
Chief Executive Officer	Power to display a notice issued by an inspector that affects a Council workplace in a prominent place at or near the workplace, or part of the workplace, at which work is being carried out that is affected by the notice.	Section 149H(1) <i>Electrical Safety Act 2002</i>	Schedule 2 - Limits and Conditions to the Exercising of Powers
Chief Executive Officer	Power, as a person affected by an original decision, to apply for the decision to be reviewed.	Section 169 <i>Electrical Safety Act 2002</i>	Schedule 2 - Limits and Conditions to the Exercising of Powers
Chief Executive Officer	Power, as a person affected by decision listed in subparagraphs 172(a) to (e), to apply to QCAT for the decision to be reviewed.	Section 172 <i>Electrical Safety Act 2002</i>	Schedule 2 - Limits and Conditions to the Exercising of Powers
Chief Executive Officer	Power, in the circumstances listed in subparagraphs 186A(1) and (1A), to make a written request to the WHS prosecutor that a prosecution be brought.	Sections 186A(1) and (1A) <i>Electrical Safety Act 2002</i>	Schedule 2 - Limits and Conditions to the Exercising of Powers

REGISTER OF DELEGATIONS - COUNCIL TO CEO

Electrical Safety Act 2002

DELEGATE	DESCRIPTION OF POWER DELEGATED	LEGISLATION	CONDITIONS TO WHICH THE DELEGATION IS SUBJECT
Chief Executive Officer	Power, in the circumstances listed in subparagraph 186A(3), to make a written request to the WHS prosecutor to refer the matter to the Director of Public Prosecutions for consideration.	Section 186A(3) <i>Electrical Safety Act 2002</i>	Schedule 2 - Limits and Conditions to the Exercising of Powers
Chief Executive Officer	Power to comply with an order made under Part 13, Division 3.	Section 187J(1) <i>Electrical Safety Act 2002</i>	Schedule 2 - Limits and Conditions to the Exercising of Powers

REGISTER OF DELEGATIONS - COUNCIL TO CEO***Electrical Safety Regulation 2013***

DELEGATE	DESCRIPTION OF POWER DELEGATED	LEGISLATION	CONDITIONS TO WHICH THE DELEGATION IS SUBJECT
Chief Executive Officer	Power, as a person conducting a business or undertaking at a workplace, to manage risks to health and safety associated with electrical risks at the workplace in accordance with the <i>Work Health and Safety Regulation 2011</i> , chapter 3, part 3.1.	Section 11 <i>Electrical Safety Regulation 2013</i>	Schedule 2 - Limits and Conditions to the Exercising of Powers
Chief Executive Officer	Power, as a person conducting a business or undertaking, to ensure that electrical work is not carried out on or near energised electrical equipment other than as prescribed in subsection 14(1).	Section 14 <i>Electrical Safety Regulation 2013</i>	Schedule 2 - Limits and Conditions to the Exercising of Powers
Chief Executive Officer	Power, as a person conducting a business or undertaking, to ensure that, before electrical work is carried out on or near electrical equipment, the equipment is tested by a competent person to decide whether or not it is energised.	Section 15 <i>Electrical Safety Regulation 2013</i>	Schedule 2 - Limits and Conditions to the Exercising of Powers
Chief Executive Officer	Power, as a person conducting a business or undertaking, to ensure that electrical equipment that has been de-energised to allow electrical work to be carried out on or near the equipment is not inadvertently re-energised while the work is being carried out.	Section 16 <i>Electrical Safety Regulation 2013</i>	Schedule 2 - Limits and Conditions to the Exercising of Powers
Chief Executive Officer	Power, as a person conducting a business or undertaking, to ensure the steps listed in subsection 19(1) are taken before electrical work on or near energised electrical equipment commences at a workplace	Section 19 <i>Electrical Safety Regulation 2013</i>	Schedule 2 - Limits and Conditions to the Exercising of Powers
Chief Executive Officer	Power, as a person conducting a business or undertaking, to ensure that only persons authorised by Council enter the immediate area in which electrical work on or near energised electrical equipment is being carried out.	Section 20 <i>Electrical Safety Regulation 2013</i>	Schedule 2 - Limits and Conditions to the Exercising of Powers
Chief Executive Officer	Power, as a person conducting a business or undertaking, to ensure that, while electrical work is being carried out on or near energised electrical equipment, all persons are prevented from creating an electrical risk by inadvertently making contact with an exposed energised part of the equipment.	Section 21 <i>Electrical Safety Regulation 2013</i>	Schedule 2 - Limits and Conditions to the Exercising of Powers
Chief Executive Officer	Power, as a person conducting a business or undertaking, to ensure that electrical work on or near energised electrical equipment is carried out in accordance with the requirements of subsections 22(1) and (2).	Section 22 <i>Electrical Safety Regulation 2013</i>	Schedule 2 - Limits and Conditions to the Exercising of Powers

REGISTER OF DELEGATIONS - COUNCIL TO CEO***Electrical Safety Regulation 2013***

DELEGATE	DESCRIPTION OF POWER DELEGATED	LEGISLATION	CONDITIONS TO WHICH THE DELEGATION IS SUBJECT
Chief Executive Officer	Power, in the circumstances listed in subsection 23(1), to:- (a) keep a copy of the risk assessment; (b) keep a copy of the safe work method statement; (c) ensure a copy of each assessment and each statement is readily accessible to any worker engaged by Council to carry out electrical work to which the assessment or statement relates; and (d) ensure that a copy of each assessment and each statement is available for inspection under the Act.	Section 23 <i>Electrical Safety Regulation 2013</i>	Schedule 2 - Limits and Conditions to the Exercising of Powers
Chief Executive Officer	Power, as a person conducting a business or undertaking, to ensure workers who are required to perform, or help in performing, electrical work are competent in rescue and resuscitation in accordance with recognised practices in the electricity industry.	Section 28 <i>Electrical Safety Regulation 2013</i>	Schedule 2 - Limits and Conditions to the Exercising of Powers
Chief Executive Officer	Power, as a person conducting a business or undertaking, to ensure Council's workers do not contravene subsection 31(1).	Section 31(2) <i>Electrical Safety Regulation 2013</i>	Schedule 2 - Limits and Conditions to the Exercising of Powers
Chief Executive Officer	Power, as a person conducting a business or undertaking, to ensure Council's workers do not contravene subsection 32(1).	Section 32(2) <i>Electrical Safety Regulation 2013</i>	Schedule 2 - Limits and Conditions to the Exercising of Powers
Chief Executive Officer	Power, as a person conducting a business or undertaking, to ensure, so far as is reasonably practicable, that no person, plant or thing at the workplace comes within an unsafe distance of an overhead or underground electric line.	Section 68(1) <i>Electrical Safety Regulation 2013</i>	Schedule 2 - Limits and Conditions to the Exercising of Powers
Chief Executive Officer	Power, as a person conducting a business or undertaking, where it is not reasonably practicable, to ensure the safe distance of a person, plant or thing from an overhead or underground electric line, to take those steps required by subsection 68(2).	Section 68(2) <i>Electrical Safety Regulation 2013</i>	Schedule 2 - Limits and Conditions to the Exercising of Powers
Chief Executive Officer	Power, as a person conducting a business or undertaking that performs electrical work on an electrical installation, to ensure the electrical installation, to the extent it is affected by the electrical work, complies with the requirements of subsection 71(1).	Section 71(1) <i>Electrical Safety Regulation 2013</i>	Schedule 2 - Limits and Conditions to the Exercising of Powers
Chief Executive Officer	Power, as a person conducting a business or undertaking that performs work on an electric motor, to ensure that a person does not contravene subsection 73(1).	Section 73(2) <i>Electrical Safety Regulation 2013</i>	Schedule 2 - Limits and Conditions to the Exercising of Powers

REGISTER OF DELEGATIONS - COUNCIL TO CEO***Electrical Safety Regulation 2013***

DELEGATE	DESCRIPTION OF POWER DELEGATED	LEGISLATION	CONDITIONS TO WHICH THE DELEGATION IS SUBJECT
Chief Executive Officer	Power, in the circumstances set out in section 74, to take all reasonable steps to ensure the defect is fixed.	Section 74 <i>Electrical Safety Regulation 2013</i>	Schedule 2 - Limits and Conditions to the Exercising of Powers
Chief Executive Officer	Power, as the person in control of the electrical installation that receives electricity distributed by an electricity entity, to do those things required by subsection 76(2).	Section 76(2) <i>Electrical Safety Regulation 2013</i>	Schedule 2 - Limits and Conditions to the Exercising of Powers
Chief Executive Officer	Power, as the person in control of the electrical installation, to ensure that any structure supporting an electric line or item of electrical equipment forming part of the electrical installation complies with the requirements of subsection 77(1).	Section 77(1) <i>Electrical Safety Regulation 2013</i>	Schedule 2 - Limits and Conditions to the Exercising of Powers
Chief Executive Officer	Power, as the person in control of the electrical installation, to maintain, to a reasonable extent, the integrity of the insulation of any electric line, or connection to an electric line, that is part of the electrical installation	Section 78 <i>Electrical Safety Regulation 2013</i>	Schedule 2 - Limits and Conditions to the Exercising of Powers
Chief Executive Officer	Power, as the person in control of an overhead electric line, to ensure that trees and other vegetation are trimmed, and other measures taken, to prevent contact with the line that is likely to cause injury from electric shock to any person or damage to property.	Section 79 <i>Electrical Safety Regulation 2013</i>	Schedule 2 - Limits and Conditions to the Exercising of Powers
Chief Executive Officer	Power, as the person in control of an overhead electric line, to ensure that , if the line is disconnected from its electricity supply, the line is:- (a) dismantled as soon as practicable after disconnection; or (b) maintained so it is electrically and mechanically safe.	Section 80(1) <i>Electrical Safety Regulation 2013</i>	Schedule 2 - Limits and Conditions to the Exercising of Powers
Chief Executive Officer	Power, as the transferor of residential land, to, on or before the date of possession for the land, give the transferee of the land written notice of whether an approved safety switch has been installed for the general purpose socket-outlets installed in the domestic residence on the land.	Section 82(1) <i>Electrical Safety Regulation 2013</i>	Schedule 2 - Limits and Conditions to the Exercising of Powers
Chief Executive Officer	Power, as the transferor of residential land, to, within 90 days after the date of possession for the land, give the regulator a written notice stating the transfer and safety switch information.	Section 83(1) <i>Electrical Safety Regulation 2013</i>	Schedule 2 - Limits and Conditions to the Exercising of Powers
Chief Executive Officer	Power to have an approved safety switch installed for any general purpose socket-outlet.	Section 84(1) <i>Electrical Safety Regulation 2013</i>	Schedule 2 - Limits and Conditions to the Exercising of Powers

REGISTER OF DELEGATIONS - COUNCIL TO CEO***Electrical Safety Regulation 2013***

DELEGATE	DESCRIPTION OF POWER DELEGATED	LEGISLATION	CONDITIONS TO WHICH THE DELEGATION IS SUBJECT
Chief Executive Officer	Power, as the owner of the residential land in the circumstances set out in subsection 85(1), to ensure, within 90 days after the start date of the tenancy, that an approved safety switch is installed for any general purpose socket-outlet.	Section 85(2) <i>Electrical Safety Regulation 2013</i>	Schedule 2 - Limits and Conditions to the Exercising of Powers
Chief Executive Officer	Power, as a person conducting a business or undertaking, to ensure that any unsafe electrical equipment at the workplace complies with subsection 101(1).	Section 101(1) <i>Electrical Safety Regulation 2013</i>	Schedule 2 - Limits and Conditions to the Exercising of Powers
Chief Executive Officer	Power, as a person conducting a business or undertaking, to ensure that any cord extension set or flexible cable at the workplace complies with subsection 102(1).	Section 102(1) <i>Electrical Safety Regulation 2013</i>	Schedule 2 - Limits and Conditions to the Exercising of Powers
Chief Executive Officer	Power, as a person conducting a business or undertaking, to ensure that all electrical equipment for the performance of work complies with the requirements of AS/NZS 3012 (Electrical installations—Construction and demolition sites)	Section 104(1) <i>Electrical Safety Regulation 2013</i>	Schedule 2 - Limits and Conditions to the Exercising of Powers
Chief Executive Officer	Power, as a person conducting a business or undertaking, to ensure, for the purposes of the business or undertaking, electrical equipment mentioned in AS/NZS 3012, clause 3.1 is not fitted with a tag that includes the test or retest date for the equipment unless the requirements of subsection 104(3).	Section 104(3) <i>Electrical Safety Regulation 2013</i>	Schedule 2 - Limits and Conditions to the Exercising of Powers
Chief Executive Officer	Power, as a person with management or control of a workplace where construction work is being carried out, to ensure that all construction wiring at the workplace complies with the requirements of AS/NZS 3012 (Electrical installations—Construction and demolition sites).	Section 104(5) <i>Electrical Safety Regulation 2013</i>	Schedule 2 - Limits and Conditions to the Exercising of Powers
Chief Executive Officer	Power, as a person conducting a business or undertaking to which section 105 applies, to ensure workers carrying out work for the person do not use a double adaptor or piggyback plug.	Section 106(2) <i>Electrical Safety Regulation 2013</i>	Schedule 2 - Limits and Conditions to the Exercising of Powers
Chief Executive Officer	Power, as a person conducting a business or undertaking to which section 105 applies, to ensure that specified electrical equipment of the person at the workplace complies with the requirements of subsections 107(1), (3) and (4).	Section 107 <i>Electrical Safety Regulation 2013</i>	Schedule 2 - Limits and Conditions to the Exercising of Powers
Chief Executive Officer	Power, as a person conducting a business or undertaking to which section 105 applies, to ensure that each safety switch, other than a portable safety switch, at the workplace complies with subsection 110(2).	Section 110(2) <i>Electrical Safety Regulation 2013</i>	Schedule 2 - Limits and Conditions to the Exercising of Powers

REGISTER OF DELEGATIONS - COUNCIL TO CEO***Electrical Safety Regulation 2013***

DELEGATE	DESCRIPTION OF POWER DELEGATED	LEGISLATION	CONDITIONS TO WHICH THE DELEGATION IS SUBJECT
Chief Executive Officer	Power, as a person conducting a business or undertaking to which section 105 applies, to ensure that each portable safety switch the person has at the workplace complies with subsection 110(3).	Section 110(3) <i>Electrical Safety Regulation 2013</i>	Schedule 2 - Limits and Conditions to the Exercising of Powers
Chief Executive Officer	Power as a person conducting a business or undertaking to which section 105 applies, to ensure that each safety switch that is not working properly complies with subsection 110(4).	Section 110(4) <i>Electrical Safety Regulation 2013</i>	Schedule 2 - Limits and Conditions to the Exercising of Powers
Chief Executive Officer	Power as a person conducting a business or undertaking to which section 111 applies, to ensure that specified electrical equipment of the person at the workplace is not used to perform work unless it complies with subsections 112(1), (2) and (3).	Section 112 <i>Electrical Safety Regulation 2013</i>	Schedule 2 - Limits and Conditions to the Exercising of Powers
Chief Executive Officer	Power, as a person conducting a business or undertaking to which section 111 applies, to ensure that each safety switch, other than a portable safety switch, at the workplace complies with subsection 113(2).	Section 113(2) <i>Electrical Safety Regulation 2013</i>	Schedule 2 - Limits and Conditions to the Exercising of Powers
Chief Executive Officer	Power, as a person conducting a business or undertaking to which section 111 applies, to ensure that each portable safety switch the person has at the workplace complies with subsection 113(3).	Section 113(3) <i>Electrical Safety Regulation 2013</i>	Schedule 2 - Limits and Conditions to the Exercising of Powers
Chief Executive Officer	Power, as a person conducting a business or undertaking to which section 111 applies, to ensure that each safety switch that is not working properly complies with subsection 113(4).	Section 113(4) <i>Electrical Safety Regulation 2013</i>	Schedule 2 - Limits and Conditions to the Exercising of Powers
Chief Executive Officer	Power, as a person conducting a business or undertaking to ensure that a worker does not carry out work in the roof space of a building, or enter the roof space for the carrying out of work in another part of the building, unless the circumstances in subsection 120C(1) apply and section 120C(3) is complied with (where applicable).	Section 120C <i>Electrical Safety Regulation 2013</i>	Schedule 2 - Limits and Conditions to the Exercising of Powers
Chief Executive Officer	Power, in the circumstances listing in subsection 209(1), before the work starts, to give the electricity entity whose works include the electric line written notice in a form approved by the electricity entity.	Section 209(2) <i>Electrical Safety Regulation 2013</i>	Schedule 2 - Limits and Conditions to the Exercising of Powers
Chief Executive Officer	Power, in the circumstances listing in subsection 209(1), to pay the costs reasonably incurred by the electricity entity acting under subsection 209(3).	Section 209(4) <i>Electrical Safety Regulation 2013</i>	Schedule 2 - Limits and Conditions to the Exercising of Powers

REGISTER OF DELEGATIONS - COUNCIL TO CEO***Electrical Safety Regulation 2013***

DELEGATE	DESCRIPTION OF POWER DELEGATED	LEGISLATION	CONDITIONS TO WHICH THE DELEGATION IS SUBJECT
Chief Executive Officer	Power, , as a person conducting a business or undertaking, to keep a copy of the report of the examination, inspection or test for at least 5 years after the report is made.	Section 230(2) <i>Electrical Safety Regulation 2013</i>	Schedule 2 - Limits and Conditions to the Exercising of Powers
Chief Executive Officer	Power, before installing a cathodic protection system, to:- (a) advise all relevant persons for the proposed cathodic protection system of the proposal to install the system; and (b) allow the relevant persons to examine the proposal.	Section 241(2) <i>Electrical Safety Regulation 2013</i>	Schedule 2 - Limits and Conditions to the Exercising of Powers
Chief Executive Officer	Power, as the owner of a cathodic protection system, to ensure that the system is designed and installed in accordance with the requirements of the cathodic protection standard.	Section 242 <i>Electrical Safety Regulation 2013</i>	Schedule 2 - Limits and Conditions to the Exercising of Powers
Chief Executive Officer	Power, as the owner of a cathodic protection system, to comply with the requirements of subsection 243(1).	Section 243(1) <i>Electrical Safety Regulation 2013</i>	Schedule 2 - Limits and Conditions to the Exercising of Powers
Chief Executive Officer	Power, as the owner of a cathodic protection system, to perform tests.	Section 244 <i>Electrical Safety Regulation 2013</i>	Schedule 2 - Limits and Conditions to the Exercising of Powers
Chief Executive Officer	Power, as the owner of a cathodic protection system that is a registered system, to perform further tests and interference tests.	Section 245 <i>Electrical Safety Regulation 2013</i>	Schedule 2 - Limits and Conditions to the Exercising of Powers
Chief Executive Officer	Power, as the owner of a relevant system, to perform interference tests on all foreign structures for the system.	Section 246 <i>Electrical Safety Regulation 2013</i>	Schedule 2 - Limits and Conditions to the Exercising of Powers
Chief Executive Officer	Power, as the owner of a cathodic protection system, where required by the regulator, to perform interference tests on a foreign structure for the system not previously tested by the owner.	Section 247 <i>Electrical Safety Regulation 2013</i>	Schedule 2 - Limits and Conditions to the Exercising of Powers
Chief Executive Officer	Power, as the owner of a cathodic protection system in the circumstances required by subsection 248(1), to keep records of tests carried out under this division for 10 years.	Section 248(1) <i>Electrical Safety Regulation 2013</i>	Schedule 2 - Limits and Conditions to the Exercising of Powers
Chief Executive Officer	Power, as the owner of a cathodic protection system, if asked by the regulator, to give copies of the records within 14 days after the request.	Section 248(2) <i>Electrical Safety Regulation 2013</i>	Schedule 2 - Limits and Conditions to the Exercising of Powers
Chief Executive Officer	Power, as the owner of a cathodic protection system, if required by the regulator, to provide access to, and facilities for the testing of, the system.	Section 249(2) <i>Electrical Safety Regulation 2013</i>	Schedule 2 - Limits and Conditions to the Exercising of Powers
Chief Executive Officer	Power, as the owner of a cathodic protection system, to ensure the system complies with the requirements of section 250 for a cathodic protection system.	Section 250 <i>Electrical Safety Regulation 2013</i>	Schedule 2 - Limits and Conditions to the Exercising of Powers

REGISTER OF DELEGATIONS - COUNCIL TO CEO***Electrical Safety Regulation 2013***

DELEGATE	DESCRIPTION OF POWER DELEGATED	LEGISLATION	CONDITIONS TO WHICH THE DELEGATION IS SUBJECT
Chief Executive Officer	Power, as the owner of a cathodic protection system, to ensure the system complies with the requirements of section 251 for a cathodic protection system.	Section 251 <i>Electrical Safety Regulation 2013</i>	Schedule 2 - Limits and Conditions to the Exercising of Powers
Chief Executive Officer	Power, as the owner of a cathodic protection system, to ensure that the tolerances for measuring instruments used to test the system comply with the safety and technical requirements of the cathodic protection standard.	Section 252 <i>Electrical Safety Regulation 2013</i>	Schedule 2 - Limits and Conditions to the Exercising of Powers
Chief Executive Officer	Power, as the owner of a registrable system installed on land or premises not owned by the owner of the system, to identify the location of each anode groundbed of the system by erecting as close as practicable to the anode groundbed a clearly visible, durable sign suitably and indelibly inscribed with the location of the anode groundbed and the name of the owner of the system.	Section 253 <i>Electrical Safety Regulation 2013</i>	Schedule 2 - Limits and Conditions to the Exercising of Powers
Chief Executive Officer	Power to apply for registration of a cathodic protection system that is a registrable system and give the regulator further relevant information the regulator requires to decide the application.	Section 255 <i>Electrical Safety Regulation 2013</i>	Schedule 2 - Limits and Conditions to the Exercising of Powers
Chief Executive Officer	Power, as the owner of a registered system, to give notice of the change in name or address.	Section 259(1) <i>Electrical Safety Regulation 2013</i>	Schedule 2 - Limits and Conditions to the Exercising of Powers
Chief Executive Officer	Power, as the owner of a registered system, to give notice of the removal or the making inoperable.	Section 261 <i>Electrical Safety Regulation 2013</i>	Schedule 2 - Limits and Conditions to the Exercising of Powers
Chief Executive Officer	Power, as the owner of a registered system that is changed or where its method of operation is changed, to advise the regulator and give written notice complying with subsection 262(2).	Section 262(1) <i>Electrical Safety Regulation 2013</i>	Schedule 2 - Limits and Conditions to the Exercising of Powers
Chief Executive Officer	Power, where required by the regulator, to take all or part of the action an applicant for registration of a registrable system is required to take under Part 13.	Section 262(3) <i>Electrical Safety Regulation 2013</i>	Schedule 2 - Limits and Conditions to the Exercising of Powers
Chief Executive Officer	Power, as a person who conducts a business or undertaking, to ensure that the regulator is notified, in a way that complies with subsections (2) to (4) , immediately after becoming aware that a serious electrical incident or dangerous electrical event arising out of the conduct of the business or undertaking has occurred.	Section 265(1) <i>Electrical Safety Regulation 2013</i>	Schedule 2 - Limits and Conditions to the Exercising of Powers

REGISTER OF DELEGATIONS - COUNCIL TO CEO

Electrical Safety Regulation 2013

DELEGATE	DESCRIPTION OF POWER DELEGATED	LEGISLATION	CONDITIONS TO WHICH THE DELEGATION IS SUBJECT
Chief Executive Officer	Power, as a person who conducts a business or undertaking, to keep a record of each serious electrical incident or dangerous electrical event for at least 5 years after the day that notice of the incident or event is given to the regulator.	Section 265(6) <i>Electrical Safety Regulation 2013</i>	Schedule 2 - Limits and Conditions to the Exercising of Powers
Chief Executive Officer	Power, if a serious electrical incident or dangerous electrical event happens at a place, to ensure, so far as is reasonably practicable, that the site where the incident or event occurred is not disturbed until an inspector arrives at the site or any earlier time that an inspector directs.	Section 269(2) <i>Electrical Safety Regulation 2013</i>	Schedule 2 - Limits and Conditions to the Exercising of Powers

REGISTER OF DELEGATIONS - COUNCIL TO CEO***Electricity Act 1994***

Note: This register contains the powers of Council as a road authority, public entity and street lighting customer only.
It does not contain provisions which apply to Council as a consumer of electricity.

DELEGATE	DESCRIPTION OF POWER DELEGATED	LEGISLATION	CONDITIONS TO WHICH THE DELEGATION IS SUBJECT
Chief Executive Officer	Power, as a road authority, to enter a written agreement with an electricity entity.	Section 102(2) <i>Electricity Act 1994</i>	Schedule 2 - Limits and Conditions to the Exercising of Powers
Chief Executive Officer	Power, as a road authority, to give an electricity entity information about lines and levels for proposed roadworks.	Section 102(4) <i>Electricity Act 1994</i>	Schedule 2 - Limits and Conditions to the Exercising of Powers
Chief Executive Officer	Power, as a road authority, to consult with an electricity entity.	Section 103 <i>Electricity Act 1994</i>	Schedule 2 - Limits and Conditions to the Exercising of Powers
Chief Executive Officer	Power, as a public entity, to require an electricity entity to alter the position of the electricity entity's works in a publicly controlled place if the works could interfere with the exercise of the public entity's powers for the place.	Section 106 <i>Electricity Act 1994</i>	Schedule 2 - Limits and Conditions to the Exercising of Powers
Chief Executive Officer	Power, as a public entity, to refer a dispute with an electricity entity arising under Chapter 4, Part 4 of the Act to the Regulator.	Section 117(2) <i>Electricity Act 1994</i>	Schedule 2 - Limits and Conditions to the Exercising of Powers
Chief Executive Officer	Power, as a person whose interests are affected by a decision mentioned in schedule 1, to apply to the reviewer for internal review of the decision, including all steps necessary to progress the internal review (such as applying for a statement of reasons, applying to QCAT for a stay, participating in a mediation or arbitration).	Sections 214, 215, 216 and 217 <i>Electricity Act 1994</i>	Schedule 2 - Limits and Conditions to the Exercising of Powers
Chief Executive Officer	Power, as a person whose interests are affected by a decision of the regulator under section 218 to apply to QCAT for an external review of the decision.	Section 219 <i>Electricity Act 1994</i>	Schedule 2 - Limits and Conditions to the Exercising of Powers

REGISTER OF DELEGATIONS - COUNCIL TO CEO***Electricity Regulation 2006***

Note: This register contains the powers of Council as a public entity and local government only.
It does not contain provisions which apply to Council as a consumer of electricity.

DELEGATE	DESCRIPTION OF POWER DELEGATED	LEGISLATION	CONDITIONS TO WHICH THE DELEGATION IS SUBJECT
Chief Executive Officer	Power, as a public entity, to agree on a different consultation period with an electricity entity.	Section 18(3) <i>Electricity Regulation 2006</i>	Schedule 2 - Limits and Conditions to the Exercising of Powers
Chief Executive Officer	Power, as a public entity, to impose reasonable requirements on an electricity entity that proposes to undertake action on a publicly controlled place.	Section 19(1) <i>Electricity Regulation 2006</i>	Schedule 2 - Limits and Conditions to the Exercising of Powers
Chief Executive Officer	Power, as a public entity, to require an electricity entity to provide additional warning or protection devices to safeguard the public whilst taking action on a publicly controlled place.	Section 20(2) <i>Electricity Regulation 2006</i>	Schedule 2 - Limits and Conditions to the Exercising of Powers
Chief Executive Officer	Power, as a public entity, to agree with an electricity entity about the restoration of a publicly controlled place that has been opened or broken up, including the power to impose reasonable conditions and requirements for the restoration.	Section 21(2) <i>Electricity Regulation 2006</i>	Schedule 2 - Limits and Conditions to the Exercising of Powers
Chief Executive Officer	Power, as a public entity, to agree with an electricity entity about the way maintenance work is to be carried out.	Section 22(2) <i>Electricity Regulation 2006</i>	Schedule 2 - Limits and Conditions to the Exercising of Powers
Chief Executive Officer	Power, as a local government, to consult with a person about the installation of a low voltage electricity line beyond the person's property, including the power to state in writing whether or not Council has any objection to the proposal.	Section 24 <i>Electricity Regulation 2006</i>	Schedule 2 - Limits and Conditions to the Exercising of Powers

REGISTER OF DELEGATIONS - COUNCIL TO CEO***Environmental Offsets Act 2014***

DELEGATE	DESCRIPTION OF POWER DELEGATED	LEGISLATION	CONDITIONS TO WHICH THE DELEGATION IS SUBJECT
Chief Executive Officer	Power to make an environmental offsets policy available for inspection.	Section 12(3) <i>Environmental Offsets Act 2014</i>	Schedule 2 - Limits and Conditions to the Exercising of Powers
Chief Executive Officer	Power, as an administering agency, to impose an offset condition if the circumstances in sections 14 and 15 apply.	Sections 14 and 15 <i>Environmental Offsets Act 2014</i>	Schedule 2 - Limits and Conditions to the Exercising of Powers
Chief Executive Officer	Power to consider a notice of election and any offset delivery plan.	Section 19(1) <i>Environmental Offsets Act 2014</i>	Schedule 2 - Limits and Conditions to the Exercising of Powers
Chief Executive Officer	Power to decide whether it is appropriate to deliver the environmental offset in the way stated in the notice of election, and any offset delivery plan, or whether the offset should be delivered in a different way and to give notice of the decision.	Sections 19(2) and 19(3) <i>Environmental Offsets Act 2014</i>	Schedule 2 - Limits and Conditions to the Exercising of Powers
Chief Executive Officer	Power to agree to amend either or both of the agreed delivery arrangement and an offset delivery plan.	Section 19(7) <i>Environmental Offsets Act 2014</i>	Schedule 2 - Limits and Conditions to the Exercising of Powers
Chief Executive Officer	Power to give the notice required to be given under subsection (4).	Section 19A <i>Environmental Offsets Act 2014</i>	Schedule 2 - Limits and Conditions to the Exercising of Powers
Chief Executive Officer	Power to enter another agreed delivery arrangement.	Section 20 <i>Environmental Offsets Act 2014</i>	Schedule 2 - Limits and Conditions to the Exercising of Powers
Chief Executive Officer	Power to decide an application to remove duplicate conditions, make other amendments to the authority, and give notice of the decision.	Section 25A <i>Environmental Offsets Act 2014</i>	Schedule 2 - Limits and Conditions to the Exercising of Powers
Chief Executive Officer	Power, as a relevant agency, to enter an environmental offset agreement.	Section 26 <i>Environmental Offsets Act 2014</i>	Schedule 2 - Limits and Conditions to the Exercising of Powers
Chief Executive Officer	Power, as a relevant agency, to enter another environmental offset agreement that varies, or terminates and replaces, an earlier environmental offset agreement.	Section 28 <i>Environmental Offsets Act 2014</i>	Schedule 2 - Limits and Conditions to the Exercising of Powers
Chief Executive Officer	Power, in the circumstance specified in subsection 35(1)(a), to give a compliance notice in relation to the terms of the environmental offset agreement.	Section 35 <i>Environmental Offsets Act 2014</i>	Schedule 2 - Limits and Conditions to the Exercising of Powers

REGISTER OF DELEGATIONS - COUNCIL TO CEO***Environmental Offsets Act 2014***

DELEGATE	DESCRIPTION OF POWER DELEGATED	LEGISLATION	CONDITIONS TO WHICH THE DELEGATION IS SUBJECT
Chief Executive Officer	Power, where Council has given a compliance notice and the person contravenes it by not doing something, to do the thing and recover any reasonable costs or expenses incurred in doing it as a debt.	Section 39 <i>Environmental Offsets Act 2014</i>	Schedule 2 - Limits and Conditions to the Exercising of Powers
Chief Executive Officer	Power to credit amounts received by Council as a financial settlement offset to Council's trust fund.	Section 89(1) <i>Environmental Offsets Act 2014</i>	Schedule 2 - Limits and Conditions to the Exercising of Powers
Chief Executive Officer	Power to transfer an amount received by Council as a financial settlement offset in one of the circumstances listed in subsection (2).	Section 89(2) <i>Environmental Offsets Act 2014</i>	Schedule 2 - Limits and Conditions to the Exercising of Powers
Chief Executive Officer	Power, as an administering agency, to keep a register of the matters listed in subsection one, make the register available for inspection and give information held on the register to the chief executive.	Section 90 <i>Environmental Offsets Act 2014</i>	Schedule 2 - Limits and Conditions to the Exercising of Powers
Chief Executive Officer	Power, as an administering agency, to decide an application to amend:- (a) an existing authority; (b) an authority granted, on or after commencement, as the result of an application that was made but not dealt with, before commencement, and to do all things authorised or required by section 95B following the making of the decision.	Section 95B <i>Environmental Offsets Act 2014</i>	Schedule 2 - Limits and Conditions to the Exercising of Powers

REGISTER OF DELEGATIONS - COUNCIL TO CEO

Environmental Offsets Regulation 2014

DELEGATE	DESCRIPTION OF POWER DELEGATED	LEGISLATION	CONDITIONS TO WHICH THE DELEGATION IS SUBJECT
Chief Executive Officer	Power, as an owner of land proposed to be included within a new area covered by a later environmental offset agreement, to decide whether or not to consent to the amended declaration of the environmental offset protection area.	Section 11(3)(c) <i>Environmental Offsets Regulation 2014</i>	Schedule 2 - Limits and Conditions to the Exercising of Powers
Chief Executive Officer	Power, as a decision maker, to decide an application for an area of land to be identified as an advanced offset and to do all things authorised or required by section 14 following the making of the decision.	Section 14 <i>Environmental Offsets Regulation 2014</i>	Schedule 2 - Limits and Conditions to the Exercising of Powers
Chief Executive Officer	Power, as a decision maker, to remove an advanced offset from the register kept under section 90 of the Act.	Section 14(7) <i>Environmental Offsets Regulation 2014</i>	Schedule 2 - Limits and Conditions to the Exercising of Powers
Chief Executive Officer	Power, as a decision maker, to decide an application to vary the boundary of an area of land identified as an advanced offset and to do all things authorised or required by section 15 following the making of the decision.	Section 15 <i>Environmental Offsets Regulation 2014</i>	Schedule 2 - Limits and Conditions to the Exercising of Powers
Chief Executive Officer	Power, as a relevant entity, to extend the time for applying for internal review.	Section 18(2) <i>Environmental Offsets Regulation 2014</i>	Schedule 2 - Limits and Conditions to the Exercising of Powers
Chief Executive Officer	Power, as a relevant entity, to review a reviewable decision, make an internal review decision and to do all things authorised or required by section 19 following the making of the decision.	Section 19 <i>Environmental Offsets Regulation 2014</i>	Schedule 2 - Limits and Conditions to the Exercising of Powers

REGISTER OF DELEGATIONS - COUNCIL TO CEO

Environmental Protection (Water and Wetland Biodiversity) Policy 2019

DELEGATE	DESCRIPTION OF POWER DELEGATED	LEGISLATION	CONDITIONS TO WHICH THE DELEGATION IS SUBJECT
Chief Executive Officer	Power, as a recognised entity, in cooperation with the chief executive, to develop and implement a healthy waters management plan.	Section 16(2) <i>Environmental Protection (Water and Wetland Biodiversity) Policy 2019</i>	Schedule 2 - Limits and Conditions to the Exercising of Powers

REGISTER OF DELEGATIONS - COUNCIL TO CEO***Environmental Protection Act 1994***

DELEGATE	DESCRIPTION OF POWER DELEGATED	LEGISLATION	CONDITIONS TO WHICH THE DELEGATION IS SUBJECT
Chief Executive Officer	Power to make a written submission about a submitted EIS.	Section 54 <i>Environmental Protection Act 1994</i>	Schedule 2 - Limits and Conditions to the Exercising of Powers
Chief Executive Officer	Power, as an administering authority, to give an applicant a notice about an application that is not a properly made application.	Section 128 <i>Environmental Protection Act 1994</i>	Schedule 2 - Limits and Conditions to the Exercising of Powers
Chief Executive Officer	Power to agree a further period within which the applicant must give notice under section 128	Section 129 <i>Environmental Protection Act 1994</i>	Schedule 2 - Limits and Conditions to the Exercising of Powers
Chief Executive Officer	Power, as an administering authority, to give a notice or other document relating to an application made by joint applicants, to the principal applicant nominated in the application.	Section 130(3)(a) <i>Environmental Protection Act 1994</i>	Schedule 2 - Limits and Conditions to the Exercising of Powers
Chief Executive Officer	Power, as an administering authority, to make a requirement under Chapter 5 relating to an application made by joint applicants, to the principal applicant nominated in the application.	Section 130(3)(b) <i>Environmental Protection Act 1994</i>	Schedule 2 - Limits and Conditions to the Exercising of Powers
Chief Executive Officer	Power, as an administering authority, to refuse to allow a change to an application if the change would result in the application not being a properly made application and the applicant does not take action to make the remade application properly made.	Section 132 <i>Environmental Protection Act 1994</i>	Schedule 2 - Limits and Conditions to the Exercising of Powers
Chief Executive Officer	Power, as an administering authority, to give written agreement that a change to an application is a minor change.	Section 133 <i>Environmental Protection Act 1994</i>	Schedule 2 - Limits and Conditions to the Exercising of Powers
Chief Executive Officer	Power, as an administering authority, to determine satisfaction that the requirements under the application stage have been complied with.	Section 136(b)(i) <i>Environmental Protection Act 1994</i>	Schedule 2 - Limits and Conditions to the Exercising of Powers
Chief Executive Officer	Power, as an administering authority, to make a written information request to the applicant to give further information needed to assess the application.	Section 140 <i>Environmental Protection Act 1994</i>	Schedule 2 - Limits and Conditions to the Exercising of Powers
Chief Executive Officer	Power, as an administering authority, to agree to extend the applicant's information request response period.	Sections 145 and 147 <i>Environmental Protection Act 1994</i>	Schedule 2 - Limits and Conditions to the Exercising of Powers
Chief Executive Officer	Power, as an administering authority, to determine not to make an information request.	Section 148(b)(i) <i>Environmental Protection Act 1994</i>	Schedule 2 - Limits and Conditions to the Exercising of Powers

REGISTER OF DELEGATIONS - COUNCIL TO CEO***Environmental Protection Act 1994***

DELEGATE	DESCRIPTION OF POWER DELEGATED	LEGISLATION	CONDITIONS TO WHICH THE DELEGATION IS SUBJECT
Chief Executive Officer	Power, as an administering authority, to, by written notice to the applicant, extend the decision period and further extend the decision period with the written agreement of the applicant.	Section 168 <i>Environmental Protection Act 1994</i>	Schedule 2 - Limits and Conditions to the Exercising of Powers
Chief Executive Officer	Power, as an administering authority, to approve a standard application subject to the standard conditions for the relevant activity or authority.	Section 170 <i>Environmental Protection Act 1994</i>	Schedule 2 - Limits and Conditions to the Exercising of Powers
Chief Executive Officer	Power, as an administering authority, to approve a variation application subject to the standard conditions for the relevant activity or authority or subject to conditions which are different to the standard conditions for the activity or authority.	Section 171 <i>Environmental Protection Act 1994</i>	Schedule 2 - Limits and Conditions to the Exercising of Powers
Chief Executive Officer	Power, as an administering authority, to refuse a site- specific application or approve a site-specific application subject to conditions.	Section 172 <i>Environmental Protection Act 1994</i>	Schedule 2 - Limits and Conditions to the Exercising of Powers
Chief Executive Officer	Power, as an administering authority after making a decision under division 2, subdivision 2, to give written notice of the decision.	Section 181 <i>Environmental Protection Act 1994</i>	Schedule 2 - Limits and Conditions to the Exercising of Powers
Chief Executive Officer	Power, as an administering authority, to make a final decision on an application for an environmental authority.	Section 194A <i>Environmental Protection Act 1994</i>	Schedule 2 - Limits and Conditions to the Exercising of Powers
Chief Executive Officer	Power, as an administering authority, to issue an environmental authority.	Section 195 <i>Environmental Protection Act 1994</i>	Schedule 2 - Limits and Conditions to the Exercising of Powers
Chief Executive Officer	Power, as an administering authority, to include a copy of an environmental authority in the relevant register.	Section 197 <i>Environmental Protection Act 1994</i>	Schedule 2 - Limits and Conditions to the Exercising of Powers
Chief Executive Officer	Power, as an administering authority, to give an information notice to the applicant for an environmental authority.	Section 198(2) <i>Environmental Protection Act 1994</i>	Schedule 2 - Limits and Conditions to the Exercising of Powers
Chief Executive Officer	Power, as an administering authority, to give an information notice about the decision to any submitter for the application.	Section 198(4) <i>Environmental Protection Act 1994</i>	Schedule 2 - Limits and Conditions to the Exercising of Powers
Chief Executive Officer	Power, as an administering authority, to impose a condition on an environmental authority or draft environmental authority to which section 115 applies.	Section 203 <i>Environmental Protection Act 1994</i>	Schedule 2 - Limits and Conditions to the Exercising of Powers

REGISTER OF DELEGATIONS - COUNCIL TO CEO***Environmental Protection Act 1994***

DELEGATE	DESCRIPTION OF POWER DELEGATED	LEGISLATION	CONDITIONS TO WHICH THE DELEGATION IS SUBJECT
Chief Executive Officer	Power, as an administering authority, to amend an environmental authority to correct a clerical or formal error by giving written notice to the holder but only if the amendment does not adversely affect the interests of the holder or anyone else.	Section 211 <i>Environmental Protection Act 1994</i>	Schedule 2 - Limits and Conditions to the Exercising of Powers
Chief Executive Officer	Power, as an administering authority, to amend an existing environmental authority issued subject to conditions to replace the existing standard conditions with new standard conditions issued by the chief executive and to give written notice of the amendment to the environmental authority holder.	Section 213 <i>Environmental Protection Act 1994</i>	Schedule 2 - Limits and Conditions to the Exercising of Powers
Chief Executive Officer	Power, as an administering authority, to make an amendment to an environmental authority:- (a) which is necessary or desirable because of a matter mentioned in section 215(2) and where the procedure required by Chapter 5, Part 6, Division 2 is followed; or (b) if the holder has agreed in writing to the amendment.	Section 215 <i>Environmental Protection Act 1994</i>	Schedule 2 - Limits and Conditions to the Exercising of Powers
Chief Executive Officer	Power, as an administering authority, to make particular amendments to an environmental authority in accordance with the procedure required by Chapter 5, Part 6, Division 2.	Sections 216 and 219 <i>Environmental Protection Act 1994</i>	Schedule 2 - Limits and Conditions to the Exercising of Powers
Chief Executive Officer	Power, as an administering authority, to refuse an amendment application to which section 227A(1) applies, to require the environmental authority holder to make a site specific application and to give written notice of the refusal to the applicant.	Section 227A <i>Environmental Protection Act 1994</i>	Schedule 2 - Limits and Conditions to the Exercising of Powers
Chief Executive Officer	Power, as an administering authority where an amendment application is not a properly made amendment application, to give the applicant a notice stating all the matter contained in the subsection.	Section 227AAB(2) <i>Environmental Protection Act 1994</i>	Schedule 2 - Limits and Conditions to the Exercising of Powers
Chief Executive Officer	Power, as an administering authority where a notice has been issued under subsection 227AAB(2), to agree to a further period to take the action mentioned in subsection 227AAB(2)(c).	Section 227AAC(2) <i>Environmental Protection Act 1994</i>	Schedule 2 - Limits and Conditions to the Exercising of Powers
Chief Executive Officer	Power, as an administering authority after receiving an amendment application, to decide whether the proposed amendments is a minor or major amendment.	Section 228(1) <i>Environmental Protection Act 1994</i>	Schedule 2 - Limits and Conditions to the Exercising of Powers

REGISTER OF DELEGATIONS - COUNCIL TO CEO***Environmental Protection Act 1994***

DELEGATE	DESCRIPTION OF POWER DELEGATED	LEGISLATION	CONDITIONS TO WHICH THE DELEGATION IS SUBJECT
Chief Executive Officer	Power, as an administering authority, to set the submission period for the application by written notice.	Section 234 <i>Environmental Protection Act 1994</i>	Schedule 2 - Limits and Conditions to the Exercising of Powers
Chief Executive Officer	Power, as an administering authority, to give written agreement to the continued assessment of a changed application to amend an environmental authority.	Section 237 <i>Environmental Protection Act 1994</i>	Schedule 2 - Limits and Conditions to the Exercising of Powers
Chief Executive Officer	Power, as an administering authority, to request further information needed to assess a changed amendment application which is not a minor change and to which the information stage applies.	Section 238(3) <i>Environmental Protection Act 1994</i>	Schedule 2 - Limits and Conditions to the Exercising of Powers
Chief Executive Officer	Power, as an administering authority, to decide that the notification stage be repeated in respect of a changed amendment application which would be likely to attract a submission objecting to the change.	Section 238(7) <i>Environmental Protection Act 1994</i>	Schedule 2 - Limits and Conditions to the Exercising of Powers
Chief Executive Officer	Power, as an administering authority, to:- (a) decide to approve or refuse an amendment application; (b) if the amendment is approved, to make other amendments to the conditions of the environmental authority; (c) give notice of the decision to the applicant; and (d) include a copy of any amended environmental authority in the register	Sections 240 & 242 <i>Environmental Protection Act 1994</i>	Schedule 2 - Limits and Conditions to the Exercising of Powers
Chief Executive Officer	Power, as an administering authority, to decide to approve an application to amalgamate environmental authorities or refuse an amalgamation application to which section 247(1)(b) applies and impose conditions on the amalgamated environmental authority.	Section 247 <i>Environmental Protection Act 1994</i>	Schedule 2 - Limits and Conditions to the Exercising of Powers
Chief Executive Officer	Power, as an administering authority that decides to approve an amalgamation application, to amalgamate the existing authorities, issue it to the applicant and include a copy of it in the relevant register.	Section 248 <i>Environmental Protection Act 1994</i>	Schedule 2 - Limits and Conditions to the Exercising of Powers

REGISTER OF DELEGATIONS - COUNCIL TO CEO***Environmental Protection Act 1994***

DELEGATE	DESCRIPTION OF POWER DELEGATED	LEGISLATION	CONDITIONS TO WHICH THE DELEGATION IS SUBJECT
Chief Executive Officer	Power, as an administering authority, to:- (a) de-amalgamate an environmental authority; (b) issue the de-amalgamated environmental authorities; (c) impose conditions on each de-amalgamated environmental authority to the extent necessary for the de-amalgamation; and (d) include each environmental authority in the relevant register.	Section 250C <i>Environmental Protection Act 1994</i>	Schedule 2 - Limits and Conditions to the Exercising of Powers
Chief Executive Officer	Power, as an administering authority, to approve or refuse an application by the holder of an environmental authority to transfer all or part of the environmental authority to another entity.	Section 254 <i>Environmental Protection Act 1994</i>	Schedule 2 - Limits and Conditions to the Exercising of Powers
Chief Executive Officer	Power, as an administering authority, to decide whether a final rehabilitation report includes enough information to decide that the requirements in section 264(b)(i) and 264(b)(ii) have been met.	Section 264 <i>Environmental Protection Act 1994</i>	Schedule 2 - Limits and Conditions to the Exercising of Powers
Chief Executive Officer	Power, as an administering authority, to make a written request to an applicant to give further information needed to assess an application to surrender an environmental authority.	Section 265 <i>Environmental Protection Act 1994</i>	Schedule 2 - Limits and Conditions to the Exercising of Powers
Chief Executive Officer	Power, as an administering authority, to approve or refuse a surrender application.	Section 266 <i>Environmental Protection Act 1994</i>	Schedule 2 - Limits and Conditions to the Exercising of Powers
Chief Executive Officer	Power, as an administering authority, after deciding a surrender application to take the steps listed in subsections 275(a) or 275(b) as applicable.	Section 275 <i>Environmental Protection Act 1994</i>	Schedule 2 - Limits and Conditions to the Exercising of Powers
Chief Executive Officer	Power, as an administering authority, to:- (a) cancel, suspend or extend the suspension of an environmental authority if an event mentioned in section 278(2) has occurred; (b) follow the procedures in Chapter 5, Part 11, Division 2; (c) give notice of the decision; and (d) record the action in the relevant register.	Sections 278, 279, 280, 281, 282, 283 and 284 <i>Environmental Protection Act 1994</i>	Schedule 2 - Limits and Conditions to the Exercising of Powers
Chief Executive Officer	Power, as an administering authority in the circumstances set out in subsection 284AA(1), to cancel an environmental authority if the procedure in Chapter 5, Part 11, Division 2 is followed.	Section 284AA(2) <i>Environmental Protection Act 1994</i>	Schedule 2 - Limits and Conditions to the Exercising of Powers

REGISTER OF DELEGATIONS - COUNCIL TO CEO***Environmental Protection Act 1994***

DELEGATE	DESCRIPTION OF POWER DELEGATED	LEGISLATION	CONDITIONS TO WHICH THE DELEGATION IS SUBJECT
Chief Executive Officer	Power, as an administering authority, to:- (a) approve or refuse an application made by the holder of an environmental authority to suspend or extend the suspension of the environmental authority; (b) record the decision in the appropriate register; and (c) if the decision is to refuse, give the holder an information notice about the decision	Sections 284C and 284F <i>Environmental Protection Act 1994</i>	Schedule 2 - Limits and Conditions to the Exercising of Powers
Chief Executive Officer	Power, as the administering authority, to impose a condition on an environmental authority requiring the holder to give financial assurances as security for compliance with the environmental authority and for costs or expenses mentioned in section 316C.	Section 308 <i>Environmental Protection Act 1994</i>	Schedule 2 - Limits and Conditions to the Exercising of Powers
Chief Executive Officer	Power, as an administering authority, to decide the amount and form of financial assurance required under a condition of an environmental authority.	Section 310 <i>Environmental Protection Act 1994</i>	Schedule 2 - Limits and Conditions to the Exercising of Powers
Chief Executive Officer	Power, as an administering authority, to give notice of the decision under section 310.	Section 311 <i>Environmental Protection Act 1994</i>	Schedule 2 - Limits and Conditions to the Exercising of Powers
Chief Executive Officer	(a) Power, as an administering authority that receives an application under section 312, to approve or refuse the application and give the applicant notice of the decision.	Section 314 <i>Environmental Protection Act 1994</i>	Schedule 2 - Limits and Conditions to the Exercising of Powers
Chief Executive Officer	Power, as an administering authority, to require the holder of an environmental authority for which financial assurance has been given to change the amount of the financial assurance, including giving written notice to the holder.	Section 315 <i>Environmental Protection Act 1994</i>	Schedule 2 - Limits and Conditions to the Exercising of Powers
Chief Executive Officer	Power, as an administering authority in the circumstances referred to in 316C, to make a claim on or realise a financial assurance.	Section 316D <i>Environmental Protection Act 1994</i>	Schedule 2 - Limits and Conditions to the Exercising of Powers
Chief Executive Officer	Power, as an administering authority in the circumstances set out in subsection 316E(1) and (2) give written notice to the entity who gave the EPA assurance or the entity who paid the surety.	Section 316E <i>Environmental Protection Act 1994</i>	Schedule 2 - Limits and Conditions to the Exercising of Powers
Chief Executive Officer	Power, as an administering authority, to decide whether to make a claim on, or realise, the EPA assurance, or to ask for payment of the costs and expenses mentioned in subsection 316D(2)(b) and give an information notice about the decision	Section 316G <i>Environmental Protection Act 1994</i>	Schedule 2 - Limits and Conditions to the Exercising of Powers

REGISTER OF DELEGATIONS - COUNCIL TO CEO***Environmental Protection Act 1994***

DELEGATE	DESCRIPTION OF POWER DELEGATED	LEGISLATION	CONDITIONS TO WHICH THE DELEGATION IS SUBJECT
Chief Executive Officer	Power, as an administering authority, to:- (a) grant or refuse the temporary authority; and (b) if the decision is refuse, give an information notice for the decision.	Section 316GD <i>Environmental Protection Act 1994</i>	Schedule 2 - Limits and Conditions to the Exercising of Powers
Chief Executive Officer	Power, as an administering authority, to:- (a) impose conditions on the authority; and (b) notify the applicant of the proposed conditions.	Section 316GE <i>Environmental Protection Act 1994</i>	Schedule 2 - Limits and Conditions to the Exercising of Powers
Chief Executive Officer	Power, as an administering authority, to give the temporary authority to the applicant.	Section 316GF <i>Environmental Protection Act 1994</i>	Schedule 2 - Limits and Conditions to the Exercising of Powers
Chief Executive Officer	Power, as the administering authority, to give an annual notice.	Section 316I(2) <i>Environmental Protection Act 1994</i>	Schedule 2 - Limits and Conditions to the Exercising of Powers
Chief Executive Officer	Power, as the administering authority, to recover from the holder of an environmental authority as a debt, outstanding annual fees.	Section 316I(4) <i>Environmental Protection Act 1994</i>	Schedule 2 - Limits and Conditions to the Exercising of Powers
Chief Executive Officer	Power, as an administering authority, to change the anniversary day for an environmental authority for which an annual fee is prescribed, in the circumstances provided for by section 316L(1)(a) and 316L(1)(b).	Sections 316L and 316M <i>Environmental Protection Act 1994</i>	Schedule 2 - Limits and Conditions to the Exercising of Powers
Chief Executive Officer	Power, as an administering authority, to give the holder:- (a) if the decision is the change the day – written notice of the decision; or if the decision is not to change the day – an information notice for the decision.	Section 316N <i>Environmental Protection Act 1994</i>	Schedule 2 - Limits and Conditions to the Exercising of Powers
Chief Executive Officer	Power, as an administering authority to, in the circumstances specified in section 316P(1)(a) and 316P(1)(b):- (b) require the holder of the environmental authority to make a site-specific application for a new environmental authority under Chapter 5 Part 2 or make an amendment application for the authority under Chapter 5 Part 7; give written notice of the proposed requirement prior to making it.	Section 316P <i>Environmental Protection Act 1994</i>	Schedule 2 - Limits and Conditions to the Exercising of Powers
Chief Executive Officer	Power, as an administering authority, to ask any entity for advice, comment or information about an application made under Chapter 5.	Section 316Q <i>Environmental Protection Act 1994</i>	Schedule 2 - Limits and Conditions to the Exercising of Powers

REGISTER OF DELEGATIONS - COUNCIL TO CEO***Environmental Protection Act 1994***

DELEGATE	DESCRIPTION OF POWER DELEGATED	LEGISLATION	CONDITIONS TO WHICH THE DELEGATION IS SUBJECT
Chief Executive Officer	Power to make submissions about a proposed ERA standard.	Section 318A <i>Environmental Protection Act 1994</i>	Schedule 2 - Limits and Conditions to the Exercising of Powers
Chief Executive Officer	Power, as a person, to take measures as far as is reasonably practicable to rehabilitate or restore the environment to its condition before the harm.	Section 319C(2) <i>Environmental Protection Act 1994</i>	Schedule 2 - Limits and Conditions to the Exercising of Powers
Chief Executive Officer	Power, as person aware of an event, or who ought reasonably have been aware of an event, described in section 320A, to give written notice of the event, its nature and the circumstances in which it happened to the administering authority, any occupier of the affected land or any registered owner of the affected land, or by public notice.	Section 320C <i>Environmental Protection Act 1994</i>	Schedule 2 - Limits and Conditions to the Exercising of Powers
Chief Executive Officer	Power, as employer aware of an event, or who ought reasonably have been aware of an event, described in section 320A, to give written notice of the event, its nature and the circumstances in which it happened to the administering authority, any occupier of the affected land or any registered owner of the affected land, or by public notice.	Section 320D <i>Environmental Protection Act 1994</i>	Schedule 2 - Limits and Conditions to the Exercising of Powers
Chief Executive Officer	Power, as a person mentioned in section 320A(2)(a), to within 24 hours after becoming aware or the time when they ought reasonably to have become aware of an event or change mentioned in section 320A(2)(b)(i) or (ii) give the administering authority written notice of the matters stated in subsection (2).	Section 320DA(1) <i>Environmental Protection Act 1994</i>	Schedule 2 - Limits and Conditions to the Exercising of Powers
Chief Executive Officer	Power, as a person mentioned in section 320A(2)(a), to within 20 business days after becoming aware or the time when they ought reasonably to have become aware of an event or change mentioned in section 320A(2)(b)(iii) give the administering authority written notice of the activity.	Section 320DA(3) <i>Environmental Protection Act 1994</i>	Schedule 2 - Limits and Conditions to the Exercising of Powers
Chief Executive Officer	Power, as a local government mentioned in section 320A(3)(c), to within 20 business days after becoming aware or the time when Council ought reasonably to have become aware that the activity has been, or is being, carried out on land in its area, give the administering authority written notice.	Section 320DB(1) <i>Environmental Protection Act 1994</i>	Schedule 2 - Limits and Conditions to the Exercising of Powers

REGISTER OF DELEGATIONS - COUNCIL TO CEO***Environmental Protection Act 1994***

DELEGATE	DESCRIPTION OF POWER DELEGATED	LEGISLATION	CONDITIONS TO WHICH THE DELEGATION IS SUBJECT
Chief Executive Officer	Power, as a local government mentioned in sections 320A(3)(a) or 320A(3)(b), to within 24 hours after becoming aware or the time when Council ought reasonably to have become aware of the matter mentioned in section 320A(3)(a) or (b), give the administering authority written notice.	Section 320DB(2) <i>Environmental Protection Act 1994</i>	Schedule 2 - Limits and Conditions to the Exercising of Powers
Chief Executive Officer	Power, as an administering authority, to require a person to conduct or commission an environmental audit and give an environmental report about the audit.	Sections 322 and 323 <i>Environmental Protection Act 1994</i>	Schedule 2 - Limits and Conditions to the Exercising of Powers
Chief Executive Officer	Power, as an administering authority, to require a person to conduct or commission an environmental investigation.	Section 326B <i>Environmental Protection Act 1994</i>	Schedule 2 - Limits and Conditions to the Exercising of Powers
Chief Executive Officer	Power, as an administering authority, to ask for further information and extend the time for making a request under subsection (2).	Section 326F <i>Environmental Protection Act 1994</i>	Schedule 2 - Limits and Conditions to the Exercising of Powers
Chief Executive Officer	Power, as an administering authority, to accept the report or refuse to accept the report and to give notice of the decision.	Section 326G <i>Environmental Protection Act 1994</i>	Schedule 2 - Limits and Conditions to the Exercising of Powers
Chief Executive Officer	Power, as an administering authority which has accepted an environmental report under section 326G, to do 1 or more of the things listed in subsection (1).	Section 326H <i>Environmental Protection Act 1994</i>	Schedule 2 - Limits and Conditions to the Exercising of Powers
Chief Executive Officer	Power, as an administering authority which has refused to accept an environmental report under section 326G(4)(b), to, by written notice, require the recipient to conduct or commission another environmental investigation and submit a report on the investigation.	Section 326I <i>Environmental Protection Act 1994</i>	Schedule 2 - Limits and Conditions to the Exercising of Powers
Chief Executive Officer	Power, as an administering authority, to require a person or public authority to apply to the administering authority for the issue of a transitional environmental program.	Section 332 <i>Environmental Protection Act 1994</i>	Schedule 2 - Limits and Conditions to the Exercising of Powers
Chief Executive Officer	Power to apply for the issue of a transitional environmental program to the administering authority for approval.	Section 333 <i>Environmental Protection Act 1994</i>	Schedule 2 - Limits and Conditions to the Exercising of Powers
Chief Executive Officer	Power, as an administering authority, to by written notice require the person or public authority that submitted the draft transitional environmental authority to give further information.	Section 334(1) <i>Environmental Protection Act 1994</i>	Schedule 2 - Limits and Conditions to the Exercising of Powers

REGISTER OF DELEGATIONS - COUNCIL TO CEO***Environmental Protection Act 1994***

DELEGATE	DESCRIPTION OF POWER DELEGATED	LEGISLATION	CONDITIONS TO WHICH THE DELEGATION IS SUBJECT
Chief Executive Officer	Power to give the administering authority the requested information and ask the administering authority to extend the information response period.	Sections 334(3) and (4) <i>Environmental Protection Act 1994</i>	Schedule 2 - Limits and Conditions to the Exercising of Powers
Chief Executive Officer	Power to make a submission in relation to an application for the issue of a transitional environmental program.	Section 335 <i>Environmental Protection Act 1994</i>	Schedule 2 - Limits and Conditions to the Exercising of Powers
Chief Executive Officer	Power to give public notice of the application for the issue of a transitional environmental program.	Section 335(2) <i>Environmental Protection Act 1994</i>	Schedule 2 - Limits and Conditions to the Exercising of Powers
Chief Executive Officer	Power, as an administering authority, to invite parties to a conference to help it determine whether or not to approve a draft transitional environmental program.	Section 336 <i>Environmental Protection Act 1994</i>	Schedule 2 - Limits and Conditions to the Exercising of Powers
Chief Executive Officer	Power, as an administering authority, to seek advice, comment or information about an application for the issue of a transitional environmental program.	Section 336A <i>Environmental Protection Act 1994</i>	Schedule 2 - Limits and Conditions to the Exercising of Powers
Chief Executive Officer	Power, as an administering authority, to extend the period for decision about an application for the issue of a transitional environmental program and approve a transitional environmental program.	Section 337 <i>Environmental Protection Act 1994</i>	Schedule 2 - Limits and Conditions to the Exercising of Powers
Chief Executive Officer	Power, as an administering authority, to: - (a) approve a transitional environmental program with or without conditions; or (b) refuse to approve a transitional environmental program.	Section 339(1) and (2) <i>Environmental Protection Act 1994</i>	Schedule 2 - Limits and Conditions to the Exercising of Powers
Chief Executive Officer	Power, as an administering authority, to: - (a) where the administering authority approves the application issue the transitional environmental program; and (b) where the administering authority refuses the application or imposes conditions – give an information notice.	Section 340 <i>Environmental Protection Act 1994</i>	Schedule 2 - Limits and Conditions to the Exercising of Powers
Chief Executive Officer	Power, as an administering authority, to approve an application for a transitional environmental program if there has been substantial compliance with public notice requirements.	Section 342 <i>Environmental Protection Act 1994</i>	Schedule 2 - Limits and Conditions to the Exercising of Powers
Chief Executive Officer	Power, as an administering authority when issuing a transitional environmental program, to include a note in the environmental authority.	Section 343A <i>Environmental Protection Act 1994</i>	Schedule 2 - Limits and Conditions to the Exercising of Powers

REGISTER OF DELEGATIONS - COUNCIL TO CEO***Environmental Protection Act 1994***

DELEGATE	DESCRIPTION OF POWER DELEGATED	LEGISLATION	CONDITIONS TO WHICH THE DELEGATION IS SUBJECT
Chief Executive Officer	Power, as an administering authority, to consider and approve or refuse an application to amend a transitional environmental program.	Section 344 <i>Environmental Protection Act 1994</i>	Schedule 2 - Limits and Conditions to the Exercising of Powers
Chief Executive Officer	Power, as an administering authority, to amend a transitional environmental program to correct a clerical or formal error, and to give written notice of the amendment.	Section 344AA <i>Environmental Protection Act 1994</i>	Schedule 2 - Limits and Conditions to the Exercising of Powers
Chief Executive Officer	Power, as an administering authority, to amend a transitional environmental program, or a condition imposed on a transitional environmental program, at any time.	Section 344AB(1) <i>Environmental Protection Act 1994</i>	Schedule 2 - Limits and Conditions to the Exercising of Powers
Chief Executive Officer	Power, as the holder of a transitional environmental program, to agree in writing to the amendment.	Section 344AB(1)(b) <i>Environmental Protection Act 1994</i>	Schedule 2 - Limits and Conditions to the Exercising of Powers
Chief Executive Officer	Power, as an administering authority, to within the relevant period amend the transitional environmental program to give effect to the amendment, issue the amended transitional environmental program to the holder and include a copy of the amended transitional environmental program in the relevant register.	Section 344AC(2) <i>Environmental Protection Act 1994</i>	Schedule 2 - Limits and Conditions to the Exercising of Powers
Chief Executive Officer	Power, as an administering authority, to give the holder of the transitional environmental program a proposed amendment notice.	Section 344AE(1) <i>Environmental Protection Act 1994</i>	Schedule 2 - Limits and Conditions to the Exercising of Powers
Chief Executive Officer	Power, as the holder of a transitional environmental program, to make written representations to show why the proposed amendment should not be made.	Section 344AE(1)(d) <i>Environmental Protection Act 1994</i>	Schedule 2 - Limits and Conditions to the Exercising of Powers
Chief Executive Officer	Power, as an administering authority, to consider any written representation made by the holder of the transitional environmental program.	Section 344AF <i>Environmental Protection Act 1994</i>	Schedule 2 - Limits and Conditions to the Exercising of Powers
Chief Executive Officer	Power, as an administering authority, to make the amendment decision.	Section 344AG(1) <i>Environmental Protection Act 1994</i>	Schedule 2 - Limits and Conditions to the Exercising of Powers
Chief Executive Officer	Power, as an administering authority, to give the holder written notice of the decision not to make the proposed amendment.	Section 344AG(4) <i>Environmental Protection Act 1994</i>	Schedule 2 - Limits and Conditions to the Exercising of Powers
Chief Executive Officer	Power, as an administering authority, to give the holder of the transitional environmental program an information notice.	Section 344AH <i>Environmental Protection Act 1994</i>	Schedule 2 - Limits and Conditions to the Exercising of Powers

REGISTER OF DELEGATIONS - COUNCIL TO CEO***Environmental Protection Act 1994***

DELEGATE	DESCRIPTION OF POWER DELEGATED	LEGISLATION	CONDITIONS TO WHICH THE DELEGATION IS SUBJECT
Chief Executive Officer	Power, as an administering authority, to cancel a transitional environmental program, give notice of the decision or record details of the decision in a register.	Section 344E <i>Environmental Protection Act 1994</i>	Schedule 2 - Limits and Conditions to the Exercising of Powers
Chief Executive Officer	Power, as an administering authority, to withdraw the notice or remove the record.	Section 344F <i>Environmental Protection Act 1994</i>	Schedule 2 - Limits and Conditions to the Exercising of Powers
Chief Executive Officer	Power, as an administering authority, to give the holder of the environmental authority a copy of the authority that does not include the note.	Section 344G <i>Environmental Protection Act 1994</i>	Schedule 2 - Limits and Conditions to the Exercising of Powers
Chief Executive Officer	Power, as an administering authority, to give written notice of the matters listed in section 352(1)..	Section 352 <i>Environmental Protection Act 1994</i>	Schedule 2 - Limits and Conditions to the Exercising of Powers
Chief Executive Officer	Power, as an administering authority, to apply to the Court for an order that section 353(1) does not apply.	Section 355 <i>Environmental Protection Act 1994</i>	Schedule 2 - Limits and Conditions to the Exercising of Powers
Chief Executive Officer	Power, as an administering authority who has made an application to the Court under section 355, to apply to the Court for an order pending decision on the application	Section 357(2) <i>Environmental Protection Act 1994</i>	Schedule 2 - Limits and Conditions to the Exercising of Powers
Chief Executive Officer	Power, as administering authority, to – - grant an application for a temporary emissions licence, with or without conditions, as submitted or on different terms than have been requested in the application; or - refuse to grant the application for a temporary emissions licence; and - where necessary, give an information notice	Sections 357C, 357D, 357E and 357F <i>Environmental Protection Act 1994</i>	Schedule 2 - Limits and Conditions to the Exercising of Powers
Chief Executive Officer	Power, as administering authority, to amend, cancel or suspend a temporary emissions licence.	Section 357J <i>Environmental Protection Act 1994</i>	Schedule 2 - Limits and Conditions to the Exercising of Powers
Chief Executive Officer	Power, as holder of a temporary emissions licence, to give written agreement to the amendment of the licence.	Section 357J(b) <i>Environmental Protection Act 1994</i>	Schedule 2 - Limits and Conditions to the Exercising of Powers
Chief Executive Officer	Power, as an administering authority, to issue an environmental enforcement order.	Section 362 <i>Environmental Protection Act 1994</i>	Schedule 2 - Limits and Conditions to the Exercising of Powers
Chief Executive Officer	Power, as a recipient of an environmental enforcement order, to give written notice to the buyer of the existence of the order.	Section 369C(2) <i>Environmental Protection Act 1994</i>	Schedule 2 - Limits and Conditions to the Exercising of Powers

REGISTER OF DELEGATIONS - COUNCIL TO CEO***Environmental Protection Act 1994***

DELEGATE	DESCRIPTION OF POWER DELEGATED	LEGISLATION	CONDITIONS TO WHICH THE DELEGATION IS SUBJECT
Chief Executive Officer	Power, as a recipient of an environmental enforcement order, to provide written notice of the disposal to the administering authority.	Section 369C(6) <i>Environmental Protection Act 1994</i>	Schedule 2 - Limits and Conditions to the Exercising of Powers
Chief Executive Officer	Power, in the circumstances listed in subsection (1), to give written notice of ceasing to carry out the activity to the administering authority.	Section 369D(2) <i>Environmental Protection Act 1994</i>	Schedule 2 - Limits and Conditions to the Exercising of Powers
Chief Executive Officer	Power, as an owner and/or occupier of land in the circumstances listed in subsection (1), to give consent to the entry.	Section 369E(2)(a) <i>Environmental Protection Act 1994</i>	Schedule 2 - Limits and Conditions to the Exercising of Powers
Chief Executive Officer	Power, in the circumstances listed in subsection (1), to give written notice of the entry to the owner and occupier of the land.	Section 369E(2)(b) <i>Environmental Protection Act 1994</i>	Schedule 2 - Limits and Conditions to the Exercising of Powers
Chief Executive Officer	Power, in the circumstances listed in subsections (1) and (2), to recover as a debt from another person who caused or permitted the contamination incident to happen, the amount of loss or expense incurred by the recipient in complying with the order.	Section 369H(2) <i>Environmental Protection Act 1994</i>	Schedule 2 - Limits and Conditions to the Exercising of Powers
Chief Executive Officer	Power, as the land's owner, to:- (a) make a written submission to the administering authority in response to a show cause notice issued pursuant to section 375; (b) make the declaration mentioned in section 375(2)(e); and (c) include a copy of any investigation report mentioned in section 375(4).	Section 376 <i>Environmental Protection Act 1994</i>	Schedule 2 - Limits and Conditions to the Exercising of Powers
Chief Executive Officer	Power, as the owner of land, to make an inclusion request and respond to any request for further information from the administering authority.	Sections 379B and 379C <i>Environmental Protection Act 1994</i>	Schedule 2 - Limits and Conditions to the Exercising of Powers
Chief Executive Officer	Power, to give the administering authority:- (a) a contaminated land investigation document accompanied by a declaration and a statement; and (b) a statement as owner of the land agreeing to the draft plan.	Section 390 <i>Environmental Protection Act 1994</i>	Schedule 2 - Limits and Conditions to the Exercising of Powers
Chief Executive Officer	Power, as a prescribed responsible person, to make a written submission in response to a show cause notice issued pursuant to section 391.	Section 392(1) <i>Environmental Protection Act 1994</i>	Schedule 2 - Limits and Conditions to the Exercising of Powers

REGISTER OF DELEGATIONS - COUNCIL TO CEO***Environmental Protection Act 1994***

DELEGATE	DESCRIPTION OF POWER DELEGATED	LEGISLATION	CONDITIONS TO WHICH THE DELEGATION IS SUBJECT
Chief Executive Officer	Power, as a prescribed responsible person, to comply with a notice issued by the administering authority pursuant to this section.	Section 394(5) <i>Environmental Protection Act 1994</i>	Schedule 2 - Limits and Conditions to the Exercising of Powers
Chief Executive Officer	Power, as a prescribed responsible person, to:- (a) obtain the consent of the owner or occupier to enter the land; (b) give the owner or occupier written notice of the intention to enter the land; (c) agree with the owner or occupier about reasonable compensation because of the loss or damage; and (d) appear in any proceeding before a court of competent jurisdiction (including instructing a legal representative to appear) where agreement about compensation cannot be reached.	Section 395 <i>Environmental Protection Act 1994</i>	Schedule 2 - Limits and Conditions to the Exercising of Powers
Chief Executive Officer	Power, as a prescribed responsible person, to comply with a requirement of the administering authority given pursuant to this section.	Section 397 <i>Environmental Protection Act 1994</i>	Schedule 2 - Limits and Conditions to the Exercising of Powers
Chief Executive Officer	Power to apply to amend a site management plan and to comply with Chapter 7, Part 8, Division 3, Subdivisions 2 to 4 as they relate to the application.	Section 402 <i>Environmental Protection Act 1994</i>	Schedule 2 - Limits and Conditions to the Exercising of Powers
Chief Executive Officer	Power, as owner or occupier of land, to consent to the amendment of a site management plan for the land by the administering authority.	Section 403 <i>Environmental Protection Act 1994</i>	Schedule 2 - Limits and Conditions to the Exercising of Powers
Chief Executive Officer	Power, as the person who released the contaminant, the relevant local government or the owner of the land, to prepare a draft amendment of a site management plan if requested to do so by the administering authority and to comply with Chapter 7, Part 8, Division 3, Subdivisions 2 to 5 as they relate to the draft amendment.	Section 404 <i>Environmental Protection Act 1994</i>	Schedule 2 - Limits and Conditions to the Exercising of Powers
Chief Executive Officer	Power, as owner of land, to give a lessee or proposed lessee notice that particulars of the land have been recorded in the contaminated land register.	Section 407 <i>Environmental Protection Act 1994</i>	Schedule 2 - Limits and Conditions to the Exercising of Powers
Chief Executive Officer	Power, as an owner of land in a circumstance listed in subsection (1), to give the notice required by subsection (2).	Section 408 <i>Environmental Protection Act 1994</i>	Schedule 2 - Limits and Conditions to the Exercising of Powers
Chief Executive Officer	Power, as an administering authority, to require a person to provide information for the enforcement or administration of this Act.	Section 451 <i>Environmental Protection Act 1994</i>	Schedule 2 - Limits and Conditions to the Exercising of Powers

REGISTER OF DELEGATIONS - COUNCIL TO CEO***Environmental Protection Act 1994***

DELEGATE	DESCRIPTION OF POWER DELEGATED	LEGISLATION	CONDITIONS TO WHICH THE DELEGATION IS SUBJECT
Chief Executive Officer	Power, as owner or occupier of land, to consent to an authorised person's entry onto the land.	Section 452 <i>Environmental Protection Act 1994</i>	Schedule 2 - Limits and Conditions to the Exercising of Powers
Chief Executive Officer	Power, as owner or occupier of land, to consent to an authorised person's entry onto the land.	Section 454 <i>Environmental Protection Act 1994</i>	Schedule 2 - Limits and Conditions to the Exercising of Powers
Chief Executive Officer	Power, as an administering authority, to issue a notice that an authorised person will enter land.	Section 454(3)(b) and (4) <i>Environmental Protection Act 1994</i>	Schedule 2 - Limits and Conditions to the Exercising of Powers
Chief Executive Officer	Power, as the occupier of access land, to consent to an authorised person's entry onto the land.	Section 455 <i>Environmental Protection Act 1994</i>	Schedule 2 - Limits and Conditions to the Exercising of Powers
Chief Executive Officer	Power, as a corporation, to comply with a written notice requiring Council to nominate an executive officer or employee who is authorised to answer a question under section 465(3).	Section 465(3) <i>Environmental Protection Act 1994</i>	Schedule 2 - Limits and Conditions to the Exercising of Powers
Chief Executive Officer	Power to comply with a requirement made of the person under section 462(2)(c).	Section 463 <i>Environmental Protection Act 1994</i>	Schedule 2 - Limits and Conditions to the Exercising of Powers
Chief Executive Officer	Power to apply to the administering executive for return of a seized thing.	Section 463D(3) <i>Environmental Protection Act 1994</i>	Schedule 2 - Limits and Conditions to the Exercising of Powers
Chief Executive Officer	Power to apply for a forfeiture order.	Section 463E(2) <i>Environmental Protection Act 1994</i>	Schedule 2 - Limits and Conditions to the Exercising of Powers
Chief Executive Officer	Power as a person to whom an emergency direction is given to comply with the direction and to take the steps required by subsection (b).	Section 478 <i>Environmental Protection Act 1994</i>	Schedule 2 - Limits and Conditions to the Exercising of Powers
Chief Executive Officer	Power, as an administering authority, to waive payment of costs of investigation or remediation work.	Section 489 <i>Environmental Protection Act 1994</i>	Schedule 2 - Limits and Conditions to the Exercising of Powers
Chief Executive Officer	Power, as an administering authority, to make an application to the court for an order against a defendant for costs.	Section 501(1)(c) <i>Environmental Protection Act 1994</i>	Schedule 2 - Limits and Conditions to the Exercising of Powers
Chief Executive Officer	Power, as an administering authority, to carry out work or take other action reasonably necessary where a person has failed to comply with an order made under section 502.	Section 502A(2) <i>Environmental Protection Act 1994</i>	Schedule 2 - Limits and Conditions to the Exercising of Powers

REGISTER OF DELEGATIONS - COUNCIL TO CEO***Environmental Protection Act 1994***

DELEGATE	DESCRIPTION OF POWER DELEGATED	LEGISLATION	CONDITIONS TO WHICH THE DELEGATION IS SUBJECT
Chief Executive Officer	Power, as an administering authority, to make an application to the Court to remedy or restrain an offence against this Act.	Section 505 <i>Environmental Protection Act 1994</i>	Schedule 2 - Limits and Conditions to the Exercising of Powers
Chief Executive Officer	Power, as a person who has made an application pursuant to section 505, to seek an order of the Court pending determination of the application.	Section 506 <i>Environmental Protection Act 1994</i>	Schedule 2 - Limits and Conditions to the Exercising of Powers
Chief Executive Officer	Power, as the administering authority, to: (a) accept or reject an enforceable undertaking; (b) given written notice of the decision and the reasons for the decision (c) publish a copy of any undertaking on Council's website; and (d) take all reasonable steps to have any proceedings in relation to the contravention discontinued.	Section 507 <i>Environmental Protection Act 1994</i>	Schedule 2 - Limits and Conditions to the Exercising of Powers
Chief Executive Officer	Power, as the administering authority, to agree in writing to the withdrawal or variation of an enforceable undertaking and to publish notice of the withdrawal or variation on Council's website.	Section 509 <i>Environmental Protection Act 1994</i>	Schedule 2 - Limits and Conditions to the Exercising of Powers
Chief Executive Officer	Power, as the administering authority, to amend an enforceable undertaking by written agreement.	Section 510 <i>Environmental Protection Act 1994</i>	Schedule 2 - Limits and Conditions to the Exercising of Powers
Chief Executive Officer	Power, as the administering authority, to make an amendment to an enforceable undertaking to correct a clerical or formal error and give written notice of the amendment.	Section 511 <i>Environmental Protection Act 1994</i>	Schedule 2 - Limits and Conditions to the Exercising of Powers
Chief Executive Officer	Power, as the administering authority, to:- (a) amend or suspend an enforceable undertaking where satisfied one of the circumstances in subsections 512(1)(a) to (d) apply; and (b) comply with the requirements of subsection 512(2) to (7).	Section 512 <i>Environmental Protection Act 1994</i>	Schedule 2 - Limits and Conditions to the Exercising of Powers
Chief Executive Officer	Power, as the administering authority, to apply to the Magistrates Court for an order if a person contravenes an enforceable undertaking.	Section 513(2) <i>Environmental Protection Act 1994</i>	Schedule 2 - Limits and Conditions to the Exercising of Powers
Chief Executive Officer	Power to exercise all the powers of the chief executive that have been delegated to Council. (Sub-section (3) permits sub delegation of these powers to a qualified entity).	Section 516 <i>Environmental Protection Act 1994</i>	Schedule 2 - Limits and Conditions to the Exercising of Powers

REGISTER OF DELEGATIONS - COUNCIL TO CEO***Environmental Protection Act 1994***

DELEGATE	DESCRIPTION OF POWER DELEGATED	LEGISLATION	CONDITIONS TO WHICH THE DELEGATION IS SUBJECT
Chief Executive Officer	Power, where the chief executive has delegated the powers as an administering authority to Council, to exercise those delegated powers.	Section 518(1)(a)(ii) <i>Environmental Protection Act 1994</i>	Schedule 2 - Limits and Conditions to the Exercising of Powers
Chief Executive Officer	Power to exercise all the powers of an administering authority when a dissatisfied person applies to Council for review of an original decision.	Section 521 <i>Environmental Protection Act 1994</i>	Schedule 2 - Limits and Conditions to the Exercising of Powers
Chief Executive Officer	Power, as a dissatisfied person, to apply for a review of an original decision.	Section 521(1) <i>Environmental Protection Act 1994</i>	Schedule 2 - Limits and Conditions to the Exercising of Powers
Chief Executive Officer	Power, as a dissatisfied person, to appeal to the Land Court against a review decision of an original decision mentioned in schedule 2, part 1.	Section 524 <i>Environmental Protection Act 1994</i>	Schedule 2 - Limits and Conditions to the Exercising of Powers
Chief Executive Officer	Power, as a party to an appeal, to ask the Land Court to conduct or provide mediation for the appeal, participate in the mediation and attempt to settle the appeal at mediation.	Section 526 <i>Environmental Protection Act 1994</i>	Schedule 2 - Limits and Conditions to the Exercising of Powers
Chief Executive Officer	Power, as a dissatisfied person, to appeal to the Planning and Environment Court against a review decision of an original decision, other than a review decision to which Chapter 11, Part 3, Division 3, Subdivision 1 of this Act applies or a review decision that relates to an original decision mentioned in Schedule 2, Part 3.	Section 531 <i>Environmental Protection Act 1994</i>	Schedule 2 - Limits and Conditions to the Exercising of Powers
Chief Executive Officer	Power, as an applicant for internal review of an original decision mentioned in schedule 2, part 1 or 2, to apply for a stay of the decision.	Section 539A(1) <i>Environmental Protection Act 1994</i>	Schedule 2 - Limits and Conditions to the Exercising of Powers
Chief Executive Officer	Power, as an administering authority, keep the registers listed in section 540(1) and keep them available for inspection.	Section 540, 541 and 542 <i>Environmental Protection Act 1994</i>	Schedule 2 - Limits and Conditions to the Exercising of Powers
Chief Executive Officer	Power, as an administering authority, to prepare and submit a report to the chief executive.	Section 546 <i>Environmental Protection Act 1994</i>	Schedule 2 - Limits and Conditions to the Exercising of Powers
Chief Executive Officer	Power, as an administering authority, to consult with the chief executive about guidelines the chief executive proposes for administering authorities.	Section 548(3) <i>Environmental Protection Act 1994</i>	Schedule 2 - Limits and Conditions to the Exercising of Powers
Chief Executive Officer	Power to consult with the chief executive about guidelines the chief executive proposes.	Section 549(2) <i>Environmental Protection Act 1994</i>	Schedule 2 - Limits and Conditions to the Exercising of Powers

REGISTER OF DELEGATIONS - COUNCIL TO CEO***Environmental Protection Act 1994***

DELEGATE	DESCRIPTION OF POWER DELEGATED	LEGISLATION	CONDITIONS TO WHICH THE DELEGATION IS SUBJECT
Chief Executive Officer	Power, in the circumstance referred to in subsection 574BA(1), to recover the administering authorities reasonable costs and expenses in performing the function.	Section 574BA <i>Environmental Protection Act 1994</i>	Schedule 2 - Limits and Conditions to the Exercising of Powers
Chief Executive Officer	Power, as the owner or occupier of the land, to claim compensation for any compensatable effect in a proceeding brought in a court of competent jurisdiction.	Section 579(4) <i>Environmental Protection Act 1994</i>	Schedule 2 - Limits and Conditions to the Exercising of Powers
Chief Executive Officer	Power, as a relevant entity to enter an information-sharing arrangement with the chief executive.	Section 579E(1) <i>Environmental Protection Act 1994</i>	Schedule 2 - Limits and Conditions to the Exercising of Powers
Chief Executive Officer	Power, as an administering authority, to change or cancel a condition of an environmental authority given continuing effect under section 619(2)(d) or 619(4)(d) of this Act.	Section 620 <i>Environmental Protection Act 1994</i>	Schedule 2 - Limits and Conditions to the Exercising of Powers
Chief Executive Officer	Power, as an administering authority, in relation to an activity being carried out under section 619(1) of this Act, to give the person carrying out the activity a development approval and a registration certificate.	Section 621 <i>Environmental Protection Act 1994</i>	Schedule 2 - Limits and Conditions to the Exercising of Powers
Chief Executive Officer	Power, as an administering authority, to give the registered operator for a level 1 approval for a level 1 chapter 4 activity taken to be a registration certificate under section 619, a notice stating that section 316 applies to the registration certificate.	Section 623 <i>Environmental Protection Act 1994</i>	Schedule 2 - Limits and Conditions to the Exercising of Powers
Chief Executive Officer	Power, as an administering authority, to amend a condition about financial assurance imposed under Chapter 13 Part 6	Section 634 <i>Environmental Protection Act 1994</i>	Schedule 2 - Limits and Conditions to the Exercising of Powers
Chief Executive Officer	Power, as an administering authority, to consider or continue to consider, a draft transitional program submitted under section 332 or 333 before 4 April 2011 and decide whether to approve it under the unamended Act.	Section 671(2) <i>Environmental Protection Act 1994</i>	Schedule 2 - Limits and Conditions to the Exercising of Powers
Chief Executive Officer	Power, as an administering authority, to approve or refuse an application made by the holder of a transitional authority, to convert the conditions of the transitional authority to the standard conditions for the authority or relevant activity.	Section 697 <i>Environmental Protection Act 1994</i>	Schedule 2 - Limits and Conditions to the Exercising of Powers
Chief Executive Officer	Power, as an administering authority, to approve an application to convert a surrendered registration certificate to an environmental authority that has been suspended under Chapter 5, Part 11A of this Act.	Section 698B <i>Environmental Protection Act 1994</i>	Schedule 2 - Limits and Conditions to the Exercising of Powers

REGISTER OF DELEGATIONS - COUNCIL TO CEO

Environmental Protection Act 1994

DELEGATE	DESCRIPTION OF POWER DELEGATED	LEGISLATION	CONDITIONS TO WHICH THE DELEGATION IS SUBJECT
Chief Executive Officer	Power, as an administering authority, to amend an environmental authority to which a requirement applies to impose a condition about the financial assurance and to give written notice of the amendment to the authority holder.	Section 699 <i>Environmental Protection Act 1994</i>	Schedule 2 - Limits and Conditions to the Exercising of Powers
Chief Executive Officer	Power, as an administering authority, to continue to keep a register of the environmental protection orders, direction notices and clean-up notices that were issued under the unamended Act before the commencement of the current Act.	Section 812(1) <i>Environmental Protection Act 1994</i>	Schedule 2 - Limits and Conditions to the Exercising of Powers

REGISTER OF DELEGATIONS - COUNCIL TO CEO***Environmental Protection Regulation 2019***

DELEGATE	DESCRIPTION OF POWER DELEGATED	LEGISLATION	CONDITIONS TO WHICH THE DELEGATION IS SUBJECT
Chief Executive Officer	Power, where Council is a referral agency for a development application for a material change of use for a concurrence ERA to assess the development application against the matters stated in subsection 21(2)(a) to (c).	Section 21(4) <i>Environmental Protection Regulation 2019</i>	Schedule 2 - Limits and Conditions to the Exercising of Powers
Chief Executive Officer	Power, as an administering authority making an environmental management decision relating to an environmentally relevant activity, other than a prescribed ERA to do those things required in subsections 35(1)(a) to 35(1)(e).	Section 35(1) <i>Environmental Protection Regulation 2019</i>	Schedule 2 - Limits and Conditions to the Exercising of Powers
Chief Executive Officer	Power, as an administering authority making an environmental management decision relating to a prescribed ERA to do those things required in subsections 35(3)(a) and 35(3)(b).	Section 35(3) <i>Environmental Protection Regulation 2019</i>	Schedule 2 - Limits and Conditions to the Exercising of Powers
Chief Executive Officer	Power, as an administering authority making an environmental management decision relating to an activity, to consider whether to impose conditions about each of the matters listed in subsections 36(1)(a) to 36(1)(m).	Section 36(1) <i>Environmental Protection Regulation 2019</i>	Schedule 2 - Limits and Conditions to the Exercising of Powers
Chief Executive Officer	Power, as an administering authority making an environmental management decision relating to an activity, to consider whether to impose monitoring conditions about the release of contaminants from the activity on the receiving environment.	Section 37 <i>Environmental Protection Regulation 2019</i>	Schedule 2 - Limits and Conditions to the Exercising of Powers
Chief Executive Officer	Power, as an administering authority making an environmental management decision relating to an activity that involves, or may involve, the release of water or waste to a wetland for treatment, to refuse to grant the application for a reason listed in subsection 40(2).	Section 40 <i>Environmental Protection Regulation 2019</i>	Schedule 2 - Limits and Conditions to the Exercising of Powers
Chief Executive Officer	Power, as an administering authority making an environmental management decision relating to an activity that involves, or may involve, the release of water or waste directly to groundwater, to refuse to grant the application for a reason listed in subsection 40(2).	Section 41 <i>Environmental Protection Regulation 2019</i>	Schedule 2 - Limits and Conditions to the Exercising of Powers
Chief Executive Officer	Power, as an administering authority in the circumstances set out in subsection 41AA(1), to refuse to grant the application if the relevant activity will, or may have, a residual impact.	Section 41AA(3) <i>Environmental Protection Regulation 2019</i>	Schedule 2 - Limits and Conditions to the Exercising of Powers

REGISTER OF DELEGATIONS - COUNCIL TO CEO***Environmental Protection Regulation 2019***

DELEGATE	DESCRIPTION OF POWER DELEGATED	LEGISLATION	CONDITIONS TO WHICH THE DELEGATION IS SUBJECT
Chief Executive Officer	Power, as a person who generates waste, if required by an authorised person, to retest the waste under chapter 5, part 1, division 2.	Section 47 <i>Environmental Protection Regulation 2019</i>	Schedule 2 - Limits and Conditions to the Exercising of Powers
Chief Executive Officer	Power, as a generator of waste in the circumstances prescribed in subsection 51(1), to notify the administering authority of the change within 24 hours after receiving the test results for the retesting.	Section 51(2) <i>Environmental Protection Regulation 2019</i>	Schedule 2 - Limits and Conditions to the Exercising of Powers
Chief Executive Officer	Power, as a generator of waste in the circumstances prescribed in subsection 51(1), to give a written report to the administering authority containing those things prescribed in subsection 51(3).	Section 51(3) <i>Environmental Protection Regulation 2019</i>	Schedule 2 - Limits and Conditions to the Exercising of Powers
Chief Executive Officer	Power, as a generator of tested waste in the State, to:- (a) for each load of the waste transported to a receiver, record the prescribed information for the load in the approved form; (b) give the prescribed information for the load to the receiver; and (c) keep the record mentioned in subsection 52(1) for at least 5 years.	Section 52 <i>Environmental Protection Regulation 2019</i>	Schedule 2 - Limits and Conditions to the Exercising of Powers
Chief Executive Officer	Power, as a receiver in the State who is given a load of tested waste, to:- (a) record the prescribed information for the load in the approved form; (b) within 24 hours after becoming aware of an omission or inaccuracy in the prescribed information, give written notice of the omission or inaccuracy to the administering authority; and (c) keep the record mentioned in subsection 53(2) for at least 5 years.	Section 53 <i>Environmental Protection Regulation 2019</i>	Schedule 2 - Limits and Conditions to the Exercising of Powers
Chief Executive Officer	Power, as a waste handler to pay the fee to the chief executive when giving prescribed information about the transportation of trackable waste to the administering authority.	Section 73 <i>Environmental Protection Regulation 2019</i>	Schedule 2 - Limits and Conditions to the Exercising of Powers
Chief Executive Officer	Power, as a generator, to give the transporter the prescribed information about the waste in the prescribed form and to record the prescribed information about the waste.	Section 78(1) <i>Environmental Protection Regulation 2019</i>	Schedule 2 - Limits and Conditions to the Exercising of Powers

REGISTER OF DELEGATIONS - COUNCIL TO CEO***Environmental Protection Regulation 2019***

DELEGATE	DESCRIPTION OF POWER DELEGATED	LEGISLATION	CONDITIONS TO WHICH THE DELEGATION IS SUBJECT
Chief Executive Officer	Power, as a generator, to give the prescribed information about the waste to the administering authority in the prescribed way and within the prescribed period after giving the waste to the transporter.	Section 78(2) <i>Environmental Protection Regulation 2019</i>	Schedule 2 - Limits and Conditions to the Exercising of Powers
Chief Executive Officer	Power, as a transporter, to give the receiver the prescribed information about the waste and to record the prescribed information about the waste.	Section 79(2) <i>Environmental Protection Regulation 2019</i>	Schedule 2 - Limits and Conditions to the Exercising of Powers
Chief Executive Officer	Power, as a transporter, to give the administering authority notice of a discrepancy in information received from the generator.	Section 79(3) <i>Environmental Protection Regulation 2019</i>	Schedule 2 - Limits and Conditions to the Exercising of Powers
Chief Executive Officer	Power, as a transporter, to keep the record mentioned in subsection 79(2)(b) for at least 5 years.	Section 79(4) <i>Environmental Protection Regulation 2019</i>	Schedule 2 - Limits and Conditions to the Exercising of Powers
Chief Executive Officer	Power, as a receiver, to record the prescribed information about the waste.	Section 80(1) <i>Environmental Protection Regulation 2019</i>	Schedule 2 - Limits and Conditions to the Exercising of Powers
Chief Executive Officer	Power, as a receiver, to give a copy of the prescribed information about the waste to the administering authority in the prescribed way and within the prescribed period.	Section 80(2) <i>Environmental Protection Regulation 2019</i>	Schedule 2 - Limits and Conditions to the Exercising of Powers
Chief Executive Officer	Power, as a receiver, to give the administering authority written notice of a discrepancy in information received from the transporter.	Section 80(3) <i>Environmental Protection Regulation 2019</i>	Schedule 2 - Limits and Conditions to the Exercising of Powers
Chief Executive Officer	Power, as a transporter, to keep the record mentioned in subsection 80(1) for at least 5 years.	Section 80(4) <i>Environmental Protection Regulation 2019</i>	Schedule 2 - Limits and Conditions to the Exercising of Powers
Chief Executive Officer	Power, as a receiver, to record the prescribed information about the waste.	Section 84(1) <i>Environmental Protection Regulation 2019</i>	Schedule 2 - Limits and Conditions to the Exercising of Powers

REGISTER OF DELEGATIONS - COUNCIL TO CEO***Environmental Protection Regulation 2019***

DELEGATE	DESCRIPTION OF POWER DELEGATED	LEGISLATION	CONDITIONS TO WHICH THE DELEGATION IS SUBJECT
Chief Executive Officer	Power, as a receiver, to give the prescribed information about the waste to the administering authority in the prescribed way and within the prescribed period.	Section 84(2) <i>Environmental Protection Regulation 2019</i>	Schedule 2 - Limits and Conditions to the Exercising of Powers
Chief Executive Officer	Power, as a receiver, to give the administering authority written notice of a discrepancy in information received from the transporter.	Section 84(3) <i>Environmental Protection Regulation 2019</i>	Schedule 2 - Limits and Conditions to the Exercising of Powers
Chief Executive Officer	Power, as a receiver, to keep the record mentioned in subsection 84(1) for at least 5 years.	Section 84(4) <i>Environmental Protection Regulation 2019</i>	Schedule 2 - Limits and Conditions to the Exercising of Powers
Chief Executive Officer	Power, as a generator, to give the transporter the prescribed information about the waste and to record the prescribed information about the waste.	Section 87(1) <i>Environmental Protection Regulation 2019</i>	Schedule 2 - Limits and Conditions to the Exercising of Powers
Chief Executive Officer	Power, as a generator, to give the prescribed information about the waste to the administering authority in the prescribed way and within the prescribed period.	Section 87(2) <i>Environmental Protection Regulation 2019</i>	Schedule 2 - Limits and Conditions to the Exercising of Powers
Chief Executive Officer	Power, as a receiver, to keep the record mentioned in subsection 87(1)(b) for at least 5 years.	Section 87(4) <i>Environmental Protection Regulation 2019</i>	Schedule 2 - Limits and Conditions to the Exercising of Powers
Chief Executive Officer	Power, as a transporter, to give the administering authority notice of a discrepancy in information received from the generator.	Section 88(2) <i>Environmental Protection Regulation 2019</i>	Schedule 2 - Limits and Conditions to the Exercising of Powers
Chief Executive Officer	Power to apply to the administering executive for approval of a particular way of giving prescribed information to the administering authority under division 3 and to take all steps necessary to advance the application.	Section 92 <i>Environmental Protection Regulation 2019</i>	Schedule 2 - Limits and Conditions to the Exercising of Powers
Chief Executive Officer	Power to apply to the administering executive for a consignment number for a load of trackable waste to be transported into Queensland and to take all steps necessary to advance the application.	Section 93 <i>Environmental Protection Regulation 2019</i>	Schedule 2 - Limits and Conditions to the Exercising of Powers

REGISTER OF DELEGATIONS - COUNCIL TO CEO***Environmental Protection Regulation 2019***

DELEGATE	DESCRIPTION OF POWER DELEGATED	LEGISLATION	CONDITIONS TO WHICH THE DELEGATION IS SUBJECT
Chief Executive Officer	Power to apply to the administering executive for an exemption for the transportation of trackable waste to which Chapter 5, Part 9 applies and to take all steps necessary to advance the application.	Section 94 <i>Environmental Protection Regulation 2019</i>	Schedule 2 - Limits and Conditions to the Exercising of Powers
Chief Executive Officer	Power to apply to the administering executive for a generator identification number.	Section 97 <i>Environmental Protection Regulation 2019</i>	Schedule 2 - Limits and Conditions to the Exercising of Powers
Chief Executive Officer	Power to require an owner or occupier of relevant premises to supply waste containers other than standard general waste containers.	Section 101(1)(b) <i>Environmental Protection Regulation 2019</i>	Schedule 2 - Limits and Conditions to the Exercising of Powers
Chief Executive Officer	Power to supply premises with standard general waste containers.	Section 101(2) <i>Environmental Protection Regulation 2019</i>	Schedule 2 - Limits and Conditions to the Exercising of Powers
Chief Executive Officer	Power to require a waste container to be kept at a particular place at a premises.	Section 103(1)(a) <i>Environmental Protection Regulation 2019</i>	Schedule 2 - Limits and Conditions to the Exercising of Powers
Chief Executive Officer	Power to require a prescribed person of serviced premises, other than a detached dwelling, to supply: (a) an elevated stand at a level required by Council; or (b) an imperviously paved and drained area for the waste containers, and (c) a hose cock and hose in the vicinity of the stand or paved area; and (d) a suitable enclosure for the waste containers.	Section 104(2) <i>Environmental Protection Regulation 2019</i>	Schedule 2 - Limits and Conditions to the Exercising of Powers
Chief Executive Officer	Power to give a written notice about the removal of general waste.	Section 105 <i>Environmental Protection Regulation 2019</i>	Schedule 2 - Limits and Conditions to the Exercising of Powers
Chief Executive Officer	Power to give a written approval to the owner or occupier of relevant premises for depositing or disposing of general waste and to impose conditions on the approval.	Section 106 <i>Environmental Protection Regulation 2019</i>	Schedule 2 - Limits and Conditions to the Exercising of Powers

REGISTER OF DELEGATIONS - COUNCIL TO CEO***Environmental Protection Regulation 2019***

DELEGATE	DESCRIPTION OF POWER DELEGATED	LEGISLATION	CONDITIONS TO WHICH THE DELEGATION IS SUBJECT
Chief Executive Officer	Power to require the occupier of relevant premises where there is industrial waste to: (a) supply industrial waste containers; (b) keep the waste containers at a place at the premises that Council requires; and (c) keep each waste container clean and in good repair.	Section 107(1) <i>Environmental Protection Regulation 2019</i>	Schedule 2 - Limits and Conditions to the Exercising of Powers
Chief Executive Officer	Power, where the occupier does not supply the waste containers required under subsection 107(1)(a), to supply industrial waste containers.	Section 107(2) <i>Environmental Protection Regulation 2019</i>	Schedule 2 - Limits and Conditions to the Exercising of Powers
Chief Executive Officer	Power to require occupier of relevant premises where there is industrial waste, to treat the waste to the standard approved by Council for disposal of the waste at a waste facility.	Section 108 <i>Environmental Protection Regulation 2019</i>	Schedule 2 - Limits and Conditions to the Exercising of Powers
Chief Executive Officer	Power, as an occupier of a reporting facility that under NPI NEPM exceeds the reporting threshold for a substance in the facility's reporting period, to give the chief executive the information identified in subsection 117(2).	Section 117(2) <i>Environmental Protection Regulation 2019</i>	Schedule 2 - Limits and Conditions to the Exercising of Powers
Chief Executive Officer	Power, as an occupier of a reporting facility that under NPI NEPM exceeds the reporting threshold for a substance in the facility's reporting period, to comply with a notice issued by the chief executive pursuant to subsection 117(6).	Section 117(7) <i>Environmental Protection Regulation 2019</i>	Schedule 2 - Limits and Conditions to the Exercising of Powers
Chief Executive Officer	Power, as an occupier of a reporting facility that under NPI NEPM exceeds the reporting threshold for a substance in the facility's reporting period, to keep the information listed in section 119.	Section 119 <i>Environmental Protection Regulation 2019</i>	Schedule 2 - Limits and Conditions to the Exercising of Powers
Chief Executive Officer	Power, as an occupier of a reporting facility that under NPI NEPM exceeds the reporting threshold for a substance in the facility's reporting period, to make written representations to the Minister in response to a notice issued pursuant to subsection 120(4).	Section 120 <i>Environmental Protection Regulation 2019</i>	Schedule 2 - Limits and Conditions to the Exercising of Powers
Chief Executive Officer	Power, as an occupier of a reporting facility that under NPI NEPM exceeds the reporting threshold for a substance in the facility's reporting period, to apply to the chief executive for an estimation technique approval and to respond to any request for further information.	Section 123 <i>Environmental Protection Regulation 2019</i>	Schedule 2 - Limits and Conditions to the Exercising of Powers

REGISTER OF DELEGATIONS - COUNCIL TO CEO***Environmental Protection Regulation 2019***

DELEGATE	DESCRIPTION OF POWER DELEGATED	LEGISLATION	CONDITIONS TO WHICH THE DELEGATION IS SUBJECT
Chief Executive Officer	Power, as an occupier of a reporting facility that under NPI NEPM exceeds the reporting threshold for a substance in the facility's reporting period, to give the chief executive a written notice claiming that the information required to be given under section 117(2) or (7) should be treated as confidential and to respond to any requests for further information.	Section 127 <i>Environmental Protection Regulation 2019</i>	Schedule 2 - Limits and Conditions to the Exercising of Powers
Chief Executive Officer	Power to administer and enforce those provisions of the Act devolved to Council under Chapter 8, Part 1.	Sections 130, 131, 132, 133, 134, 135 and 136 <i>Environmental Protection Regulation 2019</i>	Schedule 2 - Limits and Conditions to the Exercising of Powers
Chief Executive Officer	Power, as an administering authority, to recover as a debt an unpaid fee under the Act.	Section 155 <i>Environmental Protection Regulation 2019</i>	Schedule 2 - Limits and Conditions to the Exercising of Powers
Chief Executive Officer	Power, as a holder, to give the chief executive the documents listed in subsection 166(1).	Section 166(1) <i>Environmental Protection Regulation 2019</i>	Schedule 2 - Limits and Conditions to the Exercising of Powers
Chief Executive Officer	Power, as a holder, to keep the records listed in in subsections 170(a) to (d).	Section 170 <i>Environmental Protection Regulation 2019</i>	Schedule 2 - Limits and Conditions to the Exercising of Powers
Chief Executive Officer	Power, as a holder, to comply with a notice issued by an authorised person pursuant to subsection 171(2).	Section 171(3) <i>Environmental Protection Regulation 2019</i>	Schedule 2 - Limits and Conditions to the Exercising of Powers
Chief Executive Officer	Power, as a holder, to give the administering authority written notice that eligibility for the reduced annual fee under subsections 165(1)(c)(i) or (ii) has stopped.	Section 172 <i>Environmental Protection Regulation 2019</i>	Schedule 2 - Limits and Conditions to the Exercising of Powers
Chief Executive Officer	Power, as an administering authority, to require by written notice the holder to pay the difference between the annual fee and the reduced annual fee.	Section 173(2) <i>Environmental Protection Regulation 2019</i>	Schedule 2 - Limits and Conditions to the Exercising of Powers

REGISTER OF DELEGATIONS - COUNCIL TO CEO***Environmental Protection Regulation 2019***

DELEGATE	DESCRIPTION OF POWER DELEGATED	LEGISLATION	CONDITIONS TO WHICH THE DELEGATION IS SUBJECT
Chief Executive Officer	Power, as an administering authority, to recover as a debt from the holder of an environmental authority an unpaid supplementary annual fee for an amended environmental authority.	Section 174(3) <i>Environmental Protection Regulation 2019</i>	Schedule 2 - Limits and Conditions to the Exercising of Powers
Chief Executive Officer	Power, as an administering authority, to, by written notice, require the holder of an environmental authority for regulated waste transport to pay a supplementary annual fee and if unpaid, to recover the supplementary annual fee as a debt.	Section 175 <i>Environmental Protection Regulation 2019</i>	Schedule 2 - Limits and Conditions to the Exercising of Powers
Chief Executive Officer	Power, as an administering authority, to, by written notice, require the holder to pay:- (a) the annual fee or the outstanding amount of the fee; and (b) the late payment fee stated in schedule 15 of the Regulation.	Section 177(2) <i>Environmental Protection Regulation 2019</i>	Schedule 2 - Limits and Conditions to the Exercising of Powers
Chief Executive Officer	Power, as a holder, to comply with a notice issued pursuant to subsection 177(2).	Section 177(3) <i>Environmental Protection Regulation 2019</i>	Schedule 2 - Limits and Conditions to the Exercising of Powers
Chief Executive Officer	Power, as a holder, to pay the administering authority a fee for its assessment of the holder's annual returns and monitoring compliance with the transitional environmental program.	Section 178(2) <i>Environmental Protection Regulation 2019</i>	Schedule 2 - Limits and Conditions to the Exercising of Powers

REGISTER OF DELEGATIONS - COUNCIL TO CEO***Explosives Act 1999***

DELEGATE	DESCRIPTION OF POWER DELEGATED	LEGISLATION	CONDITIONS TO WHICH THE DELEGATION IS SUBJECT
Chief Executive Officer	Power to apply to the chief inspector for an authority.	Section 14(1) <i>Explosives Act 1999</i>	Schedule 2 - Limits and Conditions to the Exercising of Powers
Chief Executive Officer	Power to allow an inspection under subsection 15(7)(a) within a stated reasonable time.	Section 15(8) <i>Explosives Act 1999</i>	Schedule 2 - Limits and Conditions to the Exercising of Powers
Chief Executive Officer	Power to provide the information required under subsection 16(1) within the time stated in the notice.	Section 16(5) <i>Explosives Act 1999</i>	Schedule 2 - Limits and Conditions to the Exercising of Powers
Chief Executive Officer	Power to give the chief inspector any other information reasonably needed to decide the application.	Section 16A <i>Explosives Act 1999</i>	Schedule 2 - Limits and Conditions to the Exercising of Powers
Chief Executive Officer	Power, as an authority holder, to comply with the conditions prescribed under a regulation for each authority.	Section 18(1) <i>Explosives Act 1999</i>	Schedule 2 - Limits and Conditions to the Exercising of Powers
Chief Executive Officer	Power, as an authority holder, to comply with the conditions that the chief inspector imposes on an authority.	Section 18(2) <i>Explosives Act 1999</i>	Schedule 2 - Limits and Conditions to the Exercising of Powers
Chief Executive Officer	Power to transfer a licence.	Section 20(1) <i>Explosives Act 1999</i>	Schedule 2 - Limits and Conditions to the Exercising of Powers
Chief Executive Officer	Power, as an authority holder, to show why a proposed action under subsection 24(1) should not be taken.	Section 24(2)(e) <i>Explosives Act 1999</i>	Schedule 2 - Limits and Conditions to the Exercising of Powers
Chief Executive Officer	Power, as the holder of a suspended or cancelled authority or security clearance, to return the authority or security clearance to the chief inspector within 14 days of the suspension or cancellation.	Section 26(1) <i>Explosives Act 1999</i>	Schedule 2 - Limits and Conditions to the Exercising of Powers
Chief Executive Officer	Power, in the circumstances under subsection 26A(1), to immediately arrange with an inspector to give the inspector any explosives Council has.	Section 26A(2) <i>Explosives Act 1999</i>	Schedule 2 - Limits and Conditions to the Exercising of Powers
Chief Executive Officer	Power to comply with the arrangement made under subsection 26A(2).	Section 26A(3) <i>Explosives Act 1999</i>	Schedule 2 - Limits and Conditions to the Exercising of Powers
Chief Executive Officer	Power, as the holder of an authority or security clearance, to apply to the chief inspector for the replacement of a lost, stolen or destroyed authority or security clearance.	Section 27(1) <i>Explosives Act 1999</i>	Schedule 2 - Limits and Conditions to the Exercising of Powers
Chief Executive Officer	Power, as the authority holder, to apply to the chief inspector for an amendment of the authority.	Section 28(1) <i>Explosives Act 1999</i>	Schedule 2 - Limits and Conditions to the Exercising of Powers
Chief Executive Officer	Power, as the authority holder, to show the chief inspector why an amendment to the authority should not be made.	Section 29(2)(c) <i>Explosives Act 1999</i>	Schedule 2 - Limits and Conditions to the Exercising of Powers
Chief Executive Officer	Power, as an authority holder, to comply with a notice under subsection 30(1).	Section 30(3) <i>Explosives Act 1999</i>	Schedule 2 - Limits and Conditions to the Exercising of Powers

REGISTER OF DELEGATIONS - COUNCIL TO CEO***Explosives Act 1999***

DELEGATE	DESCRIPTION OF POWER DELEGATED	LEGISLATION	CONDITIONS TO WHICH THE DELEGATION IS SUBJECT
Chief Executive Officer	Power, as the holder of the authority or security clearance, to notify the chief inspector or an authorised officer about the loss, destruction or theft of an authority or security clearance.	Section 30A(2) <i>Explosives Act 1999</i>	Schedule 2 - Limits and Conditions to the Exercising of Powers
Chief Executive Officer	Power, if notification under subsection 30A(2) is oral, to give the chief inspector or an authorised officer notice in the approved form within 7 days.	Section 30A(4) <i>Explosives Act 1999</i>	Schedule 2 - Limits and Conditions to the Exercising of Powers
Chief Executive Officer	Power, as the holder of an authority or security clearance, to surrender the authority or security clearance.	Section 31(1) <i>Explosives Act 1999</i>	Schedule 2 - Limits and Conditions to the Exercising of Powers
Chief Executive Officer	Power, in doing an act involving explosives, to take reasonable precautions and to use reasonable care to avoid endangering any person's safety, health or property.	Section 32(1) <i>Explosives Act 1999</i>	Schedule 2 - Limits and Conditions to the Exercising of Powers
Chief Executive Officer	Power to not allow an employee to have access to an explosive unless subsections 33(1)(a) and (b) are satisfied.	Section 33(1) <i>Explosives Act 1999</i>	Schedule 2 - Limits and Conditions to the Exercising of Powers
Chief Executive Officer	Power, as the authority holder, to give the chief inspector notice of the matters prescribed in subsections 37(2)(a), (b) and (c).	Section 37(2) <i>Explosives Act 1999</i>	Schedule 2 - Limits and Conditions to the Exercising of Powers
Chief Executive Officer	Power, as an authority holder, to give the chief inspector notice of a change to the information under subsection 37(2).	Section 37(5) <i>Explosives Act 1999</i>	Schedule 2 - Limits and Conditions to the Exercising of Powers
Chief Executive Officer	Power, as a person in control of a magazine, to take reasonable precautions and use reasonable care to prevent an explosives incident at the magazine.	Section 48(1) <i>Explosives Act 1999</i>	Schedule 2 - Limits and Conditions to the Exercising of Powers
Chief Executive Officer	Power, as the holder of an authority for a magazine, to ensure a notice warning persons at the magazine of their liability to penalty for an offence against subsection 48(1) is conspicuously displayed.	Section 48(2) <i>Explosives Act 1999</i>	Schedule 2 - Limits and Conditions to the Exercising of Powers
Chief Executive Officer	Power, as a person storing explosives, to take reasonable precautions under subsections 49(a) and (b).	Section 49 <i>Explosives Act 1999</i>	Schedule 2 - Limits and Conditions to the Exercising of Powers
Chief Executive Officer	Power, as a person authorised to transport an explosive, to comply with subsections 50(3)(a) and (b).	Section 50(3) <i>Explosives Act 1999</i>	Schedule 2 - Limits and Conditions to the Exercising of Powers
Chief Executive Officer	Power, as the relevant person for explosives involved in an explosives incident, to notify the chief inspector of the incident.	Section 56(1) <i>Explosives Act 1999</i>	Schedule 2 - Limits and Conditions to the Exercising of Powers
Chief Executive Officer	Power to comply with the requirement given by an inspector under subsection 56A(3).	Section 56A(5) <i>Explosives Act 1999</i>	Schedule 2 - Limits and Conditions to the Exercising of Powers
Chief Executive Officer	Power to seek the permission of an inspector to interfere with the site of an explosives incident.	Section 57(1) <i>Explosives Act 1999</i>	Schedule 2 - Limits and Conditions to the Exercising of Powers

REGISTER OF DELEGATIONS - COUNCIL TO CEO***Explosives Act 1999***

DELEGATE	DESCRIPTION OF POWER DELEGATED	LEGISLATION	CONDITIONS TO WHICH THE DELEGATION IS SUBJECT
Chief Executive Officer	Power, as the authority holder, to comply with a notice given under subsections 58(1)(b) or (2).	Section 58(4) <i>Explosives Act 1999</i>	Schedule 2 - Limits and Conditions to the Exercising of Powers
Chief Executive Officer	Power, as the authority holder, to ensure that the site of the incident is not interfered with until subsections 58(5)(a), (b) and (c) are fulfilled.	Section 58(5) <i>Explosives Act 1999</i>	Schedule 2 - Limits and Conditions to the Exercising of Powers
Chief Executive Officer	Power to answer the question about an explosives incident.	Section 59(2) <i>Explosives Act 1999</i>	Schedule 2 - Limits and Conditions to the Exercising of Powers
Chief Executive Officer	Power to apply for an inquiry to be held in private.	Section 64(2) <i>Explosives Act 1999</i>	Schedule 2 - Limits and Conditions to the Exercising of Powers
Chief Executive Officer	Power, as the person otherwise entitled to the possession or thing, to inspect, make copies of, photograph, or take extracts from the document or thing.	Section 70(3) <i>Explosives Act 1999</i>	Schedule 2 - Limits and Conditions to the Exercising of Powers
Chief Executive Officer	Power, as occupier of a place, to consent to entry of the place by an inspector and sign an acknowledgment of consent to entry.	Section 84(3) <i>Explosives Act 1999</i>	Schedule 2 - Limits and Conditions to the Exercising of Powers
Chief Executive Officer	Power, as a person required to give reasonable help under subsection 89(2)(g), to comply with the requirement.	Section 89(3) <i>Explosives Act 1999</i>	Schedule 2 - Limits and Conditions to the Exercising of Powers
Chief Executive Officer	Power to comply with a requirement made by an inspector under subsection 90B(1).	Section 90B(3) <i>Explosives Act 1999</i>	Schedule 2 - Limits and Conditions to the Exercising of Powers
Chief Executive Officer	Power, as an owner of a seized thing, to pay the reasonable cost of seizing, holding and dealing with the seized thing.	Section 92(1) <i>Explosives Act 1999</i>	Schedule 2 - Limits and Conditions to the Exercising of Powers
Chief Executive Officer	Power, as an owner of a seized thing, to inspect it and, if it is a document, to copy it.	Section 93(1) <i>Explosives Act 1999</i>	Schedule 2 - Limits and Conditions to the Exercising of Powers
Chief Executive Officer	Power, in the circumstances in subsection 93(3), to return the seized thing at the person's expense.	Section 93(4) <i>Explosives Act 1999</i>	Schedule 2 - Limits and Conditions to the Exercising of Powers
Chief Executive Officer	Power to apply to the chief inspector for the return of a seized thing.	Section 95(2) <i>Explosives Act 1999</i>	Schedule 2 - Limits and Conditions to the Exercising of Powers
Chief Executive Officer	Power, in the circumstance prescribed in subsection 100(1), to produce the document.	Section 100(2) <i>Explosives Act 1999</i>	Schedule 2 - Limits and Conditions to the Exercising of Powers
Chief Executive Officer	Power to comply with a remedial action notice.	Section 102(6) <i>Explosives Act 1999</i>	Schedule 2 - Limits and Conditions to the Exercising of Powers
Chief Executive Officer	Power to comply with a dangerous situation notice given by an inspector under subsection 103(2).	Section 103(6) <i>Explosives Act 1999</i>	Schedule 2 - Limits and Conditions to the Exercising of Powers
Chief Executive Officer	Power, as a person affected by the action under subsection 104(1), to ask the inspector for a statement of reasons.	Section 104(3)(b) <i>Explosives Act 1999</i>	Schedule 2 - Limits and Conditions to the Exercising of Powers

REGISTER OF DELEGATIONS - COUNCIL TO CEO***Explosives Act 1999***

DELEGATE	DESCRIPTION OF POWER DELEGATED	LEGISLATION	CONDITIONS TO WHICH THE DELEGATION IS SUBJECT
Chief Executive Officer	Power to apply to the chief inspector for an internal review of a decision made by an inspector under section 56A, 102 or 103.	Section 107(1) <i>Explosives Act 1999</i>	Schedule 2 - Limits and Conditions to the Exercising of Powers
Chief Executive Officer	Power to apply to the chief inspector for an internal review of action taken under section 104.	Section 108(1) <i>Explosives Act 1999</i>	Schedule 2 - Limits and Conditions to the Exercising of Powers
Chief Executive Officer	Power to apply to QCAT for a stay of the decision.	Section 110(1) <i>Explosives Act 1999</i>	Schedule 2 - Limits and Conditions to the Exercising of Powers
Chief Executive Officer	Power, as an applicant for an authority, to apply for an external review of the chief inspector's decision to refuse to grant the authority.	Section 111(1) <i>Explosives Act 1999</i>	Schedule 2 - Limits and Conditions to the Exercising of Powers
Chief Executive Officer	Power to apply for an external review of the chief inspector's decision under section 109.	Section 111(3) <i>Explosives Act 1999</i>	Schedule 2 - Limits and Conditions to the Exercising of Powers
Chief Executive Officer	Power, as an authority holder, to apply for an external review of a decision of the chief inspector to require the holder to investigate an explosives incident.	Section 111(4) <i>Explosives Act 1999</i>	Schedule 2 - Limits and Conditions to the Exercising of Powers
Chief Executive Officer	Power, as an authority holder, to apply for an external review of a decision of the chief inspector referred to in subsections 111(5)(a), (b), (c), (d) or (e).	Section 111(5) <i>Explosives Act 1999</i>	Schedule 2 - Limits and Conditions to the Exercising of Powers
Chief Executive Officer	Power, as an owner of a seized thing given an information notice under section 95(3)(a), to apply for an external review of the decision.	Section 111(7) <i>Explosives Act 1999</i>	Schedule 2 - Limits and Conditions to the Exercising of Powers
Chief Executive Officer	Power, in the circumstances prescribed in subsection 118C(1), to make a written request to the WHS prosecutor that a prosecution be brought in relation to the act or omission.	Section 118C(2) <i>Explosives Act 1999</i>	Schedule 2 - Limits and Conditions to the Exercising of Powers
Chief Executive Officer	Power to ask the WHS prosecutor to refer a matter to the director of public prosecutions.	Section 118C(4)(b) <i>Explosives Act 1999</i>	Schedule 2 - Limits and Conditions to the Exercising of Powers
Chief Executive Officer	Power to appeal to the District Court, a Magistrates Court's decision to suspend or cancel an authority.	Section 121A(3) <i>Explosives Act 1999</i>	Schedule 2 - Limits and Conditions to the Exercising of Powers
Chief Executive Officer	Power to give an enforceable undertaking in connection with a matter relating to a contravention or alleged contravention of the Act.	Section 123A(1) <i>Explosives Act 1999</i>	Schedule 2 - Limits and Conditions to the Exercising of Powers
Chief Executive Officer	Power to withdraw or vary an enforceable undertaking.	Section 123F(1) <i>Explosives Act 1999</i>	Schedule 2 - Limits and Conditions to the Exercising of Powers
Chief Executive Officer	Power to comply with an order under part 8, division 1AB.	Section 123P(1) <i>Explosives Act 1999</i>	Schedule 2 - Limits and Conditions to the Exercising of Powers

REGISTER OF DELEGATIONS - COUNCIL TO CEO

Explosives Act 1999

DELEGATE	DESCRIPTION OF POWER DELEGATED	LEGISLATION	CONDITIONS TO WHICH THE DELEGATION IS SUBJECT
Chief Executive Officer	Power to consent to the disclosure of information.	Section 132(1)(a) <i>Explosives Act 1999</i>	Schedule 2 - Limits and Conditions to the Exercising of Powers

REGISTER OF DELEGATIONS - COUNCIL TO CEO***Explosives Regulation 2017***

DELEGATE	DESCRIPTION OF POWER DELEGATED	LEGISLATION	CONDITIONS TO WHICH THE DELEGATION IS SUBJECT
Chief Executive Officer	Power, in the circumstances prescribed in subsections 9(2)(a) and (b), to use alternative safety and security measures that do not comply with a stated provision.	Section 9(2) <i>Explosives Regulation 2017</i>	Schedule 2 - Limits and Conditions to the Exercising of Powers
Chief Executive Officer	Power to give an inspector a copy of the document recording the alternative safety and security measures.	Section 9(3) <i>Explosives Regulation 2017</i>	Schedule 2 - Limits and Conditions to the Exercising of Powers
Chief Executive Officer	Power to ask the chief inspector for a declaration of an explosive to be an authorised explosive.	Section 13(1) <i>Explosives Regulation 2017</i>	Schedule 2 - Limits and Conditions to the Exercising of Powers
Chief Executive Officer	Power to give the chief inspector further information or evidence requested for a declaration under section 13(1).	Section 13(5) <i>Explosives Regulation 2017</i>	Schedule 2 - Limits and Conditions to the Exercising of Powers
Chief Executive Officer	Power to apply to the chief inspector for an explosives trial approval.	Section 16(1) <i>Explosives Regulation 2017</i>	Schedule 2 - Limits and Conditions to the Exercising of Powers
Chief Executive Officer	Power to give the chief inspector further information or evidence requested for an application under section 16(1).	Section 16(6) <i>Explosives Regulation 2017</i>	Schedule 2 - Limits and Conditions to the Exercising of Powers
Chief Executive Officer	Power, as the owner or occupier of a place, to consent to an explosives trial.	Section 18(1)(a) <i>Explosives Regulation 2017</i>	Schedule 2 - Limits and Conditions to the Exercising of Powers
Chief Executive Officer	Power, in the circumstances prescribed in subsection 43(1), to give the chief inspector notice about the prescribed event.	Section 43(2) <i>Explosives Regulation 2017</i>	Schedule 2 - Limits and Conditions to the Exercising of Powers
Chief Executive Officer	Power, in the circumstances prescribed in subsection 43A(1), to give the chief inspector notice about the prescribed event.	Section 43A(2) <i>Explosives Regulation 2017</i>	Schedule 2 - Limits and Conditions to the Exercising of Powers
Chief Executive Officer	Power to give the chief inspector notice of a proposal under subsection 44(1).	Section 44(2) <i>Explosives Regulation 2017</i>	Schedule 2 - Limits and Conditions to the Exercising of Powers
Chief Executive Officer	Power to make a record under subsection 45(3) of each explosive disposed of under the prescribed authority.	Section 45(2) <i>Explosives Regulation 2017</i>	Schedule 2 - Limits and Conditions to the Exercising of Powers
Chief Executive Officer	Power, as the holder of the authority in the circumstances prescribed in subsection 46A(1), to have and give effect to a security management system that complies with subsections 46A(3) and (4).	Section 46A(2) <i>Explosives Regulation 2017</i>	Schedule 2 - Limits and Conditions to the Exercising of Powers
Chief Executive Officer	Power, as the holder of the prescribed authority, to review the security plan.	Section 46D <i>Explosives Regulation 2017</i>	Schedule 2 - Limits and Conditions to the Exercising of Powers
Chief Executive Officer	Power, as the holder of a relevant licence, to ensure the explosive complies with the notice under section 37 of the Act.	Section 55(2) <i>Explosives Regulation 2017</i>	Schedule 2 - Limits and Conditions to the Exercising of Powers
Chief Executive Officer	Power, as the holder of the relevant licence, to keep a record under subsection 56(2) for each imported and exported explosive under the licence.	Section 56(1) <i>Explosives Regulation 2017</i>	Schedule 2 - Limits and Conditions to the Exercising of Powers

REGISTER OF DELEGATIONS - COUNCIL TO CEO***Explosives Regulation 2017***

DELEGATE	DESCRIPTION OF POWER DELEGATED	LEGISLATION	CONDITIONS TO WHICH THE DELEGATION IS SUBJECT
Chief Executive Officer	Power, as the holder of a relevant licence, to take reasonable steps to ensure that an employee or contractor is aware of and in compliance with import and export requirements under the Act.	Section 57 <i>Explosives Regulation 2017</i>	Schedule 2 - Limits and Conditions to the Exercising of Powers
Chief Executive Officer	Power, as the holder of a relevant licence, to make an imported or proposed to be exported explosive under the licence available for inspection by the inspector.	Section 58 <i>Explosives Regulation 2017</i>	Schedule 2 - Limits and Conditions to the Exercising of Powers
Chief Executive Officer	Power, as the holder of a relevant permit, to take reasonable steps to ensure that an employee or contractor is aware of and in compliance with import and export requirements.	Section 61 <i>Explosives Regulation 2017</i>	Schedule 2 - Limits and Conditions to the Exercising of Powers
Chief Executive Officer	Power, as the holder of a relevant permit, to make an imported or proposed to be exported explosive under the permit available for inspection by the inspector.	Section 62 <i>Explosives Regulation 2017</i>	Schedule 2 - Limits and Conditions to the Exercising of Powers
Chief Executive Officer	Power to take reasonable care to satisfy subsections 98(1)(a) and (b) in the storage of a schedule 4 explosive.	Section 98(1) <i>Explosives Regulation 2017</i>	Schedule 2 - Limits and Conditions to the Exercising of Powers
Chief Executive Officer	Power to store a schedule 4 explosive in accordance with subsections 99(2)(a)(i), (ii) and (iii).	Section 99(2)(a) <i>Explosives Regulation 2017</i>	Schedule 2 - Limits and Conditions to the Exercising of Powers
Chief Executive Officer	Power to store propellant powder in accordance with subsections 102(2)(a), (b) and (c).	Section 102(2) <i>Explosives Regulation 2017</i>	Schedule 2 - Limits and Conditions to the Exercising of Powers
Chief Executive Officer	Power to store blasting explosives in accordance with subsections 103(2)(a) and (b).	Section 103(2) <i>Explosives Regulation 2017</i>	Schedule 2 - Limits and Conditions to the Exercising of Powers
Chief Executive Officer	Power, as the holder of a relevant authority, to store explosives other than schedule 4 explosives in accordance with subsection 105(1).	Section 105(1) <i>Explosives Regulation 2017</i>	Schedule 2 - Limits and Conditions to the Exercising of Powers
Chief Executive Officer	Power, as the holder of a relevant authority, to keep the authority, or a copy of it, at the storage facility.	Section 106 <i>Explosives Regulation 2017</i>	Schedule 2 - Limits and Conditions to the Exercising of Powers
Chief Executive Officer	Power, as the holder of a relevant authority, to ensure an explosive supplied from a storage facility is only supplied to a person authorised to possess the explosive.	Section 107 <i>Explosives Regulation 2017</i>	Schedule 2 - Limits and Conditions to the Exercising of Powers
Chief Executive Officer	Power, as the holder of a relevant authority, to inspect each of the things listed in subsections 108(1)(a), (b) and (c) at periods not more than 3 months.	Section 108(1) <i>Explosives Regulation 2017</i>	Schedule 2 - Limits and Conditions to the Exercising of Powers
Chief Executive Officer	Power, as the holder of a relevant authority, to keep a record of inspections made under subsection 108(1).	Section 108(2) <i>Explosives Regulation 2017</i>	Schedule 2 - Limits and Conditions to the Exercising of Powers

REGISTER OF DELEGATIONS - COUNCIL TO CEO***Explosives Regulation 2017***

DELEGATE	DESCRIPTION OF POWER DELEGATED	LEGISLATION	CONDITIONS TO WHICH THE DELEGATION IS SUBJECT
Chief Executive Officer	Power, as the holder of a relevant authority, to keep a record under subsection 109(2) of an explosive received at, or supplied to a person from, a storage facility.	Section 109(1) <i>Explosives Regulation 2017</i>	Schedule 2 - Limits and Conditions to the Exercising of Powers
Chief Executive Officer	Power, as the holder of a relevant authority, to ensure that regular stocktakes of explosives stored in a storage facility are carried out to identify discrepancies in the records kept under subsection 109(1).	Section 109(3) <i>Explosives Regulation 2017</i>	Schedule 2 - Limits and Conditions to the Exercising of Powers
Chief Executive Officer	Power, in the circumstance prescribed in subsection 109(3), to carry out the process in subsections 109(4)(a) and (b).	Section 109(4) <i>Explosives Regulation 2017</i>	Schedule 2 - Limits and Conditions to the Exercising of Powers
Chief Executive Officer	Power to notify the chief inspector of a change of risk associated with a storage facility.	Section 110(2) <i>Explosives Regulation 2017</i>	Schedule 2 - Limits and Conditions to the Exercising of Powers
Chief Executive Officer	Power, as an applicant under subsection 117(1), to give the manager of the government magazine a notice requesting that the explosive be stored, or the activity be carried out, at the government magazine.	Section 117(2) <i>Explosives Regulation 2017</i>	Schedule 2 - Limits and Conditions to the Exercising of Powers
Chief Executive Officer	Power to pay a fee for the services prescribed in subsections 122(1)(a) and (b).	Section 122(1) <i>Explosives Regulation 2017</i>	Schedule 2 - Limits and Conditions to the Exercising of Powers
Chief Executive Officer	Power to give notice of a sale or transfer of ownership of an explosive to a party prescribed in subsection 126(2)(a) or (b).	Section 126(2) <i>Explosives Regulation 2017</i>	Schedule 2 - Limits and Conditions to the Exercising of Powers
Chief Executive Officer	Power to comply with the instructions and procedures prescribed in subsections 129(1)(a), (b) and (c).	Section 129(1) <i>Explosives Regulation 2017</i>	Schedule 2 - Limits and Conditions to the Exercising of Powers
Chief Executive Officer	Power to report the matters prescribed in subsections 130(1)(a), (b) and (c) to a prescribed person.	Section 130(2) <i>Explosives Regulation 2017</i>	Schedule 2 - Limits and Conditions to the Exercising of Powers
Chief Executive Officer	Power, as a consignor or consignee of explosives, to comply with subsection 134(2)(a) or (b).	Section 134(2) <i>Explosives Regulation 2017</i>	Schedule 2 - Limits and Conditions to the Exercising of Powers
Chief Executive Officer	Power, as a person transporting an explosive mentioned in section 135(1)(a) or (b), to comply with subsections 136(2)(a) or (b).	Section 136(2) <i>Explosives Regulation 2017</i>	Schedule 2 - Limits and Conditions to the Exercising of Powers
Chief Executive Officer	Power, as a person transporting an explosive mentioned in section 135(1)(c), to comply with subsections 136(3)(a) or (b).	Section 136(3) <i>Explosives Regulation 2017</i>	Schedule 2 - Limits and Conditions to the Exercising of Powers
Chief Executive Officer	Power to comply with subsections 137(1)(a), (b) or (c) in the transportation of explosives in a vehicle.	Section 137(1) <i>Explosives Regulation 2017</i>	Schedule 2 - Limits and Conditions to the Exercising of Powers
Chief Executive Officer	Power, as a holder of a licence to transport explosives, to keep the licence or a copy of the licence in the vehicle in which explosives are being transported.	Section 138 <i>Explosives Regulation 2017</i>	Schedule 2 - Limits and Conditions to the Exercising of Powers
Chief Executive Officer	Power to obtain a policy of insurance or other form of indemnity.	Section 144(1) <i>Explosives Regulation 2017</i>	Schedule 2 - Limits and Conditions to the Exercising of Powers

REGISTER OF DELEGATIONS - COUNCIL TO CEO***Explosives Regulation 2017***

DELEGATE	DESCRIPTION OF POWER DELEGATED	LEGISLATION	CONDITIONS TO WHICH THE DELEGATION IS SUBJECT
Chief Executive Officer	Power to comply with a notice to produce written evidence of insurance.	Section 145(3) <i>Explosives Regulation 2017</i>	Schedule 2 - Limits and Conditions to the Exercising of Powers
Chief Executive Officer	Power to comply with a condition under a determination.	Section 145C(1) <i>Explosives Regulation 2017</i>	Schedule 2 - Limits and Conditions to the Exercising of Powers
Chief Executive Officer	Power to do the thing required by a determination.	Section 145C(3) <i>Explosives Regulation 2017</i>	Schedule 2 - Limits and Conditions to the Exercising of Powers
Chief Executive Officer	Power to apply for administrative determinations or amendments.	Section 145D(1) <i>Explosives Regulation 2017</i>	Schedule 2 - Limits and Conditions to the Exercising of Powers
Chief Executive Officer	Power to give the competent authority additional information reasonably necessary to decide an application under section 145D.	Section 145D(3) <i>Explosives Regulation 2017</i>	Schedule 2 - Limits and Conditions to the Exercising of Powers
Chief Executive Officer	Power to show why the proposed action under subsection 145J(1) should not be taken.	Section 145J(2)(e) <i>Explosives Regulation 2017</i>	Schedule 2 - Limits and Conditions to the Exercising of Powers
Chief Executive Officer	Power, as the holder of a prescribed licence, to be reasonably satisfied that an employee complies with subsections 147(2)(a), (b) and (c).	Section 147(2) <i>Explosives Regulation 2017</i>	Schedule 2 - Limits and Conditions to the Exercising of Powers
Chief Executive Officer	Power, as a holder of a licence to use explosives, to give an inspector notice of a proposed blasting under subsection 155(2).	Section 155(1) <i>Explosives Regulation 2017</i>	Schedule 2 - Limits and Conditions to the Exercising of Powers
Chief Executive Officer	Power to pay a safety and health fee.	Section 178(1) <i>Explosives Regulation 2017</i>	Schedule 2 - Limits and Conditions to the Exercising of Powers
Chief Executive Officer	Power, as the holder of an authority, to give the CEO a safety and health census.	Section 179(1) <i>Explosives Regulation 2017</i>	Schedule 2 - Limits and Conditions to the Exercising of Powers
Chief Executive Officer	Power, as the holder of an authority, to keep records enabling the accuracy of the information required to be included in the safety and health census to be verified.	Section 179C(2) <i>Explosives Regulation 2017</i>	Schedule 2 - Limits and Conditions to the Exercising of Powers
Chief Executive Officer	Power, as the holder of an authority, to give the CEO records of information included in the safety and health census.	Section 179C(5) <i>Explosives Regulation 2017</i>	Schedule 2 - Limits and Conditions to the Exercising of Powers
Chief Executive Officer	Power, as the holder of an authority, to give the CEO a submission as to why the holder should not be invoiced the amount mentioned in subsection 180(2)(a)(iii).	Section 180(2)(b) <i>Explosives Regulation 2017</i>	Schedule 2 - Limits and Conditions to the Exercising of Powers

REGISTER OF DELEGATIONS - COUNCIL TO CEO

Explosives Regulation 2017

DELEGATE	DESCRIPTION OF POWER DELEGATED	LEGISLATION	CONDITIONS TO WHICH THE DELEGATION IS SUBJECT
Chief Executive Officer	Power, as the holder of an authority, to pay the safety and health fee stated in the invoice.	Section 180(6) <i>Explosives Regulation 2017</i>	Schedule 2 - Limits and Conditions to the Exercising of Powers
Chief Executive Officer	Power, as the holder of an authority, to pay the late fee stated in schedule 2, part 2.	Section 181(3) <i>Explosives Regulation 2017</i>	Schedule 2 - Limits and Conditions to the Exercising of Powers
Chief Executive Officer	Power, as a person who is given an information notice for a reviewable decision, to apply for an external review of the decision.	Section 184(1) <i>Explosives Regulation 2017</i>	Schedule 2 - Limits and Conditions to the Exercising of Powers

REGISTER OF DELEGATIONS - COUNCIL TO CEO***Fire Services Act 1990***

DELEGATE	DESCRIPTION OF POWER DELEGATED	LEGISLATION	CONDITIONS TO WHICH THE DELEGATION IS SUBJECT
Chief Executive Officer	Power, as an entity, to ask the commissioner to ask a rural fire brigade for help in relation to an event or a disaster.	Section 139A(1)(b) <i>Fire Services Act 1990</i>	Schedule 2 - Limits and Conditions to the Exercising of Powers
Chief Executive Officer	Power as an occupier of land to ask the commissioner to give a notice under section 145B(1) of an occupier of adjoining land.	Section 145B(2) <i>Fire Services Act 1990</i>	Schedule 2 - Limits and Conditions to the Exercising of Powers
Chief Executive Officer	Power to apply to the commissioner for a permit to light a fire on land.	Section 145C(1) <i>Fire Services Act 1990</i>	Schedule 2 - Limits and Conditions to the Exercising of Powers
Chief Executive Officer	Power, as occupier of the land, to: (a) take all reasonable steps to extinguish or control the fire; and (b) report the existence and location of the fire to a person identified in subsection 145E(b).	Section 145E <i>Fire Services Act 1990</i>	Schedule 2 - Limits and Conditions to the Exercising of Powers
Chief Executive Officer	Power, as occupier of land, to: (a) enter the land on which the fire is burning and any other land in order to gain access to the land where the fire is burning; and (b) take on to the land, equipment for extinguishing or controlling the fire; and (c) take all reasonable measures to extinguish or control the fire.	Section 145F(1) <i>Fire Services Act 1990</i>	Schedule 2 - Limits and Conditions to the Exercising of Powers
Chief Executive Officer	Power, as occupier of land, to direct persons to:- (a) enter the land on which the fire is burning and any other land in order to gain access to the land where the fire is burning; and (b) take on to the land, equipment for extinguishing or controlling the fire; and (c) take all reasonable measures to extinguish or control the fire.	Section 145F(1) <i>Fire Services Act 1990</i>	Schedule 2 - Limits and Conditions to the Exercising of Powers
Chief Executive Officer	Power to comply with a requisition notice.	Section 145G(3) <i>Fire Services Act 1990</i>	Schedule 2 - Limits and Conditions to the Exercising of Powers
Chief Executive Officer	Power, as the occupier of a premises in or on which any dangerous goods are stored or to be stored, to provide information sought by the commissioner in a notice.	Section 146A(2) <i>Fire Services Act 1990</i>	Schedule 2 - Limits and Conditions to the Exercising of Powers

REGISTER OF DELEGATIONS - COUNCIL TO CEO***Fire Services Act 1990***

DELEGATE	DESCRIPTION OF POWER DELEGATED	LEGISLATION	CONDITIONS TO WHICH THE DELEGATION IS SUBJECT
Chief Executive Officer	Power, as the occupier of a premises in or on which any dangerous goods are stored or to be stored, to prepare an off-site emergency plan and to amend the plan.	Sections 146B, 146D and 146E <i>Fire Services Act 1990</i>	Schedule 2 - Limits and Conditions to the Exercising of Powers
Chief Executive Officer	Power to pay to the commissioner charges for any advice or other assistance provided in preparation of an off-site emergency plan.	Section 146C(2) <i>Fire Services Act 1990</i>	Schedule 2 - Limits and Conditions to the Exercising of Powers
Chief Executive Officer	Power to implement an off-site emergency plan.	Section 146F(1) <i>Fire Services Act 1990</i>	Schedule 2 - Limits and Conditions to the Exercising of Powers
Chief Executive Officer	Power to give written notice to the commissioner of a change of circumstances affecting an off-site emergency plan.	Section 146G(1) <i>Fire Services Act 1990</i>	Schedule 2 - Limits and Conditions to the Exercising of Powers
Chief Executive Officer	Power as an occupier of a building to maintain at free from obstruction adequate means of escape in the event of fire threatening any part of the building.	Section 146L(1) <i>Fire Services Act 1990</i>	Schedule 2 - Limits and Conditions to the Exercising of Powers
Chief Executive Officer	Power as an occupier of a building to maintain at all times every prescribed fire safety installation to a standard of safety and reliability in the event of fire.	Section 146M(1) <i>Fire Services Act 1990</i>	Schedule 2 - Limits and Conditions to the Exercising of Powers
Chief Executive Officer	Power as an occupier of a building to maintain each monitored system for the building to ensure an unacceptable number of unwanted alarms are not signalled from the system.	Section 146N(1) <i>Fire Services Act 1990</i>	Schedule 2 - Limits and Conditions to the Exercising of Powers
Chief Executive Officer	Power, as the occupier of a building, to maintain a fire and evacuation plan and to provide instructions to prescribed persons in the building concerning the action to be taken by them in the event of fire threatening the building.	Section 146O(1) <i>Fire Services Act 1990</i>	Schedule 2 - Limits and Conditions to the Exercising of Powers
Chief Executive Officer	Power to pay to the commissioner charges for any advice or other assistance provided in preparation of a fire and evacuation plan.	Section 146P(2) <i>Fire Services Act 1990</i>	Schedule 2 - Limits and Conditions to the Exercising of Powers
Chief Executive Officer	Power, as the occupier or owner of a building, to comply with a notice issued by the commissioner under section 146Y(1).	Section 146Y(3) <i>Fire Services Act 1990</i>	Schedule 2 - Limits and Conditions to the Exercising of Powers

REGISTER OF DELEGATIONS - COUNCIL TO CEO***Fire Services Act 1990***

DELEGATE	DESCRIPTION OF POWER DELEGATED	LEGISLATION	CONDITIONS TO WHICH THE DELEGATION IS SUBJECT
Chief Executive Officer	Power, as the occupier of a building, to apply to the commissioner to be issued a certificate of compliance.	Section 147(1) <i>Fire Services Act 1990</i>	Schedule 2 - Limits and Conditions to the Exercising of Powers
Chief Executive Officer	Power, as an applicant, to provide to the commissioner or the authorised fire officer such information in relation to the application as either may require.	Section 147(5) <i>Fire Services Act 1990</i>	Schedule 2 - Limits and Conditions to the Exercising of Powers
Chief Executive Officer	Power, as the occupier of a domestic dwelling, to install smoke alarms in the dwelling.	Section 147Y(1) <i>Fire Services Act 1990</i>	Schedule 2 - Limits and Conditions to the Exercising of Powers
Chief Executive Officer	Power, as the occupier of a domestic dwelling, to install smoke alarms in the dwelling.	Section 147Z(3) <i>Fire Services Act 1990</i>	Schedule 2 - Limits and Conditions to the Exercising of Powers
Chief Executive Officer	Power, as the occupier of a domestic dwelling, to replace a smoke alarm in the dwelling under this section.	Section 148A <i>Fire Services Act 1990</i>	Schedule 2 - Limits and Conditions to the Exercising of Powers
Chief Executive Officer	Power, as the lessor of a domestic dwelling, to test a smoke alarm in the dwelling under this section.	Section 148B(1) <i>Fire Services Act 1990</i>	Schedule 2 - Limits and Conditions to the Exercising of Powers
Chief Executive Officer	Power, as the lessor of a domestic dwelling, to replace each battery in a smoke alarm in the dwelling in compliance with this section.	Section 148C(2) <i>Fire Services Act 1990</i>	Schedule 2 - Limits and Conditions to the Exercising of Powers
Chief Executive Officer	Power, as the lessor of a domestic dwelling, to clean each smoke alarm in the dwelling under this section.	Section 148E(1) <i>Fire Services Act 1990</i>	Schedule 2 - Limits and Conditions to the Exercising of Powers
Chief Executive Officer	Power, as the transferor of residential land to give the transferee of the land written notice of whether smoke alarms complying with this division are installed in the domestic dwelling on the land.	Section 148I(1) <i>Fire Services Act 1990</i>	Schedule 2 - Limits and Conditions to the Exercising of Powers
Chief Executive Officer	Power, as a person given a notice under section 145G(2)(a) or Chapter 4A, part 4 to apply to QCAT for a review of the notice.	Section 148Q <i>Fire Services Act 1990</i>	Schedule 2 - Limits and Conditions to the Exercising of Powers
Chief Executive Officer	Power to nominate a person to be an assessor.	Section 148U(2)(b)(ii) <i>Fire Services Act 1990</i>	Schedule 2 - Limits and Conditions to the Exercising of Powers
Chief Executive Officer	Power, as the occupier or owner of premises, to comply with to provide facilities and assistance to an authorised fire officer.	Section 149T(2) <i>Fire Services Act 1990</i>	Schedule 2 - Limits and Conditions to the Exercising of Powers

REGISTER OF DELEGATIONS - COUNCIL TO CEO***Fire Services Act 1990***

DELEGATE	DESCRIPTION OF POWER DELEGATED	LEGISLATION	CONDITIONS TO WHICH THE DELEGATION IS SUBJECT
Chief Executive Officer	Power to comply with a requirement issued by an under authorised fire officer section 149U(3).	Section 149U(5) <i>Fire Services Act 1990</i>	Schedule 2 - Limits and Conditions to the Exercising of Powers
Chief Executive Officer	Power to comply with a requirement issued by an under authorised fire officer section 149V(1).	Section 149V(2) <i>Fire Services Act 1990</i>	Schedule 2 - Limits and Conditions to the Exercising of Powers
Chief Executive Officer	Power to comply with a requirement issued by an under authorised fire officer section 149W(2).	Section 149W(3) <i>Fire Services Act 1990</i>	Schedule 2 - Limits and Conditions to the Exercising of Powers
Chief Executive Officer	Power, as an occupier of a place, to consent to the entry by an investigation officer.	Section 149ZH(1)(a) <i>Fire Services Act 1990</i>	Schedule 2 - Limits and Conditions to the Exercising of Powers
Chief Executive Officer	Power to comply with a requirement issued by an authorised fire officer under section 149ZJ(3)(b).	Section 149ZK(1) <i>Fire Services Act 1990</i>	Schedule 2 - Limits and Conditions to the Exercising of Powers
Chief Executive Officer	Power to produce to an authorised person any document or record mentioned in subsection (2)(b).	Section 152C(4) <i>Fire Services Act 1990</i>	Schedule 2 - Limits and Conditions to the Exercising of Powers
Chief Executive Officer	Power to furnish to the commissioner a return disclosing the particulars prescribed under a regulation relating to certain properties.	Section 152J(1) <i>Fire Services Act 1990</i>	Schedule 2 - Limits and Conditions to the Exercising of Powers
Chief Executive Officer	Power to, in respect of each financial year: (a) determine the prescribed properties within its area; and (b) determine the annual contributions payable in respect of prescribed properties by reference to the categories prescribed under a regulation made under section 108.	Section 152M(1) <i>Fire Services Act 1990</i>	Schedule 2 - Limits and Conditions to the Exercising of Powers
Chief Executive Officer	Power to give the owner of a prescribed property a levy notice.	Section 152M(2) <i>Fire Services Act 1990</i>	Schedule 2 - Limits and Conditions to the Exercising of Powers
Chief Executive Officer	Power to give the commissioner information which is relevant to the determination of an appeal against a local government's determination.	Section 152N(3) <i>Fire Services Act 1990</i>	Schedule 2 - Limits and Conditions to the Exercising of Powers
Chief Executive Officer	Power to amend, revoke or revoke and give a new levy notice if the commissioner allows an appeal.	Section 156N(6) <i>Fire Services Act 1990</i>	Schedule 2 - Limits and Conditions to the Exercising of Powers
Chief Executive Officer	Power to refund to the appellant any amount paid in respect of contributions, for the financial year to which the notice relates and for any previous financial year, in excess of the amount calculated in accordance with the commissioner's determination.	Section 156N(7) <i>Fire Services Act 1990</i>	Schedule 2 - Limits and Conditions to the Exercising of Powers

REGISTER OF DELEGATIONS - COUNCIL TO CEO

Fire Services Act 1990

DELEGATE	DESCRIPTION OF POWER DELEGATED	LEGISLATION	CONDITIONS TO WHICH THE DELEGATION IS SUBJECT
Chief Executive Officer	Power to decide the way in which it keeps an administration fee for performing functions under the Act.	Section 152R(3) <i>Fire Services Act 1990</i>	Schedule 2 - Limits and Conditions to the Exercising of Powers
Chief Executive Officer	Power to make payments to the department, for the fund, out of its operating fund from moneys received or recovered by the local government.	Section 152S(1) <i>Fire Services Act 1990</i>	Schedule 2 - Limits and Conditions to the Exercising of Powers
Chief Executive Officer	Power to prepare and submit a return in the approved form	Section 152S(4) <i>Fire Services Act 1990</i>	Schedule 2 - Limits and Conditions to the Exercising of Powers
Chief Executive Officer	Power to refuse or grant, subject to any conditions, an application to pay contributions by instalments.	Section 152V(2) <i>Fire Services Act 1990</i>	Schedule 2 - Limits and Conditions to the Exercising of Powers
Chief Executive Officer	Power to engage a debt collector (authorised to perform a debt collection activity under the <i>Debt Collectors (Field Agents and Collection Agents) Act 2014</i>) to collect any arrears of annual contribution payable by an owner of prescribed property, and to require by notice in writing the owner to pay an amount by way of a collection fee.	Section 152ZA(1) <i>Fire Services Act 1990</i>	Schedule 2 - Limits and Conditions to the Exercising of Powers
Chief Executive Officer	Power to contribute amounts raised via special rates or charges, or separate rates or charges, to rural fire brigades operating in Council's local government area.	Section 152ZD <i>Fire Services Act 1990</i>	Schedule 2 - Limits and Conditions to the Exercising of Powers

REGISTER OF DELEGATIONS - COUNCIL TO CEO***Food Act 2006***

DELEGATE	DESCRIPTION OF POWER DELEGATED	LEGISLATION	CONDITIONS TO WHICH THE DELEGATION IS SUBJECT
Chief Executive Officer	Power to administer and enforce the following provisions of the <i>Food Act 2006</i> : (a) section 39(1); (b) chapters 3 and 4; (c) chapter 6, other than section 159.	Section 23(1) <i>Food Act 2006</i>	Schedule 2 - Limits and Conditions to the Exercising of Powers
Chief Executive Officer	Power to administer and enforce sections 32, 33, 35 and 36 of the <i>Food Act 2006</i> , in conjunction with the State.	Section 24 <i>Food Act 2006</i>	Schedule 2 - Limits and Conditions to the Exercising of Powers
Chief Executive Officer	Power to consult with the chief executive, and provide information required by the chief executive, about the administration and enforcement of sections 24 and 25 of the <i>Food Act 2006</i> .	Section 28 <i>Food Act 2006</i>	Schedule 2 - Limits and Conditions to the Exercising of Powers
Chief Executive Officer	Power to consider and grant, or refuse to grant, an application for a licence to carry on a licensable food business.	Section 55 <i>Food Act 2006</i>	Schedule 2 - Limits and Conditions to the Exercising of Powers
Chief Executive Officer	Power to obtain and consider the written advice of an auditor about whether a food safety program complies with section 98.	Section 56(2) <i>Food Act 2006</i>	Schedule 2 - Limits and Conditions to the Exercising of Powers
Chief Executive Officer	Power to decide whether premises are suitable for carrying on a licensable food business.	Section 58 <i>Food Act 2006</i>	Schedule 2 - Limits and Conditions to the Exercising of Powers
Chief Executive Officer	Power to make enquiries as to the suitability of the applicant to hold a licence, and the suitability of the premises for carrying on a licensable food business.	Section 59(1)(a) <i>Food Act 2006</i>	Schedule 2 - Limits and Conditions to the Exercising of Powers
Chief Executive Officer	Power to require the applicant to give Council further information or documents that Council reasonably requires.	Section 59(1)(b) <i>Food Act 2006</i>	Schedule 2 - Limits and Conditions to the Exercising of Powers
Chief Executive Officer	Power to extend the time needed to make a decision about the application.	Section 62(2) <i>Food Act 2006</i>	Schedule 2 - Limits and Conditions to the Exercising of Powers
Chief Executive Officer	Power to agree with the applicant, at any time prior to the final consideration day, about the day upon which the application must be decided.	Section 62(3) <i>Food Act 2006</i>	Schedule 2 - Limits and Conditions to the Exercising of Powers
Chief Executive Officer	Power to issue a provisional licence, at any time prior to deciding an application for a licence.	Section 64 <i>Food Act 2006</i>	Schedule 2 - Limits and Conditions to the Exercising of Powers
Chief Executive Officer	Power to decide the term of the licence. (Note: not more than 3 years).	Section 67 <i>Food Act 2006</i>	Schedule 2 - Limits and Conditions to the Exercising of Powers
Chief Executive Officer	Power to decide the term of the provisional licence. (Note: not more than 3 months).	Section 68(1) <i>Food Act 2006</i>	Schedule 2 - Limits and Conditions to the Exercising of Powers

REGISTER OF DELEGATIONS - COUNCIL TO CEO***Food Act 2006***

DELEGATE	DESCRIPTION OF POWER DELEGATED	LEGISLATION	CONDITIONS TO WHICH THE DELEGATION IS SUBJECT
Chief Executive Officer	Power to extend, and further extend, the term of a provisional licence (to a total period of not more than 3 months after the provisional licence was issued).	Section 68(2) <i>Food Act 2006</i>	Schedule 2 - Limits and Conditions to the Exercising of Powers
Chief Executive Officer	Power to impose reasonable conditions on the licence.	Section 69(1)(e) <i>Food Act 2006</i>	Schedule 2 - Limits and Conditions to the Exercising of Powers
Chief Executive Officer	Power to consider and renew, or refuse to renew, the licence for an application made under section 72(1) of the <i>Food Act 2006</i> .	Section 72(3) <i>Food Act 2006</i>	Schedule 2 - Limits and Conditions to the Exercising of Powers
Chief Executive Officer	Power to consider and restore, or refuse to restore, the licence, where application has been made under section 73(1) of the <i>Food Act 2006</i> .	Section 73(3) <i>Food Act 2006</i>	Schedule 2 - Limits and Conditions to the Exercising of Powers
Chief Executive Officer	Power to consider and amend, or refuse to amend, a licence, where application has been made under section 74(1) of the <i>Food Act 2006</i> .	Section 74(3) <i>Food Act 2006</i>	Schedule 2 - Limits and Conditions to the Exercising of Powers
Chief Executive Officer	Power to require the applicant to give Council further information or documents Council reasonably requires to decide the application (for an application that is made under Chapter 3, Part 5, Division 2, Subdivision 1, i.e. sections 72(1), 73(1) and 74(1)).	Section 75(1) <i>Food Act 2006</i>	Schedule 2 - Limits and Conditions to the Exercising of Powers
Chief Executive Officer	Power to give an information notice where Council has failed to decide an application within 30 days of receipt under Chapter 3, Part 5, Division 2, Subdivision 1, i.e. Sections 72(1), 73(1) and 74(1).	Section 77(4) <i>Food Act 2006</i>	Schedule 2 - Limits and Conditions to the Exercising of Powers
Chief Executive Officer	Power to give a show cause notice.	Section 79(2) <i>Food Act 2006</i>	Schedule 2 - Limits and Conditions to the Exercising of Powers
Chief Executive Officer	Power to consider representations about a show cause notice.	Section 80(2) <i>Food Act 2006</i>	Schedule 2 - Limits and Conditions to the Exercising of Powers
Chief Executive Officer	Power to end the show cause process after considering representations made by the licensee.	Section 81 <i>Food Act 2006</i>	Schedule 2 - Limits and Conditions to the Exercising of Powers
Chief Executive Officer	Power to suspend a licence after considering representations (if any).	Section 82(2)(a) <i>Food Act 2006</i>	Schedule 2 - Limits and Conditions to the Exercising of Powers
Chief Executive Officer	Power to cancel a licence after considering representations (if any).	Section 82(2)(b) <i>Food Act 2006</i>	Schedule 2 - Limits and Conditions to the Exercising of Powers
Chief Executive Officer	Power to suspend a licence immediately.	Section 83(1) <i>Food Act 2006</i>	Schedule 2 - Limits and Conditions to the Exercising of Powers
Chief Executive Officer	Power to give an information notice and show cause notice, as required, before suspending a licence pursuant to section 83(1).	Section 83(2) <i>Food Act 2006</i>	Schedule 2 - Limits and Conditions to the Exercising of Powers

REGISTER OF DELEGATIONS - COUNCIL TO CEO***Food Act 2006***

DELEGATE	DESCRIPTION OF POWER DELEGATED	LEGISLATION	CONDITIONS TO WHICH THE DELEGATION IS SUBJECT
Chief Executive Officer	Power, as the second local government, to take the same action as the first local government (except the power to cancel, suspend impose conditions or other similar action in relation to the licence).	Section 90(1) <i>Food Act 2006</i>	Schedule 2 - Limits and Conditions to the Exercising of Powers
Chief Executive Officer	Power, as the second local government, to advise the first local government of the thing done or omitted to be done by a licensee of a mobile food business.	Section 91(2) <i>Food Act 2006</i>	Schedule 2 - Limits and Conditions to the Exercising of Powers
Chief Executive Officer	Power, as the first local government, to take action, in relation to a thing done or omitted to be done by the licensee in the second local government area.	Section 92(2) <i>Food Act 2006</i>	Schedule 2 - Limits and Conditions to the Exercising of Powers
Chief Executive Officer	Power to consider and grant, or refuse to grant, an application for a replacement licence.	Section 97 <i>Food Act 2006</i>	Schedule 2 - Limits and Conditions to the Exercising of Powers
Chief Executive Officer	Power to consider an application and to accredit, or refuse to accredit, the food safety program.	Section 103(1) <i>Food Act 2006</i>	Schedule 2 - Limits and Conditions to the Exercising of Powers
Chief Executive Officer	Power to obtain and consider the written advice of an auditor about whether or not the food safety program complies with the criteria in section 104.	Section 103(2) <i>Food Act 2006</i>	Schedule 2 - Limits and Conditions to the Exercising of Powers
Chief Executive Officer	Power, before deciding the application, to require the applicant to give further information or documents reasonably required to decide the application.	Section 105(1) <i>Food Act 2006</i>	Schedule 2 - Limits and Conditions to the Exercising of Powers
Chief Executive Officer	Power to give an information notice to the applicant where the application is refused under section 107.	Section 107(4) <i>Food Act 2006</i> .	Schedule 2 - Limits and Conditions to the Exercising of Powers
Chief Executive Officer	Power to decide that more time is needed to make a decision about the application.	Section 108(1) <i>Food Act 2006</i>	Schedule 2 - Limits and Conditions to the Exercising of Powers
Chief Executive Officer	Power to agree with the applicant, at any time prior to the final consideration day, about the day upon which the application must be decided.	Section 108(3) <i>Food Act 2006</i>	Schedule 2 - Limits and Conditions to the Exercising of Powers
Chief Executive Officer	Power, after accrediting an applicant's food safety program, to decide how often the program must have compliance audits.	Section 109(2) <i>Food Act 2006</i>	Schedule 2 - Limits and Conditions to the Exercising of Powers
Chief Executive Officer	Power to determine changes to the frequency of compliance audits for a food safety program accredited by Council.	Section 110 <i>Food Act 2006</i> .	Schedule 2 - Limits and Conditions to the Exercising of Powers
Chief Executive Officer	Power to consider an application and approve, or refuse to approve, the amendment of an accredited food safety program.	Section 112(4) <i>Food Act 2006</i>	Schedule 2 - Limits and Conditions to the Exercising of Powers

REGISTER OF DELEGATIONS - COUNCIL TO CEO***Food Act 2006***

DELEGATE	DESCRIPTION OF POWER DELEGATED	LEGISLATION	CONDITIONS TO WHICH THE DELEGATION IS SUBJECT
Chief Executive Officer	Power, before deciding the application, to require the applicant to give further information or documents reasonably required to decide the application.	Section 113(1) <i>Food Act 2006</i>	Schedule 2 - Limits and Conditions to the Exercising of Powers
Chief Executive Officer	Power, by notice, to direct the holder of a Council accredited food safety program to amend the program.	Section 114 <i>Food Act 2006</i>	Schedule 2 - Limits and Conditions to the Exercising of Powers
Chief Executive Officer	Power to give the holder of a food safety program a show cause notice, and to decide the term of the show cause period.	Section 118 <i>Food Act 2006</i> .	Schedule 2 - Limits and Conditions to the Exercising of Powers
Chief Executive Officer	Power to consider representations about a show cause notice.	Section 119 <i>Food Act 2006</i>	Schedule 2 - Limits and Conditions to the Exercising of Powers
Chief Executive Officer	Power, after considering written representations by the holder of the accredited food safety program, to take no further action.	Section 120 <i>Food Act 2006</i> .	Schedule 2 - Limits and Conditions to the Exercising of Powers
Chief Executive Officer	Power to cancel the accreditation of a food safety program.	Section 121 (2) <i>Food Act 2006</i> .	Schedule 2 - Limits and Conditions to the Exercising of Powers
Chief Executive Officer	Power to conduct a nonconformance audit of a food safety program.	Section 160(2) <i>Food Act 2006</i>	Schedule 2 - Limits and Conditions to the Exercising of Powers
Chief Executive Officer	Power to approve an improvement notice where remedying the contravention would be likely to stop the food business from operating.	Section 210(2) <i>Food Act 2006</i>	Schedule 2 - Limits and Conditions to the Exercising of Powers
Chief Executive Officer	Power, as the 'reviewer', to review an original decision under Chapter 3 or Chapter 4 of the <i>Food Act 2006</i> .	Section 237 <i>Food Act 2006</i>	Schedule 2 - Limits and Conditions to the Exercising of Powers
Chief Executive Officer	Power, as reviewer, to, at any time, extend the time to apply for a review.	Section 238(2) <i>Food Act 2006</i>	Schedule 2 - Limits and Conditions to the Exercising of Powers
Chief Executive Officer	Power, as reviewer, to, after reviewing the original decision, make a further decision to: (a) confirm the original decision; or (b) amend the original decision; or (c) substitute another decision for the original decision.	Section 239 <i>Food Act 2006</i>	Schedule 2 - Limits and Conditions to the Exercising of Powers

REGISTER OF DELEGATIONS - COUNCIL TO CEO

Food Production (Safety) Act 2000

DELEGATE	DESCRIPTION OF POWER DELEGATED	LEGISLATION	CONDITIONS TO WHICH THE DELEGATION IS SUBJECT
Chief Executive Officer	Power to approve the appointment of an employee of Council as an authorised officer by Safe Food Production (QLD).	Section 83 <i>Food Production (Safety) Act 2000</i>	Schedule 2 - Limits and Conditions to the Exercising of Powers

REGISTER OF DELEGATIONS - COUNCIL TO CEO***Heavy Vehicle (Mass, Dimension and Loading) National Regulation***

DELEGATE	DESCRIPTION OF POWER DELEGATED	LEGISLATION	CONDITIONS TO WHICH THE DELEGATION IS SUBJECT
Chief Executive Officer	Power, as a road manager, to consent to the making of an HML declaration.	Sections 13(1)(b) and 14 <i>Heavy Vehicle (Mass, Dimension and Loading) National Regulation</i>	Schedule 2 - Limits and Conditions to the Exercising of Powers
Chief Executive Officer	Power, as a relevant road manager for an HML declaration, to consent to the making of the declaration subject to the condition that stated intelligent access conditions are imposed on the use of a stated type of HML heavy vehicle under the higher mass limits in an area or on a route to which the declaration applies.	Section 14(3) <i>Heavy Vehicle (Mass, Dimension and Loading) National Regulation</i>	Schedule 2 - Limits and Conditions to the Exercising of Powers
Chief Executive Officer	Power, as a relevant road manager for an HML declaration, to give written reasons for a decision made under subsection 14(3) to the Regulator.	Section 14(4) <i>Heavy Vehicle (Mass, Dimension and Loading) National Regulation</i>	Schedule 2 - Limits and Conditions to the Exercising of Powers
Chief Executive Officer	Power, as a relevant road manager for an HML declaration in the circumstances set out in subsection 18(1), to ask the Regulator to do one or more of the things listed in subsection 18(2).	Section 18 <i>Heavy Vehicle (Mass, Dimension and Loading) National Regulation</i>	Schedule 2 - Limits and Conditions to the Exercising of Powers
Chief Executive Officer	Power, as a road manager, to consent to the granting of an HML permit.	Sections 22(1)(b) and 23 <i>Heavy Vehicle (Mass, Dimension and Loading) National Regulation</i>	Schedule 2 - Limits and Conditions to the Exercising of Powers
Chief Executive Officer	Power, as a road manager, to consent to the granting of an HML permit subject to conditions.	Section 24(1)(a) <i>Heavy Vehicle (Mass, Dimension and Loading) National Regulation</i>	Schedule 2 - Limits and Conditions to the Exercising of Powers
Chief Executive Officer	Power, as a road manager, to consent to amendment of an HML permit.	Section 29(4) <i>Heavy Vehicle (Mass, Dimension and Loading) National Regulation</i>	Schedule 2 - Limits and Conditions to the Exercising of Powers

REGISTER OF DELEGATIONS - COUNCIL TO CEO

Heavy Vehicle (Mass, Dimension and Loading) National Regulation

DELEGATE	DESCRIPTION OF POWER DELEGATED	LEGISLATION	CONDITIONS TO WHICH THE DELEGATION IS SUBJECT
Chief Executive Officer	Power, as a road manager for a HML permit, to request the regulator to amend or cancel the permit.	Section 31(2) <i>Heavy Vehicle (Mass, Dimension and Loading) National Regulation</i>	Schedule 2 - Limits and Conditions to the Exercising of Powers
Chief Executive Officer	Power, as a road manager, to consent to a declaration of the regulator pursuant to section 40.	Section 41(1) <i>Heavy Vehicle (Mass, Dimension and Loading) National Regulation</i>	Schedule 2 - Limits and Conditions to the Exercising of Powers

REGISTER OF DELEGATIONS - COUNCIL TO CEO***Heavy Vehicle National Law (Qld)***

DELEGATE	DESCRIPTION OF POWER DELEGATED	LEGISLATION	CONDITIONS TO WHICH THE DELEGATION IS SUBJECT
Chief Executive Officer	Power, as a party in the chain of responsibility for a heavy vehicle, to ensure, so far as is reasonably practicable, the safety of the party's transport activities relating to the vehicle.	Section 26C <i>Heavy Vehicle National Law (Qld)</i>	Schedule 2 - Limits and Conditions to the Exercising of Powers
Chief Executive Officer	Power to apply for a vehicle standards exemption permit and to comply with any request from the Regulator for further information.	Section 69 <i>Heavy Vehicle National Law (Qld)</i>	Schedule 2 - Limits and Conditions to the Exercising of Powers
Chief Executive Officer	Power, as the holder of a permit for a vehicle standards exemption (permit), to apply to the Regulator for an amendment or cancellation of the exemption and to comply with any request from the Regulator for further information.	Section 75 <i>Heavy Vehicle National Law (Qld)</i>	Schedule 2 - Limits and Conditions to the Exercising of Powers
Chief Executive Officer	Power, as the holder of a permit for a vehicle standards exemption permit, to make written representation in response to a notice issued by the Regulator issued under subsection (2).	Section 76(2)(e) <i>Heavy Vehicle National Law (Qld)</i>	Schedule 2 - Limits and Conditions to the Exercising of Powers
Chief Executive Officer	Power, as the holder of a permit for a vehicle standards exemption permit, to comply with a notice issued by the Regulator requiring the return of the permit.	Section 79(1) <i>Heavy Vehicle National Law (Qld)</i>	Schedule 2 - Limits and Conditions to the Exercising of Powers
Chief Executive Officer	Power, in the circumstances specified in subsection (1), to apply for a replacement permit.	Section 80(1) <i>Heavy Vehicle National Law (Qld)</i>	Schedule 2 - Limits and Conditions to the Exercising of Powers
Chief Executive Officer	Power, as a relevant party for a driver mentioned in subsection (2), to ensure the driver complies with subsection (2).	Section 82(3) <i>Heavy Vehicle National Law (Qld)</i>	Schedule 2 - Limits and Conditions to the Exercising of Powers
Chief Executive Officer	Power, as a relevant party for a driver mentioned in subsection (2), to ensure the driver complies with subsection (2).	Section 83(3) <i>Heavy Vehicle National Law (Qld)</i>	Schedule 2 - Limits and Conditions to the Exercising of Powers
Chief Executive Officer	Power, as a person who permits another person to drive a heavy vehicle on a road, to ensure the vehicle, and the vehicle's components and load, comply with the mass requirements applying to the vehicle.	Section 96(1) <i>Heavy Vehicle National Law (Qld)</i>	Schedule 2 - Limits and Conditions to the Exercising of Powers
Chief Executive Officer	Power, as a person who permits another person to drive a heavy vehicle on a road, to ensure the vehicle, and the vehicle's components and load, comply with the dimension requirements applying to the vehicle.	Section 102(1) <i>Heavy Vehicle National Law (Qld)</i>	Schedule 2 - Limits and Conditions to the Exercising of Powers

REGISTER OF DELEGATIONS - COUNCIL TO CEO***Heavy Vehicle National Law (Qld)***

DELEGATE	DESCRIPTION OF POWER DELEGATED	LEGISLATION	CONDITIONS TO WHICH THE DELEGATION IS SUBJECT
Chief Executive Officer	Power, as a person who permits another person to drive a heavy vehicle on a road, to ensure the vehicle, and the vehicle's components and load, comply with the loading requirements applying to the vehicle.	Section 111(1) <i>Heavy Vehicle National Law (Qld)</i>	Schedule 2 - Limits and Conditions to the Exercising of Powers
Chief Executive Officer	Power, as a road manager, to consent to the grant of a mass or dimension exemption (notice)	Section 118(1)(b) <i>Heavy Vehicle National Law (Qld)</i>	Schedule 2 - Limits and Conditions to the Exercising of Powers
Chief Executive Officer	Power, as a road manager, to consent to the amendment of a map or list imposed on a mass or dimension exemption (notice)	Section 119(5)(b) <i>Heavy Vehicle National Law (Qld)</i>	Schedule 2 - Limits and Conditions to the Exercising of Powers
Chief Executive Officer	Power to apply to the Regulator for a mass or dimension exemption (permit) and to comply with a notice from the Regulator for additional information.	Section 123 <i>Heavy Vehicle National Law (Qld)</i>	Schedule 2 - Limits and Conditions to the Exercising of Powers
Chief Executive Officer	Power, as a road manager, to consent to the grant of a mass or dimension exemption (permit)	Section 124(1)(b) <i>Heavy Vehicle National Law (Qld)</i>	Schedule 2 - Limits and Conditions to the Exercising of Powers
Chief Executive Officer	Power, as an operator of a heavy vehicle, to ensure, so far as is reasonably practicable, the driver of the pilot vehicle or escort vehicle complies with subsection (2). the vehicle, and the vehicle's components and load, comply with the loading requirements applying to the vehicle	Section 130(3) <i>Heavy Vehicle National Law (Qld)</i>	Schedule 2 - Limits and Conditions to the Exercising of Powers
Chief Executive Officer	Power, as a relevant party for a driver mentioned in subsection (2), to ensure the driver complies with subsection (2).	Section 132(3) <i>Heavy Vehicle National Law (Qld)</i>	Schedule 2 - Limits and Conditions to the Exercising of Powers
Chief Executive Officer	Power, as a relevant party for a driver mentioned in subsection (1), to ensure the driver complies with subsection (1).	Section 133(3) <i>Heavy Vehicle National Law (Qld)</i>	Schedule 2 - Limits and Conditions to the Exercising of Powers
Chief Executive Officer	Power, as a road manager, to consent to the grant of a class 2 heavy vehicle authorisation (notice)	Section 139(1)(b) <i>Heavy Vehicle National Law (Qld)</i>	Schedule 2 - Limits and Conditions to the Exercising of Powers
Chief Executive Officer	Power, as a road manager, to consent to the amendment of a map or list imposed on a class 2 heavy vehicle authorisation (notice)	Section 142(6)(b) <i>Heavy Vehicle National Law (Qld)</i>	Schedule 2 - Limits and Conditions to the Exercising of Powers
Chief Executive Officer	Power, as a road manager, to consent to the grant of a class 2 heavy vehicle authorisation (permit)	Section 145(1)(b) <i>Heavy Vehicle National Law (Qld)</i>	Schedule 2 - Limits and Conditions to the Exercising of Powers

REGISTER OF DELEGATIONS - COUNCIL TO CEO***Heavy Vehicle National Law (Qld)***

DELEGATE	DESCRIPTION OF POWER DELEGATED	LEGISLATION	CONDITIONS TO WHICH THE DELEGATION IS SUBJECT
Chief Executive Officer	Power, as a relevant party for a driver mentioned in subsection (2), to ensure the driver complies with subsection (2).	Section 151(3) <i>Heavy Vehicle National Law (Qld)</i>	Schedule 2 - Limits and Conditions to the Exercising of Powers
Chief Executive Officer	Power, as a relevant party for a driver mentioned in subsection (1), to ensure the driver complies with subsection (1).	Section 152(3) <i>Heavy Vehicle National Law (Qld)</i>	Schedule 2 - Limits and Conditions to the Exercising of Powers
Chief Executive Officer	Power, as a road manager, to consent or not to consent to the grant of a mass or dimension authority.	Section 156(1) <i>Heavy Vehicle National Law (Qld)</i>	Schedule 2 - Limits and Conditions to the Exercising of Powers
Chief Executive Officer	Power, as a road manager, to ask the Regulator for a longer period of time under section 156(1)(b).	Section 156(2) <i>Heavy Vehicle National Law (Qld)</i>	Schedule 2 - Limits and Conditions to the Exercising of Powers
Chief Executive Officer	Power, as a road manager, to determine that the consent should only be given if the mass of the vehicle under the application for the authority was less than applied for, and give the consent subject to a road condition that the vehicle not exceed the mass.	Section 156A(2) <i>Heavy Vehicle National Law (Qld)</i>	Schedule 2 - Limits and Conditions to the Exercising of Powers
Chief Executive Officer	Power to give the Regulator a written statement that explains the road manager's decision and complies with section 172.	Section 156A(4) <i>Heavy Vehicle National Law (Qld)</i>	Schedule 2 - Limits and Conditions to the Exercising of Powers
Chief Executive Officer	Power, as a road manager, to notify the Regulator:- (a) that a route assessment is required for the road manager deciding whether to give or not to give the consent; (b) the fee payable (if any) for the route assessment under a law of the jurisdiction in which the road is situated.	Section 159(2) <i>Heavy Vehicle National Law (Qld)</i>	Schedule 2 - Limits and Conditions to the Exercising of Powers
Chief Executive Officer	Power, as a road manager, to consent to the grant a mass or dimension authority subject to conditions.	Sections 160(1), 161(1) and 162(1) <i>Heavy Vehicle National Law (Qld)</i>	Schedule 2 - Limits and Conditions to the Exercising of Powers
Chief Executive Officer	Power, as a road manager for a mass or dimension authority, to give the Regulator a written statement that explains the road manager's decision and complies with section 172.	Sections 160(2), 161(2) and 162(2) <i>Heavy Vehicle National Law (Qld)</i>	Schedule 2 - Limits and Conditions to the Exercising of Powers
Chief Executive Officer	Power, as a road manager for a mass or dimension authority, to give the Regulator a notice objecting to the application of section 167 to the proposed replacement authority.	Section 167(2)(b) <i>Heavy Vehicle National Law (Qld)</i>	Schedule 2 - Limits and Conditions to the Exercising of Powers

REGISTER OF DELEGATIONS - COUNCIL TO CEO***Heavy Vehicle National Law (Qld)***

DELEGATE	DESCRIPTION OF POWER DELEGATED	LEGISLATION	CONDITIONS TO WHICH THE DELEGATION IS SUBJECT
Chief Executive Officer	Power, as a road manager for a mass or dimension authority, to seek an extension of time to give a notice under section 167(2)(b).	Section 167(2)(b)(ii) <i>Heavy Vehicle National Law (Qld)</i>	Schedule 2 - Limits and Conditions to the Exercising of Powers
Chief Executive Officer	Power, as a road manager for a mass or dimension authority, to give consent to the grant of a mass or dimension authority for a trial period of no more than 3 months.	Section 169(1) <i>Heavy Vehicle National Law (Qld)</i>	Schedule 2 - Limits and Conditions to the Exercising of Powers
Chief Executive Officer	Power, as a road manager for a mass or dimension authority, to object to the renewal of the authority for a further trial period.	Section 170(3) <i>Heavy Vehicle National Law (Qld)</i>	Schedule 2 - Limits and Conditions to the Exercising of Powers
Chief Executive Officer	Power, as a road manager for a mass or dimension authority granted by Commonwealth gazette notice, to request the Regulator to amend or cancel the authority if the circumstances of section 174(1) exist.	Section 174(2) <i>Heavy Vehicle National Law (Qld)</i>	Schedule 2 - Limits and Conditions to the Exercising of Powers
Chief Executive Officer	Power, as a road manager for a mass or dimension authority granted by permit, to request the Regulator to amend or cancel the authority if the circumstances of section 178(1) exist.	Section 178(2) <i>Heavy Vehicle National Law (Qld)</i>	Schedule 2 - Limits and Conditions to the Exercising of Powers
Chief Executive Officer	Power, as a responsible entity for a freight container, to ensure an operator or driver of a heavy vehicle does not transport the freight container by road using the vehicle without a complying container weight declaration for the freight container containing information in the form required under section 192A.	Section 190(1) <i>Heavy Vehicle National Law (Qld)</i>	Schedule 2 - Limits and Conditions to the Exercising of Powers
Chief Executive Officer	Power, as an operator of a heavy vehicle, to ensure a driver of a heavy vehicle does not transport the freight container by road using the vehicle without a complying container weight declaration for the freight container containing information in the form required under section 192A.	Section 191(1) <i>Heavy Vehicle National Law (Qld)</i>	Schedule 2 - Limits and Conditions to the Exercising of Powers
Chief Executive Officer	Power, as an operator of a heavy vehicle, to ensure the freight container is not given to another carrier unless the carrier has been provided with:- (a) a complying container weight declaration for the freight container containing information in the form required under section 192A; or (b) the prescribed particulars contained in a complying container weight declaration for the freight container.	Section 191(3) <i>Heavy Vehicle National Law (Qld)</i>	Schedule 2 - Limits and Conditions to the Exercising of Powers

REGISTER OF DELEGATIONS - COUNCIL TO CEO***Heavy Vehicle National Law (Qld)***

DELEGATE	DESCRIPTION OF POWER DELEGATED	LEGISLATION	CONDITIONS TO WHICH THE DELEGATION IS SUBJECT
Chief Executive Officer	Power, as a relevant party for the driver, in the circumstances mentioned in subsection (1), to ensure, so far as is reasonably practicable, the driver:- (a) does not drive a fatigue-regulated heavy vehicle after making the change unless the driver has complied with section 263; and (b) can comply with his or her obligations in relation to the change.	Section 264(2) <i>Heavy Vehicle National Law (Qld)</i>	Schedule 2 - Limits and Conditions to the Exercising of Powers
Chief Executive Officer	Power, as a person referred to in subsection (1), to apply to the Regulator for a work and rest hours exemption and provide any additional information sought by the Regulator.	Section 274 <i>Heavy Vehicle National Law (Qld)</i>	Schedule 2 - Limits and Conditions to the Exercising of Powers
Chief Executive Officer	Power, as the holder of a permit for a work and rest hours exemption, to apply to the Regulator for an amendment or cancellation of the exemption and to provide any additional information sought by the Regulator.	Section 280 <i>Heavy Vehicle National Law (Qld)</i>	Schedule 2 - Limits and Conditions to the Exercising of Powers
Chief Executive Officer	Power to comply with a notice from the Regulator regarding a work and rest hours exemption.	Section 284 <i>Heavy Vehicle National Law (Qld)</i>	Schedule 2 - Limits and Conditions to the Exercising of Powers
Chief Executive Officer	Power, where a permit for a work and rest hours exemption is defaced, destroyed, lost or stolen, to apply to the Regulator for a replacement permit.	Section 285 <i>Heavy Vehicle National Law (Qld)</i>	Schedule 2 - Limits and Conditions to the Exercising of Powers
Chief Executive Officer	Power, as a relevant party for a driver mentioned in subsection (2), to ensure the driver complies with subsection (2).	Section 287(3) <i>Heavy Vehicle National Law (Qld)</i>	Schedule 2 - Limits and Conditions to the Exercising of Powers
Chief Executive Officer	Power, as a relevant party for a driver mentioned in subsection (1), to ensure the driver complies with subsection (1).	Section 288(3) <i>Heavy Vehicle National Law (Qld)</i>	Schedule 2 - Limits and Conditions to the Exercising of Powers

REGISTER OF DELEGATIONS - COUNCIL TO CEO***Heavy Vehicle National Law (Qld)***

DELEGATE	DESCRIPTION OF POWER DELEGATED	LEGISLATION	CONDITIONS TO WHICH THE DELEGATION IS SUBJECT
Chief Executive Officer	Power, as a record keeper in the circumstances listed in subsection (1), to, as soon as reasonably practicable after becoming aware of the matter or having reason to suspect the matter:- (a) either:- (i) make the electronic work diary capable of recording new information; or (ii) give the driver a new electronic work diary that is in working order; and (b) if the record keeper removes any information relating to any period during the last 28 days from the work diary to make it capable of recording new information—give the driver the removed information in a way that makes the information readily available to the driver; and (c) notify the Regulator in the approved form that the electronic work diary has been filled up.	Section 311 <i>Heavy Vehicle National Law (Qld)</i>	Schedule 2 - Limits and Conditions to the Exercising of Powers
Chief Executive Officer	Power, as a record keeper in the circumstances listed in subsection (1), to, as soon as reasonably practicable after becoming aware of the matter or having reason to suspect the matter:- (a) inform the driver that the electronic work diary has been destroyed, lost or stolen unless the driver informed the record keeper about the fault under section 309; and (b) give the driver an electronic work diary that is in working order; and (c) give the driver any information, in a way that makes the information readily available to the driver, that was in the destroyed, lost or stolen electronic work diary that:- (i) is accessible to the record keeper; and (ii) relates to any period during the last 28 days; and (iii) is not stored in the new electronic work diary.	Section 312(2) <i>Heavy Vehicle National Law (Qld)</i>	Schedule 2 - Limits and Conditions to the Exercising of Powers
Chief Executive Officer	Power as a record keeper to notify the Regulator in the approved form that the electronic work diary has been destroyed, lost or stolen.	Section 312(3) <i>Heavy Vehicle National Law (Qld)</i>	Schedule 2 - Limits and Conditions to the Exercising of Powers

REGISTER OF DELEGATIONS - COUNCIL TO CEO***Heavy Vehicle National Law (Qld)***

DELEGATE	DESCRIPTION OF POWER DELEGATED	LEGISLATION	CONDITIONS TO WHICH THE DELEGATION IS SUBJECT
Chief Executive Officer	Power, as a record keeper in the circumstances listed in subsection (1), to, as soon as reasonably practicable after becoming aware of the matter or having reason to suspect the matter inform the driver about the matter unless the driver informed the record keeper about the matter under section 309.	Section 313(2) <i>Heavy Vehicle National Law (Qld)</i>	Schedule 2 - Limits and Conditions to the Exercising of Powers
Chief Executive Officer	Power, as a record keeper in the circumstances listed in subsection (1), to, after becoming aware of the matter or having reason to suspect the matter:- (a) direct the driver in the approved form to use a supplementary record in compliance with section 305; and (b) give the driver information that was in the electronic work diary, in a way that makes the information readily available to the driver, that:- (i) is accessible to the record keeper; and (ii) relates to any period during the last 28 days; and (iii) is not stored in the electronic work diary because the electronic work diary is not in working order or is malfunctioning or has malfunctioned; and (c) notify the Regulator in the approved form that the electronic work diary is not in working order or is malfunctioning or has malfunctioned; and (d) ensure the electronic work diary is examined and brought into working order and is not malfunctioning.	Section 313(3) <i>Heavy Vehicle National Law (Qld)</i>	Schedule 2 - Limits and Conditions to the Exercising of Powers
Chief Executive Officer	Power, as a responsible party for the driver of a fatigue-regulated heavy vehicle, to ensure, so far as is reasonably practicable, the driver complies with each of Part 6.4, Division 2, Subdivisions 1, 2, 3 and 4.	Section 315 <i>Heavy Vehicle National Law (Qld)</i>	Schedule 2 - Limits and Conditions to the Exercising of Powers
Chief Executive Officer	Power, as a record keeper for a driver of a fatigue-regulated heavy vehicle who is undertaking only 100km work under standard hours, to keep a record of the information listed in subsections (1)(a) to (b).	Section 319 <i>Heavy Vehicle National Law (Qld)</i>	Schedule 2 - Limits and Conditions to the Exercising of Powers

REGISTER OF DELEGATIONS - COUNCIL TO CEO***Heavy Vehicle National Law (Qld)***

DELEGATE	DESCRIPTION OF POWER DELEGATED	LEGISLATION	CONDITIONS TO WHICH THE DELEGATION IS SUBJECT
Chief Executive Officer	Power, as a record keeper for a driver of a fatigue-regulated heavy vehicle who is undertaking 100+km work under standard hours; or operating under BFM hours, AFM hours or exemption hours, to keep a record of the information listed in subsections (1)(a) to (c) and (3) (where relevant).	Section 321 <i>Heavy Vehicle National Law (Qld)</i>	Schedule 2 - Limits and Conditions to the Exercising of Powers
Chief Executive Officer	Power, as a record keeper for a driver of a fatigue-regulated heavy vehicle to ensure the driver complies with subsection (2).	Section 322(4) <i>Heavy Vehicle National Law (Qld)</i>	Schedule 2 - Limits and Conditions to the Exercising of Powers
Chief Executive Officer	Power, as a new record keeper for a driver of a fatigue-regulated heavy vehicle to ensure the driver complies with subsection (2).	Section 323(3) <i>Heavy Vehicle National Law (Qld)</i>	Schedule 2 - Limits and Conditions to the Exercising of Powers
Chief Executive Officer	Power, as a record keeper in the circumstances listed in subsection (1), to give the driver the information listed in subsection (2).	Section 324(2) <i>Heavy Vehicle National Law (Qld)</i>	Schedule 2 - Limits and Conditions to the Exercising of Powers
Chief Executive Officer	Power, as a record keeper in the circumstances listed in subsection (1), to give the driver the information listed in subsection (2).	Section 324A(2) <i>Heavy Vehicle National Law (Qld)</i>	Schedule 2 - Limits and Conditions to the Exercising of Powers
Chief Executive Officer	Power, as a record keeper for the driver of a fatigue-regulated heavy vehicle who knows, or has reasonable grounds to suspect, an electronic work diary has been tampered with, to report the matter to the Regulator.	Section 336A <i>Heavy Vehicle National Law (Qld)</i>	Schedule 2 - Limits and Conditions to the Exercising of Powers
Chief Executive Officer	Power as a record keeper of the driver of a fatigue-regulated heavy vehicle, to keep a record (or a copy) required to be made or kept under Division 3, for the period for which, and way in which subsections (1) to (7) require.	Section 341 <i>Heavy Vehicle National Law (Qld)</i>	Schedule 2 - Limits and Conditions to the Exercising of Powers
Chief Executive Officer	Power to apply to the Regulator for the approval of an electronic recording system.	Section 342 <i>Heavy Vehicle National Law (Qld)</i>	Schedule 2 - Limits and Conditions to the Exercising of Powers
Chief Executive Officer	Power, as the holder of an electronic recording system approval, to apply to the Regulator for an amendment or cancellation of the approval and give any additional information sought by the Regulator.	Section 351 <i>Heavy Vehicle National Law (Qld)</i>	Schedule 2 - Limits and Conditions to the Exercising of Powers
Chief Executive Officer	Power, as the holder of the approval in relation to which a direction has been given under subsection (2), to comply with the direction.	Section 354(3) <i>Heavy Vehicle National Law (Qld)</i>	Schedule 2 - Limits and Conditions to the Exercising of Powers

REGISTER OF DELEGATIONS - COUNCIL TO CEO***Heavy Vehicle National Law (Qld)***

DELEGATE	DESCRIPTION OF POWER DELEGATED	LEGISLATION	CONDITIONS TO WHICH THE DELEGATION IS SUBJECT
Chief Executive Officer	Power, as a person given a notice under subsection (3), to give a copy of the notice to each other person to whom the person has supplied an electronic recording system the subject of the approval, or a device forming part of the system.	Section 354(5) <i>Heavy Vehicle National Law (Qld)</i>	Schedule 2 - Limits and Conditions to the Exercising of Powers
Chief Executive Officer	Power, in the circumstance stated in subsection (1), to remove any electronic message on the system's visual display stating the system is or includes an electronic work diary.	Section 355(2) <i>Heavy Vehicle National Law (Qld)</i>	Schedule 2 - Limits and Conditions to the Exercising of Powers
Chief Executive Officer	Power, in the circumstance stated in subsection (1), to give each person to whom the holder has supplied an electronic recording system the subject of the approval that constitutes an electronic work diary, or of which an electronic work diary is a part, a notice stating that the approval has been cancelled	Section 355(4) <i>Heavy Vehicle National Law (Qld)</i>	Schedule 2 - Limits and Conditions to the Exercising of Powers
Chief Executive Officer	Power, as the employer of the driver of a fatigue-regulated heavy vehicle to make an application under subsection (1) on behalf of the driver and give any further information sought by the Regulator.	Section 364 <i>Heavy Vehicle National Law (Qld)</i>	Schedule 2 - Limits and Conditions to the Exercising of Powers
Chief Executive Officer	Power, as a relevant party for a driver mentioned in subsection (2), to ensure the driver complies with subsection (2).	Section 376(3) <i>Heavy Vehicle National Law (Qld)</i>	Schedule 2 - Limits and Conditions to the Exercising of Powers
Chief Executive Officer	Power, as the record keeper for a driver of a fatigue-regulated heavy vehicle, to apply to the Regulator for a fatigue record keeping exemption (permit) and give any further information sought by the Regulator.	Section 384 <i>Heavy Vehicle National Law (Qld)</i>	Schedule 2 - Limits and Conditions to the Exercising of Powers
Chief Executive Officer	Power, as the holder of a permit for a fatigue record keeping exemption, to apply to the Regulator for an amendment or cancellation of the exemption and give any further information sought by the Regulator.	Section 389 <i>Heavy Vehicle National Law (Qld)</i>	Schedule 2 - Limits and Conditions to the Exercising of Powers
Chief Executive Officer	Power, as the holder of a permit for a fatigue record keeping exemption, to make submissions to the Regulator.	Section 390(2)(e) <i>Heavy Vehicle National Law (Qld)</i>	Schedule 2 - Limits and Conditions to the Exercising of Powers
Chief Executive Officer	Power, as the holder of a permit for a fatigue record keeping exemption that is amended or cancelled, to comply with a notice of the Regulator given under subsection (1).	Section 392(2) <i>Heavy Vehicle National Law (Qld)</i>	Schedule 2 - Limits and Conditions to the Exercising of Powers

REGISTER OF DELEGATIONS - COUNCIL TO CEO***Heavy Vehicle National Law (Qld)***

DELEGATE	DESCRIPTION OF POWER DELEGATED	LEGISLATION	CONDITIONS TO WHICH THE DELEGATION IS SUBJECT
Chief Executive Officer	Power, as the holder of a permit for a fatigue record keeping exemption that is defaced, destroyed, lost or stolen, to apply to the Regulator for a replacement permit. .	Section 393(1) <i>Heavy Vehicle National Law (Qld)</i>	Schedule 2 - Limits and Conditions to the Exercising of Powers
Chief Executive Officer	Power, as the owner of a fatigue-regulated heavy vehicle required by the national regulations to be fitted with an odometer, to maintain the odometer in accordance with the requirements prescribed by the national regulations.	Section 396(2) <i>Heavy Vehicle National Law (Qld)</i>	Schedule 2 - Limits and Conditions to the Exercising of Powers
Chief Executive Officer	Power, as the owner of a fatigue-regulated heavy vehicle that is informed under section 397 of a malfunctioning or suspected malfunctioning odometer, to ensure the odometer is examined and brought into working order.	Section 398(2) <i>Heavy Vehicle National Law (Qld)</i>	Schedule 2 - Limits and Conditions to the Exercising of Powers
Chief Executive Officer	Power, as the operator of a heavy vehicle, to apply to the Regulator for heavy vehicle accreditation, provide the declaration required by subsection (3) and give any further information or statutory declaration sought by the Regulator.	Section 459 <i>Heavy Vehicle National Law (Qld)</i>	Schedule 2 - Limits and Conditions to the Exercising of Powers
Chief Executive Officer	Power, as the applicant, to consent to the Regulator obtaining prescribed criminal history information.	Section 460(3) <i>Heavy Vehicle National Law (Qld)</i>	Schedule 2 - Limits and Conditions to the Exercising of Powers
Chief Executive Officer	Power as an operator to ask the Regulator for an accreditation label for the new relevant vehicle.	Section 466(2)(a) <i>Heavy Vehicle National Law (Qld)</i>	Schedule 2 - Limits and Conditions to the Exercising of Powers
Chief Executive Officer	Power, as the operator of a heavy vehicle, to ensure a driver who is operating under a BFM accreditation or AFM accreditation complies with subsection (1).	Section 468(3) <i>Heavy Vehicle National Law (Qld)</i>	Schedule 2 - Limits and Conditions to the Exercising of Powers
Chief Executive Officer	Power, as an operator of a heavy vehicle who holds a heavy vehicle accreditation, to, if the accreditation is BFM accreditation or AFM accreditation, ensure each driver who operates under the accreditation:- (a) is inducted into the operator's relevant management system; and (b) at all times, meets the requirements relating to drivers operating under the accreditation (if any).	Section 470(2) <i>Heavy Vehicle National Law (Qld)</i>	Schedule 2 - Limits and Conditions to the Exercising of Powers
Chief Executive Officer	Power, as an operator of a heavy vehicle who holds a heavy vehicle accreditation, to, if the accreditation is AFM accreditation, ensure each driver who operates under the accreditation is informed of the AFM hours applying under the accreditation.	Section 470(3) <i>Heavy Vehicle National Law (Qld)</i>	Schedule 2 - Limits and Conditions to the Exercising of Powers

REGISTER OF DELEGATIONS - COUNCIL TO CEO***Heavy Vehicle National Law (Qld)***

DELEGATE	DESCRIPTION OF POWER DELEGATED	LEGISLATION	CONDITIONS TO WHICH THE DELEGATION IS SUBJECT
Chief Executive Officer	Power, as an operator of a heavy vehicle who holds a heavy vehicle accreditation, to keep the things listed in subsection (4).	Section 470(4) <i>Heavy Vehicle National Law (Qld)</i>	Schedule 2 - Limits and Conditions to the Exercising of Powers
Chief Executive Officer	Power, as an operator of a heavy vehicle who holds a heavy vehicle accreditation, to comply with a requirement issued by the Regulator under subsection (7).	Section 470(8) <i>Heavy Vehicle National Law (Qld)</i>	Schedule 2 - Limits and Conditions to the Exercising of Powers
Chief Executive Officer	Power, as an operator of a heavy vehicle who holds a heavy vehicle accreditation that is amended or suspended, or as an operator that ceases to hold an accreditation, to give notice to any driver of, or scheduler for, a heavy vehicle who may be affected by the amendment, suspension or cessation	Section 471(2) <i>Heavy Vehicle National Law (Qld)</i>	Schedule 2 - Limits and Conditions to the Exercising of Powers
Chief Executive Officer	Power, as a person who holds a heavy vehicle accreditation, to apply to the Regulator for an amendment or cancellation of the heavy vehicle accreditation and give any further information sought by the Regulator.	Section 472 <i>Heavy Vehicle National Law (Qld)</i>	Schedule 2 - Limits and Conditions to the Exercising of Powers
Chief Executive Officer	Power, as a person who holds a heavy vehicle accreditation, to make written representations in response to a notice given by the Regulator.	Section 473(2)(f) <i>Heavy Vehicle National Law (Qld)</i>	Schedule 2 - Limits and Conditions to the Exercising of Powers
Chief Executive Officer	Power, as an operator of a heavy vehicle who holds a heavy vehicle accreditation that is amended, suspended or cancelled, to comply with a notice of the Regulator issued under subsection (1).	Section 476(2) <i>Heavy Vehicle National Law (Qld)</i>	Schedule 2 - Limits and Conditions to the Exercising of Powers
Chief Executive Officer	Power, as a person whose accreditation certificate for a heavy vehicle accreditation is defaced, destroyed, lost or stolen, to apply to the Regulator for a replacement accreditation certificate.	Section 477(1) <i>Heavy Vehicle National Law (Qld)</i>	Schedule 2 - Limits and Conditions to the Exercising of Powers
Chief Executive Officer	Power, as an occupier of a place, to consent to its entry by an authorised officer, with or without conditions, and to sign and acknowledgement of the consent.	Section 504(1) <i>Heavy Vehicle National Law (Qld)</i>	Schedule 2 - Limits and Conditions to the Exercising of Powers
Chief Executive Officer	Power, as an operator of a heavy vehicle, to comply with a direction of an authorised officer to move the vehicle or cause it to be moved to a location stated in the direction.	Section 516(3) <i>Heavy Vehicle National Law (Qld)</i>	Schedule 2 - Limits and Conditions to the Exercising of Powers
Chief Executive Officer	Power, as an operator of a heavy vehicle, to comply with a direction of an authorised officer to move the vehicle or cause it to be moved to a location stated in the direction and do, or cause to be done, anything else the officer reasonably requires in the direction.	Section 517(4) <i>Heavy Vehicle National Law (Qld)</i>	Schedule 2 - Limits and Conditions to the Exercising of Powers

REGISTER OF DELEGATIONS - COUNCIL TO CEO***Heavy Vehicle National Law (Qld)***

DELEGATE	DESCRIPTION OF POWER DELEGATED	LEGISLATION	CONDITIONS TO WHICH THE DELEGATION IS SUBJECT
Chief Executive Officer	Power, as a registered operator or owner of a heavy vehicle, to comply with a notice of an authorised officer issued under subsection (2) and to request that the place or time of inspection be changed.	Sections 522(3) and (5) <i>Heavy Vehicle National Law (Qld)</i>	Schedule 2 - Limits and Conditions to the Exercising of Powers
Chief Executive Officer	Power, as an operator of a heavy vehicle that is the subject of a self-clearing defect notice, to apply to an authorised officer for written permission for the vehicle to be used on a road during a period stated in the permission.	Section 529AA <i>Heavy Vehicle National Law (Qld)</i>	Schedule 2 - Limits and Conditions to the Exercising of Powers
Chief Executive Officer	Power, as an operator of a heavy vehicle that is the subject of a major defect notice or minor defect notice, to make a request to an authorised officer for written permission for the vehicle to be used on a road during a period stated in the permission.	Section 529A(1) <i>Heavy Vehicle National Law (Qld)</i>	Schedule 2 - Limits and Conditions to the Exercising of Powers
Chief Executive Officer	Power, as an operator of a heavy vehicle that is the subject of a major defect notice or minor defect notice, to provide the authorised officer with evidence of adequate repairs or other measures.	Section 529A(3) <i>Heavy Vehicle National Law (Qld)</i>	Schedule 2 - Limits and Conditions to the Exercising of Powers
Chief Executive Officer	Power, as an operator of a heavy vehicle, to comply with a direction of an authorised officer given under subsection (2).	Section 533(7) <i>Heavy Vehicle National Law (Qld)</i>	Schedule 2 - Limits and Conditions to the Exercising of Powers
Chief Executive Officer	Power, as an operator of a heavy vehicle, to comply with a direction of an authorised officer given under subsection (2).	Section 534(5) <i>Heavy Vehicle National Law (Qld)</i>	Schedule 2 - Limits and Conditions to the Exercising of Powers
Chief Executive Officer	Power, as an operator of a heavy vehicle, to comply with a direction of an authorised officer given under subsection (2).	Section 535(5) <i>Heavy Vehicle National Law (Qld)</i>	Schedule 2 - Limits and Conditions to the Exercising of Powers
Chief Executive Officer	Power, as owner of a thing seized under chapter 10 and not forfeited, to apply to the relevant tribunal or court for the return of the thing.	Section 556(3) <i>Heavy Vehicle National Law (Qld)</i>	Schedule 2 - Limits and Conditions to the Exercising of Powers
Chief Executive Officer	Power, as a person served with an embargo notice, to take all reasonable steps to stop any other person from doing anything prohibited in the notice.	Section 558(3) <i>Heavy Vehicle National Law (Qld)</i>	Schedule 2 - Limits and Conditions to the Exercising of Powers
Chief Executive Officer	Power, as a person served with an embargo notice, to comply with a requirement stated in the notice.	Section 559(3) <i>Heavy Vehicle National Law (Qld)</i>	Schedule 2 - Limits and Conditions to the Exercising of Powers

REGISTER OF DELEGATIONS - COUNCIL TO CEO***Heavy Vehicle National Law (Qld)***

DELEGATE	DESCRIPTION OF POWER DELEGATED	LEGISLATION	CONDITIONS TO WHICH THE DELEGATION IS SUBJECT
Chief Executive Officer	Power to seek an authorised officer's approval to tamper with an embargoed thing or anything used to restrict access to the thing and enter a place in contravention of a restriction or tamper with anything used to restrict access to a place.	Sections 559(4) and (5) <i>Heavy Vehicle National Law (Qld)</i>	Schedule 2 - Limits and Conditions to the Exercising of Powers
Chief Executive Officer	Power, as owner of a thing or sample seized under chapter 10 and forfeited under section 561(1), to agree with the Regulator to transfer the ownership of the thing or sample to the Regulator.	Section 563 <i>Heavy Vehicle National Law (Qld)</i>	Schedule 2 - Limits and Conditions to the Exercising of Powers
Chief Executive Officer	Power, as a party mentioned in subsection (1), to apply to the relevant tribunal or court for:- (a) ownership in the thing or sample to be transferred to Council; or (b) the thing or sample to be sold and the Regulator to pay to Council, and any other persons with a registered interest in the thing or sample, an amount commensurate with the value of their respective interest.	Section 565(2) <i>Heavy Vehicle National Law (Qld)</i>	Schedule 2 - Limits and Conditions to the Exercising of Powers
Chief Executive Officer	Power, as a responsible person for a heavy vehicle, to comply with a requirement issued by an authorised officer under subsection (1).	Section 569(2) <i>Heavy Vehicle National Law (Qld)</i>	Schedule 2 - Limits and Conditions to the Exercising of Powers
Chief Executive Officer	Power, as a responsible person for a heavy vehicle, to comply with a requirement issued by an authorised officer under subsection (1).	Section 570(3) <i>Heavy Vehicle National Law (Qld)</i>	Schedule 2 - Limits and Conditions to the Exercising of Powers
Chief Executive Officer	Power to comply with a notice issued by an authorised officer under subsections (2) or (3).	Section 570A(5) <i>Heavy Vehicle National Law (Qld)</i>	Schedule 2 - Limits and Conditions to the Exercising of Powers
Chief Executive Officer	Power, as a person given an improvement notice, to take the steps necessary to comply with the notice.	Section 573 <i>Heavy Vehicle National Law (Qld)</i>	Schedule 2 - Limits and Conditions to the Exercising of Powers
Chief Executive Officer	Power, as a person given a direction under section 576A(2) or a prohibition notice to comply with the direction or notice.	Section 576C <i>Heavy Vehicle National Law (Qld)</i>	Schedule 2 - Limits and Conditions to the Exercising of Powers
Chief Executive Officer	Power, as an occupier of a place, to comply with a requirement issued by an authorised officer under subsections (1) or (2).	Section 577(4) <i>Heavy Vehicle National Law (Qld)</i>	Schedule 2 - Limits and Conditions to the Exercising of Powers

REGISTER OF DELEGATIONS - COUNCIL TO CEO***Heavy Vehicle National Law (Qld)***

DELEGATE	DESCRIPTION OF POWER DELEGATED	LEGISLATION	CONDITIONS TO WHICH THE DELEGATION IS SUBJECT
Chief Executive Officer	Power to claim compensation from the Regulator if Council incurs costs, damage or loss because of the exercise, or purported exercise, of a power by or for an authorised officer.	Section 581(1) <i>Heavy Vehicle National Law (Qld)</i>	Schedule 2 - Limits and Conditions to the Exercising of Powers
Chief Executive Officer	Power to give an undertaking in relation to the contravention or alleged contravention of the Heavy Vehicle National Law by Council.	Section 590A <i>Heavy Vehicle National Law (Qld)</i>	Schedule 2 - Limits and Conditions to the Exercising of Powers
Chief Executive Officer	Power to comply with an undertaking given under section 590A.	Section 590B <i>Heavy Vehicle National Law (Qld)</i>	Schedule 2 - Limits and Conditions to the Exercising of Powers
Chief Executive Officer	Power to agree in writing with the promisee to withdraw the undertaking or change the undertaking.	Section 590C(1) <i>Heavy Vehicle National Law (Qld)</i>	Schedule 2 - Limits and Conditions to the Exercising of Powers
Chief Executive Officer	Power, as a person to whom a supervisory intervention order applies, to apply to the Court to amend or revoke the order.	Section 603 <i>Heavy Vehicle National Law (Qld)</i>	Schedule 2 - Limits and Conditions to the Exercising of Powers
Chief Executive Officer	Power, as a person to whom a supervisory intervention order applies, to take the steps necessary to comply with the order.	Section 604 <i>Heavy Vehicle National Law (Qld)</i>	Schedule 2 - Limits and Conditions to the Exercising of Powers
Chief Executive Officer	Power, as a person to whom a prohibition order applies, to apply to the Court to amend or revoke the order.	Section 609 <i>Heavy Vehicle National Law (Qld)</i>	Schedule 2 - Limits and Conditions to the Exercising of Powers
Chief Executive Officer	Power, as a person to whom a prohibition order applies, to take the steps necessary comply with the order.	Section 610 <i>Heavy Vehicle National Law (Qld)</i>	Schedule 2 - Limits and Conditions to the Exercising of Powers
Chief Executive Officer	Power, as a road manager, to apply to the Court for a compensation order.	Section 611(2) <i>Heavy Vehicle National Law (Qld)</i>	Schedule 2 - Limits and Conditions to the Exercising of Powers
Chief Executive Officer	Power, as a road manager and public authority, to sign a certificate.	Section 612(2)(c) <i>Heavy Vehicle National Law (Qld)</i>	Schedule 2 - Limits and Conditions to the Exercising of Powers
Chief Executive Officer	Power, as a public authority, to give a copy of the certificate issued pursuant to section 611(2)(c) to the defendant.	Section 613(1) <i>Heavy Vehicle National Law (Qld)</i>	Schedule 2 - Limits and Conditions to the Exercising of Powers
Chief Executive Officer	Power, as a dissatisfied person for a reviewable decision, to apply to the Regulator for internal review of the decision.	Section 641(1) <i>Heavy Vehicle National Law (Qld)</i>	Schedule 2 - Limits and Conditions to the Exercising of Powers

REGISTER OF DELEGATIONS - COUNCIL TO CEO***Heavy Vehicle National Law (Qld)***

DELEGATE	DESCRIPTION OF POWER DELEGATED	LEGISLATION	CONDITIONS TO WHICH THE DELEGATION IS SUBJECT
Chief Executive Officer	Power, as a person given a decision notice, but not an information notice, for the reviewable decision, to ask the Regulator for a statement of reasons for the decision.	Section 641(6)(b) <i>Heavy Vehicle National Law (Qld)</i>	Schedule 2 - Limits and Conditions to the Exercising of Powers
Chief Executive Officer	Power, as a person who has made a review application for a reviewable decision, to apply for a stay of the decision and serve a copy of the application on the Regulator.	Sections 642(2) and (6) <i>Heavy Vehicle National Law (Qld)</i>	Schedule 2 - Limits and Conditions to the Exercising of Powers
Chief Executive Officer	Power, as a person who has made a review application for a reviewable decision, to make representations to the reviewer.	Section 644(3) <i>Heavy Vehicle National Law (Qld)</i>	Schedule 2 - Limits and Conditions to the Exercising of Powers
Chief Executive Officer	Power, as a reviewer, to make a review decision.	Section 645(1) <i>Heavy Vehicle National Law (Qld)</i>	Schedule 2 - Limits and Conditions to the Exercising of Powers
Chief Executive Officer	Power, as a reviewer who is a road manager, to give a copy of the review decision to the Regulator.	Section 645(5) <i>Heavy Vehicle National Law (Qld)</i>	Schedule 2 - Limits and Conditions to the Exercising of Powers
Chief Executive Officer	Power, as a road manager and reviewer, to agree to a longer prescribed period for a review of a reviewable decision.	Section 645(6) <i>Heavy Vehicle National Law (Qld)</i>	Schedule 2 - Limits and Conditions to the Exercising of Powers
Chief Executive Officer	Power to appeal against a review decision relating to a reviewable decision made by the Regulator or an authorised officer.	Section 647(1) <i>Heavy Vehicle National Law (Qld)</i>	Schedule 2 - Limits and Conditions to the Exercising of Powers
Chief Executive Officer	Power, as a person who appeals against a review decision, to apply to the relevant appeal body for a stay of the decision and to serve a copy of the application on the Regulator.	Sections 648(2) and (6) <i>Heavy Vehicle National Law (Qld)</i>	Schedule 2 - Limits and Conditions to the Exercising of Powers
Chief Executive Officer	Power, as a defendant for an offence, to give the complainant notice of the intention to challenge a matter stated in a certificate mentioned in section 711, 712, 713 or 714(1).	Section 715 <i>Heavy Vehicle National Law (Qld)</i>	Schedule 2 - Limits and Conditions to the Exercising of Powers
Chief Executive Officer	Power, as a defendant for an offence, to give the complainant notice of the intention to challenge a matter stated in subsection (5).	Section 722 <i>Heavy Vehicle National Law (Qld)</i>	Schedule 2 - Limits and Conditions to the Exercising of Powers
Chief Executive Officer	Power, as a defendant for an offence, to give the complainant notice of the intention to challenge a matter stated in subsection (4).	Section 724 <i>Heavy Vehicle National Law (Qld)</i>	Schedule 2 - Limits and Conditions to the Exercising of Powers

REGISTER OF DELEGATIONS - COUNCIL TO CEO

Heavy Vehicle National Law Regulation 2014

DELEGATE	DESCRIPTION OF POWER DELEGATED	LEGISLATION	CONDITIONS TO WHICH THE DELEGATION IS SUBJECT
Chief Executive Officer	Power, as a road manager, to set the fee payable for a route assessment.	Section 4(2) <i>Heavy Vehicle National Law Regulation 2014</i>	Schedule 2 - Limits and Conditions to the Exercising of Powers

REGISTER OF DELEGATIONS - COUNCIL TO CEO***Housing Act 2003***

DELEGATE	DESCRIPTION OF POWER DELEGATED	LEGISLATION	CONDITIONS TO WHICH THE DELEGATION IS SUBJECT
Chief Executive Officer	Power to enter a funding agreement with the Chief Executive.	Section 25(1) <i>Housing Act 2003</i>	Schedule 2 - Limits and Conditions to the Exercising of Powers
Chief Executive Officer	Power, as a funded provider, to respond to a show cause notice issued by the Chief Executive.	Section 26(2)(b) <i>Housing Act 2003</i>	Schedule 2 - Limits and Conditions to the Exercising of Powers
Chief Executive Officer	Power, as a funded provider, to comply with the prescribed requirements.	Section 34 <i>Housing Act 2003</i>	Schedule 2 - Limits and Conditions to the Exercising of Powers
Chief Executive Officer	Power, as a funded provider who has received a compliance notice, to comply with the notice.	Section 35(5) <i>Housing Act 2003</i>	Schedule 2 - Limits and Conditions to the Exercising of Powers
Chief Executive Officer	Power, as an applicant that is a local government, to apply for registration on the State Register, pay the prescribed fee and comply with any requirement for information or documents issued by the Registrar.	Section 37B <i>Housing Act 2003</i>	Schedule 2 - Limits and Conditions to the Exercising of Powers
Chief Executive Officer	Power, as a registered provider, to comply with each condition applying to the registration and each applicable code provision.	Section 37D <i>Housing Act 2003</i>	Schedule 2 - Limits and Conditions to the Exercising of Powers
Chief Executive Officer	Power, as a State provider, to apply to the Registrar for the cancellation of the provider's registration.	Section 37G(1)(a) <i>Housing Act 2003</i>	Schedule 2 - Limits and Conditions to the Exercising of Powers
Chief Executive Officer	Power, as a State provider, in circumstances mentioned in subsection (1), to ensure that on or before the relevant day, each State community housing asset is transferred in accordance with subsection (3) and any conditions imposed by the chief executive.	Sections 37H(3) and (4) <i>Housing Act 2003</i>	Schedule 2 - Limits and Conditions to the Exercising of Powers
Chief Executive Officer	Power, as a registered provider, to comply with the binding instructions stated in a notice of non-compliance.	Section 38B(3) <i>Housing Act 2003</i>	Schedule 2 - Limits and Conditions to the Exercising of Powers
Chief Executive Officer	Power, as a registered provider who has received a notice of intent to cancel registration, to respond to the notice.	Section 38C(3) <i>Housing Act 2003</i>	Schedule 2 - Limits and Conditions to the Exercising of Powers
Chief Executive Officer	Power, as a registered provider, to agree with a statutory manager about the provider performing a function exercising a power.	Section 38D(7) <i>Housing Act 2003</i>	Schedule 2 - Limits and Conditions to the Exercising of Powers
Chief Executive Officer	Power, as a registered provider, to pay the expenses of a statutory manager.	Section 38E(1) <i>Housing Act 2003</i>	Schedule 2 - Limits and Conditions to the Exercising of Powers
Chief Executive Officer	Power to consent to the release of information concerning Council by the registrar.	Section 38H(b) <i>Housing Act 2003</i>	Schedule 2 - Limits and Conditions to the Exercising of Powers
Chief Executive Officer	Power, as a funded ancillary provider, to pay the amount of an administration cost.	Section 59 <i>Housing Act 2003</i>	Schedule 2 - Limits and Conditions to the Exercising of Powers

REGISTER OF DELEGATIONS - COUNCIL TO CEO

Housing Act 2003

DELEGATE	DESCRIPTION OF POWER DELEGATED	LEGISLATION	CONDITIONS TO WHICH THE DELEGATION IS SUBJECT
Chief Executive Officer	Power to claim compensation from the Chief Executive where Council has incurred loss or damage because of the exercise or purported exercise of a power under Part 6 of the Act.	Section 62(1) <i>Housing Act 2003</i>	Schedule 2 - Limits and Conditions to the Exercising of Powers
Chief Executive Officer	Power, as an entity entitled to be given a notice under section 64, to apply to a Chief Executive for a review of the decision.	Section 65 <i>Housing Act 2003</i>	Schedule 2 - Limits and Conditions to the Exercising of Powers
Chief Executive Officer	Power to comply with a notice received from the Chief Executive of an authorised officer requiring Council to give information or documents.	Section 81(5) <i>Housing Act 2003</i>	Schedule 2 - Limits and Conditions to the Exercising of Powers
Chief Executive Officer	Power, as a registered provider, to ensure that a suitably qualified officer attends a meeting with the Registrar.	Section 81A(1) <i>Housing Act 2003</i>	Schedule 2 - Limits and Conditions to the Exercising of Powers
Chief Executive Officer	Power, where Council incurs loss or damage because of the exercise or purported exercise of a power under Part 7, to claim compensation from the Chief Executive.	Section 83 <i>Housing Act 2003</i>	Schedule 2 - Limits and Conditions to the Exercising of Powers
Chief Executive Officer	Power, as the registered owner of a lot, to request that the registrar of titles remove the record of the existence of the deed.	Section 94K(1)(b) <i>Housing Act 2003</i>	Schedule 2 - Limits and Conditions to the Exercising of Powers

REGISTER OF DELEGATIONS - COUNCIL TO CEO***Housing Regulation 2015***

DELEGATE	DESCRIPTION OF POWER DELEGATED	LEGISLATION	CONDITIONS TO WHICH THE DELEGATION IS SUBJECT
Chief Executive Officer	Power, as a funded provider, to use the funding or receipts in a way that complies with the funding agreement.	Section 7 <i>Housing Regulation 2015</i>	Schedule 2 - Limits and Conditions to the Exercising of Powers
Chief Executive Officer	Power, as a funded provider, to repay the amount to the Chief Executive.	Section 8(3) <i>Housing Regulation 2015</i>	Schedule 2 - Limits and Conditions to the Exercising of Powers
Chief Executive Officer	Power, as a funded provider, to pay the amount stated in the payment notice to the Chief Executive.	Section 9(4) <i>Housing Regulation 2015</i>	Schedule 2 - Limits and Conditions to the Exercising of Powers
Chief Executive Officer	Power, as a funded provider that receives funding for an ancillary housing service, to prepare annual financial statements and provide copies of the statements to the Chief Executive.	Section 11 <i>Housing Regulation 2015</i>	Schedule 2 - Limits and Conditions to the Exercising of Powers
Chief Executive Officer	Power, as a funded provider, to keep and implement an asset management plan for each funded property and to provide a copy of the asset management plan to the Chief Executive.	Section 12 <i>Housing Regulation 2015</i>	Schedule 2 - Limits and Conditions to the Exercising of Powers
Chief Executive Officer	Power, as a funded provider that receives funding to provide a social housing service, to implement:- (a) the Social Housing Eligibility Criteria; and (b) the Allocations Policy for Funded Social Housing Providers.	Section 14(2) <i>Housing Regulation 2015</i>	Schedule 2 - Limits and Conditions to the Exercising of Powers
Chief Executive Officer	Power, as a funded provider, to accept an application from a person for a social housing service and to give the application to the Chief Executive or an approved funded provider.	Section 15(2) <i>Housing Regulation 2015</i>	Schedule 2 - Limits and Conditions to the Exercising of Powers
Chief Executive Officer	Power, as a funded provider that receives funding to provide an ancillary housing service, to keep an eligibility policy and implement the eligibility policy consistently and fairly.	Section 16(2) <i>Housing Regulation 2015</i>	Schedule 2 - Limits and Conditions to the Exercising of Powers
Chief Executive Officer	Power, as a funded provider that receives funding to provide housing for residential use, to keep a rent policy and implement the rent policy consistently and fairly.	Section 17(2) <i>Housing Regulation 2015</i>	Schedule 2 - Limits and Conditions to the Exercising of Powers
Chief Executive Officer	Power, as a funded provider who receives funding to provide housing for residential use, where a tenant pays rent for the housing, to keep a record of rent calculations for the tenant stating those matters listed in subsection (4).	Section 17(4) <i>Housing Regulation 2015</i>	Schedule 2 - Limits and Conditions to the Exercising of Powers
Chief Executive Officer	Power, as a funded provider that receives funding to provide a social housing service, to give the Chief Executive information about each funded property for the service and where necessary, to notify details of changes of the information.	Section 18 <i>Housing Regulation 2015</i>	Schedule 2 - Limits and Conditions to the Exercising of Powers

REGISTER OF DELEGATIONS - COUNCIL TO CEO

Housing Regulation 2015

DELEGATE	DESCRIPTION OF POWER DELEGATED	LEGISLATION	CONDITIONS TO WHICH THE DELEGATION IS SUBJECT
Chief Executive Officer	Power, as a funded provider that receives funding to provide a housing service, to comply with a notice from the Chief Executive for information.	Section 19(3) <i>Housing Regulation 2015</i>	Schedule 2 - Limits and Conditions to the Exercising of Powers
Chief Executive Officer	Power, where Council has applied to the Chief Executive to lodge a document, to comply with a requisition notice issued by the Chief Executive.	Section 26 <i>Housing Regulation 2015</i>	Schedule 2 - Limits and Conditions to the Exercising of Powers
Chief Executive Officer	Power, as an accommodation provider, to consult with the Chief Executive about the most appropriate way of transferring or otherwise disposing of the relevant asset.	Section 37(2) <i>Housing Regulation 2015</i>	Schedule 2 - Limits and Conditions to the Exercising of Powers
Chief Executive Officer	Power, as an accommodation provider, to comply with a condition imposed by the Chief Executive.	Section 37(6) <i>Housing Regulation 2015</i>	Schedule 2 - Limits and Conditions to the Exercising of Powers

REGISTER OF DELEGATIONS - COUNCIL TO CEO***Human Rights Act 2019***

DELEGATE	DESCRIPTION OF POWER DELEGATED	LEGISLATION	CONDITIONS TO WHICH THE DELEGATION IS SUBJECT
Chief Executive Officer	Power, as a party to a proceeding before a court, in the circumstances in subsection 49(1), to make an application to have the proceeding referred to the Supreme Court.	Section 49(2) <i>Human Rights Act 2019</i>	Schedule 2 - Limits and Conditions to the Exercising of Powers
Chief Executive Officer	Power, as a party to a proceeding in the Supreme Court, District Court, Land Court or Land Appeal Court, to give notice in the approved form to the Attorney-General and the commission if: (a) a question of law arises that relates to the application of the Act; or (b) a question arises in relation to the interpretation of a statutory provision in accordance with the Act.	Section 52(1)(a) <i>Human Rights Act 2019</i>	Schedule 2 - Limits and Conditions to the Exercising of Powers
Chief Executive Officer	Power, as a party to a proceeding, to give notice in the approved form to the Attorney-General and the commission if a question is referred to the Supreme Court under section 49.	Section 52(1)(b) <i>Human Rights Act 2019</i>	Schedule 2 - Limits and Conditions to the Exercising of Powers
Chief Executive Officer	Power, where the commissioner decides to accept a human rights complaint, to comply with the actions taken by the commissioner including:- (a) making submissions to the commission in writing in response to the complaint; (b) complying with a direction to give the commission information relevant to the complaint; (c) participating in a conciliation of the complaint under part 4, division 2, subdivision 4.	Section 77(1) <i>Human Rights Act 2019</i>	Schedule 2 - Limits and Conditions to the Exercising of Powers
Chief Executive Officer	Power, as a relevant entity for a complaint, to comply with a direction given by the commissioner under subsection 78(2).	Section 78(5) <i>Human Rights Act 2019</i>	Schedule 2 - Limits and Conditions to the Exercising of Powers
Chief Executive Officer	Power, as a party to a complaint, to seek the consent of the commissioner to be represented by another person.	Section 83(1) <i>Human Rights Act 2019</i>	Schedule 2 - Limits and Conditions to the Exercising of Powers
Chief Executive Officer	Power to make submissions to the commissioner about a proposed adverse comment in a report prepared under section 88 or part 4, division 3.	Section 93(2) <i>Human Rights Act 2019</i>	Schedule 2 - Limits and Conditions to the Exercising of Powers
Chief Executive Officer	Power to comply with a notice, issued by the commissioner pursuant to subsection 98(1), to provide information.	Section 98(3) <i>Human Rights Act 2019</i>	Schedule 2 - Limits and Conditions to the Exercising of Powers

REGISTER OF DELEGATIONS - COUNCIL TO CEO***Industrial Relations Act 2016***

DELEGATE	DESCRIPTION OF POWER DELEGATED	LEGISLATION	CONDITIONS TO WHICH THE DELEGATION IS SUBJECT
Chief Executive Officer	Power, as the employer, to ask or require an employee to work additional hours if the hours are reasonable under section 26.	Section 23(2) <i>Industrial Relations Act 2016</i>	Schedule 2 - Limits and Conditions to the Exercising of Powers
Chief Executive Officer	Power, as the employer, to agree with an employee who is not covered by an applicable industrial instrument, to an averaging arrangement.	Section 25(1) <i>Industrial Relations Act 2016</i>	Schedule 2 - Limits and Conditions to the Exercising of Powers
Chief Executive Officer	Power, as the employer, to decide an employee's request for flexible working arrangements with or without conditions.	Sections 28(1) and (2) <i>Industrial Relations Act 2016</i>	Schedule 2 - Limits and Conditions to the Exercising of Powers
Chief Executive Officer	Power, as the employer, to give written notice of the decision on an employee's request for flexible working arrangements.	Section 28(3) <i>Industrial Relations Act 2016</i>	Schedule 2 - Limits and Conditions to the Exercising of Powers
Chief Executive Officer	Power, as the employer, to agree when an employee is to take annual leave.	Section 33(1) <i>Industrial Relations Act 2016</i>	Schedule 2 - Limits and Conditions to the Exercising of Powers
Chief Executive Officer	Power, as the employer, and where the employer and employee cannot agree when the employee is to take annual leave, to decide when the employee is to take the leave and give the applicable notice to the employee.	Section 33(3) <i>Industrial Relations Act 2016</i>	Schedule 2 - Limits and Conditions to the Exercising of Powers
Chief Executive Officer	Power, as the employer, to agree that an employee may take annual leave before becoming entitled to it.	Section 33(4) <i>Industrial Relations Act 2016</i>	Schedule 2 - Limits and Conditions to the Exercising of Powers
Chief Executive Officer	Power, as the employer, to agree to pay the employee for annual leave otherwise than in advance.	Section 35(1) <i>Industrial Relations Act 2016</i>	Schedule 2 - Limits and Conditions to the Exercising of Powers
Chief Executive Officer	Power, as the employer, to agree that an employee may cash out a particular amount of annual leave.	Section 37(2) <i>Industrial Relations Act 2016</i>	Schedule 2 - Limits and Conditions to the Exercising of Powers
Chief Executive Officer	Power, as the employer, to pay an employee for annual leave not taken on termination of employment.	Section 38(3) <i>Industrial Relations Act 2016</i>	Schedule 2 - Limits and Conditions to the Exercising of Powers
Chief Executive Officer	Power, as the employer, to agree to an employee taking additional unpaid carer's leave.	Section 42(4) <i>Industrial Relations Act 2016</i>	Schedule 2 - Limits and Conditions to the Exercising of Powers
Chief Executive Officer	Power, as the employer, to agree to an employee who is a short term casual taking additional unpaid carer's leave.	Section 43(3) <i>Industrial Relations Act 2016</i>	Schedule 2 - Limits and Conditions to the Exercising of Powers
Chief Executive Officer	Power, as the employer, to agree to an employee who is a long term casual taking additional unpaid carer's leave.	Section 44(3) <i>Industrial Relations Act 2016</i>	Schedule 2 - Limits and Conditions to the Exercising of Powers
Chief Executive Officer	Power, as the employer, to require an employee to give a doctor's certificate or statutory declaration as evidence of the need to take carer's leave for more than 2 consecutive days.	Section 45(1) <i>Industrial Relations Act 2016</i>	Schedule 2 - Limits and Conditions to the Exercising of Powers

REGISTER OF DELEGATIONS - COUNCIL TO CEO***Industrial Relations Act 2016***

DELEGATE	DESCRIPTION OF POWER DELEGATED	LEGISLATION	CONDITIONS TO WHICH THE DELEGATION IS SUBJECT
Chief Executive Officer	Power, as the employer, to require an employee to give a statutory declaration or evidence mentioned in section 45(3)(a) to (d) as evidence of the need to take carer's leave to care for or support a person who has experienced domestic violence.	Section 45(2) <i>Industrial Relations Act 2016</i>	Schedule 2 - Limits and Conditions to the Exercising of Powers
Chief Executive Officer	Power, as the employer, to require an employee to give a copy of a funeral notice or other evidence as evidence of a death resulting in the taking of bereavement leave.	Section 49(1) <i>Industrial Relations Act 2016</i>	Schedule 2 - Limits and Conditions to the Exercising of Powers
Chief Executive Officer	Power, as the employer, to require an employee to give evidence to satisfy a reasonable person that the employee was taking compassionate leave because the life of a member of the employee's family or household was threatened by personal illness or personal injury.	Section 49(2) <i>Industrial Relations Act 2016</i>	Schedule 2 - Limits and Conditions to the Exercising of Powers
Chief Executive Officer	Power, as the employer, to agree to an employee taking additional unpaid bereavement leave or compassionate leave.	Section 50 <i>Industrial Relations Act 2016</i>	Schedule 2 - Limits and Conditions to the Exercising of Powers
Chief Executive Officer	Power, as the employer, to agree to an employee taking unpaid cultural leave	Section 51(2) <i>Industrial Relations Act 2016</i>	Schedule 2 - Limits and Conditions to the Exercising of Powers
Chief Executive Officer	Power, as the employer, to agree to an employee taking additional unpaid domestic and family violence leave.	Section 52(3) <i>Industrial Relations Act 2016</i>	Schedule 2 - Limits and Conditions to the Exercising of Powers
Chief Executive Officer	Power, as the employer, and where an employee has claimed domestic and family violence leave, to ask the employee for evidence that the employee has experienced domestic violence and needs to take leave as a result.	Section 54(1) <i>Industrial Relations Act 2016</i>	Schedule 2 - Limits and Conditions to the Exercising of Powers
Chief Executive Officer	Power, as the employer, to require the employee to provide sufficient evidence to satisfy a reasonable person that the employee is pregnant and the expected date of birth	Section 63(3)(a) <i>Industrial Relations Act 2016</i>	Schedule 2 - Limits and Conditions to the Exercising of Powers
Chief Executive Officer	Power, as the employer, to require the employee to provide sufficient evidence to satisfy a reasonable person that the employee's spouse is pregnant and the expected date of birth	Section 64(3)(a) <i>Industrial Relations Act 2016</i>	Schedule 2 - Limits and Conditions to the Exercising of Powers
Chief Executive Officer	Power, as the employer, to inform the employee his/her entitlements and obligations under chapter 2, part 3, division 8.	Section 71(2) <i>Industrial Relations Act 2016</i>	Schedule 2 - Limits and Conditions to the Exercising of Powers

REGISTER OF DELEGATIONS - COUNCIL TO CEO***Industrial Relations Act 2016***

DELEGATE	DESCRIPTION OF POWER DELEGATED	LEGISLATION	CONDITIONS TO WHICH THE DELEGATION IS SUBJECT
Chief Executive Officer	Power, as the employer that has decided to implement significant change at a workplace, to advise employees on parental leave about the proposed change before it is implemented and give each employee reasonable opportunity to discuss any significant effect the change will have on the employee's position.	Section 72 <i>Industrial Relations Act 2016</i>	Schedule 2 - Limits and Conditions to the Exercising of Powers
Chief Executive Officer	Power, as the employer, to agree to an employee entitled to parental leave under subdivision 2, or who is taking parental leave, making more than 1 application under subsection (1) within a 12-month period in relation to a particular instance of parental leave.	Section 73(2) <i>Industrial Relations Act 2016</i>	Schedule 2 - Limits and Conditions to the Exercising of Powers
Chief Executive Officer	Power, as the employer, to agree to an employee on parental leave, making more than 1 application under subsection (1) within a 12-month period.	Section 74(3) <i>Industrial Relations Act 2016</i>	Schedule 2 - Limits and Conditions to the Exercising of Powers
Chief Executive Officer	Power, as the employer, to decide an application by an employee entitled to or taking parental leave to extend parental leave if the circumstances of section 73 exist, to discuss the application and to give written notice of that decision.	Section 76 <i>Industrial Relations Act 2016</i>	Schedule 2 - Limits and Conditions to the Exercising of Powers
Chief Executive Officer	Power, as the employer, to decide an application by an employee on parental leave to return to work on a part-time basis pursuant to section 74, to discuss the application and to give written notice of that decision.	Section 76 <i>Industrial Relations Act 2016</i>	Schedule 2 - Limits and Conditions to the Exercising of Powers
Chief Executive Officer	Power, as the employer, to nominate a time for the employee to resume work.	Section 78(3) <i>Industrial Relations Act 2016</i>	Schedule 2 - Limits and Conditions to the Exercising of Powers
Chief Executive Officer	Power, as the employer, to agree to an employee taking paid sick leave or other paid leave whilst the employee is on unpaid parental leave.	Section 79(3) <i>Industrial Relations Act 2016</i>	Schedule 2 - Limits and Conditions to the Exercising of Powers
Chief Executive Officer	Power, as the employer, to agree to an employee on parental leave performing work on a keeping in touch day.	Section 80(1)(b) <i>Industrial Relations Act 2016</i>	Schedule 2 - Limits and Conditions to the Exercising of Powers
Chief Executive Officer	Power, as the employer, to agree that an employee break the period of parental leave by returning to work.	Section 81 <i>Industrial Relations Act 2016</i>	Schedule 2 - Limits and Conditions to the Exercising of Powers
Chief Executive Officer	Power, as the employer, to agree to an employee on parental leave shortening the period of leave.	Section 83 <i>Industrial Relations Act 2016</i>	Schedule 2 - Limits and Conditions to the Exercising of Powers

REGISTER OF DELEGATIONS - COUNCIL TO CEO***Industrial Relations Act 2016***

DELEGATE	DESCRIPTION OF POWER DELEGATED	LEGISLATION	CONDITIONS TO WHICH THE DELEGATION IS SUBJECT
Chief Executive Officer	Power, as the employer, to give notice to the employee of the day on which the employee must return to work and, if the employee returns to work, to cancel the rest of the parental leave.	Section 84 <i>Industrial Relations Act 2016</i>	Schedule 2 - Limits and Conditions to the Exercising of Powers
Chief Executive Officer	Power, as the employer of an employee whose present work is, because of pregnancy or breastfeeding, a risk to the health or safety of the employee or their unborn or newborn child, to:- (a) temporarily adjust the employee's working conditions or hours of work, or (b) transfer the employee to other appropriate work; or (c) in the circumstances in subsection 89(5), grant the employee birth-related leave, or any available paid sick leave.	Section 89 <i>Industrial Relations Act 2016</i>	Schedule 2 - Limits and Conditions to the Exercising of Powers
Chief Executive Officer	Power, as the employer of a replacement employee, to give the replacement employee written notice of the temporary nature of the employment and the parent's right to return to work.	Section 92(1) <i>Industrial Relations Act 2016</i>	Schedule 2 - Limits and Conditions to the Exercising of Powers
Chief Executive Officer	Power, as the employer, to agree when an employee is to take long service leave.	Section 97(2) <i>Industrial Relations Act 2016</i>	Schedule 2 - Limits and Conditions to the Exercising of Powers
Chief Executive Officer	Power, as the employer, and where the employer and employee cannot agree when the employee is to take long service leave, to decide when the employee is to take the leave and give the applicable notice to the employee.	Section 97(3) <i>Industrial Relations Act 2016</i>	Schedule 2 - Limits and Conditions to the Exercising of Powers
Chief Executive Officer	Power, as the employer, where the employee is on long service leave and where the ordinary rate is increased or reduced, to pay the employee at the increased or reduced rate for the leave period to which the increased or reduced rate applies.	Section 98(4) <i>Industrial Relations Act 2016</i>	Schedule 2 - Limits and Conditions to the Exercising of Powers
Chief Executive Officer	Power, as the employer, to agree on when, and the way in which, the employee will be paid for long service leave.	Section 101 <i>Industrial Relations Act 2016</i>	Schedule 2 - Limits and Conditions to the Exercising of Powers
Chief Executive Officer	Power, as the employer of a casual or regular part-time employee, to agree that the employee's entitlement to long service leave may be taken in the form of its full time equivalent.	Section 104 <i>Industrial Relations Act 2016</i>	Schedule 2 - Limits and Conditions to the Exercising of Powers

REGISTER OF DELEGATIONS - COUNCIL TO CEO***Industrial Relations Act 2016***

DELEGATE	DESCRIPTION OF POWER DELEGATED	LEGISLATION	CONDITIONS TO WHICH THE DELEGATION IS SUBJECT
Chief Executive Officer	Power, as the employer, to agree in writing with the employee that the employee be paid for all or part of an entitlement to long service leave instead of taking the leave.	Section 110(2) <i>Industrial Relations Act 2016</i>	Schedule 2 - Limits and Conditions to the Exercising of Powers
Chief Executive Officer	Power, as the employer, upon an employee's death, to pay the employee's legal personal representative any amount payable for the employee's entitlement to long service leave that has not already been paid.	Section 111(2) <i>Industrial Relations Act 2016</i>	Schedule 2 - Limits and Conditions to the Exercising of Powers
Chief Executive Officer	Power, as the employer, to ask an employee to work on a public holiday if the request is reasonable.	Section 116(2) <i>Industrial Relations Act 2016</i>	Schedule 2 - Limits and Conditions to the Exercising of Powers
Chief Executive Officer	Power, as the employer, to dismiss an employee if the circumstances of section 121(1) exist.	Section 121(1) <i>Industrial Relations Act 2016</i>	Schedule 2 - Limits and Conditions to the Exercising of Powers
Chief Executive Officer	Power, as the employer who obtains other acceptable employment for the employee or cannot pay the amount, to apply to the commission for an order reducing the amount of the redundancy pay to a stated amount the commission considers appropriate.	Section 127(2) <i>Industrial Relations Act 2016</i>	Schedule 2 - Limits and Conditions to the Exercising of Powers
Chief Executive Officer	Power, as the employer, to make contributions to a superannuation fund for the benefit of each employee.	Section 127A <i>Industrial Relations Act 2016</i>	Schedule 2 - Limits and Conditions to the Exercising of Powers
Chief Executive Officer	Power, as the employer, to give each employee before, or as soon as practicable after, the employee starts working for the employer, the information and documents required by section 129(1).	Section 129 <i>Industrial Relations Act 2016</i>	Schedule 2 - Limits and Conditions to the Exercising of Powers
Chief Executive Officer	Power, as the employer, where a magistrate has made an order about an offence against section 137(4) and that order states both alternatives of section 137(8), to decide how to comply with that order in terms of the alternatives.	Section 137(9) <i>Industrial Relations Act 2016</i>	Schedule 2 - Limits and Conditions to the Exercising of Powers
Chief Executive Officer	Power, as an employer, to apply to the commission to:- (a) make a modern award; or (b) make an order varying a modern award.	Section 147(2)(b) <i>Industrial Relations Act 2016</i>	Schedule 2 - Limits and Conditions to the Exercising of Powers
Chief Executive Officer	Power, as an employer, to apply to the commission to make an order revoking a modern award.	Section 150(3)(b)(iii) <i>Industrial Relations Act 2016</i>	Schedule 2 - Limits and Conditions to the Exercising of Powers
Chief Executive Officer	Power, as a person to whom a modern award applies, to apply to the commission to review the award.	Section 156(1)(b)(i) <i>Industrial Relations Act 2016</i>	Schedule 2 - Limits and Conditions to the Exercising of Powers

REGISTER OF DELEGATIONS - COUNCIL TO CEO***Industrial Relations Act 2016***

DELEGATE	DESCRIPTION OF POWER DELEGATED	LEGISLATION	CONDITIONS TO WHICH THE DELEGATION IS SUBJECT
Chief Executive Officer	Power, as an employer, to make a certified agreement with 1 or more employee organisations that represent, or are entitled to represent, Council's employees, or the employees of Council at the time the agreement is made.	Section 165 <i>Industrial Relations Act 2016</i>	Schedule 2 - Limits and Conditions to the Exercising of Powers
Chief Executive Officer	Power, as an employer, to consent to the making of a bargaining award.	Section 167(a) <i>Industrial Relations Act 2016</i>	Schedule 2 - Limits and Conditions to the Exercising of Powers
Chief Executive Officer	Power, as a proposer, to give a notice of intention to:- (a) the other proposed parties to the negotiations; (b) if the negotiations relate to a project agreement— all relevant employee organisations and the commission.	Section 169(2) <i>Industrial Relations Act 2016</i>	Schedule 2 - Limits and Conditions to the Exercising of Powers
Chief Executive Officer	Power, as a recipient of a notice of intention where the negotiations:- (a) relate to a project agreement; or (b) involve a multi-employer agreement, to give written notice of Council's intention to be a party to the negotiations to the proposer and the commission.	Section 170(2) <i>Industrial Relations Act 2016</i>	Schedule 2 - Limits and Conditions to the Exercising of Powers
Chief Executive Officer	Power, as the employer and where the circumstances of section 171(1) exist, to take reasonable steps to ensure compliance with section 171(2).	Section 171(2) <i>Industrial Relations Act 2016</i>	Schedule 2 - Limits and Conditions to the Exercising of Powers
Chief Executive Officer	Power, as the employer and where the circumstances of section 171(1) exist, to give the relevant employee organisation a reasonable opportunity to represent the employee as required by section 171(4).	Section 171(4) <i>Industrial Relations Act 2016</i>	Schedule 2 - Limits and Conditions to the Exercising of Powers
Chief Executive Officer	Power, as the employer and where the circumstances of section 172(1) exist, to negotiate with the single bargaining unit.	Section 172(2) <i>Industrial Relations Act 2016</i>	Schedule 2 - Limits and Conditions to the Exercising of Powers
Chief Executive Officer	Power, as negotiating party, to negotiate in good faith and do all things listed in subsections (2) to (5).	Section 173 <i>Industrial Relations Act 2016</i>	Schedule 2 - Limits and Conditions to the Exercising of Powers
Chief Executive Officer	Power, as negotiating party, where the peace obligation period has ended, to ask the commission to help the parties reach an agreement.	Section 175(1)(b) <i>Industrial Relations Act 2016</i>	Schedule 2 - Limits and Conditions to the Exercising of Powers
Chief Executive Officer	Power, as one of the negotiating parties, to notify the commission that the parties intend to resume negotiating without the commission's help.	Section 175(2) <i>Industrial Relations Act 2016</i>	Schedule 2 - Limits and Conditions to the Exercising of Powers

REGISTER OF DELEGATIONS - COUNCIL TO CEO***Industrial Relations Act 2016***

DELEGATE	DESCRIPTION OF POWER DELEGATED	LEGISLATION	CONDITIONS TO WHICH THE DELEGATION IS SUBJECT
Chief Executive Officer	Power, as a negotiating party, to comply with an attendance notice and negotiate on Council's behalf at a conciliation conference.	Section 176(2) <i>Industrial Relations Act 2016</i>	Schedule 2 - Limits and Conditions to the Exercising of Powers
Chief Executive Officer	Power, as one of the negotiating parties, to apply to the commission for arbitration of the matter.	Section 178(1) <i>Industrial Relations Act 2016</i>	Schedule 2 - Limits and Conditions to the Exercising of Powers
Chief Executive Officer	Power, as one of the negotiating parties, to consent to the full bench referring arbitration of the matter to a commissioner sitting alone.	Section 179A(2) <i>Industrial Relations Act 2016</i>	Schedule 2 - Limits and Conditions to the Exercising of Powers
Chief Executive Officer	Power, as one of the negotiating parties, to agree matters with the other negotiating parties before or during an arbitration of the matter.	Section 181(1) <i>Industrial Relations Act 2016</i>	Schedule 2 - Limits and Conditions to the Exercising of Powers
Chief Executive Officer	Power, as a negotiating party, to agree with the other negotiating parties the nominal expiry date for the arbitration determination.	Section 183(1) <i>Industrial Relations Act 2016</i>	Schedule 2 - Limits and Conditions to the Exercising of Powers
Chief Executive Officer	Power, as a negotiating party, to apply to the commission for a scope order.	Section 184(1) <i>Industrial Relations Act 2016</i>	Schedule 2 - Limits and Conditions to the Exercising of Powers
Chief Executive Officer	Power, as a party to an agreement, to apply to the commission to certify the agreement.	Section 189(1) <i>Industrial Relations Act 2016</i>	Schedule 2 - Limits and Conditions to the Exercising of Powers
Chief Executive Officer	Power, as a party to a proposed bargaining award, to apply to the commission to:- (a) make the bargaining award; and (b) terminate the relevant modern award.	Section 190(2) <i>Industrial Relations Act 2016</i>	Schedule 2 - Limits and Conditions to the Exercising of Powers
Chief Executive Officer	Power, as a person who will be covered by a proposed bargaining instrument, to take action that may be necessary to enable the commission to grant the application, including participating in a conciliation on Council's behalf.	Section 194 <i>Industrial Relations Act 2016</i>	Schedule 2 - Limits and Conditions to the Exercising of Powers
Chief Executive Officer	Power, as a party to a proposed bargaining instrument, to sign it on Council's behalf.	Section 196(1)(b) <i>Industrial Relations Act 2016</i>	Schedule 2 - Limits and Conditions to the Exercising of Powers
Chief Executive Officer	Power, as an employer in the circumstances set out in subsection (1), to apply to the commission for a decision under subsection (3).	Section 213(3) <i>Industrial Relations Act 2016</i>	Schedule 2 - Limits and Conditions to the Exercising of Powers

REGISTER OF DELEGATIONS - COUNCIL TO CEO***Industrial Relations Act 2016***

DELEGATE	DESCRIPTION OF POWER DELEGATED	LEGISLATION	CONDITIONS TO WHICH THE DELEGATION IS SUBJECT
Chief Executive Officer	Power, as the employer, on or before the nominal expiry date of a bargaining instrument, to, apply to the commission to extend the nominal expiry date.	Section 223(1) <i>Industrial Relations Act 2016</i>	Schedule 2 - Limits and Conditions to the Exercising of Powers
Chief Executive Officer	Power, as an employer, to apply to the commission to amend a bargaining instrument.	Section 225(1) <i>Industrial Relations Act 2016</i>	Schedule 2 - Limits and Conditions to the Exercising of Powers
Chief Executive Officer	Power, as an approving party, to approve an amendment to a bargaining instrument.	Section 225(2)(a)(i) <i>Industrial Relations Act 2016</i>	Schedule 2 - Limits and Conditions to the Exercising of Powers
Chief Executive Officer	Power, as a person to whom a bargaining instrument applies, to apply to the commission to amend the instrument in one of the ways set out in subsection (5) and to agree to any amendment.	Section 225(5) <i>Industrial Relations Act 2016</i>	Schedule 2 - Limits and Conditions to the Exercising of Powers
Chief Executive Officer	Power, as a party to a bargaining award or a proposed new party to the award, to, in the circumstances set out in subsection (1), apply to the commission to amend the bargaining award so the award applies to the proposed new party.	Section 226(2) <i>Industrial Relations Act 2016</i>	Schedule 2 - Limits and Conditions to the Exercising of Powers
Chief Executive Officer	Power, as the employer, on or before the nominal expiry date of a certified agreement or arbitration determination, to apply to the commission to terminate the agreement or determination.	Section 227(1) <i>Industrial Relations Act 2016</i>	Schedule 2 - Limits and Conditions to the Exercising of Powers
Chief Executive Officer	Power, as the employer, after the nominal expiry date of a certified agreement or arbitration determination, to apply to the commission to terminate the agreement or determination.	Section 228(1) <i>Industrial Relations Act 2016</i>	Schedule 2 - Limits and Conditions to the Exercising of Powers
Chief Executive Officer	Power, as the person who intends to terminate the agreement or determination to give all other persons to whom the agreement or determination applies, notice of the intention.	Section 228(2) <i>Industrial Relations Act 2016</i>	Schedule 2 - Limits and Conditions to the Exercising of Powers
Chief Executive Officer	Power, as a party to an agreement or determination that does not provide for the way it may be terminated, to agree to the agreement or determination being terminated.	Section 228(3)(b)(i) <i>Industrial Relations Act 2016</i>	Schedule 2 - Limits and Conditions to the Exercising of Powers
Chief Executive Officer	Power, as a negotiating party for a proposed bargaining instrument, to take protected industrial action for the proposed instrument subject to the requirements of Chapter 4, Part 8.	Section 232 <i>Industrial Relations Act 2016</i>	Schedule 2 - Limits and Conditions to the Exercising of Powers

REGISTER OF DELEGATIONS - COUNCIL TO CEO***Industrial Relations Act 2016***

DELEGATE	DESCRIPTION OF POWER DELEGATED	LEGISLATION	CONDITIONS TO WHICH THE DELEGATION IS SUBJECT
Chief Executive Officer	Power, as the employer intending to take the industrial action, to give notice of the intention to all of the negotiating parties for the proposed bargaining instrument, either in writing or by taking other reasonable steps to notify employees of the intended action.	Section 236 <i>Industrial Relations Act 2016</i>	Schedule 2 - Limits and Conditions to the Exercising of Powers
Chief Executive Officer	Power, as the employer taking industrial action that is the lockout of an employee, to refuse to pay the employee for the period of the lockout.	Section 237(3) <i>Industrial Relations Act 2016</i>	Schedule 2 - Limits and Conditions to the Exercising of Powers
Chief Executive Officer	Power, as a negotiating party for a proposed bargaining instrument, to apply to the commission for an order to suspend or terminate protected industrial action for the proposed bargaining instrument being engaged in, or threatened to be engaged in.	Section 240(1) <i>Industrial Relations Act 2016</i>	Schedule 2 - Limits and Conditions to the Exercising of Powers
Chief Executive Officer	Power, as a negotiating party for a proposed bargaining instrument, to apply to the commission for an order to suspend or terminate protected industrial action for the proposed bargaining instrument being engaged in, where the industrial action has threatened, is threatening or would threaten:- (a) to endanger the life, personal safety or health, or welfare of the State's population or part of it; or (b) to cause significant damage to the State's economy or an important part of it.	Section 241(1) <i>Industrial Relations Act 2016</i>	Schedule 2 - Limits and Conditions to the Exercising of Powers
Chief Executive Officer	Power, as the employer, to apply to the registrar for a certificate stating that the employer need not negotiate with an employee organisation under chapter 4 because of a circumstance in section 171(5).	Section 242(2) <i>Industrial Relations Act 2016</i>	Schedule 2 - Limits and Conditions to the Exercising of Powers
Chief Executive Officer	Power, as a party to a certified agreement or a bargaining award, to sign the affidavit prepared pursuant to subsection (2) on behalf of Council.	Section 250(3) <i>Industrial Relations Act 2016</i>	Schedule 2 - Limits and Conditions to the Exercising of Powers
Chief Executive Officer	Power, as a relevant party subject to a direction of the commission, to comply with the direction on behalf of Council, including signing any affidavit required under subsection (3).	Section 251(4) <i>Industrial Relations Act 2016</i>	Schedule 2 - Limits and Conditions to the Exercising of Powers
Chief Executive Officer	Power, as a party to an industrial dispute, in the circumstances referred to in subsection (1), to give the registrar written notice of the dispute.	Section 261(1) <i>Industrial Relations Act 2016</i>	Schedule 2 - Limits and Conditions to the Exercising of Powers

REGISTER OF DELEGATIONS - COUNCIL TO CEO***Industrial Relations Act 2016***

DELEGATE	DESCRIPTION OF POWER DELEGATED	LEGISLATION	CONDITIONS TO WHICH THE DELEGATION IS SUBJECT
Chief Executive Officer	Power, as a party directly involved in an industrial cause, to request the registrar act as mediator in the cause.	Section 263(a) <i>Industrial Relations Act 2016</i>	Schedule 2 - Limits and Conditions to the Exercising of Powers
Chief Executive Officer	Power, as a person served with an attendance notice, to attend the compulsory conference and agree to measures which attempt to prevent or settle the dispute.	Section 264(1) <i>Industrial Relations Act 2016</i>	Schedule 2 - Limits and Conditions to the Exercising of Powers
Chief Executive Officer	Power, as a person the subject of an order, to prepare, file and sign an affidavit under subsection (3)(c).	Section 265(3) <i>Industrial Relations Act 2016</i>	Schedule 2 - Limits and Conditions to the Exercising of Powers
Chief Executive Officer	Power, as a person served with a show cause notice, to show cause to the full bench at the stated time why Council should not be dealt with under section 266.	Section 265(7) <i>Industrial Relations Act 2016</i>	Schedule 2 - Limits and Conditions to the Exercising of Powers
Chief Executive Officer	Power, as the employer, to pay or refuse to pay, an employee for a period when the employee engages in a strike.	Section 268(1) <i>Industrial Relations Act 2016</i>	Schedule 2 - Limits and Conditions to the Exercising of Powers
Chief Executive Officer	Power, as an employer against whom the strike was organised, engaged in or threatened, to make an application to the commission for an order for a contravention of section 268.	Section 269(2) <i>Industrial Relations Act 2016</i>	Schedule 2 - Limits and Conditions to the Exercising of Powers
Chief Executive Officer	Power, as a person who has been affected by a contravention of Chapter 8, Part 1, to apply to the commission for the commission to deal with the dispute.	Section 309(1) <i>Industrial Relations Act 2016</i>	Schedule 2 - Limits and Conditions to the Exercising of Powers
Chief Executive Officer	Power, as an applicant or an employer, to attend a conciliation conference at a stated time and place and attempt to settle the matter on behalf of Council.	Section 312(2) <i>Industrial Relations Act 2016</i>	Schedule 2 - Limits and Conditions to the Exercising of Powers
Chief Executive Officer	Power, as an employer, to attend a conciliation conference at a stated time and place and attempt to settle the matter on behalf of Council.	Section 318(2) <i>Industrial Relations Act 2016</i>	Schedule 2 - Limits and Conditions to the Exercising of Powers
Chief Executive Officer	Power, as a party, to seek further conciliation, or settle the matter, at any time before an order is made under section 321 or 322.	Section 318(5) <i>Industrial Relations Act 2016</i>	Schedule 2 - Limits and Conditions to the Exercising of Powers
Chief Executive Officer	Power, as the employer that has decided to dismiss 15 or more employees for economic, technological or structural reasons, to dismiss the employees if the circumstances of section 329(1) apply and give the requisite notices.	Section 329(1) <i>Industrial Relations Act 2016</i>	Schedule 2 - Limits and Conditions to the Exercising of Powers
Chief Executive Officer	Power, as the employer, to give each employee organisation the opportunity to consult on the ways listed in section 330(1).	Section 330 <i>Industrial Relations Act 2016</i>	Schedule 2 - Limits and Conditions to the Exercising of Powers

REGISTER OF DELEGATIONS - COUNCIL TO CEO***Industrial Relations Act 2016***

DELEGATE	DESCRIPTION OF POWER DELEGATED	LEGISLATION	CONDITIONS TO WHICH THE DELEGATION IS SUBJECT
Chief Executive Officer	Power, as the employer, to stand down an employee if the circumstances of section 333 apply.	Section 333 <i>Industrial Relations Act 2016</i>	Schedule 2 - Limits and Conditions to the Exercising of Powers
Chief Executive Officer	Power, as the employer, to apply to the commission for an authorised officer's authority under section 337 to be revoked or suspended.	Section 338(1) <i>Industrial Relations Act 2016</i>	Schedule 2 - Limits and Conditions to the Exercising of Powers
Chief Executive Officer	Power, as the employer, to keep a time and wages record for each industrial instrument employee as required by section 339.	339(1) <i>Industrial Relations Act 2016</i>	Schedule 2 - Limits and Conditions to the Exercising of Powers
Chief Executive Officer	Power, as the employer and upon request by the employee, to give the employee a certificate stating the total hours recorded under section 339(1)(d) for the employee, worked out to the previous 30 June.	Section 339(5) <i>Industrial Relations Act 2016</i>	Schedule 2 - Limits and Conditions to the Exercising of Powers
Chief Executive Officer	Power, as the employer, to keep a time and wages record for each non-industrial instrument employee as required by section 340.	340(1) <i>Industrial Relations Act 2016</i>	Schedule 2 - Limits and Conditions to the Exercising of Powers
Chief Executive Officer	Power, as the employer and upon request by the employee, to give the employee a certificate stating the total hours recorded under section 340(1)(d) for the employee, worked out to the previous 30 June.	Section 340(5) <i>Industrial Relations Act 2016</i>	Schedule 2 - Limits and Conditions to the Exercising of Powers
Chief Executive Officer	Power, as the employer, to keep an employee register as required by section 341.	341(1) <i>Industrial Relations Act 2016</i>	Schedule 2 - Limits and Conditions to the Exercising of Powers
Chief Executive Officer	Power, as the employer, when paying an employee wages, to give the employee a written statement as required by section 343(2).	343(1) <i>Industrial Relations Act 2016</i>	Schedule 2 - Limits and Conditions to the Exercising of Powers
Chief Executive Officer	Power, as the employer, when asked by the inspector to inspect, or for electronic access to, the time and wages record, to comply with the request.	344(2) <i>Industrial Relations Act 2016</i>	Schedule 2 - Limits and Conditions to the Exercising of Powers
Chief Executive Officer	Power, as the employer, when asked by the registrar to inspect, or for electronic access to, the time and wages record, to comply with the request.	346(2) <i>Industrial Relations Act 2016</i>	Schedule 2 - Limits and Conditions to the Exercising of Powers
Chief Executive Officer	Power, as the employer, when directed by the registrar, to give the employee register or index to a stated person, at a stated reasonable time and place.	346(4) <i>Industrial Relations Act 2016</i>	Schedule 2 - Limits and Conditions to the Exercising of Powers
Chief Executive Officer	Power, as the employer, to agree to an employee inspecting the time and wages record for that employee's particulars, as permitted by section 347(2)(a) and (b), and to give the particulars to the employee in writing.	Section 347 <i>Industrial Relations Act 2016</i>	Schedule 2 - Limits and Conditions to the Exercising of Powers

REGISTER OF DELEGATIONS - COUNCIL TO CEO***Industrial Relations Act 2016***

DELEGATE	DESCRIPTION OF POWER DELEGATED	LEGISLATION	CONDITIONS TO WHICH THE DELEGATION IS SUBJECT
Chief Executive Officer	Power, as the employer, to agree to an employee inspecting the time and wages record:- (a) more than once in any 12-month period; or (b) outside the employer's business hours; or (c) during the employee's working time.	Section 347(2) <i>Industrial Relations Act 2016</i>	Schedule 2 - Limits and Conditions to the Exercising of Powers
Chief Executive Officer	Power, as the employer, to require an authorised officer to produce the officer's authorisation.	Section 348(2) <i>Industrial Relations Act 2016</i>	Schedule 2 - Limits and Conditions to the Exercising of Powers
Chief Executive Officer	Power, as the employer, where an authorised officer fails to produce the officer's authorisation, to treat the office as a trespasser.	Section 348(5) <i>Industrial Relations Act 2016</i>	Schedule 2 - Limits and Conditions to the Exercising of Powers
Chief Executive Officer	Power, as the employer, when asked by the authorised officer for an item in section 350(1), to comply with the request and to refuse to comply if the circumstances of section 350(3) or 350(5) exist.	Section 350 <i>Industrial Relations Act 2016</i>	Schedule 2 - Limits and Conditions to the Exercising of Powers
Chief Executive Officer	Power, as the employer, to keep an authorisation given under this section at, or in a place where it can be accessed from, a workplace of the employer in Queensland.	Section 354B <i>Industrial Relations Act 2016</i>	Schedule 2 - Limits and Conditions to the Exercising of Powers
Chief Executive Officer	Power, as the employer in the circumstances set out in subsection 354C(1), to give the information referred to in subsection 354C(2).	Section 354C(2) <i>Industrial Relations Act 2016</i>	Schedule 2 - Limits and Conditions to the Exercising of Powers
Chief Executive Officer	Power, as an employer who has given information to the registered employee organisation under subsection 354C(2)(a), to notify the employee.	Section 354C(5) <i>Industrial Relations Act 2016</i>	Schedule 2 - Limits and Conditions to the Exercising of Powers
Chief Executive Officer	Power, as the employer, to keep an accurate written account of the amounts received from the prime contractor, and of the way the amounts have been disbursed or disposed of.	Section 359(4) <i>Industrial Relations Act 2016</i>	Schedule 2 - Limits and Conditions to the Exercising of Powers
Chief Executive Officer	Power, as the employer, to produce the account for inspection to an employee in the circumstances set out in subsection (a) to (c) and allow the employee to make a copy of the account.	Sections 359(5) and (6) <i>Industrial Relations Act 2016</i>	Schedule 2 - Limits and Conditions to the Exercising of Powers

REGISTER OF DELEGATIONS - COUNCIL TO CEO***Industrial Relations Act 2016***

DELEGATE	DESCRIPTION OF POWER DELEGATED	LEGISLATION	CONDITIONS TO WHICH THE DELEGATION IS SUBJECT
Chief Executive Officer	Power, as a prime contractor served with an attachment notice, to keep from the amounts payable, or to become payable, by the prime contractor to the employer for the contracted work, an amount sufficient to satisfy:- (a) the claim for wages stated in the notice; and (b) all further claims for wages stated in notices of attachment served on the prime contractor within 7 days after the service of the first notice.	Section 361(2) <i>Industrial Relations Act 2016</i>	Schedule 2 - Limits and Conditions to the Exercising of Powers
Chief Executive Officer	Power, as a prime contractor served with an attachment notice, to pay the amount to which the notice relates to a clerk of the Magistrates Court.	Section 361(4) <i>Industrial Relations Act 2016</i>	Schedule 2 - Limits and Conditions to the Exercising of Powers
Chief Executive Officer	Power, as a prime contractor, to pay the amount stated in the relevant order to the employee from the amounts attached and kept in the hands of the prime contractor.	Section 362(4) <i>Industrial Relations Act 2016</i>	Schedule 2 - Limits and Conditions to the Exercising of Powers
Chief Executive Officer	Power, as a prime contractor, to ask the employee to sign a discharge for the amount paid for a claim for wages to which an order under section 362 relates.	Section 366 <i>Industrial Relations Act 2016</i>	Schedule 2 - Limits and Conditions to the Exercising of Powers
Chief Executive Officer	Power, as the employer, where an employee's consent authorising a deduction to be made from wages is not written, to, before making the deduction, give the employee written acknowledgement of the consent.	Section 371(5) <i>Industrial Relations Act 2016</i>	Schedule 2 - Limits and Conditions to the Exercising of Powers
Chief Executive Officer	Power, as the employer, to pay each employee's wages at least monthly to the employee.	Section 373(1) <i>Industrial Relations Act 2016</i>	Schedule 2 - Limits and Conditions to the Exercising of Powers
Chief Executive Officer	Power, as the employer, where the circumstances in subsection (1) apply, to immediately at the end of the 30 days, pay the wages payable to the former employee to the public trustee.	Section 375(2) <i>Industrial Relations Act 2016</i>	Schedule 2 - Limits and Conditions to the Exercising of Powers
Chief Executive Officer	Power, as the employer, to recover an amount to which the employee is not entitled by deducting amounts from the employee's wages for a subsequent pay period or periods.	Section 376(2) <i>Industrial Relations Act 2016</i>	Schedule 2 - Limits and Conditions to the Exercising of Powers
Chief Executive Officer	Power, as the employer, where an employee ceases employment without giving the employer the notice required by an industrial instrument, to deduct from the employee's wages an amount stated by an industrial instrument.	Section 377 <i>Industrial Relations Act 2016</i>	Schedule 2 - Limits and Conditions to the Exercising of Powers

REGISTER OF DELEGATIONS - COUNCIL TO CEO***Industrial Relations Act 2016***

DELEGATE	DESCRIPTION OF POWER DELEGATED	LEGISLATION	CONDITIONS TO WHICH THE DELEGATION IS SUBJECT
Chief Executive Officer	Power, as the employer, to contribute, for eligible employees, to the approved superannuation fund at the level required by the relevant industrial instrument.	Section 394(1) <i>Industrial Relations Act 2016</i>	Schedule 2 - Limits and Conditions to the Exercising of Powers
Chief Executive Officer	Power, as a person who may be directly affected by the declaration, to apply to the commission for a declaration about an industrial matter.	Section 463(1) <i>Industrial Relations Act 2016</i>	Schedule 2 - Limits and Conditions to the Exercising of Powers
Chief Executive Officer	Power, as an employer, to apply to the commission for an interpretation of an industrial instrument, other than a certified agreement or bargaining award.	Sections 467(1) and 468(1) <i>Industrial Relations Act 2016</i>	Schedule 2 - Limits and Conditions to the Exercising of Powers
Chief Executive Officer	Power, as a person bound by the agreement, to apply to the commission for an interpretation of a certified agreement or bargaining award.	Sections 467(1) 468(2) <i>Industrial Relations Act 2016</i>	Schedule 2 - Limits and Conditions to the Exercising of Powers
Chief Executive Officer	Power, as a party to an industrial cause, to agree in writing to the parties requesting the commission to assist the parties in negotiating or resolving a matter relevant to the industrial cause, whether or not the matter is within the jurisdiction of the commission and to agree that the request being amended.	Sections 469(1) and (2) <i>Industrial Relations Act 2016</i>	Schedule 2 - Limits and Conditions to the Exercising of Powers
Chief Executive Officer	Power, as a party to an industrial cause, to agree, in writing, for the decision of the commission to bind the parties.	Section 469(4) <i>Industrial Relations Act 2016</i>	Schedule 2 - Limits and Conditions to the Exercising of Powers
Chief Executive Officer	Power, as a party to a dispute, to make a referral agreement with the other parties to the dispute.	Section 470(1)(b) <i>Industrial Relations Act 2016</i>	Schedule 2 - Limits and Conditions to the Exercising of Powers
Chief Executive Officer	Power, as a party to a dispute, in the circumstances set out in subsection (1), to apply to the commission for the commission to perform its dispute resolution functions.	Section 470(2) <i>Industrial Relations Act 2016</i>	Schedule 2 - Limits and Conditions to the Exercising of Powers
Chief Executive Officer	Power, as a party to a contract, in the circumstances set out in subsection (1), to apply to the commission for the commission to amend or declare void (wholly or partly) the contract.	Section 471(1) <i>Industrial Relations Act 2016</i>	Schedule 2 - Limits and Conditions to the Exercising of Powers

REGISTER OF DELEGATIONS - COUNCIL TO CEO***Industrial Relations Act 2016***

DELEGATE	DESCRIPTION OF POWER DELEGATED	LEGISLATION	CONDITIONS TO WHICH THE DELEGATION IS SUBJECT
Chief Executive Officer	Power, as a person under section 474, to apply to the commission for the commission to grant an injunction:- (a) to compel compliance with an industrial instrument, a permit or this Act; or (b) to restrain or prevent a contravention, or continuance of a contravention, of an industrial instrument, a permit or this Act; or (c) for the prevention or settlement of an industrial dispute involving allegations of sexual harassment or sex or gender-based harassment.	Section 473(1) <i>Industrial Relations Act 2016</i>	Schedule 2 - Limits and Conditions to the Exercising of Powers
Chief Executive Officer	Power, as an employer, to apply to the full bench for the orders set out in section 479 about a demarcation dispute.	Section 479 <i>Industrial Relations Act 2016</i>	Schedule 2 - Limits and Conditions to the Exercising of Powers
Chief Executive Officer	Power, as an employer, to apply to the Commission for an order declaring an entity, other than an organisation, to be an ineligible entity.	Section 483B <i>Industrial Relations Act 2016</i>	Schedule 2 - Limits and Conditions to the Exercising of Powers
Chief Executive Officer	Power, as a person mentioned in section 485, to apply to the full bench or the commission for proceedings to be reopened.	Section 484(1) <i>Industrial Relations Act 2016</i>	Schedule 2 - Limits and Conditions to the Exercising of Powers
Chief Executive Officer	Power, as a party to proceedings, to appoint in writing, an agent to represent Council in the proceedings.	Section 529(1)(e) <i>Industrial Relations Act 2016</i>	Schedule 2 - Limits and Conditions to the Exercising of Powers
Chief Executive Officer	Power, as a party to an unpaid amount claim referred for conciliation, to advise the Registrar that Council does not wish to participate in conciliation.	Section 547C(4) <i>Industrial Relations Act 2016</i>	Schedule 2 - Limits and Conditions to the Exercising of Powers
Chief Executive Officer	Power, as a party to an unpaid amount claim referred for conciliation, to:- (a) participate in the conciliation; (b) agree on a resolution of all or part of the unpaid amount claim; and (c) sign the agreement.	Section 547G(2) <i>Industrial Relations Act 2016</i>	Schedule 2 - Limits and Conditions to the Exercising of Powers
Chief Executive Officer	Power, as a party to an unpaid amount claim, to apply to the industrial tribunal for the claim for an order giving effect to an agreement reached in a conciliation process.	Section 547H(1) <i>Industrial Relations Act 2016</i>	Schedule 2 - Limits and Conditions to the Exercising of Powers
Chief Executive Officer	Power, as a person aggrieved by a decision of the court or the full bench constituted by the president and 2 or more other members, to appeal to the Court of Appeal.	Section 554(1) <i>Industrial Relations Act 2016</i>	Schedule 2 - Limits and Conditions to the Exercising of Powers

REGISTER OF DELEGATIONS - COUNCIL TO CEO***Industrial Relations Act 2016***

DELEGATE	DESCRIPTION OF POWER DELEGATED	LEGISLATION	CONDITIONS TO WHICH THE DELEGATION IS SUBJECT
Chief Executive Officer	Power, as a person aggrieved by a decision of the full bench constituted by the president and 2 or more other members, to seek the leave of the Court of Appeal to appeal.	Section 554(2) <i>Industrial Relations Act 2016</i>	Schedule 2 - Limits and Conditions to the Exercising of Powers
Chief Executive Officer	Power, as a person aggrieved by a decision of a magistrate, to appeal to the court.	Section 556 <i>Industrial Relations Act 2016</i>	Schedule 2 - Limits and Conditions to the Exercising of Powers
Chief Executive Officer	Power, as a person aggrieved by a decision of the commission, to appeal to the court.	Section 557(1) <i>Industrial Relations Act 2016</i>	Schedule 2 - Limits and Conditions to the Exercising of Powers
Chief Executive Officer	Power, as a person aggrieved by a decision of the commission, to seek the leave of the court to appeal.	Section 557(2) <i>Industrial Relations Act 2016</i>	Schedule 2 - Limits and Conditions to the Exercising of Powers
Chief Executive Officer	Power, as a person aggrieved by a decision of the registrar, to appeal to the full bench.	Section 560(1) <i>Industrial Relations Act 2016</i>	Schedule 2 - Limits and Conditions to the Exercising of Powers
Chief Executive Officer	Power, as a person aggrieved by a decision of the registrar, to seek the leave of the full bench to appeal.	Section 560(2) <i>Industrial Relations Act 2016</i>	Schedule 2 - Limits and Conditions to the Exercising of Powers
Chief Executive Officer	Power to apply to the industrial tribunal to allow a longer period in which to start an appeal.	Section 564(2) <i>Industrial Relations Act 2016</i>	Schedule 2 - Limits and Conditions to the Exercising of Powers
Chief Executive Officer	Power, as a person mentioned in column 2 of schedule 3, to apply to the relevant industrial tribunal for an order in relation to a contravention, or alleged contravention, of a civil penalty provision.	Section 572 <i>Industrial Relations Act 2016</i>	Schedule 2 - Limits and Conditions to the Exercising of Powers
Chief Executive Officer	Power, as a person subject to a requirement from an inspector to produce a document, to comply with the requirement.	Section 912(2) <i>Industrial Relations Act 2016</i>	Schedule 2 - Limits and Conditions to the Exercising of Powers
Chief Executive Officer	Power, as an employer subject to a written demand by an inspector under subsection (1), to comply with the demand.	Section 915(2) <i>Industrial Relations Act 2016</i>	Schedule 2 - Limits and Conditions to the Exercising of Powers
Chief Executive Officer	Power, as an employer, to pay wages payment to an employee under the Act, a relevant industrial instrument or a permit, in accordance with the employee's written direction.	Section 928(1)(b) <i>Industrial Relations Act 2016</i>	Schedule 2 - Limits and Conditions to the Exercising of Powers
Chief Executive Officer	Power, as the employer in a workplace where an industrial instrument applies, to display a copy of the industrial instrument as required by section 934(2).	Section 934(2) <i>Industrial Relations Act 2016</i>	Schedule 2 - Limits and Conditions to the Exercising of Powers

REGISTER OF DELEGATIONS - COUNCIL TO CEO

Industrial Relations Act 2016

DELEGATE	DESCRIPTION OF POWER DELEGATED	LEGISLATION	CONDITIONS TO WHICH THE DELEGATION IS SUBJECT
Chief Executive Officer	Power, as the employer, where a person whose employment with the employer has been terminated has asked for a certificate described in section 935(1), to give the certificate.	Section 935(2) <i>Industrial Relations Act 2016</i>	Schedule 2 - Limits and Conditions to the Exercising of Powers

REGISTER OF DELEGATIONS - COUNCIL TO CEO

Industrial Relations Regulation 2018

DELEGATE	DESCRIPTION OF POWER DELEGATED	LEGISLATION	CONDITIONS TO WHICH THE DELEGATION IS SUBJECT
Chief Executive Officer	Power, as the employer, when working out continuous service under section 123(1) of the <i>Industrial Relations Act 2016</i> , to notify the employee that another absence from work breaks the employee's continuous service.	Section 4(1)(c) <i>Industrial Relations Regulation 2018</i>	Schedule 2 - Limits and Conditions to the Exercising of Powers
Chief Executive Officer	Power, as the employer, when working out continuous service under section 123(1) of the <i>Industrial Relations Act 2016</i> , to withdraw a notice to the employee given under section 4(1)(c)	Section 4(5)(b) <i>Industrial Relations Regulation 2018</i>	Schedule 2 - Limits and Conditions to the Exercising of Powers

REGISTER OF DELEGATIONS - COUNCIL TO CEO***Information Privacy Act 2009***

DELEGATE	DESCRIPTION OF POWER DELEGATED	LEGISLATION	CONDITIONS TO WHICH THE DELEGATION IS SUBJECT
Chief Executive Officer	Power to comply with the QPPs.	Section 27(1) <i>Information Privacy Act 2009</i>	The power delegated does not include the power to approve a QPP privacy policy (which is dealt with separately below).
Chief Executive Officer	Power, as agency, to disclose an individual's personal information to an entity outside Australia under certain circumstances.	Section 33 <i>Information Privacy Act 2009</i>	Schedule 2 - Limits and Conditions to the Exercising of Powers
Chief Executive Officer	Power, as agency, to enter into a service arrangement with an entity other than an agency to provide services and to take all reasonable steps to ensure the contracted service provider is required to comply with chapter 2, part 1 or 2 and section 41.	Section 35 <i>Information Privacy Act 2009</i>	Schedule 2 - Limits and Conditions to the Exercising of Powers
Chief Executive Officer	Power, as agency, to prepare a draft QPP code and submit the draft to the Minister for endorsement.	Section 42(1) <i>Information Privacy Act 2009</i>	Schedule 2 - Limits and Conditions to the Exercising of Powers
Chief Executive Officer	Power, as agency, to publish the draft on an agency website, invite the public to make submissions and consider any submissions.	Section 42(2) <i>Information Privacy Act 2009</i>	Schedule 2 - Limits and Conditions to the Exercising of Powers
Chief Executive Officer	Power, as agency, to notify the commissioner of the publication under subsection 42(2).	Section 42(3) <i>Information Privacy Act 2009</i>	Schedule 2 - Limits and Conditions to the Exercising of Powers
Chief Executive Officer	Power, as agency, to take all reasonable steps to comply with the obligations of the agency in relation to a data breach.	Section 48 <i>Information Privacy Act 2009</i>	Schedule 2 - Limits and Conditions to the Exercising of Powers
Chief Executive Officer	Power, as agency, to give the other agency written notice of the data breach.	Section 48(4) <i>Information Privacy Act 2009</i>	Schedule 2 - Limits and Conditions to the Exercising of Powers
Chief Executive Officer	Power, as agency, to extend the period within which the assessment must be completed.	Section 49(2) <i>Information Privacy Act 2009</i>	Schedule 2 - Limits and Conditions to the Exercising of Powers
Chief Executive Officer	Power, as agency, to give written notice to the information commissioner.	Section 49(3)(b) <i>Information Privacy Act 2009</i>	Schedule 2 - Limits and Conditions to the Exercising of Powers
Chief Executive Officer	Power, as agency, to prepare a statement about the eligible data breach and give it to the information commissioner.	Section 51 <i>Information Privacy Act 2009</i>	Schedule 2 - Limits and Conditions to the Exercising of Powers

REGISTER OF DELEGATIONS - COUNCIL TO CEO***Information Privacy Act 2009***

DELEGATE	DESCRIPTION OF POWER DELEGATED	LEGISLATION	CONDITIONS TO WHICH THE DELEGATION IS SUBJECT
Chief Executive Officer	Power, as agency, take all reasonable steps to provide the information to the information commissioner.	Section 52(2) <i>Information Privacy Act 2009</i>	Schedule 2 - Limits and Conditions to the Exercising of Powers
Chief Executive Officer	Power, as agency, to notify individuals of the information mentioned in subsection 53(2) (including publishing on the agency website).	Section 53(1) <i>Information Privacy Act 2009</i>	Schedule 2 - Limits and Conditions to the Exercising of Powers
Chief Executive Officer	Power, as agency, to provide the information commissioner with information about how to access the notice.	Section 53(3) <i>Information Privacy Act 2009</i>	Schedule 2 - Limits and Conditions to the Exercising of Powers
Chief Executive Officer	Power, as a disclosing agency, to disclose relevant personal information held by the agency to a receiving agency if the receiving agency is the subject of an eligible data breach.	Section 54(2) <i>Information Privacy Act 2009</i>	Schedule 2 - Limits and Conditions to the Exercising of Powers
Chief Executive Officer	Power, as a disclosing agency, to charge a fee for provision of the personal information.	Section 54(6) <i>Information Privacy Act 2009</i>	Schedule 2 - Limits and Conditions to the Exercising of Powers
Chief Executive Officer	Power, as agency, to give a written notice to the information commissioner.	Section 59(2) <i>Information Privacy Act 2009</i>	Schedule 2 - Limits and Conditions to the Exercising of Powers
Chief Executive Officer	Power, as agency, to give a written notice to the information commissioner s.	Section 60(3) <i>Information Privacy Act 2009</i>	Schedule 2 - Limits and Conditions to the Exercising of Powers
Chief Executive Officer	Power, as agency, to :- (a) review the application of the exemption each month for the period during which the exemption is relied on; and (b) give the commissioner a summary of the review as soon as practicable after it is completed.	Section 60(4) <i>Information Privacy Act 2009</i>	Schedule 2 - Limits and Conditions to the Exercising of Powers
Chief Executive Officer	Power, as agency, to comply with a direction given by the information commissioner given under subsection 61(2).	Section 61(3) <i>Information Privacy Act 2009</i>	Schedule 2 - Limits and Conditions to the Exercising of Powers
Chief Executive Officer	Power, as agency, to make a submission to the information commissioner about the data breach.	Section 61(5) <i>Information Privacy Act 2009</i>	Schedule 2 - Limits and Conditions to the Exercising of Powers

REGISTER OF DELEGATIONS - COUNCIL TO CEO***Information Privacy Act 2009***

DELEGATE	DESCRIPTION OF POWER DELEGATED	LEGISLATION	CONDITIONS TO WHICH THE DELEGATION IS SUBJECT
Chief Executive Officer	Power, as agency, to take all reasonable steps to facilitate entry by an authorised officer on the date and time consented to or stated under subsection 68(2)(d).	Section 68(3) <i>Information Privacy Act 2009</i>	Schedule 2 - Limits and Conditions to the Exercising of Powers
Chief Executive Officer	Power, as agency, to agree to an authorised officer exercising a power mentioned in subsection 69(1)(a) or (b) by audio visual link.	Section 69(2) <i>Information Privacy Act 2009</i>	Schedule 2 - Limits and Conditions to the Exercising of Powers
Chief Executive Officer	Power, as a person of whom a requirement is made under section 70(1), to comply with the requirement.	Section 71(1) <i>Information Privacy Act 2009</i>	Schedule 2 - Limits and Conditions to the Exercising of Powers
Chief Executive Officer	Power, as agency, to keep a register of eligible data breaches of the agency.	Section 72 <i>Information Privacy Act 2009</i>	Schedule 2 - Limits and Conditions to the Exercising of Powers
Chief Executive Officer	Power, as agency, to prepare and publish on the agency's website a policy about how it will respond to a data breach, including a suspected eligible data breach.	Section 73 <i>Information Privacy Act 2009</i>	Schedule 2 - Limits and Conditions to the Exercising of Powers
Chief Executive Officer	Power, as a relevant entity, to apply to the information commissioner for approval to waive or modify the obligation to comply with the privacy principle requirements or chapter 3A, part 2 or 3 or section 72 or 73.	Section 157 <i>Information Privacy Act 2009</i>	Schedule 2 - Limits and Conditions to the Exercising of Powers
Chief Executive Officer	Power, as relevant entity, to ask the information commissioner to extend the time within which to take action stated in a compliance notice.	Section 159 <i>Information Privacy Act 2009</i>	Schedule 2 - Limits and Conditions to the Exercising of Powers
Chief Executive Officer	Power, as relevant entity, to comply with a compliance notice.	Section 160 <i>Information Privacy Act 2009</i>	Schedule 2 - Limits and Conditions to the Exercising of Powers
Chief Executive Officer	Power, as a relevant entity, to apply to QCAT, as provided under the QCAT Act, for review of the information commissioner's decision to give a compliance notice.	Section 161(1) <i>Information Privacy Act 2009</i>	Schedule 2 - Limits and Conditions to the Exercising of Powers
Chief Executive Officer	Power, as a relevant entity, to ask the complainant for a further specified period to consider the complaint.	Section 164A(2) <i>Information Privacy Act 2009</i>	Schedule 2 - Limits and Conditions to the Exercising of Powers
Chief Executive Officer	Power, as a relevant entity, to agree to a longer period under subsection 166A(1)(d).	Section 166A(2) <i>Information Privacy Act 2009</i>	Schedule 2 - Limits and Conditions to the Exercising of Powers

REGISTER OF DELEGATIONS - COUNCIL TO CEO

Information Privacy Act 2009

DELEGATE	DESCRIPTION OF POWER DELEGATED	LEGISLATION	CONDITIONS TO WHICH THE DELEGATION IS SUBJECT
Chief Executive Officer	Power, as a relevant entity, to give reasonable help to the individual to put the complaint in writing.	Section 166A(3) <i>Information Privacy Act 2009</i>	Schedule 2 - Limits and Conditions to the Exercising of Powers
Chief Executive Officer	Power, as a respondent to a privacy complaint to:- (a) agree on a resolution of the complaint at mediation; and (b) ask the information commissioner to prepare a written record of the agreement.	Section 172 <i>Information Privacy Act 2009</i>	Schedule 2 - Limits and Conditions to the Exercising of Powers
Chief Executive Officer	Power, as a respondent to a privacy complaint to file a copy of the agreement with QCAT.	Section 173(1) <i>Information Privacy Act 2009</i>	Schedule 2 - Limits and Conditions to the Exercising of Powers
Chief Executive Officer	Power to comply with a written notice given by the information commissioner under this section.	Section 197 <i>Information Privacy Act 2009</i>	Schedule 2 - Limits and Conditions to the Exercising of Powers
Chief Executive Officer	Power to approve a QPP privacy policy.	Schedule 3, Section 1, Item 1.3	Schedule 2 - Limits and Conditions to the Exercising of Powers

REGISTER OF DELEGATIONS - COUNCIL TO CEO

Justices Act 1886

DELEGATE	DESCRIPTION OF POWER DELEGATED	LEGISLATION	CONDITIONS TO WHICH THE DELEGATION IS SUBJECT
Chief Executive Officer	Power to commence a proceeding under the <i>Justices Act 1886</i> by a complaint in writing.	Section 42(1) <i>Justices Act 1886</i>	Schedule 2 - Limits and Conditions to the Exercising of Powers
Chief Executive Officer	Power to appeal to the District Court an order made by justices or a justice in a summary way on a complaint for an offence or breach of duty.	Section 222(1) <i>Justices Act 1886</i>	Schedule 2 - Limits and Conditions to the Exercising of Powers

REGISTER OF DELEGATIONS - COUNCIL TO CEO***Labour Hire Licensing Act 2017***

DELEGATE	DESCRIPTION OF POWER DELEGATED	LEGISLATION	CONDITIONS TO WHICH THE DELEGATION IS SUBJECT
Chief Executive Officer	Power to apply for a licence to provide labour hire services.	Section 13(1) <i>Labour Hire Licensing Act 2017</i>	Schedule 2 - Limits and Conditions to the Exercising of Powers
Chief Executive Officer	Power, as a licensee, to apply for renewal of the licence before it expires.	Section 18(1) <i>Labour Hire Licensing Act 2017</i>	Schedule 2 - Limits and Conditions to the Exercising of Powers
Chief Executive Officer	Power, as a licensee, to withdraw an application for renewal of a licence.	Section 18(3)(b) <i>Labour Hire Licensing Act 2017</i>	Schedule 2 - Limits and Conditions to the Exercising of Powers
Chief Executive Officer	Power to apply for restoration of the licence after it has expired.	Section 19(1) <i>Labour Hire Licensing Act 2017</i>	Schedule 2 - Limits and Conditions to the Exercising of Powers
Chief Executive Officer	Power, as a licensee, to give a written response to a show cause notice that proposes to cancel the licence.	Section 23(2) <i>Labour Hire Licensing Act 2017</i>	Schedule 2 - Limits and Conditions to the Exercising of Powers
Chief Executive Officer	Power, as a licensee, to return a suspended or cancelled licence to the chief executive.	Section 25(1) <i>Labour Hire Licensing Act 2017</i>	Schedule 2 - Limits and Conditions to the Exercising of Powers
Chief Executive Officer	Power, as a licensee, to surrender the licence.	Section 26(1) <i>Labour Hire Licensing Act 2017</i>	Schedule 2 - Limits and Conditions to the Exercising of Powers
Chief Executive Officer	Power, as a licensee, to comply with conditions imposed on a licence.	Section 29 <i>Labour Hire Licensing Act 2017</i>	Schedule 2 - Limits and Conditions to the Exercising of Powers
Chief Executive Officer	Power, as a licensee, to give a written response to a proposed condition or variation of a licence.	Section 30(1)(c) <i>Labour Hire Licensing Act 2017</i>	Schedule 2 - Limits and Conditions to the Exercising of Powers
Chief Executive Officer	Power, as a licensee, to give the chief executive a report that complies with sections 31 and 32.	Section 31(1) <i>Labour Hire Licensing Act 2017</i>	Schedule 2 - Limits and Conditions to the Exercising of Powers
Chief Executive Officer	Power, as a licensee, to apply to the chief executive to remove and appoint nominated officers for the licence.	Section 35 <i>Labour Hire Licensing Act 2017</i>	Schedule 2 - Limits and Conditions to the Exercising of Powers
Chief Executive Officer	Power, as a licensee, to substitute a nominated officer for a limited period if the circumstances of section 36(1) exist.	Section 36 <i>Labour Hire Licensing Act 2017</i>	Schedule 2 - Limits and Conditions to the Exercising of Powers

REGISTER OF DELEGATIONS - COUNCIL TO CEO***Labour Hire Licensing Act 2017***

DELEGATE	DESCRIPTION OF POWER DELEGATED	LEGISLATION	CONDITIONS TO WHICH THE DELEGATION IS SUBJECT
Chief Executive Officer	Power, as a licensee, to apply to the chief executive to extend the appointment of a substitute nominated officer.	Section 37 <i>Labour Hire Licensing Act 2017</i>	Schedule 2 - Limits and Conditions to the Exercising of Powers
Chief Executive Officer	Power, as a licensee, to produce a copy of the licence for inspection by an inspector, worker or other person on request.	Section 38 <i>Labour Hire Licensing Act 2017</i>	Schedule 2 - Limits and Conditions to the Exercising of Powers
Chief Executive Officer	Power, as a licensee, to give the chief executive notice of a prescribed change in circumstances of the licensee.	Section 40 <i>Labour Hire Licensing Act 2017</i>	Schedule 2 - Limits and Conditions to the Exercising of Powers
Chief Executive Officer	Power, as an applicant, to give the chief executive information the chief executive reasonably requires to decide the application.	Section 41(2) <i>Labour Hire Licensing Act 2017</i>	Schedule 2 - Limits and Conditions to the Exercising of Powers
Chief Executive Officer	Power, as an applicant, to consent to the chief executive entering and inspecting Council's place of business for the purpose of ascertaining whether Council is a fit and proper person to provide labour hire services.	Section 42(3)(b) <i>Labour Hire Licensing Act 2017</i>	Schedule 2 - Limits and Conditions to the Exercising of Powers
Chief Executive Officer	Power, as a licensee, to give the chief executive the information required in a notice given under section 43.	Section 43 <i>Labour Hire Licensing Act 2017</i>	Schedule 2 - Limits and Conditions to the Exercising of Powers
Chief Executive Officer	Power, as an occupier, to consent to entry of Council's premises by an inspector and to sign an acknowledgement of the consent.	Section 60(1) <i>Labour Hire Licensing Act 2017</i>	Schedule 2 - Limits and Conditions to the Exercising of Powers
Chief Executive Officer	Power, as an occupier, to comply with a help requirement given by an inspector.	Section 69(2) <i>Labour Hire Licensing Act 2017</i>	Schedule 2 - Limits and Conditions to the Exercising of Powers
Chief Executive Officer	Power, as an owner of a seized thing, to apply to the chief executive for its return.	Section 79(3) <i>Labour Hire Licensing Act 2017</i>	Schedule 2 - Limits and Conditions to the Exercising of Powers
Chief Executive Officer	Power, as an owner of a seized thing, to agree, in writing, to the transfer of the ownership of the thing to the State.	Section 82(b) <i>Labour Hire Licensing Act 2017</i>	Schedule 2 - Limits and Conditions to the Exercising of Powers
Chief Executive Officer	Power to claim compensation from the State if loss is incurred because of the exercise, or purported exercise of a power by or for an inspector.	Section 87(1) <i>Labour Hire Licensing Act 2017</i>	Schedule 2 - Limits and Conditions to the Exercising of Powers
Chief Executive Officer	Power, as a person who has been given or is entitled to be given an information notice for a decision, to apply for review of the decision.	Section 93(1) <i>Labour Hire Licensing Act 2017</i>	Schedule 2 - Limits and Conditions to the Exercising of Powers

REGISTER OF DELEGATIONS - COUNCIL TO CEO

Labour Hire Licensing Act 2017

DELEGATE	DESCRIPTION OF POWER DELEGATED	LEGISLATION	CONDITIONS TO WHICH THE DELEGATION IS SUBJECT
Chief Executive Officer	Power, as an interested person, to apply for review of a decision listed in section 93(2).	Section 93(2) <i>Labour Hire Licensing Act 2017</i>	Schedule 2 - Limits and Conditions to the Exercising of Powers
Chief Executive Officer	Power, as an applicant mentioned in section 93(1), to apply to QCAT for a stay of the decision.	Section 96(2) <i>Labour Hire Licensing Act 2017</i>	Schedule 2 - Limits and Conditions to the Exercising of Powers
Chief Executive Officer	Power, as an organisation given a QCAT information notice, to apply to QCAT for a review of the decision.	Section 98(1) <i>Labour Hire Licensing Act 2017</i>	Schedule 2 - Limits and Conditions to the Exercising of Powers

REGISTER OF DELEGATIONS - COUNCIL TO CEO***Land Access Ombudsman Act 2017***

DELEGATE	DESCRIPTION OF POWER DELEGATED	LEGISLATION	CONDITIONS TO WHICH THE DELEGATION IS SUBJECT
Chief Executive Officer	Power to refer a land access dispute to the land access ombudsman.	Section 32(1) <i>Land Access Ombudsman Act 2017</i>	Schedule 2 - Limits and Conditions to the Exercising of Powers
Chief Executive Officer	Power to resolve a land access dispute.	Section 32(2) <i>Land Access Ombudsman Act 2017</i>	Schedule 2 - Limits and Conditions to the Exercising of Powers
Chief Executive Officer	Power, as a party to a land access dispute, to provide reasonable help to the land access ombudsman in the conduct of reasonably necessary inquiries.	Section 35(2) <i>Land Access Ombudsman Act 2017</i>	Schedule 2 - Limits and Conditions to the Exercising of Powers
Chief Executive Officer	Power to comply with a direction from the land access ombudsman to make a reasonable attempt to resolve the land access dispute with the other party.	Section 37(2) <i>Land Access Ombudsman Act 2017</i>	Schedule 2 - Limits and Conditions to the Exercising of Powers
Chief Executive Officer	Power, by notice given to the land access ombudsman, and in compliance with the requirements for withdrawal under a procedural guideline made under section 65, to withdraw a land access dispute referral.	Section 39(1) and (2) <i>Land Access Ombudsman Act 2017</i>	Schedule 2 - Limits and Conditions to the Exercising of Powers
Chief Executive Officer	Power, as a party to a land access dispute, to comply with a request from the land access ombudsman, to give the ombudsman a stated document or information at a stated reasonable time and place; or access to a stated document or information.	Section 42(4) <i>Land Access Ombudsman Act 2017</i>	Schedule 2 - Limits and Conditions to the Exercising of Powers
Chief Executive Officer	Power, as a party to a land access dispute, to comply with a notice from the land access ombudsman, requiring attendance at a meeting with the land access ombudsman at a stated reasonable time and place, and answer questions.	Section 43(2) <i>Land Access Ombudsman Act 2017</i>	Schedule 2 - Limits and Conditions to the Exercising of Powers
Chief Executive Officer	Power, as a party to a land access dispute, to seek the leave of the land access ombudsman to be represented by someone at a meeting.	Section 43(4) <i>Land Access Ombudsman Act 2017</i>	Schedule 2 - Limits and Conditions to the Exercising of Powers
Chief Executive Officer	Power to consent to the land access ombudsman entering land the subject of a dispute about a conduct and compensation agreement.	Section 45(1) <i>Land Access Ombudsman Act 2017</i>	Schedule 2 - Limits and Conditions to the Exercising of Powers
Chief Executive Officer	Power to consent to the land access ombudsman entering land the subject of a dispute about a make good agreement.	Section 45(2) <i>Land Access Ombudsman Act 2017</i>	Schedule 2 - Limits and Conditions to the Exercising of Powers

REGISTER OF DELEGATIONS - COUNCIL TO CEO***Land Access Ombudsman Act 2017***

DELEGATE	DESCRIPTION OF POWER DELEGATED	LEGISLATION	CONDITIONS TO WHICH THE DELEGATION IS SUBJECT
Chief Executive Officer	Power to impose conditions upon the land access ombudsman's entry to the disputed land and to withdraw consent for the land access ombudsman to enter disputed land.	Section 45(3) <i>Land Access Ombudsman Act 2017</i>	Schedule 2 - Limits and Conditions to the Exercising of Powers
Chief Executive Officer	Power, if consent is given for the land access ombudsman to enter disputed land, to sign an acknowledgement of the consent.	Section 49(1) <i>Land Access Ombudsman Act 2017</i>	Schedule 2 - Limits and Conditions to the Exercising of Powers
Chief Executive Officer	Power to make submissions to the land access ombudsman in response to the draft notice about the investigation.	Section 51(4) <i>Land Access Ombudsman Act 2017</i>	Schedule 2 - Limits and Conditions to the Exercising of Powers
Chief Executive Officer	Power to make submissions to the land access ombudsman about the proposed action.	Section 53(4) <i>Land Access Ombudsman Act 2017</i>	Schedule 2 - Limits and Conditions to the Exercising of Powers
Chief Executive Officer	Power to make a submissions to the land access ombudsman about action to be taken under section 54(2).	Section 54(4) <i>Land Access Ombudsman Act 2017</i>	Schedule 2 - Limits and Conditions to the Exercising of Powers
Chief Executive Officer	Power to make a submission to the land access ombudsman about action to be taken under section 55(2).	Section 55(4) <i>Land Access Ombudsman Act 2017</i>	Schedule 2 - Limits and Conditions to the Exercising of Powers
Chief Executive Officer	Power to inspect a document within the custody of the land access ombudsman.	Section 57(2) <i>Land Access Ombudsman Act 2017</i>	Schedule 2 - Limits and Conditions to the Exercising of Powers
Chief Executive Officer	Power, when giving a document or information to the land access ombudsman, to inform the land access ombudsman of a belief that the document or information to be provided is confidential or that the disclosure of the document or information to the ombudsman might be detrimental to the party's commercial activities.	Section 59(2) <i>Land Access Ombudsman Act 2017</i>	Schedule 2 - Limits and Conditions to the Exercising of Powers
Chief Executive Officer	Power to consent to the use of, recording of, or disclosure of confidential information by a person who is, or has been, the land access ombudsman or an officer.	Section 60(3)(b) <i>Land Access Ombudsman Act 2017</i>	Schedule 2 - Limits and Conditions to the Exercising of Powers

REGISTER OF DELEGATIONS - COUNCIL TO CEO***Land Act 1994***

DELEGATE	DESCRIPTION OF POWER DELEGATED	LEGISLATION	CONDITIONS TO WHICH THE DELEGATION IS SUBJECT
Chief Executive Officer	Power, as a person who may take water under the Water Act 2000, section 96, to exercise a right of access, a right of grazing and a right to bring action for trespass over the adjacent land.	Section 13A(4) <i>Land Act 1994</i>	Schedule 2 - Limits and Conditions to the Exercising of Powers
Chief Executive Officer	Power, as an adjacent owner for the land, to consent to the dedication of non-tidal watercourse land or non-tidal lake land as a reserve.	Section 13AC(1)(a) <i>Land Act 1994</i>	Schedule 2 - Limits and Conditions to the Exercising of Powers
Chief Executive Officer	Power, as owner of land having a non-tidal boundary (watercourse) (the relevant land), to apply to the chief executive (water) to have land adjoining the relevant land (the watercourse land) declared to be former watercourse land.	Section 13B(1) <i>Land Act 1994</i>	Schedule 2 - Limits and Conditions to the Exercising of Powers
Chief Executive Officer	Power to give notice of the person's intention to make an application pursuant to section 13B to the owners of any land that adjoins the watercourse land	Section 13B(2) <i>Land Act 1994</i>	Schedule 2 - Limits and Conditions to the Exercising of Powers
Chief Executive Officer	Power, as an applicant under section 13B(1), to appeal against the refusal of the application.	Section 13B(6) <i>Land Act 1994</i>	Schedule 2 - Limits and Conditions to the Exercising of Powers
Chief Executive Officer	Power, as registered owner of land, to enter an agreement with the Governor in Council to exchange all or part of the freehold land for the grant of unallocated State land.	Section 18(1) <i>Land Act 1994</i>	Schedule 2 - Limits and Conditions to the Exercising of Powers
Chief Executive Officer	Power, as lessee of a freeholding lease, to enter an agreement with the Governor in Council to exchange all or part of the freeholding lease for a freeholding lease over unallocated state land.	Section 18(2) <i>Land Act 1994</i>	Schedule 2 - Limits and Conditions to the Exercising of Powers
Chief Executive Officer	Power, as lessee of a term lease (other than a State lease or a perpetual lease), to enter an agreement with the Minister to exchange all or part of the term lease for a lease of unallocated State land for a term of years or in perpetuity.	Section 18(3) <i>Land Act 1994</i>	Schedule 2 - Limits and Conditions to the Exercising of Powers
Chief Executive Officer	Power, as a person seeking to have a plan of subdivision registered in relation to the land contained in a deed of grant, deed of grant in trust or lease, to apply to the chief executive for the allocation of a floating reservation to some or all of the lots created by the plan.	Section 23A(1) <i>Land Act 1994</i>	Schedule 2 - Limits and Conditions to the Exercising of Powers
Chief Executive Officer	Power, as an applicant under section 23A(1), to appeal against the chief executive's decision.	Section 23A(6) <i>Land Act 1994</i>	Schedule 2 - Limits and Conditions to the Exercising of Powers

REGISTER OF DELEGATIONS - COUNCIL TO CEO***Land Act 1994***

DELEGATE	DESCRIPTION OF POWER DELEGATED	LEGISLATION	CONDITIONS TO WHICH THE DELEGATION IS SUBJECT
Chief Executive Officer	Power, as registered owner of the deed of grant or lessee of a freeholding lease of a reservation for a public purpose to be sold under section 24(1), to apply to the Governor in Council to buy the land.	Section 24(3) <i>Land Act 1994</i>	Schedule 2 - Limits and Conditions to the Exercising of Powers
Chief Executive Officer	Power to appeal against the Minister's determination of the unimproved value of land to be sold under section 24(1) of the <i>Land Act 1994</i> .	Section 25(2) <i>Land Act 1994</i>	Schedule 2 - Limits and Conditions to the Exercising of Powers
Chief Executive Officer	Power, as trustee, lessee or registered owner, to agree to the Minister's proposal to change the boundaries of a lease, deed of grant or deed of grant in trust where the Governor in Council is resuming possession of all or part of a reservation and the boundaries of the reservation are not stated in the lease, deed of grant or deed of grant in trust.	Section 26(2) <i>Land Act 1994</i>	Schedule 2 - Limits and Conditions to the Exercising of Powers
Chief Executive Officer	Power, as lessee, registered owner or trustee, to appeal the Minister's decision to change the boundaries of a lease, deed of grant or deed of grant in trust where the Governor in Council is resuming possession of all or part of a reservation and the boundaries of the reservation are not stated in the lease, deed of grant or deed of grant in trust.	Section 26(4) <i>Land Act 1994</i>	Schedule 2 - Limits and Conditions to the Exercising of Powers
Chief Executive Officer	Power, as lessee or registered owner, to buy a forest entitlement area under sections 24 and 25.	Section 26B(2) <i>Land Act 1994</i>	Schedule 2 - Limits and Conditions to the Exercising of Powers
Chief Executive Officer	Power, as lessee or registered owner, to appeal against the value decided by the Minister for commercial timber on a forest entitlement area that the local government is buying.	Section 26B(8) <i>Land Act 1994</i>	Schedule 2 - Limits and Conditions to the Exercising of Powers
Chief Executive Officer	Power, to apply to the Minister for the dedication of a reserve.	Section 31C(1) <i>Land Act 1994</i>	Schedule 2 - Limits and Conditions to the Exercising of Powers
Chief Executive Officer	Power to give notice of the intention to apply for the dedication of a reserve.	Sections 31C(2) and 31C(3) <i>Land Act 1994</i>	Schedule 2 - Limits and Conditions to the Exercising of Powers
Chief Executive Officer	Power, as trustee, to apply to the Minister to change the boundary of a reserve or the purpose of a reserve.	Section 31D(1) <i>Land Act 1994</i>	Schedule 2 - Limits and Conditions to the Exercising of Powers
Chief Executive Officer	Power to give notice of the intention to change the boundary of a reserve or the purpose of a reserve.	Sections 31D(3) and 31D(4) <i>Land Act 1994</i>	Schedule 2 - Limits and Conditions to the Exercising of Powers
Chief Executive Officer	Power, as trustee, to consult with the Minister in response to a proposed State lease over a reserve.	Section 32 <i>Land Act 1994</i>	Schedule 2 - Limits and Conditions to the Exercising of Powers
Chief Executive Officer	Power to apply to the Minister to revoke the dedication of all or part of a reserve.	Section 34(1) <i>Land Act 1994</i>	Schedule 2 - Limits and Conditions to the Exercising of Powers
Chief Executive Officer	Power to give notice of the intention to apply to the Minister to revoke the dedication of all or part of a reserve.	Sections 34(2) and 34(3) <i>Land Act 1994</i>	Schedule 2 - Limits and Conditions to the Exercising of Powers

REGISTER OF DELEGATIONS - COUNCIL TO CEO***Land Act 1994***

DELEGATE	DESCRIPTION OF POWER DELEGATED	LEGISLATION	CONDITIONS TO WHICH THE DELEGATION IS SUBJECT
Chief Executive Officer	Power, as owner of improvements on a reserve the dedication to which has been revoked, to apply, in writing to the chief executive, to remove improvements on the reserve.	Section 34H(1) <i>Land Act 1994</i>	Schedule 2 - Limits and Conditions to the Exercising of Powers
Chief Executive Officer	Power, as owner of improvements on a reserve the dedication to which has been revoked, to remove improvements with the written approval of the chief executive.	Section 34H(2) <i>Land Act 1994</i>	Schedule 2 - Limits and Conditions to the Exercising of Powers
Chief Executive Officer	Power, as trustee of an operational reserve, to ask the Minister to recommend to the Governor in Council the issue of a deed of grant over the land, or a part of the land, under section 34L.	Section 34J(1) <i>Land Act 1994</i>	Schedule 2 - Limits and Conditions to the Exercising of Powers
Chief Executive Officer	Power, as trustee of an operational reserve, to give notice of the trustee's intention to make a request under section 34J(1).	Section 34J(2) and (3) <i>Land Act 1994</i>	Schedule 2 - Limits and Conditions to the Exercising of Powers
Chief Executive Officer	Power, as trustee of an operational reserve, to accept the Minister's offer to recommend to the Governor in Council the issue of a deed of grant over the land, or a part of the land, under section 34L.	Section 34K(3) and 403W(5) <i>Land Act 1994</i>	Schedule 2 - Limits and Conditions to the Exercising of Powers
Chief Executive Officer	Power, as trustee of an operational reserve, to give notice of the Minister's offer to make a recommendation under section 34J(1).	Section 34K(3)(a) and (b) <i>Land Act 1994</i>	Schedule 2 - Limits and Conditions to the Exercising of Powers
Chief Executive Officer	Power, as trustee, to apply for an additional community purpose or to amalgamate land with common purposes.	Section 38A(1) <i>Land Act 1994</i>	Schedule 2 - Limits and Conditions to the Exercising of Powers
Chief Executive Officer	Power, as trustee, to apply for the cancellation of a deed of grant in trust under section 38.	Section 38A(2) <i>Land Act 1994</i>	Schedule 2 - Limits and Conditions to the Exercising of Powers
Chief Executive Officer	Power, as trustee, to give notice of the intention to apply under section 38A.	Sections 38A(3) and 38A(4) <i>Land Act 1994</i>	Schedule 2 - Limits and Conditions to the Exercising of Powers
Chief Executive Officer	Power, as owner of improvements on a deed of grant in trust that has been cancelled, to apply, in writing to the chief executive, to remove the improvements on the deed of grant in trust.	Section 38G(1) <i>Land Act 1994</i>	Schedule 2 - Limits and Conditions to the Exercising of Powers
Chief Executive Officer	Power, as owner of improvements on a deed of grant in trust that has been cancelled, to remove the improvements with the chief executive's approval.	Section 38G(2) <i>Land Act 1994</i>	Schedule 2 - Limits and Conditions to the Exercising of Powers

REGISTER OF DELEGATIONS - COUNCIL TO CEO***Land Act 1994***

DELEGATE	DESCRIPTION OF POWER DELEGATED	LEGISLATION	CONDITIONS TO WHICH THE DELEGATION IS SUBJECT
Chief Executive Officer	Power, as trustee of an operational deed of grant in trust, to ask the Minister to recommend to the Governor in Council the issue of a deed of grant over the land, or a part of the land, under section 43D.	Section 43B(1) <i>Land Act 1994</i>	Schedule 2 - Limits and Conditions to the Exercising of Powers
Chief Executive Officer	Power, as trustee of an operational deed of grant in trust, to give notice of the trustee's intention to make a request under section 43B(1).	Section 43B(2) and (3) <i>Land Act 1994</i>	Schedule 2 - Limits and Conditions to the Exercising of Powers
Chief Executive Officer	Power, as trustee of an operational deed of grant in trust, to accept the Minister's offer to recommend to the Governor in Council the issue of a deed of grant over the land, or a part of the land, under section 43D.	Section 43C(3) and 403W(5) <i>Land Act 1994</i>	Schedule 2 - Limits and Conditions to the Exercising of Powers
Chief Executive Officer	Power, as trustee of an operational deed of grant in trust, to give notice of the Minister's offer to make a recommendation under section 43D.	Section 43C(3)(a) and (b) <i>Land Act 1994</i>	Schedule 2 - Limits and Conditions to the Exercising of Powers
Chief Executive Officer	Power to accept appointment as trustee.	Section 44 <i>Land Act 1994</i>	Schedule 2 - Limits and Conditions to the Exercising of Powers
Chief Executive Officer	Power, as trustee, to advise the chief executive of change in details.	Section 45 <i>Land Act 1994</i>	Schedule 2 - Limits and Conditions to the Exercising of Powers
Chief Executive Officer	Power, as trustee, to comply with the administrative functions, accounting functions and other directions provided by the Minister.	Sections 46 and 47 <i>Land Act 1994</i>	Schedule 2 - Limits and Conditions to the Exercising of Powers
Chief Executive Officer	Power, as trustee, to:- (a) comply with a request of the chief executive to apply for the approval of a management plan for the trust land; and (b) comply with a request of the chief executive to make all records available for inspection by the chief executive and allow copies and notes of the records to be made; (c) register any management plan in the appropriate register	Section 48 <i>Land Act 1994</i>	Schedule 2 - Limits and Conditions to the Exercising of Powers

REGISTER OF DELEGATIONS - COUNCIL TO CEO***Land Act 1994***

DELEGATE	DESCRIPTION OF POWER DELEGATED	LEGISLATION	CONDITIONS TO WHICH THE DELEGATION IS SUBJECT
Chief Executive Officer	Power, as trustee, to:- (a) allow the auditor-general, a person mentioned in section 47(1)(a) to (d), or a person authorised by the chief executive of a department, to audit the trust's financial accounts; and (b) help the conduct of the audit, including the disclosure of financial institution accounts necessary for the audit.	Section 49 <i>Land Act 1994</i>	Schedule 2 - Limits and Conditions to the Exercising of Powers
Chief Executive Officer	Power, as trustee, to resign by signed notice of resignation given to the Minister and agree with the Minister on the day the resignation takes effect	Sections 50(1)(b) and 50(2) <i>Land Act 1994</i>	Schedule 2 - Limits and Conditions to the Exercising of Powers
Chief Executive Officer	Power to take all necessary action for the maintenance and management of trust land.	Sections 52(1) <i>Land Act 1994</i>	Schedule 2 - Limits and Conditions to the Exercising of Powers
Chief Executive Officer	Power, as trustee, to apply to the Minister to take action under section 52(1) that is an inconsistent action.	Section 52AA(2)(a) <i>Land Act 1994</i>	Schedule 2 - Limits and Conditions to the Exercising of Powers
Chief Executive Officer	Power, as trustee, to take an inconsistent action.	Section 52AA(3) <i>Land Act 1994</i>	Schedule 2 - Limits and Conditions to the Exercising of Powers
Chief Executive Officer	Power, as trustee, to take action under section 52(1) that is inconsistent with the purpose for which the land is dedicated as a reserve or granted in trust if the circumstances in subsections 52AB(2)(a) and (b) are met.	Section 52AB(2) <i>Land Act 1994</i>	Schedule 2 - Limits and Conditions to the Exercising of Powers
Chief Executive Officer	Power, as trustee, to surrender all or part of a deed of grant in trust on terms agreed with the Minister and with the Minister's written approval.	Section 55(1) <i>Land Act 1994</i>	Schedule 2 - Limits and Conditions to the Exercising of Powers
Chief Executive Officer	Power, as trustee, to apply to surrender all or part of a deed of grant in trust.	Section 55A(1) <i>Land Act 1994</i>	Schedule 2 - Limits and Conditions to the Exercising of Powers
Chief Executive Officer	Power, as trustee, to give notice of the intention to apply to surrender all or part of a deed of grant in trust.	Sections 55A(2) and 55A(3) <i>Land Act 1994</i>	Schedule 2 - Limits and Conditions to the Exercising of Powers
Chief Executive Officer	Power, as owner of improvements on a deed of grant in trust that has been surrendered, to apply, in writing to the chief executive, to remove the improvements on the deed of grant in trust.	Section 55H(1) <i>Land Act 1994</i>	Schedule 2 - Limits and Conditions to the Exercising of Powers
Chief Executive Officer	Power, as owner of improvements on a deed of grant in trust that has been surrendered, to remove the improvements on the deed of grant in trust with the written approval of the chief executive.	Section 55H(2) <i>Land Act 1994</i>	Schedule 2 - Limits and Conditions to the Exercising of Powers

REGISTER OF DELEGATIONS - COUNCIL TO CEO***Land Act 1994***

DELEGATE	DESCRIPTION OF POWER DELEGATED	LEGISLATION	CONDITIONS TO WHICH THE DELEGATION IS SUBJECT
Chief Executive Officer	Power, as trustee, to lease all or part of the trust land if the trustee first obtains the Minister's written "in principle" approval to the lease.	Section 57(1) <i>Land Act 1994</i>	Schedule 2 - Limits and Conditions to the Exercising of Powers
Chief Executive Officer	Power as trustee to, without the Minister's approval, grant a trustee lease (construction) or a trustee lease (State or statutory body) over all or part of the trust land.	Section 57(3) <i>Land Act 1994</i>	Schedule 2 - Limits and Conditions to the Exercising of Powers
Chief Executive Officer	Power, as trustee, to register a trustee lease in the appropriate register.	Section 57(7) <i>Land Act 1994</i>	Schedule 2 - Limits and Conditions to the Exercising of Powers
Chief Executive Officer	Power to seek the Minister's approval to amend a trustee lease.	Section 57A(1) <i>Land Act 1994</i>	Schedule 2 - Limits and Conditions to the Exercising of Powers
Chief Executive Officer	Power, as trustee lessee, to transfer, mortgage or sublease a trustee lease subject to the written approval of:- (a) the Minister for a sublease; or (b) otherwise, the chief executive.	Section 58(1) <i>Land Act 1994</i>	Schedule 2 - Limits and Conditions to the Exercising of Powers
Chief Executive Officer	Power to appeal against the Minister's or chief executive's decision to refuse to allow a transfer, mortgage or sublease of a trustee lease.	Section 58(7) <i>Land Act 1994</i>	Schedule 2 - Limits and Conditions to the Exercising of Powers
Chief Executive Officer	Power, as trustee, to issue a trustee permit to use all or part of the trust land.	Section 60(1) <i>Land Act 1994</i>	Schedule 2 - Limits and Conditions to the Exercising of Powers
Chief Executive Officer	Power to lodge a trustee permit in the appropriate register.	Section 60(3) <i>Land Act 1994</i>	Schedule 2 - Limits and Conditions to the Exercising of Powers
Chief Executive Officer	Power to seek consent to group trust land reserved for similar purposes together.	Section 62 <i>Land Act 1994</i>	Schedule 2 - Limits and Conditions to the Exercising of Powers
Chief Executive Officer	Power to seek the Minister's approval for rent from a trustee lease or trustee permit to be applied to costs other than on maintenance and enhancement of the trust land.	Section 63(3) <i>Land Act 1994</i>	Schedule 2 - Limits and Conditions to the Exercising of Powers
Chief Executive Officer	Power, as a relevant person, to apply to the Minister for written authority dispensing with the need to obtain the Minister's or chief executive's approval for relevant leases.	Section 64(1) <i>Land Act 1994</i>	Schedule 2 - Limits and Conditions to the Exercising of Powers
Chief Executive Officer	Power, as a relevant person, to apply for approval to lease, sublease or sub-sublease trust land even if an authority is in force.	Section 64(5) <i>Land Act 1994</i>	Schedule 2 - Limits and Conditions to the Exercising of Powers
Chief Executive Officer	Power, as trustee, to cancel a trustee lease or trustee permit if the lessee or permittee does not comply with the conditions of the lease or permit.	Section 65(1) <i>Land Act 1994</i>	Schedule 2 - Limits and Conditions to the Exercising of Powers

REGISTER OF DELEGATIONS - COUNCIL TO CEO***Land Act 1994***

DELEGATE	DESCRIPTION OF POWER DELEGATED	LEGISLATION	CONDITIONS TO WHICH THE DELEGATION IS SUBJECT
Chief Executive Officer	Power to allow the trustee lessee or trustee permittee to remove the trustee lessee's or trustee permittee's improvements on the land within a reasonable time stated by the trustee.	Section 66(1) <i>Land Act 1994</i>	Schedule 2 - Limits and Conditions to the Exercising of Powers
Chief Executive Officer	Power, as trustee of a deed of grant in trust, to mortgage a deed of grant in trust issued prior the commencement of the <i>Land Act 1994</i> , subject to the Minister's approval under section 67(4).	Section 67(2) <i>Land Act 1994</i>	Schedule 2 - Limits and Conditions to the Exercising of Powers
Chief Executive Officer	Power to mortgage a deed of grant in trust issued after the commencement of the <i>Land Act 1994</i> subject to section 67(3)(a) and (b) and the Minister's approval under section 67(4).	Section 67(3) <i>Land Act 1994</i>	Schedule 2 - Limits and Conditions to the Exercising of Powers
Chief Executive Officer	Power, as trustee of trust land for cemetery purposes, to repair or remove structures, monuments or tombstones from a cemetery on trust land.	Section 80(1) <i>Land Act 1994</i>	Schedule 2 - Limits and Conditions to the Exercising of Powers
Chief Executive Officer	Power to ask the Minister that a cemetery on trust land be closed to further burials.	Section 81(1) <i>Land Act 1994</i>	Schedule 2 - Limits and Conditions to the Exercising of Powers
Chief Executive Officer	Power to ask the Minister to re-open a cemetery previously closed for further burials.	Section 81(4) <i>Land Act 1994</i>	Schedule 2 - Limits and Conditions to the Exercising of Powers
Chief Executive Officer	Power to agree to take on the trusteeship of a cemetery from trustees of the cemetery, and to agree on the terms of the transfer.	Section 82 <i>Land Act 1994</i>	Schedule 2 - Limits and Conditions to the Exercising of Powers
Chief Executive Officer	Power to seek approval from the Minister to exhume a body from a cemetery, in the absence of any local law covering the matter.	Section 83(1) <i>Land Act 1994</i>	Schedule 2 - Limits and Conditions to the Exercising of Powers
Chief Executive Officer	Power to apply to the Minister seeking approval to surrender land granted for an estate in fee simple for some community, public or similar purpose, the land to the State, and for the issue of a deed of grant in trust under this Act for a community or public purpose.	Section 84(1) <i>Land Act 1994</i>	Schedule 2 - Limits and Conditions to the Exercising of Powers
Chief Executive Officer	Power to apply for land to be dedicated as a road for public use.	Section 94(2) <i>Land Act 1994</i>	Schedule 2 - Limits and Conditions to the Exercising of Powers
Chief Executive Officer	Power to apply to the Minister to permanently close a road.	Section 99(1) <i>Land Act 1994</i>	Schedule 2 - Limits and Conditions to the Exercising of Powers
Chief Executive Officer	Power to apply to the Minister to temporarily close a road.	Section 99(3) <i>Land Act 1994</i>	Schedule 2 - Limits and Conditions to the Exercising of Powers

REGISTER OF DELEGATIONS - COUNCIL TO CEO***Land Act 1994***

DELEGATE	DESCRIPTION OF POWER DELEGATED	LEGISLATION	CONDITIONS TO WHICH THE DELEGATION IS SUBJECT
Chief Executive Officer	Power, as an adjoining owner of land who makes an application to permanently close a road pursuant to section 99(1) of the <i>Land Act 1994</i> , to ask that the land be amalgamated with the adjoining owner's adjoining land upon its closure.	Section 99(4) <i>Land Act 1994</i>	Schedule 2 - Limits and Conditions to the Exercising of Powers
Chief Executive Officer	Power to object to a road closure application in response to a public notice.	Section 100 <i>Land Act 1994</i>	Schedule 2 - Limits and Conditions to the Exercising of Powers
Chief Executive Officer	Power, as a road licensee, to surrender all or part of a road licence.	Section 105(3) <i>Land Act 1994</i>	Schedule 2 - Limits and Conditions to the Exercising of Powers
Chief Executive Officer	Power, as registered owner of land, to apply for the simultaneous opening and closing of roads subject to the conditions in section 109A(1)(a), (b) and (c).	Section 109A(1) <i>Land Act 1994</i>	Schedule 2 - Limits and Conditions to the Exercising of Powers
Chief Executive Officer	Power, as registered owner, to ask the Minister to include certain matters in the deed of grant in trust issued under section 358.	Section 109A(2) <i>Land Act 1994</i>	Schedule 2 - Limits and Conditions to the Exercising of Powers
Chief Executive Officer	Power, as registered owner, to appeal against any conditions the Minister imposes under section 420I.	Section 109A(3) <i>Land Act 1994</i>	Schedule 2 - Limits and Conditions to the Exercising of Powers
Chief Executive Officer	Power, as trustee or lessee, to apply for the simultaneous opening or closing of roads subject to section 109B(1)(a), (b) and (c).	Section 109B(1) <i>Land Act 1994</i>	Schedule 2 - Limits and Conditions to the Exercising of Powers
Chief Executive Officer	Power to ask the Minister to include certain matters in the deed of grant in trust issued under section 358 or dedicated as a reserve under section 31A (whichever is applicable).	Section 109B(2) <i>Land Act 1994</i>	Schedule 2 - Limits and Conditions to the Exercising of Powers
Chief Executive Officer	Power, as lessee, to ask that the land in the road being closed be amalgamated in accordance with section 109B(3)(a) or (b) (whichever is applicable).	Section 109B(3) <i>Land Act 1994</i>	Schedule 2 - Limits and Conditions to the Exercising of Powers
Chief Executive Officer	Power, as trustee or lessee, to appeal against any conditions the Minister imposes under section 420I.	Section 109B(4) <i>Land Act 1994</i>	Schedule 2 - Limits and Conditions to the Exercising of Powers
Chief Executive Officer	Power to apply for an interest in land that may be granted without competition.	Section 120A(1) <i>Land Act 1994</i>	Schedule 2 - Limits and Conditions to the Exercising of Powers
Chief Executive Officer	Power, as lessee, to apply to the Minister that a lease be used for additional or fewer purposes.	Section 154 <i>Land Act 1994</i>	Schedule 2 - Limits and Conditions to the Exercising of Powers
Chief Executive Officer	Power, as lessee, to apply for extension of a term lease (40 years).	Section 155A(2) <i>Land Act 1994</i>	Schedule 2 - Limits and Conditions to the Exercising of Powers
Chief Executive Officer	Power, as lessee, to apply for extension of a term lease (50 years).	Section 155B(2) <i>Land Act 1994</i>	Schedule 2 - Limits and Conditions to the Exercising of Powers
Chief Executive Officer	Power, as lessee, to apply for extension of a term lease (75 years).	Section 155BA(2) <i>Land Act 1994</i>	Schedule 2 - Limits and Conditions to the Exercising of Powers

REGISTER OF DELEGATIONS - COUNCIL TO CEO***Land Act 1994***

DELEGATE	DESCRIPTION OF POWER DELEGATED	LEGISLATION	CONDITIONS TO WHICH THE DELEGATION IS SUBJECT
Chief Executive Officer	Power, as lessee, to:- (a) provide the Minister with an improvements report; (b) give the Minister information, or further information, about a building or other structure on the lease land; and (c) give the Minister a report about the condition of the buildings and other structures on the lease land.	Sections 156(2) and (4) <i>Land Act 1994</i>	Schedule 2 - Limits and Conditions to the Exercising of Powers
Chief Executive Officer	Power, as lessee, to within the reasonable period stated in the notice, make written submissions about any matter relevant to the reasons for the chief executive's proposal.	Section 157B(2)(a)(iii) <i>Land Act 1994</i>	Schedule 2 - Limits and Conditions to the Exercising of Powers
Chief Executive Officer	Power, as lessee, to apply for an offer of a new lease (a renewal application).	Section 158 <i>Land Act 1994</i>	Schedule 2 - Limits and Conditions to the Exercising of Powers
Chief Executive Officer	Power, as trustee, to consult with the Chief Executive.	Section 159A(2) <i>Land Act 1994</i>	Schedule 2 - Limits and Conditions to the Exercising of Powers
Chief Executive Officer	Power, as an applicant for a renewal application, to appeal against the chief executive's decision to refuse the renewal application if the only reason for the refusal was that the applicant had not complied with the conditions of the lease.	Section 160(3) <i>Land Act 1994</i>	Schedule 2 - Limits and Conditions to the Exercising of Powers
Chief Executive Officer	Power, as a lessee under a rolling term lease, to apply to the Minister for an extension of the term.	Section 164C(1) <i>Land Act 1994</i>	Schedule 2 - Limits and Conditions to the Exercising of Powers
Chief Executive Officer	Power, as a lessee under a rolling term lease, to appeal to the Minister's refusal of an extension of the term.	Section 164C(7) <i>Land Act 1994</i>	Schedule 2 - Limits and Conditions to the Exercising of Powers
Chief Executive Officer	Power, as lessee, to apply to convert a perpetual lease to freehold land and a term lease to a perpetual lease or to freehold land.	Section 166(1) <i>Land Act 1994</i>	Schedule 2 - Limits and Conditions to the Exercising of Powers
Chief Executive Officer	Power, as applicant for a conversion application, to appeal against the chief executive's decision to refuse the conversion application if the only reason for the refusal was that the applicant had not complied with the conditions of the lease.	Section 168(5) <i>Land Act 1994</i>	Schedule 2 - Limits and Conditions to the Exercising of Powers
Chief Executive Officer	Power, as lessee, to apply for approval to subdivide the lease.	Section 176(1) <i>Land Act 1994</i>	Schedule 2 - Limits and Conditions to the Exercising of Powers
Chief Executive Officer	Power to provide a statement of Council's views on the proposed subdivision.	Section 176(2)(b) <i>Land Act 1994</i>	Schedule 2 - Limits and Conditions to the Exercising of Powers
Chief Executive Officer	Power to appeal against the Minister's decision to refuse an application for approval to subdivide a lease.	Section 176E <i>Land Act 1994</i>	Schedule 2 - Limits and Conditions to the Exercising of Powers

REGISTER OF DELEGATIONS - COUNCIL TO CEO***Land Act 1994***

DELEGATE	DESCRIPTION OF POWER DELEGATED	LEGISLATION	CONDITIONS TO WHICH THE DELEGATION IS SUBJECT
Chief Executive Officer	Power, as lessee of 2 or more leases, to apply to the Minister for approval to amalgamate the leases.	Section 176K(1) <i>Land Act 1994</i>	Schedule 2 - Limits and Conditions to the Exercising of Powers
Chief Executive Officer	Power, as a local government, to prepare a statement of Council's views on the amalgamation of 2 or more leases.	Section 176K(3)(b) <i>Land Act 1994</i>	Schedule 2 - Limits and Conditions to the Exercising of Powers
Chief Executive Officer	Power to give the chief executive an opinion in respect of a proposed road closure.	Section 176N <i>Land Act 1994</i>	Schedule 2 - Limits and Conditions to the Exercising of Powers
Chief Executive Officer	Power to consult with the chief executive regarding the issue of a permit to occupy unallocated State land, a road or a reserve.	Section 177(3) <i>Land Act 1994</i>	Schedule 2 - Limits and Conditions to the Exercising of Powers
Chief Executive Officer	Power to apply for a permit to occupy unallocated State land, a reserve or a road.	Section 177A(1) <i>Land Act 1994</i>	Schedule 2 - Limits and Conditions to the Exercising of Powers
Chief Executive Officer	Power to give notice of an intention to apply for a permit to occupy unallocated State land, a reserve or a road.	Section 177A(2) <i>Land Act 1994</i>	Schedule 2 - Limits and Conditions to the Exercising of Powers
Chief Executive Officer	Power, as an applicant for a permit, to enter an agreement with an adjoining owner about the maintenance of a fence.	Section 179 <i>Land Act 1994</i>	Schedule 2 - Limits and Conditions to the Exercising of Powers
Chief Executive Officer	Power, as a permittee, to surrender a permit to occupy on terms agreed to between the chief executive and the permittee and with the chief executive's written approval.	Section 180(2) <i>Land Act 1994</i>	Schedule 2 - Limits and Conditions to the Exercising of Powers
Chief Executive Officer	Power, as a relevant entity, to apply to surrender or cancel a permit to occupy.	Section 180A <i>Land Act 1994</i>	Schedule 2 - Limits and Conditions to the Exercising of Powers
Chief Executive Officer	Power, as a permittee for a permit that is cancelled or surrendered, to apply to remove the permittee's improvements on the permit land.	Section 180H(1) <i>Land Act 1994</i>	Schedule 2 - Limits and Conditions to the Exercising of Powers
Chief Executive Officer	Power, as a permittee, to remove improvements with the chief executive's written approval.	Section 180H(2) <i>Land Act 1994</i>	Schedule 2 - Limits and Conditions to the Exercising of Powers
Chief Executive Officer	Power, as lessee, licensee or permittee, to give the Minister or chief executive the information asked for about the lease, licence or permit.	Section 201 <i>Land Act 1994</i>	Schedule 2 - Limits and Conditions to the Exercising of Powers
Chief Executive Officer	Power, as lessee, licensee or permittee, to apply to change an imposed condition of the lease, licence or permit.	Section 210 <i>Land Act 1994</i>	Schedule 2 - Limits and Conditions to the Exercising of Powers
Chief Executive Officer	Power to appeal against the Minister's decision to change an imposed condition about the protection and sustainability of the lease land.	Section 212(3) <i>Land Act 1994</i>	Schedule 2 - Limits and Conditions to the Exercising of Powers
Chief Executive Officer	Power to make submissions to the Minister in response to a warning notice.	Section 214A <i>Land Act 1994</i>	Schedule 2 - Limits and Conditions to the Exercising of Powers
Chief Executive Officer	Power, as a lessee or licensee to whom a remedial action notice has been given, to appeal against the decision to give the notice.	Section 214B <i>Land Act 1994</i>	Schedule 2 - Limits and Conditions to the Exercising of Powers

REGISTER OF DELEGATIONS - COUNCIL TO CEO***Land Act 1994***

DELEGATE	DESCRIPTION OF POWER DELEGATED	LEGISLATION	CONDITIONS TO WHICH THE DELEGATION IS SUBJECT
Chief Executive Officer	Power, as a lessee or licensee to whom a remedial action notice has been given, to comply with the notice.	Section 214D <i>Land Act 1994</i>	Schedule 2 - Limits and Conditions to the Exercising of Powers
Chief Executive Officer	Power, as lessee, to appeal against the Minister's decision to reduce the term of, or impose additional conditions on, a lease.	Section 214F(3) <i>Land Act 1994</i>	Schedule 2 - Limits and Conditions to the Exercising of Powers
Chief Executive Officer	Power, as a person who has a lawful interest in the matters listed at section 219(3)(a), (b) and (c), to claim compensation as prescribed by the <i>Acquisition of Land Act 1967</i> .	Section 219(3) <i>Land Act 1994</i>	Schedule 2 - Limits and Conditions to the Exercising of Powers
Chief Executive Officer	Power, as a compensation claimant, to appeal the Minister's decision about the amount of loss, costs and expenses the claimant is entitled to claim.	Section 222(6) <i>Land Act 1994</i>	Schedule 2 - Limits and Conditions to the Exercising of Powers
Chief Executive Officer	Power, as owner of lawful improvements on a lease or part of lease resumed under the division, to claim compensation.	Section 225(2) <i>Land Act 1994</i>	Schedule 2 - Limits and Conditions to the Exercising of Powers
Chief Executive Officer	Power, as lessee, to appeal against the Minister's decision on compensation payable.	Section 226(5) <i>Land Act 1994</i>	Schedule 2 - Limits and Conditions to the Exercising of Powers
Chief Executive Officer	Power, as owner of lawful improvements on all or part of a reservation resumed, to claim compensation.	Section 230(2) <i>Land Act 1994</i>	Schedule 2 - Limits and Conditions to the Exercising of Powers
Chief Executive Officer	Power, as owner, to appeal against the Minister's decision on compensation payable.	Section 232(5) <i>Land Act 1994</i>	Schedule 2 - Limits and Conditions to the Exercising of Powers
Chief Executive Officer	Power, as a relevant local government of a term or a perpetual lease, to appeal against a decision under subsection (2)(b)(iv) to allow an entity other than the relevant local government to sell the lease.	Section 239(4) <i>Land Act 1994</i>	Schedule 2 - Limits and Conditions to the Exercising of Powers
Chief Executive Officer	Power, after receiving a notice under section 235(1) or 238(3), as a lessee of a lease, to apply in writing to the chief executive for permission to sell the lease.	Section 240E(1) <i>Land Act 1994</i>	Schedule 2 - Limits and Conditions to the Exercising of Powers
Chief Executive Officer	Power, as a local government, to apply to the chief executive to sell a lease.	Section 240G <i>Land Act 1994</i>	Schedule 2 - Limits and Conditions to the Exercising of Powers
Chief Executive Officer	Power, as lessee of a forfeited lease, to apply, in writing to the chief executive, to remove the lessee's improvements on the lease.	Section 243(1A) <i>Land Act 1994</i>	Schedule 2 - Limits and Conditions to the Exercising of Powers
Chief Executive Officer	Power, as lessee of a forfeited lease, to remove the improvements with the written approval of the chief executive.	Section 243(1) <i>Land Act 1994</i>	Schedule 2 - Limits and Conditions to the Exercising of Powers

REGISTER OF DELEGATIONS - COUNCIL TO CEO***Land Act 1994***

DELEGATE	DESCRIPTION OF POWER DELEGATED	LEGISLATION	CONDITIONS TO WHICH THE DELEGATION IS SUBJECT
Chief Executive Officer	Power, as a transferor or a person creating the interest, or the transferee or the person in whose favour the interest is to be created, to sign a document transferring a lease, sublease or licence or creating an interest in a lease or sublease.	Section 288(1) <i>Land Act 1994</i>	Schedule 2 - Limits and Conditions to the Exercising of Powers
Chief Executive Officer	Power, as a transferee or the person in whose favour the interest is to be created, to authorise a legal practitioner to sign a document transferring a lease, sublease or licence or creating an interest in a lease or sublease on Council's behalf.	Section 288(1)(b) <i>Land Act 1994</i>	Schedule 2 - Limits and Conditions to the Exercising of Powers
Chief Executive Officer	Power, as applicant, give public notice of the request as required by the registrar of titles.	Section 294(2) <i>Land Act 1994</i>	Schedule 2 - Limits and Conditions to the Exercising of Powers
Chief Executive Officer	Power, as applicant, to satisfy the registrar of titles that the public notice has been given as required by the registrar.	Section 294(4) <i>Land Act 1994</i>	Schedule 2 - Limits and Conditions to the Exercising of Powers
Chief Executive Officer	Power, as a person who receives a requisition notice, to:- (a) give the document or information; and (b) if required by the registrar of titles, verify it by statutory declaration and affidavit.	Section 305(2) <i>Land Act 1994</i>	Schedule 2 - Limits and Conditions to the Exercising of Powers
Chief Executive Officer	Power, as a person who receives a requisition notice, to give the verifying document by giving a signed electronic form of the verifying document by electronic communication.	Section 305A(1) <i>Land Act 1994</i>	Schedule 2 - Limits and Conditions to the Exercising of Powers
Chief Executive Officer	Power, as a person listing in subsection 307(1) to request to borrow a document from the registrar of titles.	Section 307(1) <i>Land Act 1994</i>	Schedule 2 - Limits and Conditions to the Exercising of Powers
Chief Executive Officer	Power, as a person who borrowed a document, to return it to the registrar of titles.	Section 307(2) <i>Land Act 1994</i>	Schedule 2 - Limits and Conditions to the Exercising of Powers
Chief Executive Officer	Power to make a written application to the registrar of titles to permit the applicant to relodge a document that the registrar has permitted to be withdrawn.	Section 308(4) <i>Land Act 1994</i>	Schedule 2 - Limits and Conditions to the Exercising of Powers
Chief Executive Officer	Power to lodge a standard terms document and amend the standard terms document by lodging a further document.	Sections 318 & 319 <i>Land Act 1994</i>	Schedule 2 - Limits and Conditions to the Exercising of Powers
Chief Executive Officer	Power, as a person who has lodged a standard terms document, to ask the registrar of titles to withdraw it.	Section 321(1) <i>Land Act 1994</i>	Schedule 2 - Limits and Conditions to the Exercising of Powers
Chief Executive Officer	Power, as a lessee, licensee or the holder of a sublease, to apply to transfer a lease, sublease or licence under the Act with the approval of the chief executive.	Section 322(3) <i>Land Act 1994</i>	Schedule 2 - Limits and Conditions to the Exercising of Powers

REGISTER OF DELEGATIONS - COUNCIL TO CEO***Land Act 1994***

DELEGATE	DESCRIPTION OF POWER DELEGATED	LEGISLATION	CONDITIONS TO WHICH THE DELEGATION IS SUBJECT
Chief Executive Officer	Power, as a lessee, licensee or the holder of a sublease, to apply to the chief executive to extend the time mentioned in subsection 322(4).	Section 322(5) <i>Land Act 1994</i>	Schedule 2 - Limits and Conditions to the Exercising of Powers
Chief Executive Officer	Power, as a lessee, licensee or the holder of a sublease, to appeal a decision of the chief executive not to grant the transfer of a lease, sublease or licence.	Section 322(8) <i>Land Act 1994</i>	Schedule 2 - Limits and Conditions to the Exercising of Powers
Chief Executive Officer	Power to surrender freehold land on terms agreed between the chief executive and the registered owner and with the chief executive's written approval.	Section 327 <i>Land Act 1994</i>	Schedule 2 - Limits and Conditions to the Exercising of Powers
Chief Executive Officer	Power to surrender a lease or part of a lease on terms agreed between the chief executive and the lessee and with the chief executive's written approval.	Section 327A <i>Land Act 1994</i>	Schedule 2 - Limits and Conditions to the Exercising of Powers
Chief Executive Officer	Power, as a registered owner, to apply in writing to the chief executive to surrender freehold land.	Section 327B <i>Land Act 1994</i>	Schedule 2 - Limits and Conditions to the Exercising of Powers
Chief Executive Officer	Power, as a lessee, to apply in writing to the chief executive to surrender all or part of a lease.	Section 327C(1) <i>Land Act 1994</i>	Schedule 2 - Limits and Conditions to the Exercising of Powers
Chief Executive Officer	Power, as a lessee, to give notice of an intention to apply to any other person with a registered interest in the lease.	Sections 327C(2) and 327C(3) <i>Land Act 1994</i>	Schedule 2 - Limits and Conditions to the Exercising of Powers
Chief Executive Officer	Power, as owner of improvements on a lease that has been surrendered, to apply in writing to the chief executive to remove the owner's improvements on the lease.	Section 327I(1) <i>Land Act 1994</i>	Schedule 2 - Limits and Conditions to the Exercising of Powers
Chief Executive Officer	Power, as owner of improvements on a lease that has been surrendered, to remove the owner's improvements with the chief executive's written approval.	Section 327I(2) <i>Land Act 1994</i>	Schedule 2 - Limits and Conditions to the Exercising of Powers
Chief Executive Officer	Power, as sub-lessee, to give written agreement to the surrender of the sublease.	Section 328(3) <i>Land Act 1994</i>	Schedule 2 - Limits and Conditions to the Exercising of Powers
Chief Executive Officer	Power, as lessee, to give notice of the intention to surrender a lease.	Section 329(1) <i>Land Act 1994</i>	Schedule 2 - Limits and Conditions to the Exercising of Powers
Chief Executive Officer	Power to seek the Minister's approval to sublease a lease issued under the Act.	Sections 332(1) and 332(2) <i>Land Act 1994</i>	Schedule 2 - Limits and Conditions to the Exercising of Powers
Chief Executive Officer	Power to appeal against the Minister's refusal to approve the sublease of a lease issued under the Act.	Section 332(7) <i>Land Act 1994</i>	Schedule 2 - Limits and Conditions to the Exercising of Powers
Chief Executive Officer	Power to seek the Minister's approval to amend a sublease.	Section 336 <i>Land Act 1994</i>	Schedule 2 - Limits and Conditions to the Exercising of Powers
Chief Executive Officer	Power, as a sublessor who under a registered sublease has lawfully re-entered and taken possession, to lodge a request for the registrar of titles to register the re-entry.	Section 339 <i>Land Act 1994</i>	Schedule 2 - Limits and Conditions to the Exercising of Powers

REGISTER OF DELEGATIONS - COUNCIL TO CEO***Land Act 1994***

DELEGATE	DESCRIPTION OF POWER DELEGATED	LEGISLATION	CONDITIONS TO WHICH THE DELEGATION IS SUBJECT
Chief Executive Officer	Power, as party to a sublease, to give another party to the sublease a dispute notice and ask the responder to give information reasonably required for resolving the dispute.	Section 339F <i>Land Act 1994</i>	Schedule 2 - Limits and Conditions to the Exercising of Powers
Chief Executive Officer	Power, as a party to a sublease who has received a dispute notice, to respond to the dispute notice and ask for further information reasonably required for resolving the dispute.	Section 339G <i>Land Act 1994</i>	Schedule 2 - Limits and Conditions to the Exercising of Powers
Chief Executive Officer	Power, as a party to a sublease and where the circumstances of section 339H(1) apply, to attempt to resolve the dispute by mediation.	Section 339H(2) <i>Land Act 1994</i>	Schedule 2 - Limits and Conditions to the Exercising of Powers
Chief Executive Officer	Power, as a party to a sublease and a party to a dispute, to jointly appoint a mediator to mediate the dispute.	Section 339I(1) <i>Land Act 1994</i>	Schedule 2 - Limits and Conditions to the Exercising of Powers
Chief Executive Officer	Power, as a party to a sublease and a party to a dispute, and where the circumstances of section 339I(2) apply, to request the prescribed dispute resolution entity to appoint a mediator to mediate the dispute.	Section 339I(2) <i>Land Act 1994</i>	Schedule 2 - Limits and Conditions to the Exercising of Powers
Chief Executive Officer	Power, as a party to a sublease and a party to a dispute, to agree to a time for the mediation.	Section 339J(1) <i>Land Act 1994</i>	Schedule 2 - Limits and Conditions to the Exercising of Powers
Chief Executive Officer	Power, as a party to a sublease and a party to a dispute, and where the circumstances of section 339J(2) apply, to request the prescribed dispute resolution entity to set a time for the mediation of the dispute.	Section 339J(2) <i>Land Act 1994</i>	Schedule 2 - Limits and Conditions to the Exercising of Powers
Chief Executive Officer	Power, as a party to a sublease and a party to a dispute that is the subject of mediation, to participate in the mediation, agree to adjourn the mediation, and agree to a later time for the mediation.	Section 339K <i>Land Act 1994</i>	Schedule 2 - Limits and Conditions to the Exercising of Powers
Chief Executive Officer	Power, as a party to a sublease and a party to a dispute that is the subject of mediation, to pay Council's share of the mediator's costs of the mediation or otherwise agree with the other parties to the dispute how the costs of the mediator will be paid.	Section 339L <i>Land Act 1994</i>	Schedule 2 - Limits and Conditions to the Exercising of Powers
Chief Executive Officer	Power, as a party to a sublease and a party to a dispute, to jointly appoint an arbitrator to decide the dispute.	Section 339O(1) <i>Land Act 1994</i>	Schedule 2 - Limits and Conditions to the Exercising of Powers
Chief Executive Officer	Power, as a party to a sublease and a party to a dispute, and where the circumstances of section 339O(2) apply, to request the prescribed dispute resolution entity to appoint an arbitrator to decide the dispute.	Section 339O(2) <i>Land Act 1994</i>	Schedule 2 - Limits and Conditions to the Exercising of Powers

REGISTER OF DELEGATIONS - COUNCIL TO CEO***Land Act 1994***

DELEGATE	DESCRIPTION OF POWER DELEGATED	LEGISLATION	CONDITIONS TO WHICH THE DELEGATION IS SUBJECT
Chief Executive Officer	Power, as a party to a sublease and a party to a dispute, to agree to extend the period for the arbitrator to decide the dispute by issuing an award.	Section 339Q(3)(c) <i>Land Act 1994</i>	Schedule 2 - Limits and Conditions to the Exercising of Powers
Chief Executive Officer	Power, as a party to a sublease and a party to a dispute, and where the arbitrator has required, to give an appointed expert access to or copies of any relevant information, documents or other property.	Section 339R(1)(b) <i>Land Act 1994</i>	Schedule 2 - Limits and Conditions to the Exercising of Powers
Chief Executive Officer	Power, as a party to a sublease and a party to a dispute, to request that an appointed expert participate in a hearing.	Section 339R(2) <i>Land Act 1994</i>	Schedule 2 - Limits and Conditions to the Exercising of Powers
Chief Executive Officer	Power, as a party to a sublease and a party to a dispute that has been decided by arbitration, to apply to the Supreme Court to set aside the decision in certain circumstances.	Section 339T(5) <i>Land Act 1994</i>	Schedule 2 - Limits and Conditions to the Exercising of Powers
Chief Executive Officer	Power, as a party to a sublease and a party to a dispute that is the subject of arbitration, to pay Council's share of the arbitration costs or otherwise agree with the other parties to the dispute how the arbitration costs will be paid.	Section 339U <i>Land Act 1994</i>	Schedule 2 - Limits and Conditions to the Exercising of Powers
Chief Executive Officer	Power, as the registered owner or trustee, to surrender land if the description of the land is no longer correct, because of the reasons listed in section 358(1)(a) to (f).	Section 358(1) <i>Land Act 1994</i>	Schedule 2 - Limits and Conditions to the Exercising of Powers
Chief Executive Officer	Power, as registered owner or trustee, to surrender the land contained in the registered owner's deed of grant or trustee's deed of grant in trust if, on resurvey of the land, the boundaries of the land do not agree with the boundaries described in the existing deed or appropriate plan, and no doubt exists about the boundaries of the land, with the written approval of the chief executive.	Section 358(2) <i>Land Act 1994</i>	Schedule 2 - Limits and Conditions to the Exercising of Powers
Chief Executive Officer	Power to apply to amend the description in a freeholding lease if the description of the lease may be amended under section 360(1)(a) or (d).	Section 360C(1) <i>Land Act 1994</i>	Schedule 2 - Limits and Conditions to the Exercising of Powers
Chief Executive Officer	Power to apply to amend the description in a term lease or a perpetual lease, other than a State lease, if the description of the lease may be amended under section 360A(2)(a), (b) or (c).	Section 360C(2) <i>Land Act 1994</i>	Schedule 2 - Limits and Conditions to the Exercising of Powers
Chief Executive Officer	Power to apply to amend the description in a State lease if the description of the lease may be amended under section 360B(1)(a), (b), (c) or (d).	Section 360C(3) <i>Land Act 1994</i>	Schedule 2 - Limits and Conditions to the Exercising of Powers

REGISTER OF DELEGATIONS - COUNCIL TO CEO***Land Act 1994***

DELEGATE	DESCRIPTION OF POWER DELEGATED	LEGISLATION	CONDITIONS TO WHICH THE DELEGATION IS SUBJECT
Chief Executive Officer	Power, as a lessee or a person acting for a lessee, to give notice of an intention to make an application under section 360C to amend the description of a lease.	Section 360D <i>Land Act 1994</i>	Schedule 2 - Limits and Conditions to the Exercising of Powers
Chief Executive Officer	Power to sign the document creating the easement where Council is the owner of the land to be benefitted, the public utility provider or the owner of the land to be burdened.	Section 363(1)(b) <i>Land Act 1994</i>	Schedule 2 - Limits and Conditions to the Exercising of Powers
Chief Executive Officer	Power to transfer a public utility easement to another public utility provider.	Section 369A <i>Land Act 1994</i>	Schedule 2 - Limits and Conditions to the Exercising of Powers
Chief Executive Officer	Power to sign a document surrendering an easement in favour of Council, where Council is one or more of the entities listed in subsections 371(2)(a) to (c).	Section 371(2) <i>Land Act 1994</i>	Schedule 2 - Limits and Conditions to the Exercising of Powers
Chief Executive Officer	Power to apply to the Minister for approval for a public utility easement to continue over unallocated State land when the deed of grant in trust, lease or licence ends or the dedication of the reserve is revoked.	Section 372(2) <i>Land Act 1994</i>	Schedule 2 - Limits and Conditions to the Exercising of Powers
Chief Executive Officer	Power to apply to the Minister for approval for a public utility easement to continue over unallocated State land when the freehold land is surrendered.	Section 372(5) <i>Land Act 1994</i>	Schedule 2 - Limits and Conditions to the Exercising of Powers
Chief Executive Officer	Power, as the trustee, lessee or sublessee of nonfreehold land the subject of a trust, lease or sublease, to consent to the creation of a covenant on the land.	Section 373A <i>Land Act 1994</i>	Schedule 2 - Limits and Conditions to the Exercising of Powers
Chief Executive Officer	Power, as covenantee, to sign a document wholly or partly discharging the covenant.	Section 373D(2) <i>Land Act 1994</i>	Schedule 2 - Limits and Conditions to the Exercising of Powers
Chief Executive Officer	Power, as a holder of a registered interest in the land whose interest may be affected by the proposed carbon abatement interest, to consent to the proposed grant.	Section 373U(c) <i>Land Act 1994</i>	Schedule 2 - Limits and Conditions to the Exercising of Powers
Chief Executive Officer	Power, as caveator, to sign the caveat.	Section 389C <i>Land Act 1994</i>	Schedule 2 - Limits and Conditions to the Exercising of Powers
Chief Executive Officer	Power, as an offeree, to apply for an extension.	Section 403R(3) <i>Land Act 1994</i>	Schedule 2 - Limits and Conditions to the Exercising of Powers
Chief Executive Officer	Power, as trustee of trust land, or as a lessee, licensee or permittee to start a proceeding in the Magistrates Court for unlawful occupation or trespass of the trust land, or a lease, licence or permit.	Section 415 <i>Land Act 1994</i>	Schedule 2 - Limits and Conditions to the Exercising of Powers
Chief Executive Officer	Power to make a submission in response to a notice received under the Act about a proposed application.	Section 420CB <i>Land Act 1994</i>	Schedule 2 - Limits and Conditions to the Exercising of Powers
Chief Executive Officer	Power to respond to a request from the Chief Executive for information listed in sections 420E(1)(a) and 420E(1)(b).	Section 420E <i>Land Act 1994</i>	Schedule 2 - Limits and Conditions to the Exercising of Powers

REGISTER OF DELEGATIONS - COUNCIL TO CEO***Land Act 1994***

DELEGATE	DESCRIPTION OF POWER DELEGATED	LEGISLATION	CONDITIONS TO WHICH THE DELEGATION IS SUBJECT
Chief Executive Officer	Power to apply to the Minister for a review of a decision.	Section 423 <i>Land Act 1994</i>	Schedule 2 - Limits and Conditions to the Exercising of Powers
Chief Executive Officer	Power to appeal to the Court against a decision.	Section 427 <i>Land Act 1994</i>	Schedule 2 - Limits and Conditions to the Exercising of Powers
Chief Executive Officer	Power to consult with the Minister about whether Council wishes to be the manager of a declared beach area. NB. this power only applies to the proposed easements A, B and C on SP143259 situated in lots 69, 71 and 72 on plan FD395, which are in the Gladstone Regional Council area (see section 79 of the <i>Land Regulation 2020</i>).	Section 431V(2) <i>Land Act 1994</i>	Schedule 2 - Limits and Conditions to the Exercising of Powers
Chief Executive Officer	Power to consult with the public and the owner of the lot about the use conditions to be contained in a local law applying to a declared beach area. NB. this power only applies to the proposed easements A, B and C on SP143259 situated in lots 69, 71 and 72 on plan FD395, which are in the Gladstone Regional Council area (see section 79 of the <i>Land Regulation 2020</i>).	Section 431V(3) <i>Land Act 1994</i>	Schedule 2 - Limits and Conditions to the Exercising of Powers
Chief Executive Officer	Power, as an interested person and owner of adjacent land, and where the circumstances of section 431ZG(1) apply, to give the chief executive written notice of the damage.	Section 431ZG <i>Land Act 1994</i>	Schedule 2 - Limits and Conditions to the Exercising of Powers
Chief Executive Officer	Power, as an interested person and owner of adjacent land, and where the circumstances of section 431ZH(1) apply, to enter a remediation agreement with the chief executive.	Section 431ZH(2) <i>Land Act 1994</i>	Schedule 2 - Limits and Conditions to the Exercising of Powers
Chief Executive Officer	Power, as an interested person and owner of adjacent land, and where the circumstances of section 431ZH(1) apply and a remediation agreement has not been made, to apply to the court to decide what remediation action, if any, will be taken.	Section 431ZH(5) <i>Land Act 1994</i>	Schedule 2 - Limits and Conditions to the Exercising of Powers
Chief Executive Officer	Power, as licensee, to surrender all or part of an occupation licence, on terms agreed to between the Minister and the licensee and with the Minister's written approval.	Section 481A <i>Land Act 1994</i>	Schedule 2 - Limits and Conditions to the Exercising of Powers
Chief Executive Officer	Power, as a public utility provider or a licensee to apply to cancel or surrender all or part of an occupation licence.	Section 481B(1) and 481B(2) <i>Land Act 1994</i>	Schedule 2 - Limits and Conditions to the Exercising of Powers
Chief Executive Officer	Power, to give notice of an intention to, as a public utility provider or a licensee, apply to cancel or surrender all or part of an occupation licence.	Section 481B(4) and 481B(5) <i>Land Act 1994</i>	Schedule 2 - Limits and Conditions to the Exercising of Powers

REGISTER OF DELEGATIONS - COUNCIL TO CEO

Land Act 1994

DELEGATE	DESCRIPTION OF POWER DELEGATED	LEGISLATION	CONDITIONS TO WHICH THE DELEGATION IS SUBJECT
Chief Executive Officer	Power, as a licensee of an occupation licence that is cancelled or surrendered absolutely, to apply to remove the licensee's improvements on the licence.	Section 481J(1) <i>Land Act 1994</i>	Schedule 2 - Limits and Conditions to the Exercising of Powers
Chief Executive Officer	Power, as a licensee, to remove the licensee's improvements on the licence with the written approval of the Minister.	Section 481J(2) <i>Land Act 1994</i>	Schedule 2 - Limits and Conditions to the Exercising of Powers
Chief Executive Officer	Power, as licensee of an occupation licence, to carry out improvements or development work on the licence only with the Minister's written approval.	Section 482 <i>Land Act 1994</i>	Schedule 2 - Limits and Conditions to the Exercising of Powers
Chief Executive Officer	Power, as a local government, to apply to exchange the conditional deed for a reserve or deed of grant in trust with the local government as trustee or a lease granted under the <i>Land Act 1994</i> .	Section 492(1) <i>Land Act 1994</i>	Schedule 2 - Limits and Conditions to the Exercising of Powers
Chief Executive Officer	Power to agree to an allocation or dedication of land from the State, where the land has become an asset of the State by virtue of section 231 (repealed) of the <i>Transport Infrastructure Act 1994</i> .	Section 505(2) <i>Land Act 1994</i>	Schedule 2 - Limits and Conditions to the Exercising of Powers

REGISTER OF DELEGATIONS - COUNCIL TO CEO***Land Regulation 2020***

DELEGATE	DESCRIPTION OF POWER DELEGATED	LEGISLATION	CONDITIONS TO WHICH THE DELEGATION IS SUBJECT
Chief Executive Officer	Power, as trustee, to:- (a) give a public notice of the decision to adopt the model by-law; and (b) notify the chief executive. NB. for the avoidance of doubt, this section does not include the power to adopt the model by-law.	Section 4(3) <i>Land Regulation 2020</i>	Schedule 2 - Limits and Conditions to the Exercising of Powers
Chief Executive Officer	Power, as trustee, while the model by-law has effect, to keep a copy of the public notice available for inspection free of charge.	Section 4(6) <i>Land Regulation 2020</i>	Schedule 2 - Limits and Conditions to the Exercising of Powers
Chief Executive Officer	Power, as lessee, to appeal against the purchase price decision.	Section 19(2) <i>Land Regulation 2020</i>	Schedule 2 - Limits and Conditions to the Exercising of Powers
Chief Executive Officer	Power, as prospective lessee or licensee, to appeal against the rental category decision.	Section 31(4) <i>Land Regulation 2020</i>	Schedule 2 - Limits and Conditions to the Exercising of Powers
Chief Executive Officer	Power, as prospective permittee, to appeal against the rental category decision.	Section 32(3) <i>Land Regulation 2020</i>	Schedule 2 - Limits and Conditions to the Exercising of Powers
Chief Executive Officer	Power, as a tenure holder, to pay the rent or instalments for the tenure when and where required under Part 5, Division 5.	Section 48(1) <i>Land Regulation 2020</i>	Schedule 2 - Limits and Conditions to the Exercising of Powers
Chief Executive Officer	Power, as a tenure holder in the circumstances set out in subsection 60(1), to apply to the Minister for a deferral of all or part of the rent or instalments payable for the tenure.	Section 60(2) <i>Land Regulation 2020</i>	Schedule 2 - Limits and Conditions to the Exercising of Powers
Chief Executive Officer	Power, as a tenure holder who has lodged an application under subsection 60(2), to give the Minister any further information needed to help decide the application.	Section 60(4) <i>Land Regulation 2020</i>	Schedule 2 - Limits and Conditions to the Exercising of Powers
Chief Executive Officer	Power, as a tenure holder in the circumstances set out in subsections 65(1) and (2), to pay the penalty interest.	Sections 65(3) and (4) <i>Land Regulation 2020</i>	Schedule 2 - Limits and Conditions to the Exercising of Powers
Chief Executive Officer	Power, as the manager of a declared beach area, to temporarily close the declared beach area or a part of the declared beach area. NB. this power only applies to the proposed easements A, B and C on SP143259 situated in lots 69, 71 and 72 on plan FD395, which are in the Gladstone Regional Council area.	Section 85(1) <i>Land Regulation 2020</i>	Schedule 2 - Limits and Conditions to the Exercising of Powers
Chief Executive Officer	Power, as the manager of a declared beach area, to allow a person to access the closed area. NB. this power only applies to the proposed easements A, B and C on SP143259 situated in lots 69, 71 and 72 on plan FD395, which are in the Gladstone Regional Council area.	Section 85(2) <i>Land Regulation 2020</i>	Schedule 2 - Limits and Conditions to the Exercising of Powers

REGISTER OF DELEGATIONS - COUNCIL TO CEO***Land Title Act 1994***

DELEGATE	DESCRIPTION OF POWER DELEGATED	LEGISLATION	CONDITIONS TO WHICH THE DELEGATION IS SUBJECT
Chief Executive Officer	Power, as a person served with a written notice by the registrar, to give public notice of a request listed in subsection (1) and to satisfy the registrar that the public notification has been given.	Section 18 <i>Land Title Act 1994</i>	Schedule 2 - Limits and Conditions to the Exercising of Powers
Chief Executive Officer	Power to undertake the searches and obtain copies of the documents described in section 35(1)	Section 35(1) <i>Land Title Act 1994</i>	Schedule 2 - Limits and Conditions to the Exercising of Powers
Chief Executive Officer	Power, as the registered owner, to agree to a plan of subdivision and dedicating the public use land	Section 50(1)(b) <i>Land Title Act 1994</i>	Schedule 2 - Limits and Conditions to the Exercising of Powers
Chief Executive Officer	Power, as the relevant planning body, to approve a plan of subdivision	Section 50(1)(h) <i>Land Title Act 1994</i>	Schedule 2 - Limits and Conditions to the Exercising of Powers
Chief Executive Officer	Power, as the registered proprietor whose interests are affected by the plan, to consent to a plan of subdivision	Section 50(1)(j) <i>Land Title Act 1994</i>	Schedule 2 - Limits and Conditions to the Exercising of Powers
Chief Executive Officer	Power, as the registered owner of a lot, to dedicate the lot as a road for public use	Section 54(1) <i>Land Title Act 1994</i>	Schedule 2 - Limits and Conditions to the Exercising of Powers
Chief Executive Officer	Power, as the relevant planning body, to approve a dedication notice to dedicate a lot as a road for public use	Section 54(3) <i>Land Title Act 1994</i>	Schedule 2 - Limits and Conditions to the Exercising of Powers
Chief Executive Officer	Power, as the registered owner, to sign a building management statement for registration	Section 54B(1) <i>Land Title Act 1994</i>	Schedule 2 - Limits and Conditions to the Exercising of Powers
Chief Executive Officer	Power, as the registered owner, to sign an instrument of amendment for a building management statement	Section 54E(2) <i>Land Title Act 1994</i>	Schedule 2 - Limits and Conditions to the Exercising of Powers
Chief Executive Officer	Power, as the registered owner of all lots to which a building management statement applies, to ask the registrar to extinguish the building management statement.	Section 54G <i>Land Title Act 1994</i>	Schedule 2 - Limits and Conditions to the Exercising of Powers
Chief Executive Officer	Power, as the registered owner, to sign an instrument of extinguishment or partial extinguishment for a building management statement.	Section 54H(3) <i>Land Title Act 1994</i>	Schedule 2 - Limits and Conditions to the Exercising of Powers
Chief Executive Officer	Power, as the registered owner of a lot with two or more registered owners, to request the registrar create a separate indefeasible title for the interest of each owner.	Section 57 <i>Land Title Act 1994</i>	Schedule 2 - Limits and Conditions to the Exercising of Powers
Chief Executive Officer	Power, as a registered owner subject to a joint tenancy, to unilaterally sever the joint tenancy.	Section 59(1) <i>Land Title Act 1994</i>	Schedule 2 - Limits and Conditions to the Exercising of Powers
Chief Executive Officer	Power, as a registered owner subject to a joint tenancy, to give notice of the severing of the joint tenancy in the way prescribed by subsection (2).	Section 59(2) <i>Land Title Act 1994</i>	Schedule 2 - Limits and Conditions to the Exercising of Powers
Chief Executive Officer	Power to register an instrument of transfer for the transfer of a lot or interest to or from Council.	Section 60(1) <i>Land Title Act 1994</i>	Schedule 2 - Limits and Conditions to the Exercising of Powers
Chief Executive Officer	Power to register an instrument of lease for the lease of a lot, or part of a lot, to or from Council.	Section 64 <i>Land Title Act 1994</i>	Schedule 2 - Limits and Conditions to the Exercising of Powers

REGISTER OF DELEGATIONS - COUNCIL TO CEO***Land Title Act 1994***

DELEGATE	DESCRIPTION OF POWER DELEGATED	LEGISLATION	CONDITIONS TO WHICH THE DELEGATION IS SUBJECT
Chief Executive Officer	Power to register an instrument of amendment of a lease to or from Council.	Section 67(1) <i>Land Title Act 1994</i>	Schedule 2 - Limits and Conditions to the Exercising of Powers
Chief Executive Officer	Power, as the relevant local government, to approve the instrument of lease where it is for reconfiguring a lot within the meaning of the <i>Planning Act 2016</i> .	Section 65(3A) <i>Land Title Act 1994</i>	Schedule 2 - Limits and Conditions to the Exercising of Powers
Chief Executive Officer	Power, as a lessor under a registered lease who has lawfully re-entered and taken possession under the lease, to lodge a request for the registrar to register the re-entry.	Section 68(1) <i>Land Title Act 1994</i>	Schedule 2 - Limits and Conditions to the Exercising of Powers
Chief Executive Officer	Power, as a lessor or lessee under a registered lease, to execute and register an instrument of surrender of the lease.	Section 69(1) <i>Land Title Act 1994</i>	Schedule 2 - Limits and Conditions to the Exercising of Powers
Chief Executive Officer	Power, as a sublessee, to consent to the surrender of the lease.	Section 69(2) <i>Land Title Act 1994</i>	Schedule 2 - Limits and Conditions to the Exercising of Powers
Chief Executive Officer	Power, as a lessor or lessee under a registered lease, to give written notice of the surrender of the lease to every registered mortgagee and registered sublessee.	Section 69(3) <i>Land Title Act 1994</i>	Schedule 2 - Limits and Conditions to the Exercising of Powers
Chief Executive Officer	Power to register an instrument of easement benefiting or burdening land owned by Council.	Section 82(1) <i>Land Title Act 1994</i>	Schedule 2 - Limits and Conditions to the Exercising of Powers
Chief Executive Officer	Power, as the registered owner, lessee, person entitled to the land or public utility provider, to sign an instrument of easement for particular easements.	Section 83(1)(b) <i>Land Title Act 1994</i>	Schedule 2 - Limits and Conditions to the Exercising of Powers
Chief Executive Officer	Power, as the relevant local government, to approve the plan of survey for the creation of an easement giving access to a lot from a constructed road where it is the reconfiguring of a lot under the <i>Planning Act 2016</i> .	Section 83(2) <i>Land Title Act 1994</i>	Schedule 2 - Limits and Conditions to the Exercising of Powers
Chief Executive Officer	Power, as the registered owner of a lot burdened by an easement in favour of a public utility provider that is not a public thoroughfare easement, to recover from the public utility provider a reasonable contribution towards the cost of keeping the part of the lot affected by the easement in a condition appropriate for enjoyment of the easement.	Section 85B(2) <i>Land Title Act 1994</i>	Schedule 2 - Limits and Conditions to the Exercising of Powers
Chief Executive Officer	Power, as the registered owner of the lot benefited and the lot burdened by an easement, to ask the registrar to extinguish the easement.	Section 87 <i>Land Title Act 1994</i>	Schedule 2 - Limits and Conditions to the Exercising of Powers
Chief Executive Officer	Power to register an instrument of surrender of an easement benefiting or burdening land owned by Council.	Section 90(1) <i>Land Title Act 1994</i>	Schedule 2 - Limits and Conditions to the Exercising of Powers
Chief Executive Officer	Power to sign an instrument of surrender of an easement.	Section 90(2) <i>Land Title Act 1994</i>	Schedule 2 - Limits and Conditions to the Exercising of Powers

REGISTER OF DELEGATIONS - COUNCIL TO CEO***Land Title Act 1994***

DELEGATE	DESCRIPTION OF POWER DELEGATED	LEGISLATION	CONDITIONS TO WHICH THE DELEGATION IS SUBJECT
Chief Executive Officer	Power, as a lessee or sublessee of a lot benefited by an easement, to consent to surrender of the easement.	Section 90(3) <i>Land Title Act 1994</i>	Schedule 2 - Limits and Conditions to the Exercising of Powers
Chief Executive Officer	Power to register an instrument of amendment of an easement benefiting or burdening land owned by Council.	Section 91(1) <i>Land Title Act 1994</i>	Schedule 2 - Limits and Conditions to the Exercising of Powers
Chief Executive Officer	Power, as a local government and covenantee, to register an instrument of covenant.	Section 97A <i>Land Title Act 1994</i>	Schedule 2 - Limits and Conditions to the Exercising of Powers
Chief Executive Officer	Power, as a local government and covenantee, to register an instrument of amendment of a covenant.	Section 97C <i>Land Title Act 1994</i>	Schedule 2 - Limits and Conditions to the Exercising of Powers
Chief Executive Officer	Power, as a local government and covenantee, to sign and register an instrument of surrender of a covenant.	Section 97D <i>Land Title Act 1994</i>	Schedule 2 - Limits and Conditions to the Exercising of Powers
Chief Executive Officer	Power to register an instrument of profit a prendre benefiting or burdening land owned by Council.	Section 97E <i>Land Title Act 1994</i>	Schedule 2 - Limits and Conditions to the Exercising of Powers
Chief Executive Officer	Power, as the registered owner of the lot benefited and the lot burdened by a profit a prendre, to ask the registrar to extinguish the profit a prendre.	Section 97I <i>Land Title Act 1994</i>	Schedule 2 - Limits and Conditions to the Exercising of Powers
Chief Executive Officer	Power to register an instrument of amendment of a profit a prendre benefiting or burdening land owned by Council.	Section 97K <i>Land Title Act 1994</i>	Schedule 2 - Limits and Conditions to the Exercising of Powers
Chief Executive Officer	Power to register an instrument of release of a profit a prendre benefiting or burdening land owned by Council	Section 97L <i>Land Title Act 1994</i>	Schedule 2 - Limits and Conditions to the Exercising of Powers
Chief Executive Officer	Power to register instrument of carbon abatement interest for a lot owned by Council or over which Council has an interest.	Section 97O <i>Land Title Act 1994</i>	Schedule 2 - Limits and Conditions to the Exercising of Powers
Chief Executive Officer	Power, as a holder of a registered interest in land affected by a proposed grant of a carbon abatement interest, to consent to the proposed grant.	Section 97P(c) <i>Land Title Act 1994</i>	Schedule 2 - Limits and Conditions to the Exercising of Powers
Chief Executive Officer	Power to register instrument of amendment of a carbon abatement interest for a lot owned by Council or over which Council has an interest.	Section 97S(1) <i>Land Title Act 1994</i>	Schedule 2 - Limits and Conditions to the Exercising of Powers
Chief Executive Officer	Power to register instrument of surrender of a carbon abatement interest for a lot owned by Council or over which Council has an interest.	Section 97U(1) <i>Land Title Act 1994</i>	Schedule 2 - Limits and Conditions to the Exercising of Powers
Chief Executive Officer	Power to apply to be registered as owner of a lot as an adverse possessor.	Section 99(1) <i>Land Title Act 1994</i>	Schedule 2 - Limits and Conditions to the Exercising of Powers
Chief Executive Officer	Power to withdraw an application to be registered as owner of a lot as an adverse possessor and request that all documents lodged in support of the claim be returned.	Section 100 <i>Land Title Act 1994</i>	Schedule 2 - Limits and Conditions to the Exercising of Powers
Chief Executive Officer	Power, as a person claiming an interest in a lot the subject of an adverse possession claim, to lodge a caveat.	Section 104 <i>Land Title Act 1994</i>	Schedule 2 - Limits and Conditions to the Exercising of Powers

REGISTER OF DELEGATIONS - COUNCIL TO CEO***Land Title Act 1994***

DELEGATE	DESCRIPTION OF POWER DELEGATED	LEGISLATION	CONDITIONS TO WHICH THE DELEGATION IS SUBJECT
Chief Executive Officer	Power, as a caveator given a written notice under subsection (1), to:- (a) start a proceeding in the Supreme Court to recover the lot; and (b) give written notice, in the way the registrar requires, to the registrar that the proceeding has started.	Section106(2) <i>Land Title Act 1994</i>	Schedule 2 - Limits and Conditions to the Exercising of Powers
Chief Executive Officer	Power, as a caveator that does not agree to the registration of the applicant for a lesser interest in the lot, to:- (a) start a proceeding in the Supreme Court to recover the lot; and (b) give written notice, in the way the registrar requires, to the registrar that the proceeding has started.	Sections107(2) and (3) <i>Land Title Act 1994</i>	Schedule 2 - Limits and Conditions to the Exercising of Powers
Chief Executive Officer	Power, as an applicant, to sign the plan of subdivision as if the applicant were the registered owner of the relevant lot.	Section108A <i>Land Title Act 1994</i>	Schedule 2 - Limits and Conditions to the Exercising of Powers
Chief Executive Officer	Power, as the registered owner holding the interest in the lot as trustee, to lodge an instrument of transfer to register the interest as being held as trustee.	Section 110(1) <i>Land Title Act 1994</i>	Schedule 2 - Limits and Conditions to the Exercising of Powers
Chief Executive Officer	Power, as a person who is beneficially entitled under a will to a lot or an interest in a lot of a deceased registered proprietor, to apply to the registrar to be registered as proprietor of the lot.	Section 112(1) <i>Land Title Act 1994</i>	Schedule 2 - Limits and Conditions to the Exercising of Powers
Chief Executive Officer	Power, as a person mentioned in section 114(1), to apply to the Supreme Court for an order to be registered as proprietor of the lot.	Section 114(2) <i>Land Title Act 1994</i>	Schedule 2 - Limits and Conditions to the Exercising of Powers
Chief Executive Officer	Power to lodge a caveat.	Section 122 <i>Land Title Act 1994</i>	Schedule 2 - Limits and Conditions to the Exercising of Powers
Chief Executive Officer	Power to withdraw a caveat.	Section 125 <i>Land Title Act 1994</i>	Schedule 2 - Limits and Conditions to the Exercising of Powers
Chief Executive Officer	Power, as a caveatee, to serve on the caveator a notice requiring the caveator to start a proceeding in a court of competent jurisdiction to establish the interest claimed under the caveat and to notify the registrar of service of the notice.	Sections 126(2) and (3) <i>Land Title Act 1994</i>	Schedule 2 - Limits and Conditions to the Exercising of Powers

REGISTER OF DELEGATIONS - COUNCIL TO CEO***Land Title Act 1994***

DELEGATE	DESCRIPTION OF POWER DELEGATED	LEGISLATION	CONDITIONS TO WHICH THE DELEGATION IS SUBJECT
Chief Executive Officer	Power, as a caveator served with a notice under subsection (2), to:- (a) start a proceeding in a court of competent jurisdiction to establish the interest claimed under the caveat; and (b) notify the registrar that a proceeding has been started and the identity of the proceeding.	Section 126(4) <i>Land Title Act 1994</i>	Schedule 2 - Limits and Conditions to the Exercising of Powers
Chief Executive Officer	Power, as a caveatee, to apply to the Supreme Court for an order that a caveat be removed.	Section 127(1) <i>Land Title Act 1994</i>	Schedule 2 - Limits and Conditions to the Exercising of Powers
Chief Executive Officer	Power to lodge a request to cancel a caveat.	Section 128(1) <i>Land Title Act 1994</i>	Schedule 2 - Limits and Conditions to the Exercising of Powers
Chief Executive Officer	Power to seek the leave of a court of competent jurisdiction to lodge a further caveat.	Section 129(2) <i>Land Title Act 1994</i>	Schedule 2 - Limits and Conditions to the Exercising of Powers
Chief Executive Officer	Power to deposit a priority notice for a lot.	Section 139(1) <i>Land Title Act 1994</i>	Schedule 2 - Limits and Conditions to the Exercising of Powers
Chief Executive Officer	Power to deposit a request to extend a priority notice.	Section 141(1) <i>Land Title Act 1994</i>	Schedule 2 - Limits and Conditions to the Exercising of Powers
Chief Executive Officer	Power to deposit a request to withdraw a priority notice.	Section 143(1) <i>Land Title Act 1994</i>	Schedule 2 - Limits and Conditions to the Exercising of Powers
Chief Executive Officer	Power, as an affected person for a lot to which a priority notice applies, to apply to the Supreme Court for an order that the priority notice be removed.	Section 144(1) <i>Land Title Act 1994</i>	Schedule 2 - Limits and Conditions to the Exercising of Powers
Chief Executive Officer	Power to deposit a request to cancel a priority notice.	Section 145(1)(a) <i>Land Title Act 1994</i>	Schedule 2 - Limits and Conditions to the Exercising of Powers
Chief Executive Officer	Power, as the depositor of a priority notice, to request a correction to the priority notice.	Section 149(1) <i>Land Title Act 1994</i>	Schedule 2 - Limits and Conditions to the Exercising of Powers
Chief Executive Officer	Power to comply with a requisition given to Council by the registrar.	Section 156(3) <i>Land Title Act 1994</i>	Schedule 2 - Limits and Conditions to the Exercising of Powers
Chief Executive Officer	Power to apply to the registrar to relodge an instrument that the registrar has permitted to be withdrawn.	Section 159(4) <i>Land Title Act 1994</i>	Schedule 2 - Limits and Conditions to the Exercising of Powers
Chief Executive Officer	Power to comply with a requirement of the registrar to deposit an instrument for correction or cancellation.	Section 160 <i>Land Title Act 1994</i>	Schedule 2 - Limits and Conditions to the Exercising of Powers
Chief Executive Officer	Power to comply with a requirement of the registrar to lodge a plan of survey for the lot.	Section 165 <i>Land Title Act 1994</i>	Schedule 2 - Limits and Conditions to the Exercising of Powers
Chief Executive Officer	Power to lodge a standard terms document and amend a standard terms document on Council's behalf.	Section 169(1) <i>Land Title Act 1994</i>	Schedule 2 - Limits and Conditions to the Exercising of Powers
Chief Executive Officer	Power to request the registrar to withdraw a standard terms document on Council's behalf	Section 172(1) <i>Land Title Act 1994</i>	Schedule 2 - Limits and Conditions to the Exercising of Powers

REGISTER OF DELEGATIONS - COUNCIL TO CEO

Land Title Act 1994

DELEGATE	DESCRIPTION OF POWER DELEGATED	LEGISLATION	CONDITIONS TO WHICH THE DELEGATION IS SUBJECT
Chief Executive Officer	Power, as a person affected by a correction, to apply to the Supreme Court for an order that the correction be amended or set aside.	Section 186(2) <i>Land Title Act 1994</i>	Schedule 2 - Limits and Conditions to the Exercising of Powers
Chief Executive Officer	Power, as a person with an entitlement to compensation under section 188 or 188A, to apply to the Supreme Court for an order:- (a) for compensation to be paid by the State; (b) directing the registrar to take stated action.	Section 188B(1) <i>Land Title Act 1994</i>	Schedule 2 - Limits and Conditions to the Exercising of Powers

REGISTER OF DELEGATIONS - COUNCIL TO CEO

Land Valuation Act 2010

DELEGATE	DESCRIPTION OF POWER DELEGATED	LEGISLATION	CONDITIONS TO WHICH THE DELEGATION IS SUBJECT
Chief Executive Officer	Power to consult with the valuer-general about a proposed decision not to make an annual valuation of land.	Section 74 <i>Land Valuation Act 2010</i>	Schedule 2 - Limits and Conditions to the Exercising of Powers
Chief Executive Officer	Power to ask the valuer-general to assess the value of land or personal property and pay the fee prescribed under a regulation.	Section 209(1) <i>Land Valuation Act 2010</i>	Schedule 2 - Limits and Conditions to the Exercising of Powers
Chief Executive Officer	Power to give the valuer-general valuation-related documents, information about a sale or proposed sale of land for unpaid rates and information about all land Council acquires or disposes of.	Section 244 <i>Land Valuation Act 2010</i>	Schedule 2 - Limits and Conditions to the Exercising of Powers

REGISTER OF DELEGATIONS - COUNCIL TO CEO

Libraries Act 1988

DELEGATE	DESCRIPTION OF POWER DELEGATED	LEGISLATION	CONDITIONS TO WHICH THE DELEGATION IS SUBJECT
Chief Executive Officer	Power to establish, maintain and conduct a library facility.	Section 54 <i>Libraries Act 1988</i>	Schedule 2 - Limits and Conditions to the Exercising of Powers
Chief Executive Officer	Power to appoint a library committee.	Section 55(1) <i>Libraries Act 1988</i>	Schedule 2 - Limits and Conditions to the Exercising of Powers

REGISTER OF DELEGATIONS - COUNCIL TO CEO***Liquor Act 1992***

DELEGATE	DESCRIPTION OF POWER DELEGATED	LEGISLATION	CONDITIONS TO WHICH THE DELEGATION IS SUBJECT
Chief Executive Officer	Power to apply, as provided under the QCAT Act, to the tribunal for a review of a decision of a commissioner.	Section 30 <i>Liquor Act 1992</i>	Schedule 2 - Limits and Conditions to the Exercising of Powers
Chief Executive Officer	Power to apply appeal a decision of the tribunal to the Court of Appeal.	Section 35 <i>Liquor Act 1992</i>	Schedule 2 - Limits and Conditions to the Exercising of Powers
Chief Executive Officer	Power to consent to the making of an application for an adult entertainment permit or to abstain from consenting to the application.	Section 105B <i>Liquor Act 1992</i>	Schedule 2 - Limits and Conditions to the Exercising of Powers
Chief Executive Officer	Power to make comments in regard to the grant of an adult entertainment permit.	Section 107D(2) <i>Liquor Act 1992</i>	Schedule 2 - Limits and Conditions to the Exercising of Powers
Chief Executive Officer	Power to raise a matter and make comment to the chief executive, where Council is consulted in relation to an application for an extended hours permit.	Section 110(4)(a) <i>Liquor Act 1992</i>	Schedule 2 - Limits and Conditions to the Exercising of Powers
Chief Executive Officer	Power to: (a) comment on the reasonable requirements of the public in the locality; or (b) object in respect of the grant of a relevant application.	Section 117(2) <i>Liquor Act 1992</i>	Schedule 2 - Limits and Conditions to the Exercising of Powers
Chief Executive Officer	Power to comment about an application relating to a restricted area.	Section 117A <i>Liquor Act 1992</i>	Schedule 2 - Limits and Conditions to the Exercising of Powers
Chief Executive Officer	Power to make a submission about an application which requires a notice to be published under section 118 and a community impact statement to be given under section 116.	Section 118A <i>Liquor Act 1992</i>	Schedule 2 - Limits and Conditions to the Exercising of Powers
Chief Executive Officer	Power to designate a "public place" as a "designated area", for the purposes of permitting the consumption of liquor, and power to set the period or times during which the designation will have effect.	Section 173C(1) and (2) <i>Liquor Act 1992</i>	Schedule 2 - Limits and Conditions to the Exercising of Powers
Chief Executive Officer	Power to advertise the designation made under section 173C(1), and power to erect signs advising of the designation, the period and times of the designation.	Section 173D(1) and (3) <i>Liquor Act 1992</i>	Schedule 2 - Limits and Conditions to the Exercising of Powers
Chief Executive Officer	Power to repeal or amend the designation under section 173C, and power to advertise the repeal or amendment; erect signs that the designation has been amended; or remove signs if the designation has been repealed	Section 173E (1) and (3) <i>Liquor Act 1992</i>	Schedule 2 - Limits and Conditions to the Exercising of Powers
Chief Executive Officer	Power to display a notice regarding a designation at or near each entrance to a place within a restricted area.	Section 173M(1) <i>Liquor Act 1992</i>	Schedule 2 - Limits and Conditions to the Exercising of Powers

REGISTER OF DELEGATIONS - COUNCIL TO CEO

Liquor Act 1992

DELEGATE	DESCRIPTION OF POWER DELEGATED	LEGISLATION	CONDITIONS TO WHICH THE DELEGATION IS SUBJECT
Chief Executive Officer	Power to: (a) display a notice about the suspension of a restricted area designation on each of the section 173M notices displayed for the restricted area whilst the suspension is in force; and (b) notify the Queensland Police Service about the suspension.	Section 173N (3) and (4) <i>Liquor Act 1992</i>	Schedule 2 - Limits and Conditions to the Exercising of Powers

REGISTER OF DELEGATIONS - COUNCIL TO CEO***Local Government Act 2009***

DELEGATE	DESCRIPTION OF POWER DELEGATED	LEGISLATION	CONDITIONS TO WHICH THE DELEGATION IS SUBJECT
Chief Executive Officer	Power to conduct a joint government activity.	Section 10 <i>Local Government Act 2009</i>	Schedule 2 - Limits and Conditions to the Exercising of Powers
Chief Executive Officer	Power to start a legal proceeding in the name of Council.	Section 11(c) <i>Local Government Act 2009</i>	Schedule 2 - Limits and Conditions to the Exercising of Powers
Chief Executive Officer	Power to:- (a) review whether each division of its local government area has a reasonable proportion of electors for each councillor elected for the division; and (b) give the electoral commissioner and the Minister written notice of the results of the review no later than 1 March in the year before the quadrennial elections.	Section 16 <i>Local Government Act 2009</i>	Schedule 2 - Limits and Conditions to the Exercising of Powers
Chief Executive Officer	Power to make submissions to the change commission in response to a request for submissions in relation to a proposed local government change.	Section 19 <i>Local Government Act 2009</i>	Schedule 2 - Limits and Conditions to the Exercising of Powers
Chief Executive Officer	Power to decide the local government's process for making a local law consistent with Chapter 3, Part 1 of the <i>Local Government Act 2009</i> .	Section 29(1) <i>Local Government Act 2009</i>	Schedule 2 - Limits and Conditions to the Exercising of Powers
Chief Executive Officer	Power to consult with relevant government entities about the overall State interest in a proposed local law.	Section 29A(3) <i>Local Government Act 2009</i>	Schedule 2 - Limits and Conditions to the Exercising of Powers
Chief Executive Officer	Power to conduct a public benefit assessment of a new significant business activity	Section 46(2) <i>Local Government Act 2009</i>	Schedule 2 - Limits and Conditions to the Exercising of Powers
Chief Executive Officer	Power to prepare a report on the public benefit assessment in accordance with section 46(5) of the <i>Local Government Act 2009</i> .	Section 46(5) <i>Local Government Act 2009</i>	Schedule 2 - Limits and Conditions to the Exercising of Powers
Chief Executive Officer	Power, if the local government decides not to apply the competitive neutrality principle in relation to a significant business activity to:- (a) conduct another public benefit assessment of the significant business activity; and (b) repeat the process relating to a report on the public benefit assessment.	Section 46(8) <i>Local Government Act 2009</i>	Schedule 2 - Limits and Conditions to the Exercising of Powers
Chief Executive Officer	Power to apply a code of competitive conduct to a business activity other than a business activity prescribed under a regulation.	Section 47(9) <i>Local Government Act 2009</i>	Schedule 2 - Limits and Conditions to the Exercising of Powers

REGISTER OF DELEGATIONS - COUNCIL TO CEO***Local Government Act 2009***

DELEGATE	DESCRIPTION OF POWER DELEGATED	LEGISLATION	CONDITIONS TO WHICH THE DELEGATION IS SUBJECT
Chief Executive Officer	Power to exercise control of all roads in the local government area including the ability to survey and resurvey roads, construct, maintain and improve roads, approve the naming and numbering of private roads, and name and number other roads.	Section 60 <i>Local Government Act 2009</i>	Schedule 2 - Limits and Conditions to the Exercising of Powers
Chief Executive Officer	Power to give the owner of land a notice of intention to acquire land.	Section 61 <i>Local Government Act 2009</i>	Schedule 2 - Limits and Conditions to the Exercising of Powers
Chief Executive Officer	Power to lodge the copy of a notice of intention to acquire land with the Registrar of Titles for registration on the instrument of title to the land.	Section 61(6) <i>Local Government Act 2009</i>	Schedule 2 - Limits and Conditions to the Exercising of Powers
Chief Executive Officer	Power to decide a claim for compensation for a notice of intention to acquire land.	Section 62 <i>Local Government Act 2009</i>	Schedule 2 - Limits and Conditions to the Exercising of Powers
Chief Executive Officer	Power to acquire land after service of notice of intention to acquire instead of paying compensation for injurious affection.	Section 64 <i>Local Government Act 2009</i>	Schedule 2 - Limits and Conditions to the Exercising of Powers
Chief Executive Officer	Power to assess compensation for acquisition of land.	Section 64 <i>Local Government Act 2009</i>	Schedule 2 - Limits and Conditions to the Exercising of Powers
Chief Executive Officer	Power to serve notice of decision not to proceed to acquire land the subject of a notice of intention to acquire.	Section 65(3) <i>Local Government Act 2009</i>	Schedule 2 - Limits and Conditions to the Exercising of Powers
Chief Executive Officer	Power to withdraw notice of intention to acquire land.	Section 65(4) <i>Local Government Act 2009</i>	Schedule 2 - Limits and Conditions to the Exercising of Powers
Chief Executive Officer	Power to lodge with Registrar of Titles for registration a notice of a decision not to proceed with, or to withdraw, notice of intention of realignment of road or part of road.	Section 65(4) <i>Local Government Act 2009</i>	Schedule 2 - Limits and Conditions to the Exercising of Powers
Chief Executive Officer	Power to assess and pay the owner of land reasonable compensation for decrease in value of land because of decision not to proceed with realignment of a road or part of a road after giving a notice of intention to acquire land and structural improvements have been made on land that adjoins the road.	Section 66 <i>Local Government Act 2009</i>	Schedule 2 - Limits and Conditions to the Exercising of Powers
Chief Executive Officer	Power to acquire land that adjoins a road for use as a footpath.	Section 67 <i>Local Government Act 2009</i>	Schedule 2 - Limits and Conditions to the Exercising of Powers
Chief Executive Officer	Power to submit objection to application for opening or closing of road in local government area by someone other than the local government.	Section 68 <i>Local Government Act 2009</i>	Schedule 2 - Limits and Conditions to the Exercising of Powers
Chief Executive Officer	Power to close a road (permanently or temporarily) to all traffic, or traffic of a particular class, if there is another road or route reasonably available for use by the traffic.	Section 69(1) <i>Local Government Act 2009</i>	Schedule 2 - Limits and Conditions to the Exercising of Powers

REGISTER OF DELEGATIONS - COUNCIL TO CEO***Local Government Act 2009***

DELEGATE	DESCRIPTION OF POWER DELEGATED	LEGISLATION	CONDITIONS TO WHICH THE DELEGATION IS SUBJECT
Chief Executive Officer	Power to close a road to all traffic, or traffic of a particular class: (a) during a temporary obstruction to traffic; or (b) if it is in the interests of public safety; or (c) if it is necessary or desirable to close the road for a temporary purpose (including a fair, for example).	Section 69(2) <i>Local Government Act 2009</i>	Schedule 2 - Limits and Conditions to the Exercising of Powers
Chief Executive Officer	Power to publish notice of closing of road.	Section 69(3) <i>Local Government Act 2009</i>	Schedule 2 - Limits and Conditions to the Exercising of Powers
Chief Executive Officer	Power to do everything necessary to stop traffic using the road after it is closed.	Section 69(4) <i>Local Government Act 2009</i>	Schedule 2 - Limits and Conditions to the Exercising of Powers
Chief Executive Officer	Power to permit the use of any part of a road after it is closed to traffic for a temporary purpose subject to appropriate conditions.	Section 69(5) <i>Local Government Act 2009</i>	Schedule 2 - Limits and Conditions to the Exercising of Powers
Chief Executive Officer	Power to make a temporary road through land adjoining the road to be used while the road is being remade or repaired.	Section 70(2) <i>Local Government Act 2009</i>	Schedule 2 - Limits and Conditions to the Exercising of Powers
Chief Executive Officer	Power to agree with owner or occupier of land regarding local government entry and the giving of written or oral notice as specified in section 70(3) and (4) of the <i>Local Government Act 2009</i> .	Sections 70(3) and (4) <i>Local Government Act 2009</i>	Schedule 2 - Limits and Conditions to the Exercising of Powers
Chief Executive Officer	Power to agree with the owner of land the amount of compensation for physical damage caused by local government entering, occupying or using land under section 70 of the <i>Local Government Act 2009</i> .	Sections 70(7) and (8) <i>Local Government Act 2009</i>	Schedule 2 - Limits and Conditions to the Exercising of Powers
Chief Executive Officer	Power to fix and advise the owner or occupier or change the permanent level of a road under section 71 of the <i>Local Government Act 2009</i> .	Sections 71(1) and (3) <i>Local Government Act 2009</i>	Schedule 2 - Limits and Conditions to the Exercising of Powers
Chief Executive Officer	Power to agree the amount of compensation payable under section 71 of the <i>Local Government Act 2009</i> .	Section 71(4) <i>Local Government Act 2009</i>	Schedule 2 - Limits and Conditions to the Exercising of Powers
Chief Executive Officer	Power, in the circumstances set out in subsection 72(1), to require the entity that is conducting the activity to provide information that will enable the local government to assess the impact of the activity on the road.	Section 72(2) <i>Local Government Act 2009</i>	Schedule 2 - Limits and Conditions to the Exercising of Powers
Chief Executive Officer	Power, in the circumstances set out in subsection 72(1), to assess impact of the activity on the road.	Section 72(3) <i>Local Government Act 2009</i>	Schedule 2 - Limits and Conditions to the Exercising of Powers
Chief Executive Officer	Power to give the entity conducting an activity a direction about the use of the road to lessen the impact or to require the entity to carry out works to lessen the impact or to pay an amount as compensation for the impact.	Section 72(3)(a) and (b) <i>Local Government Act 2009</i>	Schedule 2 - Limits and Conditions to the Exercising of Powers

REGISTER OF DELEGATIONS - COUNCIL TO CEO***Local Government Act 2009***

DELEGATE	DESCRIPTION OF POWER DELEGATED	LEGISLATION	CONDITIONS TO WHICH THE DELEGATION IS SUBJECT
Chief Executive Officer	Power to recover an amount of compensation payable under subsection 72(3)(b)(ii) in a court.	Section 72(5) <i>Local Government Act 2009</i>	Schedule 2 - Limits and Conditions to the Exercising of Powers
Chief Executive Officer	Power to categorise the roads in the local government area according to the surface of the road.	Section 73 <i>Local Government Act 2009</i>	Schedule 2 - Limits and Conditions to the Exercising of Powers
Chief Executive Officer	Power to prepare and keep up to date a map of every road including private roads in the local government area and a register of roads showing the category of every road, the level of every road that has a fixed level and other particulars prescribed under a regulation.	Section 74(1) <i>Local Government Act 2009</i>	Schedule 2 - Limits and Conditions to the Exercising of Powers
Chief Executive Officer	Power to approve the carrying out of works on a road or interference with a road or its operation subject to conditions.	Section 75 <i>Local Government Act 2009</i>	Schedule 2 - Limits and Conditions to the Exercising of Powers
Chief Executive Officer	Power to, by written notice, require the owner of a property to connect a stormwater installation for the property to the local government's stormwater drain in the way, under the conditions and within the time stated in the notice.	Section 77 <i>Local Government Act 2009</i>	Schedule 2 - Limits and Conditions to the Exercising of Powers
Chief Executive Officer	Power to give approval for the connection of a stormwater installation to the local government's stormwater drain (including the imposition of conditions) in accordance with section 77 of the <i>Local Government Act 2009</i> .	Section 77 <i>Local Government Act 2009</i>	Schedule 2 - Limits and Conditions to the Exercising of Powers
Chief Executive Officer	Power to give a notice requiring the owner of a property to perform sewerage installation works.	Section 78 <i>Local Government Act 2009</i>	Schedule 2 - Limits and Conditions to the Exercising of Powers
Chief Executive Officer	Power to perform work to fix damage and recover reasonable costs for the work from a person who puts a prohibited substance in the stormwater drain.	Section 79 <i>Local Government Act 2009</i>	Schedule 2 - Limits and Conditions to the Exercising of Powers
Chief Executive Officer	Power to provide a ferry service across a water course under section 80B of the <i>Local Government Act 2009</i> including the leasing of the right to provide the ferry service.	Section 80B <i>Local Government Act 2009</i>	Schedule 2 - Limits and Conditions to the Exercising of Powers
Chief Executive Officer	Power as an indigenous regional council to publish the information referred to in subsection 87(5).	Section 87(5) <i>Local Government Act 2009</i>	Schedule 2 - Limits and Conditions to the Exercising of Powers
Chief Executive Officer	Power as an indigenous regional council to decide all matters necessary for the operation of its community forums.	Section 87(7) <i>Local Government Act 2009</i>	Schedule 2 - Limits and Conditions to the Exercising of Powers
Chief Executive Officer	Power as an indigenous regional council to authorise the payment of expenses incurred by, or to be incurred by, or the provision of facilities to, the appointed members of a community forum.	Section 89(2) <i>Local Government Act 2009</i>	Schedule 2 - Limits and Conditions to the Exercising of Powers

REGISTER OF DELEGATIONS - COUNCIL TO CEO***Local Government Act 2009***

DELEGATE	DESCRIPTION OF POWER DELEGATED	LEGISLATION	CONDITIONS TO WHICH THE DELEGATION IS SUBJECT
Chief Executive Officer	Power to apply to the Minister for approval to make a major policy decision during the caretaker period.	Section 90BA(2) <i>Local Government Act 2009</i>	Schedule 2 - Limits and Conditions to the Exercising of Powers
Chief Executive Officer	Power to make the major policy decision in accordance with the approval from the Minister.	Section 90BA(5) <i>Local Government Act 2009</i>	Schedule 2 - Limits and Conditions to the Exercising of Powers
Chief Executive Officer	Power to make the major policy decisions in accordance with the approval from the Minister.	Section 90BB(5) <i>Local Government Act 2009</i>	Schedule 2 - Limits and Conditions to the Exercising of Powers
Chief Executive Officer	Power to register a charge over land for overdue rates and charges under section 95 of the <i>Local Government Act 2009</i> .	Section 95 <i>Local Government Act 2009</i>	Schedule 2 - Limits and Conditions to the Exercising of Powers
Chief Executive Officer	Power to lodge documents with the Registrar of Titles for release of the charge if overdue rates and charges are paid.	Section 95 <i>Local Government Act 2009</i>	Schedule 2 - Limits and Conditions to the Exercising of Powers
Chief Executive Officer	Power to establish a system of financial management, except those parts of the system that must be adopted by resolution (e.g. corporate plan, budget and operational plan).	Section 104(1) <i>Local Government Act 2009</i>	Schedule 2 - Limits and Conditions to the Exercising of Powers
Chief Executive Officer	Power to regularly review and update the financial policies of Council.	Section 104(6) <i>Local Government Act 2009</i>	Schedule 2 - Limits and Conditions to the Exercising of Powers
Chief Executive Officer	Power to carry out a review of the implementation of the annual operational plan annually.	Section 104(7) <i>Local Government Act 2009</i>	Schedule 2 - Limits and Conditions to the Exercising of Powers
Chief Executive Officer	Power to establish an efficient and effective internal audit function.	Section 105(1) <i>Local Government Act 2009</i>	Schedule 2 - Limits and Conditions to the Exercising of Powers
Chief Executive Officer	Power, as a large local government, to establish an audit committee.	Section 105(2) <i>Local Government Act 2009</i>	Schedule 2 - Limits and Conditions to the Exercising of Powers
Chief Executive Officer	Power to maintain public liability insurance and professional indemnity insurance.	Section 107(1) <i>Local Government Act 2009</i>	Schedule 2 - Limits and Conditions to the Exercising of Powers
Chief Executive Officer	Power to enter into a contract of insurance with WorkCover Queensland or another insurer to cover its councillors.	Section 107(3) <i>Local Government Act 2009</i>	Schedule 2 - Limits and Conditions to the Exercising of Powers
Chief Executive Officer	Power to give the public notice of the disbursement of funds not provided for in the local government's budget.	Section 110 <i>Local Government Act 2009</i>	Schedule 2 - Limits and Conditions to the Exercising of Powers
Chief Executive Officer	Power to make submission to the Minister about the Minister's proposed exercise of the power.	Section 120(3)(d) <i>Local Government Act 2009</i>	Schedule 2 - Limits and Conditions to the Exercising of Powers
Chief Executive Officer	Power to give or to attempt to give an occupier of a property a written notice that informs the occupier of the local government's intention to enter the property.	Section 133 <i>Local Government Act 2009</i>	Schedule 2 - Limits and Conditions to the Exercising of Powers
Chief Executive Officer	Power to give the public notice of the approval of an inspection program.	Section 134(5) <i>Local Government Act 2009</i>	Schedule 2 - Limits and Conditions to the Exercising of Powers

REGISTER OF DELEGATIONS - COUNCIL TO CEO***Local Government Act 2009***

DELEGATE	DESCRIPTION OF POWER DELEGATED	LEGISLATION	CONDITIONS TO WHICH THE DELEGATION IS SUBJECT
Chief Executive Officer	Power to assess, agree and pay compensation for damage or loss incurred by a person because of the exercise, or purported exercise, of a power under division 1 part 2 chapter 5 of the <i>Local Government Act 2009</i> .	Section 137 <i>Local Government Act 2009</i>	Schedule 2 - Limits and Conditions to the Exercising of Powers
Chief Executive Officer	Power to authorise an employee or agent of the local government to act as a local government worker.	Section 138(5) <i>Local Government Act 2009</i>	Schedule 2 - Limits and Conditions to the Exercising of Powers
Chief Executive Officer	Power to give each local government worker an identity card.	Section 138A(1) <i>Local Government Act 2009</i>	Schedule 2 - Limits and Conditions to the Exercising of Powers
Chief Executive Officer	Power to give a reasonable entry notice, as defined by section 138AA(3), to the occupier of a property that a local government worker may enter the property and take action required under a remedial notice.	Section 142(2) <i>Local Government Act 2009</i>	Schedule 2 - Limits and Conditions to the Exercising of Powers
Chief Executive Officer	Power to recover as a debt the amount that the local government properly and reasonably incurs in taking the action from the person who failed to take the action.	Section 142(4) <i>Local Government Act 2009</i>	Schedule 2 - Limits and Conditions to the Exercising of Powers
Chief Executive Officer	Power to recover a debt payable under section 142 of the <i>Local Government Act 2009</i> as if the debt were an overdue rate.	Section 142(7) <i>Local Government Act 2009</i>	Schedule 2 - Limits and Conditions to the Exercising of Powers
Chief Executive Officer	Power to agree and to pay the amount of compensation payable to a person who incurs damage or loss during the course of the exercise, or purported exercise, of a power under division 2, part 2, chapter 5 of the <i>Local Government Act 2009</i> .	Section 147 <i>Local Government Act 2009</i>	Schedule 2 - Limits and Conditions to the Exercising of Powers
Chief Executive Officer	Power to make a complaint to the assessor about the conduct of a councillor.	Section 150Q(1) <i>Local Government Act 2009</i>	Schedule 2 - Limits and Conditions to the Exercising of Powers
Chief Executive Officer	Power, as a government entity, to refer a complaint about the conduct of a councillor to the assessor and give the assessor all information held by the entity that relates to the complaint.	Section 150P(2) <i>Local Government Act 2009</i>	Schedule 2 - Limits and Conditions to the Exercising of Powers
Chief Executive Officer	Power, as the person who made the complaint, to comply with a notice to give the assessor further information about the complaint.	Section 150Q(2) <i>Local Government Act 2009</i>	Schedule 2 - Limits and Conditions to the Exercising of Powers
Chief Executive Officer	Power, in either of the circumstances listed in subsection (1), to give the assessor a notice about the councillor's conduct and all information held by Council that relates to the conduct.	Section 150S(2) <i>Local Government Act 2009</i>	Schedule 2 - Limits and Conditions to the Exercising of Powers
Chief Executive Officer	Power as an entity referred to in section 150SC(2) to comply with a request from the assessor for information.	Section 150SC(4) <i>Local Government Act 2009</i>	Schedule 2 - Limits and Conditions to the Exercising of Powers

REGISTER OF DELEGATIONS - COUNCIL TO CEO***Local Government Act 2009***

DELEGATE	DESCRIPTION OF POWER DELEGATED	LEGISLATION	CONDITIONS TO WHICH THE DELEGATION IS SUBJECT
Chief Executive Officer	Power to publish Council's investigation policy on Council's website.	Section 150AE(4) <i>Local Government Act 2009</i>	Schedule 2 - Limits and Conditions to the Exercising of Powers
Chief Executive Officer	Power to investigate the councillor's conduct.	Section 150AF(1) <i>Local Government Act 2009</i>	Schedule 2 - Limits and Conditions to the Exercising of Powers
Chief Executive Officer	Power, where the council obtains information indicating that a councillor may have engaged in misconduct, to give the information to the assessor for further investigation under division 4.	Section 150AF(4) <i>Local Government Act 2009</i>	Schedule 2 - Limits and Conditions to the Exercising of Powers
Chief Executive Officer	Power to prepare a summary of the investigation report and make the investigation report publicly available.	Section 150AFA(3) <i>Local Government Act 2009</i>	Schedule 2 - Limits and Conditions to the Exercising of Powers
Chief Executive Officer	Power after making a decision under section 150AG, to make the investigation report for the investigation publicly available.	Section 150AGA(1) <i>Local Government Act 2009</i>	Schedule 2 - Limits and Conditions to the Exercising of Powers
Chief Executive Officer	Power, in the circumstances referred to in section 150AHA(1), to give the assessor a notice.	Section 150AHA(1) <i>Local Government Act 2009</i>	Schedule 2 - Limits and Conditions to the Exercising of Powers
Chief Executive Officer	Power, as an occupier of a place, to consent to the entry of the investigator and to impose conditions on the entry.	Sections 150BI(1) and (2) <i>Local Government Act 2009</i>	Schedule 2 - Limits and Conditions to the Exercising of Powers
Chief Executive Officer	Power, as an occupier of a place, to sign an acknowledgement of the consent.	Section 150BM(1) <i>Local Government Act 2009</i>	Schedule 2 - Limits and Conditions to the Exercising of Powers
Chief Executive Officer	Power, as an occupier of a place, to comply with a help requirement.	Section 150BV(1) <i>Local Government Act 2009</i>	Schedule 2 - Limits and Conditions to the Exercising of Powers
Chief Executive Officer	Power to apply to the assessor for the return of a seized item.	Section 150CE(3) <i>Local Government Act 2009</i>	Schedule 2 - Limits and Conditions to the Exercising of Powers
Chief Executive Officer	Power to comply with a notice from the investigator requiring information to be provided.	Section 150CH(2) <i>Local Government Act 2009</i>	Schedule 2 - Limits and Conditions to the Exercising of Powers
Chief Executive Officer	Power to claim compensation from the State if the Council incurs loss because of the exercise, of a power by or for an investigator, including a loss arising from compliance with a requirement made of Council under division 3, 4 or 5.	Section 150CN <i>Local Government Act 2009</i>	Schedule 2 - Limits and Conditions to the Exercising of Powers
Chief Executive Officer	Power to pay the costs of the conduct tribunal for a hearing under part 3, division 6 about the misconduct of a councillor or the conduct breach of a councillor.	Section 150DU <i>Local Government Act 2009</i>	Schedule 2 - Limits and Conditions to the Exercising of Powers

REGISTER OF DELEGATIONS - COUNCIL TO CEO***Local Government Act 2009***

DELEGATE	DESCRIPTION OF POWER DELEGATED	LEGISLATION	CONDITIONS TO WHICH THE DELEGATION IS SUBJECT
Chief Executive Officer	Power to keep an up-to-date councillor conduct register, publish the register on Council's website and make the register available for inspection and purchase by the public.	Section 150DX <i>Local Government Act 2009</i>	Schedule 2 - Limits and Conditions to the Exercising of Powers
Chief Executive Officer	Power, where the runner-up consents to the appointment on or before the deadline for the runner-up, to fill the vacant office by appointing the runner-up.	Section 166A(4)(b) <i>Local Government Act 2009</i>	Schedule 2 - Limits and Conditions to the Exercising of Powers
Chief Executive Officer	Power, where the chief executive officer receives any nominations from qualified persons or candidates, to fill the vacant office by appointing 1 of those persons or candidates.	Section 166B(6) <i>Local Government Act 2009</i>	Schedule 2 - Limits and Conditions to the Exercising of Powers
Chief Executive Officer	Power to appoint a qualified person to act as chief executive officer during:- (a) any vacancy, or all vacancies, in the position; or (b) any period, or all periods, when the chief executive officer is absent from duty or can not, for another reason, perform the chief executive officer's responsibilities.	Section 195 <i>Local Government Act 2009</i>	Schedule 2 - Limits and Conditions to the Exercising of Powers
Chief Executive Officer	Power to:- (a) employ local government employees; (b) agree to the terms and conditions of an employee's employment (including any variation to those terms); and (c) terminate a local government employee's employment.	Section 196(2) <i>Local Government Act 2009</i>	Schedule 2 - Limits and Conditions to the Exercising of Powers
Chief Executive Officer	Power to appoint another councillor to replace the deputy mayor or chairperson in the panel.	Section 196(5) <i>Local Government Act 2009</i>	Schedule 2 - Limits and Conditions to the Exercising of Powers
Chief Executive Officer	Power to enter into a written contract of employment with a councillor advisor (including agreeing to any variation to a written contract of employment). NB this power only applies to those local government's that have been prescribed under section 197D(1)(a).	Section 197A(3) and 197A (4) <i>Local Government Act 2009</i>	Schedule 2 - Limits and Conditions to the Exercising of Powers. All disciplinary action except termination.
Chief Executive Officer	Power to agree with other local governments about the joint employment of a local government employee.	Section 198 <i>Local Government Act 2009</i>	Schedule 2 - Limits and Conditions to the Exercising of Powers
Chief Executive Officer	Power, as a prescribed employee's employer, to pay superannuation contributions payable for the employee into Brighter Super.	Section 219(1) <i>Local Government Act 2009</i>	Schedule 2 - Limits and Conditions to the Exercising of Powers

REGISTER OF DELEGATIONS - COUNCIL TO CEO***Local Government Act 2009***

DELEGATE	DESCRIPTION OF POWER DELEGATED	LEGISLATION	CONDITIONS TO WHICH THE DELEGATION IS SUBJECT
Chief Executive Officer	Power, as a prescribed employee's employer, to pay superannuation contributions payable for the employee into another fund directed by the employee.	Section 219(2) <i>Local Government Act 2009</i>	Schedule 2 - Limits and Conditions to the Exercising of Powers
Chief Executive Officer	Power, as a local government other than the Brisbane City Council, to comply with a notice giving by the Brighter Super Trustee under subsection 219A(1).	Section 219A(3) <i>Local Government Act 2009</i>	Schedule 2 - Limits and Conditions to the Exercising of Powers
Chief Executive Officer	Power to pay a yearly superannuation contribution in the circumstances prescribed in section 220.	Section 220 <i>Local Government Act 2009</i>	Schedule 2 - Limits and Conditions to the Exercising of Powers
Chief Executive Officer	Power, as a local government, to deduct all or part of the yearly contributions from the permanent employee's salary or any money that the permanent employee owes to Council.	Section 220A(6) <i>Local Government Act 2009</i>	Schedule 2 - Limits and Conditions to the Exercising of Powers
Chief Executive Officer	Power, in the circumstances set out in subsection 220B(1), to agree in writing with an employee:- (a) to reduce the pre-agreement contributions to the amount equal to the employee's concessional contributions cap for the financial year; and (b) if a yearly contribution made under section 220A(5) is part of the pre-agreement contributions – on the extent, if any to which a contribution mentioned in 220B(1)(a) of (b) will be reduced to achieve the reduction.	Section 220B(2) <i>Local Government Act 2009</i>	Schedule 2 - Limits and Conditions to the Exercising of Powers
Chief Executive Officer	Power, where the pre-agreement contributions are reduced under subsection 220B(2), to pay the amount of the reduction to the employee as salary.	Section 220B(3) <i>Local Government Act 2009</i>	Schedule 2 - Limits and Conditions to the Exercising of Powers
Chief Executive Officer	Power, as an employer who has received a notice from the employee under subsection 222(2), to calculate the yearly contributions payable for the employee based on the employee's salary before it was decreased.	Section 222(3) <i>Local Government Act 2009</i>	Schedule 2 - Limits and Conditions to the Exercising of Powers
Chief Executive Officer	Power, in the circumstances set out in subsection 224(1), to pay interest on the amount of the contribution to the relevant fund for the employee.	Section 224(2) <i>Local Government Act 2009</i>	Schedule 2 - Limits and Conditions to the Exercising of Powers
Chief Executive Officer	Power, as a local government (other than the Brisbane City Council), to, for its councillors:- (a) establish and amend a superannuation scheme; or (b) take part in a superannuation scheme.	Section 226(1) <i>Local Government Act 2009</i>	Schedule 2 - Limits and Conditions to the Exercising of Powers

REGISTER OF DELEGATIONS - COUNCIL TO CEO***Local Government Act 2009***

DELEGATE	DESCRIPTION OF POWER DELEGATED	LEGISLATION	CONDITIONS TO WHICH THE DELEGATION IS SUBJECT
Chief Executive Officer	Power, as a local government who has exercised its power under subsection 226(1), to pay an amount from its operating fund to the superannuation scheme as a contribution for its councillors.	Section 226(2) <i>Local Government Act 2009</i>	Schedule 2 - Limits and Conditions to the Exercising of Powers
Chief Executive Officer	Power to enter into an arrangement with a councillor under which – (a) the councillor agrees to forgo a percentage or amount of the remuneration that the councillor is entitled to as a councillor; and (b) the local government agrees to contribute the percentage or amount to the superannuation scheme for the councillor.	Section 226(4) <i>Local Government Act 2009</i>	Schedule 2 - Limits and Conditions to the Exercising of Powers
Chief Executive Officer	Power to make a submission as a local governing body within the meaning of the Local Government (Financial Assistance) Act to assist the Local Government Grants Commission to make a decision about funding under the Local Government (Financial Assistance) Act.	Section 228(4) <i>Local Government Act 2009</i>	Schedule 2 - Limits and Conditions to the Exercising of Powers
Chief Executive Officer	Power to sign a document on behalf of a local government as a delegate of the local government.	Section 236 <i>Local Government Act 2009</i>	Schedule 2 - Limits and Conditions to the Exercising of Powers
Chief Executive Officer	Power to effect substituted service.	Section 239 <i>Local Government Act 2009</i>	Schedule 2 - Limits and Conditions to the Exercising of Powers
Chief Executive Officer	Power to authorise an employee in any legal proceedings – (a) to give instructions and act as the authorised agent for the local government; and (b) sign all documents for the local government.	Section 240(1) <i>Local Government Act 2009</i>	Schedule 2 - Limits and Conditions to the Exercising of Powers
Chief Executive Officer	Power to verify a copy of a document in legal proceedings.	Section 250(1)(b) <i>Local Government Act 2009</i> .	Schedule 2 - Limits and Conditions to the Exercising of Powers
Chief Executive Officer	Power to authorise an employee to verify a copy of a document in legal proceedings.	Section 250(1)(b) <i>Local Government Act 2009</i> .	Schedule 2 - Limits and Conditions to the Exercising of Powers
Chief Executive Officer	Power to do anything that is necessary or convenient for performing the responsibilities of the local government under a Local Government Act.	Section 262 <i>Local Government Act 2009</i>	Schedule 2 - Limits and Conditions to the Exercising of Powers

REGISTER OF DELEGATIONS - COUNCIL TO CEO

Local Government Electoral Act 2011

DELEGATE	DESCRIPTION OF POWER DELEGATED	LEGISLATION	CONDITIONS TO WHICH THE DELEGATION IS SUBJECT
Chief Executive Officer	Power to apply for to the electoral commissioner to make a written recommendation to the Minister that a poll be conducted by postal ballot.	Section 45AA(2) <i>Local Government Electoral Act 2011</i>	Schedule 2 - Limits and Conditions to the Exercising of Powers
Chief Executive Officer	Power to give the electoral commissioner the further information reasonably required to make the recommendation.	Section 45AB(3) <i>Local Government Electoral Act 2011</i>	Schedule 2 - Limits and Conditions to the Exercising of Powers
Chief Executive Officer	Power to: (a) ensure that the public may inspect the relevant map at the local government's public office and on the local government's website; and (b) publish details of the approval on the local government's website, and in other ways the local government considers appropriate	Section 45(4) <i>Local Government Electoral Act 2011</i>	Schedule 2 - Limits and Conditions to the Exercising of Powers
Chief Executive Officer	Power to ensure that no liquor will be sold or supplied in the area during the taking of the ballot.	Section 47(3) <i>Local Government Electoral Act 2011</i>	Schedule 2 - Limits and Conditions to the Exercising of Powers
Chief Executive Officer	Power to ensure the public may inspect the map showing the part of the local government's area at the local government's public office and on the local government's website.	Section 200E(5) <i>Local Government Electoral Act 2011</i>	Schedule 2 - Limits and Conditions to the Exercising of Powers

REGISTER OF DELEGATIONS - COUNCIL TO CEO***Local Government Regulation 2012***

DELEGATE	DESCRIPTION OF POWER DELEGATED	LEGISLATION	CONDITIONS TO WHICH THE DELEGATION IS SUBJECT
Chief Executive Officer	Power to make available for inspection at its public office, a copy of the local government's area map	Section 6(6) <i>Local Government Regulation 2012</i>	Schedule 2 - Limits and Conditions to the Exercising of Powers
Chief Executive Officer	Power to give an extract or certified copy of a local law from the local government's register of local laws where the person has paid the applicable fee.	Section 14(2) <i>Local Government Regulation 2012</i>	Schedule 2 - Limits and Conditions to the Exercising of Powers
Chief Executive Officer	Power to publish the register of local laws on Council's website.	Section 14(4) <i>Local Government Regulation 2012</i>	Schedule 2 - Limits and Conditions to the Exercising of Powers
Chief Executive Officer	Power to identify and assess each new significant business activity for possible reform involving full cost pricing, commercialising, or corporatising the activity.	Section 18 <i>Local Government Regulation 2012</i>	Schedule 2 - Limits and Conditions to the Exercising of Powers
Chief Executive Officer	Power, when conducting a relevant business activity, to carry out all functions described in subsections (a), and (c) to (f).	Section 41(1) <i>Local Government Regulation 2012</i>	Schedule 2 - Limits and Conditions to the Exercising of Powers
Chief Executive Officer	Power to give the competition authority the documents listed in subsection (4).	Section 45(4) <i>Local Government Regulation 2012</i>	Schedule 2 - Limits and Conditions to the Exercising of Powers
Chief Executive Officer	Power to comply with an information requirement notice given by the competition authority.	Section 50(3) <i>Local Government Regulation 2012</i>	Schedule 2 - Limits and Conditions to the Exercising of Powers
Chief Executive Officer	Power to ensure the public can inspect a copy of the report given to Council under section 52.	Section 53 <i>Local Government Regulation 2012</i>	Schedule 2 - Limits and Conditions to the Exercising of Powers
Chief Executive Officer	Power to give notice of the resolution made pursuant to section 55(1) to the entities listed in subsection (4).	Section 55(4) <i>Local Government Regulation 2012</i>	Schedule 2 - Limits and Conditions to the Exercising of Powers
Chief Executive Officer	Power to give the competition authority a confidentiality request.	Section 55A(2) <i>Local Government Regulation 2012</i>	Schedule 2 - Limits and Conditions to the Exercising of Powers
Chief Executive Officer	Power to establish a register of business activities to which the competitive neutrality principle applies.	Section 56(1) <i>Local Government Regulation 2012</i>	Schedule 2 - Limits and Conditions to the Exercising of Powers
Chief Executive Officer	Power in relation to a mall to do any of the following: (a) anything necessary or desirable for developing, managing, maintaining (including cleaning), promoting or using a mall; (b) permit the use of any part of the mall on conditions it considers appropriate; (c) anything incidental to its powers mentioned in (a) or (b).	Section 58(2) <i>Local Government Regulation 2012</i>	Schedule 2 - Limits and Conditions to the Exercising of Powers

REGISTER OF DELEGATIONS - COUNCIL TO CEO***Local Government Regulation 2012***

DELEGATE	DESCRIPTION OF POWER DELEGATED	LEGISLATION	CONDITIONS TO WHICH THE DELEGATION IS SUBJECT
Chief Executive Officer	Power to: (a) construct, maintain, manage and regulate the use of harbours for small vessels in or over tidal waters; (b) construct, maintain, manage and regulate the use of jetties, breakwaters and ramps in or over tidal waters; and (c) to occupy and use foreshore, tidal land or tidal waters to undertake work in exercising those powers.	Section 59 <i>Local Government Regulation 2012</i>	Schedule 2 - Limits and Conditions to the Exercising of Powers
Chief Executive Officer	Power to take all necessary steps for: (a) construction on, maintenance of or improvement of the land; and (b) regulation of the use of the land, where the land is subject to a public thoroughfare easement in Council's favour.	Section 63 <i>Local Government Regulation 2012</i>	Schedule 2 - Limits and Conditions to the Exercising of Powers
Chief Executive Officer	Power to enter into arrangements necessary to perform the joint responsibility of the local government where a road or other work is to be, or has been, built: (a) along the boundary between two or more local government areas; and (b) partly in each of the areas.	Section 64(3) <i>Local Government Regulation 2012</i>	Schedule 2 - Limits and Conditions to the Exercising of Powers
Chief Executive Officer	Power to identify, in any way considered appropriate, parcels of rateable land to which a minimum amount of general rates apply.	Section 77(2) <i>Local Government Regulation 2012</i>	Schedule 2 - Limits and Conditions to the Exercising of Powers
Chief Executive Officer	Power to identify, in any way considered appropriate, the rating category to which each parcel of rateable land in the local government area belongs. <i>Nb. this section is only required where Council is levying differential general rates.</i>	Section 81(4) <i>Local Government Regulation 2012</i>	Schedule 2 - Limits and Conditions to the Exercising of Powers
Chief Executive Officer	Power to decide what rating category the land referred to in subsection (1) should be in. <i>Nb. this section is only required where Council is levying differential general rates.</i>	Section 82(2) <i>Local Government Regulation 2012</i>	Schedule 2 - Limits and Conditions to the Exercising of Powers

REGISTER OF DELEGATIONS - COUNCIL TO CEO***Local Government Regulation 2012***

DELEGATE	DESCRIPTION OF POWER DELEGATED	LEGISLATION	CONDITIONS TO WHICH THE DELEGATION IS SUBJECT
Chief Executive Officer	Power to ensure that each relevant rate notice is accompanied by, or contains, a rating category statement. Nb. this section is only required where Council is levying differential general rates.	Section 88(2) <i>Local Government Regulation 2012</i>	Schedule 2 - Limits and Conditions to the Exercising of Powers
Chief Executive Officer	Power to allow a longer period within which an owner of rateable land must give an objection notice. Nb. this section is only required where Council is levying differential general rates.	Section 90(5)(b) <i>Local Government Regulation 2012</i>	Schedule 2 - Limits and Conditions to the Exercising of Powers
Chief Executive Officer	Power, in the circumstances referred to in subsection (1), to pay unspent special rates or charges to the current owners of the land on which the special rates or charges were levied. Nb. this section is only required where Council is levying special rates or charges.	Section 96(2) <i>Local Government Regulation 2012</i>	Schedule 2 - Limits and Conditions to the Exercising of Powers
Chief Executive Officer	Power, in the circumstances referred to in subsection (1), to pay unspent special rates or charges (in the proportions stipulated in subsection (3)) to the current owners of the land on which the special rates or charges were levied. Nb. this section is only required where Council is levying special rates or charges.	Section 97(2) <i>Local Government Regulation 2012</i>	Schedule 2 - Limits and Conditions to the Exercising of Powers
Chief Executive Officer	Power, in the circumstance referred to in subsection (1), to return paid special rates or charges to the person who paid them.	Section 97(2) <i>Local Government Regulation 2012</i>	Schedule 2 - Limits and Conditions to the Exercising of Powers
Chief Executive Officer	Power to levy rates or charges by a rate notice.	Sections 104 <i>Local Government Regulation 2012</i>	Schedule 2 - Limits and Conditions to the Exercising of Powers
Chief Executive Officer	Power to include on a rate notice an amount, other than an amount for rates or charges, payable to Council.	Sections 105 <i>Local Government Regulation 2012</i>	Schedule 2 - Limits and Conditions to the Exercising of Powers
Chief Executive Officer	Power to determine a period considered appropriate for the issue of a rate notice.	Section 107(1) <i>Local Government Regulation 2012</i>	Schedule 2 - Limits and Conditions to the Exercising of Powers
Chief Executive Officer	Power to give a rate notice and, if required, a rating category statement, electronically.	Section 108 <i>Local Government Regulation 2012</i>	Schedule 2 - Limits and Conditions to the Exercising of Powers
Chief Executive Officer	Power, where land becomes, or stops being, rateable land, to adjust the rates so that the rates are calculated only on the period when the land was rateable land.	Section 110 <i>Local Government Regulation 2012</i>	Schedule 2 - Limits and Conditions to the Exercising of Powers

REGISTER OF DELEGATIONS - COUNCIL TO CEO***Local Government Regulation 2012***

DELEGATE	DESCRIPTION OF POWER DELEGATED	LEGISLATION	CONDITIONS TO WHICH THE DELEGATION IS SUBJECT
Chief Executive Officer	Power, if the value of the land changes under the Land Valuation Act, to adjust the rates so that the rates are calculated on the new value of the land for the period that starts on the day the change takes effect.	Section 111 <i>Local Government Regulation 2012</i>	Schedule 2 - Limits and Conditions to the Exercising of Powers
Chief Executive Officer	Power, if the land is given a rating category, including a change of rating category, to adjust the general rates so that the rates are calculated on the new or changed rating category for the period that starts on the day the land was given the new or changed rating category.	Section 112 <i>Local Government Regulation 2012</i>	Schedule 2 - Limits and Conditions to the Exercising of Powers
Chief Executive Officer	Power, if the land becomes, or stops being, land on which the local government may levy special rates or charges, to adjust the rates or charges so that the rates or charges are calculated on the period when the land was land on which the local government could levy special rates or charges.	Section 113 <i>Local Government Regulation 2012</i>	Schedule 2 - Limits and Conditions to the Exercising of Powers
Chief Executive Officer	Power, in the circumstance of subsection (1), to adjust the rates or charges so that the rates or charges are calculated only for the period when the person was entitled to occupy the land.	Section 114 <i>Local Government Regulation 2012</i>	Schedule 2 - Limits and Conditions to the Exercising of Powers
Chief Executive Officer	Power, where rates or charges are paid before they are adjusted, to refund the overpaid amount of rates or charges, or recover the amount of rates or charges owing.	Section 115 <i>Local Government Regulation 2012</i>	Schedule 2 - Limits and Conditions to the Exercising of Powers
Chief Executive Officer	Power to levy rates or charges, or adjust a rates or charges levy in a financial year, even though the resolution for making the rates or charges was made for a previous financial year.	Section 117 <i>Local Government Regulation 2012</i>	Schedule 2 - Limits and Conditions to the Exercising of Powers
Chief Executive Officer	Power to accept an application from a ratepayer made under subsection (1)(a).	Section 122(3) <i>Local Government Regulation 2012</i>	Schedule 2 - Limits and Conditions to the Exercising of Powers
Chief Executive Officer	Power to be satisfied that a ratepayer is eligible for a concession granted pursuant to a resolution made under subsection (1)(b).	Section 122(4) <i>Local Government Regulation 2012</i>	Schedule 2 - Limits and Conditions to the Exercising of Powers
Chief Executive Officer	Power, in the relevant circumstances of section 123, to grant a rebate of rates or charges for land occupied by pensioners.	Section 123 <i>Local Government Regulation 2012</i>	Schedule 2 - Limits and Conditions to the Exercising of Powers
Chief Executive Officer	Power, in the circumstances referred to in subsection (1), to refund the amount of the rebated rates or charges to the ratepayer.	Section 124(2) <i>Local Government Regulation 2012</i>	Schedule 2 - Limits and Conditions to the Exercising of Powers

REGISTER OF DELEGATIONS - COUNCIL TO CEO***Local Government Regulation 2012***

DELEGATE	DESCRIPTION OF POWER DELEGATED	LEGISLATION	CONDITIONS TO WHICH THE DELEGATION IS SUBJECT
Chief Executive Officer	Power to still allow a discount where satisfied that the ratepayer has been prevented, by circumstances beyond their control, from paying the rates or charges in time to get the discount.	Section 130(10) <i>Local Government Regulation 2012</i>	Schedule 2 - Limits and Conditions to the Exercising of Powers
Chief Executive Officer	Power to give a benefit that is not a discount as an inducement for payment of rates or charges before the due date for payment.	Section 131 <i>Local Government Regulation 2012</i>	Schedule 2 - Limits and Conditions to the Exercising of Powers
Chief Executive Officer	Power, for interest on overdue rates or charges, to decide a later day from which interest is payable.	Section 133(1)(a) <i>Local Government Regulation 2012</i>	Schedule 2 - Limits and Conditions to the Exercising of Powers
Chief Executive Officer	Power, for interest on overdue rates or charges, to decide another way to calculate interest, if an equal or lower amount will be payable.	Section 133(2)(b) <i>Local Government Regulation 2012</i>	Schedule 2 - Limits and Conditions to the Exercising of Powers
Chief Executive Officer	Power, for interest on overdue rates or charges, to, for a day before 1 July 2019, decide the rate of interest payable.	Section 133(3)(a) <i>Local Government Regulation 2012</i>	Schedule 2 - Limits and Conditions to the Exercising of Powers
Chief Executive Officer	Power to recover overdue rates or charges by bringing court proceedings for a debt.	Section 134 <i>Local Government Regulation 2012</i>	Schedule 2 - Limits and Conditions to the Exercising of Powers
Chief Executive Officer	Power to give the State or government entity that has an interest in the land under a State encumbrance a notice of Council's intention to sell the land.	Section 138(3) <i>Local Government Regulation 2012</i>	Schedule 2 - Limits and Conditions to the Exercising of Powers
Chief Executive Officer	Power, where Council has by resolution decided to sell the land, to give all interested parties a notice of intention to sell the land.	Section 140(3) <i>Local Government Regulation 2012</i>	Schedule 2 - Limits and Conditions to the Exercising of Powers
Chief Executive Officer	Power to end sale procedures at the earliest of the following: (a) Council has been paid the amount of the overdue rates or charges, and all expenses that Council has incurred in attempting to sell the land; or (b) the land has been sold; or (c) 1 year after the notice of intention to sell was given to the registered owner.	Section 141(3) <i>Local Government Regulation 2012</i>	Schedule 2 - Limits and Conditions to the Exercising of Powers
Chief Executive Officer	Power, in circumstances where Council has ended sale procedures, to decide to sell the land again under section 140(2).	Section 141(4) <i>Local Government Regulation 2012</i>	Schedule 2 - Limits and Conditions to the Exercising of Powers
Chief Executive Officer	Power to carry out the procedures to sell land for overdue rates or charges.	Section 142 <i>Local Government Regulation 2012</i>	Schedule 2 - Limits and Conditions to the Exercising of Powers

REGISTER OF DELEGATIONS - COUNCIL TO CEO***Local Government Regulation 2012***

DELEGATE	DESCRIPTION OF POWER DELEGATED	LEGISLATION	CONDITIONS TO WHICH THE DELEGATION IS SUBJECT
Chief Executive Officer	Power to set a reserve price at the auction of the land for overdue rates and charges in accordance with section 143(1).	Section 143(1) <i>Local Government Regulation 2012</i>	Schedule 2 - Limits and Conditions to the Exercising of Powers
Chief Executive Officer	Power, if the reserve price for the land is not reached at the auction, to enter into negotiations with any bidder who attended the auction to sell the land by agreement (for a price not less than the reserve price).	Section 143(2) and (3) <i>Local Government Regulation 2012</i>	Schedule 2 - Limits and Conditions to the Exercising of Powers
Chief Executive Officer	Power, after the day of the auction, to decide to continue to offer the land for sale by another auction, or sale by negotiation.	Section 144(1) <i>Local Government Regulation 2012</i>	Schedule 2 - Limits and Conditions to the Exercising of Powers
Chief Executive Officer	Power to end any negotiations entered into under section 143(2) when a decision is made under section 144(1).	Section 144(2) <i>Local Government Regulation 2012</i>	Schedule 2 - Limits and Conditions to the Exercising of Powers
Chief Executive Officer	Power to prepare a sales notice if Council decides to offer the land for sale by negotiation under section 144.	Section 144(4) <i>Local Government Regulation 2012</i>	Schedule 2 - Limits and Conditions to the Exercising of Powers
Chief Executive Officer	Power to: (a) give a copy of the sales notice to each interested party who was given a notice of intention to sell the land; and (b) publish the sales notice on Council's website; and (c) display the sales notice in a conspicuous place in Council's public office; and (d) display the sales notice in a conspicuous place on the land unless it is not reasonably practicable to do so because the land is in a remote location or difficult to access; and (e) take all reasonable steps to publish the sales notice in another way to notify the public about the sale of the land.	Section 144(5) <i>Local Government Regulation 2012</i>	Schedule 2 - Limits and Conditions to the Exercising of Powers
Chief Executive Officer	Power, if the land is a building unit and it is not practicable to display the sales notice in a conspicuous place on the land, to display the notice in a conspicuous part of the common property for the building units.	Section 144(6) <i>Local Government Regulation 2012</i>	Schedule 2 - Limits and Conditions to the Exercising of Powers

REGISTER OF DELEGATIONS - COUNCIL TO CEO***Local Government Regulation 2012***

DELEGATE	DESCRIPTION OF POWER DELEGATED	LEGISLATION	CONDITIONS TO WHICH THE DELEGATION IS SUBJECT
Chief Executive Officer	Power to ensure that the price for land offered for sale by negotiation is at least – (a) the market value of the land; or (b) the higher of the following – (i) the amount of the overdue rates or charges on the land; (ii) the value of the land.	Section 144(7) <i>Local Government Regulation 2012</i>	Schedule 2 - Limits and Conditions to the Exercising of Powers
Chief Executive Officer	Power, in the circumstances set out in subsection (1), to give the registrar of titles an appropriate form.	Section 145(2) <i>Local Government Regulation 2012</i>	Schedule 2 - Limits and Conditions to the Exercising of Powers
Chief Executive Officer	Power to use the proceeds of sale of the land for the purposes and in the order specified.	Section 146 <i>Local Government Regulation 2012</i>	Schedule 2 - Limits and Conditions to the Exercising of Powers
Chief Executive Officer	Power, where Council has by resolution decided to acquire the land for overdue rates or charges, to give all interested parties a notice of intention to acquire the land.	Section 149(2) <i>Local Government Regulation 2012</i>	Schedule 2 - Limits and Conditions to the Exercising of Powers
Chief Executive Officer	Power, in the circumstances set out in subsection (1), to start the procedures to acquire land for overdue rates or charges.	Section 150(2) <i>Local Government Regulation 2012</i>	Schedule 2 - Limits and Conditions to the Exercising of Powers
Chief Executive Officer	Power, where Council has been paid the amount of the overdue rates or charges, and all expenses that Council has incurred in attempting to acquire the land, to end the procedures for acquiring the land.	Section 150(3) <i>Local Government Regulation 2012</i>	Schedule 2 - Limits and Conditions to the Exercising of Powers
Chief Executive Officer	Power to carry out the procedures to acquire land for overdue rates or charges.	Section 151 <i>Local Government Regulation 2012</i>	Schedule 2 - Limits and Conditions to the Exercising of Powers
Chief Executive Officer	Power to keep a land record.	Section 154(1) <i>Local Government Regulation 2012</i>	Schedule 2 - Limits and Conditions to the Exercising of Powers
Chief Executive Officer	Power to include in a land record any other information considered appropriate.	Section 154(2)(e) <i>Local Government Regulation 2012</i>	Schedule 2 - Limits and Conditions to the Exercising of Powers
Chief Executive Officer	Power to provide access to or give copies of the land record kept by Council (including parts of the land record).	Section 155(4) <i>Local Government Regulation 2012</i>	Schedule 2 - Limits and Conditions to the Exercising of Powers
Chief Executive Officer	Power to record the details of the new owner in the land record.	Section 162 <i>Local Government Regulation 2012</i>	Schedule 2 - Limits and Conditions to the Exercising of Powers
Chief Executive Officer	Power to keep a written record, in the way required by subsection (2), which states the matters identified in subsection (1).	Section 164 <i>Local Government Regulation 2012</i>	Schedule 2 - Limits and Conditions to the Exercising of Powers
Chief Executive Officer	Power to discharge Council's responsibilities in a way that is consistent with the adopted 5-year corporate plan.	Section 165(4) <i>Local Government Regulation 2012</i>	Schedule 2 - Limits and Conditions to the Exercising of Powers

REGISTER OF DELEGATIONS - COUNCIL TO CEO***Local Government Regulation 2012***

DELEGATE	DESCRIPTION OF POWER DELEGATED	LEGISLATION	CONDITIONS TO WHICH THE DELEGATION IS SUBJECT
Chief Executive Officer	Power to spend money in a financial year before the budget is adopted if Council provides for that spending in the budget for the financial year.	Section 173(1) <i>Local Government Regulation 2012</i>	Schedule 2 - Limits and Conditions to the Exercising of Powers
Chief Executive Officer	Power to discharge Council's responsibilities in a way that is consistent with the adopted annual operational plan.	Section 174(5) <i>Local Government Regulation 2012</i>	Schedule 2 - Limits and Conditions to the Exercising of Powers
Chief Executive Officer	Power to omit information from the copies of the annual performance plan (which is part of the annual operational plan) made available to the public if subsections (3)(a) and (b) are satisfied.	Section 175(3) <i>Local Government Regulation 2012</i>	Schedule 2 - Limits and Conditions to the Exercising of Powers
Chief Executive Officer	Power to publish Council's annual report on Council's website.	Section 182(4) <i>Local Government Regulation 2012</i>	Schedule 2 - Limits and Conditions to the Exercising of Powers
Chief Executive Officer	Power to give a grant to a community organisation in the public interest and consistent with the local government's community grants policy.	Section 194 <i>Local Government Regulation 2012</i>	Schedule 2 - Limits and Conditions to the Exercising of Powers
Chief Executive Officer	Power to spend money on entertainment or hospitality consistent with the local government's entertainment and hospitality policy.	Section 196(2) <i>Local Government Regulation 2012</i>	Schedule 2 - Limits and Conditions to the Exercising of Powers
Chief Executive Officer	Power to spend money on advertising to provide information or education that is in the public interest and consistent with the local government's advertising spending policy.	Section 197(2) <i>Local Government Regulation 2012</i>	Schedule 2 - Limits and Conditions to the Exercising of Powers
Chief Executive Officer	Power to allow the public to inspect and purchase copies of the documents referred to in subsection (1).	Section 199(2) <i>Local Government Regulation 2012</i>	Schedule 2 - Limits and Conditions to the Exercising of Powers
Chief Executive Officer	Power to:- 1. establish a trust fund; 2. deposit trust money in a financial institution account; and 3. reconcile the assets of the trust fund with the liabilities of the trust fund at least monthly.	Section 200 <i>Local Government Regulation 2012</i>	Schedule 2 - Limits and Conditions to the Exercising of Powers
Chief Executive Officer	Power to transfer money to or from a trust fund in accordance with section 201.	Section 201 <i>Local Government Regulation 2012</i>	Schedule 2 - Limits and Conditions to the Exercising of Powers
Chief Executive Officer	Power to make publicly available an availability notice.	Section 201B(4) <i>Local Government Regulation 2012</i>	Schedule 2 - Limits and Conditions to the Exercising of Powers
Chief Executive Officer	Power to publish a notice given under subsection 202A(1) on Council's website.	Section 202A(2) <i>Local Government Regulation 2012</i>	Schedule 2 - Limits and Conditions to the Exercising of Powers The Mayor's approval is also required to approve the allocation of councillor's discretionary funds.

REGISTER OF DELEGATIONS - COUNCIL TO CEO***Local Government Regulation 2012***

DELEGATE	DESCRIPTION OF POWER DELEGATED	LEGISLATION	CONDITIONS TO WHICH THE DELEGATION IS SUBJECT
Chief Executive Officer	Power to establish separate accounting records for Council's:- (a) operations; and (b) its trust fund.	Section 203 <i>Local Government Regulation 2012</i>	Schedule 2 - Limits and Conditions to the Exercising of Powers
Chief Executive Officer	Power to prepare a financial report.	Section 204 <i>Local Government Regulation 2012</i>	Schedule 2 - Limits and Conditions to the Exercising of Powers
Chief Executive Officer	Power to:- (a) prepare an internal audit plan; (b) carry out an internal audit; (c) prepare a progress report for the internal audit; (d) assess compliance with the internal audit plan; and (e) give the documents referred to in subsection (3) to the audit committee.	Section 207 <i>Local Government Regulation 2012</i>	Schedule 2 - Limits and Conditions to the Exercising of Powers
Chief Executive Officer	Power to appoint the members of the audit committee.	Section 210(1) <i>Local Government Regulation 2012</i>	Schedule 2 - Limits and Conditions to the Exercising of Powers
Chief Executive Officer	Power to appoint one of the members of the audit committee as chairperson.	Section 210(3) <i>Local Government Regulation 2012</i>	Schedule 2 - Limits and Conditions to the Exercising of Powers
Chief Executive Officer	Power to give the financial statements referred to in subsections (1) and (2) to the auditor-general.	Section 212 <i>Local Government Regulation 2012</i>	Schedule 2 - Limits and Conditions to the Exercising of Powers
Chief Executive Officer	Power, in the circumstances set out in subsection (1), to give the Minister a notice and any documents about a controlled entity that Council considers to be relevant to a notifiable event.	Section 213A(2) <i>Local Government Regulation 2012</i>	Schedule 2 - Limits and Conditions to the Exercising of Powers
Chief Executive Officer	Power, if a governing document of a Council controlled entity changes, to give the Minister a notice stating details of the change and a copy of the governing document as amended.	Section 213A(3) <i>Local Government Regulation 2012</i>	Schedule 2 - Limits and Conditions to the Exercising of Powers
Chief Executive Officer	Power, in the circumstances set out in subsection (1), to obtain a copy of the audited financial statements of the controlled entity.	Section 213B(2) <i>Local Government Regulation 2012</i>	Schedule 2 - Limits and Conditions to the Exercising of Powers
Chief Executive Officer	Power to ensure that a copy or a link to a copy of the controlled entity's audited financial statements is published on Council's website.	Section 213B(4) <i>Local Government Regulation 2012</i>	Schedule 2 - Limits and Conditions to the Exercising of Powers
Chief Executive Officer	Power to give the department's chief executive a notice stating that Council has paid notional GST for the previous financial year.	Section 215 <i>Local Government Regulation 2012</i>	Schedule 2 - Limits and Conditions to the Exercising of Powers

REGISTER OF DELEGATIONS - COUNCIL TO CEO***Local Government Regulation 2012***

DELEGATE	DESCRIPTION OF POWER DELEGATED	LEGISLATION	CONDITIONS TO WHICH THE DELEGATION IS SUBJECT
Chief Executive Officer	Power to give the public notice of a proposed resolution to apply Chapter 6, part 2 to its contracts.	Section 218(2)(b) <i>Local Government Regulation 2012</i>	Schedule 2 - Limits and Conditions to the Exercising of Powers
Chief Executive Officer	Power to allow the public to inspect and buy copies of the contracting plan that has been adopted.	Section 220(8) <i>Local Government Regulation 2012</i>	Schedule 2 - Limits and Conditions to the Exercising of Powers
Chief Executive Officer	Power to set the value limit for a valuable non-current asset other than land.	Section 223D(1)(b) <i>Local Government Regulation 2012</i>	Schedule 2 - Limits and Conditions to the Exercising of Powers
Chief Executive Officer	Power to invite written quotes for a medium-sized contractual arrangement.	Section 225(1) <i>Local Government Regulation 2012</i>	Schedule 2 - Limits and Conditions to the Exercising of Powers
Chief Executive Officer	Power to decide to accept a quote or to decide not to accept any of the quotes it receives for a medium-sized contractual arrangement.	Section 225(3) and (4) <i>Local Government Regulation 2012</i>	Schedule 2 - Limits and Conditions to the Exercising of Powers
Chief Executive Officer	Power to enter a medium-sized contractual arrangement after first inviting written quotes for the contract.	Section 225 <i>Local Government Regulation 2012</i>	Schedule 2 - Limits and Conditions to the Exercising of Powers
Chief Executive Officer	Power to invite written tenders for a large-size contractual arrangement.	Section 226(1) <i>Local Government Regulation 2012</i>	Schedule 2 - Limits and Conditions to the Exercising of Powers
Chief Executive Officer	Power to enter a large-sized contractual arrangement after first inviting written tenders for the contract.	Section 226 <i>Local Government Regulation 2012</i>	Schedule 2 - Limits and Conditions to the Exercising of Powers
Chief Executive Officer	Power to invite written tenders for a valuable non-current asset contract or to offer a non-current asset for sale by auction.	Section 227(1) <i>Local Government Regulation 2012</i>	Schedule 2 - Limits and Conditions to the Exercising of Powers
Chief Executive Officer	Power to enter a valuable non-current asset contract after first inviting written tenders for the contract or offering the non-current asset for sale by auction.	Section 227 <i>Local Government Regulation 2012</i>	Schedule 2 - Limits and Conditions to the Exercising of Powers

REGISTER OF DELEGATIONS - COUNCIL TO CEO***Local Government Regulation 2012***

DELEGATE	DESCRIPTION OF POWER DELEGATED	LEGISLATION	CONDITIONS TO WHICH THE DELEGATION IS SUBJECT
Chief Executive Officer	Power to invite expressions of interest pursuant to section 228.	Section 228(2)(b) <i>Local Government Regulation 2012</i>	The local government: (a) decides, by resolution, that it would be in the public interest to invite expressions of interest before inviting written tenders; and (b) records its reasons for making the resolution in the minutes of the meeting at which the resolution was made.
Chief Executive Officer	Power to take all reasonable steps to publish an invitation for tenders or expressions of interest in another way to notify the public about the tender process.	Section 228(6) <i>Local Government Regulation 2012</i>	Schedule 2 - Limits and Conditions to the Exercising of Powers
Chief Executive Officer	Power to prepare a shortlist of people from the persons who responded to the invitation for expressions of interest and to invite written tenders from those persons.	Section 228(7) <i>Local Government Regulation 2012</i>	Schedule 2 - Limits and Conditions to the Exercising of Powers
Chief Executive Officer	Power to invite all persons who submitted a tender to change their tender to take account of a change in the tender specifications.	Section 228(8) <i>Local Government Regulation 2012</i>	Schedule 2 - Limits and Conditions to the Exercising of Powers
Chief Executive Officer	Power to decide to accept a tender or not to accept any tenders it receives.	Sections 228(9) and (10) <i>Local Government Regulation 2012</i>	Schedule 2 - Limits and Conditions to the Exercising of Powers
Chief Executive Officer	Power to enter into a medium-sized contractual arrangement or large-sized contractual arrangement in accordance with a quote or tender consideration plan adopted by local government resolution.	Section 230(1) <i>Local Government Regulation 2012</i>	Schedule 2 - Limits and Conditions to the Exercising of Powers
Chief Executive Officer	Power to enter into a medium-sized contractual arrangement or large-sized contractual arrangement for services with a person on an approved contractor list.	Section 231(2) <i>Local Government Regulation 2012</i>	Schedule 2 - Limits and Conditions to the Exercising of Powers
Chief Executive Officer	Power to put together an approved contractor list in accordance with section 231(4).	Section 231(4) <i>Local Government Regulation 2012</i>	Schedule 2 - Limits and Conditions to the Exercising of Powers
Chief Executive Officer	Power to enter into a contract for a medium-sized contractual arrangement or large-sized contractual arrangement for the supply of goods or services with a supplier from a register of pre-qualified suppliers.	Section 232(2) <i>Local Government Regulation 2012</i>	Schedule 2 - Limits and Conditions to the Exercising of Powers
Chief Executive Officer	Power to establish a register of pre-qualified suppliers of particular goods or services.	Section 232(3) <i>Local Government Regulation 2012</i>	Schedule 2 - Limits and Conditions to the Exercising of Powers

REGISTER OF DELEGATIONS - COUNCIL TO CEO***Local Government Regulation 2012***

DELEGATE	DESCRIPTION OF POWER DELEGATED	LEGISLATION	CONDITIONS TO WHICH THE DELEGATION IS SUBJECT
Chief Executive Officer	Power to invite suppliers to tender to be on a register of pre-qualified suppliers.	Section 232(4) <i>Local Government Regulation 2012</i>	Schedule 2 - Limits and Conditions to the Exercising of Powers
Chief Executive Officer	Power to take all reasonable steps to publish an invitation in another way to notify the public about establishing the register of pre-qualified suppliers.	Section 232(6) <i>Local Government Regulation 2012</i>	Schedule 2 - Limits and Conditions to the Exercising of Powers
Chief Executive Officer	Power to enter into a medium-sized contractual arrangement or large-sized contractual arrangement for goods or services with a preferred supplier under a preferred supplier arrangement.	Section 233(2) <i>Local Government Regulation 2012</i>	Schedule 2 - Limits and Conditions to the Exercising of Powers
Chief Executive Officer	Power to enter a preferred supplier arrangement.	Section 233(2) <i>Local Government Regulation 2012</i>	Schedule 2 - Limits and Conditions to the Exercising of Powers
Chief Executive Officer	Power to invite persons to tender for a preferred supplier arrangement.	Section 233(3) <i>Local Government Regulation 2012</i>	Schedule 2 - Limits and Conditions to the Exercising of Powers
Chief Executive Officer	Power to take all reasonable steps to publish an invitation to tender in another way to notify the public about the tender process.	Section 233(5) <i>Local Government Regulation 2012</i>	Schedule 2 - Limits and Conditions to the Exercising of Powers
Chief Executive Officer	Power to enter into a contract for goods and services under an LGA arrangement.	Section 234(1) <i>Local Government Regulation 2012</i>	Schedule 2 - Limits and Conditions to the Exercising of Powers
Chief Executive Officer	Power to enter into a medium-sized contractual arrangement or large-sized contractual arrangement in circumstances specified in section 235. <i>Nb. For subsections 235(a) and 235(b) it is a legislative precondition to the exercise of the power that Council first pass the resolution referred to in the respective subsection.</i>	Section 235 <i>Local Government Regulation 2012</i>	Schedule 2 - Limits and Conditions to the Exercising of Powers

REGISTER OF DELEGATIONS - COUNCIL TO CEO***Local Government Regulation 2012***

DELEGATE	DESCRIPTION OF POWER DELEGATED	LEGISLATION	CONDITIONS TO WHICH THE DELEGATION IS SUBJECT
Chief Executive Officer	Power to dispose of a valuable non-current asset other than by tender or auction in circumstances specified in section 236. <i>Nb. For subsections 236(1)(a) to 236(1)(f) it is a legislative precondition to the exercise of the power that Council first pass the resolution referred to in subsection 236(2).</i>	Section 236(1) <i>Local Government Regulation 2012</i>	Schedule 2 - Limits and Conditions to the Exercising of Powers
Chief Executive Officer	Power to give a copy of a resolution made pursuant to subsection 236(1)(f) to the Minister.	Section 236(3)(b)(i) <i>Local Government Regulation 2012</i>	Schedule 2 - Limits and Conditions to the Exercising of Powers
Chief Executive Officer	Power to publish and display relevant details of a contractual arrangement worth \$200,000.00 or more (exclusive of GST).	Section 237 <i>Local Government Regulation 2012</i>	Schedule 2 - Limits and Conditions to the Exercising of Powers
Chief Executive Officer	Power to pay remuneration to each councillor.	Section 247(1) <i>Local Government Regulation 2012</i>	Schedule 2 - Limits and Conditions to the Exercising of Powers
Chief Executive Officer	Power, in the circumstance identified in subsection (1), to make a submission to the remuneration commission for approval to pay a councillor an amount of remuneration of more than the maximum amount.	Section 248(2) <i>Local Government Regulation 2012</i>	Schedule 2 - Limits and Conditions to the Exercising of Powers
Chief Executive Officer	Power to make the adopted expenses reimbursement policy available for inspection and purchase by the public and to publish that policy on Council's website.	Section 251 <i>Local Government Regulation 2012</i>	Schedule 2 - Limits and Conditions to the Exercising of Powers
Chief Executive Officer	Power to publish a notice of the days and times when ordinary meetings will be held on Council's website and in other ways considered appropriate (Council and standing committee meetings).	Section 254B(1) and (2) <i>Local Government Regulation 2012</i>	Schedule 2 - Limits and Conditions to the Exercising of Powers
Chief Executive Officer	Power to display in a conspicuous place in Council's public office a notice of the days and times when meetings will be held (Council and committee meetings).	Section 254B(3) <i>Local Government Regulation 2012</i>	Schedule 2 - Limits and Conditions to the Exercising of Powers
Chief Executive Officer	Power to notify of any change to the days and times of meetings mentioned in section 254B(1) and (3) in the same way as the meetings were previously notified.	Section 254B(4) <i>Local Government Regulation 2012</i>	Schedule 2 - Limits and Conditions to the Exercising of Powers
Chief Executive Officer	Power to give notice of each meeting or adjourned meeting to each councillor or committee member in accordance with section 254C(1) and (2).	Section 254C(1) and (2) <i>Local Government Regulation 2012</i>	Schedule 2 - Limits and Conditions to the Exercising of Powers

REGISTER OF DELEGATIONS - COUNCIL TO CEO***Local Government Regulation 2012***

DELEGATE	DESCRIPTION OF POWER DELEGATED	LEGISLATION	CONDITIONS TO WHICH THE DELEGATION IS SUBJECT
Chief Executive Officer	Power to make the agenda for a Council or committee meeting publicly available in accordance with section 254D(1).	Section 254D(1) <i>Local Government Regulation 2012</i>	Schedule 2 - Limits and Conditions to the Exercising of Powers
Chief Executive Officer	Power to make a related report for a Council or committee meeting publicly available in accordance with section 254D(2).	Section 254D(2) <i>Local Government Regulation 2012</i>	Schedule 2 - Limits and Conditions to the Exercising of Powers
Chief Executive Officer	Power to make a copy of the minutes of each Council or committee meeting publicly available in accordance with section 254F(6).	Section 254F(6) <i>Local Government Regulation 2012</i>	Schedule 2 - Limits and Conditions to the Exercising of Powers
Chief Executive Officer	Power to make a copy of the confirmed minutes publicly available, and available for purchase at Council's public office in accordance with section 254F(7).	Section 254F(7) <i>Local Government Regulation 2012</i>	Schedule 2 - Limits and Conditions to the Exercising of Powers
Chief Executive Officer	Power to allow a person to take part in a meeting (Council and committee meetings) by audio link or audio visual link.	Section 254K <i>Local Government Regulation 2012</i>	Schedule 2 - Limits and Conditions to the Exercising of Powers
Chief Executive Officer	Power to give written notice of the intention to propose the repeal or amendment of a resolution.	Section 262 <i>Local Government Regulation 2012</i>	Schedule 2 - Limits and Conditions to the Exercising of Powers
Chief Executive Officer	Power, as a former employer, to pay the new employer an amount for the number days of long service leave that the person is entitled to take because of the person's period of employment with the former employer.	Sections 287(1) <i>Local Government Regulation 2012</i>	Schedule 2 - Limits and Conditions to the Exercising of Powers
Chief Executive Officer	Power, as a former employer, to provide the new employer with the information specified in subsection (3).	Sections 287(3) <i>Local Government Regulation 2012</i>	Schedule 2 - Limits and Conditions to the Exercising of Powers
Chief Executive Officer	Power to make a copy of the register of interests of each councillor available for inspection by the public at Council's public office and an extract of the register available on its website.	Sections 295(1), (2) and (3) <i>Local Government Regulation 2012</i>	Schedule 2 - Limits and Conditions to the Exercising of Powers
Chief Executive Officer	Power where a register of interests for a councillor changes, to amend the copy and the extract to reflect the changes.	Section 295(4) <i>Local Government Regulation 2012</i>	Schedule 2 - Limits and Conditions to the Exercising of Powers
Chief Executive Officer	Power to ensure a register of interests kept under section 296A(1)(a) is available for inspection by the public at Council's public office for the period Council must keep the register.	Section 296A(2) <i>Local Government Regulation 2012</i>	Schedule 2 - Limits and Conditions to the Exercising of Powers

REGISTER OF DELEGATIONS - COUNCIL TO CEO***Local Government Regulation 2012***

DELEGATE	DESCRIPTION OF POWER DELEGATED	LEGISLATION	CONDITIONS TO WHICH THE DELEGATION IS SUBJECT
Chief Executive Officer	Power to do all things specified in subsection (4) in relation to Council's complaints management process and administrative action complaints.	Section 306(4) <i>Local Government Regulation 2012</i>	Schedule 2 - Limits and Conditions to the Exercising of Powers
Chief Executive Officer	Power to ensure that an extract of the register of interests for each councillor is made available for inspection under section 295 within 35 days after the commencement.	Section 364(1) <i>Local Government Regulation 2012</i>	Schedule 2 - Limits and Conditions to the Exercising of Powers
Chief Executive Officer	Power to make a reasonable allocation of its administrative and overhead costs to each relevant activity, having regard to all of a local government's relevant activities.	Schedule 4 section 5 <i>Local Government Regulation 2012</i>	Schedule 2 - Limits and Conditions to the Exercising of Powers
Chief Executive Officer	Power to ensure the terms on which the cost of resources is based are similar to the terms on which they are made available in conducting the relevant entity.	Schedule 4 section 6 <i>Local Government Regulation 2012</i>	Schedule 2 - Limits and Conditions to the Exercising of Powers
Chief Executive Officer	Power to decide an amount for depreciation of an asset used in conducting a relevant activity that is appropriate in the circumstances.	Schedule 4 section 7 <i>Local Government Regulation 2012</i>	Schedule 2 - Limits and Conditions to the Exercising of Powers
Chief Executive Officer	Power to work out tax equivalents for Commonwealth or State taxes Council is not liable to pay as a local government and keep details of the calculations.	Schedule 4 section 8 <i>Local Government Regulation 2012</i>	Schedule 2 - Limits and Conditions to the Exercising of Powers
Chief Executive Officer	Power to take account of amounts equivalent to the cost of funds advantage obtained over commercial interest rates because of a State guarantee.	Schedule 4 section 9 <i>Local Government Regulation 2012</i>	Schedule 2 - Limits and Conditions to the Exercising of Powers
Chief Executive Officer	Power to decide the amount for the return on capital used by a local government in conducting a relevant activity.	Schedule 4 section 10 <i>Local Government Regulation 2012</i>	Schedule 2 - Limits and Conditions to the Exercising of Powers

REGISTER OF DELEGATIONS - COUNCIL TO CEO***Medicines and Poisons (Pest Management Activities) Regulation 2021***

DELEGATE	DESCRIPTION OF POWER DELEGATED	LEGISLATION	CONDITIONS TO WHICH THE DELEGATION IS SUBJECT
Chief Executive Officer	Power, as a qualified person, to use a fumigant or pesticide for a pest management activity in accordance with the approved label.	Section 41 <i>Medicines and Poisons (Pest Management Activities) Regulation 2021</i>	Schedule 2 - Limits and Conditions to the Exercising of Powers
Chief Executive Officer	Power, as a qualified person, to take all reasonable steps to ensure a container used in relation to carrying out a pest management activity has the characteristics required by the section.	Section 42 <i>Medicines and Poisons (Pest Management Activities) Regulation 2021</i>	Schedule 2 - Limits and Conditions to the Exercising of Powers
Chief Executive Officer	Power, as a qualified person, to take all reasonable steps to ensure a label complying with the section is attached to the outside of the container.	Section 43 <i>Medicines and Poisons (Pest Management Activities) Regulation 2021</i>	Schedule 2 - Limits and Conditions to the Exercising of Powers
Chief Executive Officer	Power, as a qualified person, to ensure a fumigant or pesticide stored or transported in a vehicle is packed or placed in a what that prevents:- (a) any damage to the packaging of the fumigant or pesticide; and (b) any leakage or escape of the fumigant or pesticide.	Section 44(1) <i>Medicines and Poisons (Pest Management Activities) Regulation 2021</i>	Schedule 2 - Limits and Conditions to the Exercising of Powers
Chief Executive Officer	Power, as a qualified person, to take all reasonable steps to prevent another person from accessing a vehicle in which a fumigant or pesticide is stored or transported.	Section 44(2) <i>Medicines and Poisons (Pest Management Activities) Regulation 2021</i>	Schedule 2 - Limits and Conditions to the Exercising of Powers
Chief Executive Officer	Power, as a qualified person, to store a fumigant or pesticide not being used by the person at a place in a way that prevents:- (a) damage to the packaging of the fumigant or pesticide; (b) any leakage or escape of the fumigant or pesticide; (c) access to the fumigant or pesticide by another person who is not a qualified person.	Section 45 <i>Medicines and Poisons (Pest Management Activities) Regulation 2021</i>	Schedule 2 - Limits and Conditions to the Exercising of Powers
Chief Executive Officer	Power, as a qualified person, to make a record stating each of the matters required by the section for each pest management activity carried out.	Section 46 <i>Medicines and Poisons (Pest Management Activities) Regulation 2021</i>	Schedule 2 - Limits and Conditions to the Exercising of Powers
Chief Executive Officer	Power, after becoming aware of the leakage or escape of a fumigant or pesticide, to take the action required by the section.	Section 47 <i>Medicines and Poisons (Pest Management Activities) Regulation 2021</i>	Schedule 2 - Limits and Conditions to the Exercising of Powers
Chief Executive Officer	Power, as a qualified person, to dispose of a container used for a fumigant or pesticide in the way required by the section.	Section 48 <i>Medicines and Poisons (Pest Management Activities) Regulation 2021</i>	Schedule 2 - Limits and Conditions to the Exercising of Powers

REGISTER OF DELEGATIONS - COUNCIL TO CEO***Medicines and Poisons (Pest Management Activities) Regulation 2021***

DELEGATE	DESCRIPTION OF POWER DELEGATED	LEGISLATION	CONDITIONS TO WHICH THE DELEGATION IS SUBJECT
Chief Executive Officer	Power, as a qualified person, to notify the chief executive of an incident referred to in subsection 49(1),	Section 49 <i>Medicines and Poisons (Pest Management Activities) Regulation 2021</i>	Schedule 2 - Limits and Conditions to the Exercising of Powers
Chief Executive Officer	Power, as a qualified person, to notify the chief executive of a suspicious product.	Section 50 <i>Medicines and Poisons (Pest Management Activities) Regulation 2021</i>	Schedule 2 - Limits and Conditions to the Exercising of Powers
Chief Executive Officer	Power, as a business operator, to take all reasonable steps to ensure each pest management trainee employed by the operator:- (a) is supervised by a licensed technician while carrying out any pest management activity; and (b) receives training that is appropriate for the pest management activities carried out by the trainee and the trainee's level of competency.	Section 52 <i>Medicines and Poisons (Pest Management Activities) Regulation 2021</i>	Schedule 2 - Limits and Conditions to the Exercising of Powers
Chief Executive Officer	Power, as a business operator, to take all reasonable steps to ensure the equipment, document or vehicle is suitable for carrying out the pest management activity.	Section 53 <i>Medicines and Poisons (Pest Management Activities) Regulation 2021</i>	Schedule 2 - Limits and Conditions to the Exercising of Powers
Chief Executive Officer	Power, as a business operator, to ensure a pest management vehicle used for a fumigant or pesticide complies with the requirements of the section.	Section 55 <i>Medicines and Poisons (Pest Management Activities) Regulation 2021</i>	Schedule 2 - Limits and Conditions to the Exercising of Powers
Chief Executive Officer	Power, as a business operator, to ensure the information required by the section is printed on the exterior of a pest management vehicle in English in a way that can be easily read.	Section 56 <i>Medicines and Poisons (Pest Management Activities) Regulation 2021</i>	Schedule 2 - Limits and Conditions to the Exercising of Powers
Chief Executive Officer	Power, as a business operator, to take all reasonable steps to ensure the place used for storing a fumigant or pesticide complies with the requirements of the section.	Section 57 <i>Medicines and Poisons (Pest Management Activities) Regulation 2021</i>	Schedule 2 - Limits and Conditions to the Exercising of Powers
Chief Executive Officer	Power, as a business operator, to keep a record of:- (a) the address and contact details of each of the operator's employees carrying out pest management activities; and (b) any notifiable incidents reported to the chief executive under section 49 in relation to the operator's pest management business.	Section 58 <i>Medicines and Poisons (Pest Management Activities) Regulation 2021</i>	Schedule 2 - Limits and Conditions to the Exercising of Powers

REGISTER OF DELEGATIONS - COUNCIL TO CEO***Medicines and Poisons (Pest Management Activities) Regulation 2021***

DELEGATE	DESCRIPTION OF POWER DELEGATED	LEGISLATION	CONDITIONS TO WHICH THE DELEGATION IS SUBJECT
Chief Executive Officer	Power, as a business operator in the circumstance provided in subsection 59(1) to:- (a) take all reasonable steps to ensure the employee complies with the requirement; and (b) keep any record given to the operator in compliance with the requirement.	Section 59 <i>Medicines and Poisons (Pest Management Activities) Regulation 2021</i>	Schedule 2 - Limits and Conditions to the Exercising of Powers
Chief Executive Officer	Power, as the manager of a place who receives a pre-treatment pest control advice for a pest control activity, to give notice to the attendees of the matters stated in the advice.	Section 60(2) <i>Medicines and Poisons (Pest Management Activities) Regulation 2021</i>	Schedule 2 - Limits and Conditions to the Exercising of Powers
Chief Executive Officer	Power, as the manager of a place who receives a post-treatment pest control advice for a pest control activity, to give notice to the attendees of the matters stated in the advice or make the advice available for inspection at the place , and give the attendees notice of the place where, and the times when, the attendees may inspect the advice.	Section 60(3) <i>Medicines and Poisons (Pest Management Activities) Regulation 2021</i>	Schedule 2 - Limits and Conditions to the Exercising of Powers
Chief Executive Officer	Power, as a person given a hard copy document evidencing a pest management licence, to apply to the chief executive for a replacement of the document.	Section 70(2) <i>Medicines and Poisons (Pest Management Activities) Regulation 2021</i>	Schedule 2 - Limits and Conditions to the Exercising of Powers

REGISTER OF DELEGATIONS - COUNCIL TO CEO***Medicines and Poisons Act 2019***

DELEGATE	DESCRIPTION OF POWER DELEGATED	LEGISLATION	CONDITIONS TO WHICH THE DELEGATION IS SUBJECT
Chief Executive Officer	Power, as the holder of a substance authority, to notify the chief executive of a change in circumstances in relation to the authority.	Section 73(1) <i>Medicines and Poisons Act 2019</i>	Schedule 2 - Limits and Conditions to the Exercising of Powers
Chief Executive Officer	Power, as the holder of a substance authority, to apply to amend the substance authority in a stated way, or apply for a new substance authority, by a stated reasonable day.	Section 73(2) <i>Medicines and Poisons Act 2019</i>	Schedule 2 - Limits and Conditions to the Exercising of Powers
Chief Executive Officer	Power to apply for a substance authority and pay the fee prescribed by regulation.	Section 75 <i>Medicines and Poisons Act 2019</i>	Schedule 2 - Limits and Conditions to the Exercising of Powers
Chief Executive Officer	Power, as the holder of a substance authority, to apply to amend the authority and pay the fee prescribed by regulation.	Section 78 <i>Medicines and Poisons Act 2019</i>	Schedule 2 - Limits and Conditions to the Exercising of Powers
Chief Executive Officer	Power, as the holder of a substance authority, to make a renewal application and pay the fee prescribed by regulation.	Section 82 <i>Medicines and Poisons Act 2019</i>	Schedule 2 - Limits and Conditions to the Exercising of Powers
Chief Executive Officer	Power, as an applicant, to comply with a notice received from the chief executive.	Section 87(4) <i>Medicines and Poisons Act 2019</i>	Schedule 2 - Limits and Conditions to the Exercising of Powers
Chief Executive Officer	Power, as an applicant, to agree with the chief executive on a later day by which the application is to be decided.	Section 88(1) <i>Medicines and Poisons Act 2019</i>	Schedule 2 - Limits and Conditions to the Exercising of Powers
Chief Executive Officer	Power, as a responsible person for a regulated place, to:- (a) make a substance management plan; (b) make the substance management plan available to staff; and (c) review the substance management.	Section 93 <i>Medicines and Poisons Act 2019</i>	Schedule 2 - Limits and Conditions to the Exercising of Powers
Chief Executive Officer	Power, as the holder of an authority notice, to respond to a show cause notice.	Section 97(2)(d) <i>Medicines and Poisons Act 2019</i>	Schedule 2 - Limits and Conditions to the Exercising of Powers
Chief Executive Officer	Power, as a relevant person or the holder for an authority, to agree to the chief executive taking administrative action.	Sections 103(1) and (2) <i>Medicines and Poisons Act 2019</i>	Schedule 2 - Limits and Conditions to the Exercising of Powers
Chief Executive Officer	Power, as a relevant person, to agree with the chief executive to a review day for the administrative action.	Section 103(4) <i>Medicines and Poisons Act 2019</i>	Schedule 2 - Limits and Conditions to the Exercising of Powers
Chief Executive Officer	Power, as the holder of an authority in relation to which administrative action has been taken, to:- (a) ask the chief executive, in writing, to review the administrative action; and (b) give the chief executive information supporting the request.	Section 105 <i>Medicines and Poisons Act 2019</i>	Schedule 2 - Limits and Conditions to the Exercising of Powers

REGISTER OF DELEGATIONS - COUNCIL TO CEO***Medicines and Poisons Act 2019***

DELEGATE	DESCRIPTION OF POWER DELEGATED	LEGISLATION	CONDITIONS TO WHICH THE DELEGATION IS SUBJECT
Chief Executive Officer	Power, as a relevant person or the holder for an authority, to agree to the chief executive taking further administrative action.	Section 106(2) <i>Medicines and Poisons Act 2019</i>	Schedule 2 - Limits and Conditions to the Exercising of Powers
Chief Executive Officer	Power to comply with a compliance notice.	Section 110 <i>Medicines and Poisons Act 2019</i>	Schedule 2 - Limits and Conditions to the Exercising of Powers
Chief Executive Officer	Power to comply with an emerging risk declaration.	Section 116 <i>Medicines and Poisons Act 2019</i>	Schedule 2 - Limits and Conditions to the Exercising of Powers
Chief Executive Officer	Power, as a responsible person, to give the chief executive written submissions about why the proposed recall order should not be made.	Section 120(2) <i>Medicines and Poisons Act 2019</i>	Schedule 2 - Limits and Conditions to the Exercising of Powers
Chief Executive Officer	Power, as a responsible person, to give the chief executive written submissions about why the proposed recall order should be revoked.	Section 121(3) <i>Medicines and Poisons Act 2019</i>	Schedule 2 - Limits and Conditions to the Exercising of Powers
Chief Executive Officer	Power to comply with a recall order.	Section 125 <i>Medicines and Poisons Act 2019</i>	Schedule 2 - Limits and Conditions to the Exercising of Powers
Chief Executive Officer	Power, as a person directly affected by an emerging risk declaration or the responsible person for a recall order, to apply to the chief executive for compensation.	Section 128(1) <i>Medicines and Poisons Act 2019</i>	Schedule 2 - Limits and Conditions to the Exercising of Powers
Chief Executive Officer	Power, as an occupier, to consent to the entry by an inspector, with or without conditions, and sign an acknowledgement of the consent.	Section 145 <i>Medicines and Poisons Act 2019</i>	Schedule 2 - Limits and Conditions to the Exercising of Powers
Chief Executive Officer	Power, as a person of whom a help requirement has been made, to comply with the requirement.	Section 160 <i>Medicines and Poisons Act 2019</i>	Schedule 2 - Limits and Conditions to the Exercising of Powers
Chief Executive Officer	Power to comply with a requirement made under section 164(2)(c).	Section 165 <i>Medicines and Poisons Act 2019</i>	Schedule 2 - Limits and Conditions to the Exercising of Powers
Chief Executive Officer	Power, as the owner of a thing that was seized, to apply to the chief executive for its return.	Section 169(3) <i>Medicines and Poisons Act 2019</i>	Schedule 2 - Limits and Conditions to the Exercising of Powers
Chief Executive Officer	Power to comply with a document production requirement.	Section 178(1) <i>Medicines and Poisons Act 2019</i>	Schedule 2 - Limits and Conditions to the Exercising of Powers
Chief Executive Officer	Power to comply with a document certification requirement.	Section 179(1) <i>Medicines and Poisons Act 2019</i>	Schedule 2 - Limits and Conditions to the Exercising of Powers
Chief Executive Officer	Power to comply with a requirement to give information made under section 180(2).	Section 181(1) <i>Medicines and Poisons Act 2019</i>	Schedule 2 - Limits and Conditions to the Exercising of Powers
Chief Executive Officer	Power to claim compensation from the State if the Council incurs loss because of the exercise, or purported exercise, of a power by or for an inspector.	Section 184(1) <i>Medicines and Poisons Act 2019</i>	Schedule 2 - Limits and Conditions to the Exercising of Powers
Chief Executive Officer	Power, as an affected person for an original decision, to apply to the chief executive for internal review.	Section 198(1) <i>Medicines and Poisons Act 2019</i>	Schedule 2 - Limits and Conditions to the Exercising of Powers

REGISTER OF DELEGATIONS - COUNCIL TO CEO***Medicines and Poisons Act 2019***

DELEGATE	DESCRIPTION OF POWER DELEGATED	LEGISLATION	CONDITIONS TO WHICH THE DELEGATION IS SUBJECT
Chief Executive Officer	Power, as an affected person for an original decision, to ask the chief executive for an information notice for the decision.	Section 198(2) <i>Medicines and Poisons Act 2019</i>	Schedule 2 - Limits and Conditions to the Exercising of Powers
Chief Executive Officer	Power, as an affected person, to agree with the chief executive for a longer period for the chief executive to comply with the subsection 200(1).	Section 200(2) <i>Medicines and Poisons Act 2019</i>	Schedule 2 - Limits and Conditions to the Exercising of Powers
Chief Executive Officer	Power, as an affected person, to apply to QCAT, in the way provided under the QCAT Act, for a stay of the operation of the decision.	Section 201(1) <i>Medicines and Poisons Act 2019</i>	Schedule 2 - Limits and Conditions to the Exercising of Powers
Chief Executive Officer	Power, as a person given a QCAT information notice for a decision, to apply to QCAT, as provided under the QCAT Act, for a review of the internal review decision or a decision about compensation under section 128.	Section 202(2) <i>Medicines and Poisons Act 2019</i>	Schedule 2 - Limits and Conditions to the Exercising of Powers
Chief Executive Officer	Power, as a person given an information notice for a property decision, to:- (a) appeal to a Magistrates Court against the decision; (b) make an application to extend the time for filing the notice of appeal (if necessary); (c) serve a copy of the notice of appeal, and any application, on the chief executive.	Section 203 <i>Medicines and Poisons Act 2019</i>	Schedule 2 - Limits and Conditions to the Exercising of Powers
Chief Executive Officer	Power to apply to the Magistrates Court for a stay of a property decision.	Section 204(1) <i>Medicines and Poisons Act 2019</i>	Schedule 2 - Limits and Conditions to the Exercising of Powers

REGISTER OF DELEGATIONS - COUNCIL TO CEO***Medicines and Poisons (Poisons and Prohibited Substances) Regulation 2021***

DELEGATE	DESCRIPTION OF POWER DELEGATED	LEGISLATION	CONDITIONS TO WHICH THE DELEGATION IS SUBJECT
Chief Executive Officer	Power, as the holder of a general approval, to satisfy the competency requirements stated in the competency standard that relate to the type of approval held.	Section 22(1) <i>Medicines and Poisons (Poisons and Prohibited Substances) Regulation 2021</i>	Schedule 2 - Limits and Conditions to the Exercising of Powers
Chief Executive Officer	Power, as the holder of a general approval, to take all reasonable steps to ensure that every person dealing with a restricted S7 poison under the approval satisfies, and continues to satisfy, the relevant competency requirements stated in the competency standard.	Section 22(2) <i>Medicines and Poisons (Poisons and Prohibited Substances) Regulation 2021</i>	Schedule 2 - Limits and Conditions to the Exercising of Powers
Chief Executive Officer	Power, as the holder of a general approval, to take all reasonable steps to ensure that every person dealing with a restricted S7 poison under the approval complies with the departmental standard called 'Dealing with restricted S7 poisons for invasive animal control'.	Section 23 <i>Medicines and Poisons (Poisons and Prohibited Substances) Regulation 2021</i>	Schedule 2 - Limits and Conditions to the Exercising of Powers
Chief Executive Officer	Power, as the holder of a general approval, to take all reasonable steps to ensure that waste from an S7 substance disposed of under the authority is destroyed under the supervision of an authorised supervisor for the authority.	Section 38 <i>Medicines and Poisons (Poisons and Prohibited Substances) Regulation 2021</i>	Schedule 2 - Limits and Conditions to the Exercising of Powers
Chief Executive Officer	Power, as the holder of a substance authority, to give the chief executive notice of the changes proposed by the holder.	Section 40 <i>Medicines and Poisons (Poisons and Prohibited Substances) Regulation 2021</i>	Schedule 2 - Limits and Conditions to the Exercising of Powers
Chief Executive Officer	Power, as the holder of a substance authority, to give the chief executive notice if the holder proposes to stop carrying out a dealing with a regulated poison under the authority.	Section 41 <i>Medicines and Poisons (Poisons and Prohibited Substances) Regulation 2021</i>	Schedule 2 - Limits and Conditions to the Exercising of Powers
Chief Executive Officer	Power, as the holder of a substance authority, to notify the chief executive if:- (a) an amount of a restricted S7 poison or high-risk poison possessed under the authority is not accounted for; (b) a release of a restricted S7 poison or high-risk poison possessed under the authority causes, or is likely to cause, someone to require medical treatment.	Section 43 <i>Medicines and Poisons (Poisons and Prohibited Substances) Regulation 2021</i>	Schedule 2 - Limits and Conditions to the Exercising of Powers

REGISTER OF DELEGATIONS - COUNCIL TO CEO***Medicines and Poisons (Poisons and Prohibited Substances) Regulation 2021***

DELEGATE	DESCRIPTION OF POWER DELEGATED	LEGISLATION	CONDITIONS TO WHICH THE DELEGATION IS SUBJECT
Chief Executive Officer	Power, as a buyer of a regulated poison, to give a written purchase order for the poison to the supplier.	Section 47 <i>Medicines and Poisons (Poisons and Prohibited Substances) Regulation 2021</i>	Schedule 2 - Limits and Conditions to the Exercising of Powers
Chief Executive Officer	Power, as a buyer of a regulated poison, to give a supplier information demonstrating that the buyer is authorised under the Act to buy the poison.	Section 49 <i>Medicines and Poisons (Poisons and Prohibited Substances) Regulation 2021</i>	Schedule 2 - Limits and Conditions to the Exercising of Powers
Chief Executive Officer	Power, as a buyer of a regulated poison, to keep the invoice received from the supplier.	Section 50 <i>Medicines and Poisons (Poisons and Prohibited Substances) Regulation 2021</i>	Schedule 2 - Limits and Conditions to the Exercising of Powers
Chief Executive Officer	Power, as a buyer of a restricted S7 poison or high-risk poison, to sign a document confirming receipt of the poison.	Section 56(1) <i>Medicines and Poisons (Poisons and Prohibited Substances) Regulation 2021</i>	Schedule 2 - Limits and Conditions to the Exercising of Powers
Chief Executive Officer	Power, as a person authorised to apply a regulated poison, to comply with the requirements of the section.	Section 62 <i>Medicines and Poisons (Poisons and Prohibited Substances) Regulation 2021</i>	Schedule 2 - Limits and Conditions to the Exercising of Powers
Chief Executive Officer	Power, as a person authorised to possess an S7 substance, to comply with the requirements of the section.	Section 64 <i>Medicines and Poisons (Poisons and Prohibited Substances) Regulation 2021</i>	Schedule 2 - Limits and Conditions to the Exercising of Powers
Chief Executive Officer	Power, as a person authorised to dispose of waste from a low-risk fluoroacetic acid bait, to dispose of the waste in the way stated in section 65.	Section 65 <i>Medicines and Poisons (Poisons and Prohibited Substances) Regulation 2021</i>	Schedule 2 - Limits and Conditions to the Exercising of Powers
Chief Executive Officer	Power, as a person given a hard copy document evidencing a substance authority for a dealing with a regulated poison, to apply to the chief executive for a replacement of the document.	Section 83(2) <i>Medicines and Poisons (Poisons and Prohibited Substances) Regulation 2021</i>	Schedule 2 - Limits and Conditions to the Exercising of Powers

REGISTER OF DELEGATIONS - COUNCIL TO CEO***Mineral and Energy Resources (Common Provisions) Act 2014***

DELEGATE	DESCRIPTION OF POWER DELEGATED	LEGISLATION	CONDITIONS TO WHICH THE DELEGATION IS SUBJECT
Chief Executive Officer	Power, as a public land authority, to agree in writing to a longer entry period.	Section 57(3) <i>Mineral and Energy Resources (Common Provisions) Act 2014</i>	Schedule 2 - Limits and Conditions to the Exercising of Powers
Chief Executive Officer	Power, as a public land authority, to impose reasonable and relevant conditions on the resource authority holder about the entry to the public land or the carrying out of the authorised activity.	Section 59(2) <i>Mineral and Energy Resources (Common Provisions) Act 2014</i>	Schedule 2 - Limits and Conditions to the Exercising of Powers
Chief Executive Officer	Power, as a public land authority, to vary any condition it has imposed.	Section 59(7) <i>Mineral and Energy Resources (Common Provisions) Act 2014</i>	Schedule 2 - Limits and Conditions to the Exercising of Powers
Chief Executive Officer	Power, as a public land authority, to give the holder an information notice about the imposition of a condition or the varying of a condition.	Section 59(8) <i>Mineral and Energy Resources (Common Provisions) Act 2014</i>	Schedule 2 - Limits and Conditions to the Exercising of Powers
Chief Executive Officer	Power, as a public land authority for land, to give a waiver of entry notice.	Section 60(1) <i>Mineral and Energy Resources (Common Provisions) Act 2014</i>	Schedule 2 - Limits and Conditions to the Exercising of Powers
Chief Executive Officer	Power, as a public road authority, to sign a compensation agreement for the use of a public road for a notifiable road use.	Section 63(1)(b)(i) <i>Mineral and Energy Resources (Common Provisions) Act 2014</i>	Schedule 2 - Limits and Conditions to the Exercising of Powers
Chief Executive Officer	Power, as a public road authority, to give written consent to the carrying out of a notifiable road use on a public road.	Section 63(1)(b)(ii) <i>Mineral and Energy Resources (Common Provisions) Act 2014</i>	Schedule 2 - Limits and Conditions to the Exercising of Powers
Chief Executive Officer	Power, as a public road authority for a public road, to give a road use direction.	Section 64(1) <i>Mineral and Energy Resources (Common Provisions) Act 2014</i>	Schedule 2 - Limits and Conditions to the Exercising of Powers
Chief Executive Officer	Power, as a public road authority for a public road to give an information notice about the decision to give a road use direction.	Section 64(4)(b) <i>Mineral and Energy Resources (Common Provisions) Act 2014</i>	Schedule 2 - Limits and Conditions to the Exercising of Powers

REGISTER OF DELEGATIONS - COUNCIL TO CEO***Mineral and Energy Resources (Common Provisions) Act 2014***

DELEGATE	DESCRIPTION OF POWER DELEGATED	LEGISLATION	CONDITIONS TO WHICH THE DELEGATION IS SUBJECT
Chief Executive Officer	Power, as an owner of restricted land, to give written consent to the resource authority holder carrying out the activity and to impose conditions on the consent.	Section 70 <i>Mineral and Energy Resources (Common Provisions) Act 2014</i>	Schedule 2 - Limits and Conditions to the Exercising of Powers
Chief Executive Officer	Power, as an owner or occupier of land, to apply to the Land Court for an order declaring the following:- (a) whether particular land is restricted land for a resource authority or the Mineral Resources Act, Schedule 1, section 2; and (b) whether a particular activity is a prescribed activity for a resource authority.	Section 72(1) <i>Mineral and Energy Resources (Common Provisions) Act 2014</i>	Schedule 2 - Limits and Conditions to the Exercising of Powers
Chief Executive Officer	Power, as an eligible claimant, to enter a conduct and compensation agreement with the resource authority holder.	Section 83(1) <i>Mineral and Energy Resources (Common Provisions) Act 2014</i>	Schedule 2 - Limits and Conditions to the Exercising of Powers
Chief Executive Officer	Power, as an eligible claimant, to give a conference election notice to the resource authority holder.	Section 83A(2) <i>Mineral and Energy Resources (Common Provisions) Act 2014</i>	Schedule 2 - Limits and Conditions to the Exercising of Powers
Chief Executive Officer	Power, as a party to a conference with an authorised officer, to ask the other party for a longer period within which to hold the conference.	Section 83B(4) <i>Mineral and Energy Resources (Common Provisions) Act 2014</i>	Schedule 2 - Limits and Conditions to the Exercising of Powers
Chief Executive Officer	Power, as an eligible claimant, to use all reasonable endeavours to negotiate a conduct and compensation agreement or a deferral agreement.	Section 85(1) <i>Mineral and Energy Resources (Common Provisions) Act 2014</i>	Schedule 2 - Limits and Conditions to the Exercising of Powers
Chief Executive Officer	Power, as an eligible claimant, to agree to a longer negotiation period.	Section 85(2)(b) <i>Mineral and Energy Resources (Common Provisions) Act 2014</i>	Schedule 2 - Limits and Conditions to the Exercising of Powers
Chief Executive Officer	Power, as an eligible claimant, to enter an opt-out agreement.	Section 85(4) <i>Mineral and Energy Resources (Common Provisions) Act 2014</i>	Schedule 2 - Limits and Conditions to the Exercising of Powers

REGISTER OF DELEGATIONS - COUNCIL TO CEO***Mineral and Energy Resources (Common Provisions) Act 2014***

DELEGATE	DESCRIPTION OF POWER DELEGATED	LEGISLATION	CONDITIONS TO WHICH THE DELEGATION IS SUBJECT
Chief Executive Officer	Power, as a party to a conduct and compensation agreement or a deferral agreement, to terminate the agreement by giving notice to the other party during the cooling off period.	Section 87(2) <i>Mineral and Energy Resources (Common Provisions) Act 2014</i>	Schedule 2 - Limits and Conditions to the Exercising of Powers
Chief Executive Officer	Power, as a party, to give an ADR election notice.	Section 88(2) <i>Mineral and Energy Resources (Common Provisions) Act 2014</i>	Schedule 2 - Limits and Conditions to the Exercising of Powers
Chief Executive Officer	Power, upon receipt of an ADR election notice pursuant to section 88(2), to accept or refuse the type of ADR and the ADR facilitator proposed in the notice.	Section 88(4) <i>Mineral and Energy Resources (Common Provisions) Act 2014</i>	Schedule 2 - Limits and Conditions to the Exercising of Powers
Chief Executive Officer	Power, as the party giving the ADR election notice and where the other party does not accept the type of ADR or ADR facilitator proposed in the notice, to obtain a decision from the Land Court or a prescribed ADR institute about the matter not accepted.	Section 88(5) <i>Mineral and Energy Resources (Common Provisions) Act 2014</i>	Schedule 2 - Limits and Conditions to the Exercising of Powers
Chief Executive Officer	Power, as the party giving the ADR election notice and where a decision has been obtained from the Land Court or a prescribed ADR institute about the matter not accepted in the notice, to give the other party notice of the decision.	Section 88(6) <i>Mineral and Energy Resources (Common Provisions) Act 2014</i>	Schedule 2 - Limits and Conditions to the Exercising of Powers
Chief Executive Officer	Power, in the circumstances set out in subsection 91A(1), to give an arbitration election notice requesting the other party participate in an arbitration to decide the dispute.	Section 91A(2) <i>Mineral and Energy Resources (Common Provisions) Act 2014</i>	Schedule 2 - Limits and Conditions to the Exercising of Powers
Chief Executive Officer	Power, as a party given an arbitration election notice, to accept or refuse the request for arbitration.	Section 91A(3) <i>Mineral and Energy Resources (Common Provisions) Act 2014</i>	Schedule 2 - Limits and Conditions to the Exercising of Powers
Chief Executive Officer	Power, as a party to an arbitration, to jointly appoint the arbitrator proposed in the arbitration election notice or another arbitrator.	Section 91A(5) <i>Mineral and Energy Resources (Common Provisions) Act 2014</i>	Schedule 2 - Limits and Conditions to the Exercising of Powers
Chief Executive Officer	Power, as the party giving an arbitration election notice, to require a prescribed arbitration institute to appoint an arbitrator.	Section 91A(6) <i>Mineral and Energy Resources (Common Provisions) Act 2014</i>	Schedule 2 - Limits and Conditions to the Exercising of Powers

REGISTER OF DELEGATIONS - COUNCIL TO CEO***Mineral and Energy Resources (Common Provisions) Act 2014***

DELEGATE	DESCRIPTION OF POWER DELEGATED	LEGISLATION	CONDITIONS TO WHICH THE DELEGATION IS SUBJECT
Chief Executive Officer	Power, as a party, to give an ADR election notice to the other party.	Section 92A(2) <i>Mineral and Energy Resources (Common Provisions) Act 2014</i>	Schedule 2 - Limits and Conditions to the Exercising of Powers
Chief Executive Officer	Power, as a party given an ADR election notice, to accept or refuse the request for ADR.	Section 92A(3) <i>Mineral and Energy Resources (Common Provisions) Act 2014</i>	Schedule 2 - Limits and Conditions to the Exercising of Powers
Chief Executive Officer	Power, as a party to an ADR, to jointly appoint the ADR facilitator proposed in the ADR election notice or another ADR facilitator.	Section 92A(5) <i>Mineral and Energy Resources (Common Provisions) Act 2014</i>	Schedule 2 - Limits and Conditions to the Exercising of Powers
Chief Executive Officer	Power, as a public road authority for a public road, to enter a road compensation agreement.	Section 94(1) <i>Mineral and Energy Resources (Common Provisions) Act 2014</i>	Schedule 2 - Limits and Conditions to the Exercising of Powers
Chief Executive Officer	Power, as a party given or giving an ADR election notice, and where a conduct and compensation agreement has not been entered, to apply to the Land Court to decide the dispute.	Section 96(2) <i>Mineral and Energy Resources (Common Provisions) Act 2014</i>	Schedule 2 - Limits and Conditions to the Exercising of Powers
Chief Executive Officer	Power to apply to the Land Court for a declaration that all or part of the stated costs are payable under section 91.	Section 96B(1)(a) <i>Mineral and Energy Resources (Common Provisions) Act 2014</i>	Schedule 2 - Limits and Conditions to the Exercising of Powers
Chief Executive Officer	Power, as an eligible claimant, to apply to the Land Court for an order requiring payment of negotiation and preparation costs under section 91.	Section 96B(1)(b) <i>Mineral and Energy Resources (Common Provisions) Act 2014</i>	Schedule 2 - Limits and Conditions to the Exercising of Powers
Chief Executive Officer	Power, as a party to a compensation agreement, to apply to the Land Court for an order about the alleged breach.	Section 99A(2) <i>Mineral and Energy Resources (Common Provisions) Act 2014</i>	Schedule 2 - Limits and Conditions to the Exercising of Powers
Chief Executive Officer	Power, as a public road authority, to apply to the Land Court for the Court to decide a resource authority holder's compensation liability.	Section 100(1) <i>Mineral and Energy Resources (Common Provisions) Act 2014</i>	Schedule 2 - Limits and Conditions to the Exercising of Powers

REGISTER OF DELEGATIONS - COUNCIL TO CEO***Mineral and Energy Resources (Common Provisions) Act 2014***

DELEGATE	DESCRIPTION OF POWER DELEGATED	LEGISLATION	CONDITIONS TO WHICH THE DELEGATION IS SUBJECT
Chief Executive Officer	Power, as a public road authority or an eligible claimant, to apply to the Land Court for a review of the original compensation.	Section 101(2) <i>Mineral and Energy Resources (Common Provisions) Act 2014</i>	Schedule 2 - Limits and Conditions to the Exercising of Powers
Chief Executive Officer	Power, as an owner or occupier of land that may be affected by a resource authority, to give notice to an authorised officer of concerns relating to the resource authority.	Section 101D(1) <i>Mineral and Energy Resources (Common Provisions) Act 2014</i>	Schedule 2 - Limits and Conditions to the Exercising of Powers
Chief Executive Officer	Power, as an owner or occupier of land or another person interested in the concern, to participate in a conference conducted by the authorised officer, including agreeing to a settlement of the concern the subject of the conference.	Sections 101E(2) and 101F(3) <i>Mineral and Energy Resources (Common Provisions) Act 2014</i>	Schedule 2 - Limits and Conditions to the Exercising of Powers
Chief Executive Officer	Power, as a party who attends a conference, to apply to the Land Court for an order requiring a party who did not attend the conference to pay the attending party's reasonable costs of attending.	Section 101F(4)(b) <i>Mineral and Energy Resources (Common Provisions) Act 2014</i>	Schedule 2 - Limits and Conditions to the Exercising of Powers
Chief Executive Officer	Power, as a party to an ADR, to use all reasonable endeavours to negotiate a resolution of the dispute.	Section 196K(1) <i>Mineral and Energy Resources (Common Provisions) Act 2014</i>	Schedule 2 - Limits and Conditions to the Exercising of Powers
Chief Executive Officer	Power, as a party to an ADR, to, within the usual period, ask the other party for a longer period.	Section 196K(2) <i>Mineral and Energy Resources (Common Provisions) Act 2014</i>	Schedule 2 - Limits and Conditions to the Exercising of Powers
Chief Executive Officer	Power, as a party to an ADR, to apply to the Land Court for an order requiring the payment of the costs.	Section 196L(3) <i>Mineral and Energy Resources (Common Provisions) Act 2014</i>	Schedule 2 - Limits and Conditions to the Exercising of Powers
Chief Executive Officer	Power, in the circumstances in subsection 196R(2), to pay the fees and expenses in equal shares and agree to another payment amount.	Section 196R(2) <i>Mineral and Energy Resources (Common Provisions) Act 2014</i>	Schedule 2 - Limits and Conditions to the Exercising of Powers
Chief Executive Officer	Power, as a relevant entity, to give the chief executive a copy of a notice or consent given by or to Council under chapter 3.	Section 205(1) <i>Mineral and Energy Resources (Common Provisions) Act 2014</i>	

REGISTER OF DELEGATIONS - COUNCIL TO CEO***Mineral Resources Act 1989***

DELEGATE	DESCRIPTION OF POWER DELEGATED	LEGISLATION	CONDITIONS TO WHICH THE DELEGATION IS SUBJECT
Chief Executive Officer	Power to make a note on each relevant map in Council's planning scheme.	Section 4B(3) <i>Mineral Resources Act 1989</i>	Schedule 2 - Limits and Conditions to the Exercising of Powers
Chief Executive Officer	Power to give the chief executive a written notice for the taking of land for which mining interests are extinguished.	Section 10AAA(9) <i>Mineral Resources Act 1989</i>	Schedule 2 - Limits and Conditions to the Exercising of Powers
Chief Executive Officer	Power to consult with the decision-maker about the granting of a new mining tenement for an area that includes acquired land.	Section 10AAC(1) <i>Mineral Resources Act 1989</i>	Schedule 2 - Limits and Conditions to the Exercising of Powers
Chief Executive Officer	Power, as the owner of a reserve, to give written consent, with or without conditions, to a parcel prospecting permit holder entering the surface of the reserve.	Sections 19(1) and 20 <i>Mineral Resources Act 1989</i>	Schedule 2 - Limits and Conditions to the Exercising of Powers
Chief Executive Officer	Power, as the owner of occupied land, to give written consent, with or without conditions, to a district prospecting permit holder entering the surface of the land.	Sections 19(2) and 20 <i>Mineral Resources Act 1989</i>	Schedule 2 - Limits and Conditions to the Exercising of Powers
Chief Executive Officer	Power, as the owner of occupied land, to give written consent, with or without conditions, to a prospecting permit holder entering the land for hand mining.	Sections 19(3) and 20 <i>Mineral Resources Act 1989</i>	Schedule 2 - Limits and Conditions to the Exercising of Powers
Chief Executive Officer	Power, as the owner of land, to apply to the chief executive to rectify the damage referred to in subsection (1) that has been caused by any activity allegedly authorised under a prospecting permit in respect of the land.	Section 26(3) <i>Mineral Resources Act 1989</i>	Schedule 2 - Limits and Conditions to the Exercising of Powers
Chief Executive Officer	Power, as the owner of land, to give written approval to the chief executive for the refund of security for a parcel prospecting permit.	Section 26(9) <i>Mineral Resources Act 1989</i>	Schedule 2 - Limits and Conditions to the Exercising of Powers
Chief Executive Officer	Power, as the owner of land where a person purports to enter the land under authority of a prospecting permit, to report to the chief executive that a person is not authorised to enter or be upon the land or is not complying with any condition of the prospecting permit or of any provision of the Act.	Section 34(1) <i>Mineral Resources Act 1989</i>	Schedule 2 - Limits and Conditions to the Exercising of Powers
Chief Executive Officer	Power, as the owner of land where a person purports to enter or be on the land under authority of a prospecting permit, to ask the person for proof of the person's authority to enter or be on the land.	Section 46(1) <i>Mineral Resources Act 1989</i>	Schedule 2 - Limits and Conditions to the Exercising of Powers
Chief Executive Officer	Power, as the owner of occupied land, to give written consent, including conditions on the consent, to a person entitled to enter the land under a prospecting permit to enter the land at night.	Sections 47(1) and (5) <i>Mineral Resources Act 1989</i>	Schedule 2 - Limits and Conditions to the Exercising of Powers

REGISTER OF DELEGATIONS - COUNCIL TO CEO***Mineral Resources Act 1989***

DELEGATE	DESCRIPTION OF POWER DELEGATED	LEGISLATION	CONDITIONS TO WHICH THE DELEGATION IS SUBJECT
Chief Executive Officer	Power, as the owner of occupied land, to give written consent, including conditions on the consent, to a person entitled to enter the land under a parcel prospecting permit to enter the land at night.	Section 47(2) and (5) <i>Mineral Resources Act 1989</i>	Schedule 2 - Limits and Conditions to the Exercising of Powers
Chief Executive Officer	Power, as the relevant owner of restricted land, to give written consent to an application for a mining claim on the land.	Section 51(2) <i>Mineral Resources Act 1989</i>	Schedule 2 - Limits and Conditions to the Exercising of Powers
Chief Executive Officer	Power, as the owner of land that is a reserve, to consent to the granting of a mining claim over the land.	Section 54(a) <i>Mineral Resources Act 1989</i>	Schedule 2 - Limits and Conditions to the Exercising of Powers
Chief Executive Officer	Power, as the owner of land that is affected by an application for a mining claim, to make a written request to the chief executive for a conference.	Section 65(1)(a) <i>Mineral Resources Act 1989</i>	Schedule 2 - Limits and Conditions to the Exercising of Powers
Chief Executive Officer	Power to attend a section 65 conference and to reach agreement about something discussed at the conference.	Sections 66 and 69 <i>Mineral Resources Act 1989</i>	Schedule 2 - Limits and Conditions to the Exercising of Powers
Chief Executive Officer	Power, as the owner of relevant land and/or as a relevant local government, to lodge a written objection in the approved form to an application for a mining claim and to serve a copy of the objection on the applicant.	Section 71 <i>Mineral Resources Act 1989</i>	Schedule 2 - Limits and Conditions to the Exercising of Powers
Chief Executive Officer	Power to withdraw an objection to a mining claim by giving written notice to the entities specified in subsection (1).	Section 71A <i>Mineral Resources Act 1989</i>	Schedule 2 - Limits and Conditions to the Exercising of Powers
Chief Executive Officer	Power, as an interested party, to agree with the applicant for a mining claim about the amount of compensation to be paid to Council and to sign the agreement.	Section 85(1)(a) and (3) <i>Mineral Resources Act 1989</i>	Schedule 2 - Limits and Conditions to the Exercising of Powers
Chief Executive Officer	Power, as an interested party, at any time before compensation is determined by agreement, to apply in writing to the Land Court to have the Land Court determine the amount of compensation.	Section 85(4) <i>Mineral Resources Act 1989</i>	Schedule 2 - Limits and Conditions to the Exercising of Powers
Chief Executive Officer	Power, as an interested party, to give an ADR election notice.	Section 85AA(2) <i>Mineral Resources Act 1989</i>	Schedule 2 - Limits and Conditions to the Exercising of Powers
Chief Executive Officer	Power, as a party given an ADR election notice, to accept or refuse the request for ADR.	Section 85AA(3) <i>Mineral Resources Act 1989</i>	Schedule 2 - Limits and Conditions to the Exercising of Powers
Chief Executive Officer	Power, as a party to an ADR, to jointly appoint the ADR facilitator proposed in the ADR election notice, or another ADR facilitator.	Section 85AA(4) <i>Mineral Resources Act 1989</i>	Schedule 2 - Limits and Conditions to the Exercising of Powers

REGISTER OF DELEGATIONS - COUNCIL TO CEO***Mineral Resources Act 1989***

DELEGATE	DESCRIPTION OF POWER DELEGATED	LEGISLATION	CONDITIONS TO WHICH THE DELEGATION IS SUBJECT
Chief Executive Officer	Power, as a party to an ADR, to use all reasonable endeavours to negotiate a resolution of the dispute.	Section 85AB(2) <i>Mineral Resources Act 1989</i>	Schedule 2 - Limits and Conditions to the Exercising of Powers
Chief Executive Officer	Power, as a party to an ADR, to, within the usual period, ask the other party for a longer period.	Section 85AB(3) <i>Mineral Resources Act 1989</i>	Schedule 2 - Limits and Conditions to the Exercising of Powers
Chief Executive Officer	Power, as the attending party, to apply to the Land Court for an order requiring the payment of the costs.	Section 85AC(3) <i>Mineral Resources Act 1989</i>	Schedule 2 - Limits and Conditions to the Exercising of Powers
Chief Executive Officer	Power, as a party aggrieved by a determination of the Land Court made under section 85, to appeal to the Land Appeal Court against the Land Court's decision.	Section 86 <i>Mineral Resources Act 1989</i>	Schedule 2 - Limits and Conditions to the Exercising of Powers
Chief Executive Officer	Power, as an appellant pursuant to section 86, to lodge the security in the decided form and amount.	Section 86A(5) <i>Mineral Resources Act 1989</i>	Schedule 2 - Limits and Conditions to the Exercising of Powers
Chief Executive Officer	Power, as the owner of land that is a reserve, to give the Minister the land owner's views about further prospecting or exploration on the land.	Section 124(2) <i>Mineral Resources Act 1989</i>	Schedule 2 - Limits and Conditions to the Exercising of Powers
Chief Executive Officer	Power, as the owner of land, to agree an amount of compensation payable in respect of the proposed use of the land as access in respect of a mining claim as a result of a variation under section 125, sign the agreement and file the agreement.	Section 125(10) <i>Mineral Resources Act 1989</i>	Schedule 2 - Limits and Conditions to the Exercising of Powers
Chief Executive Officer	Power, as the owner of land where a person purports to enter or be on the land under authority of an exploration permit, to ask the person for proof of the person's authority to enter or be on the land.	Section 167(1) <i>Mineral Resources Act 1989</i>	Schedule 2 - Limits and Conditions to the Exercising of Powers
Chief Executive Officer	Power, as the owner of land in the area of a mineral development licence, to certify that there is no actual damage to the land that should be rectified	Section 190(8)(a) <i>Mineral Resources Act 1989</i>	Schedule 2 - Limits and Conditions to the Exercising of Powers
Chief Executive Officer	Power, as the owner of land where a person purports to enter or be on the land under authority of a mineral development licence, to ask the person for proof of the person's authority to enter or be on the land.	Section 216(1) <i>Mineral Resources Act 1989</i>	Schedule 2 - Limits and Conditions to the Exercising of Powers
Chief Executive Officer	Power, as the owner of land, to consent to a mining lease holder making an application to conduct drilling and other activities on land not included in the surface area covered under the lease.	Section 237(2)(d)(i) <i>Mineral Resources Act 1989</i>	Schedule 2 - Limits and Conditions to the Exercising of Powers

REGISTER OF DELEGATIONS - COUNCIL TO CEO***Mineral Resources Act 1989***

DELEGATE	DESCRIPTION OF POWER DELEGATED	LEGISLATION	CONDITIONS TO WHICH THE DELEGATION IS SUBJECT
Chief Executive Officer	Power, as the owner of restricted land, to consent to the making of an application for a mining lease over the land.	Section 238(1)(a) <i>Mineral Resources Act 1989</i>	Schedule 2 - Limits and Conditions to the Exercising of Powers
Chief Executive Officer	Power to lodge an objection to an application for grant of a mining lease.	Sections 260(1) and (2) <i>Mineral Resources Act 1989</i>	Schedule 2 - Limits and Conditions to the Exercising of Powers
Chief Executive Officer	Power to serve a copy of the objection lodged against an application for grant of a mining lease on the applicant.	Section 260(4) <i>Mineral Resources Act 1989</i>	Schedule 2 - Limits and Conditions to the Exercising of Powers
Chief Executive Officer	Power to withdraw an objection lodged against an application for grant of a mining lease.	Section 261(1) <i>Mineral Resources Act 1989</i>	Schedule 2 - Limits and Conditions to the Exercising of Powers
Chief Executive Officer	Power, as the owner of land that is a reserve, to give written consent to the grant of a mining lease over the surface area of the reserve.	Section 271A(2)(a) <i>Mineral Resources Act 1989</i>	Schedule 2 - Limits and Conditions to the Exercising of Powers
Chief Executive Officer	Power, as the owner of restricted land, to give written consent to the application for the surface of restricted land for the mining lease to be included in the mining lease.	Section 275A(2)(a) <i>Mineral Resources Act 1989</i>	Schedule 2 - Limits and Conditions to the Exercising of Powers
Chief Executive Officer	Power, as the owner of restricted land, to agree with the applicant about the compensation payable to Council for the inclusion of the surface of the land in the mining lease.	Section 275A(2)(c) <i>Mineral Resources Act 1989</i>	Schedule 2 - Limits and Conditions to the Exercising of Powers
Chief Executive Officer	Power, as an owner of land the subject of an application to grant, renew or include the surface of restricted in a mining lease, to agree with the applicant for the lease about the amount of compensation to be paid to Council and to sign the agreement.	Sections 279(1)(a) and (3) <i>Mineral Resources Act 1989</i>	Schedule 2 - Limits and Conditions to the Exercising of Powers
Chief Executive Officer	Power, as an owner of land the subject of a mining lease where no part of the surface area of that land is included in the lease, to agree with the holder of the lease about the amount of compensation to be paid as compensation for any damage caused to the surface of the land and to sign the agreement.	Sections 280 <i>Mineral Resources Act 1989</i>	Schedule 2 - Limits and Conditions to the Exercising of Powers
Chief Executive Officer	Power, as a person who could be a party to an agreement under sections 279 or 280, to apply in writing to the Land Court to determine the amount of compensation.	Section 281(1) <i>Mineral Resources Act 1989</i>	Schedule 2 - Limits and Conditions to the Exercising of Powers
Chief Executive Officer	Power, as a party aggrieved by a determination of the Land Court made under section 281, to appeal to the Land Appeal Court against the decision.	Section 282(1) <i>Mineral Resources Act 1989</i>	Schedule 2 - Limits and Conditions to the Exercising of Powers

REGISTER OF DELEGATIONS - COUNCIL TO CEO***Mineral Resources Act 1989***

DELEGATE	DESCRIPTION OF POWER DELEGATED	LEGISLATION	CONDITIONS TO WHICH THE DELEGATION IS SUBJECT
Chief Executive Officer	Power, as an appellant pursuant to section 282, to lodge the security in the decided form and amount.	Section 282A(5) <i>Mineral Resources Act 1989</i>	Schedule 2 - Limits and Conditions to the Exercising of Powers
Chief Executive Officer	Power, as an owner of land in relation to a lease mentioned in section 279(1)(a) or 280(1), to agree in writing to amend the original compensation.	Section 283A(2) <i>Mineral Resources Act 1989</i>	Schedule 2 - Limits and Conditions to the Exercising of Powers
Chief Executive Officer	Power, as an owner of land in relation to a lease mentioned in section 279(1)(a) or 280(1), to apply, in the circumstances identified in subsection (1), to the Land Court to review the original compensation.	Section 283B(2) <i>Mineral Resources Act 1989</i>	Schedule 2 - Limits and Conditions to the Exercising of Powers
Chief Executive Officer	Power, as a party, to give an ADR election notice.	Section 283C(2) <i>Mineral Resources Act 1989</i>	Schedule 2 - Limits and Conditions to the Exercising of Powers
Chief Executive Officer	Power, as a party given an ADR election notice, to accept or refuse the request for ADR.	Section 283C(3) <i>Mineral Resources Act 1989</i>	Schedule 2 - Limits and Conditions to the Exercising of Powers
Chief Executive Officer	Power, as a party to an ADR, to jointly appoint the ADR facilitator proposed in the ADR election notice, or another ADR facilitator.	Section 283C(4) <i>Mineral Resources Act 1989</i>	Schedule 2 - Limits and Conditions to the Exercising of Powers
Chief Executive Officer	Power, as a party to an ADR, to use all reasonable endeavours to negotiate a resolution of the dispute.	Section 283D(2) <i>Mineral Resources Act 1989</i>	Schedule 2 - Limits and Conditions to the Exercising of Powers
Chief Executive Officer	Power, as a party to an ADR, to, within the usual period, ask the other party for a longer period.	Section 283D(3) <i>Mineral Resources Act 1989</i>	Schedule 2 - Limits and Conditions to the Exercising of Powers
Chief Executive Officer	Power, as the attending party, to apply to the Land Court for an order requiring the payment of the costs.	Section 283E(3) <i>Mineral Resources Act 1989</i>	Schedule 2 - Limits and Conditions to the Exercising of Powers
Chief Executive Officer	Power, as the owner of land, to agree with the applicant about the compensation payable to Council for the proposed use of the land as access in respect of a mining lease as a result of a variation under section 317 and to sign the agreement.	Section 317(10) <i>Mineral Resources Act 1989</i>	Schedule 2 - Limits and Conditions to the Exercising of Powers
Chief Executive Officer	Power, as a landowner to whom a water monitoring bore is being transferred, to consent to the transfer.	Section 334ZZO <i>Mineral Resources Act 1989</i>	Schedule 2 - Limits and Conditions to the Exercising of Powers

REGISTER OF DELEGATIONS - COUNCIL TO CEO

Mineral Resources Act 1989

DELEGATE	DESCRIPTION OF POWER DELEGATED	LEGISLATION	CONDITIONS TO WHICH THE DELEGATION IS SUBJECT
Chief Executive Officer	Power, as the owner of affected land, to:- (a) give consent to the entry of the land; (b) impose reasonable conditions on the entry of the land; (c) withdraw consent for entry of the land; and (d) sign an acknowledgement of the consent.	Section 344G <i>Mineral Resources Act 1989</i>	Schedule 2 - Limits and Conditions to the Exercising of Powers
Chief Executive Officer	Power, as the owner of land, to enter a compensation agreement, to sign the agreement and to file it.	Section 345(2) <i>Mineral Resources Act 1989</i>	Schedule 2 - Limits and Conditions to the Exercising of Powers
Chief Executive Officer	Power, as a person who could be a party to a compensation agreement, to apply in writing to the chief executive to have the Land Court decide the amount of compensation and the terms, conditions and times of its payment	Section 345(3) <i>Mineral Resources Act 1989</i>	Schedule 2 - Limits and Conditions to the Exercising of Powers
Chief Executive Officer	Power as the owner or occupier of restricted land to consent, with or without conditions, to the entry of the land under section 386V.	Schedule 1, Section 2(1)	Schedule 2 - Limits and Conditions to the Exercising of Powers
Chief Executive Officer	Power as the owner of occupied land to consent, with or without conditions, to the entry of the land under section 386V at night.	Schedule 1, Section 3(1)	Schedule 2 - Limits and Conditions to the Exercising of Powers
Chief Executive Officer	Power as the owner of a reserve to impose conditions on the entry of the surface of the reserve under section 386V.	Schedule 1, Section 4	Schedule 2 - Limits and Conditions to the Exercising of Powers

REGISTER OF DELEGATIONS - COUNCIL TO CEO***Mining and Quarrying Safety and Health Act 1999***

DELEGATE	DESCRIPTION OF POWER DELEGATED	LEGISLATION	CONDITIONS TO WHICH THE DELEGATION IS SUBJECT
Chief Executive Officer	Power, as an operator of a mine, to comply with the operator's obligations contained in subsections (1) and (2).	Section 38 <i>Mining and Quarrying Safety and Health Act 1999</i>	Schedule 2 - Limits and Conditions to the Exercising of Powers
Chief Executive Officer	Power, as an operator of a mine, to give the inspector for the region in which the mine is situated notice of:- (a) the operator's name and address; and (b) the name of and description of the land comprising the mine or part of the mine.	Section 47(1)(a) <i>Mining and Quarrying Safety and Health Act 1999</i>	Schedule 2 - Limits and Conditions to the Exercising of Powers
Chief Executive Officer	Power, as an operator of a mine, to give the inspector for the region in which the mine is situated a facility description for the mine.	Section 47(1)(b) <i>Mining and Quarrying Safety and Health Act 1999</i>	Schedule 2 - Limits and Conditions to the Exercising of Powers
Chief Executive Officer	Power, as an operator of a mine, to give the inspector for the region in which the mine is situated notice of the day operations are to start.	Section 47(3) <i>Mining and Quarrying Safety and Health Act 1999</i>	Schedule 2 - Limits and Conditions to the Exercising of Powers
Chief Executive Officer	Power, as an operator of a mine, to give the inspector for the region in which the mine is situated notice of the appointments specified in subsection (4).	Section 47(4) <i>Mining and Quarrying Safety and Health Act 1999</i>	Schedule 2 - Limits and Conditions to the Exercising of Powers
Chief Executive Officer	Power, as an operator of a mine, to give the inspector for the region in which the mine is situated written particulars of the land added or omitted.	Section 47(5) <i>Mining and Quarrying Safety and Health Act 1999</i>	Schedule 2 - Limits and Conditions to the Exercising of Powers
Chief Executive Officer	Power, as an operator of a mine, to appoint a person to act as the site senior executive during the absence.	Section 52(1) <i>Mining and Quarrying Safety and Health Act 1999</i>	Schedule 2 - Limits and Conditions to the Exercising of Powers
Chief Executive Officer	Power, as an operator of a mine that has been abandoned, to give the chief inspector plans showing the extent of operations undertaken at the mine.	Section 58(3) <i>Mining and Quarrying Safety and Health Act 1999</i>	Schedule 2 - Limits and Conditions to the Exercising of Powers
Chief Executive Officer	Power, as an operator of a mine, to keep a mine record and make it available for inspection.	Section 59 <i>Mining and Quarrying Safety and Health Act 1999</i>	Schedule 2 - Limits and Conditions to the Exercising of Powers
Chief Executive Officer	Power, as a former operator, to give the new operator the mine record for the mine.	Section 59(5) <i>Mining and Quarrying Safety and Health Act 1999</i>	Schedule 2 - Limits and Conditions to the Exercising of Powers
Chief Executive Officer	Power, as the operator for the previous mine, to give a training and assessment report for the person.	Section 60B(3) <i>Mining and Quarrying Safety and Health Act 1999</i>	Schedule 2 - Limits and Conditions to the Exercising of Powers
Chief Executive Officer	Power, as an operator of a mine that has been abandoned, to ensure that the abandoned mine is safe and made secure.	Section 61(1) <i>Mining and Quarrying Safety and Health Act 1999</i>	Schedule 2 - Limits and Conditions to the Exercising of Powers

REGISTER OF DELEGATIONS - COUNCIL TO CEO***Mining and Quarrying Safety and Health Act 1999***

DELEGATE	DESCRIPTION OF POWER DELEGATED	LEGISLATION	CONDITIONS TO WHICH THE DELEGATION IS SUBJECT
Chief Executive Officer	Power, as a person in control or temporarily in control of a mine, to give the representative reasonable help in the exercise of powers under subsection (1).	Section 116(2) <i>Mining and Quarrying Safety and Health Act 1999</i>	Schedule 2 - Limits and Conditions to the Exercising of Powers
Chief Executive Officer	Power, as a person with an obligation under the Act with access to the documents, to produce the documents.	Section 116(3) <i>Mining and Quarrying Safety and Health Act 1999</i>	Schedule 2 - Limits and Conditions to the Exercising of Powers
Chief Executive Officer	Power, as an occupier, to consent to the entry of a place by an officer and sign an acknowledgement of the consent.	Section 131(3) <i>Mining and Quarrying Safety and Health Act 1999</i>	Schedule 2 - Limits and Conditions to the Exercising of Powers
Chief Executive Officer	Power, as a person required to give reasonable help under section 136(3)(f), to comply with the requirement.	Section 137 <i>Mining and Quarrying Safety and Health Act 1999</i>	Schedule 2 - Limits and Conditions to the Exercising of Powers
Chief Executive Officer	Power, as a person of whom the requirement is made, to comply with the requirement.	Section 143(3) <i>Mining and Quarrying Safety and Health Act 1999</i>	Schedule 2 - Limits and Conditions to the Exercising of Powers
Chief Executive Officer	Power, as the owner of a thing that has been seized and not returned, to apply to the chief inspector for its return.	Section 146(2) <i>Mining and Quarrying Safety and Health Act 1999</i>	Schedule 2 - Limits and Conditions to the Exercising of Powers
Chief Executive Officer	Power, as a person of whom a document production requirement has been made, to comply with the requirement.	Section 152 <i>Mining and Quarrying Safety and Health Act 1999</i>	Schedule 2 - Limits and Conditions to the Exercising of Powers
Chief Executive Officer	Power, as a person of whom a document certification requirement has been made, to comply with the requirement.	Section 153 <i>Mining and Quarrying Safety and Health Act 1999</i>	Schedule 2 - Limits and Conditions to the Exercising of Powers
Chief Executive Officer	Power, as a person to whom a directive is given under Part 9, Division 5, Subdivision 3 or 4, to comply with the directive.	Section 168 <i>Mining and Quarrying Safety and Health Act 1999</i>	Schedule 2 - Limits and Conditions to the Exercising of Powers
Chief Executive Officer	Power, as a person who has received a directive, to apply under Part 9, Division 5, Subdivision 8 for the directive to be reviewed. For avoidance of doubt, the power delegated includes (without limitation) the power to take all actions as detailed in sections 172, 173, 174 and 175.	Sections 172, 173, 174 and 175 <i>Mining and Quarrying Safety and Health Act 1999</i>	Schedule 2 - Limits and Conditions to the Exercising of Powers
Chief Executive Officer	Power, as a person required to give primary information under subsection (1), to comply with the requirement.	Section 195A(3) <i>Mining and Quarrying Safety and Health Act 1999</i>	Schedule 2 - Limits and Conditions to the Exercising of Powers
Chief Executive Officer	Power as a corporation on which a civil penalty is imposed to appeal against the chief executive's decision.	Section 216A(b) <i>Mining and Quarrying Safety and Health Act 1999</i>	Schedule 2 - Limits and Conditions to the Exercising of Powers

REGISTER OF DELEGATIONS - COUNCIL TO CEO***Mining and Quarrying Safety and Health Act 1999***

DELEGATE	DESCRIPTION OF POWER DELEGATED	LEGISLATION	CONDITIONS TO WHICH THE DELEGATION IS SUBJECT
Chief Executive Officer	Power to file a notice of appeal with an Industrial Magistrates Court and serve a copy of the notice.	Section 218(1) <i>Mining and Quarrying Safety and Health Act 1999</i>	Schedule 2 - Limits and Conditions to the Exercising of Powers
Chief Executive Officer	Power to appeal to the Industrial Court. For avoidance of doubt, the power delegated includes (without limitation) the power to take all actions as detailed in sections 223 and 224.	Sections 223 and 224, <i>Mining and Quarrying Safety and Health Act 1999</i>	Schedule 2 - Limits and Conditions to the Exercising of Powers
Chief Executive Officer	Power, as a person dissatisfied with a decision of an industrial magistrate in proceedings brought under subsection 234(1), to appeal to the Industrial Court.	Section 234 <i>Mining and Quarrying Safety and Health Act 1999</i>	Schedule 2 - Limits and Conditions to the Exercising of Powers
Chief Executive Officer	Power, as a relevant corporation, to make a written submission to the chief executive to show why the civil penalty should not be imposed.	Section 246H <i>Mining and Quarrying Safety and Health Act 1999</i>	Schedule 2 - Limits and Conditions to the Exercising of Powers
Chief Executive Officer	Power to give an enforceable undertaking relating to a contravention or alleged contravention of the Act.	Section 246L <i>Mining and Quarrying Safety and Health Act 1999</i>	Schedule 2 - Limits and Conditions to the Exercising of Powers
Chief Executive Officer	Power, as a person who has given an enforceable undertaking, to withdraw the undertaking or vary the undertaking.	Section 246Q <i>Mining and Quarrying Safety and Health Act 1999</i>	Schedule 2 - Limits and Conditions to the Exercising of Powers
Chief Executive Officer	Power, as an operator, to advise a subsequent worker that the original worker exercised rights under subsection (1).	Section 253(4) <i>Mining and Quarrying Safety and Health Act 1999</i>	Schedule 2 - Limits and Conditions to the Exercising of Powers
Chief Executive Officer	Power, as a person with obligation under the Act, to make a representation to an inspector or inspection officer.	Section 254 <i>Mining and Quarrying Safety and Health Act 1999</i>	Schedule 2 - Limits and Conditions to the Exercising of Powers
Chief Executive Officer	Power, as the person from whom the information was obtained, to consent to the disclosure of information concerning Council.	Section 255(1)(a) <i>Mining and Quarrying Safety and Health Act 1999</i>	Schedule 2 - Limits and Conditions to the Exercising of Powers
Chief Executive Officer	Power, as a person give a notice by the CEO under subsection 259(1), to comply with the notice.	Section 259(3) <i>Mining and Quarrying Safety and Health Act 1999</i>	Schedule 2 - Limits and Conditions to the Exercising of Powers

REGISTER OF DELEGATIONS - COUNCIL TO CEO***Mining and Quarrying Safety and Health Regulation 2017***

DELEGATE	DESCRIPTION OF POWER DELEGATED	LEGISLATION	CONDITIONS TO WHICH THE DELEGATION IS SUBJECT
Chief Executive Officer	Power, as an operator, to ensure hazard identification for the mine's operations is done during the operations' planning and design.	Section 6(2) <i>Mining and Quarrying Safety and Health Regulation 2017</i>	Schedule 2 - Limits and Conditions to the Exercising of Powers
Chief Executive Officer	Power, as a person who has an obligation under the Act to manage risk at a mine, to apply hazard controls in the order identified in subsection (1).	Section 8(1) <i>Mining and Quarrying Safety and Health Regulation 2017</i>	Schedule 2 - Limits and Conditions to the Exercising of Powers
Chief Executive Officer	Power, as a person who has an obligation under the Act to manage risk at a mine, to monitor risk in the person's own work and activities at the mine.	Section 9(1) <i>Mining and Quarrying Safety and Health Regulation 2017</i>	Schedule 2 - Limits and Conditions to the Exercising of Powers
Chief Executive Officer	Power, as a responsible person for a mine, to pay a safety and health fee.	Section 11C(1) <i>Mining and Quarrying Safety and Health Regulation 2017</i>	Schedule 2 - Limits and Conditions to the Exercising of Powers
Chief Executive Officer	Power, as a responsible person for a mine, to give the chief executive a safety and health census.	Section 11D(1) <i>Mining and Quarrying Safety and Health Regulation 2017</i>	Schedule 2 - Limits and Conditions to the Exercising of Powers
Chief Executive Officer	Power, as a responsible person for a mine, to apply to the chief executive to extend the period to give the a safety and health census.	Section 11D(2)(a) <i>Mining and Quarrying Safety and Health Regulation 2017</i>	Schedule 2 - Limits and Conditions to the Exercising of Powers
Chief Executive Officer	Power, as a responsible person for a mine, in the circumstances set out in subsection 11DA(1), to choose to give a safety and health census each financial year rather than each quarter.	Section 11DA(2) <i>Mining and Quarrying Safety and Health Regulation 2017</i>	Schedule 2 - Limits and Conditions to the Exercising of Powers
Chief Executive Officer	Power, as a responsible person for a mine, in the circumstances set out in subsection 11DB(1), to give the chief executive a safety and health census for the current quarter and each earlier quarter of the financial year, not previously given to the chief executive.	Section 11DB(3) <i>Mining and Quarrying Safety and Health Regulation 2017</i>	Schedule 2 - Limits and Conditions to the Exercising of Powers
Chief Executive Officer	Power, as a responsible person for a mine, keep records enabling the accuracy of the information required to be included in the safety and health census to be verified.	Section 11DC(2) <i>Mining and Quarrying Safety and Health Regulation 2017</i>	Schedule 2 - Limits and Conditions to the Exercising of Powers
Chief Executive Officer	Power, as a responsible person for a mine, to give the CEO the records within 14 days or a later period agreed in writing with the CEO.	Section 11DC(5) <i>Mining and Quarrying Safety and Health Regulation 2017</i>	Schedule 2 - Limits and Conditions to the Exercising of Powers

REGISTER OF DELEGATIONS - COUNCIL TO CEO***Mining and Quarrying Safety and Health Regulation 2017***

DELEGATE	DESCRIPTION OF POWER DELEGATED	LEGISLATION	CONDITIONS TO WHICH THE DELEGATION IS SUBJECT
Chief Executive Officer	Power, as a responsible person for a mine, to make submissions to the chief executive.	Section 11E(3) <i>Mining and Quarrying Safety and Health Regulation 2017</i>	Schedule 2 - Limits and Conditions to the Exercising of Powers
Chief Executive Officer	Power, as a responsible person for a mine, to pay the amount of the safety and health fee stated in the invoice.	Section 11E(6) <i>Mining and Quarrying Safety and Health Regulation 2017</i>	Schedule 2 - Limits and Conditions to the Exercising of Powers
Chief Executive Officer	Power, as an operator, to ensure:- (a) switchgear used at the mine allows for reliable circuit interruption, under fault conditions, at all points in the mine's electrical distribution system; and (b) each electrical circuit at the mine is protected against overload, short circuit and earth fault under all operating conditions to effectively:- (i) interrupt the electricity supply; and (ii) isolate faults.	Section 22 <i>Mining and Quarrying Safety and Health Regulation 2017</i>	Schedule 2 - Limits and Conditions to the Exercising of Powers
Chief Executive Officer	Power, as an operator, to ensure that the electricity supply to the plant identified in section 23 is capable of interruption from an accessible position remote from the plant.	Section 23 <i>Mining and Quarrying Safety and Health Regulation 2017</i>	Schedule 2 - Limits and Conditions to the Exercising of Powers
Chief Executive Officer	Power, as an operator, to ensure:- (a) each automatic, programmable or computerised electrical control system at the mine operates safely under all operating conditions, including power supply instability or failure; and (b) the emergency stopping systems and safety alarms at the mine remain effective if there is a fault or failure in a system mentioned in paragraph (a).	Section 24 <i>Mining and Quarrying Safety and Health Regulation 2017</i>	Schedule 2 - Limits and Conditions to the Exercising of Powers

REGISTER OF DELEGATIONS - COUNCIL TO CEO***Mining and Quarrying Safety and Health Regulation 2017***

DELEGATE	DESCRIPTION OF POWER DELEGATED	LEGISLATION	CONDITIONS TO WHICH THE DELEGATION IS SUBJECT
Chief Executive Officer	Power, as an operator, to ensure each earthing system at the mine is installed and maintained at sufficiently low impedance and has sufficient capacity to ensure:- (a) reliable operation of electrical protective systems and devices; and (b) adequate protection against contact with conductive parts that have become live under fault conditions.	Section 25 <i>Mining and Quarrying Safety and Health Regulation 2017</i>	Schedule 2 - Limits and Conditions to the Exercising of Powers
Chief Executive Officer	Power, as an operator, to ensure the mine has earth leakage protection for each electrical circuit exceeding extra low voltage that:- (a) is in a portable, transportable or mobile apparatus; or (b) has an outlet for, or supplies electricity to, a trailing cable or flexible lead.	Section 26 <i>Mining and Quarrying Safety and Health Regulation 2017</i>	Schedule 2 - Limits and Conditions to the Exercising of Powers
Chief Executive Officer	Power, as an operator, to ensure each item of electrical equipment used at the mine has a full current isolation facility in a location that is easily accessible by a person required to carry out the isolation.	Section 27(1) <i>Mining and Quarrying Safety and Health Regulation 2017</i>	Schedule 2 - Limits and Conditions to the Exercising of Powers
Chief Executive Officer	Power, as an operator, to ensure the isolator is clearly marked or labelled and compatible with the mine's isolation and lock-out procedures.	Section 27(2) <i>Mining and Quarrying Safety and Health Regulation 2017</i>	Schedule 2 - Limits and Conditions to the Exercising of Powers
Chief Executive Officer	Power, as an operator, to ensure electrical equipment exceeding extra low voltage used at the mine has a device or feature for preventing a person inadvertently contacting live parts of the equipment.	Section 29 <i>Mining and Quarrying Safety and Health Regulation 2017</i>	Schedule 2 - Limits and Conditions to the Exercising of Powers
Chief Executive Officer	Power, as an operator, to ensure the prospective touch voltage at the mine is limited to a level necessary to achieve an acceptable level of risk.	Section 30 <i>Mining and Quarrying Safety and Health Regulation 2017</i>	Schedule 2 - Limits and Conditions to the Exercising of Powers
Chief Executive Officer	Power, as an operator, to ensure voltage rise in an electrical installation at the mine caused by lightning strike, static electricity, voltage surges and other transient voltages is limited to a level necessary to achieve an acceptable level of risk	Section 31 <i>Mining and Quarrying Safety and Health Regulation 2017</i>	Schedule 2 - Limits and Conditions to the Exercising of Powers

REGISTER OF DELEGATIONS - COUNCIL TO CEO***Mining and Quarrying Safety and Health Regulation 2017***

DELEGATE	DESCRIPTION OF POWER DELEGATED	LEGISLATION	CONDITIONS TO WHICH THE DELEGATION IS SUBJECT
Chief Executive Officer	Power, as an operator of a mine mentioned in subsection (2), to provide adequate resources at the mine to ensure the effectiveness and implementation of the emergency response plan.	Section 35(3) <i>Mining and Quarrying Safety and Health Regulation 2017</i>	Schedule 2 - Limits and Conditions to the Exercising of Powers
Chief Executive Officer	Power, as a person who has an obligation under the Act to manage risk in relation to ground control at a mine during the mine's design, operation or abandonment, to ensure appropriate measures are taken to prevent or control local and area failures in ground integrity.	Section 44 <i>Mining and Quarrying Safety and Health Regulation 2017</i>	Schedule 2 - Limits and Conditions to the Exercising of Powers
Chief Executive Officer	Power, as a person who has an obligation under the Act to manage risk at a mine in relation to the mine layout, design and construction, to ensure the layout, design and construction is carried out having regard to the matters listed in section 45.	Section 45 <i>Mining and Quarrying Safety and Health Regulation 2017</i>	Schedule 2 - Limits and Conditions to the Exercising of Powers
Chief Executive Officer	Power, as a person who has an obligation under the Act to manage risk at a mine in relation to the design and construction of the mine's roads, to ensure the specification for the design and construction enables the safe movement of vehicles about the mine.	Section 46 <i>Mining and Quarrying Safety and Health Regulation 2017</i>	Schedule 2 - Limits and Conditions to the Exercising of Powers
Chief Executive Officer	Power, as a person who has an obligation under the Act to manage risk in relation to ventilation at a mine, to ensure appropriate measures are taken to ensure the ventilating air in a place where a person may be present at the mine is of a sufficient volume, velocity and quality to achieve a healthy atmosphere.	Section 48 <i>Mining and Quarrying Safety and Health Regulation 2017</i>	Schedule 2 - Limits and Conditions to the Exercising of Powers
Chief Executive Officer	Power, as a person who has an obligation under the Act to manage risk in relation to storing and handling hazardous chemical or dangerous goods, to ensure they are handled and stored in the manner prescribed under section 56.	Section 56 <i>Mining and Quarrying Safety and Health Regulation 2017</i>	Schedule 2 - Limits and Conditions to the Exercising of Powers
Chief Executive Officer	Power, as a person who has an obligation under the Act to manage risk in relation to selecting explosives for use at the mine, to ensure the explosives comply with the requirements of section 65.	Section 65 <i>Mining and Quarrying Safety and Health Regulation 2017</i>	Schedule 2 - Limits and Conditions to the Exercising of Powers
Chief Executive Officer	Power, as a person who has an obligation under the Act to manage risk at a mine in relation to the selection and design of plant, to ensure that the selection and design of plant complies with the requirements of sections 100, 101 and 102.	Sections 100, 101 and 102 <i>Mining and Quarrying Safety and Health Regulation 2017</i>	Schedule 2 - Limits and Conditions to the Exercising of Powers

REGISTER OF DELEGATIONS - COUNCIL TO CEO***Mining and Quarrying Safety and Health Regulation 2017***

DELEGATE	DESCRIPTION OF POWER DELEGATED	LEGISLATION	CONDITIONS TO WHICH THE DELEGATION IS SUBJECT
Chief Executive Officer	Power, as an operator, to ensure plant used or intended for use, at the mine is manufactured, constructed, stored, transported and installed in accordance with any applicable specifications and instructions.	Section 104(1) <i>Mining and Quarrying Safety and Health Regulation 2017</i>	Schedule 2 - Limits and Conditions to the Exercising of Powers
Chief Executive Officer	Power, as an operator, to ensure for fixed plant:- (a) the plant is installed in a location and environment that is compatible with the plant and its use; and (b) the mine layout incorporates appropriate facilities and adequate space for:- (i) access to and egress from the plant during emergencies; and (ii) the plant's operation, monitoring servicing and maintenance.	Section 104(2) <i>Mining and Quarrying Safety and Health Regulation 2017</i>	Schedule 2 - Limits and Conditions to the Exercising of Powers
Chief Executive Officer	Power, as an operator, to ensure plant is commission in its operating environment at the mine before it is used to ensure those matters listed in subsections (1) and (2).	Section 105 <i>Mining and Quarrying Safety and Health Regulation 2017</i>	Schedule 2 - Limits and Conditions to the Exercising of Powers
Chief Executive Officer	Power, as a person who has an obligation under the Act to manage risk at a mine in relation to the operation of plant, to ensure the plant is not operated in a way prescribed in section 106.	Section 106 <i>Mining and Quarrying Safety and Health Regulation 2017</i>	Schedule 2 - Limits and Conditions to the Exercising of Powers
Chief Executive Officer	Power, as a person who has an obligation under the Act to manage risk at a mine in relation to the monitoring of plant, to ensure the plant is monitored in accordance with section 108.	Section 108 <i>Mining and Quarrying Safety and Health Regulation 2017</i>	Schedule 2 - Limits and Conditions to the Exercising of Powers
Chief Executive Officer	Power, as an operator, to ensure plant in use at the mine is serviced and maintained in accordance with section 109.	Section 109 <i>Mining and Quarrying Safety and Health Regulation 2017</i>	Schedule 2 - Limits and Conditions to the Exercising of Powers
Chief Executive Officer	Power, as a worker's employer, to pay for the worker's health surveillance and health surveillance reports.	Section 131(6) <i>Mining and Quarrying Safety and Health Regulation 2017</i>	Schedule 2 - Limits and Conditions to the Exercising of Powers
Chief Executive Officer	Power, as a worker's employer, to pay for the worker's health surveillance, respiratory health examination and health surveillance reports.	Section 145D(4) <i>Mining and Quarrying Safety and Health Regulation 2017</i>	Schedule 2 - Limits and Conditions to the Exercising of Powers

REGISTER OF DELEGATIONS - COUNCIL TO CEO

Mining and Quarrying Safety and Health Regulation 2017

DELEGATE	DESCRIPTION OF POWER DELEGATED	LEGISLATION	CONDITIONS TO WHICH THE DELEGATION IS SUBJECT
Chief Executive Officer	Power, as a former worker's employer, to carry out the respiratory health surveillance.	Section 145H(3) <i>Mining and Quarrying Safety and Health Regulation 2017</i>	Schedule 2 - Limits and Conditions to the Exercising of Powers

REGISTER OF DELEGATIONS - COUNCIL TO CEO***Nature Conservation (Animals) Regulation 2020***

DELEGATE	DESCRIPTION OF POWER DELEGATED	LEGISLATION	CONDITIONS TO WHICH THE DELEGATION IS SUBJECT
Chief Executive Officer	Power, as the owner of an airport, in the circumstances listed in subsection 42(1), to:- (a) take the animal at the airport; (b) remove or otherwise deal with an animal breeding place used by the animal; (c) keep an animal taken for the purpose of releasing it; and (d) release the animal into a prescribed natural habitat for the animal.	Sections 42(2) and (3) <i>Nature Conservation (Animals) Regulation 2020</i>	Schedule 2 - Limits and Conditions to the Exercising of Powers
Chief Executive Officer	Power, as the owner of an airport, to keep a record for an animal taken under section 42(2).	Section 43(1) <i>Nature Conservation (Animals) Regulation 2020</i>	Schedule 2 - Limits and Conditions to the Exercising of Powers
Chief Executive Officer	Power, in the circumstances listed in subsection 61(1) to:- (a) destroy the flying-fox roost; (b) drive away, or attempt to drive away, a flying-fox from the roost; and (c) disturb a flying fox in the roost.	Section 61(2) <i>Nature Conservation (Animals) Regulation 2020</i>	Schedule 2 - Limits and Conditions to the Exercising of Powers
Chief Executive Officer	Power to carry out the activities listed in subsection 62(1) in relation to a tree that is a flying-fox roost.	Section 62(1) <i>Nature Conservation (Animals) Regulation 2020</i>	Schedule 2 - Limits and Conditions to the Exercising of Powers
Chief Executive Officer	Power, as the holder of an animal authority, to notify the chief executive of the change.	Section 80(3) <i>Nature Conservation (Animals) Regulation 2020</i>	Schedule 2 - Limits and Conditions to the Exercising of Powers
Chief Executive Officer	Power, as the holder of an animal authority, to notify the chief executive of the change by applying for an amendment.	Section 80A(3) <i>Nature Conservation (Animals) Regulation 2020</i>	Schedule 2 - Limits and Conditions to the Exercising of Powers
Chief Executive Officer	Power to for a prescribed authority.	Section 235 <i>Nature Conservation (Animals) Regulation 2020</i>	Schedule 2 - Limits and Conditions to the Exercising of Powers
Chief Executive Officer	Power to apply to the chief executive for the grant of an animal authority.	Section 239 <i>Nature Conservation (Animals) Regulation 2020</i>	Schedule 2 - Limits and Conditions to the Exercising of Powers
Chief Executive Officer	Power to comply with a notice from the chief executive asking for other information or a document the chief executive requires to decide the application.	Section 242(4) <i>Nature Conservation (Animals) Regulation 2020</i>	Schedule 2 - Limits and Conditions to the Exercising of Powers
Chief Executive Officer	Power to amend an application for the grant of an animal authority.	Section 243 <i>Nature Conservation (Animals) Regulation 2020</i>	Schedule 2 - Limits and Conditions to the Exercising of Powers

REGISTER OF DELEGATIONS - COUNCIL TO CEO***Nature Conservation (Animals) Regulation 2020***

DELEGATE	DESCRIPTION OF POWER DELEGATED	LEGISLATION	CONDITIONS TO WHICH THE DELEGATION IS SUBJECT
Chief Executive Officer	Power, as the holder of a prescribed renewable licence, to apply for the licence to be automatically renewed.	Section 257C(1) <i>Nature Conservation (Animals) Regulation 2020</i>	Schedule 2 - Limits and Conditions to the Exercising of Powers
Chief Executive Officer	Power, as the holder of a renewable licence, to apply to renew the licence.	Section 258 <i>Nature Conservation (Animals) Regulation 2020</i>	Schedule 2 - Limits and Conditions to the Exercising of Powers
Chief Executive Officer	Power, as the holder of a prescribed authority, to apply for a relevant amendment to be made to the authority.	Section 264C(1) <i>Nature Conservation (Animals) Regulation 2020</i>	Schedule 2 - Limits and Conditions to the Exercising of Powers
Chief Executive Officer	Power, as the holder of an animal authority, to apply for an amendment of the authority.	Section 265 <i>Nature Conservation (Animals) Regulation 2020</i>	Schedule 2 - Limits and Conditions to the Exercising of Powers
Chief Executive Officer	Power to comply with a notice from the chief executive asking for other information or a document the chief executive requires to decide the amendment application.	Section 266(1) <i>Nature Conservation (Animals) Regulation 2020</i>	Schedule 2 - Limits and Conditions to the Exercising of Powers
Chief Executive Officer	Power to amend an application for the amendment of an animal authority.	Section 267 <i>Nature Conservation (Animals) Regulation 2020</i>	Schedule 2 - Limits and Conditions to the Exercising of Powers
Chief Executive Officer	Power to comply with a notice from the chief executive the holder the opportunity to make written representations to the chief executive about why the proposed amendment should not be made.	Section 271(1) <i>Nature Conservation (Animals) Regulation 2020</i>	Schedule 2 - Limits and Conditions to the Exercising of Powers
Chief Executive Officer	Power to make written representations to the chief executive about why the chief executive should not suspend or cancel an animal authority.	Section 275(1) <i>Nature Conservation (Animals) Regulation 2020</i>	Schedule 2 - Limits and Conditions to the Exercising of Powers
Chief Executive Officer	Power to return an animal authority that has been amended to the chief executive.	Section 276 <i>Nature Conservation (Animals) Regulation 2020</i>	Schedule 2 - Limits and Conditions to the Exercising of Powers
Chief Executive Officer	Power to return an animal authority that has been suspended to the chief executive.	Section 277 <i>Nature Conservation (Animals) Regulation 2020</i>	Schedule 2 - Limits and Conditions to the Exercising of Powers
Chief Executive Officer	Power to return an animal authority that has been cancelled to the chief executive.	Section 278 <i>Nature Conservation (Animals) Regulation 2020</i>	Schedule 2 - Limits and Conditions to the Exercising of Powers
Chief Executive Officer	Power to apply to have an animal authority that has been damaged, destroyed, lost or stolen, replaced.	Section 279 <i>Nature Conservation (Animals) Regulation 2020</i>	Schedule 2 - Limits and Conditions to the Exercising of Powers

REGISTER OF DELEGATIONS - COUNCIL TO CEO

Nature Conservation (Animals) Regulation 2020

DELEGATE	DESCRIPTION OF POWER DELEGATED	LEGISLATION	CONDITIONS TO WHICH THE DELEGATION IS SUBJECT
Chief Executive Officer	Power to surrender an animal authority (with an accompanying notice of surrender) to the chief executive.	Section 280 <i>Nature Conservation (Animals) Regulation 2020</i>	Schedule 2 - Limits and Conditions to the Exercising of Powers
Chief Executive Officer	Power to apply to the chief executive to amend the urban flying-fox management area map.	Section 371 <i>Nature Conservation (Animals) Regulation 2020</i>	Schedule 2 - Limits and Conditions to the Exercising of Powers
Chief Executive Officer	Power to provide information to the chief executive that is relevant to the removal of an urban flying-fox management area from the urban flying-fox management area map.	Section 372 <i>Nature Conservation (Animals) Regulation 2020</i>	Schedule 2 - Limits and Conditions to the Exercising of Powers

REGISTER OF DELEGATIONS - COUNCIL TO CEO***Nature Conservation (Plants) Regulation 2020***

DELEGATE	DESCRIPTION OF POWER DELEGATED	LEGISLATION	CONDITIONS TO WHICH THE DELEGATION IS SUBJECT
Chief Executive Officer	Power, as the holder of a plant authority, to ensure a relevant person carrying out an activity under the authority has a copy of the authority endorsed by the holder with the relevant person's name and residential address available for inspection.	Section 63(2) <i>Nature Conservation (Plants) Regulation 2020</i>	Schedule 2 - Limits and Conditions to the Exercising of Powers
Chief Executive Officer	Power, as the holder of a plant authority, to notify the chief executive of the change.	Section 64(1) <i>Nature Conservation (Plants) Regulation 2020</i>	Schedule 2 - Limits and Conditions to the Exercising of Powers
Chief Executive Officer	Power, as the holder of a plant authority, to notify the chief executive of the change by applying for an amendment	Section 64A(3) <i>Nature Conservation (Plants) Regulation 2020</i>	Schedule 2 - Limits and Conditions to the Exercising of Powers
Chief Executive Officer	Power, as the holder of a protected plant growing licence, to carry out the activities listed in section 71.	Section 71 <i>Nature Conservation (Plants) Regulation 2020</i>	Schedule 2 - Limits and Conditions to the Exercising of Powers
Chief Executive Officer	Power, as the holder of a protected plant harvesting licence, to take an authorised plant in accordance with section 79.	Section 79 <i>Nature Conservation (Plants) Regulation 2020</i>	Schedule 2 - Limits and Conditions to the Exercising of Powers
Chief Executive Officer	Power, as the holder of a protected plant clearing permit, to carry out the activities listed in section 89.	Section 89 <i>Nature Conservation (Plants) Regulation 2020</i>	Schedule 2 - Limits and Conditions to the Exercising of Powers
Chief Executive Officer	Power to apply to the chief executive for the grant of a plant authority.	Section 97 <i>Nature Conservation (Plants) Regulation 2020</i>	Schedule 2 - Limits and Conditions to the Exercising of Powers
Chief Executive Officer	Power to comply with a request from the chief executive asking for other information or a document the chief executive requires to decide the application.	Section 105 <i>Nature Conservation (Plants) Regulation 2020</i>	Schedule 2 - Limits and Conditions to the Exercising of Powers
Chief Executive Officer	Power to amend an application for the grant of a plant authority.	Section 107 <i>Nature Conservation (Plants) Regulation 2020</i>	Schedule 2 - Limits and Conditions to the Exercising of Powers

REGISTER OF DELEGATIONS - COUNCIL TO CEO***Nature Conservation (Plants) Regulation 2020***

DELEGATE	DESCRIPTION OF POWER DELEGATED	LEGISLATION	CONDITIONS TO WHICH THE DELEGATION IS SUBJECT
Chief Executive Officer	Power, as the holder of a plant authority, to apply to amend the authority.	Section 117 <i>Nature Conservation (Plants) Regulation 2020</i>	Schedule 2 - Limits and Conditions to the Exercising of Powers
Chief Executive Officer	Power, as the holder of a plant authority, to make written representations to the chief executive about why a proposed amendment to the plant authority should not be made.	Section 121 <i>Nature Conservation (Plants) Regulation 2020</i>	Schedule 2 - Limits and Conditions to the Exercising of Powers
Chief Executive Officer	Power, as the holder of a plant authority, to make written representations to the chief executive about why the chief executive should not suspend or cancel the plant authority.	Section 124 <i>Nature Conservation (Plants) Regulation 2020</i>	Schedule 2 - Limits and Conditions to the Exercising of Powers
Chief Executive Officer	Power to return a plant authority that has been amended to the chief executive.	Section 125 <i>Nature Conservation (Plants) Regulation 2020</i>	Schedule 2 - Limits and Conditions to the Exercising of Powers
Chief Executive Officer	Power to return a plant authority that has been suspended to the chief executive.	Section 126 <i>Nature Conservation (Plants) Regulation 2020</i>	Schedule 2 - Limits and Conditions to the Exercising of Powers
Chief Executive Officer	Power to return a plant authority that has been cancelled to the chief executive.	Section 127 <i>Nature Conservation (Plants) Regulation 2020</i>	Schedule 2 - Limits and Conditions to the Exercising of Powers
Chief Executive Officer	Power to apply to have a plant authority that has been damaged, destroyed, lost or stolen, replaced.	Section 128 <i>Nature Conservation (Plants) Regulation 2020</i>	Schedule 2 - Limits and Conditions to the Exercising of Powers
Chief Executive Officer	Power to surrender a plant authority (with an accompanying notice of surrender) to the chief executive.	Section 129 <i>Nature Conservation (Plants) Regulation 2020</i>	Schedule 2 - Limits and Conditions to the Exercising of Powers
Chief Executive Officer	Power to ask the chief executive to agree to reduce the area of the usual buffer zone for an area to be cleared.	Section 134 <i>Nature Conservation (Plants) Regulation 2020</i>	Schedule 2 - Limits and Conditions to the Exercising of Powers

REGISTER OF DELEGATIONS - COUNCIL TO CEO***Nature Conservation (Plants) Regulation 2020***

DELEGATE	DESCRIPTION OF POWER DELEGATED	LEGISLATION	CONDITIONS TO WHICH THE DELEGATION IS SUBJECT
Chief Executive Officer	Power, as the holder of a protected plant licence in the circumstances set out in subsection 152(1), to keep a protected plant harvest record.	Section 152 <i>Nature Conservation (Plants) Regulation 2020</i>	Schedule 2 - Limits and Conditions to the Exercising of Powers
Chief Executive Officer	Power, as the holder of a protected plant licence in the circumstances set out in subsection 153(1), to keep a protected plant trade record.	Section 153 <i>Nature Conservation (Plants) Regulation 2020</i>	Schedule 2 - Limits and Conditions to the Exercising of Powers
Chief Executive Officer	Power, as the holder of a plant authority in the circumstances set out in subsection 154(1), to keep a record of the information listed in subsection 154(2).	Section 154 <i>Nature Conservation (Plants) Regulation 2020</i>	Schedule 2 - Limits and Conditions to the Exercising of Powers
Chief Executive Officer	Power, as the holder of a plant authority in the circumstances set out in subsection 155(1), to keep a record of the information listed in subsection 155(2).	Section 155 <i>Nature Conservation (Plants) Regulation 2020</i>	Schedule 2 - Limits and Conditions to the Exercising of Powers
Chief Executive Officer	Power, as the holder of a plant authority in the circumstances set out in subsection 163(1), to give the chief executive a notice stating the record or copy has been stolen, lost, destroyed or damaged.	Section 163 <i>Nature Conservation (Plants) Regulation 2020</i>	Schedule 2 - Limits and Conditions to the Exercising of Powers
Chief Executive Officer	Power, as the holder of a protected plant harvesting licence in the circumstances set out in subsection 167(1), to attach a tag supplied under section 165 to the plant.	Section 167 <i>Nature Conservation (Plants) Regulation 2020</i>	Schedule 2 - Limits and Conditions to the Exercising of Powers
Chief Executive Officer	Power, as the holder of a protected plant licence in the circumstances set out in subsection 173(1), to attach a protected plant harvest label.	Section 173 <i>Nature Conservation (Plants) Regulation 2020</i>	Schedule 2 - Limits and Conditions to the Exercising of Powers
Chief Executive Officer	Power, as the holder of a protected plant harvesting licence in the circumstances set out in subsection 174(1), to attach a protected plant trade label.	Section 174 <i>Nature Conservation (Plants) Regulation 2020</i>	Schedule 2 - Limits and Conditions to the Exercising of Powers
Chief Executive Officer	Power, as the holder of a protected plant harvesting licence in the circumstances set out in subsection 175(1), to mark or label a container containing the plant with the words required by subsection 175(2).	Section 175 <i>Nature Conservation (Plants) Regulation 2020</i>	Schedule 2 - Limits and Conditions to the Exercising of Powers

REGISTER OF DELEGATIONS - COUNCIL TO CEO

Nature Conservation (Plants) Regulation 2020

DELEGATE	DESCRIPTION OF POWER DELEGATED	LEGISLATION	CONDITIONS TO WHICH THE DELEGATION IS SUBJECT
Chief Executive Officer	Power, in the circumstances set out in subsection 177(2), to remove a harvest label.	Section 177 <i>Nature Conservation (Plants) Regulation 2020</i>	Schedule 2 - Limits and Conditions to the Exercising of Powers

REGISTER OF DELEGATIONS - COUNCIL TO CEO

Nature Conservation (Protected Areas Management) Regulation 2024

DELEGATE	DESCRIPTION OF POWER DELEGATED	LEGISLATION	CONDITIONS TO WHICH THE DELEGATION IS SUBJECT
Not Applicable	Power, as trustee of a conservation park listed in schedule 1, column 1, to exercise the powers of the chief executive stated in schedule 1, column 3 for that park.	Section 15(2)(b) <i>Nature Conservation (Protected Areas Management) Regulation 2024</i>	Schedule 2 - Limits and Conditions to the Exercising of Powers
Not Applicable	Power, as trustee of a conservation park listed in schedule 1, column 1, to use a fee charged for a service provided in the park for giving effect to the management principles for the park	Section 17(2) <i>Nature Conservation (Protected Areas Management) Regulation 2024</i>	Schedule 2 - Limits and Conditions to the Exercising of Powers

Please note that this register only includes powers for councils that are trustees of a conservation park listed in schedule 1

These Regulations do not apply to Whitsunday Regional Council

REGISTER OF DELEGATIONS - COUNCIL TO CEO***Nature Conservation Act 1992***

DELEGATE	DESCRIPTION OF POWER DELEGATED	LEGISLATION	CONDITIONS TO WHICH THE DELEGATION IS SUBJECT
Chief Executive Officer	Power, as a person given written notice about a proposal to declare an area of land a special wildlife reserve, to make a submission to the Minister about the proposal.	Section 43A(6) <i>Nature Conservation Act 1992</i>	Schedule 2 - Limits and Conditions to the Exercising of Powers
Chief Executive Officer	Power, as a landholder, to enter a conservation agreement with the Minister for a proposed special wildlife reserve.	Section 43B(1) <i>Nature Conservation Act 1992</i>	Schedule 2 - Limits and Conditions to the Exercising of Powers
Chief Executive Officer	Power, as a landholder, to agree with the Minister to amend a conservation agreement for a special wildlife reserve.	Section 43E(1) <i>Nature Conservation Act 1992</i>	Schedule 2 - Limits and Conditions to the Exercising of Powers
Chief Executive Officer	Power, as a landholder of land in a special wildlife reserve, to consent to the Minister giving a lease, agreement, licence, permit or other authority over or in relation to the land.	Section 43F(1) <i>Nature Conservation Act 1992</i>	Schedule 2 - Limits and Conditions to the Exercising of Powers
Chief Executive Officer	Power, as a landholder of land in a special wildlife reserve, to give a lease or sublease over the land, to obtain the consent of the chief executive for that lease or sublease, and to lodge the lease for registration with the entity required by section 43F(3).	Sections 43F(1)(c) and 43F(3) <i>Nature Conservation Act 1992</i>	Schedule 2 - Limits and Conditions to the Exercising of Powers
Chief Executive Officer	Power, where a special wildlife reserve is declared over freehold land or land in a lease under the <i>Land Act 1994</i> , and Council intends, under the <i>Land Act 1994</i> to surrender all or part of the freehold land or lease, allow the lease to expire at the end of its term or transfer the lease, to obtain the chief executive's written consent.	Section 43L <i>Nature Conservation Act 1992</i>	Schedule 2 - Limits and Conditions to the Exercising of Powers
Chief Executive Officer	Power, as a landholder, to make a submission to the Minister about the proposed declaration of a nature refuge.	Section 44(4) <i>Nature Conservation Act 1992</i>	Schedule 2 - Limits and Conditions to the Exercising of Powers
Chief Executive Officer	Power, as a landholder, to enter a conservation agreement with the Minister about the declaration of a nature refuge.	Sections 45(1) and 48(1) <i>Nature Conservation Act 1992</i>	Schedule 2 - Limits and Conditions to the Exercising of Powers
Chief Executive Officer	Power, as a landholder, to request the cancellation of a conservation agreement.	Section 47(2) <i>Nature Conservation Act 1992</i>	Schedule 2 - Limits and Conditions to the Exercising of Powers
Chief Executive Officer	Power, as a landholder, to make an objection to a proposed compulsory declaration of a nature refuge.	Section 49(2)(c) <i>Nature Conservation Act 1992</i>	Schedule 2 - Limits and Conditions to the Exercising of Powers
Chief Executive Officer	Power, as a landholder, to claim compensation for injurious affection arising out of the declaration of a nature refuge under section 49 of the Act.	Section 67(5) <i>Nature Conservation Act 1992</i>	Schedule 2 - Limits and Conditions to the Exercising of Powers
Chief Executive Officer	Power, as a local government, to prepare a statement of management intent for protected wildlife required by the Minister and publish it on Council's website.	Section 100K <i>Nature Conservation Act 1992</i>	Schedule 2 - Limits and Conditions to the Exercising of Powers

REGISTER OF DELEGATIONS - COUNCIL TO CEO***Nature Conservation Act 1992***

DELEGATE	DESCRIPTION OF POWER DELEGATED	LEGISLATION	CONDITIONS TO WHICH THE DELEGATION IS SUBJECT
Chief Executive Officer	Power, as a landholder of land subject to an interim conservation order, to claim compensation.	Section 108(1) <i>Nature Conservation Act 1992</i>	Schedule 2 - Limits and Conditions to the Exercising of Powers
Chief Executive Officer	Power, as a landholder, to make a submission about a draft management plan.	Section 115A(3)(c) <i>Nature Conservation Act 1992</i>	Schedule 2 - Limits and Conditions to the Exercising of Powers
Chief Executive Officer	Power, as a landholder intending to enter a conservation agreement for a special wildlife reserve, to prepare and give the Minister a management program for the reserve.	Section 120EA <i>Nature Conservation Act 1992</i>	Schedule 2 - Limits and Conditions to the Exercising of Powers
Chief Executive Officer	Power, as a landholder of land in a special wildlife reserve, to prepare an amended management program for the reserve and give it to the chief executive for approval.	Section 120EF(1) <i>Nature Conservation Act 1992</i>	Schedule 2 - Limits and Conditions to the Exercising of Powers
Chief Executive Officer	Power, as a landholder of land in a special wildlife reserve, to jointly review the management program for the reserve with the chief executive, and agree to prepare an amended management program under section 120EF or leave the management program unchanged.	Section 120GA <i>Nature Conservation Act 1992</i>	Schedule 2 - Limits and Conditions to the Exercising of Powers
Chief Executive Officer	Power, as a landholder, to claim compensation for injurious affection arising where:- (a) a regulation is made, or a conservation plan is approved, for an area identified under the regulation or plan as, or including, a critical habitat or an area of major interest; and (b) a landholder's interest in land in the area is injuriously affected by a restriction or prohibition imposed under the regulation or plan on the landholder's existing use of the land.	Section 137A(5) <i>Nature Conservation Act 1992</i>	Schedule 2 - Limits and Conditions to the Exercising of Powers
Chief Executive Officer	Power, as an affected person for an original decision, to apply to the chief executive for a review of the decision.	Section 143E(1) <i>Nature Conservation Act 1992</i>	Schedule 2 - Limits and Conditions to the Exercising of Powers
Chief Executive Officer	Power, as an affected person for an original decision, to ask the chief executive for an information notice for the decision.	Section 143E(2) <i>Nature Conservation Act 1992</i>	Schedule 2 - Limits and Conditions to the Exercising of Powers
Chief Executive Officer	Power, as an affected person, to agree with the chief executive to a longer period for the chief executive to comply with section 143G(1).	Section 143G(2) <i>Nature Conservation Act 1992</i>	Schedule 2 - Limits and Conditions to the Exercising of Powers
Chief Executive Officer	Power, as an affected person, to apply to QCAT for a stay of the operation of the decision.	Section 143H(2) <i>Nature Conservation Act 1992</i>	Schedule 2 - Limits and Conditions to the Exercising of Powers

REGISTER OF DELEGATIONS - COUNCIL TO CEO

Nature Conservation Act 1992

DELEGATE	DESCRIPTION OF POWER DELEGATED	LEGISLATION	CONDITIONS TO WHICH THE DELEGATION IS SUBJECT
Chief Executive Officer	Power, as an affected person, to apply to QCAT for a review of the internal review decision.	Section 143(2) <i>Nature Conservation Act 1992</i>	Schedule 2 - Limits and Conditions to the Exercising of Powers

Please note that this register only includes those powers which Councils have as landholders or regulatory bodies under the Act. It does not include powers to apply for the various permits/authorities contained in the Act

REGISTER OF DELEGATIONS - COUNCIL TO CEO***Ozone Protection and Synthetic Greenhouse Gas Management Act 1989***

DELEGATE	DESCRIPTION OF POWER DELEGATED	LEGISLATION	CONDITIONS TO WHICH THE DELEGATION IS SUBJECT
Chief Executive Officer	Power to apply to the Minister for a licence.	Section 14(1) <i>Ozone Protection and Synthetic Greenhouse Gas Management Act 1989</i>	Schedule 2 - Limits and Conditions to the Exercising of Powers
Chief Executive Officer	Power to give the Minister further information relating to an application under section 14.	Section 15 <i>Ozone Protection and Synthetic Greenhouse Gas Management Act 1989</i>	Schedule 2 - Limits and Conditions to the Exercising of Powers
Chief Executive Officer	Power, as the holder of a licence, to apply to the Minister for a renewal of the licence.	Section 19AA(1) <i>Ozone Protection and Synthetic Greenhouse Gas Management Act 1989</i>	Schedule 2 - Limits and Conditions to the Exercising of Powers
Chief Executive Officer	Power to give the Minister further information relating to an application under section 19AA.	Section 19AB <i>Ozone Protection and Synthetic Greenhouse Gas Management Act 1989</i>	Schedule 2 - Limits and Conditions to the Exercising of Powers
Chief Executive Officer	Power to make a joint application for the transfer of a licence.	Section 19B(1) <i>Ozone Protection and Synthetic Greenhouse Gas Management Act 1989</i>	Schedule 2 - Limits and Conditions to the Exercising of Powers
Chief Executive Officer	Power, as a licensee, to request that the Minister amend the licence.	Section 19C(1) <i>Ozone Protection and Synthetic Greenhouse Gas Management Act 1989</i>	Schedule 2 - Limits and Conditions to the Exercising of Powers
Chief Executive Officer	Power to surrender a licence.	Section 21(1) <i>Ozone Protection and Synthetic Greenhouse Gas Management Act 1989</i>	Schedule 2 - Limits and Conditions to the Exercising of Powers
Chief Executive Officer	Power, as a licensee, to apply to the Minister for a quota.	Section 27 <i>Ozone Protection and Synthetic Greenhouse Gas Management Act 1989</i>	Schedule 2 - Limits and Conditions to the Exercising of Powers
Chief Executive Officer	Power, as a licensee, to transfer to another licensee the unused part of the HCFC quota as prescribed by subsections 35(2)(a) and (b).	Section 35(2) <i>Ozone Protection and Synthetic Greenhouse Gas Management Act 1989</i>	Schedule 2 - Limits and Conditions to the Exercising of Powers

REGISTER OF DELEGATIONS - COUNCIL TO CEO***Ozone Protection and Synthetic Greenhouse Gas Management Act 1989***

DELEGATE	DESCRIPTION OF POWER DELEGATED	LEGISLATION	CONDITIONS TO WHICH THE DELEGATION IS SUBJECT
Chief Executive Officer	Power to notify the Minister of a transfer under subsection 35(2).	Section 35(3) <i>Ozone Protection and Synthetic Greenhouse Gas Management Act 1989</i>	Schedule 2 - Limits and Conditions to the Exercising of Powers
Chief Executive Officer	Power, as a SGG licensee, to transfer to another SGG licensee the unused part of the HFC quota prescribed by subsection 36F(2)(a) and (b).	Section 36F(2) <i>Ozone Protection and Synthetic Greenhouse Gas Management Act 1989</i>	Schedule 2 - Limits and Conditions to the Exercising of Powers
Chief Executive Officer	Power to notify the Minister of a transfer under subsection 36F(2) or (3).	Section 36F(4) <i>Ozone Protection and Synthetic Greenhouse Gas Management Act 1989</i>	Schedule 2 - Limits and Conditions to the Exercising of Powers
Chief Executive Officer	Power, as a person who carries out the activities prescribed by subsections 46(1)(a) and (b), to give the Minister a report in relation to the activity.	Section 46(1) <i>Ozone Protection and Synthetic Greenhouse Gas Management Act 1989</i>	Schedule 2 - Limits and Conditions to the Exercising of Powers
Chief Executive Officer	Power, as an owner of goods or the person from whom goods are seized, to apply to a designated court for an order that all or some of the identified goods, or that specified identified goods, are not forfeitable goods.	Section 60B(1) <i>Ozone Protection and Synthetic Greenhouse Gas Management Act 1989</i>	Schedule 2 - Limits and Conditions to the Exercising of Powers
Chief Executive Officer	Power, as the owner of goods, to apply to a designated court for compensation.	Section 60D(1) <i>Ozone Protection and Synthetic Greenhouse Gas Management Act 1989</i>	Schedule 2 - Limits and Conditions to the Exercising of Powers
Chief Executive Officer	Power, in response to a notice to produce, to give the information or produce the document.	Section 64B(3) <i>Ozone Protection and Synthetic Greenhouse Gas Management Act 1989</i>	Schedule 2 - Limits and Conditions to the Exercising of Powers
Chief Executive Officer	Power, as an applicant or licensee, to apply to the Minister to reconsider a reviewable decision made in relation to the applicant or licensee.	Section 65Z(1) <i>Ozone Protection and Synthetic Greenhouse Gas Management Act 1989</i>	Schedule 2 - Limits and Conditions to the Exercising of Powers
Chief Executive Officer	Power, as an applicant or licensee, to give the Minister further information about an application for reconsideration.	Section 65ZA(3) <i>Ozone Protection and Synthetic Greenhouse Gas Management Act 1989</i>	Schedule 2 - Limits and Conditions to the Exercising of Powers

REGISTER OF DELEGATIONS - COUNCIL TO CEO

Ozone Protection and Synthetic Greenhouse Gas Management Act 1989

DELEGATE	DESCRIPTION OF POWER DELEGATED	LEGISLATION	CONDITIONS TO WHICH THE DELEGATION IS SUBJECT
Chief Executive Officer	Power to apply to the Administrative Review Tribunal for a review of the decisions prescribed by subsections 65ZC(a) and (b).	Section 65ZC <i>Ozone Protection and Synthetic Greenhouse Gas Management Act 1989</i>	Schedule 2 - Limits and Conditions to the Exercising of Powers

REGISTER OF DELEGATIONS - COUNCIL TO CEO***Ozone Protection and Synthetic Greenhouse Gas Management Regulations 1995***

DELEGATE	DESCRIPTION OF POWER DELEGATED	LEGISLATION	CONDITIONS TO WHICH THE DELEGATION IS SUBJECT
Chief Executive Officer	Power, as a licensee, to keep a record in writing of those matters prescribed by subsections 5(1)(a) to (e).	Section 5(1) <i>Ozone Protection and Synthetic Greenhouse Gas Management Regulations 1995</i>	Schedule 2 - Limits and Conditions to the Exercising of Powers
Chief Executive Officer	Power, in the circumstances prescribed in subsections 44(1)(a), (b) and (c), to apply for HFC quotas for both of the calendar years in an HFC quota allocation period.	Section 44(1) <i>Ozone Protection and Synthetic Greenhouse Gas Management Regulations 1995</i>	Schedule 2 - Limits and Conditions to the Exercising of Powers
Chief Executive Officer	Power, as a person engaged in a licensed regulated HCFC activity in the base period for the first HFC quota allocation period, to make a request prescribed in subsections 52(1)(a) and (b).	Section 52(1) <i>Ozone Protection and Synthetic Greenhouse Gas Management Regulations 1995</i>	Schedule 2 - Limits and Conditions to the Exercising of Powers
Chief Executive Officer	Power, as a person engaged in a licensed regulated HFC activity in the base period for an HFC quota allocation period, to make a request prescribed in subsections 52(2)(a) and (b).	Section 52(2) <i>Ozone Protection and Synthetic Greenhouse Gas Management Regulations 1995</i>	Schedule 2 - Limits and Conditions to the Exercising of Powers
Chief Executive Officer	Power, as a person who makes a request under subsections 52(1) or (2), to vary or withdraw the request.	Section 52(5) <i>Ozone Protection and Synthetic Greenhouse Gas Management Regulations 1995</i>	Schedule 2 - Limits and Conditions to the Exercising of Powers
Chief Executive Officer	Power, as a SGG licensee, to make a comment on the proposed retirement under subsection 56(1).	Section 56(2)(b)(ii) <i>Ozone Protection and Synthetic Greenhouse Gas Management Regulations 1995</i>	Schedule 2 - Limits and Conditions to the Exercising of Powers
Chief Executive Officer	Power, in the circumstances prescribed in subsections 61(1)(a) and (b), to apply for a reserve HFC quota for a calendar year.	Section 61(1) <i>Ozone Protection and Synthetic Greenhouse Gas Management Regulations 1995</i>	Schedule 2 - Limits and Conditions to the Exercising of Powers
Chief Executive Officer	Power to apply to operate a refrigerant destruction facility.	Section 114(1) <i>Ozone Protection and Synthetic Greenhouse Gas Management Regulations 1995</i>	Schedule 2 - Limits and Conditions to the Exercising of Powers

REGISTER OF DELEGATIONS - COUNCIL TO CEO***Ozone Protection and Synthetic Greenhouse Gas Management Regulations 1995***

DELEGATE	DESCRIPTION OF POWER DELEGATED	LEGISLATION	CONDITIONS TO WHICH THE DELEGATION IS SUBJECT
Chief Executive Officer	Power to apply to conduct a trial of a facility.	Section 115(1) <i>Ozone Protection and Synthetic Greenhouse Gas Management Regulations 1995</i>	Schedule 2 - Limits and Conditions to the Exercising of Powers
Chief Executive Officer	Power to apply for a RAC industry permit.	Section 121(1) <i>Ozone Protection and Synthetic Greenhouse Gas Management Regulations 1995</i>	Schedule 2 - Limits and Conditions to the Exercising of Powers
Chief Executive Officer	Power to give the authority additional information or documents relevant to the application under subsection 121(1).	Section 121(1D) <i>Ozone Protection and Synthetic Greenhouse Gas Management Regulations 1995</i>	Schedule 2 - Limits and Conditions to the Exercising of Powers
Chief Executive Officer	Power, in the circumstances prescribed in subsections 121(2)(a), (b) and (c), to give the information, documents or consent.	Section 121(2)(c) <i>Ozone Protection and Synthetic Greenhouse Gas Management Regulations 1995</i>	Schedule 2 - Limits and Conditions to the Exercising of Powers
Chief Executive Officer	Power to withdraw an application made under subsection 121(1).	Section 121(4) <i>Ozone Protection and Synthetic Greenhouse Gas Management Regulations 1995</i>	Schedule 2 - Limits and Conditions to the Exercising of Powers
Chief Executive Officer	Power to apply to the relevant authority for the reconsideration of a decision prescribed in subsections 124(1)(a) or (b).	Section 124(1) <i>Ozone Protection and Synthetic Greenhouse Gas Management Regulations 1995</i>	Schedule 2 - Limits and Conditions to the Exercising of Powers
Chief Executive Officer	Power to give the relevant authority or Minister further information that the authority or Minister considers reasonably necessary to make a decision under subsection 124(3).	Section 124(4) <i>Ozone Protection and Synthetic Greenhouse Gas Management Regulations 1995</i>	Schedule 2 - Limits and Conditions to the Exercising of Powers
Chief Executive Officer	Power to apply to the Administrative Review Tribunal for the review of a decision that was confirmed or varied under section 124(3).	Section 125 <i>Ozone Protection and Synthetic Greenhouse Gas Management Regulations 1995</i>	Schedule 2 - Limits and Conditions to the Exercising of Powers

REGISTER OF DELEGATIONS - COUNCIL TO CEO***Ozone Protection and Synthetic Greenhouse Gas Management Regulations 1995***

DELEGATE	DESCRIPTION OF POWER DELEGATED	LEGISLATION	CONDITIONS TO WHICH THE DELEGATION IS SUBJECT
Chief Executive Officer	Power to apply for an authorisation prescribed in subsection 140(1)(a) or (c).	Section 140(1) <i>Ozone Protection and Synthetic Greenhouse Gas Management Regulations 1995</i>	Schedule 2 - Limits and Conditions to the Exercising of Powers
Chief Executive Officer	Power to apply for the relevant authority to determine that a condition mentioned in subsection 141(1) does not apply to the authorisation.	Section 141(1A) <i>Ozone Protection and Synthetic Greenhouse Gas Management Regulations 1995</i>	Schedule 2 - Limits and Conditions to the Exercising of Powers
Chief Executive Officer	Power to apply for a halon special permit.	Section 150(1) <i>Ozone Protection and Synthetic Greenhouse Gas Management Regulations 1995</i>	Schedule 2 - Limits and Conditions to the Exercising of Powers
Chief Executive Officer	Power to apply for a special circumstances exemption.	Section 151(1) <i>Ozone Protection and Synthetic Greenhouse Gas Management Regulations 1995</i>	Schedule 2 - Limits and Conditions to the Exercising of Powers
Chief Executive Officer	Power, as a special circumstances exemption holder, to apply to a relevant authority to vary the exemption.	Section 153(1) <i>Ozone Protection and Synthetic Greenhouse Gas Management Regulations 1995</i>	Schedule 2 - Limits and Conditions to the Exercising of Powers
Chief Executive Officer	Power to give the authority additional information or documents relevant to an application under subsection 153(1).	Section 153(3) <i>Ozone Protection and Synthetic Greenhouse Gas Management Regulations 1995</i>	Schedule 2 - Limits and Conditions to the Exercising of Powers
Chief Executive Officer	Power to apply to the Minister for approval to operate an extinguishing agent destruction facility.	Section 306(1) <i>Ozone Protection and Synthetic Greenhouse Gas Management Regulations 1995</i>	Schedule 2 - Limits and Conditions to the Exercising of Powers

REGISTER OF DELEGATIONS - COUNCIL TO CEO

Ozone Protection and Synthetic Greenhouse Gas Management Regulations 1995

DELEGATE	DESCRIPTION OF POWER DELEGATED	LEGISLATION	CONDITIONS TO WHICH THE DELEGATION IS SUBJECT
Chief Executive Officer	Power to apply for an extinguishing agent handling licence mentioned in column 1 of an item in Table 322.	Section 322(1) <i>Ozone Protection and Synthetic Greenhouse Gas Management Regulations 1995</i>	Schedule 2 - Limits and Conditions to the Exercising of Powers
Chief Executive Officer	Power to apply for an extinguishing agent trading authorisation.	Section 331(1) <i>Ozone Protection and Synthetic Greenhouse Gas Management Regulations 1995</i>	Schedule 2 - Limits and Conditions to the Exercising of Powers
Chief Executive Officer	Power to apply for a halon special permit.	Section 341(1) <i>Ozone Protection and Synthetic Greenhouse Gas Management Regulations 1995</i>	Schedule 2 - Limits and Conditions to the Exercising of Powers
Chief Executive Officer	Power to apply for a special circumstances exemption.	Section 342(1) <i>Ozone Protection and Synthetic Greenhouse Gas Management Regulations 1995</i>	Schedule 2 - Limits and Conditions to the Exercising of Powers
Chief Executive Officer	Power, as a special circumstances exemption holder, to apply to a relevant authority to vary the exemption.	Section 342B(1) <i>Ozone Protection and Synthetic Greenhouse Gas Management Regulations 1995</i>	Schedule 2 - Limits and Conditions to the Exercising of Powers
Chief Executive Officer	Power to give the relevant authority additional information or documents relevant to the application under subsection 342B(3).	Section 342B(3) <i>Ozone Protection and Synthetic Greenhouse Gas Management Regulations 1995</i>	Schedule 2 - Limits and Conditions to the Exercising of Powers

REGISTER OF DELEGATIONS - COUNCIL TO CEO***Petroleum and Gas (Production and Safety) Act 2004***

DELEGATE	DESCRIPTION OF POWER DELEGATED	LEGISLATION	CONDITIONS TO WHICH THE DELEGATION IS SUBJECT
Chief Executive Officer	Power to make a submission about an application for a pipeline licence.	Section 411(2)(a)(vi) <i>Petroleum and Gas (Production and Safety) Act 2004</i>	Schedule 2 - Limits and Conditions to the Exercising of Powers
Chief Executive Officer	Power, as a public road authority in the circumstances set out in subsection 427(1), to give the relevant pipeline licence holder a notice stating:- (a) details of the proposed road or proposed change; and (b) that the holder may, within a stated period, lodge submissions to the authority about the proposal at the office of the authority stated in the notice.	Section 427(2) <i>Petroleum and Gas (Production and Safety) Act 2004</i>	Schedule 2 - Limits and Conditions to the Exercising of Powers
Chief Executive Officer	Power, as a public road authority in the circumstances set out in subsection 427(1), to give the holder notice of the decision to implement the proposal.	Section 427(5) <i>Petroleum and Gas (Production and Safety) Act 2004</i>	Schedule 2 - Limits and Conditions to the Exercising of Powers
Chief Executive Officer	Power, as a public road authority in the circumstances set out in subsection 429(1), to comply with the request from the holder.	Section 429(2) <i>Petroleum and Gas (Production and Safety) Act 2004</i>	Schedule 2 - Limits and Conditions to the Exercising of Powers
Chief Executive Officer	Power, as a public land authority in the circumstances set out in subsection 431(1), to give the holder a works direction.	Section 431(2) <i>Petroleum and Gas (Production and Safety) Act 2004</i>	Schedule 2 - Limits and Conditions to the Exercising of Powers
Chief Executive Officer	Power, as a public land authority, to ensure the works the subject of the direction are carried out.	Section 432(2) <i>Petroleum and Gas (Production and Safety) Act 2004</i>	Schedule 2 - Limits and Conditions to the Exercising of Powers
Chief Executive Officer	Power, as a public land authority, to recover from the holder as a debt any reasonable costs the authority incurs in ensuring the works are carried out.	Section 432(3) <i>Petroleum and Gas (Production and Safety) Act 2004</i>	Schedule 2 - Limits and Conditions to the Exercising of Powers
Chief Executive Officer	Power, as an owner of land, to consult with the applicant about the proposed permission and conditions and lodge submissions.	Section 465(2)(c) <i>Petroleum and Gas (Production and Safety) Act 2004</i>	Schedule 2 - Limits and Conditions to the Exercising of Powers
Chief Executive Officer	Power, as an owner of land, to agree with the authority holder that the equipment or improvements need not be removed from the land.	Section 560(3) <i>Petroleum and Gas (Production and Safety) Act 2004</i>	Schedule 2 - Limits and Conditions to the Exercising of Powers
Chief Executive Officer	Power, as an owner or occupier of land in the circumstances set out in subsection 584(1), to claim compensation from the State.	Section 584(3) <i>Petroleum and Gas (Production and Safety) Act 2004</i>	Schedule 2 - Limits and Conditions to the Exercising of Powers

REGISTER OF DELEGATIONS - COUNCIL TO CEO***Petroleum and Gas (Production and Safety) Act 2004***

DELEGATE	DESCRIPTION OF POWER DELEGATED	LEGISLATION	CONDITIONS TO WHICH THE DELEGATION IS SUBJECT
Chief Executive Officer	Power, as an operator of an operating plant, for each stage of the plant, to make or adopt a safety management system and implement and maintain the system.	Section 674(1) <i>Petroleum and Gas (Production and Safety) Act 2004</i>	Schedule 2 - Limits and Conditions to the Exercising of Powers
Chief Executive Officer	Power, as an operator of an operating plant, whenever the plant is operating, to:- (a) keep a copy of the safety management system for the plant or the part of the system relevant to the plant, open for inspection; (b) display, and keep displayed, in a conspicuous place at the plant a notice stating where the copy of the system is open for inspection; and (c) ensure each person who has an obligation under the system is told they have an obligation under the system within a reasonable period.	Section 676(1) <i>Petroleum and Gas (Production and Safety) Act 2004</i>	Schedule 2 - Limits and Conditions to the Exercising of Powers
Chief Executive Officer	Power, as an operator of an operating plant, to take all reasonable steps to ensure everyone who has an obligation under the safety management system for the plant complies with their obligations.	Section 677(1) <i>Petroleum and Gas (Production and Safety) Act 2004</i>	Schedule 2 - Limits and Conditions to the Exercising of Powers
Chief Executive Officer	Power, as an operator of an operating plant, to revise the safety management system for the plant if any of the circumstances listed in subsection 678(1) make the revision appropriate.	Section 678(1) <i>Petroleum and Gas (Production and Safety) Act 2004</i>	Schedule 2 - Limits and Conditions to the Exercising of Powers
Chief Executive Officer	Power, as an operator of an operating plant, to:- (a) ensure resulting records for the safety management system for the plant are made and kept for a period of 7 years; and (b) whenever the plant is operating, keep a copy of the resulting records open for inspection at the place identified in subsection 678A(1)(b).	Section 678A(1) <i>Petroleum and Gas (Production and Safety) Act 2004</i>	Schedule 2 - Limits and Conditions to the Exercising of Powers
Chief Executive Officer	Power, as an operator of an operating plant, to comply with a validation notice.	Section 679(4) <i>Petroleum and Gas (Production and Safety) Act 2004</i>	Schedule 2 - Limits and Conditions to the Exercising of Powers
Chief Executive Officer	Power, as an operator of an operating plant, to comply with a revision notice.	Section 681(4) <i>Petroleum and Gas (Production and Safety) Act 2004</i>	Schedule 2 - Limits and Conditions to the Exercising of Powers
Chief Executive Officer	Power, as an operator of an operating plant, to appoint a site safety manager for the site.	Section 692(1) <i>Petroleum and Gas (Production and Safety) Act 2004</i>	Schedule 2 - Limits and Conditions to the Exercising of Powers

REGISTER OF DELEGATIONS - COUNCIL TO CEO***Petroleum and Gas (Production and Safety) Act 2004***

DELEGATE	DESCRIPTION OF POWER DELEGATED	LEGISLATION	CONDITIONS TO WHICH THE DELEGATION IS SUBJECT
Chief Executive Officer	Power, as an operator of an operating plant, to comply with a notice of the chief inspector given pursuant to subsection 692(2).	Section 692(3) <i>Petroleum and Gas (Production and Safety) Act 2004</i>	Schedule 2 - Limits and Conditions to the Exercising of Powers
Chief Executive Officer	Power, as an operator of an operating plant, to give the chief inspector a notice stating the information prescribed by regulation about the operating plant.	Section 694A(2) <i>Petroleum and Gas (Production and Safety) Act 2004</i>	Schedule 2 - Limits and Conditions to the Exercising of Powers
Chief Executive Officer	Power as a person mentioned in subsection 699(1) to take all reasonable steps to ensure no person or property is exposed to a level of risk in relation to the operating plant that is more than an acceptable level.	Section 699(2) <i>Petroleum and Gas (Production and Safety) Act 2004</i>	Schedule 2 - Limits and Conditions to the Exercising of Powers
Chief Executive Officer	Power, as an operator of operating plant, to notify the chief executive if a prescribed incident happens at the plant.	Section 706(2) <i>Petroleum and Gas (Production and Safety) Act 2004</i>	Schedule 2 - Limits and Conditions to the Exercising of Powers
Chief Executive Officer	Power, as a business other than operating plant, to notify the chief executive if a prescribed incident happens in relation to a gas related device.	Section 706(2) <i>Petroleum and Gas (Production and Safety) Act 2004</i>	Schedule 2 - Limits and Conditions to the Exercising of Powers
Chief Executive Officer	Power, as an operator of operating plant to comply with a direction given to the operator under subsection 707(3).	Section 707(4) <i>Petroleum and Gas (Production and Safety) Act 2004</i>	Schedule 2 - Limits and Conditions to the Exercising of Powers
Chief Executive Officer	Power, as a person to whom a safety instruction applies, to comply with the instruction.	Section 708B(10) <i>Petroleum and Gas (Production and Safety) Act 2004</i>	Schedule 2 - Limits and Conditions to the Exercising of Powers
Chief Executive Officer	Power, as a corporation, to apply to the chief inspector for a gas work authorisation for a gas device (type B) or a type of gas device (type B), other than a fuel gas refrigeration device.	Section 728(2) <i>Petroleum and Gas (Production and Safety) Act 2004</i>	Schedule 2 - Limits and Conditions to the Exercising of Powers
Chief Executive Officer	Power to apply to the chief inspector for a type of gas device approval authority prescribed by regulation	Section 731AB <i>Petroleum and Gas (Production and Safety) Act 2004</i>	Schedule 2 - Limits and Conditions to the Exercising of Powers
Chief Executive Officer	Power to comply with the conditions of any gas device approval authority.	Section 731AG <i>Petroleum and Gas (Production and Safety) Act 2004</i>	Schedule 2 - Limits and Conditions to the Exercising of Powers
Chief Executive Officer	Power to apply to the chief inspector for a type of gas device approval authority prescribed by regulation	Section 731AB <i>Petroleum and Gas (Production and Safety) Act 2004</i>	Schedule 2 - Limits and Conditions to the Exercising of Powers
Chief Executive Officer	Power, as an owner or occupier of land, to agree to a shorter period of notice to enter the land.	Section 799F(1)(b) <i>Petroleum and Gas (Production and Safety) Act 2004</i>	Schedule 2 - Limits and Conditions to the Exercising of Powers

REGISTER OF DELEGATIONS - COUNCIL TO CEO

Petroleum and Gas (Production and Safety) Act 2004

DELEGATE	DESCRIPTION OF POWER DELEGATED	LEGISLATION	CONDITIONS TO WHICH THE DELEGATION IS SUBJECT
Chief Executive Officer	Power, as an owner or occupier of land, to give consent to the authorised person entering the land and sign an acknowledgement of the consent.	Section 799G(4) <i>Petroleum and Gas (Production and Safety) Act 2004</i>	Schedule 2 - Limits and Conditions to the Exercising of Powers
Chief Executive Officer	Power to comply with an order made against Council.	Section 841AJ <i>Petroleum and Gas (Production and Safety) Act 2004</i>	Schedule 2 - Limits and Conditions to the Exercising of Powers
Chief Executive Officer	Power to give the CEO an enforceable undertaking.	Section 841E <i>Petroleum and Gas (Production and Safety) Act 2004</i>	Schedule 2 - Limits and Conditions to the Exercising of Powers
Chief Executive Officer	Power to comply with an enforceable undertaking.	Section 841H <i>Petroleum and Gas (Production and Safety) Act 2004</i>	Schedule 2 - Limits and Conditions to the Exercising of Powers
Chief Executive Officer	Power to withdraw or vary an enforceable undertaking.	Section 841J <i>Petroleum and Gas (Production and Safety) Act 2004</i>	Schedule 2 - Limits and Conditions to the Exercising of Powers

REGISTER OF DELEGATIONS - COUNCIL TO CEO

Petroleum and Gas (Safety) Regulation 2018

DELEGATE	DESCRIPTION OF POWER DELEGATED	LEGISLATION	CONDITIONS TO WHICH THE DELEGATION IS SUBJECT
Chief Executive Officer	Power, as a person mentioned in section 155 or 156(1)(a), to lodge a safety and health fee return.	Section 157(1) <i>Petroleum and Gas (Safety) Regulation 2018</i>	Schedule 2 - Limits and Conditions to the Exercising of Powers
Chief Executive Officer	Power, as a person mentioned in section 155 or 156(1)(a), to apply to extend the period for lodging a safety and health fee return.	Section 157(2)(a) <i>Petroleum and Gas (Safety) Regulation 2018</i>	Schedule 2 - Limits and Conditions to the Exercising of Powers
Chief Executive Officer	Power, as a person that has failed to lodge a safety and health fee return, under sections 157 or 158, to respond to a notice from the CEO.	Section 164(2)(b) and (3) <i>Petroleum and Gas (Safety) Regulation 2018</i>	Schedule 2 - Limits and Conditions to the Exercising of Powers

REGISTER OF DELEGATIONS - COUNCIL TO CEO***Development Assessment Rules***

DELEGATE	DESCRIPTION OF POWER DELEGATED	LEGISLATION	CONDITIONS TO WHICH THE DELEGATION IS SUBJECT
Chief Executive Officer	Power, as an assessment manager, to determine if the application is a properly made application.	Chapter 1, Section 1.2 <i>Development Assessment Rules</i>	Schedule 2 - Limits and Conditions to the Exercising of Powers
Chief Executive Officer	Power, as an assessment manager, to give a confirmation notice.	Chapter 1, Section 2.3 <i>Development Assessment Rules</i>	Schedule 2 - Limits and Conditions to the Exercising of Powers
Chief Executive Officer	Power, as an assessment manager, to give an action notice.	Chapter 1, Section 3.1 <i>Development Assessment Rules</i>	Schedule 2 - Limits and Conditions to the Exercising of Powers
Chief Executive Officer	Power, as an assessment manager, to agree to a further period for the applicant to comply with all actions in the action notice and give notice to the assessment manager that it has complied.	Chapter 1, Section 3.2 <i>Development Assessment Rules</i>	Schedule 2 - Limits and Conditions to the Exercising of Powers
Chief Executive Officer	Power, as an assessment manager, to give a confirmation notice if the applicant has complied with the action notice.	Chapter 1, Section 3.4 <i>Development Assessment Rules</i>	Schedule 2 - Limits and Conditions to the Exercising of Powers
Chief Executive Officer	Power, as an assessment manager, to accept the application as a properly made application after giving an action notice.	Chapter 1, Section 3.5 <i>Development Assessment Rules</i>	Schedule 2 - Limits and Conditions to the Exercising of Powers
Chief Executive Officer	Power, as an assessment manager, to agree on a further period for giving a confirmation notice.	Chapter 1, Section 3.6(b) <i>Development Assessment Rules</i>	Schedule 2 - Limits and Conditions to the Exercising of Powers
Chief Executive Officer	Power, as an assessment manager, to agree to a further period for the applicant to give a copy of the application to a referral agency.	Chapter 1, Section 5.1 <i>Development Assessment Rules</i>	Schedule 2 - Limits and Conditions to the Exercising of Powers
Chief Executive Officer	Power, as a referral agency, to determine if the application is a properly referred application.	Chapter 1, Section 6.2 <i>Development Assessment Rules</i>	Schedule 2 - Limits and Conditions to the Exercising of Powers
Chief Executive Officer	Power, as a referral agency, to give a referral confirmation notice.	Chapter 1, Section 7.1 <i>Development Assessment Rules</i>	Schedule 2 - Limits and Conditions to the Exercising of Powers
Chief Executive Officer	Power, as a referral agency, to give the applicant an action notice.	Chapter 1, Section 8.1(a) <i>Development Assessment Rules</i>	Schedule 2 - Limits and Conditions to the Exercising of Powers
Chief Executive Officer	Power, as a referral agency, to give a copy of the action notice to the assessment manager.	Chapter 1, Section 8.1(b) <i>Development Assessment Rules</i>	Schedule 2 - Limits and Conditions to the Exercising of Powers

REGISTER OF DELEGATIONS - COUNCIL TO CEO***Development Assessment Rules***

DELEGATE	DESCRIPTION OF POWER DELEGATED	LEGISLATION	CONDITIONS TO WHICH THE DELEGATION IS SUBJECT
Chief Executive Officer	Power, as a referral agency, to agree to a further period for the applicant to comply with all the actions in the action notice.	Chapter 1, Section 8.2 <i>Development Assessment Rules</i>	Schedule 2 - Limits and Conditions to the Exercising of Powers
Chief Executive Officer	Power, as a referral agency, where the applicant has complied with all the actions in the action notice, to give a referral confirmation notice to the applicant and a copy to the assessment manager.	Chapter 1, Section 8.4 <i>Development Assessment Rules</i>	Schedule 2 - Limits and Conditions to the Exercising of Powers
Chief Executive Officer	Power, as a referral agency, to give the assessment manager notice that the application is taken to have not been referred.	Chapter 1, Section 8.5(b) <i>Development Assessment Rules</i>	Schedule 2 - Limits and Conditions to the Exercising of Powers
Chief Executive Officer	Power, as a referral agency, to agree to a further period for the referral agency assessment period.	Chapter 1, Sections 9.2(a) and (b) <i>Development Assessment Rules</i>	Schedule 2 - Limits and Conditions to the Exercising of Powers
Chief Executive Officer	Power, as an assessing authority, to agree to receive further information from the applicant during the development assessment process.	Chapter 1, Section 11.2 <i>Development Assessment Rules</i>	Schedule 2 - Limits and Conditions to the Exercising of Powers
Chief Executive Officer	Power, as an assessing authority, to make an information request.	Chapter 1, Section 12.1 <i>Development Assessment Rules</i>	Schedule 2 - Limits and Conditions to the Exercising of Powers
Chief Executive Officer	Power, as an assessment manager, to agree to a further period in which to make the information request.	Chapter 1, Section 12.2 <i>Development Assessment Rules</i>	Schedule 2 - Limits and Conditions to the Exercising of Powers
Chief Executive Officer	Power, as a referral agency, to agree to a further period in which to make the information request.	Chapter 1, Section 12.4 <i>Development Assessment Rules</i>	Schedule 2 - Limits and Conditions to the Exercising of Powers
Chief Executive Officer	Power, as an assessing authority, to give the applicant advice about an information request or any other matter, including how the applicant may change the application.	Chapter 1, Section 12.5 <i>Development Assessment Rules</i>	Schedule 2 - Limits and Conditions to the Exercising of Powers
Chief Executive Officer	Power, as an assessing authority, to agree to a further period for the applicant to respond to the information request.	Chapter 1, Section 13.1 <i>Development Assessment Rules</i>	Schedule 2 - Limits and Conditions to the Exercising of Powers
Chief Executive Officer	Power, as an assessment manager acting under section 53(10) of the Act, to comply with the public notice requirements.	Chapter 1, Sections 17.1, 17.2, 17.4 and 17.5 <i>Development Assessment Rules</i>	Schedule 2 - Limits and Conditions to the Exercising of Powers

REGISTER OF DELEGATIONS - COUNCIL TO CEO***Development Assessment Rules***

DELEGATE	DESCRIPTION OF POWER DELEGATED	LEGISLATION	CONDITIONS TO WHICH THE DELEGATION IS SUBJECT
Chief Executive Officer	Power, as an assessment manager, to agree to a further period for the applicant to give notice of compliance with the public notice requirements.	Chapter 1, Section 18.1 <i>Development Assessment Rules</i>	Schedule 2 - Limits and Conditions to the Exercising of Powers
Chief Executive Officer	Power, as an assessment manager, to accept properly made submissions and not properly made submissions.	Chapter 1, Section 19.1 <i>Development Assessment Rules</i>	Schedule 2 - Limits and Conditions to the Exercising of Powers
Chief Executive Officer	Power, as an assessment manager, to agree to a further period to consider the submissions.	Chapter 1, Section 19.3 <i>Development Assessment Rules</i>	Schedule 2 - Limits and Conditions to the Exercising of Powers
Chief Executive Officer	Power, as the assessment manager, to agree to a further period to assess and decide the application.	Chapter 1, Section 22.1(a) <i>Development Assessment Rules</i>	Schedule 2 - Limits and Conditions to the Exercising of Powers
Chief Executive Officer	Power, as the assessment manager, to:- (a) give a copy of the notice to each referral agency for the original application and any other referral agency required to be given referral; and (b) advise each referral agency, with a copy to the applicant, of the effect of the change on the development assessment process.	Chapter 1, Section 25.1 <i>Development Assessment Rules</i>	Schedule 2 - Limits and Conditions to the Exercising of Powers
Chief Executive Officer	Power, as the assessment manager, to determine whether the change:- (a) only deals with a matter raised in a properly made submission for the application; or (b) is in response to an information request for the application; or (c) is in response to further advice provided by an assessing authority about the application.	Chapter 1, Section 26.1 <i>Development Assessment Rules</i>	Schedule 2 - Limits and Conditions to the Exercising of Powers
Chief Executive Officer	Power, as the assessment manager, to give the applicant a confirmation notice where part 4 applies to the changed application and part 4 did not apply to the original application.	Chapter 1, Section 26.2(a)(i) <i>Development Assessment Rules</i>	Schedule 2 - Limits and Conditions to the Exercising of Powers
Chief Executive Officer	Power, as the assessment manager, to determine whether the change:- (a) would be likely to attract a submission objecting to the thing comprising the change if public notification were to apply to the change; (b) only addresses a matter raised in a properly made submission.	Chapter 1, Section 26.2(b) <i>Development Assessment Rules</i>	Schedule 2 - Limits and Conditions to the Exercising of Powers

REGISTER OF DELEGATIONS - COUNCIL TO CEO***Development Assessment Rules***

DELEGATE	DESCRIPTION OF POWER DELEGATED	LEGISLATION	CONDITIONS TO WHICH THE DELEGATION IS SUBJECT
Chief Executive Officer	Power, as the assessment manager, to give notice to the applicant that public notification is required under section 26.2(b) and that it must be carried out in accordance with section 16.4.	Chapter 1, Section 26.2(c) <i>Development Assessment Rules</i>	Schedule 2 - Limits and Conditions to the Exercising of Powers
Chief Executive Officer	Power, as a referral agency, despite section 11.1, to make an information request as a result of a referral under section 26.	Chapter 1, Section 26.5 <i>Development Assessment Rules</i>	Schedule 2 - Limits and Conditions to the Exercising of Powers
Chief Executive Officer	Power, as an assessing authority, despite section 11.1, to make an information request about the change.	Chapter 1, Section 27.2 <i>Development Assessment Rules</i>	Schedule 2 - Limits and Conditions to the Exercising of Powers
Chief Executive Officer	Power, as the assessment manager, to determine whether the change would be likely to attract a submission objecting to the thing comprising the change, if public notification were to apply to the change.	Chapter 1, Section 27.3 <i>Development Assessment Rules</i>	Schedule 2 - Limits and Conditions to the Exercising of Powers
Chief Executive Officer	Power, as a concurrence agency, after the referral agency assessment period and any further periods has ended, to change its referral agency response or give a late referral agency response before the application is decided.	Chapter 1, Section 28.1 <i>Development Assessment Rules</i>	Schedule 2 - Limits and Conditions to the Exercising of Powers
Chief Executive Officer	Power, as a concurrence agency, to give notice of its intention to change its referral agency response to the assessment manager and the applicant.	Chapter 1, Section 28.4(a) <i>Development Assessment Rules</i>	Schedule 2 - Limits and Conditions to the Exercising of Powers
Chief Executive Officer	Power, as a concurrence agency, to agree to a further period for the giving of an amended referral agency response.	Chapter 1, Section 28.4(b) <i>Development Assessment Rules</i>	Schedule 2 - Limits and Conditions to the Exercising of Powers
Chief Executive Officer	Power, as a party to the application, to give notice to each other party that the applicant has not referred the application in accordance with section 54(1) of the Act.	Chapter 1, Section 29.2 <i>Development Assessment Rules</i>	Schedule 2 - Limits and Conditions to the Exercising of Powers
Chief Executive Officer	Power, as a referral agency, despite section 11.1, to make an information request as a result of a referral under section 29.	Chapter 1, Section 29.6 <i>Development Assessment Rules</i>	Schedule 2 - Limits and Conditions to the Exercising of Powers
Chief Executive Officer	Power, as a party who initiated an extension under the DA rules, to give a copy of the agreement to any other party to the application.	Chapter 1, Section 33.1 <i>Development Assessment Rules</i>	Schedule 2 - Limits and Conditions to the Exercising of Powers
Chief Executive Officer	Power, as an assessment manager or as a concurrence agency for the application, to ask any third party for third party advice.	Chapter 1, Section 34.1 <i>Development Assessment Rules</i>	Schedule 2 - Limits and Conditions to the Exercising of Powers

REGISTER OF DELEGATIONS - COUNCIL TO CEO

Development Assessment Rules

DELEGATE	DESCRIPTION OF POWER DELEGATED	LEGISLATION	CONDITIONS TO WHICH THE DELEGATION IS SUBJECT
Chief Executive Officer	Power, as an assessment manager or as a concurrence agency for the application, to give further advice about the application to the applicant, including how the applicant may change the application.	Chapter 1, Sections 35.1 and 35.2 <i>Development Assessment Rules</i>	Schedule 2 - Limits and Conditions to the Exercising of Powers
Chief Executive Officer	Power, as an assessment manager, to give a notice to the applicant extending the decision period until a day no later than 10 days after the end of the caretaker period.	Chapter 1, Section 38.2 <i>Development Assessment Rules</i>	Schedule 2 - Limits and Conditions to the Exercising of Powers

REGISTER OF DELEGATIONS - COUNCIL TO CEO***Planning Act 2016***

DELEGATE	DESCRIPTION OF POWER DELEGATED	LEGISLATION	CONDITIONS TO WHICH THE DELEGATION IS SUBJECT
Chief Executive Officer	Power to make submissions to the Minister about the making or amending of a State Planning instrument.	Section 10 <i>Planning Act 2016</i>	Schedule 2 - Limits and Conditions to the Exercising of Powers
Chief Executive Officer	Power to give notice of a proposed planning scheme or proposed amendment to the chief executive and follow the process for making or amending a planning scheme. For avoidance of doubt, the power delegated includes the power to take all actions as detailed in sections 18, 20 and 26 and as required under a notice given by the chief executive or in the Minister's rules.	Sections 18, 20 and 26 <i>Planning Act 2016</i>	This delegation does not include any powers that are required to be exercised by Council pursuant to a resolution of Council.
Chief Executive Officer	Power to apply a planning scheme as a categorising instrument in relation to prescribed tidal works in the tidal area for Council's local government area	Section 19 <i>Planning Act 2016</i>	Schedule 2 - Limits and Conditions to the Exercising of Powers
Chief Executive Officer	Power to follow the process for the making or amending of an LGIP as set out in the Minister's rules. For avoidance of doubt, the power delegated includes the power to take all actions as detailed in sections 21 and 26 and as required in the Minister's rules.	Sections 21 and 26 <i>Planning Act 2016</i>	This delegation does not include any powers that are required to be exercised by Council pursuant to a resolution of Council.
Chief Executive Officer	Power to follow the process for the making or amending of a planning scheme policy as set out in the Minister's rules. For avoidance of doubt, the power delegated includes the power to take all actions as detailed in sections 22 and 26 and as required in the Minister's rules.	Sections 22 and 26 <i>Planning Act 2016</i>	This delegation does not include any powers that are required to be exercised by Council pursuant to a resolution of Council.
Chief Executive Officer	Power to follow the process for the making or amending of a TLPI as set out in the Minister's rules. For avoidance of doubt, the power delegated includes the power to take all actions as detailed in sections 23 and 26 and as required in the Minister's rules.	Sections 23 and 26 <i>Planning Act 2016</i>	This delegation does not include any powers that are required to be exercised by Council pursuant to a resolution of Council.
Chief Executive Officer	Power to follow the process for repealing a TLPI or planning scheme policy. For avoidance of doubt, the power delegated includes the power to take all actions as detailed in section 24.	Section 24 <i>Planning Act 2016</i>	This delegation does not include the power to decide to repeal the TLPI or planning scheme policy which is required to be exercised by Council pursuant to a resolution of Council (see subsection (1)).
Chief Executive Officer	Power to review a planning scheme and a LGIP and follow the process for the review as set out in the Minister's rules. For avoidance of doubt, the power delegated includes the power to take all actions as detailed in sections 25 and 26 and as required in the Minister's rules.	Sections 25 and 26 <i>Planning Act 2016</i>	This delegation does not include any powers that are required to be exercised by Council pursuant to a resolution of Council.

REGISTER OF DELEGATIONS - COUNCIL TO CEO***Planning Act 2016***

DELEGATE	DESCRIPTION OF POWER DELEGATED	LEGISLATION	CONDITIONS TO WHICH THE DELEGATION IS SUBJECT
Chief Executive Officer	Power to decide whether or not to agree to a superseded planning scheme request and give notice of the decision.	Section 29 <i>Planning Act 2016</i>	Schedule 2 - Limits and Conditions to the Exercising of Powers
Chief Executive Officer	Power to decide a compensation claim. For avoidance of doubt, the power delegated includes the power to take all actions and consider all matters detailed in sections 32 and 33.	Sections 32 and 33 <i>Planning Act 2016</i>	Schedule 2 - Limits and Conditions to the Exercising of Powers
Chief Executive Officer	Power to make or amend a designation and follow the process in the designation process rules. For avoidance of doubt, the power delegated includes the power to take all actions and consider all matters detailed in sections 35, 36, 37, 38 and the designation process rules.	Sections 35, 36, 37 and 38 <i>Planning Act 2016</i>	This delegation does not include any powers that are required to be exercised by Council pursuant to a resolution of Council.
Chief Executive Officer	Power, as an affected party, to make submissions about the proposal to the Minister.	Section 37(4) <i>Planning Act 2016</i>	Schedule 2 - Limits and Conditions to the Exercising of Powers
Chief Executive Officer	Power to extend the duration of a designation. For avoidance of doubt, the power delegated includes the power to take all actions as detailed in section 39.	Section 39 <i>Planning Act 2016</i>	Schedule 2 - Limits and Conditions to the Exercising of Powers
Chief Executive Officer	Power to repeal a designation made by Council. For avoidance of doubt, the power delegated includes the power to take all actions and consider all matters as detailed in sections 40 and 41.	Sections 40 and 41 <i>Planning Act 2016</i>	Schedule 2 - Limits and Conditions to the Exercising of Powers
Chief Executive Officer	Power, as an owner of an interest in designated premises, to request a designator to repeal a designation made by the designator on the basis that the designation is causing the owner hardship.	Section 41(1) <i>Planning Act 2016</i>	Schedule 2 - Limits and Conditions to the Exercising of Powers
Chief Executive Officer	Power to include a note about the making, amendment, extension or repeal of a designation in Council's planning scheme. For avoidance of doubt, the power delegated includes the power to take all actions as detailed in section 42.	Section 42 <i>Planning Act 2016</i>	Schedule 2 - Limits and Conditions to the Exercising of Powers
Chief Executive Officer	Power, as the assessment manager and where the circumstances of section 45(6) apply, to give the weight considered appropriate in the circumstances to the documents referenced in section 45(8).	Section 45(8) <i>Planning Act 2016</i>	Schedule 2 - Limits and Conditions to the Exercising of Powers
Chief Executive Officer	Power to give an exemption certificate for the development. For avoidance of doubt, the power delegated includes the power to take all actions as detailed in section 46.	Section 46 <i>Planning Act 2016</i>	Schedule 2 - Limits and Conditions to the Exercising of Powers

REGISTER OF DELEGATIONS - COUNCIL TO CEO***Planning Act 2016***

DELEGATE	DESCRIPTION OF POWER DELEGATED	LEGISLATION	CONDITIONS TO WHICH THE DELEGATION IS SUBJECT
Chief Executive Officer	Power to act as the “assessment manager” for all development applications, change representations, cancellation applications and extension applications received by Council under Chapter 3 of the <i>Planning Act 2016</i> . For avoidance of doubt, the power delegated includes the power to take all actions of an assessment manager and consider all matters as detailed in sections 48, 51, 53, 54, 59, 60, 61, 62, 63, 64, 65, 65AA, 67, 71, 75, 76, 84, 85, 86, 87, 93, 100, 101, 105, 106ZF(3), 106ZI, 107 and 109 of the <i>Planning Act 2016</i> .	Sections 48, 51, 53, 54, 59, 60, 61, 62, 63, 64, 65, 65AA, 67, 71, 75, 76, 84, 85, 86, 87, 93, 100, 101, 105, 106ZF(3), 106ZI, 107 and 109 <i>Planning Act 2016</i>	Schedule 2 - Limits and Conditions to the Exercising of Powers
Chief Executive Officer	Power to keep a list of persons who are appropriately qualified to be an assessment manager in relation to a particular type of development.	Section 48(3)(b) <i>Planning Act 2016</i>	Schedule 2 - Limits and Conditions to the Exercising of Powers
Chief Executive Officer	Power to enter an agreement with a person on Council’s list of persons who are appropriately qualified to be an assessment manager in relation to a particular type of development.	Section 48(3)(d) <i>Planning Act 2016</i>	Schedule 2 - Limits and Conditions to the Exercising of Powers
Chief Executive Officer	Power, as the owner of premises, to give written consent to the making of the development application.	Section 51(2)	Schedule 2 - Limits and Conditions to the Exercising of Powers
Chief Executive Officer	Power, as a party to a community benefit agreement, to:- (a) agree to amend or not to amend the community benefit agreement in light of the changes to the application; and (b) sign the notice.	Section 52A(4)	Schedule 2 - Limits and Conditions to the Exercising of Powers
Chief Executive Officer	Power to act as a “referral agency” for all development applications and cancellation applications received by Council as a referral agency under Chapter 3 of the <i>Planning Act 2016</i> . For avoidance of doubt, the power delegated includes the power to take all actions of a referral agency and consider all matters as detailed in sections 46, 54, 55, 56, 57, 65, 65AA, 66, 67, 84, 85, 100, 107 and 109 of the <i>Planning Act 2016</i> .	Sections 46, 54, 55, 56, 57, 65, 65AA, 66, 67, 84, 85, 100, 107 and 109 <i>Planning Act 2016</i>	Schedule 2 - Limits and Conditions to the Exercising of Powers
Chief Executive Officer	Power to consult with the Minister about making or amending the instrument mentioned in subsection (8)(c).	Section 64(9)	Schedule 2 - Limits and Conditions to the Exercising of Powers
Chief Executive Officer	Power to act as a “responsible entity” for all change applications received by Council as a responsible entity under Chapter 3 of the <i>Planning Act 2016</i> . For avoidance of doubt, the power delegated includes the power to take all actions of a responsible entity and consider all matters as detailed in sections 78A, 79, 80, 81, 81A, 81B, 82, 83, 93, 100, 105, 106ZF(3), 106ZI, 107 and 109 of the <i>Planning Act 2016</i> .	Sections 78A, 79, 80, 81, 81A, 81B, 82, 83, 93 and 100, 105, 106ZF(3), 106ZI, 107 and 109 <i>Planning Act 2016</i>	Schedule 2 - Limits and Conditions to the Exercising of Powers

REGISTER OF DELEGATIONS - COUNCIL TO CEO***Planning Act 2016***

DELEGATE	DESCRIPTION OF POWER DELEGATED	LEGISLATION	CONDITIONS TO WHICH THE DELEGATION IS SUBJECT
Chief Executive Officer	Power to act as an “affected entity” for all change applications received by Council as an affected entity under Chapter 3 of the <i>Planning Act 2016</i> . For avoidance of doubt, the power delegated includes the power to take all actions of an affected entity and consider all matters as detailed in section 80 of the <i>Planning Act 2016</i> .	Section 80 <i>Planning Act 2016</i>	Schedule 2 - Limits and Conditions to the Exercising of Powers
Chief Executive Officer	Power to act as an “additional referral agency” for a change application where section 82A applies. For the avoidance of doubt, the power delegated includes the power to take all actions of an additional referral agency and consider all matters as detailed in section 82A of the <i>Planning Act 2016</i> .	Section 82A <i>Planning Act 2016</i>	Schedule 2 - Limits and Conditions to the Exercising of Powers
Chief Executive Officer	Power, as the owner of land, to give written consent to the cancellation application.	Section 84(3)(b)(i) <i>Planning Act 2016</i>	Schedule 2 - Limits and Conditions to the Exercising of Powers
Chief Executive Officer	Power, as a public utility, to give written consent to the cancellation application.	Section 84(3)(b)(iii) <i>Planning Act 2016</i>	Schedule 2 - Limits and Conditions to the Exercising of Powers
Chief Executive Officer	Power, as the owner of land, to give written consent to the extension application.	Section 86(2)(b)(ii) <i>Planning Act 2016</i>	Schedule 2 - Limits and Conditions to the Exercising of Powers
Chief Executive Officer	Power to note an approval referred to in subsection (1) on Council’s planning scheme and give notice of the approval to the chief executive.	Section 89 <i>Planning Act 2016</i>	Schedule 2 - Limits and Conditions to the Exercising of Powers
Chief Executive Officer	Power to comply with a direction given by the Minister.	Section 93(2) <i>Planning Act 2016</i>	Schedule 2 - Limits and Conditions to the Exercising of Powers
Chief Executive Officer	Power to make submissions in response to a proposed call in notice received by Council.	Section 102 <i>Planning Act 2016</i>	Schedule 2 - Limits and Conditions to the Exercising of Powers
Chief Executive Officer	Power, as the decision-maker, to give the Minister reasonable help.	Section 105(3) <i>Planning Act 2016</i>	Schedule 2 - Limits and Conditions to the Exercising of Powers
Chief Executive Officer	Power to make representations to the Minister about the proposed declaration.	Section 106C(3)(f) <i>Planning Act 2016</i>	Schedule 2 - Limits and Conditions to the Exercising of Powers
Chief Executive Officer	Power to make representations to the Minister about the proposed amendment.	Section 106HB(2)(a)(vi) <i>Planning Act 2016</i>	Schedule 2 - Limits and Conditions to the Exercising of Powers
Chief Executive Officer	Power to make representations to the Minister about the proposed revocation.	Section 106HD(2)(a)(vi) <i>Planning Act 2016</i>	Schedule 2 - Limits and Conditions to the Exercising of Powers
Chief Executive Officer	Power, as a decision-maker, to:- (a) give all reasonable help the chief executive requires to assess or decide the application; and (b) if the declaration notice for the application directs the decision-maker to assess the application or a stated part of the application—assess the application or part.	Section 106K <i>Planning Act 2016</i>	Schedule 2 - Limits and Conditions to the Exercising of Powers

REGISTER OF DELEGATIONS - COUNCIL TO CEO***Planning Act 2016***

DELEGATE	DESCRIPTION OF POWER DELEGATED	LEGISLATION	CONDITIONS TO WHICH THE DELEGATION IS SUBJECT
Chief Executive Officer	Power to agree to enter a community benefit agreement for a development application or change application.	Section 106Z(1) <i>Planning Act 2016</i>	Schedule 2 - Limits and Conditions to the Exercising of Powers
Chief Executive Officer	Power to agree to amend a community benefit agreement for a development application or change application.	Section 106ZA(1) <i>Planning Act 2016</i>	Schedule 2 - Limits and Conditions to the Exercising of Powers
Chief Executive Officer	Power to request the chief executive to refer Council and the entity to mediation.	Section 106ZB(2) <i>Planning Act 2016</i>	Schedule 2 - Limits and Conditions to the Exercising of Powers
Chief Executive Officer	Power, as a person to whom the information relates, to agree to the disclosure of the information by the mediator.	Section 106ZB(7)(a) <i>Planning Act 2016</i>	Schedule 2 - Limits and Conditions to the Exercising of Powers
Chief Executive Officer	Power to participate in a mediation and withdraw from the mediation at any time.	Sections 106ZC(2) and (3) <i>Planning Act 2016</i>	Schedule 2 - Limits and Conditions to the Exercising of Powers
Chief Executive Officer	Power, as a participating local government for a distributor-retailer, to enter a break-up agreement about the charges break-up and publish a copy of the agreement on the local government's website.	Section 115 <i>Planning Act 2016</i>	Schedule 2 - Limits and Conditions to the Exercising of Powers
Chief Executive Officer	Power to carry out the steps required after making a charges resolution.	Section 118 <i>Planning Act 2016</i>	Schedule 2 - Limits and Conditions to the Exercising of Powers
Chief Executive Officer	Power to give an infrastructure charges notice. For avoidance of doubt, the power delegated includes the power to take all actions and consider all matters as detailed in sections 119, 120, 121 and 129.	Sections 119, 120, 121 and 129 <i>Planning Act 2016</i>	Schedule 2 - Limits and Conditions to the Exercising of Powers
Chief Executive Officer	Power, as a local government that gave an infrastructure charges notice, to agree with the recipient about:- a) whether the levied charge may be paid other than as required under section 122, including whether it may be paid by instalments; and/or b) whether infrastructure may be provided instead of paying all or part of the levied charge.	Section 123 <i>Planning Act 2016</i>	Schedule 2 - Limits and Conditions to the Exercising of Powers
Chief Executive Officer	Power, as a local government, to consider representations made on an infrastructure charges notice and, issue a negotiated notice or give a decision notice.	Section 125 <i>Planning Act 2016</i>	Schedule 2 - Limits and Conditions to the Exercising of Powers
Chief Executive Officer	Power, as a local government with a LGIP that identifies adequate trunk infrastructure to service the subject premises, to impose a development condition requiring either or both of the following to be provided at a stated time: a) the identified infrastructure; and/or b) different trunk infrastructure delivering the same desired standard of service.	Section 128(1) <i>Planning Act 2016</i>	Schedule 2 - Limits and Conditions to the Exercising of Powers

REGISTER OF DELEGATIONS - COUNCIL TO CEO***Planning Act 2016***

DELEGATE	DESCRIPTION OF POWER DELEGATED	LEGISLATION	CONDITIONS TO WHICH THE DELEGATION IS SUBJECT
Chief Executive Officer	Power, as a local government with a LGIP that does not identify adequate trunk infrastructure to service the subject premises, to impose a development condition requiring development infrastructure necessary to service the premises to be provided at a stated time.	Section 128(2) <i>Planning Act 2016</i>	Schedule 2 - Limits and Conditions to the Exercising of Powers
Chief Executive Officer	Power, as a local government, to impose an extra payment condition. For avoidance of doubt, the power delegated includes the power to take all actions and consider all matters as detailed in sections 130, 131, 132, 133, 134 and 135.	Sections 130, 131, 132, 133, 134 and 135 <i>Planning Act 2016</i>	Schedule 2 - Limits and Conditions to the Exercising of Powers
Chief Executive Officer	Power in the circumstances referred to in subsection (1) to, by notice given to the applicant, amend the infrastructure charges notice.	Section 137 <i>Planning Act 2016</i>	Schedule 2 - Limits and Conditions to the Exercising of Powers
Chief Executive Officer	Power, as a local government, to consider and decide a conversion application. For avoidance of doubt, the power delegated includes the power to take all actions and consider all matters as detailed in sections 140, 141 and 142	Sections 140, 141 and 142 <i>Planning Act 2016</i>	Schedule 2 - Limits and Conditions to the Exercising of Powers
Chief Executive Officer	Power, as a local government, to agree with an applicant that a levied charge, for the purpose of its recovery, is not taken to be rates.	Section 144(2) <i>Planning Act 2016</i>	Schedule 2 - Limits and Conditions to the Exercising of Powers
Chief Executive Officer	Power, as a local government, to impose a development condition about non-trunk infrastructure.	Section 145 <i>Planning Act 2016</i>	Schedule 2 - Limits and Conditions to the Exercising of Powers
Chief Executive Officer	Power in the circumstances referred to in subsection (1) to:- (a) pay the amount of the levied charge to the State infrastructure provider; and (b) agree with the State infrastructure provider and the person who provided the replacement infrastructure about when the amount of the levied charge will be paid.	Section 149 <i>Planning Act 2016</i>	Schedule 2 - Limits and Conditions to the Exercising of Powers
Chief Executive Officer	Power, as a local government, to enter an infrastructure agreement. For avoidance of doubt, the power delegated includes the power to take all actions and consider all matters as detailed in Chapter 4, Part 4.	Chapter 4, Part 4 <i>Planning Act 2016</i>	Schedule 2 - Limits and Conditions to the Exercising of Powers
Chief Executive Officer	Power, as an enforcement authority, to give a show cause notice.	Section 167 <i>Planning Act 2016</i>	Schedule 2 - Limits and Conditions to the Exercising of Powers
Chief Executive Officer	Power, as an enforcement authority, to give an enforcement notice.	Section 168 <i>Planning Act 2016</i>	Schedule 2 - Limits and Conditions to the Exercising of Powers
Chief Executive Officer	Power to consult with a private certifier before giving an enforcement notice.	Section 169 <i>Planning Act 2016</i>	Schedule 2 - Limits and Conditions to the Exercising of Powers

REGISTER OF DELEGATIONS - COUNCIL TO CEO***Planning Act 2016***

DELEGATE	DESCRIPTION OF POWER DELEGATED	LEGISLATION	CONDITIONS TO WHICH THE DELEGATION IS SUBJECT
Chief Executive Officer	Power to give notice of the giving or withdrawal of an enforcement notice to the chief executive.	Section 170 <i>Planning Act 2016</i>	Schedule 2 - Limits and Conditions to the Exercising of Powers
Chief Executive Officer	Power to bring offence proceedings for an offence against the Act.	Section 174 <i>Planning Act 2016</i>	Schedule 2 - Limits and Conditions to the Exercising of Powers
Chief Executive Officer	Power to consent to proceedings being brought on behalf of the corporation.	Section 175(1)(a) <i>Planning Act 2016</i>	Schedule 2 - Limits and Conditions to the Exercising of Powers
Chief Executive Officer	Power, as an enforcement authority, to:- (a) take the action required under the enforcement order; and (b) recover the reasonable cost of taking the action as a debt to the authority from the defendant.	Section 176(10) <i>Planning Act 2016</i>	Schedule 2 - Limits and Conditions to the Exercising of Powers
Chief Executive Officer	Power, as an enforcement authority in an offence proceeding, to apply for an order for the payment of the expenses.	Section 178(1)(b) <i>Planning Act 2016</i>	Schedule 2 - Limits and Conditions to the Exercising of Powers
Chief Executive Officer	Power to start proceedings in the P&E Court for an enforcement order.	Section 180 <i>Planning Act 2016</i>	Schedule 2 - Limits and Conditions to the Exercising of Powers
Chief Executive Officer	Power, as an enforcement authority, to:- (a) take the action required under the enforcement order; and (b) recover the reasonable cost of taking the action as a debt to the authority from the respondent.	Section 180(13) <i>Planning Act 2016</i>	Schedule 2 - Limits and Conditions to the Exercising of Powers
Chief Executive Officer	Power to apply to the P&E Court to cancel or change an enforcement order or interim enforcement order.	Section 181(4) <i>Planning Act 2016</i>	Schedule 2 - Limits and Conditions to the Exercising of Powers
Chief Executive Officer	Power, as an enforcement authority in an offence proceeding, to apply for a disposal order.	Section 214 <i>Planning Act 2016</i>	Schedule 2 - Limits and Conditions to the Exercising of Powers
Chief Executive Officer	Power to make a claim for compensation from the State where Council incurs loss because of the exercise, or purported exercise, of a power by or for an inspector.	Section 221 <i>Planning Act 2016</i>	Schedule 2 - Limits and Conditions to the Exercising of Powers
Chief Executive Officer	Power as an appellant to start an appeal.	Sections 229(2) and 230 <i>Planning Act 2016</i>	Schedule 2 - Limits and Conditions to the Exercising of Powers
Chief Executive Officer	Power as a respondent or co-respondent to be heard in an appeal.	Section 229(4) <i>Planning Act 2016</i>	Schedule 2 - Limits and Conditions to the Exercising of Powers
Chief Executive Officer	Power, where an appeal is only about a referral agency's response, to apply to the tribunal or P&E Court to withdraw from the appeal.	Section 229(5) <i>Planning Act 2016</i>	Schedule 2 - Limits and Conditions to the Exercising of Powers
Chief Executive Officer	Power to elect to be a co-respondent in an appeal.	Section 230(6) <i>Planning Act 2016</i>	Schedule 2 - Limits and Conditions to the Exercising of Powers

REGISTER OF DELEGATIONS - COUNCIL TO CEO***Planning Act 2016***

DELEGATE	DESCRIPTION OF POWER DELEGATED	LEGISLATION	CONDITIONS TO WHICH THE DELEGATION IS SUBJECT
Chief Executive Officer	Power to start proceedings for a declaration by a tribunal. For avoidance of doubt, the power delegated includes the power to take all actions detailed in sections 239(1), 240 and 241.	Sections 239(1), 240 and 241, <i>Planning Act 2016</i>	Schedule 2 - Limits and Conditions to the Exercising of Powers
Chief Executive Officer	Power to give the registrar information that the registrar reasonably requires for the proceedings.	Section 246(2) <i>Planning Act 2016</i>	Schedule 2 - Limits and Conditions to the Exercising of Powers
Chief Executive Officer	Power to appear as a party to a tribunal proceeding.	Section 248 <i>Planning Act 2016</i>	Schedule 2 - Limits and Conditions to the Exercising of Powers
Chief Executive Officer	Power to make submissions to the tribunal.	Section 249 <i>Planning Act 2016</i>	Schedule 2 - Limits and Conditions to the Exercising of Powers
Chief Executive Officer	Power to give notice to the Registrar once a tribunal's direction or order has been complied with.	Section 257 <i>Planning Act 2016</i>	Schedule 2 - Limits and Conditions to the Exercising of Powers
Chief Executive Officer	Power to agree to the terms of the easement.	Section 263B(2)(b) <i>Planning Act 2016</i>	Schedule 2 - Limits and Conditions to the Exercising of Powers
Chief Executive Officer	Power, as a public sector entity in the circumstances in subsection 263F(1), to give notice to the previous owner of the land.	Section 263F(2) <i>Planning Act 2016</i>	Schedule 2 - Limits and Conditions to the Exercising of Powers
Chief Executive Officer	Power, as a public sector entity, before giving a notice under subsection 263F(2), to take an easement over all or part of the land to ensure the structural and operational integrity of any development infrastructure on the land.	Section 263F(4) <i>Planning Act 2016</i>	Schedule 2 - Limits and Conditions to the Exercising of Powers
Chief Executive Officer	Power, as a public sector entity in the circumstances in subsection 263G(1), to by notice, offer the land for sale to the previous owner of the land at a price decided by the public sector entity.	Section 263G(2) <i>Planning Act 2016</i>	Schedule 2 - Limits and Conditions to the Exercising of Powers
Chief Executive Officer	Power, as a public sector entity in the circumstances in subsection 263G(3), to dispose of the land.	Section 263G(4) <i>Planning Act 2016</i>	Schedule 2 - Limits and Conditions to the Exercising of Powers
Chief Executive Officer	Power, as a public sector entity in the circumstances in subsection 263G(1), to decide the price for the land.	Sections 263G(2), (4) and (5) <i>Planning Act 2016</i>	Schedule 2 - Limits and Conditions to the Exercising of Powers
Chief Executive Officer	Power to give an applicant the planning and development certificate applied for.	Section 265 <i>Planning Act 2016</i>	Schedule 2 - Limits and Conditions to the Exercising of Powers
Chief Executive Officer	Power to note the registration of premises on Council's planning scheme.	Section 267(13) <i>Planning Act 2016</i>	Schedule 2 - Limits and Conditions to the Exercising of Powers
Chief Executive Officer	Power to note the registration of premises on Council's planning scheme.	Section 268A(9) <i>Planning Act 2016</i>	Schedule 2 - Limits and Conditions to the Exercising of Powers

REGISTER OF DELEGATIONS - COUNCIL TO CEO***Planning Act 2016***

DELEGATE	DESCRIPTION OF POWER DELEGATED	LEGISLATION	CONDITIONS TO WHICH THE DELEGATION IS SUBJECT
Chief Executive Officer	Power, as an owner of premises in an affected area, before entering into a lease of the premises with a person, to give a notice that states :- (a) the premises are in an affected area; and (b) that restrictions may apply to the person in taking proceedings about emissions from registered premises in the affected area.	Section 270 <i>Planning Act 2016</i>	Schedule 2 - Limits and Conditions to the Exercising of Powers
Chief Executive Officer	Power to serve a document and give a copy of the document as permitted by section 275B.	Section 275B <i>Planning Act 2016</i>	Schedule 2 - Limits and Conditions to the Exercising of Powers
Chief Executive Officer	Power to consult with the chief executive about an application for a temporary use licence made under section 275H.	Section 275HA <i>Planning Act 2016</i>	Schedule 2 - Limits and Conditions to the Exercising of Powers
Chief Executive Officer	Power to consult with the chief executive about an application to extend a temporary use licence made under section 275LB.	Section 275LC <i>Planning Act 2016</i>	Schedule 2 - Limits and Conditions to the Exercising of Powers
Chief Executive Officer	Power to consult with the chief executive about an application to amend a temporary use licence made under section 275LG.	Section 275LH <i>Planning Act 2016</i>	Schedule 2 - Limits and Conditions to the Exercising of Powers
Chief Executive Officer	Power to consider whether matters in subsection (2) apply in relation to a plan application made by an applicant who is not the owner of the premises to which the plan application relates. NB this power only applies to the Ipswich CC.	Section 275V(3) <i>Planning Act 2016</i>	Schedule 2 - Limits and Conditions to the Exercising of Powers
Chief Executive Officer	Power to approve a plan application under the Springfield structure plan in the circumstances set out in section 275W. NB this power only applies to the Ipswich CC.	Section 275W <i>Planning Act 2016</i>	Schedule 2 - Limits and Conditions to the Exercising of Powers
Chief Executive Officer	Power to ask the applicant for further information about the non-SCG application. NB this power only applies to the Ipswich CC.	Section 275Y(3) <i>Planning Act 2016</i>	Schedule 2 - Limits and Conditions to the Exercising of Powers
Chief Executive Officer	Power to refuse to decide non-SCG plan application until application complies with subsections (2) or (3). NB this power only applies to the Ipswich CC.	Section 275Y(4) <i>Planning Act 2016</i>	Schedule 2 - Limits and Conditions to the Exercising of Powers
Chief Executive Officer	Power to have regard to statement about particular matters set out in subsection (1). NB this power only applies to the Ipswich CC.	Section 275Z(2) <i>Planning Act 2016</i>	Schedule 2 - Limits and Conditions to the Exercising of Powers
Chief Executive Officer	Power to have regard to representations made under subsection (2). NB this power only applies to the Ipswich CC.	Section 275ZAA(2) <i>Planning Act 2016</i>	Schedule 2 - Limits and Conditions to the Exercising of Powers
Chief Executive Officer	Power to notify particular entities set out in section of decisions about non-SCG applications. NB this power only applies to the Ipswich CC.	Section 275ZA <i>Planning Act 2016</i>	Schedule 2 - Limits and Conditions to the Exercising of Powers

REGISTER OF DELEGATIONS - COUNCIL TO CEO

Planning Act 2016

DELEGATE	DESCRIPTION OF POWER DELEGATED	LEGISLATION	CONDITIONS TO WHICH THE DELEGATION IS SUBJECT
Chief Executive Officer	Power to confer with parties under the Springfield structure plan, section 11.1.3, in circumstances where entity elects to join a dispute under subsection (2). NB this power only applies to the Ipswich CC.	Section 275ZF(3)(a) <i>Planning Act 2016</i>	Schedule 2 - Limits and Conditions to the Exercising of Powers
Chief Executive Officer	Power to give new decision notice in circumstances where, in resolving a dispute, parties agree to the assessment manager for the development application or change application giving a new decision notice for the application. NB this power only applies to the Ipswich CC.	Section 275ZH(2)(a) <i>Planning Act 2016</i>	Schedule 2 - Limits and Conditions to the Exercising of Powers
Chief Executive Officer	Power to give replacement infrastructure charges notice to application in circumstances where in resolving a dispute parties agree to the assessment manager for the development application or change application giving a new decision notice for the application. NB this power only applies to the Ipswich CC.	Section 275ZH(2)(c) <i>Planning Act 2016</i>	Schedule 2 - Limits and Conditions to the Exercising of Powers
Chief Executive Officer	Power to make an amendment of a type specified in subsection (1) by following the process set out in the rules. For avoidance of doubt, the power delegated includes the power to take all actions as detailed in the rules.	Section 293(5) <i>Planning Act 2016</i>	This delegation does not include any powers that are required to be exercised by Council pursuant to a resolution of Council.

REGISTER OF DELEGATIONS - COUNCIL TO CEO***Planning and Environment Court Act 2016***

DELEGATE	DESCRIPTION OF POWER DELEGATED	LEGISLATION	CONDITIONS TO WHICH THE DELEGATION IS SUBJECT
Chief Executive Officer	Power to start a declaratory proceeding.	Section 11(1) <i>Planning and Environment Court Act 2016</i>	Schedule 2 - Limits and Conditions to the Exercising of Powers
Chief Executive Officer	Power, as the assessment manager, to start a declaratory proceeding for a matter done, to be done or that should have been done in relation to the call in or declaration.	Section 12(3) <i>Planning and Environment Court Act 2016</i>	Schedule 2 - Limits and Conditions to the Exercising of Powers
Chief Executive Officer	Power to start a declaratory proceeding about a matter stated in subsections 12A(1), (2) or (3).	Section 12A(1), (2) and (3) <i>Planning and Environment Court Act 2016</i>	Schedule 2 - Limits and Conditions to the Exercising of Powers
Chief Executive Officer	Power, as a party to a P&E Court proceeding, to participate in an ADR process.	Section 16 <i>Planning and Environment Court Act 2016</i>	Schedule 2 - Limits and Conditions to the Exercising of Powers
Chief Executive Officer	Power, as a party, to confer with the ADR registrar about the way to conduct the P&E Court proceeding.	Section 16(3) <i>Planning and Environment Court Act 2016</i>	Schedule 2 - Limits and Conditions to the Exercising of Powers
Chief Executive Officer	Power, as a party to a P&E Court proceeding, to agree to the resolution of all or part of the dispute in an ADR process.	Section 18(1) <i>Planning and Environment Court Act 2016</i>	Schedule 2 - Limits and Conditions to the Exercising of Powers
Chief Executive Officer	Power, as a party to a P&E Court proceeding who has agreed on resolution of the dispute, to sign the resolution agreement.	Section 18(1) <i>Planning and Environment Court Act 2016</i>	Schedule 2 - Limits and Conditions to the Exercising of Powers
Chief Executive Officer	Power, as a party to a P&E Court proceeding, to apply to the P&E Court for an order giving effect to an agreement reached as a result of an ADR process.	Section 20(1) <i>Planning and Environment Court Act 2016</i>	Schedule 2 - Limits and Conditions to the Exercising of Powers
Chief Executive Officer	Power, as a party to a P&E Court proceeding, to agree to the ADR registrar or mediator disclosing information acquired as part of the ADR process.	Section 21(2)(a) <i>Planning and Environment Court Act 2016</i>	Schedule 2 - Limits and Conditions to the Exercising of Powers
Chief Executive Officer	Power, as a party to a P&E Court proceeding for which the ADR registrar is exercising, or has exercised, a power, to apply for a court review.	Section 26(2) <i>Planning and Environment Court Act 2016</i>	Schedule 2 - Limits and Conditions to the Exercising of Powers
Chief Executive Officer	Power, as a party to a P&E Court proceeding, to consent in writing to the ADR registrar making an order or direction in the proceeding.	Section 27(1)(a) <i>Planning and Environment Court Act 2016</i>	Schedule 2 - Limits and Conditions to the Exercising of Powers
Chief Executive Officer	Power to consent to a person starting a declaratory proceeding or a proceeding for an enforcement order under the Planning Act on behalf of Council.	Section 41(2)(a) <i>Planning and Environment Court Act 2016</i>	Schedule 2 - Limits and Conditions to the Exercising of Powers

REGISTER OF DELEGATIONS - COUNCIL TO CEO

Planning and Environment Court Act 2016

DELEGATE	DESCRIPTION OF POWER DELEGATED	LEGISLATION	CONDITIONS TO WHICH THE DELEGATION IS SUBJECT
Chief Executive Officer	Power to pay the expenses, including legal costs, incurred by the representative in relation to the proceeding.	Section 41(3) <i>Planning and Environment Court Act 2016</i>	Schedule 2 - Limits and Conditions to the Exercising of Powers
Chief Executive Officer	Power, as a party to a P&E Court proceeding, to appeal a decision in the proceeding.	Section 63(1) <i>Planning and Environment Court Act 2016</i>	Schedule 2 - Limits and Conditions to the Exercising of Powers
Chief Executive Officer	Power to apply to the Court of Appeal for leave to appeal.	Section 64(1) <i>Planning and Environment Court Act 2016</i>	Schedule 2 - Limits and Conditions to the Exercising of Powers
Chief Executive Officer	Power to file and serve a Notice of Appeal following the granting of leave by the Court of Appeal.	Section 64(2) <i>Planning and Environment Court Act 2016</i>	Schedule 2 - Limits and Conditions to the Exercising of Powers

REGISTER OF DELEGATIONS - COUNCIL TO CEO***Planning Regulation 2017***

DELEGATE	DESCRIPTION OF POWER DELEGATED	LEGISLATION	CONDITIONS TO WHICH THE DELEGATION IS SUBJECT
Chief Executive Officer	Power to extend the period mentioned in subparagraph (a).	Section 12(b) <i>Planning Regulation 2017</i>	Schedule 2 - Limits and Conditions to the Exercising of Powers
Chief Executive Officer	Power to publish certain material listed in subsection (1) on Council's website after adoption of the economic support instrument.	Section 68E(1) <i>Planning Regulation 2017</i>	Schedule 2 - Limits and Conditions to the Exercising of Powers
Chief Executive Officer	Power to give a copy of the economic support instrument and adoption notice to the chief executive.	Section 68E(3)(b) <i>Planning Regulation 2017</i>	Schedule 2 - Limits and Conditions to the Exercising of Powers
Chief Executive Officer	Power to publish notice of revocation of an economic support instrument.	Section 68G(2) <i>Planning Regulation 2017</i>	Schedule 2 - Limits and Conditions to the Exercising of Powers
Chief Executive Officer	Power to give copy of notice of revocation of economic support instrument to the chief executive	Section 68G(6) <i>Planning Regulation 2017</i>	Schedule 2 - Limits and Conditions to the Exercising of Powers
Chief Executive Officer	Power, where the request complies with the criteria stated in section 2, to approve the request.	Schedule 18, Section 3(1) <i>Planning Regulation 2017</i>	Schedule 2 - Limits and Conditions to the Exercising of Powers
Chief Executive Officer	Power to give notice of the approval to the person making the request.	Schedule 18, Section 3(2) <i>Planning Regulation 2017</i>	Schedule 2 - Limits and Conditions to the Exercising of Powers
Chief Executive Officer	Power to keep the documents listed in subsection (1) available for inspection and purchase.	Schedule 22, Section 1 <i>Planning Regulation 2017</i>	Schedule 2 - Limits and Conditions to the Exercising of Powers
Chief Executive Officer	Power to keep the documents listed in subsection (1) available for inspection only.	Schedule 22, Section 2 <i>Planning Regulation 2017</i>	Schedule 2 - Limits and Conditions to the Exercising of Powers
Chief Executive Officer	Power to publish the documents listed in subsections (1) and (4) on Council's website.	Schedule 22, Section 3 <i>Planning Regulation 2017</i>	Schedule 2 - Limits and Conditions to the Exercising of Powers
Chief Executive Officer	Power, in the circumstances prescribed in Schedule 22, Section 3A, to publish the documents listed in subsections (2), (4) and (5) on Council's website.	Schedule 22, Section 3A <i>Planning Regulation 2017</i>	Schedule 2 - Limits and Conditions to the Exercising of Powers
Chief Executive Officer	Power, in the circumstance prescribed in Schedule 22, Section 3B(1), to keep available for inspection and purchase a document that includes the trunk infrastructure information the local government publishes on its website from time to time under section 3A(4) or (5).	Schedule 22, Section 3B <i>Planning Regulation 2017</i>	Schedule 2 - Limits and Conditions to the Exercising of Powers
Chief Executive Officer	Power, as an assessment manager, to keep the documents listed in subsections (1) and (2) available for inspection and purchase.	Schedule 22, Section 5 <i>Planning Regulation 2017</i>	Schedule 2 - Limits and Conditions to the Exercising of Powers
Chief Executive Officer	Power, as an assessment manager, to keep the documents listed in subsection (1) available for inspection only.	Schedule 22, Section 6 <i>Planning Regulation 2017</i>	Schedule 2 - Limits and Conditions to the Exercising of Powers
Chief Executive Officer	Power, as an assessment manager, to publish the documents listed in subsections (1) and (4) on Council's website.	Schedule 22, Section 7 <i>Planning Regulation 2017</i>	Schedule 2 - Limits and Conditions to the Exercising of Powers

REGISTER OF DELEGATIONS - COUNCIL TO CEO

Planning Regulation 2017

DELEGATE	DESCRIPTION OF POWER DELEGATED	LEGISLATION	CONDITIONS TO WHICH THE DELEGATION IS SUBJECT
Chief Executive Officer	Power, as a referral agency, to keep the documents listed in subsections (a) to (d) available for inspection and purchase.	Schedule 22, Section 8 <i>Planning Regulation 2017</i>	Schedule 2 - Limits and Conditions to the Exercising of Powers
Chief Executive Officer	Power, as a referral agency, to keep a register for all development applications and change applications given to the referral agency under section 54 of the Act and to make it available for inspection only.	Schedule 22, Section 9 <i>Planning Regulation 2017</i>	Schedule 2 - Limits and Conditions to the Exercising of Powers
Chief Executive Officer	Power, as a referral agency, to publish the documents listed in subsections (a) to (d) on Council's website.	Schedule 22, Section 10 <i>Planning Regulation 2017</i>	Schedule 2 - Limits and Conditions to the Exercising of Powers

REGISTER OF DELEGATIONS - COUNCIL TO CEO***Plumbing and Drainage Act 2018***

DELEGATE	DESCRIPTION OF POWER DELEGATED	LEGISLATION	CONDITIONS TO WHICH THE DELEGATION IS SUBJECT
Chief Executive Officer	Power to approve a maximum temperature for a substance to be a prohibited substance for section 75.	Section 75(4)(e) <i>Plumbing and Drainage Act 2018</i>	Schedule 2 - Limits and Conditions to the Exercising of Powers
Chief Executive Officer	Power to approve the disposal of the contents of a greywater treatment plant into the sewerage system for the area in which the plant is located.	Section 77 <i>Plumbing and Drainage Act 2018</i>	Schedule 2 - Limits and Conditions to the Exercising of Powers
Chief Executive Officer	Power, where an explanatory statement given under section 83 states that Council may contact an occupier to arrange inspection of the work, to contact the occupier.	Section 83(7)(c) <i>Plumbing and Drainage Act 2018</i>	Schedule 2 - Limits and Conditions to the Exercising of Powers
Chief Executive Officer	Power to start a prosecution for an offence against the Act.	Section 90 <i>Plumbing and Drainage Act 2018</i>	Schedule 2 - Limits and Conditions to the Exercising of Powers
Chief Executive Officer	Power, generally, to administer the Act within Council's local government area.	Section 135 <i>Plumbing and Drainage Act 2018</i>	Schedule 2 - Limits and Conditions to the Exercising of Powers
Chief Executive Officer	Power to administer the Act those areas not under Council's control that it has been requested to administer by the entity that has control of the area.	Section 135(4) <i>Plumbing and Drainage Act 2018</i>	Schedule 2 - Limits and Conditions to the Exercising of Powers
Chief Executive Officer	Power to monitor greywater use facilities in Council's local government area.	Section 136 <i>Plumbing and Drainage Act 2018</i>	Schedule 2 - Limits and Conditions to the Exercising of Powers
Chief Executive Officer	Power to monitor an on-site sewerage facility in Council's local government area.	Section 137 <i>Plumbing and Drainage Act 2018</i>	Schedule 2 - Limits and Conditions to the Exercising of Powers
Chief Executive Officer	Power to appoint an authorised person as an inspector under this Act, with or without conditions.	Section 139(1) <i>Plumbing and Drainage Act 2018</i>	Schedule 2 - Limits and Conditions to the Exercising of Powers
Chief Executive Officer	Power to notify the QBCC commissioner of the appointment of an inspector and give the commissioner a list of Council's inspectors.	Section 142 <i>Plumbing and Drainage Act 2018</i>	Schedule 2 - Limits and Conditions to the Exercising of Powers
Chief Executive Officer	Power to give an enforcement notice to a person who carried out plumbing or drainage work requiring the person to take stated action.	Section 143(1) <i>Plumbing and Drainage Act 2018</i>	Schedule 2 - Limits and Conditions to the Exercising of Powers
Chief Executive Officer	Power to give an enforcement notice to the owner of premises requiring the owner to take stated action.	Section 143(2) <i>Plumbing and Drainage Act 2018</i>	Schedule 2 - Limits and Conditions to the Exercising of Powers
Chief Executive Officer	Power to give an enforcement notice to an owner of premises requiring the owner to take stated action.	Section 143(3) <i>Plumbing and Drainage Act 2018</i>	Schedule 2 - Limits and Conditions to the Exercising of Powers
Chief Executive Officer	Power to give a show cause notice to a person who Council proposes to give an enforcement notice.	Section 144(1) <i>Plumbing and Drainage Act 2018</i>	Schedule 2 - Limits and Conditions to the Exercising of Powers
Chief Executive Officer	Power to form the reasonable belief that the plumbing or drainage is a danger to persons or a risk to public health.	Section 144(2) <i>Plumbing and Drainage Act 2018</i>	Schedule 2 - Limits and Conditions to the Exercising of Powers
Chief Executive Officer	Power to receive written submissions from a person given a show cause notice.	Section 144(3)(b) <i>Plumbing and Drainage Act 2018</i>	Schedule 2 - Limits and Conditions to the Exercising of Powers

REGISTER OF DELEGATIONS - COUNCIL TO CEO

Plumbing and Drainage Act 2018

DELEGATE	DESCRIPTION OF POWER DELEGATED	LEGISLATION	CONDITIONS TO WHICH THE DELEGATION IS SUBJECT
Chief Executive Officer	Power to form the reasonable belief that it is not possible or practical to take steps stated in section 145(2).	Section 145(2) <i>Plumbing and Drainage Act 2018</i>	Schedule 2 - Limits and Conditions to the Exercising of Powers
Chief Executive Officer	Power to consider written submissions from a person given a show cause notice.	Section 146(2)(b) <i>Plumbing and Drainage Act 2018</i>	Schedule 2 - Limits and Conditions to the Exercising of Powers
Chief Executive Officer	Power to give an action notice if provided for in a regulation.	Section 150 <i>Plumbing and Drainage Act 2018</i>	Schedule 2 - Limits and Conditions to the Exercising of Powers
Chief Executive Officer	Power to recover costs from the owner of premises for costs incurred in carrying out plumbing or drainage work on the premises if provided for in a regulation.	Section 157(2)(m) <i>Plumbing and Drainage Act 2018</i>	Schedule 2 - Limits and Conditions to the Exercising of Powers
Chief Executive Officer	Power to keep a register if provided for in a regulation.	Section 157(2)(n) <i>Plumbing and Drainage Act 2018</i>	Schedule 2 - Limits and Conditions to the Exercising of Powers

REGISTER OF DELEGATIONS - COUNCIL TO CEO***Plumbing and Drainage Regulation 2019***

DELEGATE	DESCRIPTION OF POWER DELEGATED	LEGISLATION	CONDITIONS TO WHICH THE DELEGATION IS SUBJECT
Chief Executive Officer	Power to apply to the chief executive for a treatment plant approval.	Section 16(1) <i>Plumbing and Drainage Regulation 2019</i>	Schedule 2 - Limits and Conditions to the Exercising of Powers
Chief Executive Officer	Power to apply to the chief executive to amend a treatment plant approval.	Section 16(2) <i>Plumbing and Drainage Regulation 2019</i>	Schedule 2 - Limits and Conditions to the Exercising of Powers
Chief Executive Officer	Power to give the chief executive the information asked for under subsection (2).	Section 17(3) <i>Plumbing and Drainage Regulation 2019</i>	Schedule 2 - Limits and Conditions to the Exercising of Powers
Chief Executive Officer	Power, as the new holder, to give the chief executive notice of the transfer in the approved form.	Section 24(2) <i>Plumbing and Drainage Regulation 2019</i>	Schedule 2 - Limits and Conditions to the Exercising of Powers
Chief Executive Officer	Power to comply with a notice issued by the chief executive under subsection (1)	Section 26(2) <i>Plumbing and Drainage Regulation 2019</i>	Schedule 2 - Limits and Conditions to the Exercising of Powers
Chief Executive Officer	Power, as the owner of premises, to consent to the entry of the premises to carry out the inspection of the treatment plant.	Section 27(c) <i>Plumbing and Drainage Regulation 2019</i>	Schedule 2 - Limits and Conditions to the Exercising of Powers
Chief Executive Officer	Power, as the holder of a treatment plant approval, to make written representations about the show cause notice to the chief executive.	Section 29(1) <i>Plumbing and Drainage Regulation 2019</i>	Schedule 2 - Limits and Conditions to the Exercising of Powers
Chief Executive Officer	Power, where Council makes a fast-track work declaration or fast-track opt-out declaration, to:- (a) publish the declaration on Council's website; (b) give a copy of the declaration to the chief executive; (c) if Council is a participating local government for a distributor retailer – give a copy of the declaration to the distributor retailer; (d) ensure a copy of the declaration may be inspected, free of charge, at Council's public office.	Section 41 <i>Plumbing and Drainage Regulation 2019</i>	Schedule 2 - Limits and Conditions to the Exercising of Powers
Chief Executive Officer	Power, in a circumstance listed in subsection (1), to give the applicant an information request.	Section 45(2) <i>Plumbing and Drainage Regulation 2019</i>	Schedule 2 - Limits and Conditions to the Exercising of Powers

REGISTER OF DELEGATIONS - COUNCIL TO CEO***Plumbing and Drainage Regulation 2019***

DELEGATE	DESCRIPTION OF POWER DELEGATED	LEGISLATION	CONDITIONS TO WHICH THE DELEGATION IS SUBJECT
Chief Executive Officer	Power to consider each properly made application and decide to:- (a) approve the application with or without conditions; or (b) refuse the application.	Section 46 <i>Plumbing and Drainage Regulation 2019</i>	Schedule 2 - Limits and Conditions to the Exercising of Powers
Chief Executive Officer	Power, where Council decides to approve an application, to:- (a) issue a permit, or an amended permit, to the applicant; and (b) give a copy of the permit, or amended permit, to each entity listed in subsection (b).	Section 48 <i>Plumbing and Drainage Regulation 2019</i>	Schedule 2 - Limits and Conditions to the Exercising of Powers
Chief Executive Officer	Power, in a circumstance listed in subsection (1), to give an information notice about the decision.	Section 50(2) <i>Plumbing and Drainage Regulation 2019</i>	Schedule 2 - Limits and Conditions to the Exercising of Powers
Chief Executive Officer	Power to give written consent for an application relating to SEQ water work.	Section 53(f)(i) <i>Plumbing and Drainage Regulation 2019</i>	Schedule 2 - Limits and Conditions to the Exercising of Powers
Chief Executive Officer	Power to give written consent for an application relating to SEQ sewerage work.	Section 53(g)(i) <i>Plumbing and Drainage Regulation 2019</i>	Schedule 2 - Limits and Conditions to the Exercising of Powers
Chief Executive Officer	Power, where Council has issued a permit and has not given a final inspection certificate for the work carried out under the permit at least 3 months before the permit is to end, to give notice of the day the permit is to end to the entities listed in subsection (3).	Section 59(3) <i>Plumbing and Drainage Regulation 2019</i>	Schedule 2 - Limits and Conditions to the Exercising of Powers
Chief Executive Officer	Power in the circumstances listed in the subsection (1), to allow the responsible person to give a covered work declaration for the work.	Section 67(2) <i>Plumbing and Drainage Regulation 2019</i>	Schedule 2 - Limits and Conditions to the Exercising of Powers
Chief Executive Officer	Power to inspect the work if the public sector entity asks Council to inspect the work under subsection (2).	Section 68(3) <i>Plumbing and Drainage Regulation 2019</i>	Schedule 2 - Limits and Conditions to the Exercising of Powers
Chief Executive Officer	Power to, instead of inspecting on-site sewage work, allow an appropriate person to give Council an on-site sewage work declaration.	Section 69(2) <i>Plumbing and Drainage Regulation 2019</i>	Schedule 2 - Limits and Conditions to the Exercising of Powers

REGISTER OF DELEGATIONS - COUNCIL TO CEO***Plumbing and Drainage Regulation 2019***

DELEGATE	DESCRIPTION OF POWER DELEGATED	LEGISLATION	CONDITIONS TO WHICH THE DELEGATION IS SUBJECT
Chief Executive Officer	Power, where Council has passed a resolution under subsection (1), to:- (a) publish each declaration on its website; (b) give the chief executive a copy of the declaration; (c) ensure the declaration may be inspected, free of charge, at the local government's public office; and (d) ensure each remote area declaration includes a map identifying the remote area.	Section 71(2) <i>Plumbing and Drainage Regulation 2019</i>	Schedule 2 - Limits and Conditions to the Exercising of Powers
Chief Executive Officer	Power, in the circumstances identified in subsection (1), to decide to:- (a) accept the remote area compliance notice; or (b) otherwise, refuse to accept the notice.	Section 73(2) <i>Plumbing and Drainage Regulation 2019</i>	Schedule 2 - Limits and Conditions to the Exercising of Powers
Chief Executive Officer	Power, in the circumstances identified in subsection (1) and where Council has made a decision under subsection (2), to give the responsible person a decision notice.	Section 73(3) <i>Plumbing and Drainage Regulation 2019</i>	Schedule 2 - Limits and Conditions to the Exercising of Powers
Chief Executive Officer	Power, in the circumstances identified in subsection (1) and where Council has refused to accept the remote area compliance notice, to ensure the decision notice includes, or is accompanied by, an information notice.	Section 73(4) <i>Plumbing and Drainage Regulation 2019</i>	Schedule 2 - Limits and Conditions to the Exercising of Powers
Chief Executive Officer	Power, where Council is taken to have decided to refuse to accept the remote area compliance notice, to give an information notice about the decision.	Section 73(6) <i>Plumbing and Drainage Regulation 2019</i>	Schedule 2 - Limits and Conditions to the Exercising of Powers
Chief Executive Officer	Power, in the circumstances identified in subsection (1), to amend the approved plan so that it correctly represents the work carried out under the permit.	Section 75(2) <i>Plumbing and Drainage Regulation 2019</i>	Schedule 2 - Limits and Conditions to the Exercising of Powers
Chief Executive Officer	Power to give an inspection certificate for the work to the responsible person for the work.	Section 83(1) <i>Plumbing and Drainage Regulation 2019</i>	Schedule 2 - Limits and Conditions to the Exercising of Powers
Chief Executive Officer	Power to give a final inspection certificate for the work to the responsible person for the work.	Section 84(1) <i>Plumbing and Drainage Regulation 2019</i>	Schedule 2 - Limits and Conditions to the Exercising of Powers
Chief Executive Officer	Power to give a copy of the final inspection certificate to the entities listed in subsection (1).	Section 86(1) <i>Plumbing and Drainage Regulation 2019</i>	Schedule 2 - Limits and Conditions to the Exercising of Powers
Chief Executive Officer	Power, where Council receives a notice under subsection (2), to comply with the notice.	Section 86(3) <i>Plumbing and Drainage Regulation 2019</i>	Schedule 2 - Limits and Conditions to the Exercising of Powers

REGISTER OF DELEGATIONS - COUNCIL TO CEO***Plumbing and Drainage Regulation 2019***

DELEGATE	DESCRIPTION OF POWER DELEGATED	LEGISLATION	CONDITIONS TO WHICH THE DELEGATION IS SUBJECT
Chief Executive Officer	Power, where Council is taken under subsection (2) to have decided to refuse to give an inspection certificate or final inspection certified, to give an information notice about the decision.	Section 87(3) <i>Plumbing and Drainage Regulation 2019</i>	Schedule 2 - Limits and Conditions to the Exercising of Powers
Chief Executive Officer	Power, where Council considers that a responsible person has not complied with the action notice, to give a copy of the notice to the owner of the premises.	Section 98(3) <i>Plumbing and Drainage Regulation 2019</i>	Schedule 2 - Limits and Conditions to the Exercising of Powers
Chief Executive Officer	Power to establish a program for:- (a) registering each testable backflow prevention device installed at premises in Council's area; (b) monitor the maintenance and testing of each device.	Section 101 <i>Plumbing and Drainage Regulation 2019</i>	Schedule 2 - Limits and Conditions to the Exercising of Powers
Chief Executive Officer	Power, in the circumstances listed in subsection (1), to:- (a) remove the obstruction or fix the damage; and (b) fairly apportion the reasonable cost of removing the obstruction or fixing the damage between the owners; and (c) recover as a debt from each owner, the owner's share of the cost.	Section 107(2) <i>Plumbing and Drainage Regulation 2019</i>	Schedule 2 - Limits and Conditions to the Exercising of Powers
Chief Executive Officer	Power, in the circumstances listed in subsection (1), to require by notice to the owner of the old building and the owner of the new building:- (a) the owner of the old building to change the affected vents; and (b) the owner of the new building to pay the owner of the old building the reasonable cost of changing the affected vents.	Section 108(2) <i>Plumbing and Drainage Regulation 2019</i>	Schedule 2 - Limits and Conditions to the Exercising of Powers
Chief Executive Officer	Power to keep a register containing each document listed in subsection (1).	Section 112 <i>Plumbing and Drainage Regulation 2019</i>	Schedule 2 - Limits and Conditions to the Exercising of Powers
Chief Executive Officer	Power to keep a register containing each notice given to Council under section 102(2) or 103(3).	Section 113 <i>Plumbing and Drainage Regulation 2019</i>	Schedule 2 - Limits and Conditions to the Exercising of Powers
Chief Executive Officer	Power to keep a register containing each service report for a greywater use facility or on-site sewage facility given to Council under section 106.	Section 114 <i>Plumbing and Drainage Regulation 2019</i>	Schedule 2 - Limits and Conditions to the Exercising of Powers

REGISTER OF DELEGATIONS - COUNCIL TO CEO

Plumbing and Drainage Regulation 2019

DELEGATE	DESCRIPTION OF POWER DELEGATED	LEGISLATION	CONDITIONS TO WHICH THE DELEGATION IS SUBJECT
Chief Executive Officer	Power to keep a register containing a copy of each show cause notice and enforcement notice given by Council.	Section 115(1) <i>Plumbing and Drainage Regulation 2019</i>	Schedule 2 - Limits and Conditions to the Exercising of Powers
Chief Executive Officer	Power to remove a notice mentioned in subsection (1) from the register if the premises to which the notice relates are demolished or removed.	Section 115(2) <i>Plumbing and Drainage Regulation 2019</i>	Schedule 2 - Limits and Conditions to the Exercising of Powers
Chief Executive Officer	Power, in relation to each register kept under part 8, division 2, to allow a person to:- (a) inspect the register, free of charge, at Council's public office; or (b) buy a copy of an entry in the register for not more than the reasonable cost of producing the copy.	Section 116 <i>Plumbing and Drainage Regulation 2019</i>	Schedule 2 - Limits and Conditions to the Exercising of Powers

REGISTER OF DELEGATIONS - COUNCIL TO CEO***Property Law Act 2023***

DELEGATE	DESCRIPTION OF POWER DELEGATED	LEGISLATION	CONDITIONS TO WHICH THE DELEGATION IS SUBJECT
Chief Executive Officer	Power to apply to the Minister to waive the State's rights.	Section 18(2) <i>Property Law Act 2023</i>	Schedule 2 - Limits and Conditions to the Exercising of Powers
Chief Executive Officer	Power, as the remainder person, to apply for possession, damages and/or an account of rent or profits in relation to the interest in the property	Section 20(2) <i>Property Law Act 2023</i>	Schedule 2 - Limits and Conditions to the Exercising of Powers
Chief Executive Officer	Power, as a co-owner of property, to apply to the court for an order under Part 5, Division 2, Subdivision 2 to be made in relation to the property.	Section 33(1) <i>Property Law Act 2023</i>	Schedule 2 - Limits and Conditions to the Exercising of Powers
Chief Executive Officer	Power, as a co-owner of property, to apply to the court for an order for an accounting under section 42.	Section 41(1) <i>Property Law Act 2023</i>	Schedule 2 - Limits and Conditions to the Exercising of Powers
Chief Executive Officer	Power, as a third party, to bring a proceeding to enforce the promise.	Section 68(5) <i>Property Law Act 2023</i>	Schedule 2 - Limits and Conditions to the Exercising of Powers
Chief Executive Officer	Power, as a third party, to serve each party to the contract with a copy of the proceeding.	Section 68(6)(a) <i>Property Law Act 2023</i>	Schedule 2 - Limits and Conditions to the Exercising of Powers
Chief Executive Officer	Power, as a party to a contract for the sale of land, to comply with all conditions implied in the contract under this section.	Section 76 <i>Property Law Act 2023</i>	Schedule 2 - Limits and Conditions to the Exercising of Powers
Chief Executive Officer	Power, as a buyer of a residential dwelling in the circumstances in subsection 77(1), to rescind the contract by giving notice to the seller.	Section 77(2) <i>Property Law Act 2023</i>	Schedule 2 - Limits and Conditions to the Exercising of Powers
Chief Executive Officer	Power, as a seller, to give notice to the buyer of the restoration.	Section 77(3) <i>Property Law Act 2023</i>	Schedule 2 - Limits and Conditions to the Exercising of Powers
Chief Executive Officer	Power, as a buyer, to give reasonable notice to the seller and inspect the residential dwelling.	Section 77(4) <i>Property Law Act 2023</i>	Schedule 2 - Limits and Conditions to the Exercising of Powers
Chief Executive Officer	Power, as a seller or buyer in the circumstances in subsection 79(1), to give a notice to the other party to the contract to complete the contract.	Section 79(4) <i>Property Law Act 2023</i>	Schedule 2 - Limits and Conditions to the Exercising of Powers
Chief Executive Officer	Power, as a non-attending party, to take reasonable steps to mitigate the effects of the adverse event on the settlement of the contract.	Section 81(3)(a) <i>Property Law Act 2023</i>	Schedule 2 - Limits and Conditions to the Exercising of Powers
Chief Executive Officer	Power, as a non-attending party, to:- (a) tell the other party of the adverse event and how the adverse event has caused the non-attending party to fail to complete settlement of the contract; and (b) give a notice to the other party to the contract to complete the contract.	Section 81(5) <i>Property Law Act 2023</i>	Schedule 2 - Limits and Conditions to the Exercising of Powers

REGISTER OF DELEGATIONS - COUNCIL TO CEO***Property Law Act 2023***

DELEGATE	DESCRIPTION OF POWER DELEGATED	LEGISLATION	CONDITIONS TO WHICH THE DELEGATION IS SUBJECT
Chief Executive Officer	Power, as a buyer in the circumstances in subsection 84(1), to recover the buyer's deposit, any instalments under the contract and the buyer's expenses of investigating the title.	Section 84(2) and (3) <i>Property Law Act 2023</i>	Schedule 2 - Limits and Conditions to the Exercising of Powers
Chief Executive Officer	Power, as a buyer in the circumstances in subsection 90(1), to give the seller a notice stating that the buyer elects to perform the contract in a way that will constitute the contract as an instalment contract.	Section 90(2) <i>Property Law Act 2023</i>	Schedule 2 - Limits and Conditions to the Exercising of Powers
Chief Executive Officer	Power, as a seller, to give the buyer a notice in the approved form about the default.	Section 91(1) <i>Property Law Act 2023</i>	Schedule 2 - Limits and Conditions to the Exercising of Powers
Chief Executive Officer	Power, as a buyer who receives a notice under subsection 91(1), to pay the outstanding instalment or sum to the seller.	Section 91(2) <i>Property Law Act 2023</i>	Schedule 2 - Limits and Conditions to the Exercising of Powers
Chief Executive Officer	Power, as a buyer, to give consent to sell or mortgage the land the subject of the instalment contract.	Section 92(1) <i>Property Law Act 2023</i>	Schedule 2 - Limits and Conditions to the Exercising of Powers
Chief Executive Officer	Power, as a buyer, to elect to render the instalment contract void and recover as a debt a deposit or instalment paid to the seller under the contract.	Section 92(3) and (4) <i>Property Law Act 2023</i>	Schedule 2 - Limits and Conditions to the Exercising of Powers
Chief Executive Officer	Power, as a buyer under an instalment contract, to lodge a caveat under the <i>Land Title Act 1994</i> that is stated to be lodged under this section	Section 93(1) <i>Property Law Act 2023</i>	Schedule 2 - Limits and Conditions to the Exercising of Powers
Chief Executive Officer	Power, as an interested person, to apply to remove the caveat.	Section 93(3) <i>Property Law Act 2023</i>	Schedule 2 - Limits and Conditions to the Exercising of Powers
Chief Executive Officer	Power, as a buyer not in default under an instalment contract, to give a notice to the seller requiring the seller to transfer the land on the day of settlement.	Section 94(1) <i>Property Law Act 2023</i>	Schedule 2 - Limits and Conditions to the Exercising of Powers
Chief Executive Officer	Power, as a seller, to give the buyer a disclosure statement for the lot and each prescribed certificate applicable to the lot.	Section 99(1) <i>Property Law Act 2023</i>	Schedule 2 - Limits and Conditions to the Exercising of Powers
Chief Executive Officer	Power, as a buyer, to ask the seller for a copy of the disclosure documents.	Section 102(1)(b) <i>Property Law Act 2023</i>	Schedule 2 - Limits and Conditions to the Exercising of Powers
Chief Executive Officer	Power, as a buyer, to consent to the disclosure documents being sent to an electronic address.	Section 102(2) <i>Property Law Act 2023</i>	Schedule 2 - Limits and Conditions to the Exercising of Powers
Chief Executive Officer	Power, as a buyer, to ask the seller for a physical copy of the disclosure documents.	Section 103(3) <i>Property Law Act 2023</i>	Schedule 2 - Limits and Conditions to the Exercising of Powers
Chief Executive Officer	Power, as a buyer, in the circumstances specified in subsection 104(1), to give the seller a termination notice.	Section 104(2) <i>Property Law Act 2023</i>	Schedule 2 - Limits and Conditions to the Exercising of Powers
Chief Executive Officer	Power, as a seller, to repay to the buyer an amount stated in subsection 105(2).	Section 105(2) <i>Property Law Act 2023</i>	Schedule 2 - Limits and Conditions to the Exercising of Powers

REGISTER OF DELEGATIONS - COUNCIL TO CEO***Property Law Act 2023***

DELEGATE	DESCRIPTION OF POWER DELEGATED	LEGISLATION	CONDITIONS TO WHICH THE DELEGATION IS SUBJECT
Chief Executive Officer	Power, as a buyer, to recover an amount repayable under subsection 105(2) as a debt.	Section 105(3) <i>Property Law Act 2023</i>	Schedule 2 - Limits and Conditions to the Exercising of Powers
Chief Executive Officer	Power, as a mortgagee under a mortgage over land, or over land and other property, to exercise the powers implied into the mortgage under subsection 113(1).	Section 113(1) <i>Property Law Act 2023</i>	Schedule 2 - Limits and Conditions to the Exercising of Powers
Chief Executive Officer	Power, as a mortgagee, to give the mortgagor a notice that;- (a) states the nature of the default; and (b) requires the default to be remedied within 30 days after the notice is given	Section 114(1)(b) <i>Property Law Act 2023</i>	Schedule 2 - Limits and Conditions to the Exercising of Powers
Chief Executive Officer	Power, as a mortgagee, to give a notice in the approved form to each person who appears to the mortgagee to be an interested person for the land stating those matters in subsection 115(3).	Section 115(3) <i>Property Law Act 2023</i>	Schedule 2 - Limits and Conditions to the Exercising of Powers
Chief Executive Officer	Power, as a mortgagee, to give the mortgagor a notice in the approved form about the sale.	Section 115(4) <i>Property Law Act 2023</i>	Schedule 2 - Limits and Conditions to the Exercising of Powers
Chief Executive Officer	Power, as a person who incurs loss or damage because of a breach of the mortgagee's duty under section 116, or an unauthorised or improper exercise of the mortgagee's power of sale, to claim compensation for the loss or damage from the mortgagee.	Section 117(3) <i>Property Law Act 2023</i>	Schedule 2 - Limits and Conditions to the Exercising of Powers
Chief Executive Officer	Power, as a mortgage or mortgagor, to require the money to be applied toward reinstatement of the property or discharge of the mortgage, as the circumstances allow.	Section 122 <i>Property Law Act 2023</i>	Schedule 2 - Limits and Conditions to the Exercising of Powers
Chief Executive Officer	Power, as a mortgagee, to appoint an appropriately qualified person as receiver of the property.	Section 123(2) <i>Property Law Act 2023</i>	Schedule 2 - Limits and Conditions to the Exercising of Powers
Chief Executive Officer	Power, as a mortgagor, to grant a second or subsequent mortgage over the property.	Section 125(1) <i>Property Law Act 2023</i>	Schedule 2 - Limits and Conditions to the Exercising of Powers
Chief Executive Officer	Power, as a mortgagor, to comply with the obligations implied pursuant to section 128.	Section 128 <i>Property Law Act 2023</i>	Schedule 2 - Limits and Conditions to the Exercising of Powers
Chief Executive Officer	Power, as a mortgagor, to ask the mortgagee to give a copy of, or allow the mortgagor to inspect at a reasonable time, each document in the possession of the mortgagee that relates to the property and pay the mortgagee's reasonable costs and expenses of complying with the request.	Section 129(1) <i>Property Law Act 2023</i>	Schedule 2 - Limits and Conditions to the Exercising of Powers
Chief Executive Officer	Power, as a mortgagee, to comply with a request made by the mortgagor under subsection 129(1).	Section 129(2) <i>Property Law Act 2023</i>	Schedule 2 - Limits and Conditions to the Exercising of Powers
Chief Executive Officer	Power, as a mortgagor, to bring a proceeding to seek a relief order or seek a relief order in a proceeding brought by the mortgagee.	Section 130(3) <i>Property Law Act 2023</i>	Schedule 2 - Limits and Conditions to the Exercising of Powers

REGISTER OF DELEGATIONS - COUNCIL TO CEO***Property Law Act 2023***

DELEGATE	DESCRIPTION OF POWER DELEGATED	LEGISLATION	CONDITIONS TO WHICH THE DELEGATION IS SUBJECT
Chief Executive Officer	Power, as a mortgagee, to give the mortgagor notice of the mortgagee's intention to call up the amount at the end of the notice period.	Section 131(2)(a) <i>Property Law Act 2023</i>	Schedule 2 - Limits and Conditions to the Exercising of Powers
Chief Executive Officer	Power, as a mortgagor, to require the mortgagee to transfer the mortgage to another person as directed by the mortgagor.	Section 132(2) <i>Property Law Act 2023</i>	Schedule 2 - Limits and Conditions to the Exercising of Powers
Chief Executive Officer	Power, as a mortgagee, to require the first mortgagee, to transfer the mortgage to another person as directed by the subsequent mortgagee.	Section 132(3) <i>Property Law Act 2023</i>	Schedule 2 - Limits and Conditions to the Exercising of Powers
Chief Executive Officer	Power, as a person entitled to redemption of the mortgaged property, to bring a proceeding for either or both of the sale or redemption of the property.	Section 134(1) <i>Property Law Act 2023</i>	Schedule 2 - Limits and Conditions to the Exercising of Powers
Chief Executive Officer	Power to bring a proceeding for an order referred to in subsection 134(2)(a) in relation to the property,	Section 134(2) <i>Property Law Act 2023</i>	Schedule 2 - Limits and Conditions to the Exercising of Powers
Chief Executive Officer	Power to make an application to the court for an order that:- (a) the amount of the debt secured by the mortgage to be determined in the way the court considers appropriate; and (b) the amount of any outstanding debt under the mortgage, if any, to be paid into court.	Section 136(2) <i>Property Law Act 2023</i>	Schedule 2 - Limits and Conditions to the Exercising of Powers
Chief Executive Officer	Power, as a person entitled to the amount paid into court under subsection 136(2)(b), to make an application to the court for an order that the amount be paid to Council.	Section 136(6) <i>Property Law Act 2023</i>	Schedule 2 - Limits and Conditions to the Exercising of Powers
Chief Executive Officer	Power, as a lessee, to give the lessor a proposal notice.	Section 142(2) <i>Property Law Act 2023</i>	Schedule 2 - Limits and Conditions to the Exercising of Powers
Chief Executive Officer	Power, as a lessor, to give the lessee a notice requiring the further information the lessor considers is required to make the decision.	Section 142(4) <i>Property Law Act 2023</i>	Schedule 2 - Limits and Conditions to the Exercising of Powers
Chief Executive Officer	Power, as a lessor, to give the lessee a decision notice.	Section 142(5) <i>Property Law Act 2023</i>	Schedule 2 - Limits and Conditions to the Exercising of Powers
Chief Executive Officer	Power, as a lessee or a lessor, to agree to extend the period for the giving of the decision notice.	Section 142(7) <i>Property Law Act 2023</i>	Schedule 2 - Limits and Conditions to the Exercising of Powers
Chief Executive Officer	Power, as a lessee, to apply to the court to make a decision about the lessee's proposal.	Section 142(8) <i>Property Law Act 2023</i>	Schedule 2 - Limits and Conditions to the Exercising of Powers
Chief Executive Officer	Power, as a lessee, to restore the premises to the condition the premises were in immediately before the alteration or the carrying out of the work.	Section 142(10) <i>Property Law Act 2023</i>	Schedule 2 - Limits and Conditions to the Exercising of Powers

REGISTER OF DELEGATIONS - COUNCIL TO CEO***Property Law Act 2023***

DELEGATE	DESCRIPTION OF POWER DELEGATED	LEGISLATION	CONDITIONS TO WHICH THE DELEGATION IS SUBJECT
Chief Executive Officer	Power, as a lessor, to give a notice to remedy breach.	Section 153(1)(a) <i>Property Law Act 2023</i>	Schedule 2 - Limits and Conditions to the Exercising of Powers
Chief Executive Officer	Power, as a lessor, to give a copy of the notice to remedy breach to each designated person for the lease.	Section 154(1) <i>Property Law Act 2023</i>	Schedule 2 - Limits and Conditions to the Exercising of Powers
Chief Executive Officer	Power, as a lessor, to give notice stating the lessor has exercised the right of re-entry to each designated person for the lease.	Section 156(3) <i>Property Law Act 2023</i>	Schedule 2 - Limits and Conditions to the Exercising of Powers
Chief Executive Officer	Power, as a lessor, to re-enter the land under a term of the lease for breach of a term of the lease by using one or more of the methods listed in subsection 157(2).	Section 157(2). <i>Property Law Act 2023</i>	Schedule 2 - Limits and Conditions to the Exercising of Powers
Chief Executive Officer	Power, as a lessee or a designated person for the lease, to apply to the court for relief against the forfeiture, or proposed forfeiture, of the lease.	Section 160(1) <i>Property Law Act 2023</i>	Schedule 2 - Limits and Conditions to the Exercising of Powers
Chief Executive Officer	Power, as a lessor, to give the lessee a breach notice.	Section 164(2)(a) <i>Property Law Act 2023</i>	Schedule 2 - Limits and Conditions to the Exercising of Powers
Chief Executive Officer	Power, as a lessor, to give the breach notice to each designated person for the lease.	Section 165(2) <i>Property Law Act 2023</i>	Schedule 2 - Limits and Conditions to the Exercising of Powers
Chief Executive Officer	Power, as a lessee or a designated person for the lease, to apply to the court for relief against refusal to renew, or extend the term of, or sell the reversion of, the lease.	Section 166(1) <i>Property Law Act 2023</i>	Schedule 2 - Limits and Conditions to the Exercising of Powers
Chief Executive Officer	Power, as a party to a lease terminable at will, to terminate the tenancy by giving a termination notice to the other party.	Section 174(1) <i>Property Law Act 2023</i>	Schedule 2 - Limits and Conditions to the Exercising of Powers
Chief Executive Officer	Power, as a party to a periodic tenancy, to terminate the tenancy by giving a termination notice to the other party.	Section 175(1) <i>Property Law Act 2023</i>	Schedule 2 - Limits and Conditions to the Exercising of Powers
Chief Executive Officer	Power, as a party to a tenancy referred to in subsection 176(1), to terminate the tenancy by giving a termination notice to the other party.	Section 176(2) <i>Property Law Act 2023</i>	Schedule 2 - Limits and Conditions to the Exercising of Powers
Chief Executive Officer	Power, as a person on whom the duty lies and/or as a person to whom the duty is owed, to enter an agreement excluding or modifying a duty of care referred to in subsection 179(1).	Section 179(3) <i>Property Law Act 2023</i>	Schedule 2 - Limits and Conditions to the Exercising of Powers
Chief Executive Officer	Power, as a person having an interest in land, to apply to court for an order imposing a statutory right of use over other land.	Section 180(1) <i>Property Law Act 2023</i>	Schedule 2 - Limits and Conditions to the Exercising of Powers
Chief Executive Officer	Power, as a person having an interest in land, to apply to court for an order imposing a statutory right of use over other land relating to a utility, in favour of the public utility provider providing the utility.	Section 180(2) <i>Property Law Act 2023</i>	Schedule 2 - Limits and Conditions to the Exercising of Powers

REGISTER OF DELEGATIONS - COUNCIL TO CEO***Property Law Act 2023***

DELEGATE	DESCRIPTION OF POWER DELEGATED	LEGISLATION	CONDITIONS TO WHICH THE DELEGATION IS SUBJECT
Chief Executive Officer	Power, as a local government in whose area the statutory right of use is located, to agree to the terms of the statutory right of use.	Section 180(6)(c) <i>Property Law Act 2023</i>	Schedule 2 - Limits and Conditions to the Exercising of Powers
Chief Executive Officer	Power, as the applicant, to register the interest created by the court order.	Section 180(11)(b) <i>Property Law Act 2023</i>	Schedule 2 - Limits and Conditions to the Exercising of Powers
Chief Executive Officer	Power, as a person having an interest in the burdened land, to apply to the court for an order modifying or extinguishing the easement or covenant.	Section 181(2) <i>Property Law Act 2023</i>	Schedule 2 - Limits and Conditions to the Exercising of Powers
Chief Executive Officer	Power, as a person who has an interest in land on to which an encroachment extends from other land, to apply to the court for relief in relation to the encroachment.	Section 185(2) <i>Property Law Act 2023</i>	Schedule 2 - Limits and Conditions to the Exercising of Powers
Chief Executive Officer	Power, as a person referred to in subsection 188(1), to apply to the court for relief in relation to the lasting improvement.	Section 188(2) <i>Property Law Act 2023</i>	Schedule 2 - Limits and Conditions to the Exercising of Powers
Chief Executive Officer	Power to give the debtor, trustee or other person liable for the debt or thing in action notice of the assignment.	Section 190(2) <i>Property Law Act 2023</i>	Schedule 2 - Limits and Conditions to the Exercising of Powers
Chief Executive Officer	Power, as a debtor, trustee or other person liable for the debt or thing in action, to apply to the court for an order determining the entitlement to any right in relation to the debt or thing in action.	Section 191(6) <i>Property Law Act 2023</i>	Schedule 2 - Limits and Conditions to the Exercising of Powers
Chief Executive Officer	Power, as a person whose interests are affected by a disposition of property voidable under subsection 193(1), to apply to the court for relief against the disposition.	Section 193(3) <i>Property Law Act 2023</i>	Schedule 2 - Limits and Conditions to the Exercising of Powers
Chief Executive Officer	Power, as a person referred to in subsection 197(1), to:- (a) release the power under a deed or contract; or (b) disclaim the power under a deed.	Section 197(2) <i>Property Law Act 2023</i>	Schedule 2 - Limits and Conditions to the Exercising of Powers
Chief Executive Officer	Power, as a person referred to in subsection 216(1), to vary the vesting date to a date not later than the last day of the period of 125 years starting on the day of the disposition of the property under the trust.	Section 216(2) <i>Property Law Act 2023</i>	Schedule 2 - Limits and Conditions to the Exercising of Powers
Chief Executive Officer	Power, as a beneficiary, to execute a deed to vary the vesting date to a date not later than the last day of the period of 125 years starting on the day of the disposition of the property under the trust.	Section 217(2) <i>Property Law Act 2023</i>	Schedule 2 - Limits and Conditions to the Exercising of Powers
Chief Executive Officer	Power, as a person interested in a disposition of property, to apply to the court for a declaration about the validity of the disposition under Part 13.	Section 218(1) <i>Property Law Act 2023</i>	Schedule 2 - Limits and Conditions to the Exercising of Powers

REGISTER OF DELEGATIONS - COUNCIL TO CEO

Property Law Act 2023

DELEGATE	DESCRIPTION OF POWER DELEGATED	LEGISLATION	CONDITIONS TO WHICH THE DELEGATION IS SUBJECT
Chief Executive Officer	Power, as a person interested in a disposition of property under the terms of a trust settled before the commencement, to apply to the court for an order that the property vest within 125 years after the creation of the trust.	Section 219(1) <i>Property Law Act 2023</i>	Schedule 2 - Limits and Conditions to the Exercising of Powers

REGISTER OF DELEGATIONS - COUNCIL TO CEO***Public Health Act 2005***

DELEGATE	DESCRIPTION OF POWER DELEGATED	LEGISLATION	CONDITIONS TO WHICH THE DELEGATION IS SUBJECT
Chief Executive Officer	Power to administer and enforce the Act regarding local government public health risks and a regulation made under section 61 stating that the regulation is to be administered and enforced by local governments only.	Section 13 <i>Public Health Act 2005</i>	Schedule 2 - Limits and Conditions to the Exercising of Powers
Chief Executive Officer	Power, as an issuing authority, to apply to a magistrate for an order enforcing a public health order (an enforcement order).	Section 24(2) <i>Public Health Act 2005</i>	Schedule 2 - Limits and Conditions to the Exercising of Powers
Chief Executive Officer	Power, as an issuing authority, to enter a place to take steps to remove or reduce the risk to public health from the public health risk or prevent the risk to public health from recurring, if ordered by a magistrate.	Section 27(2)(b) <i>Public Health Act 2005</i>	Schedule 2 - Limits and Conditions to the Exercising of Powers
Chief Executive Officer	Power, as an issuing authority, to recover the amount, plus interest, a person has been ordered to pay under an enforcement order as an overdue rate payable to Council under the <i>Local Government Act 2009</i> .	Section 31 <i>Public Health Act 2005</i>	Schedule 2 - Limits and Conditions to the Exercising of Powers
Chief Executive Officer	Power to lodge a request to register with the registrar of titles, in the appropriate form over the land, an unpaid amount, including interest, that is payable to Council under an enforcement order relating to a public health risk on land owned by a person as a charge on the land.	Section 32 <i>Public Health Act 2005</i>	Schedule 2 - Limits and Conditions to the Exercising of Powers
Chief Executive Officer	Power to consult with the chief executive before the chief executive authorises a prevention and control program which relates to Council's local government area.	Section 36(5) <i>Public Health Act 2005</i>	Schedule 2 - Limits and Conditions to the Exercising of Powers
Chief Executive Officer	Power, as a water service provider ¹ , to inform the authorised person that Council believes that it has complied with an improvement notice issued under this division.	Section 57B <i>Public Health Act 2005</i>	Schedule 2 - Limits and Conditions to the Exercising of Powers
Chief Executive Officer	Power to enter into an agreement with the chief executive for the disclosure of confidential information.	Sections 84(1)(b)(i) and (2)(a), 226(1)(b)(i) and (2)(a), 244(1)(b)(i) and (2)(a), and 269(1)(b)(i) and (2)(a) <i>Public Health Act 2005</i>	Schedule 2 - Limits and Conditions to the Exercising of Powers
Chief Executive Officer	Power, as a person in charge of an education and care service or QEC approved service to take any of the actions mentioned in subsection 160B(1).	Section 160B <i>Public Health Act 2005</i>	Schedule 2 - Limits and Conditions to the Exercising of Powers

¹ Excludes SE Qld Councils

REGISTER OF DELEGATIONS - COUNCIL TO CEO***Public Health Act 2005***

DELEGATE	DESCRIPTION OF POWER DELEGATED	LEGISLATION	CONDITIONS TO WHICH THE DELEGATION IS SUBJECT
Chief Executive Officer	Power, as a person in charge of an education and care service or QEC approved service to take any of the actions mentioned in subsection 160C(1).	Section 160C <i>Public Health Act 2005</i>	Schedule 2 - Limits and Conditions to the Exercising of Powers
Chief Executive Officer	Power, where given a notice under section 313E(2), to publish the pollution notice.	Section 313E(3) <i>Public Health Act 2005</i>	Schedule 2 - Limits and Conditions to the Exercising of Powers
Chief Executive Officer	Power, where Council incurs loss because of the exercise or purported exercise of a power by or for the chief executive under chapter 7A, to claim compensation from the State.	Section 313H <i>Public Health Act 2005</i>	Schedule 2 - Limits and Conditions to the Exercising of Powers
Chief Executive Officer	Power, as a relevant person, to take all reasonable steps to ensure a person who works at a business, activity or undertaking owned, controlled or operated by the relevant person does not disclose the relevant information to anyone else, or use the relevant information, unless the relevant information is disclosed in compliance with the subsection.	Section 362MAF(4) <i>Public Health Act 2005</i>	Schedule 2 - Limits and Conditions to the Exercising of Powers
Chief Executive Officer	Power, as a relevant person in the circumstances listed in subsection 362MAH(1), to disclose the relevant information in compliance with the subsection.	Section 362MAH(2) <i>Public Health Act 2005</i>	Schedule 2 - Limits and Conditions to the Exercising of Powers
Chief Executive Officer	Power, as an issuing authority, to enter the place, at reasonable times, to take the steps stated in a public health order where the person has failed to comply the order.	Section 388(2) <i>Public Health Act 2005</i>	Schedule 2 - Limits and Conditions to the Exercising of Powers
Chief Executive Officer	Power, as an issuing authority, to give the occupier and owner of a place a notice required under the section, where an authorised person intends to enter the place to take steps required under a public health order.	Section 393(2) <i>Public Health Act 2005</i>	Schedule 2 - Limits and Conditions to the Exercising of Powers
Chief Executive Officer	Power, as an issuing authority, to recover the amount payable, including interest, of the reasonable costs and expenses incurred by Council in exercising powers under section 388 or 405 as an overdue rate payable to Council under the <i>Local Government Act 2009</i> .	Section 406 <i>Public Health Act 2005</i>	Schedule 2 - Limits and Conditions to the Exercising of Powers
Chief Executive Officer	Power, as an issuing authority, to lodge with the registrar of titles, in the appropriate form over the land, a request to register an unpaid amount, including interest, that is payable to Council for steps taken by it on land owned by a person as a charge on the land.	Section 407 <i>Public Health Act 2005</i>	Schedule 2 - Limits and Conditions to the Exercising of Powers
Chief Executive Officer	Power, as an owner of a thing seized by an authorised person, to inspect the thing and, if it is a document, to copy it.	Section 415 <i>Public Health Act 2005</i>	Schedule 2 - Limits and Conditions to the Exercising of Powers

REGISTER OF DELEGATIONS - COUNCIL TO CEO***Public Health Act 2005***

DELEGATE	DESCRIPTION OF POWER DELEGATED	LEGISLATION	CONDITIONS TO WHICH THE DELEGATION IS SUBJECT
Chief Executive Officer	Power to apply to the court for an order against a person convicted of an offence against the Act for the payment of the costs Council has incurred in taking a thing or doing something else during the investigation of the offence.	Section 443(1)(b) <i>Public Health Act 2005</i>	Schedule 2 - Limits and Conditions to the Exercising of Powers
Chief Executive Officer	Power to deal with a thing forfeited as Council considers appropriate, including destroying the thing.	Section 446 <i>Public Health Act 2005</i>	Schedule 2 - Limits and Conditions to the Exercising of Powers
Chief Executive Officer	Power, as an owner of a thing forfeited to a relevant entity under section 413(1), to appeal against a decision resulting in the forfeiture of the thing.	Section 450 <i>Public Health Act 2005</i>	Schedule 2 - Limits and Conditions to the Exercising of Powers
Chief Executive Officer	Power to recover contribution from a prescribed person.	Section 454B(3) <i>Public Health Act 2005</i>	Schedule 2 - Limits and Conditions to the Exercising of Powers
Chief Executive Officer	Power to comply with the indemnity conditions in relation to each asbestos-related event to which the official conduct relates.	Section 454C(2) <i>Public Health Act 2005</i>	Schedule 2 - Limits and Conditions to the Exercising of Powers
Chief Executive Officer	Power to give notice of the proceeding to the State.	Section 454CA(2) <i>Public Health Act 2005</i>	Schedule 2 - Limits and Conditions to the Exercising of Powers
Chief Executive Officer	Power to ensure each authorised person who exercises powers under the Act in relation to an asbestos-related event has satisfactorily completed the training prescribed by regulation.	Section 454G <i>Public Health Act 2005</i>	Schedule 2 - Limits and Conditions to the Exercising of Powers
Chief Executive Officer	Power to keep the records prescribed in subsections 454I(1), (2) for each asbestos-related event.	Section 454I <i>Public Health Act 2005</i>	Schedule 2 - Limits and Conditions to the Exercising of Powers

REGISTER OF DELEGATIONS - COUNCIL TO CEO

Public Health Regulation 2018

DELEGATE	DESCRIPTION OF POWER DELEGATED	LEGISLATION	CONDITIONS TO WHICH THE DELEGATION IS SUBJECT
Chief Executive Officer	Power to administer and enforce Part 2, Divisions 1, 2 and 3.	Sections 6, 16, and 22 <i>Public Health Regulation 2018</i>	Schedule 2 - Limits and Conditions to the Exercising of Powers
Chief Executive Officer	Power to approve a site for the disposal of asbestos waste.	Section 12(2)(c) <i>Public Health Regulation 2018</i>	Schedule 2 - Limits and Conditions to the Exercising of Powers

REGISTER OF DELEGATIONS - COUNCIL TO CEO***Public Health (Infection Control for Personal Appearance Services) Act 2003***

DELEGATE	DESCRIPTION OF POWER DELEGATED	LEGISLATION	CONDITIONS TO WHICH THE DELEGATION IS SUBJECT
Chief Executive Officer	Power to administer and enforce the Act for Council's area.	Section 9 <i>Public Health (Infection Control for Personal Appearance Services) Act 2003</i>	Schedule 2 - Limits and Conditions to the Exercising of Powers
Chief Executive Officer	Power to consider all applications for licences, and determine whether to grant or refuse the application.	Section 33 <i>Public Health (Infection Control for Personal Appearance Services) Act 2003</i>	Schedule 2 - Limits and Conditions to the Exercising of Powers
Chief Executive Officer	Power to grant an application for a licence only if Council is satisfied— (a) the applicant is a suitable person to hold a licence; and (b) the premises at which the higher risk personal appearance services are to be provided are suitable for providing the services.	Section 34 <i>Public Health (Infection Control for Personal Appearance Services) Act 2003</i>	Schedule 2 - Limits and Conditions to the Exercising of Powers
Chief Executive Officer	Power to have regard to the matters listed in this section in deciding whether a person is a suitable person to hold a licence.	Section 35 <i>Public Health (Infection Control for Personal Appearance Services) Act 2003</i>	Schedule 2 - Limits and Conditions to the Exercising of Powers
Chief Executive Officer	Power to have regard to all the matters listed in this section in deciding whether the premises at which higher risk personal appearance services are to be provided are suitable for providing the services.	Section 36 <i>Public Health (Infection Control for Personal Appearance Services) Act 2003</i>	Schedule 2 - Limits and Conditions to the Exercising of Powers
Chief Executive Officer	Power to make inquiries before making a decision regarding sections 35 and 36 and, by giving notice to the applicant, require the applicant to give Council, within the reasonable time of at least 40 days stated in the notice, further information or a document Council reasonably requires to decide the application.	Section 37 <i>Public Health (Infection Control for Personal Appearance Services) Act 2003</i>	Schedule 2 - Limits and Conditions to the Exercising of Powers
Chief Executive Officer	Power to impose conditions on a licence.	Sections 38(2) and 41(1)(c) <i>Public Health (Infection Control for Personal Appearance Services) Act 2003</i>	Schedule 2 - Limits and Conditions to the Exercising of Powers

REGISTER OF DELEGATIONS - COUNCIL TO CEO***Public Health (Infection Control for Personal Appearance Services) Act 2003***

DELEGATE	DESCRIPTION OF POWER DELEGATED	LEGISLATION	CONDITIONS TO WHICH THE DELEGATION IS SUBJECT
Chief Executive Officer	Power to decide the earlier ending date of a licence.	Section 40 <i>Public Health (Infection Control for Personal Appearance Services) Act 2003</i>	Schedule 2 - Limits and Conditions to the Exercising of Powers
Chief Executive Officer	Power to consider all applications for renewals of licences, and determine whether to grant or refuse the application for renewal.	Section 44 <i>Public Health (Infection Control for Personal Appearance Services) Act 2003</i>	Schedule 2 - Limits and Conditions to the Exercising of Powers
Chief Executive Officer	Power to give a notice to a licensee requiring the licensee to give Council, within a reasonable period of at least 40 days stated in the notice, further information or a document Council reasonably requires to decide a licence renewal application.	Section 45 <i>Public Health (Infection Control for Personal Appearance Services) Act 2003</i>	Schedule 2 - Limits and Conditions to the Exercising of Powers
Chief Executive Officer	Power to consider an application for restoration of a licence and decide to:- (a) restore the licence; or (b) restore the licence subject to conditions; or (c) refuse to restore the licence.	Section 46A <i>Public Health (Infection Control for Personal Appearance Services) Act 2003</i>	Schedule 2 - Limits and Conditions to the Exercising of Powers
Chief Executive Officer	Power to give the applicant a notice requiring the applicant to give further information or a document reasonably required to decide the application for restoration of a licence.	Section 46B <i>Public Health (Infection Control for Personal Appearance Services) Act 2003</i>	Schedule 2 - Limits and Conditions to the Exercising of Powers
Chief Executive Officer	Power to consider all applications for amendments to licences, and determine whether to grant or refuse the application to amend the licence.	Section 47 <i>Public Health (Infection Control for Personal Appearance Services) Act 2003</i>	Schedule 2 - Limits and Conditions to the Exercising of Powers
Chief Executive Officer	Power to give a notice to the licensee requiring the licensee to give Council, within a reasonable period of at least 40 days stated in the notice, further information or a document Council reasonably requires to decide an licence amendment application.	Section 48 <i>Public Health (Infection Control for Personal Appearance Services) Act 2003</i>	Schedule 2 - Limits and Conditions to the Exercising of Powers

REGISTER OF DELEGATIONS - COUNCIL TO CEO***Public Health (Infection Control for Personal Appearance Services) Act 2003***

DELEGATE	DESCRIPTION OF POWER DELEGATED	LEGISLATION	CONDITIONS TO WHICH THE DELEGATION IS SUBJECT
Chief Executive Officer	Power to determine whether to grant or refuse the application to transfer the licence by having regard to whether the transferee is a suitable person to hold a licence and whether the premises are suitable for providing higher risk personal appearance services.	Section 49 <i>Public Health (Infection Control for Personal Appearance Services) Act 2003</i>	Schedule 2 - Limits and Conditions to the Exercising of Powers
Chief Executive Officer	Power to give a notice to the licensee requiring the licensee to give Council, within a reasonable period of at least 40 days stated in the notice, further information or a document Council reasonably requires to decide a licence transfer application.	Section 50 <i>Public Health (Infection Control for Personal Appearance Services) Act 2003</i>	Schedule 2 - Limits and Conditions to the Exercising of Powers
Chief Executive Officer	Power to, for forming a belief that the ground for suspending or cancelling a licence mentioned in subsection (1)(a) exists, have regard to the matters to which Council may have regard in deciding whether a proposed licensee is a suitable person to hold the licence	Section 51(2) <i>Public Health (Infection Control for Personal Appearance Services) Act 2003</i>	Schedule 2 - Limits and Conditions to the Exercising of Powers
Chief Executive Officer	Power to issue a 'show cause notice'.	Section 52 <i>Public Health (Infection Control for Personal Appearance Services) Act 2003</i>	Schedule 2 - Limits and Conditions to the Exercising of Powers
Chief Executive Officer	Power to determine whether grounds continue to exist for the suspension or cancellation of a licence after issuing the licensee with a 'show cause' notice, and if so, determine whether to suspend or cancel the licence.	Sections 54 and 55 <i>Public Health (Infection Control for Personal Appearance Services) Act 2003</i>	Schedule 2 - Limits and Conditions to the Exercising of Powers
Chief Executive Officer	Power to suspend a licence immediately if Council believes— (a) a ground exists to suspend or cancel the licence; and (b) it is necessary to suspend the licence immediately because there is an immediate and serious risk of infection to the licensee's clients.	Section 56 <i>Public Health (Infection Control for Personal Appearance Services) Act 2003</i>	Schedule 2 - Limits and Conditions to the Exercising of Powers
Chief Executive Officer	Power to consider all applications for a replacement licence, and determine whether to grant or refuse the application for the replacement licence.	Section 62 <i>Public Health (Infection Control for Personal Appearance Services) Act 2003</i>	Schedule 2 - Limits and Conditions to the Exercising of Powers

REGISTER OF DELEGATIONS - COUNCIL TO CEO***Public Health (Infection Control for Personal Appearance Services) Act 2003***

DELEGATE	DESCRIPTION OF POWER DELEGATED	LEGISLATION	CONDITIONS TO WHICH THE DELEGATION IS SUBJECT
Chief Executive Officer	Power to make an agreement with a licensee intending to provide higher risk personal appearance services from mobile premises to allow a lesser period for notification to Council of the licensee's intentions.	Section 65(3) <i>Public Health (Infection Control for Personal Appearance Services) Act 2003</i>	Schedule 2 - Limits and Conditions to the Exercising of Powers
Chief Executive Officer	Power to, where Council is the second local government for a licence under the Act, notify the first local government where it is reasonable to believe that a mobile licensee or operator has contravened their licence.	Section 68 <i>Public Health (Infection Control for Personal Appearance Services) Act 2003</i>	Schedule 2 - Limits and Conditions to the Exercising of Powers
Chief Executive Officer	Power to, where Council is the first local government and has been notified by a second local government of their reasonable belief that a mobile license holder or operator has breached their licence conditions, take action under the Act.	Section 69 <i>Public Health (Infection Control for Personal Appearance Services) Act 2003</i>	Schedule 2 - Limits and Conditions to the Exercising of Powers
Chief Executive Officer	Power to appoint authorised persons.	Section 70 <i>Public Health (Infection Control for Personal Appearance Services) Act 2003</i>	Schedule 2 - Limits and Conditions to the Exercising of Powers
Chief Executive Officer	Power to apply conditions to an authorised person's powers under the Act by giving the person a signed notice.	Section 72 <i>Public Health (Infection Control for Personal Appearance Services) Act 2003</i>	Schedule 2 - Limits and Conditions to the Exercising of Powers
Chief Executive Officer	Power to issue an identity card to an authorised person.	Section 74 <i>Public Health (Infection Control for Personal Appearance Services) Act 2003</i>	Schedule 2 - Limits and Conditions to the Exercising of Powers
Chief Executive Officer	Power to monitor compliance with the Act by having authorised persons inspect places of business in Council's areas and recover monitoring costs from business proprietors.	Section 105 <i>Public Health (Infection Control for Personal Appearance Services) Act 2003</i>	Schedule 2 - Limits and Conditions to the Exercising of Powers

REGISTER OF DELEGATIONS - COUNCIL TO CEO***Public Health (Infection Control for Personal Appearance Services) Act 2003***

DELEGATE	DESCRIPTION OF POWER DELEGATED	LEGISLATION	CONDITIONS TO WHICH THE DELEGATION IS SUBJECT
Chief Executive Officer	Power to charge a business proprietor an inspection fee to check if the remedial notice given by an authorised person acting for Council to the proprietor has been complied with.	Section 110 <i>Public Health (Infection Control for Personal Appearance Services) Act 2003</i>	Schedule 2 - Limits and Conditions to the Exercising of Powers
Chief Executive Officer	Power to prosecute a business proprietor or operator for the contravention of a relevant provision for which a remedial notice has been issued.	Section 111(6) <i>Public Health (Infection Control for Personal Appearance Services) Act 2003</i>	Schedule 2 - Limits and Conditions to the Exercising of Powers
Chief Executive Officer	Power to prosecute a business proprietor or operator for the contravention of a relevant provision without an authorised person first issuing a remedial notice for the contravention.	Section 111(7) <i>Public Health (Infection Control for Personal Appearance Services) Act 2003</i>	Schedule 2 - Limits and Conditions to the Exercising of Powers
Chief Executive Officer	Power to, at any time, extend the time for applying for a review of Council's original decision relating to a licence application.	Section 121(2) <i>Public Health (Infection Control for Personal Appearance Services) Act 2003</i>	Schedule 2 - Limits and Conditions to the Exercising of Powers
Chief Executive Officer	Power to, upon request, review an original decision and make a determination according to section 122 of the Act.	Part 7, Division 1 <i>Public Health (Infection Control for Personal Appearance Services) Act 2003</i>	Schedule 2 - Limits and Conditions to the Exercising of Powers
Chief Executive Officer	Power to, following the conviction of a person of an offence against this Act, apply to the court for an order against the person for the payment of the costs Council has incurred in taking a thing or doing something else during the investigation of the offence.	Section 137 <i>Public Health (Infection Control for Personal Appearance Services) Act 2003</i>	Schedule 2 - Limits and Conditions to the Exercising of Powers
Chief Executive Officer	Power to deal with a thing forfeited to Council, including destroying the thing.	Section 140 <i>Public Health (Infection Control for Personal Appearance Services) Act 2003</i>	Schedule 2 - Limits and Conditions to the Exercising of Powers

REGISTER OF DELEGATIONS - COUNCIL TO CEO***Public Health (Infection Control for Personal Appearance Services) Act 2003***

DELEGATE	DESCRIPTION OF POWER DELEGATED	LEGISLATION	CONDITIONS TO WHICH THE DELEGATION IS SUBJECT
Chief Executive Officer	Power to commence proceedings against a person who has committed an offence against the Act.	Section 143 <i>Public Health (Infection Control for Personal Appearance Services) Act 2003</i>	Schedule 2 - Limits and Conditions to the Exercising of Powers
Chief Executive Officer	Power to approve forms to be used in the administration and enforcement of the Act.	Section 147 <i>Public Health (Infection Control for Personal Appearance Services) Act 2003</i>	Schedule 2 - Limits and Conditions to the Exercising of Powers
Chief Executive Officer	Power to, with regard to an application for registration of premises made under part 15 of the former regulation, assess the suitability of the application and the premises under this Act, and make inquiries and require further information or a document under section 37 of the Act.	Section 153 <i>Public Health (Infection Control for Personal Appearance Services) Act 2003</i>	Schedule 2 - Limits and Conditions to the Exercising of Powers
Chief Executive Officer	Power to, with regard to an application for renewal of registration of premises made under part 15 of the former regulation, assess the suitability of the applicant and the premises under this Act, and make inquiries and require further information or a document under section 45 of the Act.	Section 154 <i>Public Health (Infection Control for Personal Appearance Services) Act 2003</i>	Schedule 2 - Limits and Conditions to the Exercising of Powers
Chief Executive Officer	Power to, with regard to an application for registration or renewal of registration of 2 or more premises to which sections 153(2) and 154(2) apply, issue a single licence to cover all the premises.	Section 155 <i>Public Health (Infection Control for Personal Appearance Services) Act 2003</i>	Schedule 2 - Limits and Conditions to the Exercising of Powers

REGISTER OF DELEGATIONS - COUNCIL TO CEO

Public Interest Disclosure Act 2010

DELEGATE	DESCRIPTION OF POWER DELEGATED	LEGISLATION	CONDITIONS TO WHICH THE DELEGATION IS SUBJECT
Chief Executive Officer	Power to: (a) decide not to investigate or deal with a public interest disclosure in certain circumstances; and (b) give written reasons for a decision not to investigate.	Section 30(1) and (2) <i>Public Interest Disclosure Act 2010</i>	Schedule 2 - Limits and Conditions to the Exercising of Powers
Chief Executive Officer	Power to refer a disclosure to another public sector entity in certain circumstances.	Section 31(1) and (2) <i>Public Interest Disclosure Act 2010</i>	Schedule 2 - Limits and Conditions to the Exercising of Powers
Chief Executive Officer	Power to give a person making a disclosure, or an entity referring a disclosure, reasonable information about the disclosure.	Section 32(1) and (2) <i>Public Interest Disclosure Act 2010</i>	Schedule 2 - Limits and Conditions to the Exercising of Powers

REGISTER OF DELEGATIONS - COUNCIL TO CEO**Public Records Act 2023**

DELEGATE	DESCRIPTION OF POWER DELEGATED	LEGISLATION	CONDITIONS TO WHICH THE DELEGATION IS SUBJECT
Chief Executive Officer	Power to comply with any relevant standards, and have regard to any relevant policy and guidelines, made by the archivist.	Section 12 <i>Public Records Act 2023</i>	Schedule 2 - Limits and Conditions to the Exercising of Powers
Chief Executive Officer	Power to ensure Council's records are made in a way that accurately shows:- (a) the actions or decisions of Council; and (b) the matters that inform or contextualise the actions or decisions of	Section 14(1) <i>Public Records Act 2023</i>	Schedule 2 - Limits and Conditions to the Exercising of Powers
Chief Executive Officer	Power to keep the public records made by Council.	Section 14(2) <i>Public Records Act 2023</i>	Schedule 2 - Limits and Conditions to the Exercising of Powers
Chief Executive Officer	Power to ensure the safe keeping and preservation of Council's records.	Section 15(1) <i>Public Records Act 2023</i>	Schedule 2 - Limits and Conditions to the Exercising of Powers
Chief Executive Officer	Power to arrange for another entity, other than the archives, to store a public record for Council in a way that complies with subsection 15(2).	Section 15(2) <i>Public Records Act 2023</i>	Schedule 2 - Limits and Conditions to the Exercising of Powers
Chief Executive Officer	Power, in the circumstance in subsection 19(1), to take all reasonable steps to ensure the public record maintains its integrity and remains able to be produced or made available.	Section 19(2) <i>Public Records Act 2023</i>	Schedule 2 - Limits and Conditions to the Exercising of Powers
Chief Executive Officer	Power to apply to the archivist to dispose of a public record or a class of public record.	Section 20(1)(a) <i>Public Records Act 2023</i>	Schedule 2 - Limits and Conditions to the Exercising of Powers
Chief Executive Officer	Power to give written notice to the State archivist of the existence of a public record in Council's possession which is:- (a) more than 25 years old; or (b) of permanent value, regardless of its age, and at risk of loss or damage.	Section 21 <i>Public Records Act 2023</i>	Schedule 2 - Limits and Conditions to the Exercising of Powers
Chief Executive Officer	Power to give a public record in Council's possession, which is of permanent value, to the State archivist.	Section 25(1) <i>Public Records Act 2023</i>	Schedule 2 - Limits and Conditions to the Exercising of Powers
Chief Executive Officer	Power to make a submission about the archivist's proposed action under subsection 26(2).	Section 26(3)(d) <i>Public Records Act 2023</i>	Schedule 2 - Limits and Conditions to the Exercising of Powers
Chief Executive Officer	Power to give the archivist a restricted access notice.	Section 28 <i>Public Records Act 2023</i>	Schedule 2 - Limits and Conditions to the Exercising of Powers
Chief Executive Officer	Power to agree with the archivist on the day, as stated in the restricted access notice, that the restricted access period starts.	Section 31(3) <i>Public Records Act 2023</i>	Schedule 2 - Limits and Conditions to the Exercising of Powers
Chief Executive Officer	Power to give the archivist a new notice.	Section 32(2) <i>Public Records Act 2023</i>	Schedule 2 - Limits and Conditions to the Exercising of Powers

REGISTER OF DELEGATIONS - COUNCIL TO CEO**Public Records Act 2023**

DELEGATE	DESCRIPTION OF POWER DELEGATED	LEGISLATION	CONDITIONS TO WHICH THE DELEGATION IS SUBJECT
Chief Executive Officer	Power to refer a dispute about changing the original notice to the committee.	Section 32(4) <i>Public Records Act 2023</i>	Schedule 2 - Limits and Conditions to the Exercising of Powers
Chief Executive Officer	Power to apply to the archivist for access to a restricted record.	Section 36 <i>Public Records Act 2023</i>	Schedule 2 - Limits and Conditions to the Exercising of Powers
Chief Executive Officer	Power, where the archivist gives notice for a restricted record asking whether an applicant may access the record, to give a notice:- (a) approving the applicant accessing the restricted record with or without reasonable conditions; or (b) refusing the applicant accessing the restricted record; and (c) where necessary, advise the archivist about why it has done so.	Sections 38(2) and (5) <i>Public Records Act 2023</i>	Schedule 2 - Limits and Conditions to the Exercising of Powers
Chief Executive Officer	Power to refer a dispute about access to the restricted record, or whether the conditions for access are reasonable, to the committee.	Section 38(5) <i>Public Records Act 2023</i>	Schedule 2 - Limits and Conditions to the Exercising of Powers
Chief Executive Officer	Power to make an arrangement with the archivist for public records of permanent value to be stored in, or accessed from, a place other than the archives repository.	Section 48 <i>Public Records Act 2023</i>	Schedule 2 - Limits and Conditions to the Exercising of Powers
Chief Executive Officer	Power to apply to the committee for a review of a decision made by the archivist refusing to authorise the disposal of a particular public record or class of public record.	Section 61(1) <i>Public Records Act 2023</i>	Schedule 2 - Limits and Conditions to the Exercising of Powers
Chief Executive Officer	Power to comply with a notice from the archivist request a report about the matters listed in subsection 80(2).	Section 80(4) <i>Public Records Act 2023</i>	Schedule 2 - Limits and Conditions to the Exercising of Powers
Chief Executive Officer	Power to comply with a notice from the archivist to give the public record to the archivist or someone else stated in the notice.	Section 80(3) <i>Public Records Act 2023</i>	Schedule 2 - Limits and Conditions to the Exercising of Powers

REGISTER OF DELEGATIONS - COUNCIL TO CEO***Queensland Competition Authority Act 1997***

DELEGATE	DESCRIPTION OF POWER DELEGATED	LEGISLATION	CONDITIONS TO WHICH THE DELEGATION IS SUBJECT
Chief Executive Officer	Power, as a responsible local government, to ask the Minister: (a) to declare a government business activity that is a significant business activity to be a monopoly business activity; and (b) if the declaration is made—to refer the monopoly business activity to the authority under section 23 or 23A.	Section 18B(1) <i>Queensland Competition Authority Act 1997</i>	Schedule 2 - Limits and Conditions to the Exercising of Powers
Chief Executive Officer	Power, as a responsible local government, to give the authority a copy of the request.	Section 18B(2) <i>Queensland Competition Authority Act 1997</i>	Schedule 2 - Limits and Conditions to the Exercising of Powers
Chief Executive Officer	Power, as a responsible local government, to consult with the Minister about whether to declare a government business activity to be a monopoly business activity.	Section 19(4) <i>Queensland Competition Authority Act 1997</i>	Schedule 2 - Limits and Conditions to the Exercising of Powers
Chief Executive Officer	Power, as a responsible local government, to consult with the Minister about referring a monopoly business activity to the authority for an investigation about pricing practices relating to a significant business activity.	Section 23(2)(a) <i>Queensland Competition Authority Act 1997</i>	Schedule 2 - Limits and Conditions to the Exercising of Powers
Chief Executive Officer	Power, as a responsible local government, to consult with the Minister about referring a monopoly business activity to the authority for a price monitoring investigation.	Section 23A(2)(a) <i>Queensland Competition Authority Act 1997</i>	Schedule 2 - Limits and Conditions to the Exercising of Powers
Chief Executive Officer	Power, as a responsible local government, to:- (a) notify the decision and the reasons for the decision by gazette notice; and (b) give a copy of the decision and the reasons for the decision to the entities listed in subsection 36A(4)(b).	Section 36A(4) <i>Queensland Competition Authority Act 1997</i>	Schedule 2 - Limits and Conditions to the Exercising of Powers
Chief Executive Officer	Power, as a government agency, to comply with the notice.	Section 48(2) <i>Queensland Competition Authority Act 1997</i>	Schedule 2 - Limits and Conditions to the Exercising of Powers
Chief Executive Officer	Power, as a responsible local government, to consult with the Minister about the making of a declaration.	Section 84(2) <i>Queensland Competition Authority Act 1997</i>	Schedule 2 - Limits and Conditions to the Exercising of Powers

REGISTER OF DELEGATIONS - COUNCIL TO CEO***Queensland Heritage Act 1992***

DELEGATE	DESCRIPTION OF POWER DELEGATED	LEGISLATION	CONDITIONS TO WHICH THE DELEGATION IS SUBJECT
Chief Executive Officer	Power to apply to the Chief Executive to have a place entered or removed from the Queensland Heritage Register including all powers authorised or required by Part 4 of the Act for the purpose of making the application and having the place entered in or removed from the Register.	Sections 36, 36A, 43, 46, 48 <i>Queensland Heritage Act 1992</i>	Schedule 2 - Limits and Conditions to the Exercising of Powers
Chief Executive Officer	Power to make a heritage submission (including power to agree to a later day for making the submission).	Sections 41 and 42 <i>Queensland Heritage Act 1992</i>	Schedule 2 - Limits and Conditions to the Exercising of Powers
Chief Executive Officer	Power to make written representations to the chief executive about the place the subject of an application under Part 4 of the Act.	Section 43 <i>Queensland Heritage Act 1992</i>	Schedule 2 - Limits and Conditions to the Exercising of Powers
Chief Executive Officer	Power to make oral representations to the Heritage Council about the recommendation.	Section 46(2)(a) <i>Queensland Heritage Act 1992</i>	Schedule 2 - Limits and Conditions to the Exercising of Powers
Chief Executive Officer	Power, as the owner, to consult with the chief executive about a proposed destroyed place recommendation.	Section 46A(1)(c) <i>Queensland Heritage Act 1992</i>	Schedule 2 - Limits and Conditions to the Exercising of Powers
Chief Executive Officer	Power to make written representations to the Heritage Council about the place the subject of an application under Part 4 of the Act.	Section 48 <i>Queensland Heritage Act 1992</i>	Schedule 2 - Limits and Conditions to the Exercising of Powers
Chief Executive Officer	Power to request and make oral representations to the Heritage Council about the recommendation.	Sections 49 and 50 <i>Queensland Heritage Act 1992</i>	Schedule 2 - Limits and Conditions to the Exercising of Powers
Chief Executive Officer	Power, as the owner, to give the Heritage Council a heritage response to the heritage recommendation.	Section 50A <i>Queensland Heritage Act 1992</i>	Schedule 2 - Limits and Conditions to the Exercising of Powers
Chief Executive Officer	Power, as the owner, to agree in writing with the Heritage Council on a later day by which the heritage response must be given.	Section 50B(3) <i>Queensland Heritage Act 1992</i>	Schedule 2 - Limits and Conditions to the Exercising of Powers
Chief Executive Officer	Power, as the owner of a place the subject of a heritage recommendation to agree to extend the day for making the decision.	Section 52 <i>Queensland Heritage Act 1992</i>	Schedule 2 - Limits and Conditions to the Exercising of Powers
Chief Executive Officer	Power, as the owner of a place, to apply to the chief executive to have the place excluded from entry into the Queensland heritage register as a State heritage place including all powers authorised or required by Part 4 of the Act for the purpose of making the application and having the place excluded.	Section 56B <i>Queensland Heritage Act 1992</i>	Schedule 2 - Limits and Conditions to the Exercising of Powers

REGISTER OF DELEGATIONS - COUNCIL TO CEO***Queensland Heritage Act 1992***

DELEGATE	DESCRIPTION OF POWER DELEGATED	LEGISLATION	CONDITIONS TO WHICH THE DELEGATION IS SUBJECT
Chief Executive Officer	Power, as the owner of a place referred to in subsection (1), to give notice to the chief executive before a prescribed application is made for the place.	Section 58 <i>Queensland Heritage Act 1992</i>	Schedule 2 - Limits and Conditions to the Exercising of Powers
Chief Executive Officer	Power, as the owner of a place in the circumstances referred to in subsections (1) or (3), to advise the chief executive of a development approval and within the relevant period advise the chief executive of the relevant application.	Section 59 <i>Queensland Heritage Act 1992</i>	Schedule 2 - Limits and Conditions to the Exercising of Powers
Chief Executive Officer	Power to make a submission about development the State proposes to carry out on a Queensland heritage place.	Section 71 <i>Queensland Heritage Act 1992</i>	Schedule 2 - Limits and Conditions to the Exercising of Powers
Chief Executive Officer	Power, as a relevant person for a Queensland heritage place, to apply to the chief executive for an exemption certificate to carry out development mentioned in subsection (3) on the place including all powers authorised or required by Part 6, Division 2 to obtain the exemption.	Sections 72 and 73 <i>Queensland Heritage Act 1992</i>	Schedule 2 - Limits and Conditions to the Exercising of Powers
Chief Executive Officer	Power to enter into a heritage agreement for a Queensland heritage place and to agree to the changing or ending of a heritage agreement.	Section 80 <i>Queensland Heritage Act 1992</i>	Schedule 2 - Limits and Conditions to the Exercising of Powers
Chief Executive Officer	Power, as owner, to consent to the entering of a heritage agreement for a Queensland heritage place and to agree to the changing or ending of a heritage agreement.	Sections 80(1)(b) and 80(2)(b) <i>Queensland Heritage Act 1992</i>	Schedule 2 - Limits and Conditions to the Exercising of Powers
Chief Executive Officer	Power, as a party to a heritage agreement, to apply to the Planning and Environment Court for the orders required to secure compliance with the agreement.	Section 82 <i>Queensland Heritage Act 1992</i>	Schedule 2 - Limits and Conditions to the Exercising of Powers
Chief Executive Officer	Power, as the owner of a Queensland heritage place, to comply with a repair and maintenance notice.	Section 84(6) <i>Queensland Heritage Act 1992</i>	Schedule 2 - Limits and Conditions to the Exercising of Powers
Chief Executive Officer	Power to give the chief executive notice of the discovery of an archaeological artefact or underwater cultural heritage artefact.	Section 89 <i>Queensland Heritage Act 1992</i>	Schedule 2 - Limits and Conditions to the Exercising of Powers
Chief Executive Officer	Power to apply to the chief executive for compensation for a loss suffered because of the exercise of a power under section 92 including all powers authorised or required by Part 9, Division 2 to obtain compensation.	Sections 94 and 95 <i>Queensland Heritage Act 1992</i>	Schedule 2 - Limits and Conditions to the Exercising of Powers
Chief Executive Officer	Power to apply to QCAT for an external review of a compensation decision.	Section 98 <i>Queensland Heritage Act 1992</i>	Schedule 2 - Limits and Conditions to the Exercising of Powers

REGISTER OF DELEGATIONS - COUNCIL TO CEO

Queensland Heritage Act 1992

DELEGATE	DESCRIPTION OF POWER DELEGATED	LEGISLATION	CONDITIONS TO WHICH THE DELEGATION IS SUBJECT
Chief Executive Officer	Power to apply to the chief executive for a permit to enter a protected area including all powers authorised or required by Part 10, Division 1 to obtain the permit.	Sections 105 and 106 <i>Queensland Heritage Act 1992</i>	Schedule 2 - Limits and Conditions to the Exercising of Powers
Chief Executive Officer	Power to respond to a show cause notice in relation to a proposal to cancel a permit to enter a protected area.	Section 110 <i>Queensland Heritage Act 1992</i>	Schedule 2 - Limits and Conditions to the Exercising of Powers
Chief Executive Officer	Power to appeal to the Planning & Environment Court in relation to those matters listed in subsection (1).	Section 111 <i>Queensland Heritage Act 1992</i>	Schedule 2 - Limits and Conditions to the Exercising of Powers
Chief Executive Officer	Power as a local government to keep a local heritage register for its area including all powers authorised or required by Part 11, Divisions 1, 1A, 2, 3 and 5, other than section 119, to keep the register. ##Please note that section 112B and Part 11 divisions 2 to 5 do not apply to those local governments identified in section 199##.	Sections 112, 112B, 113, 114, 116, 117, 118, 120, 122 <i>Queensland Heritage Act 1992</i>	Schedule 2 - Limits and Conditions to the Exercising of Powers
Chief Executive Officer	Power, as a person identified in subsection (1), to appeal to the Planning & Environment Court against the decision.	Section 161 <i>Queensland Heritage Act 1992</i>	Schedule 2 - Limits and Conditions to the Exercising of Powers
Chief Executive Officer	Power, as a local government, to provide any information or assistance that the Minister or chief executive reasonably requires for the purposes of the Act.	Section 165 <i>Queensland Heritage Act 1992</i>	Schedule 2 - Limits and Conditions to the Exercising of Powers

REGISTER OF DELEGATIONS - COUNCIL TO CEO

Queensland Productivity Commission Act 2025

DELEGATE	DESCRIPTION OF POWER DELEGATED	LEGISLATION	CONDITIONS TO WHICH THE DELEGATION IS SUBJECT
Chief Executive Officer	Power, as a relevant entity, to comply with a notice given by the commission pursuant to subsection 35(2).	Section 35(3) <i>Queensland Productivity Commission Act 2025</i>	Schedule 2 - Limits and Conditions to the Exercising of Powers

REGISTER OF DELEGATIONS - COUNCIL TO CEO**Queensland Reconstruction Authority Act 2011**

DELEGATE	DESCRIPTION OF POWER DELEGATED	LEGISLATION	CONDITIONS TO WHICH THE DELEGATION IS SUBJECT
Chief Executive Officer	Power to request the Minister to declare a project for proposed development to be a declared project.	Section 42(5) <i>Queensland Reconstruction Authority Act 2011</i>	Schedule 2 - Limits and Conditions to the Exercising of Powers
Chief Executive Officer	Power to agree about the declaration of acquisition land.	Section 43(7) <i>Queensland Reconstruction Authority Act 2011</i>	Schedule 2 - Limits and Conditions to the Exercising of Powers
Chief Executive Officer	Power to request the Minister to declare a part of the State to be a reconstruction area and/or acquisition land.	Section 43(8) <i>Queensland Reconstruction Authority Act 2011</i>	Schedule 2 - Limits and Conditions to the Exercising of Powers
Chief Executive Officer	Power, as a decision-maker for a prescribed decision, to comply with a progression notice given by the authority.	Section 49 <i>Queensland Reconstruction Authority Act 2011</i>	Schedule 2 - Limits and Conditions to the Exercising of Powers
Chief Executive Officer	Power, as a decision-maker for a prescribed decision, to comply with a notice to decide given by the authority.	Section 50 <i>Queensland Reconstruction Authority Act 2011</i>	Schedule 2 - Limits and Conditions to the Exercising of Powers
Chief Executive Officer	Power, as a decision-maker for a prescribed decision, to give the authority all reasonable assistance or materials it requires.	Section 53(1) <i>Queensland Reconstruction Authority Act 2011</i>	Schedule 2 - Limits and Conditions to the Exercising of Powers
Chief Executive Officer	Power, as a decision-maker for a prescribed decision, to give the authority a written report containing the information prescribed in subsection 53(2).	Section 53(2) <i>Queensland Reconstruction Authority Act 2011</i>	Schedule 2 - Limits and Conditions to the Exercising of Powers
Chief Executive Officer	Power to give the authority a written recommendation to impose a condition for infrastructure.	Section 53(4) <i>Queensland Reconstruction Authority Act 2011</i>	Schedule 2 - Limits and Conditions to the Exercising of Powers
Chief Executive Officer	Power, as a referral agency for a relevant application, to assess the application having regard to the development scheme and give the weight considered appropriate to any amendment or replacement of the development scheme.	Sections 80(2) and 80(6) <i>Queensland Reconstruction Authority Act 2011</i>	Schedule 2 - Limits and Conditions to the Exercising of Powers

REGISTER OF DELEGATIONS - COUNCIL TO CEO**Queensland Reconstruction Authority Act 2011**

DELEGATE	DESCRIPTION OF POWER DELEGATED	LEGISLATION	CONDITIONS TO WHICH THE DELEGATION IS SUBJECT
Chief Executive Officer	Power, as an assessment manager for a relevant application, to assess the application against the matters stated in the development scheme as assessment benchmarks for the Planning Act and give the weight considered appropriate to any amendment or replacement of the development scheme.	Sections 80(3) and 80(6) <i>Queensland Reconstruction Authority Act 2011</i>	Schedule 2 - Limits and Conditions to the Exercising of Powers
Chief Executive Officer	Power, as a responsible entity for a change application, to assess the application against the development scheme and give the weight considered appropriate to any amendment or replacement of the development scheme.	Section 81 <i>Queensland Reconstruction Authority Act 2011</i>	Schedule 2 - Limits and Conditions to the Exercising of Powers
Chief Executive Officer	Power, as an assessment manager, to comply with the requirements under the Planning Act about giving public access to development approvals, as if the notice were a development approval.	Section 92(3) <i>Queensland Reconstruction Authority Act 2011</i>	Schedule 2 - Limits and Conditions to the Exercising of Powers
Chief Executive Officer	Power to request the Minister to direct the local government to take particular action about a local planning instrument.	Section 111(2) <i>Queensland Reconstruction Authority Act 2011</i>	Schedule 2 - Limits and Conditions to the Exercising of Powers
Chief Executive Officer	Power to make submissions to the Minister about a proposal to direct the local government to take particular action about a local planning instrument.	Section 111(3) <i>Queensland Reconstruction Authority Act 2011</i>	Schedule 2 - Limits and Conditions to the Exercising of Powers
Chief Executive Officer	Power to comply with a direction of the Minister given under section 112.	Section 112 <i>Queensland Reconstruction Authority Act 2011</i>	Schedule 2 - Limits and Conditions to the Exercising of Powers

REGISTER OF DELEGATIONS - COUNCIL TO CEO***Rail Safety National Law (Queensland)***

DELEGATE	DESCRIPTION OF POWER DELEGATED	LEGISLATION	CONDITIONS TO WHICH THE DELEGATION IS SUBJECT
Chief Executive Officer	Power to comply with a notice issued by the Regulator pursuant to section 20(2).	Section 20(5) <i>Rail Safety National Law (Queensland)</i>	Schedule 2 - Limits and Conditions to the Exercising of Powers
Chief Executive Officer	Power, as a road manager, to enter an interface agreement.	Section 105(2)(a) <i>Rail Safety National Law (Queensland)</i>	Schedule 2 - Limits and Conditions to the Exercising of Powers
Chief Executive Officer	Power, as a road manager of a public road, to identify and assess, so far as is reasonably practicable, risks to safety from the existence or use of any rail or road crossing that is part of the road infrastructure because of the circumstances listed in subsection 107(2)(a)(i) and 107(2)(a)(ii).	Section 107(2)(a) <i>Rail Safety National Law (Queensland)</i>	Schedule 2 - Limits and Conditions to the Exercising of Powers
Chief Executive Officer	Power, as a road manager of a public road, to determine measures to manage, so far as is reasonably practicable, the risks identified pursuant to section 107(2)(a).	Section 107(2)(b) <i>Rail Safety National Law (Queensland)</i>	Schedule 2 - Limits and Conditions to the Exercising of Powers
Chief Executive Officer	Power, as a road manager of a public road, for the purposes of managing risks identified under section 107(2)(a), to seek to enter an interface agreement with the rail infrastructure manager of the rail infrastructure.	Section 107(2)(c) <i>Rail Safety National Law (Queensland)</i>	Schedule 2 - Limits and Conditions to the Exercising of Powers
Chief Executive Officer	Power, as a road manager of a private road given a written notice under section 108(1)(c)(i), to identify and assess, so far as is reasonably practicable, risks to safety from the existence or use of any rail or road crossing that is part of the road infrastructure of the road because of, or partly because of, railway operations.	Section 108(2)(a) <i>Rail Safety National Law (Queensland)</i>	Schedule 2 - Limits and Conditions to the Exercising of Powers
Chief Executive Officer	Power, as a road manager of a private road given a written notice under section 108(1)(c)(i), to determine measures to manage, so far as is reasonably practicable, risks identified pursuant to section 108(2)(a).	Section 108(2)(b) <i>Rail Safety National Law (Queensland)</i>	Schedule 2 - Limits and Conditions to the Exercising of Powers
Chief Executive Officer	Power, as a road manager of a private road given a written notice under section 108(1)(c)(i), to enter into an interface agreement with the rail infrastructure manager to manage risks identified pursuant to section 108(2)(a).	Section 108(2)(c) <i>Rail Safety National Law (Queensland)</i>	Schedule 2 - Limits and Conditions to the Exercising of Powers
Chief Executive Officer	Power, as a road manager, to comply with a notice given by the Regulator under section 110(2) or a direction given under section 110(4).	Section 110(6) <i>Rail Safety National Law (Queensland)</i>	Schedule 2 - Limits and Conditions to the Exercising of Powers

REGISTER OF DELEGATIONS - COUNCIL TO CEO***Rail Safety National Law (Queensland)***

DELEGATE	DESCRIPTION OF POWER DELEGATED	LEGISLATION	CONDITIONS TO WHICH THE DELEGATION IS SUBJECT
Chief Executive Officer	Power, as a road manager, to maintain a register of interface agreements, and arrangements determined by the Regulator under section 110, in relation to roads for which it is the road manager.	Section 111(2) <i>Rail Safety National Law (Queensland)</i>	Schedule 2 - Limits and Conditions to the Exercising of Powers
Chief Executive Officer	Power to make available for inspection by a rail safety officer, or produce to the officer for inspection, particular documents.	Section 168A(4) <i>Rail Safety National Law (Queensland)</i>	Schedule 2 - Limits and Conditions to the Exercising of Powers
Chief Executive Officer	Power to comply with an improvement notice within the period specified in the notice.	Section 177 <i>Rail Safety National Law (Queensland)</i>	Schedule 2 - Limits and Conditions to the Exercising of Powers
Chief Executive Officer	Power to comply with a direction given under Part 4, Division 8 or a prohibition notice.	Section 181 <i>Rail Safety National Law (Queensland)</i>	Schedule 2 - Limits and Conditions to the Exercising of Powers
Chief Executive Officer	Power to notify the relevant rail infrastructure manager before carrying out any works near a railway that threaten, or are likely to threaten, the safety of the railway or the operational integrity of the railway.	Section 199(1) <i>Rail Safety National Law (Queensland)</i>	Schedule 2 - Limits and Conditions to the Exercising of Powers
Chief Executive Officer	Power to comply with a notice given by the Regulator under section 199(2).	Section 199(4) <i>Rail Safety National Law (Queensland)</i>	Schedule 2 - Limits and Conditions to the Exercising of Powers
Chief Executive Officer	Power to comply with a notice given by the Regulator under section 199(5).	Section 199(6) <i>Rail Safety National Law (Queensland)</i>	Schedule 2 - Limits and Conditions to the Exercising of Powers
Chief Executive Officer	Power, if an eligible person, to apply for a review of a reviewable decision.	Section 216 <i>Rail Safety National Law (Queensland)</i>	Schedule 2 - Limits and Conditions to the Exercising of Powers
Chief Executive Officer	Power, if an eligible person, to apply to the Court against: (a) a reviewable decision made by the Regulator; or (b) a decision made, or taken to have been made, by the Regulator under section 216 in respect of a reviewable decision.	Section 217 <i>Rail Safety National Law (Queensland)</i>	Schedule 2 - Limits and Conditions to the Exercising of Powers

REGISTER OF DELEGATIONS - COUNCIL TO CEO***Regional Planning Interests Act 2014***

DELEGATE	DESCRIPTION OF POWER DELEGATED	LEGISLATION	CONDITIONS TO WHICH THE DELEGATION IS SUBJECT
Chief Executive Officer	Power, in the circumstances set out in subsection (1), to decide a later day for the application by notice.	Section 36(1)(b) <i>Regional Planning Interests Act 2014</i>	Schedule 2 - Limits and Conditions to the Exercising of Powers
Chief Executive Officer	Power, as an assessor in the circumstances set out in subsection (1), to publish a copy of a submission on Council's website or make the submission available at Council's office for inspection.	Section 38(2) <i>Regional Planning Interests Act 2014</i>	Schedule 2 - Limits and Conditions to the Exercising of Powers
Chief Executive Officer	Power, as an assessor, to charge a person for supplying a copy of a submission or part of a submission.	Section 38(4) <i>Regional Planning Interests Act 2014</i>	Schedule 2 - Limits and Conditions to the Exercising of Powers
Chief Executive Officer	Power, as an assessing agency, to assess applications and consider all matters listed in subsection (2).	Section 41(2) <i>Regional Planning Interests Act 2014</i>	Schedule 2 - Limits and Conditions to the Exercising of Powers
Chief Executive Officer	Power, as an assessing agency, to give the chief executive Council's response to an application.	Section 42(1) <i>Regional Planning Interests Act 2014</i>	Schedule 2 - Limits and Conditions to the Exercising of Powers
Chief Executive Officer	Power, as an assessing agency, to give the applicant a copy of Council's response to the application.	Section 42(6) <i>Regional Planning Interests Act 2014</i>	Schedule 2 - Limits and Conditions to the Exercising of Powers
Chief Executive Officer	Power, as an assessing agency in the circumstances set out in subsection (1), to comply with a Ministerial direction.	Section 43(5) <i>Regional Planning Interests Act 2014</i>	Schedule 2 - Limits and Conditions to the Exercising of Powers
Chief Executive Officer	Power, as an assessor, to give the applicant a requirement notice.	Section 44(1) <i>Regional Planning Interests Act 2014</i>	Schedule 2 - Limits and Conditions to the Exercising of Powers
Chief Executive Officer	Power, as an assessor, to extend the stated period.	Section 44(4) <i>Regional Planning Interests Act 2014</i>	Schedule 2 - Limits and Conditions to the Exercising of Powers
Chief Executive Officer	Power, as an assessor in the circumstances set out in subsection (1), to:- (a) give a response to the application if it is considered there is enough information about the relevant matters; or (b) refuse to assess the application until the requirement notice is complied with to Council's satisfaction.	Section 45(3) <i>Regional Planning Interests Act 2014</i>	Schedule 2 - Limits and Conditions to the Exercising of Powers
Chief Executive Officer	Power, as an assessing agency in the circumstances set out in subsection (3)(b), to give the chief executive notice of the refusal.	Section 45(4) <i>Regional Planning Interests Act 2014</i>	Schedule 2 - Limits and Conditions to the Exercising of Powers

REGISTER OF DELEGATIONS - COUNCIL TO CEO

Regional Planning Interests Act 2014

DELEGATE	DESCRIPTION OF POWER DELEGATED	LEGISLATION	CONDITIONS TO WHICH THE DELEGATION IS SUBJECT
Chief Executive Officer	Power, as an assessing agency, to ask any other person for advice or comment about an assessment application.	Section 46(2) <i>Regional Planning Interests Act 2014</i>	Schedule 2 - Limits and Conditions to the Exercising of Powers
Chief Executive Officer	Power, as the owner of land, to appeal against a regional interests decision to the Planning & Environment Court.	Section 72 <i>Regional Planning Interests Act 2014</i>	Schedule 2 - Limits and Conditions to the Exercising of Powers
Chief Executive Officer	Power, as the owner of land, to apply to the Planning & Environment court to be a co-respondent to an appeal.	Section 74(3) <i>Regional Planning Interests Act 2014</i>	Schedule 2 - Limits and Conditions to the Exercising of Powers
Chief Executive Officer	Power, as an appellant, to give notice of the appeal.	Section 75(1) <i>Regional Planning Interests Act 2014</i>	Schedule 2 - Limits and Conditions to the Exercising of Powers
Chief Executive Officer	Power to start a proceeding in the court seeking a declaration about a matter listed in subsection (1).	Section 78(1) <i>Regional Planning Interests Act 2014</i>	Schedule 2 - Limits and Conditions to the Exercising of Powers

REGISTER OF DELEGATIONS - COUNCIL TO CEO

Residential Services (Accreditation) Act 2002

DELEGATE	DESCRIPTION OF POWER DELEGATED	LEGISLATION	CONDITIONS TO WHICH THE DELEGATION IS SUBJECT
Chief Executive Officer	Power, on application by a person conducting, or proposing to conduct, a residential service in premises, to assess and determine whether a building complies with the prescribed building requirements.	Section 29(1) and (3) <i>Residential Services (Accreditation) Act 2002</i>	Schedule 2 - Limits and Conditions to the Exercising of Powers
Chief Executive Officer	Power, where a building complies with the prescribed building requirements, to issue a building compliance notice.	Section 29(3)(b) <i>Residential Services (Accreditation) Act 2002</i>	Schedule 2 - Limits and Conditions to the Exercising of Powers
Chief Executive Officer	Power to approve the form to be used for an application under section 29(1) <i>Residential Services (Accreditation) Act 2002</i> .	Section 29(2)(a) <i>Residential Services (Accreditation) Act 2002</i>	Schedule 2 - Limits and Conditions to the Exercising of Powers
Chief Executive Officer	Power, where a building does not comply with the prescribed building requirements, to give notice of the decision stating those matters required by section 29(4).	Section 29(4) <i>Residential Services (Accreditation) Act 2002</i>	Schedule 2 - Limits and Conditions to the Exercising of Powers
Chief Executive Officer	Power to issue a notice stating the extent to which the premises comply with the prescribed building requirements.	Section 189(3)(a) <i>Residential Services (Accreditation) Act 2002</i>	Schedule 2 - Limits and Conditions to the Exercising of Powers

REGISTER OF DELEGATIONS - COUNCIL TO CEO***Residential Tenancies and Rooming Accommodation Act 2008***

DELEGATE	DESCRIPTION OF POWER DELEGATED	LEGISLATION	CONDITIONS TO WHICH THE DELEGATION IS SUBJECT
Chief Executive Officer	Power to:- (a) require the prospective tenant to apply using the required application form; and (b) nominate at least 2 ways for the prospective tenant to submit the application.	Section 57B <i>Residential Tenancies and Rooming Accommodation Act 2008</i>	Schedule 2 - Limits and Conditions to the Exercising of Powers
Chief Executive Officer	Power to request information about a prospective tenant in the ways required by subsection 57C(1)	Section 57C(1) <i>Residential Tenancies and Rooming Accommodation Act 2008</i>	Schedule 2 - Limits and Conditions to the Exercising of Powers
Chief Executive Officer	Powers to give a prospective tenant for a residential tenancy the documents prepared for section 61 (the written residential tenancy agreement) and any other information prescribed by regulation.	Section 58(1) <i>Residential Tenancies and Rooming Accommodation Act 2008</i>	Schedule 2 - Limits and Conditions to the Exercising of Powers
Chief Executive Officer	Power to prepare a residential tenancy agreement in the way required by section 61.	Section 61 <i>Residential Tenancies and Rooming Accommodation Act 2008</i>	Schedule 2 - Limits and Conditions to the Exercising of Powers
Chief Executive Officer	Power to give to the tenant a residential tenancy agreement prepared for section 61 for signing.	Section 62(1) <i>Residential Tenancies and Rooming Accommodation Act 2008</i>	Schedule 2 - Limits and Conditions to the Exercising of Powers
Chief Executive Officer	Power to sign a residential tenancy agreement signed by the tenant and to return a copy signed by both parties to the tenant.	Section 62(3) <i>Residential Tenancies and Rooming Accommodation Act 2008</i>	Schedule 2 - Limits and Conditions to the Exercising of Powers
Chief Executive Officer	Power to apply to a tribunal if the Council as lessor reasonably believes the tenant has contravened section 62(2).	Section 64(3) <i>Residential Tenancies and Rooming Accommodation Act 2008</i>	Schedule 2 - Limits and Conditions to the Exercising of Powers
Chief Executive Officer	Power to prepare, in the approved form, a condition report for premises and any inclusions, to sign the condition report, and to give a copy of the condition report to the tenant.	Section 65(2) <i>Residential Tenancies and Rooming Accommodation Act 2008</i>	Schedule 2 - Limits and Conditions to the Exercising of Powers
Chief Executive Officer	Power to sign the copy of a condition report received from the tenant at the end of the tenancy and, if not agreeing with the report, show the parts of the condition report that are disagreed with by marking the copy in an appropriate way, and to make a copy of the condition report and return it to the tenant at the tenant's given forwarding address.	Section 66(3) <i>Residential Tenancies and Rooming Accommodation Act 2008</i>	Schedule 2 - Limits and Conditions to the Exercising of Powers
Chief Executive Officer	Power to give to a tenant an information statement in the approved form containing information for the benefit of the tenant, by the period specified in section 67.	Section 67 <i>Residential Tenancies and Rooming Accommodation Act 2008</i>	Schedule 2 - Limits and Conditions to the Exercising of Powers

REGISTER OF DELEGATIONS - COUNCIL TO CEO***Residential Tenancies and Rooming Accommodation Act 2008***

DELEGATE	DESCRIPTION OF POWER DELEGATED	LEGISLATION	CONDITIONS TO WHICH THE DELEGATION IS SUBJECT
Chief Executive Officer	Power to give to the tenant a copy of the park rules in a moveable dwelling park and a copy of the rules as changed.	Section 68(2) <i>Residential Tenancies and Rooming Accommodation Act 2008</i>	Schedule 2 - Limits and Conditions to the Exercising of Powers
Chief Executive Officer	Power to give a tenant a copy of body corporate by-laws when giving the written agreement to the tenant for signing.	Section 69(1) <i>Residential Tenancies and Rooming Accommodation Act 2008</i>	Schedule 2 - Limits and Conditions to the Exercising of Powers
Chief Executive Officer	Power to give a prospective resident the information prescribed by regulation.	Section 76B <i>Residential Tenancies and Rooming Accommodation Act 2008</i>	Schedule 2 - Limits and Conditions to the Exercising of Powers
Chief Executive Officer	Power to:- (a) require the prospective resident to apply using the required application form; and (b) nominate at least 2 ways for the prospective tenant to submit the application.	Section 76C <i>Residential Tenancies and Rooming Accommodation Act 2008</i>	Schedule 2 - Limits and Conditions to the Exercising of Powers
Chief Executive Officer	Power to request information about a prospective tenant in the ways required by subsection 76D(1)	Section 76D(1) <i>Residential Tenancies and Rooming Accommodation Act 2008</i>	Schedule 2 - Limits and Conditions to the Exercising of Powers
Chief Executive Officer	Power to prepare a rooming accommodation agreement in the way required by section 77.	Section 77 <i>Residential Tenancies and Rooming Accommodation Act 2008</i>	Schedule 2 - Limits and Conditions to the Exercising of Powers
Chief Executive Officer	Power to give the document prepared for section 77 to the resident for signing.	Section 78(1) <i>Residential Tenancies and Rooming Accommodation Act 2008</i>	Schedule 2 - Limits and Conditions to the Exercising of Powers
Chief Executive Officer	Power to sign a rooming accommodation agreement signed by the resident and to return a copy signed by both parties to the resident.	Section 78(2) <i>Residential Tenancies and Rooming Accommodation Act 2008</i>	Schedule 2 - Limits and Conditions to the Exercising of Powers
Chief Executive Officer	Power to prepare, in the approved form, a condition report for the room and the facilities in the room, to sign the condition report and to give a copy of the condition report to the resident.	Section 81(1) <i>Residential Tenancies and Rooming Accommodation Act 2008</i>	Schedule 2 - Limits and Conditions to the Exercising of Powers
Chief Executive Officer	Power to give the tenant a written notice <u>changing 1 or more of the ways in which rent is to be paid under the agreement.</u>	Section 84(1)(a) <i>Residential Tenancies and Rooming Accommodation Act 2008</i>	Schedule 2 - Limits and Conditions to the Exercising of Powers
Chief Executive Officer	Power to agree to a rent agreement.	Section 84(1)(b) <i>Residential Tenancies and Rooming Accommodation Act 2008</i>	Schedule 2 - Limits and Conditions to the Exercising of Powers

REGISTER OF DELEGATIONS - COUNCIL TO CEO***Residential Tenancies and Rooming Accommodation Act 2008***

DELEGATE	DESCRIPTION OF POWER DELEGATED	LEGISLATION	CONDITIONS TO WHICH THE DELEGATION IS SUBJECT
Chief Executive Officer	Power to give the tenant a written notice stating a choice of at least 2 other ways for the payment of rent.	Section 84A(2) <i>Residential Tenancies and Rooming Accommodation Act 2008</i>	Schedule 2 - Limits and Conditions to the Exercising of Powers
Chief Executive Officer	Power to give the tenant a written notice advising the tenant of the costs that are associated with the ways to pay rent offered to the tenant.	Section 84B(2) <i>Residential Tenancies and Rooming Accommodation Act 2008</i>	Schedule 2 - Limits and Conditions to the Exercising of Powers
Chief Executive Officer	Power to declare any financial benefit the lessor or lessor's agent may receive if the tenant uses a particular way to pay rent.	Section 84B(3) <i>Residential Tenancies and Rooming Accommodation Act 2008</i>	Schedule 2 - Limits and Conditions to the Exercising of Powers
Chief Executive Officer	Power to give a written notice stating a place, or a different place, as the place at which rent is required to be paid.	Section 85(2) <i>Residential Tenancies and Rooming Accommodation Act 2008</i>	Schedule 2 - Limits and Conditions to the Exercising of Powers
Chief Executive Officer	Power to give and sign a receipt for payment of rent.	Section 88 <i>Residential Tenancies and Rooming Accommodation Act 2008</i>	Schedule 2 - Limits and Conditions to the Exercising of Powers
Chief Executive Officer	Power to make a written record of the payment of rent.	Section 88(5) <i>Residential Tenancies and Rooming Accommodation Act 2008</i>	Schedule 2 - Limits and Conditions to the Exercising of Powers
Chief Executive Officer	Power to give written notice of a proposal to increase rent for a periodic agreement or a fixed term agreement during the term of the agreement.	Section 91(2) <i>Residential Tenancies and Rooming Accommodation Act 2008</i>	Schedule 2 - Limits and Conditions to the Exercising of Powers
Chief Executive Officer	Power to give the tenant the evidence of the day of the last rent increase	Section 93A(2) <i>Residential Tenancies and Rooming Accommodation Act 2008</i>	Schedule 2 - Limits and Conditions to the Exercising of Powers
Chief Executive Officer	Power to apply to the tribunal for an order mentioned in subsection 93B(3).	Section 93B(2) <i>Residential Tenancies and Rooming Accommodation Act 2008</i>	Schedule 2 - Limits and Conditions to the Exercising of Powers
Chief Executive Officer	Power to give a resident a written notice changing 1 or more of the ways in which rent is to be paid under the agreement.	Section 99(1)(a) <i>Residential Tenancies and Rooming Accommodation Act 2008</i>	Schedule 2 - Limits and Conditions to the Exercising of Powers
Chief Executive Officer	Power to agree to a rent agreement.	Section 99(1)(b) <i>Residential Tenancies and Rooming Accommodation Act 2008</i>	Schedule 2 - Limits and Conditions to the Exercising of Powers
Chief Executive Officer	Power to give the resident a written notice stating a choice of at least 2 other ways for the payment of rent.	Section 99A(2) <i>Residential Tenancies and Rooming Accommodation Act 2008</i>	Schedule 2 - Limits and Conditions to the Exercising of Powers

REGISTER OF DELEGATIONS - COUNCIL TO CEO***Residential Tenancies and Rooming Accommodation Act 2008***

DELEGATE	DESCRIPTION OF POWER DELEGATED	LEGISLATION	CONDITIONS TO WHICH THE DELEGATION IS SUBJECT
Chief Executive Officer	Power to give the resident a written notice advising the resident of the costs that are associated with the ways to pay rent offered to the resident.	Section 99B(2) <i>Residential Tenancies and Rooming Accommodation Act 2008</i>	Schedule 2 - Limits and Conditions to the Exercising of Powers
Chief Executive Officer	Power to declare any financial benefit the lessor or lessor's agent may receive if the resident uses a particular way to pay rent.	Section 99B(3) <i>Residential Tenancies and Rooming Accommodation Act 2008</i>	Schedule 2 - Limits and Conditions to the Exercising of Powers
Chief Executive Officer	Power to give a written notice stating a place, or a different place, as the place where rent is required to be paid.	Section 100(2) <i>Residential Tenancies and Rooming Accommodation Act 2008</i>	Schedule 2 - Limits and Conditions to the Exercising of Powers
Chief Executive Officer	Power to give a receipt for the payment of rent.	Section 102 <i>Residential Tenancies and Rooming Accommodation Act 2008</i>	Schedule 2 - Limits and Conditions to the Exercising of Powers
Chief Executive Officer	Power to make a written record of the payment of rent paid.	Section 102(5) <i>Residential Tenancies and Rooming Accommodation Act 2008</i>	Schedule 2 - Limits and Conditions to the Exercising of Powers
Chief Executive Officer	Power to give a written notice stating the amount of increased rent under a rooming accommodation agreement, the day from which the increased rent is payable and the day the rent was last increased for the resident's room.	Section 105(2) <i>Residential Tenancies and Rooming Accommodation Act 2008</i>	Schedule 2 - Limits and Conditions to the Exercising of Powers
Chief Executive Officer	Power to give the resident evidence of the day of the last rent increase.	Section 105C(2) <i>Residential Tenancies and Rooming Accommodation Act 2008</i>	Schedule 2 - Limits and Conditions to the Exercising of Powers
Chief Executive Officer	Power to apply to the tribunal for an order mentioned in subsection 105E(3).	Section 105E(2) <i>Residential Tenancies and Rooming Accommodation Act 2008</i>	Schedule 2 - Limits and Conditions to the Exercising of Powers
Chief Executive Officer	Power to agree on the amount and time for the decrease of rent for matters including loss of amenity or service.	Section 106 <i>Residential Tenancies and Rooming Accommodation Act 2008</i>	Schedule 2 - Limits and Conditions to the Exercising of Powers
Chief Executive Officer	Power to agree to a reduction in rent because of the resident's absence.	Section 107 <i>Residential Tenancies and Rooming Accommodation Act 2008</i>	Schedule 2 - Limits and Conditions to the Exercising of Powers
Chief Executive Officer	Power to pay a rental bond to the authority and to give the authority a notice, in the approved form, about the rental bond.	Section 116(1) <i>Residential Tenancies and Rooming Accommodation Act 2008</i>	Schedule 2 - Limits and Conditions to the Exercising of Powers

REGISTER OF DELEGATIONS - COUNCIL TO CEO***Residential Tenancies and Rooming Accommodation Act 2008***

DELEGATE	DESCRIPTION OF POWER DELEGATED	LEGISLATION	CONDITIONS TO WHICH THE DELEGATION IS SUBJECT
Chief Executive Officer	If rental bond instalments are payable under a residential tenancy agreement, power to pay the rental bond to the Residential Tenancies Authority once all rental bond instalments have been received and to give the Authority a notice, in the approved form about the instalments.	Section 117 <i>Residential Tenancies and Rooming Accommodation Act 2008</i>	Schedule 2 - Limits and Conditions to the Exercising of Powers
Chief Executive Officer	Power, as a provider who has received the last rental bond instalment, to pay the instalments to the authority and to give the authority a notice, in the approved form about the instalments.	Section 118(2) <i>Residential Tenancies and Rooming Accommodation Act 2008</i>	Schedule 2 - Limits and Conditions to the Exercising of Powers
Chief Executive Officer	Power, as a provider where the agreement is ended before the provider receives all the rental bond instalments, to pay the instalments received by the provider to the authority and to give the authority a notice, in the approved form about the instalments.	Section 118(3) <i>Residential Tenancies and Rooming Accommodation Act 2008</i>	Schedule 2 - Limits and Conditions to the Exercising of Powers
Chief Executive Officer	Power, as a provider in the circumstances set out in subsection 118(4), to pay the instalments received by the provider to the authority and to give the authority a notice, in the approved form about the instalments.	Section 118(4) <i>Residential Tenancies and Rooming Accommodation Act 2008</i>	Schedule 2 - Limits and Conditions to the Exercising of Powers
Chief Executive Officer	Power, as a lessor under a residential tenancy agreement in the circumstances set out in subsection 119(1), to pay to the authority an amount equal to the maximum rental bond for the agreement or the difference between the maximum rental bond and the amount of rental bond actually paid.	Section 119(2) <i>Residential Tenancies and Rooming Accommodation Act 2008</i>	Schedule 2 - Limits and Conditions to the Exercising of Powers
Chief Executive Officer	Power to apply to the authority for payment of a rental bond.	Section 125 <i>Residential Tenancies and Rooming Accommodation Act 2008</i>	Schedule 2 - Limits and Conditions to the Exercising of Powers
Chief Executive Officer	Power to make a dispute resolution request to the authority about an application for payment of a rental bond.	Section 136A <i>Residential Tenancies and Rooming Accommodation Act 2008</i>	Schedule 2 - Limits and Conditions to the Exercising of Powers
Chief Executive Officer	Power to give the tenant or resident the evidence referred to in subsection 136AA(2).	Section 136AA(2) <i>Residential Tenancies and Rooming Accommodation Act 2008</i>	Schedule 2 - Limits and Conditions to the Exercising of Powers
Chief Executive Officer	Power to make an application to the tribunal for an order about the payment of a rental bond.	Section 136B(2) <i>Residential Tenancies and Rooming Accommodation Act 2008</i>	Schedule 2 - Limits and Conditions to the Exercising of Powers
Chief Executive Officer	Power, where an application has been made to the tribunal, to give the authority written notice of the application.	Section 136B(4) <i>Residential Tenancies and Rooming Accommodation Act 2008</i>	Schedule 2 - Limits and Conditions to the Exercising of Powers

REGISTER OF DELEGATIONS - COUNCIL TO CEO***Residential Tenancies and Rooming Accommodation Act 2008***

DELEGATE	DESCRIPTION OF POWER DELEGATED	LEGISLATION	CONDITIONS TO WHICH THE DELEGATION IS SUBJECT
Chief Executive Officer	Power, as an interested person, to make a written request to the authority for an extension of the claim period.	Section 136C(2) <i>Residential Tenancies and Rooming Accommodation Act 2008</i>	Schedule 2 - Limits and Conditions to the Exercising of Powers
Chief Executive Officer	Power to withdraw an application to the Residential Tenancies Authority for the payment of a rental bond.	Section 140 <i>Residential Tenancies and Rooming Accommodation Act 2008</i>	Schedule 2 - Limits and Conditions to the Exercising of Powers
Chief Executive Officer	Power to sign and give a receipt for a rental bond.	Section 145 <i>Residential Tenancies and Rooming Accommodation Act 2008</i>	Schedule 2 - Limits and Conditions to the Exercising of Powers
Chief Executive Officer	Power to keep a copy of the receipt for a rental bond.	Section 145(4) <i>Residential Tenancies and Rooming Accommodation Act 2008</i>	Schedule 2 - Limits and Conditions to the Exercising of Powers
Chief Executive Officer	Power to give written notice to the tenant or resident to increase the rental bond if the rent payable under the agreement increases.	Section 154 <i>Residential Tenancies and Rooming Accommodation Act 2008</i>	Schedule 2 - Limits and Conditions to the Exercising of Powers
Chief Executive Officer	Power to apply to a tribunal disputing the amount being treated as a rental bond.	Section 155(3) <i>Residential Tenancies and Rooming Accommodation Act 2008</i>	Schedule 2 - Limits and Conditions to the Exercising of Powers
Chief Executive Officer	Power to require a prospective tenant to pay a key deposit.	Section 156 <i>Residential Tenancies and Rooming Accommodation Act 2008</i>	Schedule 2 - Limits and Conditions to the Exercising of Powers
Chief Executive Officer	Power to give a receipt for a key deposit that was paid by a prospective tenant.	Section 157 <i>Residential Tenancies and Rooming Accommodation Act 2008</i>	Schedule 2 - Limits and Conditions to the Exercising of Powers
Chief Executive Officer	Power to refund a key deposit in full when the key is returned.	Section 158 <i>Residential Tenancies and Rooming Accommodation Act 2008</i>	Schedule 2 - Limits and Conditions to the Exercising of Powers
Chief Executive Officer	Power to require a prospective tenant to pay a holding deposit for a tenancy of premises.	Section 159 <i>Residential Tenancies and Rooming Accommodation Act 2008</i>	Schedule 2 - Limits and Conditions to the Exercising of Powers
Chief Executive Officer	Power to give a receipt for a holding deposit.	Section 160 <i>Residential Tenancies and Rooming Accommodation Act 2008</i>	Schedule 2 - Limits and Conditions to the Exercising of Powers
Chief Executive Officer	Power to refund the holding deposit to the prospective tenant within 3 days after notification that the prospective tenant intends not to exercise the option.	Section 161(2) <i>Residential Tenancies and Rooming Accommodation Act 2008</i>	Schedule 2 - Limits and Conditions to the Exercising of Powers

REGISTER OF DELEGATIONS - COUNCIL TO CEO***Residential Tenancies and Rooming Accommodation Act 2008***

DELEGATE	DESCRIPTION OF POWER DELEGATED	LEGISLATION	CONDITIONS TO WHICH THE DELEGATION IS SUBJECT
Chief Executive Officer	Power to give the tenant a copy of a document issued by the relevant supply authority showing the amount charged by the authority for the thing, service or facility.	Section 165(4) <i>Residential Tenancies and Rooming Accommodation Act 2008</i>	Schedule 2 - Limits and Conditions to the Exercising of Powers
Chief Executive Officer	Power to give the tenant a copy of a document issued by the relevant water supplier showing the amount of the water consumption charges payable to the supplier.	Section 166(7) <i>Residential Tenancies and Rooming Accommodation Act 2008</i>	Schedule 2 - Limits and Conditions to the Exercising of Powers
Chief Executive Officer	Power to give the tenant a copy of a document issued by the relevant supply authority showing the amount charged by the authority for the thing, service or facility.	Section 167(4) <i>Residential Tenancies and Rooming Accommodation Act 2008</i>	Schedule 2 - Limits and Conditions to the Exercising of Powers
Chief Executive Officer	Power to agree a reduced rent amount attributable to a service or facility becoming unavailable for use by the tenant.	Section 168(3) <i>Residential Tenancies and Rooming Accommodation Act 2008</i>	Schedule 2 - Limits and Conditions to the Exercising of Powers
Chief Executive Officer	Power to give a written statement to the tenant showing each service or facility for which an amount of rent is attributable and the amount attributed to the service or facility.	Section 168(4) <i>Residential Tenancies and Rooming Accommodation Act 2008</i>	Schedule 2 - Limits and Conditions to the Exercising of Powers
Chief Executive Officer	Power to apply to a tribunal for a decision about: (a) the amount of the lessor's outgoings for a service charge payable by the tenant; or (b) the amount of the reduced rent payable under the agreement because a service or facility ceases to be available for use by the tenant.	Section 169(2) <i>Residential Tenancies and Rooming Accommodation Act 2008</i>	Schedule 2 - Limits and Conditions to the Exercising of Powers
Chief Executive Officer	Power to give the resident a copy of a document issued by the supplying entity showing the amount charged by the entity for the utility service.	Section 170(3) <i>Residential Tenancies and Rooming Accommodation Act 2008</i>	Schedule 2 - Limits and Conditions to the Exercising of Powers
Chief Executive Officer	Power to respond to the tenant's request to keep a pet at the premises.	Section 184D(2) <i>Residential Tenancies and Rooming Accommodation Act 2008</i>	Schedule 2 - Limits and Conditions to the Exercising of Powers
Chief Executive Officer	Power to enter premises on a ground specified in section 192(1), to take all steps necessary to allow for the entry, and to exercise all the powers of Council upon making the entry.	Sections 192, 193, 194, 195, 196, 197, 198, 199 <i>Residential Tenancies and Rooming Accommodation Act 2008</i>	Schedule 2 - Limits and Conditions to the Exercising of Powers
Chief Executive Officer	Power to apply to a tribunal to enter the premises under order of the tribunal, and to comply with the rules of entry as changed by the tribunal.	Section 201 <i>Residential Tenancies and Rooming Accommodation Act 2008</i>	Schedule 2 - Limits and Conditions to the Exercising of Powers

REGISTER OF DELEGATIONS - COUNCIL TO CEO***Residential Tenancies and Rooming Accommodation Act 2008***

DELEGATE	DESCRIPTION OF POWER DELEGATED	LEGISLATION	CONDITIONS TO WHICH THE DELEGATION IS SUBJECT
Chief Executive Officer	Power to ask the tenant the tenant's name or place of employment.	Section 205(1) <i>Residential Tenancies and Rooming Accommodation Act 2008</i>	Schedule 2 - Limits and Conditions to the Exercising of Powers
Chief Executive Officer	Power to ask the tenant in writing to state the new address.	Section 205(3)(a) <i>Residential Tenancies and Rooming Accommodation Act 2008</i>	Schedule 2 - Limits and Conditions to the Exercising of Powers
Chief Executive Officer	Power to give a written notice to the tenant stating the lessor's and/or the lessor's agent's name and address for service including any change of such details.	Section 206 <i>Residential Tenancies and Rooming Accommodation Act 2008</i>	Schedule 2 - Limits and Conditions to the Exercising of Powers
Chief Executive Officer	Power to decide the tenant's request to attach a fixture or making a structural change to the premises, advise the tenant of the decision and, where relevant, state that the lessor's approval is subject to agreement by the body corporate.	Section 207(3) <i>Residential Tenancies and Rooming Accommodation Act 2008</i>	Schedule 2 - Limits and Conditions to the Exercising of Powers
Chief Executive Officer	Power to give a copy of the request to the body corporate and advise the tenant as soon as reasonably practicable of the body corporate's decision about the request.	Sections 207(4) and (5) <i>Residential Tenancies and Rooming Accommodation Act 2008</i>	Schedule 2 - Limits and Conditions to the Exercising of Powers
Chief Executive Officer	Power to decide the tenant's request to attach a fixture or making a structural change to the premises including the power to give the agreement subject to conditions.	Section 208 <i>Residential Tenancies and Rooming Accommodation Act 2008</i>	Schedule 2 - Limits and Conditions to the Exercising of Powers
Chief Executive Officer	Power to waive the breach by a tenant attaching a fixture or making a structural change to the premises without the lessor's agreement and to treat the fixture or change as an improvement to the premises for the lessor's benefit.	Section 209A <i>Residential Tenancies and Rooming Accommodation Act 2008</i>	Schedule 2 - Limits and Conditions to the Exercising of Powers
Chief Executive Officer	Power to supply and maintain the locks and keys that are necessary to ensure the premises are reasonably secure.	Section 210 <i>Residential Tenancies and Rooming Accommodation Act 2008</i>	Schedule 2 - Limits and Conditions to the Exercising of Powers
Chief Executive Officer	Power to change a lock to the premises or to agree to the other party to the residential tenancy agreement changing a lock to the premises and to give a copy of the key to the other party.	Section 211 <i>Residential Tenancies and Rooming Accommodation Act 2008</i>	Schedule 2 - Limits and Conditions to the Exercising of Powers
Chief Executive Officer	Power to agree to not being given a key for a lock to the premises changed by the tenant.	Section 211(1) <i>Residential Tenancies and Rooming Accommodation Act 2008</i>	Schedule 2 - Limits and Conditions to the Exercising of Powers
Chief Executive Officer	Power to apply to a tribunal about a lock or key for the premises.	Section 213(1) <i>Residential Tenancies and Rooming Accommodation Act 2008</i>	Schedule 2 - Limits and Conditions to the Exercising of Powers

REGISTER OF DELEGATIONS - COUNCIL TO CEO***Residential Tenancies and Rooming Accommodation Act 2008***

DELEGATE	DESCRIPTION OF POWER DELEGATED	LEGISLATION	CONDITIONS TO WHICH THE DELEGATION IS SUBJECT
Chief Executive Officer	Power to nominate a nominated repairer and to provide written notice to the tenant stating the nominated repairer and to give written notice of any change in a nominated repairer.	Section 216 <i>Residential Tenancies and Rooming Accommodation Act 2008</i>	Schedule 2 - Limits and Conditions to the Exercising of Powers
Chief Executive Officer	Power to apply to a tribunal for an order about the reimbursement or payment of an amount for emergency repairs to the tenant.	Section 220(2) <i>Residential Tenancies and Rooming Accommodation Act 2008</i>	Schedule 2 - Limits and Conditions to the Exercising of Powers
Chief Executive Officer	Power to apply to the tribunal for an extension of time to comply with a repair order.	Section 221B(1) <i>Residential Tenancies and Rooming Accommodation Act 2008</i>	Schedule 2 - Limits and Conditions to the Exercising of Powers
Chief Executive Officer	Power to give a notice to relocate to another site in the moveable dwelling park to the tenant.	Section 223 <i>Residential Tenancies and Rooming Accommodation Act 2008</i>	Schedule 2 - Limits and Conditions to the Exercising of Powers
Chief Executive Officer	Power to apply to a tribunal for an order about the relocation of a tenant to another site in the moveable dwelling park.	Section 227 <i>Residential Tenancies and Rooming Accommodation Act 2008</i>	Schedule 2 - Limits and Conditions to the Exercising of Powers
Chief Executive Officer	Power to make rules about the use, enjoyment, control and management of a moveable dwelling park owned by Council.	Section 228 <i>Residential Tenancies and Rooming Accommodation Act 2008</i>	Schedule 2 - Limits and Conditions to the Exercising of Powers
Chief Executive Officer	Power to give a notice proposing a change to a park rule to residents of the park.	Section 229 <i>Residential Tenancies and Rooming Accommodation Act 2008</i>	Schedule 2 - Limits and Conditions to the Exercising of Powers
Chief Executive Officer	Power as an owner of a moveable dwelling park to set up a park liaisons committee to consider objections received to the proposal to change a park rule.	Section 231 <i>Residential Tenancies and Rooming Accommodation Act 2008</i>	Schedule 2 - Limits and Conditions to the Exercising of Powers
Chief Executive Officer	Power to be Council's nominee on the park liaison committee.	Section 231(3)(b) <i>Residential Tenancies and Rooming Accommodation Act 2008</i>	Schedule 2 - Limits and Conditions to the Exercising of Powers
Chief Executive Officer	Power to give a non-resolution notice to each of the objectors objecting to a change of a park rule.	Section 231(6) <i>Residential Tenancies and Rooming Accommodation Act 2008</i>	Schedule 2 - Limits and Conditions to the Exercising of Powers
Chief Executive Officer	Power to apply to a tribunal for an order declaring the proposal to change a park rule to be reasonable or unreasonable.	Section 233(2) <i>Residential Tenancies and Rooming Accommodation Act 2008</i>	Schedule 2 - Limits and Conditions to the Exercising of Powers
Chief Executive Officer	Power to agree in writing to the transfer or subletting of the tenant's interest under an agreement.	Section 237(2) <i>Residential Tenancies and Rooming Accommodation Act 2008</i>	Schedule 2 - Limits and Conditions to the Exercising of Powers

REGISTER OF DELEGATIONS - COUNCIL TO CEO***Residential Tenancies and Rooming Accommodation Act 2008***

DELEGATE	DESCRIPTION OF POWER DELEGATED	LEGISLATION	CONDITIONS TO WHICH THE DELEGATION IS SUBJECT
Chief Executive Officer	Power to agree in writing to the transfer or subletting of all or a part of the tenant's interests under the agreement.	Section 238(2)(a) <i>Residential Tenancies and Rooming Accommodation Act 2008</i>	Schedule 2 - Limits and Conditions to the Exercising of Powers
Chief Executive Officer	Power to require the tenant to pay an amount equivalent to the reasonable expenses incurred by the lessor in agreeing to the transfer or subletting.	Section 240 <i>Residential Tenancies and Rooming Accommodation Act 2008</i>	Schedule 2 - Limits and Conditions to the Exercising of Powers
Chief Executive Officer	Power to require a tenant to pay a fee for the sale or attempted sale of a caravan on the premises.	Section 241(2) <i>Residential Tenancies and Rooming Accommodation Act 2008</i>	Schedule 2 - Limits and Conditions to the Exercising of Powers
Chief Executive Officer	Power to give a written notice of a tenancy to a buyer to whom Council proposes to transfer the Council's interests in the premises.	Section 242(1)(a) <i>Residential Tenancies and Rooming Accommodation Act 2008</i>	Schedule 2 - Limits and Conditions to the Exercising of Powers
Chief Executive Officer	Power to give a written notice of the transfer (the attornment notice) to the tenant if the lessor's interest is transferred.	Section 242(1)(b) <i>Residential Tenancies and Rooming Accommodation Act 2008</i>	Schedule 2 - Limits and Conditions to the Exercising of Powers
Chief Executive Officer	Power to be heard on an application by a person occupying the premises to be recognised as a tenant under an agreement.	Section 243(7) <i>Residential Tenancies and Rooming Accommodation Act 2008</i>	Schedule 2 - Limits and Conditions to the Exercising of Powers
Chief Executive Officer	Power to be heard before a tribunal on an application by a person to be recognised as the tenant or a co-tenant under an agreement instead of the person's domestic associate.	Section 245(8) <i>Residential Tenancies and Rooming Accommodation Act 2008</i>	Schedule 2 - Limits and Conditions to the Exercising of Powers
Chief Executive Officer	Power to be heard before a tribunal on the application of an occupant for an order to be recognised as the tenant, or a co-tenant under an agreement instead of the tenant or co-tenant.	Section 246(6) <i>Residential Tenancies and Rooming Accommodation Act 2008</i>	Schedule 2 - Limits and Conditions to the Exercising of Powers
Chief Executive Officer	Power to agree about cleaning common areas for a common area used by the resident and a minority of other residents of the provider.	Section 247(2) <i>Residential Tenancies and Rooming Accommodation Act 2008</i>	Schedule 2 - Limits and Conditions to the Exercising of Powers
Chief Executive Officer	Power to give a written notice to the resident stating the provider's name and address for service or the provider's agent's name and address for service and a notice detailing any changes to those details.	Section 248(1) <i>Residential Tenancies and Rooming Accommodation Act 2008</i>	Schedule 2 - Limits and Conditions to the Exercising of Powers
Chief Executive Officer	Power to supply and maintain the locks that are necessary to ensure the resident's room is reasonably secure.	Section 250(1) <i>Residential Tenancies and Rooming Accommodation Act 2008</i>	Schedule 2 - Limits and Conditions to the Exercising of Powers

REGISTER OF DELEGATIONS - COUNCIL TO CEO***Residential Tenancies and Rooming Accommodation Act 2008***

DELEGATE	DESCRIPTION OF POWER DELEGATED	LEGISLATION	CONDITIONS TO WHICH THE DELEGATION IS SUBJECT
Chief Executive Officer	Power to agree to change or repair a lock at the request of a resident.	Section 251 <i>Residential Tenancies and Rooming Accommodation Act 2008</i>	Schedule 2 - Limits and Conditions to the Exercising of Powers
Chief Executive Officer	Power to apply to a tribunal for an order relating to a lock or key mentioned in section 250.	Section 252 <i>Residential Tenancies and Rooming Accommodation Act 2008</i>	Schedule 2 - Limits and Conditions to the Exercising of Powers
Chief Executive Officer	Power to decide the resident's request to attach a fixture or making a structural change to the premises, advise the resident of the decision and, where relevant, state that the lessor's approval is subject to agreement by the body corporate.	Section 254(3) <i>Residential Tenancies and Rooming Accommodation Act 2008</i>	Schedule 2 - Limits and Conditions to the Exercising of Powers
Chief Executive Officer	Power to give a copy of the request to the body corporate and advise the resident as soon as reasonably practicable of the body corporate's decision about the request.	Sections 254(4) and (5) <i>Residential Tenancies and Rooming Accommodation Act 2008</i>	Schedule 2 - Limits and Conditions to the Exercising of Powers
Chief Executive Officer	Power to decide the resident's request to attach a fixture, or making a structural change, to rental premises including to give the agreement subject to conditions.	Section 255 <i>Residential Tenancies and Rooming Accommodation Act 2008</i>	Schedule 2 - Limits and Conditions to the Exercising of Powers
Chief Executive Officer	Power to waive a breach by a resident who attaches a fixture or makes a structural change to rental premises without the provider's agreement, or to treat the fixture or change as an improvement to the rental premises for the provider's benefit.	Section 256(2) <i>Residential Tenancies and Rooming Accommodation Act 2008</i>	Schedule 2 - Limits and Conditions to the Exercising of Powers
Chief Executive Officer	Power to respond to a resident's request to keep a pet.	Section 256D(2) <i>Residential Tenancies and Rooming Accommodation Act 2008</i>	Schedule 2 - Limits and Conditions to the Exercising of Powers
Chief Executive Officer	Power to enter a resident's room, for any reason, if the resident agrees.	Section 257(1) <i>Residential Tenancies and Rooming Accommodation Act 2008</i>	Schedule 2 - Limits and Conditions to the Exercising of Powers
Chief Executive Officer	Power to enter a resident's room, at a reasonable time, to inspect the room and to give notice of the entry.	Section 258(1) <i>Residential Tenancies and Rooming Accommodation Act 2008</i>	Schedule 2 - Limits and Conditions to the Exercising of Powers
Chief Executive Officer	Power to give the required written notices of a proposed entry to a resident's room for a purpose mentioned in the section.	Section 259 <i>Residential Tenancies and Rooming Accommodation Act 2008</i>	Schedule 2 - Limits and Conditions to the Exercising of Powers
Chief Executive Officer	Power to enter a resident's room without notice for one of the reasons set out in section 260.	Section 260 <i>Residential Tenancies and Rooming Accommodation Act 2008</i>	Schedule 2 - Limits and Conditions to the Exercising of Powers

REGISTER OF DELEGATIONS - COUNCIL TO CEO***Residential Tenancies and Rooming Accommodation Act 2008***

DELEGATE	DESCRIPTION OF POWER DELEGATED	LEGISLATION	CONDITIONS TO WHICH THE DELEGATION IS SUBJECT
Chief Executive Officer	Power to make an application to a tribunal for an order to enter the resident's room, which entry may be subject to rules of entry as changed by the tribunal.	Section 264 <i>Residential Tenancies and Rooming Accommodation Act 2008</i>	Schedule 2 - Limits and Conditions to the Exercising of Powers
Chief Executive Officer	Power to make house rules for rental purposes for any of the matters specified in section 268(1).	Section 268(1) <i>Residential Tenancies and Rooming Accommodation Act 2008</i>	Schedule 2 - Limits and Conditions to the Exercising of Powers
Chief Executive Officer	Power to give a written notice of proposed rule change for rental premises.	Section 270(1) <i>Residential Tenancies and Rooming Accommodation Act 2008</i>	Schedule 2 - Limits and Conditions to the Exercising of Powers
Chief Executive Officer	Power to give a written notice withdrawing the proposed rule change.	Section 271 <i>Residential Tenancies and Rooming Accommodation Act 2008</i>	Schedule 2 - Limits and Conditions to the Exercising of Powers
Chief Executive Officer	Power to give a written notice to residents stating that at least the prescribed number of residents have objected to the rule change and that the proposed change will not take effect on the proposed commencement date.	Section 272(4)(b) <i>Residential Tenancies and Rooming Accommodation Act 2008</i>	Schedule 2 - Limits and Conditions to the Exercising of Powers
Chief Executive Officer	Power to apply to a tribunal for an order declaring the proposed rule change to be reasonable.	Section 273(2) <i>Residential Tenancies and Rooming Accommodation Act 2008</i>	Schedule 2 - Limits and Conditions to the Exercising of Powers
Chief Executive Officer	Power to give a written notice of the tribunal's decision regarding an application under section 273 to each resident of the rental premises.	Section 273(7) <i>Residential Tenancies and Rooming Accommodation Act 2008</i>	Schedule 2 - Limits and Conditions to the Exercising of Powers
Chief Executive Officer	Power to give a written notice of the tribunal's decision on an application by a resident for an order declaring an existing house rule to be unreasonable to each resident of the rental premises.	Section 274(7) <i>Residential Tenancies and Rooming Accommodation Act 2008</i>	Schedule 2 - Limits and Conditions to the Exercising of Powers
Chief Executive Officer	Power to give a person a copy of the house rules for the premises.	Section 275 <i>Residential Tenancies and Rooming Accommodation Act 2008</i>	Schedule 2 - Limits and Conditions to the Exercising of Powers
Chief Executive Officer	Power to display a copy of the house rules at a place in the rental premises where it is likely to be seen by the residents.	Section 276 <i>Residential Tenancies and Rooming Accommodation Act 2008</i>	Schedule 2 - Limits and Conditions to the Exercising of Powers
Chief Executive Officer	Power to end a residential tenancy agreement by written agreement with the tenant.	Section 277(2) <i>Residential Tenancies and Rooming Accommodation Act 2008</i>	Schedule 2 - Limits and Conditions to the Exercising of Powers
Chief Executive Officer	Power to give a notice to leave the premises to the tenant.	Section 277(3) <i>Residential Tenancies and Rooming Accommodation Act 2008</i>	Schedule 2 - Limits and Conditions to the Exercising of Powers

REGISTER OF DELEGATIONS - COUNCIL TO CEO***Residential Tenancies and Rooming Accommodation Act 2008***

DELEGATE	DESCRIPTION OF POWER DELEGATED	LEGISLATION	CONDITIONS TO WHICH THE DELEGATION IS SUBJECT
Chief Executive Officer	Power to agree with the tenant's personal representative or relative on a day for the residential tenancy agreement to end.	Section 277(7)(c) <i>Residential Tenancies and Rooming Accommodation Act 2008</i>	Schedule 2 - Limits and Conditions to the Exercising of Powers
Chief Executive Officer	Power to give a tenant a notice to remedy breach.	Section 280 <i>Residential Tenancies and Rooming Accommodation Act 2008</i>	Schedule 2 - Limits and Conditions to the Exercising of Powers
Chief Executive Officer	Power to give a notice to leave the premises to a tenant because of any of the reasons set out in sections 281 to 291 (inclusive).	Section 281(1), 282(1), 283(2), 284(1), 285(2), 286(1), 287(2), 288(1), 289(2), 290(2), 290A(1), 290B(1), 290C(1), 290D(1), 290E(1), 290F(1), 290G(1) and 291(1) <i>Residential Tenancies and Rooming Accommodation Act 2008</i>	Schedule 2 - Limits and Conditions to the Exercising of Powers
Chief Executive Officer	Power to apply to a tribunal for a termination order because of any of the reasons set out in sections 293 to 299 (inclusive).	Sections 293, 294, 295, 296, 296A, 297, 297A, 297B, 298 and 299 <i>Residential Tenancies and Rooming Accommodation Act 2008</i>	Schedule 2 - Limits and Conditions to the Exercising of Powers
Chief Executive Officer	Power to apply to a tribunal for an interim order to restrain tenant from causing further damage or injury.	Section 300 <i>Residential Tenancies and Rooming Accommodation Act 2008</i>	Schedule 2 - Limits and Conditions to the Exercising of Powers
Chief Executive Officer	Power to remedy a lessor's breach following receipt of a notice to remedy breach from the tenant.	Section 303 <i>Residential Tenancies and Rooming Accommodation Act 2008</i>	Schedule 2 - Limits and Conditions to the Exercising of Powers
Chief Executive Officer	Power, after receiving the notice ending tenancy interest, to inform the vacating tenant whether the lessor proposes to apply to the tribunal under section 308H to have the notice set aside.	Section 308C(2) <i>Residential Tenancies and Rooming Accommodation Act 2008</i>	Schedule 2 - Limits and Conditions to the Exercising of Powers
Chief Executive Officer	Power, if there are other tenants for the residential tenancy agreement, to inform the vacating tenant of the matters set out in subsection 308C(3).	Section 308C(3) <i>Residential Tenancies and Rooming Accommodation Act 2008</i>	Schedule 2 - Limits and Conditions to the Exercising of Powers
Chief Executive Officer	Power, in the circumstances set out in subsection 308E(1), to give each remaining tenant for the agreement a continuing interest notice.	Section 308E(3) <i>Residential Tenancies and Rooming Accommodation Act 2008</i>	Schedule 2 - Limits and Conditions to the Exercising of Powers

REGISTER OF DELEGATIONS - COUNCIL TO CEO***Residential Tenancies and Rooming Accommodation Act 2008***

DELEGATE	DESCRIPTION OF POWER DELEGATED	LEGISLATION	CONDITIONS TO WHICH THE DELEGATION IS SUBJECT
Chief Executive Officer	Power to apply to the tribunal for an order setting aside the notice because it does not comply with section 308B.	Section 308H(2) <i>Residential Tenancies and Rooming Accommodation Act 2008</i>	Schedule 2 - Limits and Conditions to the Exercising of Powers
Chief Executive Officer	Power, as lessor, to:- (a) give the tenant's personal representative or relative written notice that the agreement ends because of the tenant's death; (b) agree with the tenant's personal representative or relative on a day for the tenancy to end; (c) apply to the tribunal to decide the day for the tenancy to end.	Section 324A(1) <i>Residential Tenancies and Rooming Accommodation Act 2008</i>	Schedule 2 - Limits and Conditions to the Exercising of Powers
Chief Executive Officer	Power to withdraw a notice to leave for unremedied breach.	Section 333(1) <i>Residential Tenancies and Rooming Accommodation Act 2008</i>	Schedule 2 - Limits and Conditions to the Exercising of Powers
Chief Executive Officer	Power to agree to the tenant withdrawing a notice of intention to leave the premises.	Section 334(2) <i>Residential Tenancies and Rooming Accommodation Act 2008</i>	Schedule 2 - Limits and Conditions to the Exercising of Powers
Chief Executive Officer	Power to apply to the tribunal for a termination order without giving a notice to leave the premises to the tenant.	Section 335(1) <i>Residential Tenancies and Rooming Accommodation Act 2008</i>	Schedule 2 - Limits and Conditions to the Exercising of Powers
Chief Executive Officer	Power to apply to the tribunal for the issue of a warrant of possession.	Section 350(1) <i>Residential Tenancies and Rooming Accommodation Act 2008</i>	Schedule 2 - Limits and Conditions to the Exercising of Powers
Chief Executive Officer	Power to give an abandonment termination notice to the tenant terminating the agreement.	Section 355(1) <i>Residential Tenancies and Rooming Accommodation Act 2008</i>	Schedule 2 - Limits and Conditions to the Exercising of Powers
Chief Executive Officer	Power to apply to a tribunal for an order about the abandonment by the tenant of the premises.	Section 357(1) <i>Residential Tenancies and Rooming Accommodation Act 2008</i>	Schedule 2 - Limits and Conditions to the Exercising of Powers
Chief Executive Officer	Power to apply to a tribunal for an order requiring the tenant to pay compensation for the tenant remaining in possession and an occupation fee.	Section 358 <i>Residential Tenancies and Rooming Accommodation Act 2008</i>	Schedule 2 - Limits and Conditions to the Exercising of Powers
Chief Executive Officer	Power to apply to a tribunal for an order for compensation following the giving of an abandonment termination notice.	Section 359 <i>Residential Tenancies and Rooming Accommodation Act 2008</i>	Schedule 2 - Limits and Conditions to the Exercising of Powers
Chief Executive Officer	Power to take all reasonable steps to mitigate loss or expense incurred because of the matters set out in section 362(1).	Section 362 <i>Residential Tenancies and Rooming Accommodation Act 2008</i>	Schedule 2 - Limits and Conditions to the Exercising of Powers

REGISTER OF DELEGATIONS - COUNCIL TO CEO***Residential Tenancies and Rooming Accommodation Act 2008***

DELEGATE	DESCRIPTION OF POWER DELEGATED	LEGISLATION	CONDITIONS TO WHICH THE DELEGATION IS SUBJECT
Chief Executive Officer	Power to sell tenant's goods left on premises or dispose of them in another way.	Sections 363(2) and 363(4) <i>Residential Tenancies and Rooming Accommodation Act 2008</i>	Schedule 2 - Limits and Conditions to the Exercising of Powers
Chief Executive Officer	Power to pay any balance from the sale of goods of a former tenant to the public trustee.	Sections 363(8) <i>Residential Tenancies and Rooming Accommodation Act 2008</i>	Schedule 2 - Limits and Conditions to the Exercising of Powers
Chief Executive Officer	Power to apply to a tribunal for an order for an entitlement to receive an amount in the fund kept under the <i>Public Trustee Act 1978</i> .	Section 363(10) <i>Residential Tenancies and Rooming Accommodation Act 2008</i>	Schedule 2 - Limits and Conditions to the Exercising of Powers
Chief Executive Officer	Power to give documents left on the premises in the ways prescribed under section 364.	Section 364 <i>Residential Tenancies and Rooming Accommodation Act 2008</i>	Schedule 2 - Limits and Conditions to the Exercising of Powers
Chief Executive Officer	Power to agree with a resident, by written agreement, to end a rooming accommodation agreement.	Section 366(a) <i>Residential Tenancies and Rooming Accommodation Act 2008</i>	Schedule 2 - Limits and Conditions to the Exercising of Powers
Chief Executive Officer	Power to end a rooming accommodation agreement by giving a notice under Part 2.	Section 366(b) <i>Residential Tenancies and Rooming Accommodation Act 2008</i>	Schedule 2 - Limits and Conditions to the Exercising of Powers
Chief Executive Officer	Power to give a resident notice requiring the resident to remedy a breach of a rooming accommodation agreement.	Section 368(2) <i>Residential Tenancies and Rooming Accommodation Act 2008</i>	Schedule 2 - Limits and Conditions to the Exercising of Powers
Chief Executive Officer	Power to give a resident a notice requiring the resident to leave the rental premises because of failure to remedy breach.	Section 369(1) <i>Residential Tenancies and Rooming Accommodation Act 2008</i>	Schedule 2 - Limits and Conditions to the Exercising of Powers
Chief Executive Officer	Power to withdraw a notice requiring the resident to leave the rental premises because of failure to remedy breach.	Section 369(5) <i>Residential Tenancies and Rooming Accommodation Act 2008</i>	Schedule 2 - Limits and Conditions to the Exercising of Powers
Chief Executive Officer	Power to give a notice to leave the rental premises to a resident because of any of the reasons set out in sections 370(1) to 374(1) (inclusive).	Section 370(1), 371(1), 371A, 371B(1), 371C(1), 371D(1), 371E(2), 372(2) and 374(1) <i>Residential Tenancies and Rooming Accommodation Act 2008</i>	Schedule 2 - Limits and Conditions to the Exercising of Powers
Chief Executive Officer	Power to use necessary and reasonable force to remove a resident and the resident's property from rental premises if the resident refuses to leave the premises and the circumstances specified in section 375(1) apply.	Section 375(2) <i>Residential Tenancies and Rooming Accommodation Act 2008</i>	Schedule 2 - Limits and Conditions to the Exercising of Powers

REGISTER OF DELEGATIONS - COUNCIL TO CEO***Residential Tenancies and Rooming Accommodation Act 2008***

DELEGATE	DESCRIPTION OF POWER DELEGATED	LEGISLATION	CONDITIONS TO WHICH THE DELEGATION IS SUBJECT
Chief Executive Officer	Power to apply to a tribunal for a termination order for repeated breaches by resident.	Section 376(2) <i>Residential Tenancies and Rooming Accommodation Act 2008</i>	Schedule 2 - Limits and Conditions to the Exercising of Powers
Chief Executive Officer	Power to apply to a tribunal for an order terminating a fixed term agreement because of excessive hardship.	Section 377(1) <i>Residential Tenancies and Rooming Accommodation Act 2008</i>	Schedule 2 - Limits and Conditions to the Exercising of Powers
Chief Executive Officer	Power to remedy a provider's breach following receipt of a notice requiring remedy of breach from the resident.	Section 378 <i>Residential Tenancies and Rooming Accommodation Act 2008</i>	Schedule 2 - Limits and Conditions to the Exercising of Powers
Chief Executive Officer	Power, after receiving the notice ending residency interest, to inform the vacating resident whether the provider proposes to apply to the tribunal under section 381H to have the notice set aside.	Section 381C(2) <i>Residential Tenancies and Rooming Accommodation Act 2008</i>	Schedule 2 - Limits and Conditions to the Exercising of Powers
Chief Executive Officer	Power, if there are other residents for the rooming accommodation agreement, to inform the vacating resident of the matters set out in subsection 381C(3).	Section 381C(3) <i>Residential Tenancies and Rooming Accommodation Act 2008</i>	Schedule 2 - Limits and Conditions to the Exercising of Powers
Chief Executive Officer	Power, in the circumstances set out in subsection 381E(1), to give each remaining resident for the agreement a continuing interest notice.	Section 381E(3) <i>Residential Tenancies and Rooming Accommodation Act 2008</i>	Schedule 2 - Limits and Conditions to the Exercising of Powers
Chief Executive Officer	Power to apply to the tribunal for an order setting aside the notice because it does not comply with section 381B.	Section 381H(2) <i>Residential Tenancies and Rooming Accommodation Act 2008</i>	Schedule 2 - Limits and Conditions to the Exercising of Powers
Chief Executive Officer	Power, as a provider, to:- (a) give the resident's personal representative or relative written notice that the agreement ends because of the resident's death; (b) agree with the resident's personal representative or relative on a day for the agreement to end; (c) apply to the tribunal to decide the day for the agreement to end.	Section 387A(1) <i>Residential Tenancies and Rooming Accommodation Act 2008</i>	Schedule 2 - Limits and Conditions to the Exercising of Powers
Chief Executive Officer	Power to apply to the tribunal for a termination order without giving a notice to leave the rental premises to the resident.	Section 388(1) <i>Residential Tenancies and Rooming Accommodation Act 2008</i>	Schedule 2 - Limits and Conditions to the Exercising of Powers
Chief Executive Officer	Power to make reasonable efforts to contact a former resident about property left at the rental premises.	Section 392(2) <i>Residential Tenancies and Rooming Accommodation Act 2008</i>	Schedule 2 - Limits and Conditions to the Exercising of Powers

REGISTER OF DELEGATIONS - COUNCIL TO CEO***Residential Tenancies and Rooming Accommodation Act 2008***

DELEGATE	DESCRIPTION OF POWER DELEGATED	LEGISLATION	CONDITIONS TO WHICH THE DELEGATION IS SUBJECT
Chief Executive Officer	Power to deal with a personal document or money in the ways stated in the section.	Section 392 <i>Residential Tenancies and Rooming Accommodation Act 2008</i>	Schedule 2 - Limits and Conditions to the Exercising of Powers
Chief Executive Officer	Power to sell property left at the rental premises that is not a personal document or money, or to dispose of it in another way.	Sections 393(2), 393(4) and 393(5) <i>Residential Tenancies and Rooming Accommodation Act 2008</i>	Schedule 2 - Limits and Conditions to the Exercising of Powers
Chief Executive Officer	Power to apply the proceeds from the sale of property under section 393 in the ways stated in the section.	Sections 393(7) <i>Residential Tenancies and Rooming Accommodation Act 2008</i>	Schedule 2 - Limits and Conditions to the Exercising of Powers
Chief Executive Officer	Power to apply to a tribunal to make an order conferring an entitlement to receive funds paid to the public trustee under section 392 or section 393.	Section 395(4) <i>Residential Tenancies and Rooming Accommodation Act 2008</i>	Schedule 2 - Limits and Conditions to the Exercising of Powers
Chief Executive Officer	Power to make a dispute resolution request to the Residential Tenancies Authority and to take all steps necessary to participate in the conciliation, withdraw from a conciliation and agree to the terms of a conciliation agreement.	Sections 402, 404, 405, 406, 408 and 410 <i>Residential Tenancies and Rooming Accommodation Act 2008</i>	Schedule 2 - Limits and Conditions to the Exercising of Powers
Chief Executive Officer	Power to make an application to the tribunal for an order declaring that a stated agreement is, or is not, a residential tenancy agreement or a rooming accommodation agreement to which the Act applies.	Section 418 <i>Residential Tenancies and Rooming Accommodation Act 2008</i>	Schedule 2 - Limits and Conditions to the Exercising of Powers
Chief Executive Officer	Power to apply to a tribunal for an order about a breach of a term of a residential tenancy agreement or a rooming accommodation agreement.	Section 419(2) <i>Residential Tenancies and Rooming Accommodation Act 2008</i>	Schedule 2 - Limits and Conditions to the Exercising of Powers
Chief Executive Officer	Power to apply to a tribunal for an order about a disputed ground stated in a notice to remedy breach or notice of intention to leave premises given to Council as the lessor by the tenant (other than a notice of intention to leave without ground).	Section 424(1) <i>Residential Tenancies and Rooming Accommodation Act 2008</i>	Schedule 2 - Limits and Conditions to the Exercising of Powers
Chief Executive Officer	Power to apply to a tribunal for an order about a disputed ground stated in a notice to remedy breach or a notice of intention to leave premises (other than a notice of intention to leave without ground).	Section 425(2) <i>Residential Tenancies and Rooming Accommodation Act 2008</i>	Schedule 2 - Limits and Conditions to the Exercising of Powers
Chief Executive Officer	Power to apply to a tribunal for an order about a general dispute between parties to a residential tenancy agreement or rooming accommodation agreement.	Section 429(1) <i>Residential Tenancies and Rooming Accommodation Act 2008</i>	Schedule 2 - Limits and Conditions to the Exercising of Powers

REGISTER OF DELEGATIONS - COUNCIL TO CEO***Residential Tenancies and Rooming Accommodation Act 2008***

DELEGATE	DESCRIPTION OF POWER DELEGATED	LEGISLATION	CONDITIONS TO WHICH THE DELEGATION IS SUBJECT
Chief Executive Officer	Power to be heard before the tribunal on an application regarding a dispute between cotenants or coresidents about a rental bond for an agreement.	Section 430(2) <i>Residential Tenancies and Rooming Accommodation Act 2008</i>	Schedule 2 - Limits and Conditions to the Exercising of Powers
Chief Executive Officer	Power to claim compensation for a loss or expense incurred because of the exercise or purported exercise of a power under Chapter 7, Part 2.	Section 449 <i>Residential Tenancies and Rooming Accommodation Act 2008</i>	Schedule 2 - Limits and Conditions to the Exercising of Powers
Chief Executive Officer	Power to apply to a tribunal for an order excluding a person from a moveable dwelling park because of the person's behaviour in the park.	Section 455(1) <i>Residential Tenancies and Rooming Accommodation Act 2008</i>	Schedule 2 - Limits and Conditions to the Exercising of Powers
Chief Executive Officer	Power to collect personal information about an applicant, tenant or resident in relation to a residential tenancy agreement or rooming accommodation agreement in the way prescribed in the subsection.	Section 457D(2) <i>Residential Tenancies and Rooming Accommodation Act 2008</i>	Schedule 2 - Limits and Conditions to the Exercising of Powers
Chief Executive Officer	Power, as a relevant person, to store the personal information about an applicant, tenant or resident in the manner required by the section.	Section 457E <i>Residential Tenancies and Rooming Accommodation Act 2008</i>	Schedule 2 - Limits and Conditions to the Exercising of Powers
Chief Executive Officer	Power to give an applicant a written notice.	Section 458A(2) <i>Residential Tenancies and Rooming Accommodation Act 2008</i>	Schedule 2 - Limits and Conditions to the Exercising of Powers
Chief Executive Officer	Power to give an applicant a written notice.	Section 458B(2) <i>Residential Tenancies and Rooming Accommodation Act 2008</i>	Schedule 2 - Limits and Conditions to the Exercising of Powers
Chief Executive Officer	Power to list personal information about a person in a tenancy database after complying with the requirements of section 459.	Section 459 <i>Residential Tenancies and Rooming Accommodation Act 2008</i>	Schedule 2 - Limits and Conditions to the Exercising of Powers
Chief Executive Officer	Power to give the other person a copy of the personal information and consider any submissions made by the other person.	Section 459(2) <i>Residential Tenancies and Rooming Accommodation Act 2008</i>	Schedule 2 - Limits and Conditions to the Exercising of Powers
Chief Executive Officer	Power, in the circumstances listed in subsection (1), to give a database operator written notice.	Section 459A(2) <i>Residential Tenancies and Rooming Accommodation Act 2008</i>	Schedule 2 - Limits and Conditions to the Exercising of Powers
Chief Executive Officer	Power to keep a copy of a written notice given under this section.	Section 459A(4) <i>Residential Tenancies and Rooming Accommodation Act 2008</i>	Schedule 2 - Limits and Conditions to the Exercising of Powers
Chief Executive Officer	Power to give a copy of a person's personal information listed about the person.	Section 459C(1) <i>Residential Tenancies and Rooming Accommodation Act 2008</i>	Schedule 2 - Limits and Conditions to the Exercising of Powers

REGISTER OF DELEGATIONS - COUNCIL TO CEO

Residential Tenancies and Rooming Accommodation Act 2008

DELEGATE	DESCRIPTION OF POWER DELEGATED	LEGISLATION	CONDITIONS TO WHICH THE DELEGATION IS SUBJECT
Chief Executive Officer	Where Council is a community housing provider as defined by section 527B, power to give written notice to the tenant to give an acceptable behaviour agreement undertaking.	Section 527D <i>Residential Tenancies and Rooming Accommodation Act 2008</i>	Schedule 2 - Limits and Conditions to the Exercising of Powers
Chief Executive Officer	Where Council is a community housing provider, power to apply to the tribunal for a termination order relating to either a failure to enter into acceptable behaviour agreement or a serious or persistent breach of acceptable behaviour agreement.	Section 527E <i>Residential Tenancies and Rooming Accommodation Act 2008</i>	Schedule 2 - Limits and Conditions to the Exercising of Powers

REGISTER OF DELEGATIONS - COUNCIL TO CEO

Residential Tenancies and Rooming Accommodation Regulation 2025

DELEGATE	DESCRIPTION OF POWER DELEGATED	LEGISLATION	CONDITIONS TO WHICH THE DELEGATION IS SUBJECT
Chief Executive Officer	Power to make reasonable efforts to contact the person entitled to the goods to give the owner notice of the auction.	Section 22(2) <i>Residential Tenancies and Rooming Accommodation Regulation 2025</i>	Schedule 2 - Limits and Conditions to the Exercising of Powers
Chief Executive Officer	Power to sell the goods by auction.	Section 22(4) <i>Residential Tenancies and Rooming Accommodation Regulation 2025</i>	Schedule 2 - Limits and Conditions to the Exercising of Powers

REGISTER OF DELEGATIONS - COUNCIL TO CEO***Retail Shop Leases Act 1994***

DELEGATE	DESCRIPTION OF POWER DELEGATED	LEGISLATION	CONDITIONS TO WHICH THE DELEGATION IS SUBJECT
Chief Executive Officer	Power, as a lessor, to give the prospective lessee:- (a) a draft of the lease; and (b) a disclosure statement.	Section 21B(1) <i>Retail Shop Leases Act 1994</i>	Schedule 2 - Limits and Conditions to the Exercising of Powers
Chief Executive Officer	Power, as a prospective lessee, to give the lessor a waiver notice.	Section 21B(2) <i>Retail Shop Leases Act 1994</i>	Schedule 2 - Limits and Conditions to the Exercising of Powers
Chief Executive Officer	Power, as a prospective sublessor, to request a head lessor disclosure statement from the lessor and pay the lessor's reasonable expenses incurred for preparation of the head lessor disclosure statement.	Sections 21C(1) and (2)(b) <i>Retail Shop Leases Act 1994</i>	Schedule 2 - Limits and Conditions to the Exercising of Powers
Chief Executive Officer	Power, as a lessor, to give the prospective sublessor a head lessor disclosure statement	Section 21C(2)(a) <i>Retail Shop Leases Act 1994</i>	Schedule 2 - Limits and Conditions to the Exercising of Powers
Chief Executive Officer	Power, as a lessor, to give the lessee a current disclosure statement.	Section 21E(2) <i>Retail Shop Leases Act 1994</i>	Schedule 2 - Limits and Conditions to the Exercising of Powers
Chief Executive Officer	Power, as a lessee, to give a renewal notice with or without a waiver notice.	Section 21E(3) <i>Retail Shop Leases Act 1994</i>	Schedule 2 - Limits and Conditions to the Exercising of Powers
Chief Executive Officer	Power, as a lessee, upon receiving the current disclosure statement, to give the lessor a written notice stating that the renewal notice is withdrawn.	Section 21E(4) <i>Retail Shop Leases Act 1994</i>	Schedule 2 - Limits and Conditions to the Exercising of Powers
Chief Executive Officer	Power, as a lessee in the circumstances set out in subsection 21F(1), to terminate the retail shop lease by giving written notice to the lessor.	Section 21F(1) <i>Retail Shop Leases Act 1994</i>	Schedule 2 - Limits and Conditions to the Exercising of Powers
Chief Executive Officer	Power, as a lessor, to pay to the lessee the reasonable compensation decided by way of the dispute resolution process.	Section 21F(5) <i>Retail Shop Leases Act 1994</i>	Schedule 2 - Limits and Conditions to the Exercising of Powers
Chief Executive Officer	Power, as a lessor, to give the lessee the signed lease document or a certified copy of the signed lease.	Section 22 <i>Retail Shop Leases Act 1994</i>	Schedule 2 - Limits and Conditions to the Exercising of Powers
Chief Executive Officer	Power, as the assignor of a retail shop lease for a leased shop, to give a prospective assignee a disclosure statement and a copy of the current lease.	Section 22B <i>Retail Shop Leases Act 1994</i>	Schedule 2 - Limits and Conditions to the Exercising of Powers
Chief Executive Officer	Power, as a prospective assignee, to give the assignor a waiver notice.	Section 22B(1A)(b) <i>Retail Shop Leases Act 1994</i>	Schedule 2 - Limits and Conditions to the Exercising of Powers
Chief Executive Officer	Power, as a prospective assignee, to give a disclosure statement to the assignor.	Section 22B(2) <i>Retail Shop Leases Act 1994</i>	Schedule 2 - Limits and Conditions to the Exercising of Powers
Chief Executive Officer	Power, as an assignor, to give the lessor a copy of the disclosure statement given to the assignee to the lessor.	Section 22B(3) <i>Retail Shop Leases Act 1994</i>	Schedule 2 - Limits and Conditions to the Exercising of Powers

REGISTER OF DELEGATIONS - COUNCIL TO CEO***Retail Shop Leases Act 1994***

DELEGATE	DESCRIPTION OF POWER DELEGATED	LEGISLATION	CONDITIONS TO WHICH THE DELEGATION IS SUBJECT
Chief Executive Officer	Power, as a lessor, to give the prospective assignee a disclosure statement and a copy of the lease.	Section 22C(1) <i>Retail Shop Leases Act 1994</i>	Schedule 2 - Limits and Conditions to the Exercising of Powers
Chief Executive Officer	Power, as a prospective assignee, to give the lessor a waiver notice.	Section 22C(2)(b) <i>Retail Shop Leases Act 1994</i>	Schedule 2 - Limits and Conditions to the Exercising of Powers
Chief Executive Officer	Power, as a lessor, to disclose the information permitted by the section.	Section 26(2) <i>Retail Shop Leases Act 1994</i>	Schedule 2 - Limits and Conditions to the Exercising of Powers
Chief Executive Officer	Power, as a lessee, to agree to a person given information under subsection 26(2)(b)(i), (ii) or (iii) disclosing the information to someone else.	Sections 26(3)(b) and 4(b) <i>Retail Shop Leases Act 1994</i>	Schedule 2 - Limits and Conditions to the Exercising of Powers
Chief Executive Officer	Power, as a major lessee before the lease is entered, to give the lessor a written notice stating the lessee agrees that subsections 27(2) to (7) do not apply in relation to the lease.	Section 27(8)(b) <i>Retail Shop Leases Act 1994</i>	Schedule 2 - Limits and Conditions to the Exercising of Powers
Chief Executive Officer	Power, as a major lessee before the lease is entered, to give the lessor a written notice stating the lessee agrees that part 6, division 4, subdivision 2 does not apply in relation to the lease	Section 27A(1A)(b) <i>Retail Shop Leases Act 1994</i>	Schedule 2 - Limits and Conditions to the Exercising of Powers
Chief Executive Officer	Power, as a lessee, to give written notice to the lessor asking for the current market rent to be determined.	Section 27A(2) <i>Retail Shop Leases Act 1994</i>	Schedule 2 - Limits and Conditions to the Exercising of Powers
Chief Executive Officer	Power, as a lessee or a lessor, to agree on the current market rent.	Section 27A(2) <i>Retail Shop Leases Act 1994</i>	Schedule 2 - Limits and Conditions to the Exercising of Powers
Chief Executive Officer	Power, as a lessee or a lessor, to agree on the specialist retail valuer.	Section 28(2) <i>Retail Shop Leases Act 1994</i>	Schedule 2 - Limits and Conditions to the Exercising of Powers
Chief Executive Officer	Power, as a lessee or a lessor, to give a submission to the valuer and give a copy to the other party.	Section 28A(5) <i>Retail Shop Leases Act 1994</i>	Schedule 2 - Limits and Conditions to the Exercising of Powers
Chief Executive Officer	Power, as a lessee or a lessor, who receives a copy of a submission to give the valuer a written response to it.	Section 28A(6) <i>Retail Shop Leases Act 1994</i>	Schedule 2 - Limits and Conditions to the Exercising of Powers
Chief Executive Officer	Power, as a lessor, to give the valuer the relevant information required by the valuer.	Section 30(1) <i>Retail Shop Leases Act 1994</i>	Schedule 2 - Limits and Conditions to the Exercising of Powers
Chief Executive Officer	Power, as a lessee or a lessor, to pay to the specialist retail valuer one-half of the valuer's fee.	Section 34 <i>Retail Shop Leases Act 1994</i>	Schedule 2 - Limits and Conditions to the Exercising of Powers
Chief Executive Officer	Power, as a lessee or a lessor, to agree to the valuer disclosing the information obtained under section 28A or 30 to someone else.	Section 35(1)(b) <i>Retail Shop Leases Act 1994</i>	Schedule 2 - Limits and Conditions to the Exercising of Powers
Chief Executive Officer	Power, as a lessee or a lessor, to agree with the valuer about the reasonable compensation to be paid by the valuer.	Section 35(3) <i>Retail Shop Leases Act 1994</i>	Schedule 2 - Limits and Conditions to the Exercising of Powers
Chief Executive Officer	Power, as a lessor, to give the lessee an outgoings estimate.	Section 38A <i>Retail Shop Leases Act 1994</i>	Schedule 2 - Limits and Conditions to the Exercising of Powers

REGISTER OF DELEGATIONS - COUNCIL TO CEO***Retail Shop Leases Act 1994***

DELEGATE	DESCRIPTION OF POWER DELEGATED	LEGISLATION	CONDITIONS TO WHICH THE DELEGATION IS SUBJECT
Chief Executive Officer	Power, as a lessor, to give the lessee an audited annual statement.	Section 38B <i>Retail Shop Leases Act 1994</i>	Schedule 2 - Limits and Conditions to the Exercising of Powers
Chief Executive Officer	Power, as a lessee in the circumstances set out in subsection 38C(1), to withhold payment of apportionable outgoings.	Section 38C(2) <i>Retail Shop Leases Act 1994</i>	Schedule 2 - Limits and Conditions to the Exercising of Powers
Chief Executive Officer	Power, as a lessor, to pay maintenance amounts paid by the lessee for the credit of the sinking fund into an interest bearing account.	Section 40(3) <i>Retail Shop Leases Act 1994</i>	Schedule 2 - Limits and Conditions to the Exercising of Powers
Chief Executive Officer	Power, as a lessor, to apply amounts standing to the credit of the sinking fund and interest earned on the fund for a purpose mentioned in subsection 40(1).	Section 40(4) <i>Retail Shop Leases Act 1994</i>	Schedule 2 - Limits and Conditions to the Exercising of Powers
Chief Executive Officer	Power, as a lessor, to make available to the lessee a marketing plan that gives details of the lessor's proposed spending on promotion and advertising during that accounting period.	Section 40A(2) <i>Retail Shop Leases Act 1994</i>	Schedule 2 - Limits and Conditions to the Exercising of Powers
Chief Executive Officer	Power, as a lessor, to apply amounts for promotion and advertising directly attributable to the centre.	Section 41(2) <i>Retail Shop Leases Act 1994</i>	Schedule 2 - Limits and Conditions to the Exercising of Powers
Chief Executive Officer	Power, as a lessor, to make available to the lessee the audited annual statement.	Section 41(4) <i>Retail Shop Leases Act 1994</i>	Schedule 2 - Limits and Conditions to the Exercising of Powers
Chief Executive Officer	Power, as a lessor, to carry forward the unspent promotion amount to be applied towards spending on promotion and advertising of the centre.	Section 41(6) <i>Retail Shop Leases Act 1994</i>	Schedule 2 - Limits and Conditions to the Exercising of Powers
Chief Executive Officer	Power, as a lessee, to give the lessor written notice of the loss or damage mentioned in subsection 43(1)	Section 43(2) <i>Retail Shop Leases Act 1994</i>	Schedule 2 - Limits and Conditions to the Exercising of Powers
Chief Executive Officer	Power, as a lessor or a lessee, to agree on the amount of compensation payable under part 6, division 7.	Section 44 <i>Retail Shop Leases Act 1994</i>	Schedule 2 - Limits and Conditions to the Exercising of Powers
Chief Executive Officer	Power, as a lessor, to give the lessee a written notice that complies with subsection 44A(3).	Section 44A(2) <i>Retail Shop Leases Act 1994</i>	Schedule 2 - Limits and Conditions to the Exercising of Powers
Chief Executive Officer	Power, as a lessor, to agree with the prospective secured creditor about the matters listed in subsection 45(2).	Section 45(2) <i>Retail Shop Leases Act 1994</i>	Schedule 2 - Limits and Conditions to the Exercising of Powers
Chief Executive Officer	Power, as a lessor, to give the lessee written notice of the option date.	Section 46(2) <i>Retail Shop Leases Act 1994</i>	Schedule 2 - Limits and Conditions to the Exercising of Powers
Chief Executive Officer	Power, as a lessor, to by written notice to the lessee:- (a) offer the lessee a renewal or extension of the lease on terms, including terms about rent, stated in the notice; or (b) tell the lessee that the lessor does not intend to offer the lessee a renewal or extension of the lease.	Section 46AA(2) <i>Retail Shop Leases Act 1994</i>	Schedule 2 - Limits and Conditions to the Exercising of Powers

REGISTER OF DELEGATIONS - COUNCIL TO CEO***Retail Shop Leases Act 1994***

DELEGATE	DESCRIPTION OF POWER DELEGATED	LEGISLATION	CONDITIONS TO WHICH THE DELEGATION IS SUBJECT
Chief Executive Officer	Power, as a lessor, to revoke an offer made under subsection 46AA(2)(a).	Section 46AA(3) <i>Retail Shop Leases Act 1994</i>	Schedule 2 - Limits and Conditions to the Exercising of Powers
Chief Executive Officer	Power, as a lessee, to, by written notice to the lessor, ask for an extension of the lease.	Section 46AA(4A) <i>Retail Shop Leases Act 1994</i>	Schedule 2 - Limits and Conditions to the Exercising of Powers
Chief Executive Officer	Power, as a lessee, to terminate the lease before the extended period ends by giving written notice.	Section 46AA(5) <i>Retail Shop Leases Act 1994</i>	Schedule 2 - Limits and Conditions to the Exercising of Powers
Chief Executive Officer	Power, as a lessor, to give the lessee a relocation notice.	Section 46D <i>Retail Shop Leases Act 1994</i>	Schedule 2 - Limits and Conditions to the Exercising of Powers
Chief Executive Officer	Power, as a lessee who has received a relocation notice, to give the lessor a written notice terminating the lease.	Section 46E(1) <i>Retail Shop Leases Act 1994</i>	Schedule 2 - Limits and Conditions to the Exercising of Powers
Chief Executive Officer	Power, as a lessor or lessee, to agree on the day the lease terminates.	Section 46E(2)(a) <i>Retail Shop Leases Act 1994</i>	Schedule 2 - Limits and Conditions to the Exercising of Powers
Chief Executive Officer	Power, as a lessor or lessee, to agree on an alternative retail shop.	Section 46E(3) <i>Retail Shop Leases Act 1994</i>	Schedule 2 - Limits and Conditions to the Exercising of Powers
Chief Executive Officer	Power, as a lessor or lessee, to agree on the terms and conditions of an alternative retail shop lease.	Section 46E(3)(a) <i>Retail Shop Leases Act 1994</i>	Schedule 2 - Limits and Conditions to the Exercising of Powers
Chief Executive Officer	Power, as a lessor or lessee, to agree on the lessee's reasonable costs of relocation.	Section 46G(2) <i>Retail Shop Leases Act 1994</i>	Schedule 2 - Limits and Conditions to the Exercising of Powers
Chief Executive Officer	Power, as a lessor, to give a lessor's termination notice.	Section 46I <i>Retail Shop Leases Act 1994</i>	Schedule 2 - Limits and Conditions to the Exercising of Powers
Chief Executive Officer	Power, as a lessee who has received a lessor's termination notice, to give the lessor a lessee's termination notice.	Section 46J <i>Retail Shop Leases Act 1994</i>	Schedule 2 - Limits and Conditions to the Exercising of Powers
Chief Executive Officer	Power, as a lessor or lessee, to agree on reasonable compensation for loss or damage suffered by the lessee.	Section 46K(3)(a) <i>Retail Shop Leases Act 1994</i>	Schedule 2 - Limits and Conditions to the Exercising of Powers
Chief Executive Officer	Power, as a lessor, to give the prospective lessee a copy of the prospective lessor's invoice for expenses for the preparation of the final lease.	Section 48(3)(d) <i>Retail Shop Leases Act 1994</i>	Schedule 2 - Limits and Conditions to the Exercising of Powers
Chief Executive Officer	Power, as a lessee, to give the lessor full particulars of a proposed assignment of the lease and ask the lessor, in writing, to consent to it.	Section 50(1)(b) <i>Retail Shop Leases Act 1994</i>	Schedule 2 - Limits and Conditions to the Exercising of Powers
Chief Executive Officer	Power, as a lessor, to respond to a proposed assignment of the lease by the lessee.	Section 50(1)(c) <i>Retail Shop Leases Act 1994</i>	Schedule 2 - Limits and Conditions to the Exercising of Powers
Chief Executive Officer	Power, as an eligible lessee, to cast a vote in a secret ballot.	Section 52(c) <i>Retail Shop Leases Act 1994</i>	Schedule 2 - Limits and Conditions to the Exercising of Powers

REGISTER OF DELEGATIONS - COUNCIL TO CEO

Retail Shop Leases Act 1994

DELEGATE	DESCRIPTION OF POWER DELEGATED	LEGISLATION	CONDITIONS TO WHICH THE DELEGATION IS SUBJECT
Chief Executive Officer	Power, as a party to a retail tenancy dispute that is within a mediator's jurisdiction under section 97, to lodge the dispute notice with the commissioner and pay the fee.	Section 55 <i>Retail Shop Leases Act 1994</i>	Schedule 2 - Limits and Conditions to the Exercising of Powers
Chief Executive Officer	Power to apply to the commissioner to be joined as a party to a mediation of a retail tenancy dispute and pay the fee.	Section 56A <i>Retail Shop Leases Act 1994</i>	Schedule 2 - Limits and Conditions to the Exercising of Powers
Chief Executive Officer	Power, as a party to a retail tenancy dispute, to represent Council at the mediation conference and conduct Council's case.	Section 57 <i>Retail Shop Leases Act 1994</i>	Schedule 2 - Limits and Conditions to the Exercising of Powers
Chief Executive Officer	Power, as a party to a retail tenancy dispute, to reach an agreement on the solution of the dispute and sign the mediation agreement.	Section 61 <i>Retail Shop Leases Act 1994</i>	Schedule 2 - Limits and Conditions to the Exercising of Powers
Chief Executive Officer	Power, as a party to a retail tenancy dispute, to apply, as provided under the QCAT Act, to QCAT for an order to resolve the dispute	Section 64(1) <i>Retail Shop Leases Act 1994</i>	Schedule 2 - Limits and Conditions to the Exercising of Powers
Chief Executive Officer	Power to, by written notice given to the commissioner, withdraw a dispute notice lodged for a retail tenancy dispute	Section 91(1) <i>Retail Shop Leases Act 1994</i>	Schedule 2 - Limits and Conditions to the Exercising of Powers
Chief Executive Officer	Power, as a party to the dispute resolution process, to agree to the mediator or former tribunal member disclosing information coming to the knowledge of the mediator or member during the dispute resolution process or the hearing	Section 113(2)(a) <i>Retail Shop Leases Act 1994</i>	Schedule 2 - Limits and Conditions to the Exercising of Powers

REGISTER OF DELEGATIONS - COUNCIL TO CEO

Retail Shop Leases Regulation 2016

DELEGATE	DESCRIPTION OF POWER DELEGATED	LEGISLATION	CONDITIONS TO WHICH THE DELEGATION IS SUBJECT
Chief Executive Officer	Power, as a party who receives a notice under the Act, section 56(1)(b)(ii), to ask the mediator in writing to change the mediation conference date	Section 9A(2) <i>Retail Shop Leases Regulation 2016</i>	Schedule 2 - Limits and Conditions to the Exercising of Powers
Chief Executive Officer	Power, as a party who receives a notice under section 9A(1), to ask the mediator in writing to mediate related disputes together at the mediation conference.	Section 9B(1) <i>Retail Shop Leases Regulation 2016</i>	Schedule 2 - Limits and Conditions to the Exercising of Powers
Chief Executive Officer	Power, as a party to a related dispute, to agree to the mediator mediating the related disputes together at the mediation conference.	Section 9B(2) <i>Retail Shop Leases Regulation 2016</i>	Schedule 2 - Limits and Conditions to the Exercising of Powers
Chief Executive Officer	Power, as a party to a dispute, to agree with the mediator to the mediation being held using technology.	Section 9C <i>Retail Shop Leases Regulation 2016</i>	Schedule 2 - Limits and Conditions to the Exercising of Powers

REGISTER OF DELEGATIONS - COUNCIL TO CEO***Right to Information Act 2009***

DELEGATE	DESCRIPTION OF POWER DELEGATED	LEGISLATION	CONDITIONS TO WHICH THE DELEGATION IS SUBJECT
Chief Executive Officer	Power to publish a publication scheme.	Section 21 <i>Right to Information Act 2009</i>	Schedule 2 - Limits and Conditions to the Exercising of Powers
Chief Executive Officer	Power to disclose information under a publication scheme, without limiting another way Council may disclose information.	Section 22 <i>Right to Information Act 2009</i>	Schedule 2 - Limits and Conditions to the Exercising of Powers
Chief Executive Officer	Power to refund an application fee if no application fee is payable for the application under subsection 24(5).	Section 24(6) <i>Right to Information Act 2009</i>	Schedule 2 - Limits and Conditions to the Exercising of Powers
Chief Executive Officer	Power to give access to a document created after the application is received but before notice is given under section 54.	Section 27(2) <i>Right to Information Act 2009</i>	Schedule 2 - Limits and Conditions to the Exercising of Powers
Chief Executive Officer	Power to search for a document from a backup system if Council considers the search appropriate.	Section 29(2) <i>Right to Information Act 2009</i>	Schedule 2 - Limits and Conditions to the Exercising of Powers
Chief Executive Officer	Power to appoint an appropriately qualified healthcare professional to make a healthcare decision in relation to an access application.	Section 30(5)(b) <i>Right to Information Act 2009</i>	Schedule 2 - Limits and Conditions to the Exercising of Powers
Chief Executive Officer	Power, as an agency, to participate in an external review.	Section 89(1) <i>Right to Information Act 2009</i>	Schedule 2 - Limits and Conditions to the Exercising of Powers
Chief Executive Officer	Power to apply to the information commissioner to participate in an external review if Council is affected by the decision the subject of the external review.	Section 89(2) <i>Right to Information Act 2009</i>	Schedule 2 - Limits and Conditions to the Exercising of Powers
Chief Executive Officer	Power to apply to the information commissioner to allow Council further time to deal with the access or amendment application which has become the subject of an application for an external review concerning a deemed decision in relation to an access application.	Section 93(1) <i>Right to Information Act 2009</i>	Schedule 2 - Limits and Conditions to the Exercising of Powers
Chief Executive Officer	Power to comply with a reasonable request from the Commissioner for further assistance with an external review.	Section 96(1) <i>Right to Information Act 2009</i>	Schedule 2 - Limits and Conditions to the Exercising of Powers
Chief Executive Officer	Power to make oral or written submissions to the Commissioner in an external review.	Section 97(2)(b) <i>Right to Information Act 2009</i>	Schedule 2 - Limits and Conditions to the Exercising of Powers
Chief Executive Officer	Power to seek the approval of the Commissioner for Council to be represented by another person in an external review and to appoint the representative.	Section 97(3) <i>Right to Information Act 2009</i>	Schedule 2 - Limits and Conditions to the Exercising of Powers
Chief Executive Officer	Power to respond to a preliminary inquiry from the Commissioner.	Section 98 <i>Right to Information Act 2009</i>	Schedule 2 - Limits and Conditions to the Exercising of Powers
Chief Executive Officer	Power to give the applicant for external review and the commissioner an additional statement containing further and better particulars of the reasons for the decision.	Section 99(2) <i>Right to Information Act 2009</i>	Schedule 2 - Limits and Conditions to the Exercising of Powers

REGISTER OF DELEGATIONS - COUNCIL TO CEO***Right to Information Act 2009***

DELEGATE	DESCRIPTION OF POWER DELEGATED	LEGISLATION	CONDITIONS TO WHICH THE DELEGATION IS SUBJECT
Chief Executive Officer	Power to give the commissioner full and free access at all reasonable times to the documents of the agency, including documents protected by legal professional privilege.	Section 100 <i>Right to Information Act 2009</i>	Schedule 2 - Limits and Conditions to the Exercising of Powers
Chief Executive Officer	Power to give the commissioner a written transcript of the words recorded or contained in a document and a written document created using equipment that is usually available to Council for retrieving or collating stored information.	Sections 101(2) and (3) <i>Right to Information Act 2009</i>	Schedule 2 - Limits and Conditions to the Exercising of Powers
Chief Executive Officer	Power to conduct a particular search, or searches, for a document when required to by the commissioner.	Section 102 <i>Right to Information Act 2009</i>	Schedule 2 - Limits and Conditions to the Exercising of Powers
Chief Executive Officer	Power to comply with a notice issued by the commissioner pursuant to this section.	Section 103 <i>Right to Information Act 2009</i>	Schedule 2 - Limits and Conditions to the Exercising of Powers
Chief Executive Officer	Power to provide the commissioner with the views of the relevant third party.	Section 107A(2)(a) <i>Right to Information Act 2009</i>	Schedule 2 - Limits and Conditions to the Exercising of Powers
Chief Executive Officer	Power, as a participant in an external review, to apply to the information commissioner to correct an error in a written decision of the commissioner.	Section 111(2) <i>Right to Information Act 2009</i>	Schedule 2 - Limits and Conditions to the Exercising of Powers
Chief Executive Officer	Power, as an agency, to apply to the information commissioner for the declaration of an applicant as a vexatious applicant.	Section 114(1) <i>Right to Information Act 2009</i>	Schedule 2 - Limits and Conditions to the Exercising of Powers
Chief Executive Officer	Power, as a participant in an external review, to make a request to the information commissioner to refer a question of law arising on an external review to the Queensland Civil and Administrative Tribunal.	Section 118 (1) <i>Right to Information Act 2009</i>	Schedule 2 - Limits and Conditions to the Exercising of Powers
Chief Executive Officer	Power, as a participant in an external review, to appeal to the appeal tribunal against a decision of the information commissioner on the external review.	Section 119 <i>Right to Information Act 2009</i>	Schedule 2 - Limits and Conditions to the Exercising of Powers
Chief Executive Officer	Power, as an agency, to give the information commissioner the information prescribed by regulation about the operation of this Act in relation to the agency during that year.	Section 185 <i>Right to Information Act 2009</i>	Schedule 2 - Limits and Conditions to the Exercising of Powers
Chief Executive Officer	Power to make an application to the information commissioner to extend the 10 year period during which disclosure of certain information cannot be made.	Schedule 4, Part 4, section 1(3) <i>Right to Information Act 2009</i>	Schedule 2 - Limits and Conditions to the Exercising of Powers

REGISTER OF DELEGATIONS - COUNCIL TO CEO***River Improvement Trust Act 1940***

ELEGATE	DESCRIPTION OF POWER DELEGATED	LEGISLATION	CONDITIONS TO WHICH THE DELEGATION IS SUBJECT
Chief Executive Officer	Power to, either singly or jointly, apply to the Minister for the establishment, change or abolition of a river improvement trust area.	Section 3(3) <i>River Improvement Trust Act 1940</i>	Schedule 2 - Limits and Conditions to the Exercising of Powers
Chief Executive Officer	Power to appoint a councillor to a river improvement trust.	Sections 5(1)(a), 5(1A)(a) and 5(2) <i>River Improvement Trust Act 1940</i>	Schedule 2 - Limits and Conditions to the Exercising of Powers
Chief Executive Officer	Power to decide the term of appointment for a councillor appointed pursuant to subsection (1)(a) or (2).	Section 5(3) <i>River Improvement Trust Act 1940</i>	Schedule 2 - Limits and Conditions to the Exercising of Powers
Chief Executive Officer	Power to appoint a councillor to a river improvement trust where the office becomes vacant.	Section 5A(1) <i>River Improvement Trust Act 1940</i>	Schedule 2 - Limits and Conditions to the Exercising of Powers
Chief Executive Officer	Power to comply with a notice from the Minister requiring Council to appoint a councillor to a vacant office.	Section 5A(2) <i>River Improvement Trust Act 1940</i>	Schedule 2 - Limits and Conditions to the Exercising of Powers
Chief Executive Officer	Power to give the Minister the local government's views on the recommendation of an appointment to the Governor in Council.	Section 5A(5B) <i>River Improvement Trust Act 1940</i>	Schedule 2 - Limits and Conditions to the Exercising of Powers
Chief Executive Officer	Power to remove a person from office as a member of a trust.	Section 5K <i>River Improvement Trust Act 1940</i>	Schedule 2 - Limits and Conditions to the Exercising of Powers
Chief Executive Officer	Power to consent for the trust to appoint the chief executive officer to be its secretary.	Section 6(1A) <i>River Improvement Trust Act 1940</i>	Schedule 2 - Limits and Conditions to the Exercising of Powers
Chief Executive Officer	Power to enter into a written arrangement with a trust to use the accounts and the accounting systems of Council.	Section 12A <i>River Improvement Trust Act 1940</i>	Schedule 2 - Limits and Conditions to the Exercising of Powers
Chief Executive Officer	Power to pay to the trust the amount of revenue estimated by the trust in the budget adopted by it for such year.	Section 14A(1A) <i>River Improvement Trust Act 1940</i>	Schedule 2 - Limits and Conditions to the Exercising of Powers
Chief Executive Officer	Power to negotiate and agree for each financial year the amount to contribute to the trust and to pay the amount to the trust.	Section 14A(1B) <i>River Improvement Trust Act 1940</i>	Schedule 2 - Limits and Conditions to the Exercising of Powers

REGISTER OF DELEGATIONS - COUNCIL TO CEO

Safety in Recreational Water Activities Act 2011

DELEGATE	DESCRIPTION OF POWER DELEGATED	LEGISLATION	CONDITIONS TO WHICH THE DELEGATION IS SUBJECT
Chief Executive Officer	Power, as a person who conducts a business or undertaking that provides recreational water activities, to ensure that the regulator is notified immediately after becoming aware that a notifiable incident arising out of the conduct of the business has occurred.	Section 29 <i>Safety in Recreational Water Activities Act 2011</i>	Schedule 2 - Limits and Conditions to the Exercising of Powers
Chief Executive Officer	Power, as a person conducting a business or undertaking that provides recreational water activities, to keep a record of each notifiable incident for at least 5 years from the day that notice of the incident is given to the regulator.	Section 29(7) <i>Safety in Recreational Water Activities Act 2011</i>	Schedule 2 - Limits and Conditions to the Exercising of Powers
Chief Executive Officer	Power as a person with management or control of a place at which a notifiable incident has occurred, to ensure, so far as is reasonably practicable, that the site where the incident occurred is not disturbed until an inspector arrives or otherwise directs.	Section 30 <i>Safety in Recreational Water Activities Act 2011</i>	Schedule 2 - Limits and Conditions to the Exercising of Powers

REGISTER OF DELEGATIONS - COUNCIL TO CEO***Security of Critical Infrastructure Act 2018 (Cth)***

DELEGATE	DESCRIPTION OF POWER DELEGATED	LEGISLATION	CONDITIONS TO WHICH THE DELEGATION IS SUBJECT
Chief Executive Officer	Power to make submissions to the Minister about the draft rules or amendments to be made for the purposes of section 18A.	Section 18AA(2)(a)(ii) <i>Security of Critical Infrastructure Act 2018 (Cth)</i>	Schedule 2 - Limits and Conditions to the Exercising of Powers
Chief Executive Officer	Power, as a reporting entity for a critical infrastructure asset, to give the Secretary:- (a) the operational information in relation to the asset (b) the interest and control information in relation to the entity and the asset.	Section 23(2) <i>Security of Critical Infrastructure Act 2018 (Cth)</i>	Schedule 2 - Limits and Conditions to the Exercising of Powers
Chief Executive Officer	Power, as a reporting entity for a critical infrastructure asset, to give the Secretary information in relation to a notifiable event.	Section 24(2) <i>Security of Critical Infrastructure Act 2018 (Cth)</i>	Schedule 2 - Limits and Conditions to the Exercising of Powers
Chief Executive Officer	Power to make submissions to the Minister about the draft rules or amendments to be made for the purposes of section 30AB.	Section 30ABA(2)(a)(ii) <i>Security of Critical Infrastructure Act 2018 (Cth)</i>	Schedule 2 - Limits and Conditions to the Exercising of Powers
Chief Executive Officer	Power, as a responsible entity for one or more critical infrastructure assets, to adopt and maintain a critical infrastructure risk management program that applies to the entity.	Section 30AC <i>Security of Critical Infrastructure Act 2018 (Cth)</i>	Schedule 2 - Limits and Conditions to the Exercising of Powers
Chief Executive Officer	Power, as a responsible entity for one or more critical infrastructure assets, to comply with a critical infrastructure risk management program.	Section 30AD <i>Security of Critical Infrastructure Act 2018 (Cth)</i>	Schedule 2 - Limits and Conditions to the Exercising of Powers
Chief Executive Officer	Power, as a responsible entity for one or more critical infrastructure assets, to review a critical infrastructure risk management program.	Section 30AE <i>Security of Critical Infrastructure Act 2018 (Cth)</i>	Schedule 2 - Limits and Conditions to the Exercising of Powers
Chief Executive Officer	Power, as a responsible entity for one or more critical infrastructure assets, to update a critical infrastructure risk management program.	Section 30AF <i>Security of Critical Infrastructure Act 2018 (Cth)</i>	Schedule 2 - Limits and Conditions to the Exercising of Powers
Chief Executive Officer	Power, as a responsible entity for one or more critical infrastructure assets that has a critical infrastructure risk management program that applies to the entity, to give an annual report to the entity prescribed in section 30AG(2).	Section 30AG(2) <i>Security of Critical Infrastructure Act 2018 (Cth)</i>	Schedule 2 - Limits and Conditions to the Exercising of Powers
Chief Executive Officer	Power, as a responsible entity for one or more critical infrastructure assets, to comply with a direction given by a relevant official under subsection 30AI(1).	Section 30AI(2) <i>Security of Critical Infrastructure Act 2018 (Cth)</i>	Schedule 2 - Limits and Conditions to the Exercising of Powers

REGISTER OF DELEGATIONS - COUNCIL TO CEO***Security of Critical Infrastructure Act 2018 (Cth)***

DELEGATE	DESCRIPTION OF POWER DELEGATED	LEGISLATION	CONDITIONS TO WHICH THE DELEGATION IS SUBJECT
Chief Executive Officer	Power, as a responsible entity for one or more critical infrastructure assets who has received a written notice under subsection 30AI(6), to make written submissions to the relevant official.	Section 30AI(7)(a) <i>Security of Critical Infrastructure Act 2018</i> (Cth)	Schedule 2 - Limits and Conditions to the Exercising of Powers
Chief Executive Officer	Power to make submissions to the Minister about the draft rules or amendments to be made for the purposes of section 30AH or AK.	Section 30AL(2)(a)(ii) <i>Security of Critical Infrastructure Act 2018</i> (Cth)	Schedule 2 - Limits and Conditions to the Exercising of Powers
Chief Executive Officer	Power to make submissions to the Secretary about the rules or amendments.	Section 30AM(3)(a)(ii) <i>Security of Critical Infrastructure Act 2018</i> (Cth)	Schedule 2 - Limits and Conditions to the Exercising of Powers
Chief Executive Officer	Power to make submissions to the Minister about the draft rules or amendments to be made for the purposes of subsection 30ANA(2)(f).	Section 30ANB(2)(a)(ii) <i>Security of Critical Infrastructure Act 2018</i> (Cth)	Schedule 2 - Limits and Conditions to the Exercising of Powers
Chief Executive Officer	Power, as a responsible entity for one or more critical infrastructure assets that are covered by subsection 30AB(4), (5) or (6), to give an annual report to the entity prescribed in section 30AQ(2).	Section 30AQ(2) <i>Security of Critical Infrastructure Act 2018</i> (Cth)	Schedule 2 - Limits and Conditions to the Exercising of Powers
Chief Executive Officer	Power to make submissions to the Minister about the draft rules or amendments to be made for the purposes of subsection 30BB.	Section 30BBA(2)(a)(ii) <i>Security of Critical Infrastructure Act 2018</i> (Cth)	Schedule 2 - Limits and Conditions to the Exercising of Powers
Chief Executive Officer	Power, in the circumstances set out in subsection 30BC(1), to give the relevant Commonwealth body a report about the cyber security incident.	Section 30BC <i>Security of Critical Infrastructure Act 2018</i> (Cth)	Schedule 2 - Limits and Conditions to the Exercising of Powers
Chief Executive Officer	Power, in the circumstances set out in subsection 30BD(1), to give the relevant Commonwealth body a report about the cyber security incident.	Section 30BD <i>Security of Critical Infrastructure Act 2018</i> (Cth)	Schedule 2 - Limits and Conditions to the Exercising of Powers
Chief Executive Officer	Power to make submissions to the Minister about the draft rules or amendments to be made for the purposes of subsection 30BEA(b).	Section 30BEB(2)(b) <i>Security of Critical Infrastructure Act 2018</i> (Cth)	Schedule 2 - Limits and Conditions to the Exercising of Powers
Chief Executive Officer	Power, as a responsible entity for a system of national significance, to consult with the Secretary about the giving of a notice pursuant to subsection 30CB(1).	Section 30CB(5)(a) <i>Security of Critical Infrastructure Act 2018</i> (Cth)	Schedule 2 - Limits and Conditions to the Exercising of Powers

REGISTER OF DELEGATIONS - COUNCIL TO CEO***Security of Critical Infrastructure Act 2018 (Cth)***

DELEGATE	DESCRIPTION OF POWER DELEGATED	LEGISLATION	CONDITIONS TO WHICH THE DELEGATION IS SUBJECT
Chief Executive Officer	Power, as a responsible entity for a system of national significance in the circumstances set out in subsection 30CD(b), to adopt and maintain an incident response plan that applies to the system and cyber security incidents.	Section 30CD <i>Security of Critical Infrastructure Act 2018</i> (Cth)	Schedule 2 - Limits and Conditions to the Exercising of Powers
Chief Executive Officer	Power, as a responsible entity for a system of national significance that has adopted an incident response plan that applies to the entity, to comply with the plan.	Section 30CE <i>Security of Critical Infrastructure Act 2018</i> (Cth)	Schedule 2 - Limits and Conditions to the Exercising of Powers
Chief Executive Officer	Power, as a responsible entity for a system of national significance that has adopted an incident response plan that applies to the entity, to review the plan.	Section 30CF <i>Security of Critical Infrastructure Act 2018</i> (Cth)	Schedule 2 - Limits and Conditions to the Exercising of Powers
Chief Executive Officer	Power, as a responsible entity for a system of national significance that has adopted an incident response plan that applies to the entity, to update the plan.	Section 30CG <i>Security of Critical Infrastructure Act 2018</i> (Cth)	Schedule 2 - Limits and Conditions to the Exercising of Powers
Chief Executive Officer	Power, as a responsible entity for a system of national significance that has adopted an incident response plan that applies to the entity, to give a copy of the plan, or the varied plan, to the Secretary.	Section 30CH <i>Security of Critical Infrastructure Act 2018</i> (Cth)	Schedule 2 - Limits and Conditions to the Exercising of Powers
Chief Executive Officer	Power to consult with the Secretary about a proposed requirement to undertake a cyber security exercise.	Section 30CM(6)(a) <i>Security of Critical Infrastructure Act 2018</i> (Cth)	Schedule 2 - Limits and Conditions to the Exercising of Powers
Chief Executive Officer	Power to comply with a notice given under section 30CM.	Section 30CP <i>Security of Critical Infrastructure Act 2018</i> (Cth)	Schedule 2 - Limits and Conditions to the Exercising of Powers
Chief Executive Officer	Power to, in the circumstances listed in subsection 30CQ(1):- (a) prepare an evaluation report relating to the cyber security exercise; and (b) give a copy to the Secretary.	Section 30CQ(1) <i>Security of Critical Infrastructure Act 2018</i> (Cth)	Schedule 2 - Limits and Conditions to the Exercising of Powers
Chief Executive Officer	Power to consult with the Secretary about a proposed notice under section 30CR.	Section 30CR(4)(a) <i>Security of Critical Infrastructure Act 2018</i> (Cth)	Schedule 2 - Limits and Conditions to the Exercising of Powers
Chief Executive Officer	Power to comply with a requirement given under subsection 30CR(2).	Section 30CR <i>Security of Critical Infrastructure Act 2018</i> (Cth)	Schedule 2 - Limits and Conditions to the Exercising of Powers

REGISTER OF DELEGATIONS - COUNCIL TO CEO***Security of Critical Infrastructure Act 2018 (Cth)***

DELEGATE	DESCRIPTION OF POWER DELEGATED	LEGISLATION	CONDITIONS TO WHICH THE DELEGATION IS SUBJECT
Chief Executive Officer	Power to consult with the Secretary about a proposed notice under section 30CU.	Section 30CU(4)(a) <i>Security of Critical Infrastructure Act 2018 (Cth)</i>	Schedule 2 - Limits and Conditions to the Exercising of Powers
Chief Executive Officer	Power to comply with a requirement given under subsection 30CU.	Section 30CV <i>Security of Critical Infrastructure Act 2018 (Cth)</i>	Schedule 2 - Limits and Conditions to the Exercising of Powers
Chief Executive Officer	Power to consult with the Secretary about a proposal to make a written request to have a designated officer undertake a vulnerability assessment under section 30CW.	Section 30CW(4)(a) <i>Security of Critical Infrastructure Act 2018 (Cth)</i>	Schedule 2 - Limits and Conditions to the Exercising of Powers
Chief Executive Officer	Power to comply with a notice given under subsection 30CW(5).	Section 30CX <i>Security of Critical Infrastructure Act 2018 (Cth)</i>	Schedule 2 - Limits and Conditions to the Exercising of Powers
Chief Executive Officer	Power to, in the circumstances listed in subsection 30CZ(1):- (a) prepare a vulnerability assessment report relating to the assessment; and (b) give a copy to the Secretary.	Section 30CZ(1) <i>Security of Critical Infrastructure Act 2018 (Cth)</i>	Schedule 2 - Limits and Conditions to the Exercising of Powers
Chief Executive Officer	Power, as the relevant entity or a responsible entity for the system of national significance to, consult with the Secretary about a proposed:- (a) system information periodic reporting notice; or (b) system information event-based reporting notice.	Section 30DD <i>Security of Critical Infrastructure Act 2018 (Cth)</i>	Schedule 2 - Limits and Conditions to the Exercising of Powers
Chief Executive Officer	Power, as the recipient of a system information periodic reporting notice or a system information event-based reporting notice, to comply with the notice.	Section 30DF <i>Security of Critical Infrastructure Act 2018 (Cth)</i>	Schedule 2 - Limits and Conditions to the Exercising of Powers
Chief Executive Officer	Power, as the relevant entity or a responsible entity for the system of national significance, to consult with the Secretary about a proposed system information software notice.	Section 30DK <i>Security of Critical Infrastructure Act 2018 (Cth)</i>	Schedule 2 - Limits and Conditions to the Exercising of Powers
Chief Executive Officer	Power, as the recipient of a system information software notice, to comply with the notice.	Section 30DM <i>Security of Critical Infrastructure Act 2018 (Cth)</i>	Schedule 2 - Limits and Conditions to the Exercising of Powers
Chief Executive Officer	Power, as the recipient of a direction given by the Minister under subsection 32(2), to comply with the direction.	Section 34 <i>Security of Critical Infrastructure Act 2018 (Cth)</i>	Schedule 2 - Limits and Conditions to the Exercising of Powers
Chief Executive Officer	Power, as a specified entity, to make submissions to the Minister about a proposed authorisation under subsection 35AB(2)(c) or (d).	Section 35AD(1) <i>Security of Critical Infrastructure Act 2018 (Cth)</i>	Schedule 2 - Limits and Conditions to the Exercising of Powers

REGISTER OF DELEGATIONS - COUNCIL TO CEO***Security of Critical Infrastructure Act 2018 (Cth)***

DELEGATE	DESCRIPTION OF POWER DELEGATED	LEGISLATION	CONDITIONS TO WHICH THE DELEGATION IS SUBJECT
Chief Executive Officer	Power, as an entity prescribed in subsections 35AD(2)(a) or (b), to make submissions to the Minister about a proposed authorisation under subsection 35AB(2)(e) or (f).	Section 35AD(2) <i>Security of Critical Infrastructure Act 2018 (Cth)</i>	Schedule 2 - Limits and Conditions to the Exercising of Powers
Chief Executive Officer	Power, as an entity prescribed in subsection 35AK(2), to consult with the Secretary about a proposed direction under subsection 35AK(2).	Section 35AK(6) <i>Security of Critical Infrastructure Act 2018 (Cth)</i>	Schedule 2 - Limits and Conditions to the Exercising of Powers
Chief Executive Officer	Power, as the recipient of a direction given by the Secretary under section 35AK, to comply with the direction.	Section 35AM <i>Security of Critical Infrastructure Act 2018 (Cth)</i>	Schedule 2 - Limits and Conditions to the Exercising of Powers
Chief Executive Officer	Power, as the recipient of a direction given by the Secretary under section 35AQ, to comply with the direction.	Section 35AT <i>Security of Critical Infrastructure Act 2018 (Cth)</i>	Schedule 2 - Limits and Conditions to the Exercising of Powers
Chief Executive Officer	Power, as the recipient of a requirement under subsection 35BB(1), to comply with the requirement.	Section 35BB <i>Security of Critical Infrastructure Act 2018 (Cth)</i>	Schedule 2 - Limits and Conditions to the Exercising of Powers
Chief Executive Officer	Power, as the recipient of a notice under subsection 37(2), to comply with the notice.	Section 37 <i>Security of Critical Infrastructure Act 2018 (Cth)</i>	Schedule 2 - Limits and Conditions to the Exercising of Powers
Chief Executive Officer	Power, as an entity, to make a record of, use or disclose protected information for the purposes contained in section 41.	Section 41 <i>Security of Critical Infrastructure Act 2018 (Cth)</i>	Schedule 2 - Limits and Conditions to the Exercising of Powers
Chief Executive Officer	Power, as a relevant entity for a critical infrastructure asset, to make a record of, use or disclose protected information for the purposes contained in section 42AA.	Section 42AA <i>Security of Critical Infrastructure Act 2018 (Cth)</i>	Schedule 2 - Limits and Conditions to the Exercising of Powers
Chief Executive Officer	Power, as an entity to whom the protected information relates, to disclose the protected information pursuant to one or more of the powers contained in section 43E.	Section 43E <i>Security of Critical Infrastructure Act 2018 (Cth)</i>	Schedule 2 - Limits and Conditions to the Exercising of Powers
Chief Executive Officer	Power, as an entity for a critical infrastructure asset, to make a record of, use or disclose protected information for the purposes contained in section 43F.	Section 43F <i>Security of Critical Infrastructure Act 2018 (Cth)</i>	Schedule 2 - Limits and Conditions to the Exercising of Powers
Chief Executive Officer	Power, as an entity, to make a record of, use or disclose protected information for the purposes contained in section 44.	Section 44 <i>Security of Critical Infrastructure Act 2018 (Cth)</i>	Schedule 2 - Limits and Conditions to the Exercising of Powers
Chief Executive Officer	Power, as a responsible entity for an asset, to make submissions to the Minister about a proposed declaration under section 51.	Section 51A(1)(b) <i>Security of Critical Infrastructure Act 2018 (Cth)</i>	Schedule 2 - Limits and Conditions to the Exercising of Powers

REGISTER OF DELEGATIONS - COUNCIL TO CEO

Security of Critical Infrastructure Act 2018 (Cth)

DELEGATE	DESCRIPTION OF POWER DELEGATED	LEGISLATION	CONDITIONS TO WHICH THE DELEGATION IS SUBJECT
Chief Executive Officer	Power, as a first entity in the circumstances listed in subsection 52(1), to notify the Secretary of the information listed in subsection 52(2).	Section 52(2) <i>Security of Critical Infrastructure Act 2018 (Cth)</i>	Schedule 2 - Limits and Conditions to the Exercising of Powers
Chief Executive Officer	Power, as a responsible entity for an asset, to make submissions to the Minister about a proposed declaration under section 52B.	Section 52C(1)(b) <i>Security of Critical Infrastructure Act 2018 (Cth)</i>	Schedule 2 - Limits and Conditions to the Exercising of Powers
Chief Executive Officer	Power, as the responsible entity for an asset declared under subsection 52B(1), to notify the Secretary of cessation.	Section 52D <i>Security of Critical Infrastructure Act 2018 (Cth)</i>	Schedule 2 - Limits and Conditions to the Exercising of Powers
Chief Executive Officer	Power, as the responsible entity for an asset declared under subsection 52B(1) to be a system of national significance, to by written notice request the Secretary to review whether the asset is of national significance.	Section 52E(2) <i>Security of Critical Infrastructure Act 2018 (Cth)</i>	Schedule 2 - Limits and Conditions to the Exercising of Powers
Chief Executive Officer	Power, as the responsible entity for an asset declared under subsection 52B(1) to be a system of national significance, to consult with the Secretary about the review.	Section 52E(4) <i>Security of Critical Infrastructure Act 2018 (Cth)</i>	Schedule 2 - Limits and Conditions to the Exercising of Powers
Chief Executive Officer	Power, as an entity in the circumstances listed in subsection 60AA(1), to institute proceedings for the recovery of compensation from the Commonwealth.	Section 60AA(2) <i>Security of Critical Infrastructure Act 2018 (Cth)</i>	Schedule 2 - Limits and Conditions to the Exercising of Powers

REGISTER OF DELEGATIONS - COUNCIL TO CEO

Sex Discrimination Act 1984

DELEGATE	DESCRIPTION OF POWER DELEGATED	LEGISLATION	CONDITIONS TO WHICH THE DELEGATION IS SUBJECT
Chief Executive Officer	Power to take special measures for the purpose of achieving substantive equality in accordance with subsection 7D(1).	Section 7D(1) <i>Sex Discrimination Act 1984</i>	Schedule 2 - Limits and Conditions to the Exercising of Powers
Chief Executive Officer	Power to apply to the Commission for the grant of an exemption from the operation of Division 1 or 2 of the Act.	Section 44(1) <i>Sex Discrimination Act 1984</i>	Schedule 2 - Limits and Conditions to the Exercising of Powers
Chief Executive Officer	Power to apply to the Commission for the grant of a further exemption under subsection 44(1) from the operation of Division 1 or 2 of the Act.	Section 44(2) <i>Sex Discrimination Act 1984</i>	Schedule 2 - Limits and Conditions to the Exercising of Powers
Chief Executive Officer	Power as an employer to take reasonable and proportionate measures to eliminate conduct described in subsection 47C(1)(a) and (b).	Section 47C(1) <i>Sex Discrimination Act 1984</i>	Schedule 2 - Limits and Conditions to the Exercising of Powers

REGISTER OF DELEGATIONS - COUNCIL TO CEO***Soil Conservation Act 1986***

DELEGATE	DESCRIPTION OF POWER DELEGATED	LEGISLATION	CONDITIONS TO WHICH THE DELEGATION IS SUBJECT
Chief Executive Officer	Power as an occupier or owner of land to agree to the chief executive conducting experiments and demonstrations pertaining to soil conservation on the land.	Section 8(1)(a) <i>Soil Conservation Act 1986</i>	Schedule 2 - Limits and Conditions to the Exercising of Powers
Chief Executive Officer	Power as an owner of land to make application to the chief executive for approval of a property plan for soil conservation for an area of land.	Section 10(1) <i>Soil Conservation Act 1986</i>	Schedule 2 - Limits and Conditions to the Exercising of Powers
Chief Executive Officer	Power as an owner of land to advise the chief executive that there is no objection to the property plan.	Section 10(5) <i>Soil Conservation Act 1986</i>	Schedule 2 - Limits and Conditions to the Exercising of Powers
Chief Executive Officer	Power to comply with a run-off coordination notice.	Section 11(3) <i>Soil Conservation Act 1986</i>	Schedule 2 - Limits and Conditions to the Exercising of Powers
Chief Executive Officer	Power as an owner of subject or affected land to apply to the chief executive for amendment to an approved property plan.	Section 12(1) <i>Soil Conservation Act 1986</i>	Schedule 2 - Limits and Conditions to the Exercising of Powers
Chief Executive Officer	Power as an owner of land to agree to the revocation of the approved property plan.	Section 13(2) <i>Soil Conservation Act 1986</i>	Schedule 2 - Limits and Conditions to the Exercising of Powers
Chief Executive Officer	Power as an owner of land to advise that chief executive at there is no objection to the revocation of the approved property plan.	Section 13(3) <i>Soil Conservation Act 1986</i>	Schedule 2 - Limits and Conditions to the Exercising of Powers
Chief Executive Officer	Power as an owner or occupier within a project area to comply with a soil conservation order.	Section 17(3) <i>Soil Conservation Act 1986</i>	Schedule 2 - Limits and Conditions to the Exercising of Powers
Chief Executive Officer	Power as a statutory authority to enter into an agreement with the chief executive for:- (a) the sharing of the cost of construction or maintenance of the works; and (b) the acceptance by the statutory authority of the responsibility for the construction or maintenance of the works.	Section 18(1) <i>Soil Conservation Act 1986</i>	Schedule 2 - Limits and Conditions to the Exercising of Powers
Chief Executive Officer	Power as an owner of land to request amendment to the approved project plan.	Section 19(1) <i>Soil Conservation Act 1986</i>	Schedule 2 - Limits and Conditions to the Exercising of Powers
Chief Executive Officer	Power as an owner of land to request that the approved project plan be revoked.	Section 20(1) <i>Soil Conservation Act 1986</i>	Schedule 2 - Limits and Conditions to the Exercising of Powers

REGISTER OF DELEGATIONS - COUNCIL TO CEO

Soil Conservation Act 1986

DELEGATE	DESCRIPTION OF POWER DELEGATED	LEGISLATION	CONDITIONS TO WHICH THE DELEGATION IS SUBJECT
Chief Executive Officer	Power to lodge an objection pursuant to the provisions of the Act, lodge an alternative plan or suggest an alternative course of action.	Section 21(1) and (2) <i>Soil Conservation Act 1986</i>	Schedule 2 - Limits and Conditions to the Exercising of Powers
Chief Executive Officer	Power to apply to the chief executive for an extension of time in which to lodge an alternative plan or suggest an alternative course of action	Section 21(3) <i>Soil Conservation Act 1986</i>	Schedule 2 - Limits and Conditions to the Exercising of Powers
Chief Executive Officer	Power to appeal a determination by the chief executive to the Land Court.	Section 22(1) <i>Soil Conservation Act 1986</i>	Schedule 2 - Limits and Conditions to the Exercising of Powers
Chief Executive Officer	Power as an owner to enter into a cost-sharing arrangement with respect to the cost of works to be undertaken to ensure the successful implementation of an approved plan.	Section 24 <i>Soil Conservation Act 1986</i>	Schedule 2 - Limits and Conditions to the Exercising of Powers
Chief Executive Officer	Power to apply to the chief executive for compensation.	Section 30(1) <i>Soil Conservation Act 1986</i>	Schedule 2 - Limits and Conditions to the Exercising of Powers
Chief Executive Officer	Power to refer the claim for compensation to the Land Court.	Section 30(2) <i>Soil Conservation Act 1986</i>	Schedule 2 - Limits and Conditions to the Exercising of Powers

REGISTER OF DELEGATIONS - COUNCIL TO CEO

State Emergency Service Act 2024

DELEGATE	DESCRIPTION OF POWER DELEGATED	LEGISLATION	CONDITIONS TO WHICH THE DELEGATION IS SUBJECT
Chief Executive Officer	Power to enter into an agreement with the commissioner about: 1. the responsibilities of the commissioner and Council in relation to the SES in Council's local government area; or 2. the performance of SES functions by Council employees.	Section 11 <i>State Emergency Service Act 2024</i>	Schedule 2 - Limits and Conditions to the Exercising of Powers
Chief Executive Officer	Power, in a circumstance identified in subsection (1), to agree to the establishment of an SES unit for Council's local government area.	Section 23(1)(b) <i>State Emergency Service Act 2024</i>	Schedule 2 - Limits and Conditions to the Exercising of Powers
Chief Executive Officer	Power, as an entity that the commissioner considers represents the local community for the local government area, to consult with the commissioner before the establishment of an SES unit for Council's local government area.	Section 23(3) <i>State Emergency Service Act 2024</i>	Schedule 2 - Limits and Conditions to the Exercising of Powers
Chief Executive Officer	Power, in a circumstance identified in subsection (3), to nominate an SES member for appointment as the local controller for an SES unit for Council's local government area.	Section 24(3)(a) <i>State Emergency Service Act 2024</i>	Schedule 2 - Limits and Conditions to the Exercising of Powers

REGISTER OF DELEGATIONS - COUNCIL TO CEO***State Penalties Enforcement Act 1999***

DELEGATE	DESCRIPTION OF POWER DELEGATED	LEGISLATION	CONDITIONS TO WHICH THE DELEGATION IS SUBJECT
Chief Executive Officer	Power, as administering authority, to approve a form for an infringement notice.	Section 15(1) <i>State Penalties Enforcement Act 1999</i>	Schedule 2 - Limits and Conditions to the Exercising of Powers
Chief Executive Officer	Power, as administering authority, to approve (or refuse where the conditions in this section have not been complied with) an application for payment of a fine by instalments.	Section 23 <i>State Penalties Enforcement Act 1999</i>	Schedule 2 - Limits and Conditions to the Exercising of Powers
Chief Executive Officer	Power, as administering authority, to submit particulars required for registration of approval of instalment payments with the State Penalties Enforcement Registry.	Section 24(1) <i>State Penalties Enforcement Act 1999</i>	Schedule 2 - Limits and Conditions to the Exercising of Powers
Chief Executive Officer	Power, as administering authority, to withdraw an infringement notice at any time before the fine is satisfied in full and take the steps required by subsection (2).	Sections 28(1) and (2) <i>State Penalties Enforcement Act 1999</i>	Schedule 2 - Limits and Conditions to the Exercising of Powers
Chief Executive Officer	Power, as an approved sponsor, to apply to the registrar on behalf of the subject applicant for a work and development order to satisfy all or part of the enforceable amount of the applicant's SPER debt.	Section 32J(1) <i>State Penalties Enforcement Act 1999</i>	Schedule 2 - Limits and Conditions to the Exercising of Powers
Chief Executive Officer	Power, as an approved sponsor, to undertake an eligibility assessment.	Section 32K(1) <i>State Penalties Enforcement Act 1999</i>	Schedule 2 - Limits and Conditions to the Exercising of Powers
Chief Executive Officer	Power, as an approved sponsor, to give the registrar evidence to support the eligibility assessment.	Section 32K(2) <i>State Penalties Enforcement Act 1999</i>	Schedule 2 - Limits and Conditions to the Exercising of Powers
Chief Executive Officer	Power, as an approved sponsor, to apply to SPER on behalf of the individual for an increase in the order amount.	Section 32O(1) <i>State Penalties Enforcement Act 1999</i>	Schedule 2 - Limits and Conditions to the Exercising of Powers
Chief Executive Officer	Power, as an approved sponsor, to withdraw the work and development order because the approved sponsor is unable to continue as the approved sponsor.	Section 32P(1) <i>State Penalties Enforcement Act 1999</i>	Schedule 2 - Limits and Conditions to the Exercising of Powers
Chief Executive Officer	Power, as the recipient of a notice under section 32L, 32O or 32Q, to apply, as provided under the QCAT Act, to QCAT for a review of the decision.	Section 32S <i>State Penalties Enforcement Act 1999</i>	Schedule 2 - Limits and Conditions to the Exercising of Powers
Chief Executive Officer	Power, as administering authority in the circumstances listed in subsections 33(1)(a) to (d), to give the State Penalties Enforcement Registry a default certificate for the infringement notice offence.	Section 33(1) <i>State Penalties Enforcement Act 1999</i>	Schedule 2 - Limits and Conditions to the Exercising of Powers

REGISTER OF DELEGATIONS - COUNCIL TO CEO***State Penalties Enforcement Act 1999***

DELEGATE	DESCRIPTION OF POWER DELEGATED	LEGISLATION	CONDITIONS TO WHICH THE DELEGATION IS SUBJECT
Chief Executive Officer	Power, as administering authority who has given a default certificate under subsection 33(1), to pay the registration fee.	Section 33(3) <i>State Penalties Enforcement Act 1999</i>	Schedule 2 - Limits and Conditions to the Exercising of Powers
Chief Executive Officer	Power, as administering authority who has given a default certificate under subsection 33(1), to give an amended default certificate to the State Penalties Enforcement Registry.	Section 33(7) <i>State Penalties Enforcement Act 1999</i>	Schedule 2 - Limits and Conditions to the Exercising of Powers
Chief Executive Officer	Power, as an approved sponsor who has the agreement of the debtor, to apply on behalf of the debtor under part 3B for:- (a) work and development order to satisfy the amount of the order; or (b) if the debtor is subject to a work and development order – a variation of the order.	Section 41(2) <i>State Penalties Enforcement Act 1999</i>	Schedule 2 - Limits and Conditions to the Exercising of Powers
Chief Executive Officer	Power, as administering authority, to (a) accept payment of the fine in full; or (b) issue a fresh infringement notice where the registrar has cancelled an enforcement notice and referred the matter back to Council.	Section 57(4) <i>State Penalties Enforcement Act 1999</i>	Schedule 2 - Limits and Conditions to the Exercising of Powers
Chief Executive Officer	Power, as an employer who pays earnings to an employee for whom a fine collection notice for redirection of the enforcement debtor's earnings is in force, to when paying the earnings, deduct an amount from the earnings as required under Part 5, Division 4.	Section 81 <i>State Penalties Enforcement Act 1999</i>	Schedule 2 - Limits and Conditions to the Exercising of Powers
Chief Executive Officer	Power, as an employer who deducts an amount from an employee's earnings under a fine collection notice, to pay the amount to the registrar and give to the registrar a return in the approved form.	Section 84(1) <i>State Penalties Enforcement Act 1999</i>	Schedule 2 - Limits and Conditions to the Exercising of Powers
Chief Executive Officer	Power, as an employer who does not deduct an amount from an employee's earnings under a fine collection notice, give to the registrar a return in the approved form.	Section 84(2) <i>State Penalties Enforcement Act 1999</i>	Schedule 2 - Limits and Conditions to the Exercising of Powers
Chief Executive Officer	Power, as an employer who pays earnings to an employee while a fine collection notice relating to the employee is in force, to give the employee the written notice required under the subsection.	Section 84(3) <i>State Penalties Enforcement Act 1999</i>	Schedule 2 - Limits and Conditions to the Exercising of Powers

REGISTER OF DELEGATIONS - COUNCIL TO CEO

State Penalties Enforcement Act 1999

DELEGATE	DESCRIPTION OF POWER DELEGATED	LEGISLATION	CONDITIONS TO WHICH THE DELEGATION IS SUBJECT
Chief Executive Officer	Power, where an employee to whom a fine collection notice relates stops being an employee while the notice is in force, to give the registrar the written notice of that fact.	Section 84(4) <i>State Penalties Enforcement Act 1999</i>	Schedule 2 - Limits and Conditions to the Exercising of Powers
Chief Executive Officer	Power, as an employer, to keep the records required to be kept by this section.	Section 94 <i>State Penalties Enforcement Act 1999</i>	Schedule 2 - Limits and Conditions to the Exercising of Powers
Chief Executive Officer	Power, as an administering authority, to state any matter in subsection (2) is evidence of the matter.	Section 157(2) <i>State Penalties Enforcement Act 1999</i>	Schedule 2 - Limits and Conditions to the Exercising of Powers
Chief Executive Officer	Power, as an administering authority, to request the Registrar to give a certificate under subsection (3).	Section 157(4) <i>State Penalties Enforcement Act 1999</i>	Schedule 2 - Limits and Conditions to the Exercising of Powers
Chief Executive Officer	Power to approve forms for use as infringement notices.	Section 162 <i>State Penalties Enforcement Act 1999</i>	Schedule 2 - Limits and Conditions to the Exercising of Powers

REGISTER OF DELEGATIONS - COUNCIL TO CEO***State Penalties Enforcement Regulation 2014***

DELEGATE	DESCRIPTION OF POWER DELEGATED	LEGISLATION	CONDITIONS TO WHICH THE DELEGATION IS SUBJECT
Chief Executive Officer	Power to apply to the registrar for the approval of Council as an approved sponsor.	Section 19AG <i>State Penalties Enforcement Regulation 2014</i>	Schedule 2 - Limits and Conditions to the Exercising of Powers
Chief Executive Officer	Power to comply with a request of the registrar for additional information.	Section 19AH(1) <i>State Penalties Enforcement Regulation 2014</i>	Schedule 2 - Limits and Conditions to the Exercising of Powers
Chief Executive Officer	Power, as an approved sponsor, to agree with the registrar to an amendment of the approval.	Section 19AM(1) <i>State Penalties Enforcement Regulation 2014</i>	Schedule 2 - Limits and Conditions to the Exercising of Powers
Chief Executive Officer	Power, as an approved sponsor, to keep the records listed in subsection 19AN(1).	Section 19AN(1) <i>State Penalties Enforcement Regulation 2014</i>	Schedule 2 - Limits and Conditions to the Exercising of Powers
Chief Executive Officer	Power, as an approved sponsor, to comply with a request of the registrar to give copies of all documents relevant to the work and development orders for which Council is an approved sponsor.	Section 19AO(2) <i>State Penalties Enforcement Regulation 2014</i>	Schedule 2 - Limits and Conditions to the Exercising of Powers
Chief Executive Officer	Power, as an approved sponsor, to surrender the approval as an approved sponsor.	Section 19AQ(1) <i>State Penalties Enforcement Regulation 2014</i>	Schedule 2 - Limits and Conditions to the Exercising of Powers
Chief Executive Officer	Power, as an approved sponsor, to make written representations to the registrar in response to a show cause notice.	Section 19AU(2)(d) <i>State Penalties Enforcement Regulation 2014</i>	Schedule 2 - Limits and Conditions to the Exercising of Powers
Chief Executive Officer	Power, as an approved sponsor, to take the remedial action, to the satisfaction of the registrar.	Section 19AX(1)(a) <i>State Penalties Enforcement Regulation 2014</i>	Schedule 2 - Limits and Conditions to the Exercising of Powers
Chief Executive Officer	Power, in the circumstances specified in subsection 19AZ(1), to apply to QCAT for a review of the decision.	Section 19AZ(2) <i>State Penalties Enforcement Regulation 2014</i>	Schedule 2 - Limits and Conditions to the Exercising of Powers

REGISTER OF DELEGATIONS - COUNCIL TO CEO***State Penalties Enforcement Regulation 2014***

DELEGATE	DESCRIPTION OF POWER DELEGATED	LEGISLATION	CONDITIONS TO WHICH THE DELEGATION IS SUBJECT
Chief Executive Officer	Power to apply to the registrar for the approval of Council as an approved sponsor.	Section 19AG <i>State Penalties Enforcement Regulation 2014</i>	Schedule 2 - Limits and Conditions to the Exercising of Powers
Chief Executive Officer	Power to comply with a request of the registrar for additional information.	Section 19AH(1) <i>State Penalties Enforcement Regulation 2014</i>	Schedule 2 - Limits and Conditions to the Exercising of Powers
Chief Executive Officer	Power, as an approved sponsor, to agree with the registrar to an amendment of the approval.	Section 19AM(1) <i>State Penalties Enforcement Regulation 2014</i>	Schedule 2 - Limits and Conditions to the Exercising of Powers
Chief Executive Officer	Power, as an approved sponsor, to keep the records listed in subsection 19AN(1).	Section 19AN(1) <i>State Penalties Enforcement Regulation 2014</i>	Schedule 2 - Limits and Conditions to the Exercising of Powers
Chief Executive Officer	Power, as an approved sponsor, to comply with a request of the registrar to give copies of all documents relevant to the work and development orders for which Council is an approved sponsor.	Section 19AO(2) <i>State Penalties Enforcement Regulation 2014</i>	Schedule 2 - Limits and Conditions to the Exercising of Powers
Chief Executive Officer	Power, as an approved sponsor, to surrender the approval as an approved sponsor.	Section 19AQ(1) <i>State Penalties Enforcement Regulation 2014</i>	Schedule 2 - Limits and Conditions to the Exercising of Powers
Chief Executive Officer	Power, as an approved sponsor, to make written representations to the registrar in response to a show cause notice.	Section 19AU(2)(d) <i>State Penalties Enforcement Regulation 2014</i>	Schedule 2 - Limits and Conditions to the Exercising of Powers
Chief Executive Officer	Power, as an approved sponsor, to take the remedial action, to the satisfaction of the registrar.	Section 19AX(1)(a) <i>State Penalties Enforcement Regulation 2014</i>	Schedule 2 - Limits and Conditions to the Exercising of Powers
Chief Executive Officer	Power, in the circumstances specified in subsection 19AZ(1), to apply to QCAT for a review of the decision.	Section 19AZ(2) <i>State Penalties Enforcement Regulation 2014</i>	Schedule 2 - Limits and Conditions to the Exercising of Powers

REGISTER OF DELEGATIONS - COUNCIL TO CEO**Stock Route Management Act 2002**

DELEGATE	DESCRIPTION OF POWER DELEGATED	LEGISLATION	CONDITIONS TO WHICH THE DELEGATION IS SUBJECT
Chief Executive Officer	Power, as a statutory body, to operate a deposit and withdrawal account with a financial institution.	Section 31(1) <i>Statutory Bodies Financial Arrangements Act 1982</i>	Schedule 2 - Limits and Conditions to the Exercising of Powers
Chief Executive Officer	Power, as a statutory body, to seek the approval of the Treasurer to operate a deposit and withdrawal account with an overdraft facility.	Section 31(2) <i>Statutory Bodies Financial Arrangements Act 1982</i>	Schedule 2 - Limits and Conditions to the Exercising of Powers
Chief Executive Officer	Power, as a statutory body, to borrow money and to seek the treasurer's approval for the borrowing.	Section 34(1) <i>Statutory Bodies Financial Arrangements Act 1982</i>	Schedule 2 - Limits and Conditions to the Exercising of Powers
Chief Executive Officer	Power, as a statutory body, to, (a) create an encumbrance; and (b) otherwise transfer property, or assign income, by way of security, and to seek the treasurer's approval for same.	Section 35(3) <i>Statutory Bodies Financial Arrangements Act 1982</i>	Schedule 2 - Limits and Conditions to the Exercising of Powers
Chief Executive Officer	Power, as a statutory body, to exercise category 1 investment powers.	Sections 42 and 44 <i>Statutory Bodies Financial Arrangements Act 1982</i>	Schedule 2 - Limits and Conditions to the Exercising of Powers Please note that this power applies to all Councils <u>except</u> for Brisbane City, Cairns Regional, Gold Coast City, Ipswich City, Logan City, Moreton Bay Regional and Sunshine Coast Regional Councils.
Not Applicable	Power, as a statutory body, to exercise category 2 investment powers.	Sections 42 and 45 <i>Statutory Bodies Financial Arrangements Act 1982</i>	Please note that this power applies to Cairns Regional, Gold Coast City, Ipswich City, Logan City, Moreton Bay Regional and Sunshine Coast Regional Councils <u>only</u> .
Not Applicable	Power, as a statutory body, to exercise category 3 investment powers.	Section 46 <i>Statutory Bodies Financial Arrangements Act 1982</i>	Please note that this power applies to Brisbane City Council <u>only</u> .
Chief Executive Officer	Power, as a statutory body, to keep records that show Council has invested in the way most appropriate in all the circumstances.	Section 47(2) <i>Statutory Bodies Financial Arrangements Act 1982</i>	Schedule 2 - Limits and Conditions to the Exercising of Powers
Chief Executive Officer	Power, as a statutory body, to:- (a) obtain the Treasurer's approval for continuing with an investment arrangement referred to in section 52(1); or (b) liquidate an investment arrangement referred to in section 52(1).	Section 52(2) <i>Statutory Bodies Financial Arrangements Act 1982</i>	Schedule 2 - Limits and Conditions to the Exercising of Powers
Not Applicable	Power, as a statutory body, to enter a derivative transaction.	Section 53(1) <i>Statutory Bodies Financial Arrangements Act 1982</i>	Please note that this power applies to Brisbane City and Gold Coast City Councils <u>only</u> .

REGISTER OF DELEGATIONS - COUNCIL TO CEO**Stock Route Management Act 2002**

DELEGATE	DESCRIPTION OF POWER DELEGATED	LEGISLATION	CONDITIONS TO WHICH THE DELEGATION IS SUBJECT
Not Applicable	Power, as a statutory body, to appoint a person as an agent for Part 7, Division 1 and obtain the treasurer's approval for the appointment.	Section 53(1)(b) <i>Statutory Bodies Financial Arrangements Act 1982</i>	Please note that this power applies to Brisbane City and Gold Coast City Councils <u>only</u> .
Not Applicable	Power, as a statutory body, to obtain the treasurer's approval for the entering of a derivative transaction.	Section 53(2) <i>Statutory Bodies Financial Arrangements Act 1982</i>	Please note that this power applies to Brisbane City and Gold Coast City Councils <u>only</u> .
Not Applicable	Power, as a statutory body, to give the treasurer a report about a derivative transaction and give a copy of the report to the Minister that administers the <i>Local Government Act 2009</i> .	Sections 55 and 56 <i>Statutory Bodies Financial Arrangements Act 1982</i>	Please note that this power applies to Brisbane City and Gold Coast City Councils <u>only</u> .
Chief Executive Officer	Power, as a statutory body, to appoint a person as a funds manager and obtain the treasurer's approval for the appointment.	Section 59 <i>Statutory Bodies Financial Arrangements Act 1982</i>	Schedule 2 - Limits and Conditions to the Exercising of Powers
Chief Executive Officer	Power, as a statutory body, to enter a type 1 financial arrangement and obtain the treasurer's approval for the arrangement.	Section 60A <i>Statutory Bodies Financial Arrangements Act 1982</i>	Schedule 2 - Limits and Conditions to the Exercising of Powers
Chief Executive Officer	Power, as a statutory body to which section 61 applies, to enter a type 2 financial arrangement and obtain the treasurer's approval for the arrangement.	Section 61A <i>Statutory Bodies Financial Arrangements Act 1982</i>	Schedule 2 - Limits and Conditions to the Exercising of Powers
Chief Executive Officer	Power, as a statutory body, to sign documents for a financial arrangement under the Act.	Section 62(1) <i>Statutory Bodies Financial Arrangements Act 1982</i>	Schedule 2 - Limits and Conditions to the Exercising of Powers
Chief Executive Officer	Power, as a statutory body, to obtain the treasurer's approval before signing for a financial arrangement that:- (a) creates an encumbrance; or (b) otherwise transfers Council's property, or assigns Council's income, by way of security.	Section 62(2) <i>Statutory Bodies Financial Arrangements Act 1982</i>	Schedule 2 - Limits and Conditions to the Exercising of Powers
Chief Executive Officer	Power, as a statutory body, to apply to the treasurer for approval of the exercise of a power under the Act.	Section 71 <i>Statutory Bodies Financial Arrangements Act 1982</i>	Schedule 2 - Limits and Conditions to the Exercising of Powers
Chief Executive Officer	Power, as a statutory body, to respond to a request from the Treasurer for a document or information the Treasurer considers necessary for considering Council's application under section 71 of the Act.	Section 72 <i>Statutory Bodies Financial Arrangements Act 1982</i>	Schedule 2 - Limits and Conditions to the Exercising of Powers
Chief Executive Officer	Power, as a statutory body, to keep a register of the Treasurer's approvals under Part 9, Division 3 of the Act for Council's exercise of a power.	Section 74 <i>Statutory Bodies Financial Arrangements Act 1982</i>	Schedule 2 - Limits and Conditions to the Exercising of Powers

REGISTER OF DELEGATIONS - COUNCIL TO CEO***Stock Route Management Act 2002***

DELEGATE	DESCRIPTION OF POWER DELEGATED	LEGISLATION	CONDITIONS TO WHICH THE DELEGATION IS SUBJECT
Chief Executive Officer	Power to:- (a) prepare a stock route network management plan; (b) consult on the stock route network management plan as required by sections 107 and 108; and (c) carry out public notification as required by section 109.	Sections 105 to 109 inclusive <i>Stock Route Management Act 2002</i>	Schedule 2 - Limits and Conditions to the Exercising of Powers This power does not include the power to adopt the stock route network management plan.
Chief Executive Officer	Power to review, amend or renew, its stock route network management plan when the chief executive officer of the local government considers it appropriate.	Section 113 <i>Stock Route Management Act 2002</i>	Schedule 2 - Limits and Conditions to the Exercising of Powers This power does not include the power to adopt the stock route network management plan the subject of the review, amendment or renewal.
Chief Executive Officer	Power to:- (a) publish a copy of the stock route network management plan on Council's website; and (b) keep an electronic copy of the plan available for inspection at Council's public office.	Section 115 <i>Stock Route Management Act 2002</i>	Schedule 2 - Limits and Conditions to the Exercising of Powers
Chief Executive Officer	Power, as an issuing entity, to give notice that a person may apply for a permit for the land.	Section 116(2)(c)(ii) <i>Stock Route Management Act 2002</i>	Schedule 2 - Limits and Conditions to the Exercising of Powers
Chief Executive Officer	Power, as an issuing entity, to waive payment of the application fee if satisfied the applicant is experiencing financial hardship	Section 116(5) <i>Stock Route Management Act 2002</i>	Schedule 2 - Limits and Conditions to the Exercising of Powers
Chief Executive Officer	Power to by written notice, ask the applicant of a stock route permit to give further reasonable information or documents about the application by the reasonable date stated in the notice and refuse the application if the applicant does not comply.	Section 117 <i>Stock Route Management Act 2002</i>	Schedule 2 - Limits and Conditions to the Exercising of Powers
Chief Executive Officer	Power to grant or refuse an application for a stock route agistment permit.	Section 118 <i>Stock Route Management Act 2002</i>	Schedule 2 - Limits and Conditions to the Exercising of Powers
Chief Executive Officer	Power, as an issuing entity, to waive payment of the renewal application fee if satisfied the applicant is experiencing financial hardship	Section 122(3) <i>Stock Route Management Act 2002</i>	Schedule 2 - Limits and Conditions to the Exercising of Powers
Chief Executive Officer	Power to grant or refuse an application to renew a stock route agistment permit.	Section 123 <i>Stock Route Management Act 2002</i>	Schedule 2 - Limits and Conditions to the Exercising of Powers
Chief Executive Officer	Power to impose on a stock route agistment permit the reasonable conditions it decides.	Section 126 <i>Stock Route Management Act 2002</i>	Schedule 2 - Limits and Conditions to the Exercising of Powers
Chief Executive Officer	Power to amend the conditions of a stock route agistment permit.	Section 127 <i>Stock Route Management Act 2002</i>	Schedule 2 - Limits and Conditions to the Exercising of Powers

REGISTER OF DELEGATIONS - COUNCIL TO CEO***Stock Route Management Act 2002***

DELEGATE	DESCRIPTION OF POWER DELEGATED	LEGISLATION	CONDITIONS TO WHICH THE DELEGATION IS SUBJECT
Chief Executive Officer	Power to cancel a stock route agistment permit.	Section 128 <i>Stock Route Management Act 2002</i>	Schedule 2 - Limits and Conditions to the Exercising of Powers
Chief Executive Officer	Power to require the holder of a stock route agistment permit to return the permit.	Section 130 <i>Stock Route Management Act 2002</i>	Schedule 2 - Limits and Conditions to the Exercising of Powers
Chief Executive Officer	Power, as an issuing entity, to waive payment of the application fee if satisfied the applicant is experiencing financial hardship	Section 134(3) <i>Stock Route Management Act 2002</i>	Schedule 2 - Limits and Conditions to the Exercising of Powers
Chief Executive Officer	Power to ask the applicant to give the further reasonable information or documents about the application, and to refuse the application if the applicant does not comply.	Section 135 <i>Stock Route Management Act 2002</i>	Schedule 2 - Limits and Conditions to the Exercising of Powers
Chief Executive Officer	Power to grant or refuse an application for a stock route travel permit.	Section 136 <i>Stock Route Management Act 2002</i>	Schedule 2 - Limits and Conditions to the Exercising of Powers
Chief Executive Officer	Power to require a stock route travel permit holder who gives a notice of the correct particular to return the permit.	Section 141 <i>Stock Route Management Act 2002</i>	Schedule 2 - Limits and Conditions to the Exercising of Powers
Chief Executive Officer	Power to impose on a stock route travel permit the reasonable conditions it decides.	Section 142 <i>Stock Route Management Act 2002</i>	Schedule 2 - Limits and Conditions to the Exercising of Powers
Chief Executive Officer	Power to amend a stock route travel permit.	Section 143 <i>Stock Route Management Act 2002</i>	Schedule 2 - Limits and Conditions to the Exercising of Powers
Chief Executive Officer	Power to cancel a stock route travel permit.	Section 144 <i>Stock Route Management Act 2002</i>	Schedule 2 - Limits and Conditions to the Exercising of Powers
Chief Executive Officer	Power to require the holder of a stock route travel permit to return the permit for an amendment under a decision made under certain sections of the Act.	Section 146 <i>Stock Route Management Act 2002</i>	Schedule 2 - Limits and Conditions to the Exercising of Powers
Chief Executive Officer	Power to consider it necessary to build a stock-proof fence on the boundary of land adjoining a stock route network.	Section 148 <i>Stock Route Management Act 2002</i>	Schedule 2 - Limits and Conditions to the Exercising of Powers
Chief Executive Officer	Power to issue a fencing notice.	Section 149 <i>Stock Route Management Act 2002</i>	Schedule 2 - Limits and Conditions to the Exercising of Powers
Chief Executive Officer	Power to give a mustering notice.	Section 156 <i>Stock Route Management Act 2002</i>	Schedule 2 - Limits and Conditions to the Exercising of Powers
Chief Executive Officer	Power to manager and conserve pasture on its stock route network.	Section 160 <i>Stock Route Management Act 2002</i>	Schedule 2 - Limits and Conditions to the Exercising of Powers
Chief Executive Officer	Power to require an owner to reduce the number of stock on the land.	Section 161(2) <i>Stock Route Management Act 2002</i>	Schedule 2 - Limits and Conditions to the Exercising of Powers
Chief Executive Officer	Power to consent to the burning or removal of pasture.	Section 180 <i>Stock Route Management Act 2002</i>	Schedule 2 - Limits and Conditions to the Exercising of Powers

REGISTER OF DELEGATIONS - COUNCIL TO CEO

Stock Route Management Act 2002

DELEGATE	DESCRIPTION OF POWER DELEGATED	LEGISLATION	CONDITIONS TO WHICH THE DELEGATION IS SUBJECT
Chief Executive Officer	Power to consult with the Minister about the performance of the function or obligation under the <i>Stock Route Management Act 2002</i> .	Section 184(3) <i>Stock Route Management Act 2002</i>	Schedule 2 - Limits and Conditions to the Exercising of Powers
Chief Executive Officer	Power to take action to comply with any notice given by the Minister in relation to the administration and enforcement of the <i>Stock Route Management Act 2002</i> .	Section 184(5) <i>Stock Route Management Act 2002</i>	Schedule 2 - Limits and Conditions to the Exercising of Powers
Chief Executive Officer	Power to pay the amount to the chief executive in the stated period.	Section 187(5) <i>Stock Route Management Act 2002</i>	Schedule 2 - Limits and Conditions to the Exercising of Powers
Chief Executive Officer	Power to provide any information that the Minister may require in relation to: (a) details of amounts received by Council under the <i>Stock Route Management Act 2002</i> ; and (b) functions or powers performed or exercised or required to be performed or exercised by Council under the <i>Stock Route Management Act 2002</i> .	Section 188 <i>Stock Route Management Act 2002</i>	Schedule 2 - Limits and Conditions to the Exercising of Powers

REGISTER OF DELEGATIONS - COUNCIL TO CEO

Stock Route Management Regulation 2023

DELEGATE	DESCRIPTION OF POWER DELEGATED	LEGISLATION	CONDITIONS TO WHICH THE DELEGATION IS SUBJECT
Chief Executive Officer	Power to set a reasonable stock route agistment permit fee having regard to the factors listed in subsection 8(2).	Section 8 <i>Stock Route Management Regulation 2023</i>	Schedule 2 - Limits and Conditions to the Exercising of Powers
Chief Executive Officer	Power, in the circumstances listed in subsection 9(1), where the original permit had included the correct particular and the revised permit fee would have been less than the original permit fee, to:- (a) refund the amount of the difference between the fees to the holder; or (b) reduce the original permit fee by the amount of the difference between that fee and the revised permit fee.	Section 9(3) <i>Stock Route Management Regulation 2023</i>	Schedule 2 - Limits and Conditions to the Exercising of Powers

REGISTER OF DELEGATIONS - COUNCIL TO CEO

Strong and Sustainable Resource Communities Act 2017

DELEGATE	DESCRIPTION OF POWER DELEGATED	LEGISLATION	CONDITIONS TO WHICH THE DELEGATION IS SUBJECT
Chief Executive Officer	Power to consult with the owner of a large resource project preparing an operational workforce management plan	Section 7(3) <i>Strong and Sustainable Resource Communities Act 2017</i>	Schedule 2 - Limits and Conditions to the Exercising of Powers
Chief Executive Officer	Power to consult with the owner of, or proponent for, a large resource project described in section 9(1) about the social impact assessment prepared under section 9(2)	Section 9(5) <i>Strong and Sustainable Resource Communities Act 2017</i>	Schedule 2 - Limits and Conditions to the Exercising of Powers

REGISTER OF DELEGATIONS - COUNCIL TO CEO

Summary Offences Act 2005

DELEGATE	DESCRIPTION OF POWER DELEGATED	LEGISLATION	CONDITIONS TO WHICH THE DELEGATION IS SUBJECT
Chief Executive Officer	Power to recover from the owner of a place, as a debt, any damages, including costs, paid by Council under section 32(2), if the breach of duty by the owner that caused the injury to, or death of, a local graffiti removal officer amounts to gross negligence.	Section 32(3) <i>Summary Offences Act 2005</i>	Schedule 2 - Limits and Conditions to the Exercising of Powers
Chief Executive Officer	Power to make an agreement with the owner of a place in relation to the fee payable by Council to the owner for the removal of public graffiti by the owner.	Section 33(2) <i>Summary Offences Act 2005</i>	Schedule 2 - Limits and Conditions to the Exercising of Powers

REGISTER OF DELEGATIONS - COUNCIL TO CEO

Summary Offences Regulation 2016

DELEGATE	DESCRIPTION OF POWER DELEGATED	LEGISLATION	CONDITIONS TO WHICH THE DELEGATION IS SUBJECT
Chief Executive Officer	Power to consult with an entity that intends to make an application for an area of public land to be prescribed as motorbike control land about the proposal.	Section 10(1)(a) <i>Summary Offences Regulation 2016</i>	Schedule 2 - Limits and Conditions to the Exercising of Powers
Chief Executive Officer	Power, as entity having a legitimate interest in the area, to consult with a government entity for the purposes of reviewing the number and location of prescribed areas of motorbike control land.	Section 14(3) <i>Summary Offences Regulation 2016</i>	Schedule 2 - Limits and Conditions to the Exercising of Powers

REGISTER OF DELEGATIONS - COUNCIL TO CEO

Survey and Mapping Infrastructure Act 2003

DELEGATE	DESCRIPTION OF POWER DELEGATED	LEGISLATION	CONDITIONS TO WHICH THE DELEGATION IS SUBJECT
Chief Executive Officer	Power, as an owner or occupier of land, to consent to a surveyor placing a permanent survey mark on the land.	Section 21(2) <i>Survey and Mapping Infrastructure Act 2003</i>	Schedule 2 - Limits and Conditions to the Exercising of Powers
Chief Executive Officer	Power, as a public authority that placed, or requested to be placed, a survey mark, to give to the chief executive a copy of a survey plan or other information necessary to establish a survey mark as a recognised permanent survey mark.	Section 34 <i>Survey and Mapping Infrastructure Act 2003</i>	Schedule 2 - Limits and Conditions to the Exercising of Powers
Chief Executive Officer	Power, where the survey mark is on a road under the control of Council, to maintain the integrity of survey markers, and provide updated information to the survey control register.	Section 39 <i>Survey and Mapping Infrastructure Act 2003</i>	Schedule 2 - Limits and Conditions to the Exercising of Powers
Chief Executive Officer	Power, as a public authority, where the survey mark is on land, other than roads, controlled by Council, to maintain the integrity of survey markers, and provide updated information to the survey control register.	Section 40 <i>Survey and Mapping Infrastructure Act 2003</i>	Schedule 2 - Limits and Conditions to the Exercising of Powers
Chief Executive Officer	Power, as a public authority, where a person interferes with a recognised permanent survey mark, to take action reasonably necessary to reinstate the physical and survey integrity of a recognised permanent survey marker.	Section 44 <i>Survey and Mapping Infrastructure Act 2003</i>	Schedule 2 - Limits and Conditions to the Exercising of Powers
Chief Executive Officer	Power, as a public authority, to provide the chief executive with information about the boundaries of an administrative area.	Section 49 <i>Survey and Mapping Infrastructure Act 2003</i>	Schedule 2 - Limits and Conditions to the Exercising of Powers

REGISTER OF DELEGATIONS - COUNCIL TO CEO***Tobacco and Other Smoking Products Act 1998***

DELEGATE	DESCRIPTION OF POWER DELEGATED	LEGISLATION	CONDITIONS TO WHICH THE DELEGATION IS SUBJECT
Chief Executive Officer	Power to consult with the Department about a proposed local law under section 154.	Section 155 <i>Tobacco and Other Smoking Products Act 1998</i>	Schedule 2 - Limits and Conditions to the Exercising of Powers
Chief Executive Officer	Power to respond to a request for information from the chief executive about a local law made under section 154.	Section 156 <i>Tobacco and Other Smoking Products Act 1998</i>	Schedule 2 - Limits and Conditions to the Exercising of Powers
Chief Executive Officer	Power to administer and enforce Part 7, divisions 4 to 8 and Part 8, division 4 of the Act.	Sections 165 and 166 <i>Tobacco and Other Smoking Products Act 1998</i>	Schedule 2 - Limits and Conditions to the Exercising of Powers
Chief Executive Officer	Power to respond to a request for information from the chief executive about the local government's administration and enforcement.	Section 167 <i>Tobacco and Other Smoking Products Act 1998</i>	Schedule 2 - Limits and Conditions to the Exercising of Powers
Chief Executive Officer	Power, as an occupier of a place, to give consent to an authorised person to enter the place.	Section 181(1)(a) <i>Tobacco and Other Smoking Products Act 1998</i>	Schedule 2 - Limits and Conditions to the Exercising of Powers
Chief Executive Officer	Power, as an occupier of a place, to sign an acknowledgement confirming that consent to enter the place was given to an authorised person.	Section 182(3) <i>Tobacco and other Smoking Products Act 1998</i>	Schedule 2 - Limits and Conditions to the Exercising of Powers
Chief Executive Officer	Power, as a person required to give the authorised person reasonable help under section 187(3)(f), to comply with the requirement.	Section 188(1) <i>Tobacco and other Smoking Products Act 1998</i>	Schedule 2 - Limits and Conditions to the Exercising of Powers
Chief Executive Officer	Power, as a person given a requirement under section 187(3)(g), to comply with the requirement.	Section 189(1) <i>Tobacco and other Smoking Products Act 1998</i>	Schedule 2 - Limits and Conditions to the Exercising of Powers
Chief Executive Officer	Power, as an owner of a seized thing, to inspect the thing seized by an authorised person and, if it is a document, to copy it.	Section 202A(1) <i>Tobacco and Other Smoking Products Act 1998</i>	Schedule 2 - Limits and Conditions to the Exercising of Powers
Chief Executive Officer	Power, as a relevant lessor, to give the lessee a termination notice.	Section 209CC(2) <i>Tobacco and Other Smoking Products Act 1998</i>	Schedule 2 - Limits and Conditions to the Exercising of Powers

REGISTER OF DELEGATIONS - COUNCIL TO CEO

Tobacco and Other Smoking Products Act 1998

DELEGATE	DESCRIPTION OF POWER DELEGATED	LEGISLATION	CONDITIONS TO WHICH THE DELEGATION IS SUBJECT
Chief Executive Officer	Power, as a relevant lessor, to enter, and take possession of, the premises after the termination of the lease.	Section 209CC(7)(b) <i>Tobacco and Other Smoking Products Act 1998</i>	Schedule 2 - Limits and Conditions to the Exercising of Powers
Chief Executive Officer	Power, as a relevant lessor, to deal with the property as the relevant lessor considers appropriate.	Section 209CC(11) <i>Tobacco and Other Smoking Products Act 1998</i>	Schedule 2 - Limits and Conditions to the Exercising of Powers
Chief Executive Officer	Power, as a relevant lessor, to give the chief executive a notice stating the lease of the premises has ended.	Section 209CD(1)(b) <i>Tobacco and Other Smoking Products Act 1998</i>	Schedule 2 - Limits and Conditions to the Exercising of Powers
Chief Executive Officer	Power to comply with a requirement to give the authorised person information relevant to the monitoring or enforcement of the provision.	Section 215A(3) <i>Tobacco and Other Smoking Products Act 1998</i>	Schedule 2 - Limits and Conditions to the Exercising of Powers

REGISTER OF DELEGATIONS - COUNCIL TO CEO***Torres Strait Islander Cultural Heritage Act 2003***

DELEGATE	DESCRIPTION OF POWER DELEGATED	LEGISLATION	CONDITIONS TO WHICH THE DELEGATION IS SUBJECT
Chief Executive Officer	Power, in the circumstances set out in subsection (1), to take all reasonable and practicable steps to ensure that the human remains are taken into the custody of the chief executive.	Section 17(2) <i>Torres Strait Islander Cultural Heritage Act 2003</i>	Schedule 2 - Limits and Conditions to the Exercising of Powers
Chief Executive Officer	Power, in the circumstances set out in subsection (1), to advise the chief executive of the existence and location of the human remains and give the chief executive all details that the chief executive reasonably requires.	Section 18(2) <i>Torres Strait Islander Cultural Heritage Act 2003</i>	Schedule 2 - Limits and Conditions to the Exercising of Powers
Chief Executive Officer	Power, as a person who carries out an activity, to take all reasonable and practicable measures to ensure the activity does not harm Torres Strait Islander cultural heritage.	Section 23(1) <i>Torres Strait Islander Cultural Heritage Act 2003</i>	Schedule 2 - Limits and Conditions to the Exercising of Powers
Chief Executive Officer	Power to consult with the Minister about cultural heritage duty of care guidelines.	Section 28(2) <i>Torres Strait Islander Cultural Heritage Act 2003</i>	Schedule 2 - Limits and Conditions to the Exercising of Powers
Chief Executive Officer	Power, as a person who is involved in putting an approved cultural heritage management plan into effect, to take all reasonable steps to ensure the chief executive is advised about all Torres Strait Islander cultural heritage revealed to exist because of any activity carried out under the plan.	Section 30(1) <i>Torres Strait Islander Cultural Heritage Act 2003</i>	Schedule 2 - Limits and Conditions to the Exercising of Powers
Chief Executive Officer	Power, as a person who carries out an activity, to advise the chief executive of Torres Strait Islander cultural heritage revealed to exist because of the activity.	Section 31(1) <i>Torres Strait Islander Cultural Heritage Act 2003</i>	Schedule 2 - Limits and Conditions to the Exercising of Powers
Chief Executive Officer	Power to carry out a cultural heritage study and have its findings recorded in the register including all steps authorised or required by Part 6 of the Act for the purpose of carrying out the study, recording it in the register and objecting to the way the study is recorded in the register.	Sections 53, 56, 57, 58, 59, 60, 61, 62(2), 63(2), 64(2), 65(2), 67, 68, 69(2), 70, 71, 76, 77(2) and 153 <i>Torres Strait Islander Cultural Heritage Act 2003</i>	Schedule 2 - Limits and Conditions to the Exercising of Powers
Chief Executive Officer	Power to consult with the Minister about guidelines to help people in choosing suitable methodologies for carrying out cultural heritage studies.	Section 54(3) <i>Torres Strait Islander Cultural Heritage Act 2003</i>	Schedule 2 - Limits and Conditions to the Exercising of Powers
Chief Executive Officer	Power, as the owner or occupier of land, to consult with the sponsor about obtaining access to the land and determine whether or not access should be given.	Section 70(3) <i>Torres Strait Islander Cultural Heritage Act 2003</i>	Schedule 2 - Limits and Conditions to the Exercising of Powers
Chief Executive Officer	Power to consult with the chief executive about a cultural heritage study.	Section 72(1)(c) <i>Torres Strait Islander Cultural Heritage Act 2003</i>	Schedule 2 - Limits and Conditions to the Exercising of Powers

REGISTER OF DELEGATIONS - COUNCIL TO CEO

Torres Strait Islander Cultural Heritage Act 2003

DELEGATE	DESCRIPTION OF POWER DELEGATED	LEGISLATION	CONDITIONS TO WHICH THE DELEGATION IS SUBJECT
Chief Executive Officer	Power to object to the Land Court to:- (c) the chief executive's recording in the register of the findings of a cultural heritage study; and (d) the chief executive's refusal to record in the register the findings of a cultural heritage study.	Section 76 <i>Torres Strait Islander Cultural Heritage Act 2003</i>	Schedule 2 - Limits and Conditions to the Exercising of Powers
Chief Executive Officer	Power to develop, reach agreement on and seek approval for a cultural heritage management plan including all steps authorised or required by Part 7 of the Act for the purpose of developing, reaching agreement on and seeking approval of the plan and objecting to any refusal to approve the plan.	Sections 82, 83, 91, 92, 93, 94, 95, 96, 97(2), 98(2), 99(2), 100, 101, 103, 104, 105, 106, 107, 109(5), 111, 112, 113, 114, 115, 116, 117(5) and 153 <i>Torres Strait Islander Cultural Heritage Act 2003</i>	Schedule 2 - Limits and Conditions to the Exercising of Powers
Chief Executive Officer	Power to consult with the Minister about guidelines to help people in choosing suitable methodologies for developing cultural heritage management plans.	Section 85(3) <i>Torres Strait Islander Cultural Heritage Act 2003</i>	Schedule 2 - Limits and Conditions to the Exercising of Powers
Chief Executive Officer	Power, as the owner or occupier of land, to consult with a person who wishes to enter land to perform a cultural heritage activity about obtaining access to the land and to determine whether or not access should be given.	Section 153 <i>Torres Strait Islander Cultural Heritage Act 2003</i>	Schedule 2 - Limits and Conditions to the Exercising of Powers

REGISTER OF DELEGATIONS - COUNCIL TO CEO

Transport Infrastructure (Public Marine Facilities) Regulation 2023

DELEGATE	DESCRIPTION OF POWER DELEGATED	LEGISLATION	CONDITIONS TO WHICH THE DELEGATION IS SUBJECT
Chief Executive Officer	Power to manage the public marine facilities listed in schedule 1 for which Council is appointed as manager.	Section 5, 7, 9 and Schedule 1 <i>Transport Infrastructure (Public Marine Facilities) Regulation 2023</i>	Schedule 2 - Limits and Conditions to the Exercising of Powers
Chief Executive Officer	Power, as a manager of a public marine facility, to give written approval for the use of the facility for another purpose.	Section 7(c)(i) <i>Transport Infrastructure (Public Marine Facilities) Regulation 2023</i>	Schedule 2 - Limits and Conditions to the Exercising of Powers
Chief Executive Officer	Power, as a manager of a non-State managed boat harbour, to pay to the chief executive the fees stated in schedule 2 for each mooring in the boat harbour.	Section 8(1) <i>Transport Infrastructure (Public Marine Facilities) Regulation 2023</i>	Schedule 2 - Limits and Conditions to the Exercising of Powers

REGISTER OF DELEGATIONS - COUNCIL TO CEO**Transport Infrastructure Act 1994**

DELEGATE	DESCRIPTION OF POWER DELEGATED	LEGISLATION	CONDITIONS TO WHICH THE DELEGATION IS SUBJECT
Chief Executive Officer	Power to consult with the chief executive concerning the development of a roads implementation program if the chief executive believes that Council would be affected by the program.	Section 11(4) <i>Transport Infrastructure Act 1994</i>	Schedule 2 - Limits and Conditions to the Exercising of Powers
Chief Executive Officer	Power to consult with the chief executive concerning the development of a rail implementation program if the chief executive believes that Council would be affected by the program.	Section 14(3)(a) <i>Transport Infrastructure Act 1994</i>	Schedule 2 - Limits and Conditions to the Exercising of Powers
Chief Executive Officer	Power to consult with the chief executive concerning the development of implementation programs for miscellaneous transport infrastructure if the chief executive believes that Council would be affected by the programs.	Section 17(4) <i>Transport Infrastructure Act 1994</i>	Schedule 2 - Limits and Conditions to the Exercising of Powers
Chief Executive Officer	Power to prepare and make submissions to the Minister in relation to any declaration, or revocation of a declaration that a road or route, or part of road or route, is a State-controlled road.	Section 25(b) <i>Transport Infrastructure Act 1994</i>	Schedule 2 - Limits and Conditions to the Exercising of Powers
Chief Executive Officer	Power, as a railway manager, to:- (a) consult with, and make submissions to, the Minister before a declaration is made making a road or route, or part of a road or route, that crosses rail corridor land and continues on the other side of the rail corridor land a State-controlled road; (b) construct, maintain and operate a railway on a declared common area in a way not inconsistent with its use as a State-controlled road; (c) make an agreement with the chief executive regarding the State-controlled road on the common area.	Section 26 <i>Transport Infrastructure Act 1994</i>	Schedule 2 - Limits and Conditions to the Exercising of Powers
Chief Executive Officer	Power to prepare and make submissions to the Minister in relation to any declaration or revocation of declaration that the whole or a part of a State-controlled road is a motorway.	Section 27(3)(b) <i>Transport Infrastructure Act 1994</i>	Schedule 2 - Limits and Conditions to the Exercising of Powers
Chief Executive Officer	Power to enter into contracts with the chief executive in respect of road works, other works or the operation of State-controlled roads within and outside Council's local government area.	Section 29 <i>Transport Infrastructure Act 1994</i>	Schedule 2 - Limits and Conditions to the Exercising of Powers

REGISTER OF DELEGATIONS - COUNCIL TO CEO**Transport Infrastructure Act 1994**

DELEGATE	DESCRIPTION OF POWER DELEGATED	LEGISLATION	CONDITIONS TO WHICH THE DELEGATION IS SUBJECT
Chief Executive Officer	Power to make a sharing arrangement with the chief executive for the costs of:- (a) acquisition of land for transport infrastructure; (b) road works on a State-controlled road; (c) other works that contribute to the effectiveness and efficiency of the road network; or (d) the operation of a State-controlled road; including all necessary preliminary costs associated with acquisition, works, or operation.	Section 32 <i>Transport Infrastructure Act 1994</i>	Schedule 2 - Limits and Conditions to the Exercising of Powers
Chief Executive Officer	Power to apply for an approval to carry out road works on a State-controlled road or interfere with a State-controlled road or its operation.	Section 33(2) <i>Transport Infrastructure Act 1994</i>	Schedule 2 - Limits and Conditions to the Exercising of Powers
Chief Executive Officer	Power, as an owner or occupier of land, to provide written approval agreeing to the proposed temporary occupier occupying or using the land under section 35.	Section 36(1) <i>Transport Infrastructure Act 1994</i>	Schedule 2 - Limits and Conditions to the Exercising of Powers
Chief Executive Officer	Power, as an owner or occupier of land, to make submissions to the proposed temporary occupier about the accommodation works or land management activities proposed to be carried out on the land.	Section 36(4) <i>Transport Infrastructure Act 1994</i>	Schedule 2 - Limits and Conditions to the Exercising of Powers
Chief Executive Officer	Power, as an owner of land, to give notice to the chief executive claiming compensation for physical damage caused by the temporary entry, occupation, or use, or for the taking or consumption of material.	Section 37 <i>Transport Infrastructure Act 1994</i>	Schedule 2 - Limits and Conditions to the Exercising of Powers
Chief Executive Officer	Power to enter into agreements with the chief executive in relation to funding for road works on Council's roads.	Section 40 <i>Transport Infrastructure Act 1994</i>	Schedule 2 - Limits and Conditions to the Exercising of Powers
Chief Executive Officer	Power to enter into a financial arrangement with the chief executive for improvements to State-controlled roads that would be beneficial to Council's road network.	Section 41 <i>Transport Infrastructure Act 1994</i>	Schedule 2 - Limits and Conditions to the Exercising of Powers
Chief Executive Officer	Power to obtain the chief executive's written approval for consent to carry out road works or make changes to the management of a Council road if conditions under subsection (1) apply and exceptions under subsections (2) or (5) do not apply.	Section 42 <i>Transport Infrastructure Act 1994</i>	Schedule 2 - Limits and Conditions to the Exercising of Powers
Chief Executive Officer	Power to apply and enforce conditions to proposed road works or changes to the management of a Council road.	Section 42(5) <i>Transport Infrastructure Act 1994</i>	Schedule 2 - Limits and Conditions to the Exercising of Powers

REGISTER OF DELEGATIONS - COUNCIL TO CEO***Transport Infrastructure Act 1994***

DELEGATE	DESCRIPTION OF POWER DELEGATED	LEGISLATION	CONDITIONS TO WHICH THE DELEGATION IS SUBJECT
Chief Executive Officer	Power to obtain the chief executive's written consent to the erection, alteration or operation of an advertising sign or device that would be:- (a) visible from a motorway; (b) beyond the boundaries of the motorway; and (c) reasonably likely to create a traffic hazard; and on conditions that comply with fixed criteria.	Section 43 <i>Transport Infrastructure Act 1994</i>	Schedule 2 - Limits and Conditions to the Exercising of Powers
Chief Executive Officer	Power to apply conditions to the erection, alteration or operation of an advertising sign or device.	Section 43(4) <i>Transport Infrastructure Act 1994</i>	Schedule 2 - Limits and Conditions to the Exercising of Powers
Chief Executive Officer	Power to exercise all the powers Council may exercise for a local government road in its area in relation to State-controlled roads in its area.	Section 45 <i>Transport Infrastructure Act 1994</i>	Schedule 2 - Limits and Conditions to the Exercising of Powers
Chief Executive Officer	Power to apply for an approval to construct, maintain, operate or conduct ancillary works and encroachments on a State-controlled road.	Section 50(3) <i>Transport Infrastructure Act 1994</i>	Schedule 2 - Limits and Conditions to the Exercising of Powers
Chief Executive Officer	Power, as an owner of ancillary works and encroachments, to enter into an agreement with the chief executive for a contribution towards the cost of the alteration, relocation, making safe or removal of the ancillary works and encroachments.	Section 52(6) <i>Transport Infrastructure Act 1994</i>	Schedule 2 - Limits and Conditions to the Exercising of Powers
Chief Executive Officer	Power to make submissions to the chief executive concerning a proposal to publish a gazette notice to make, amend or revoke a declaration or to make, amend or replace a policy for limited access roads.	Section 55 <i>Transport Infrastructure Act 1994</i>	Schedule 2 - Limits and Conditions to the Exercising of Powers
Chief Executive Officer	Power to make an application to the chief executive to make a written decision stating any of the matters provided in sub-subsections (a)-(k) concerning access between 1 or more State-controlled roads and particular adjacent land which Council has an interest in.	Section 62(1) <i>Transport Infrastructure Act 1994</i>	Schedule 2 - Limits and Conditions to the Exercising of Powers
Chief Executive Officer	Power to ask the chief executive, in writing, to give Council a copy of any decision in force under section 62(1) for land that Council has an interest in.	Section 67A <i>Transport Infrastructure Act 1994</i>	Schedule 2 - Limits and Conditions to the Exercising of Powers

REGISTER OF DELEGATIONS - COUNCIL TO CEO***Transport Infrastructure Act 1994***

DELEGATE	DESCRIPTION OF POWER DELEGATED	LEGISLATION	CONDITIONS TO WHICH THE DELEGATION IS SUBJECT
Chief Executive Officer	Power, as an owner or occupier of land, to enter into an agreement with the chief executive for:- (a) the supply by the chief executive of, or a contribution towards the supply by the chief executive of, alternative road access works between a State-controlled road and Council's land or between Council's land and another road; or (b) the carrying out, or contributions towards the carrying out of, other works in relation to Council's land.	Section 72(2) <i>Transport Infrastructure Act 1994</i>	Schedule 2 - Limits and Conditions to the Exercising of Powers
Chief Executive Officer	Power, as an owner or occupier of land, to recover, as a debt from the chief executive, compensation for the diminution in land value because of the prohibition or change made to the access between a State-controlled road and Council's land.	Section 73(4) <i>Transport Infrastructure Act 1994</i>	Schedule 2 - Limits and Conditions to the Exercising of Powers
Chief Executive Officer	Power to enter into an agreement with the chief executive for the supply of roadside service centres, roadside rest facilities and other roadside businesses adjacent to or near State-controlled roads.	Section 76 <i>Transport Infrastructure Act 1994</i>	Schedule 2 - Limits and Conditions to the Exercising of Powers
Chief Executive Officer	Power, as the owner of a public utility plant, to give the chief executive written notice of Council's intention to take action mentioned in section 80 on a State controlled road.	Section 81 <i>Transport Infrastructure Act 1994</i>	Schedule 2 - Limits and Conditions to the Exercising of Powers
Chief Executive Officer	Power, as the owner of a public utility plant (whether existing or proposed), to arrange with the chief executive for the sharing of the costs, including preliminary costs, of all or any of the following:- (a) acquisition of land associated with the plant; or (b) construction, augmentation alteration or maintenance of the plant; or (c) construction of road works affected by the plant.	Section 83 <i>Transport Infrastructure Act 1994</i>	Schedule 2 - Limits and Conditions to the Exercising of Powers
Chief Executive Officer	Power, as a railway manager, to consult with, and make submissions to, the Minister about an intended declaration under section 84A.	Section 84B(2) <i>Transport Infrastructure Act 1994</i>	Schedule 2 - Limits and Conditions to the Exercising of Powers
Chief Executive Officer	Power, as a railway manager for a rail corridor land that has been declared to be part of a common area, to construct, maintain and operate a railway on the common area in a way not inconsistent with its use as a toll road.	Section 84B(4) <i>Transport Infrastructure Act 1994</i>	Schedule 2 - Limits and Conditions to the Exercising of Powers

REGISTER OF DELEGATIONS - COUNCIL TO CEO**Transport Infrastructure Act 1994**

DELEGATE	DESCRIPTION OF POWER DELEGATED	LEGISLATION	CONDITIONS TO WHICH THE DELEGATION IS SUBJECT
Chief Executive Officer	Power, as a railway manager for rail corridor land that has been declared to be part of a common area, to enter into an agreement with chief executive, or the lease holder for the particular State toll road corridor land, regarding the following:- (a) responsibility for maintaining a toll road, and the transport infrastructure relating to a toll road, on the common area; and (b) responsibility for the cost of removing road transport infrastructure from the common area and restoring the railway.	Section 84B(5) <i>Transport Infrastructure Act 1994</i>	Schedule 2 - Limits and Conditions to the Exercising of Powers
Chief Executive Officer	Power to claim compensation regarding land, in which Council has an interest but has been declared to be State toll road corridor land under section 84A, under the <i>Acquisition of land Act 1967</i> , section 12(5A) and (5B), and part 4 as if the interest were land taken by the State under that Act.	Section 84D <i>Transport Infrastructure Act 1994</i>	Schedule 2 - Limits and Conditions to the Exercising of Powers
Chief Executive Officer	Power, as a railway manager, to:- (a) consult with, and make submissions to, the Minister regarding the construction, maintenance or operation of a road, or part of a road, that crosses rail corridor land and continues on the other side of the rail corridor land; (b) construct, maintain and operate a railway on the common area in a way not inconsistent with its use as a franchised road; (c) enter into an agreement with the franchisee regarding the franchised road on the common area.	Section 85A <i>Transport Infrastructure Act 1994</i>	Schedule 2 - Limits and Conditions to the Exercising of Powers
Chief Executive Officer	Power, as a toll road operator, to recover, as a debt, from the driver the amount of any unpaid toll or user administration charge, subject to any applicable agreement made by Council.	Section 94(2) <i>Transport Infrastructure Act 1994</i>	Schedule 2 - Limits and Conditions to the Exercising of Powers
Chief Executive Officer	Power, as a toll road operator, to enter into an agreement with a person regarding the liability of a designated vehicle's driver for the toll payable at a toll plaza.	Section 95(2) <i>Transport Infrastructure Act 1994</i>	Schedule 2 - Limits and Conditions to the Exercising of Powers
Chief Executive Officer	Power, as a toll road operator, to give the registered operator of a vehicle a written notice requiring the registered operator, within the prescribed time for the notice— (a) to pay Council the deferred toll amount; or (b) to give Council the information identified in subsection (3)(b).	Section 99 <i>Transport Infrastructure Act 1994</i>	Schedule 2 - Limits and Conditions to the Exercising of Powers

REGISTER OF DELEGATIONS - COUNCIL TO CEO**Transport Infrastructure Act 1994**

DELEGATE	DESCRIPTION OF POWER DELEGATED	LEGISLATION	CONDITIONS TO WHICH THE DELEGATION IS SUBJECT
Chief Executive Officer	Power, as a toll road operator, to give a single notice to a registered operator for notices under section 99 and 105ZH.	Section 99AA <i>Transport Infrastructure Act 1994</i>	Schedule 2 - Limits and Conditions to the Exercising of Powers
Chief Executive Officer	Power, as a toll road operator, to give written notice, in the approved form, under this section if Council has not received a deferred toll amount and it considers, on reasonable grounds, that a person other than the vehicle's registered operator has information that could help the toll road operator establish the name and address of the driver.	Section 100 <i>Transport Infrastructure Act 1994</i>	Schedule 2 - Limits and Conditions to the Exercising of Powers
Chief Executive Officer	Power to give a statutory declaration complying with subsection (3).	Sections 100(2) and 105ZJ(2) <i>Transport Infrastructure Act 1994</i>	Schedule 2 - Limits and Conditions to the Exercising of Powers
Chief Executive Officer	Power, as a toll road operator, to give a written notice, in the approved form, under this section if Council has not received a deferred toll amount and it considers, on reasonable grounds, that Council has correctly identified the person who was the driver.	Section 101 <i>Transport Infrastructure Act 1994</i>	Schedule 2 - Limits and Conditions to the Exercising of Powers
Chief Executive Officer	Power, as a toll road operator, to give a single notice to a person for notices under section 101 and 105ZK.	Section 101A <i>Transport Infrastructure Act 1994</i>	Schedule 2 - Limits and Conditions to the Exercising of Powers
Chief Executive Officer	Power to disclose, allow access to, record or use personal information under certain circumstances.	Sections 104(2) and 105ZN(2) <i>Transport Infrastructure Act 1994</i>	Schedule 2 - Limits and Conditions to the Exercising of Powers
Chief Executive Officer	Power to exercise all the powers of Council, including applying for the Minister's consent for a local government tollway, under Part 8 (Local Government Tollways). ²	Chapter 6, Part 8 <i>Transport Infrastructure Act 1994</i>	Schedule 2 - Limits and Conditions to the Exercising of Powers
Chief Executive Officer	Power— (a) as a railway manger, to consult with, and make submissions to, the Minister about an intended declaration under section 105H; (b) to construct, maintain and operate a railway on a declared common area in a way not inconsistent with its use as a local government tollway; (c) to make an agreement with the chief executive regarding the local government tollway on the common area.	Section 105I <i>Transport Infrastructure Act 1994</i>	Schedule 2 - Limits and Conditions to the Exercising of Powers

² Specific powers under this Part will need to be specified in the register if the powers are sub-delegated to a Council officer.

REGISTER OF DELEGATIONS - COUNCIL TO CEO***Transport Infrastructure Act 1994***

DELEGATE	DESCRIPTION OF POWER DELEGATED	LEGISLATION	CONDITIONS TO WHICH THE DELEGATION IS SUBJECT
Chief Executive Officer	Power to enter into a lease or sublease of local government tollway corridor land to another person, for use as a tollway.	Section 105J(9) and (10) <i>Transport Infrastructure Act 1994</i>	Schedule 2 - Limits and Conditions to the Exercising of Powers
Chief Executive Officer	Power, as a person with an interest in land declared to be a local government tollway corridor land under section 105H, to claim compensation under the <i>Acquisition of Land Act 1967</i> , section 12(5A) and (5B) and part 4 as if the interest were land taken by the State under that Act.	Section 105JA(3) <i>Transport Infrastructure Act 1994</i>	Schedule 2 - Limits and Conditions to the Exercising of Powers
Chief Executive Officer	Power, as a public utility provider, to do the following on local government tollway corridor land— (a) build, replace or take away, or alter, other than for maintenance or repair, its public utility plant; (b) maintain or repair, or alter, for maintenance or repair, its public utility plant; (c) take reasonable steps to stop obstruction or potential obstruction to, or interference or potential interference with, its public utility plant; (d) seek written agreement from the local government for whom the declaration of the local government tollway corridor land was made; (e) in the interests of public safety, carry out urgent maintenance of its public utility plant on local government tollway corridor land without the written agreement of the local government.	Section 105N <i>Transport Infrastructure Act 1994</i>	Schedule 2 - Limits and Conditions to the Exercising of Powers
Chief Executive Officer	Power, as a public utility provider, to ask another local government for information about lines and levels for planned local government tollway infrastructure on local government tollway corridor land.	Section 105O(1) <i>Transport Infrastructure Act 1994</i>	Schedule 2 - Limits and Conditions to the Exercising of Powers
Chief Executive Officer	Power, as a public utility provider, to make an agreement with a local government regarding the reduction in cost of replacing or reconstructing a public utility plant.	Section 105X(4) <i>Transport Infrastructure Act 1994</i>	Schedule 2 - Limits and Conditions to the Exercising of Powers
Chief Executive Officer	Power to enter into a local government tollway franchise agreement with another local government.	Section 105Y <i>Transport Infrastructure Act 1994</i>	Schedule 2 - Limits and Conditions to the Exercising of Powers
Chief Executive Officer	Power to make a local government tollway franchise agreement available for inspection and purchase.	Section 105Z(2) <i>Transport Infrastructure Act 1994</i>	Schedule 2 - Limits and Conditions to the Exercising of Powers

REGISTER OF DELEGATIONS - COUNCIL TO CEO***Transport Infrastructure Act 1994***

DELEGATE	DESCRIPTION OF POWER DELEGATED	LEGISLATION	CONDITIONS TO WHICH THE DELEGATION IS SUBJECT
Chief Executive Officer	Power for a local government tollway to give notice of the matters mentioned in schedule 5 before a toll becomes payable.	Section 105ZB(1) <i>Transport Infrastructure Act 1994</i>	Schedule 2 - Limits and Conditions to the Exercising of Powers
Chief Executive Officer	Power for a local government tollway to amend the notification given under subsection 105ZB(1).	Section 105ZB(2) <i>Transport Infrastructure Act 1994</i>	Schedule 2 - Limits and Conditions to the Exercising of Powers
Chief Executive Officer	Power, as an owner or occupier of land, to allow the chief executive to enter the land by giving written consent to the chief executive.	Section 109A(4)(a) <i>Transport Infrastructure Act 1994</i>	Schedule 2 - Limits and Conditions to the Exercising of Powers
Chief Executive Officer	Power to apply to the chief executive for a rail feasibility investigator's authority for an area of land.	Section 110 <i>Transport Infrastructure Act 1994</i>	Schedule 2 - Limits and Conditions to the Exercising of Powers
Chief Executive Officer	Power:- (a) as an owner or occupier of land, to consent to an investigator or an associated person to enter onto land; or (b) as an authorised investigator, to enter land, with the owner's or occupier's consent; for the purpose of investigating the land's potential and suitability as a rail corridor.	Section 114(3)(a) <i>Transport Infrastructure Act 1994</i>	Schedule 2 - Limits and Conditions to the Exercising of Powers
Chief Executive Officer	Power, as an authorised investigator, to allow an associated person to act under the investigator's authority.	Section 115(1) <i>Transport Infrastructure Act 1994</i>	Schedule 2 - Limits and Conditions to the Exercising of Powers
Chief Executive Officer	Power, as an owner or occupier of land, to ask person who has entered, is entering, or is about to enter Council's land under an authority for the person's identification or about the person's authority to enter Council's land.	Sections 115(4) and 408(4) <i>Transport Infrastructure Act 1994</i>	Schedule 2 - Limits and Conditions to the Exercising of Powers
Chief Executive Officer	Power, as an authorised investigator, to do anything necessary or desirable to minimise damage to the land or inconvenience to the land's owner or occupier.	Section 117(b) <i>Transport Infrastructure Act 1994</i>	Schedule 2 - Limits and Conditions to the Exercising of Powers

REGISTER OF DELEGATIONS - COUNCIL TO CEO**Transport Infrastructure Act 1994**

DELEGATE	DESCRIPTION OF POWER DELEGATED	LEGISLATION	CONDITIONS TO WHICH THE DELEGATION IS SUBJECT
Chief Executive Officer	Power, as an owner or occupier of land, to:- (a) claim compensation from the relevant person for the loss or damage arising out of an entry onto land, any use made of the land, anything brought onto the land, or anything done or left on the land in connection with the relevant person's authority; (b) require the relevant person to carry out works to rectify, within a reasonable time, the damage after the relevant person has finished investigating the land under the authority; or (c) require the relevant person to carry out works to rectify the damage and claim compensation from the investigator for any loss or damage not rectified.	Section 118 (1) <i>Transport Infrastructure Act 1994</i>	Schedule 2 - Limits and Conditions to the Exercising of Powers
Chief Executive Officer	Power:- (a) as an owner or occupier of land, to make an agreement with the relevant person with regards to the amount of compensation; or (b) as an authorised investigator, to make an agreement with owner or occupier of the land with regards to the amount of compensation.	Section 118(4)(a) <i>Transport Infrastructure Act 1994</i>	Schedule 2 - Limits and Conditions to the Exercising of Powers
Chief Executive Officer	Power, as an owner or occupier of land, to agree to agree to entry by a person to carry out railway works or accommodation works.	Section 164(2)(b) <i>Transport Infrastructure Act 1994</i>	Schedule 2 - Limits and Conditions to the Exercising of Powers
Chief Executive Officer	Power, as an owner or occupier of land, to agree to allow the chief executive or an accredited person to take or use the material on Council's land.	Section 165(c) <i>Transport Infrastructure Act 1994</i>	Schedule 2 - Limits and Conditions to the Exercising of Powers
Chief Executive Officer	Power, as an owner or occupier of land, to give written notice to the chief executive or an accredited person regarding:- (a) a claim for compensation for the loss or damage caused by the entry or railway works or accommodation works carried out on Council's land; (b) a claim for compensation for the taking or use of materials; (c) a requirement that the accredited person carry out works in restitution for the damage; or (d) a requirement that the accredited person carry out works in restitution for the damage and a claim for compensation for any loss or damage not restituted.	Section 166(1) <i>Transport Infrastructure Act 1994</i>	Schedule 2 - Limits and Conditions to the Exercising of Powers

REGISTER OF DELEGATIONS - COUNCIL TO CEO**Transport Infrastructure Act 1994**

DELEGATE	DESCRIPTION OF POWER DELEGATED	LEGISLATION	CONDITIONS TO WHICH THE DELEGATION IS SUBJECT
Chief Executive Officer	Power to seek the chief executive's written approval to carry out works near a railway.	Section 168 <i>Transport Infrastructure Act 1994</i>	Schedule 2 - Limits and Conditions to the Exercising of Powers
Chief Executive Officer	Power, as an owner or occupier of land, to make an agreement with an authorised person to allow the authorised person to enter Council's land and inspect railway works.	Section 168(7)(b) <i>Transport Infrastructure Act 1994</i>	Schedule 2 - Limits and Conditions to the Exercising of Powers
Chief Executive Officer	Power, as a railway manager, to— (a) temporarily close or regulate a railway crossing if satisfied it is necessary because of an immediate threat to— (i) the safety of the railway; or (ii) the public using it or who may use it; (b) construct a substitute crossing if Council decides to close or regulate a crossing.	Section 169 <i>Transport Infrastructure Act 1994</i>	Schedule 2 - Limits and Conditions to the Exercising of Powers
Chief Executive Officer	Power, as a railway manager, to enter into a sublease with the chief executive for rail corridor land or non-rail corridor land.	Section 240(4) <i>Transport Infrastructure Act 1994</i>	Schedule 2 - Limits and Conditions to the Exercising of Powers
Chief Executive Officer	Power, as a railway manager, to make an agreement with the chief executive to renew a sublease for a section of rail corridor land before or immediately after its expiry.	Section 240B(2A) <i>Transport Infrastructure Act 1994</i>	Schedule 2 - Limits and Conditions to the Exercising of Powers
Chief Executive Officer	Power to make an agreement with the chief executive, or commence proceedings in a court, for compensation to be paid to Council because of the revocation of an unregistered right in a railway manager's sublease for a section of rail corridor land.	Section 240B (5)-(7) <i>Transport Infrastructure Act 1994</i>	Schedule 2 - Limits and Conditions to the Exercising of Powers
Chief Executive Officer	Power to enter into a sublease with the chief executive for a section of non-rail corridor land.	Section 240D <i>Transport Infrastructure Act 1994</i>	Schedule 2 - Limits and Conditions to the Exercising of Powers
Chief Executive Officer	Power, as an owner of land, to seek and negotiate with the railway manager a right of access across a proposed railway if Council's land is adjacent to the relevant land or Council has access over the relevant land.	Section 240E(2) and (3) <i>Transport Infrastructure Act 1994</i>	Schedule 2 - Limits and Conditions to the Exercising of Powers
Chief Executive Officer	Power, as a railway manager or as an owner of land, to ask the chief executive, if an agreement regarding right of access cannot be made, to decide whether a right of access across the proposed railway should be granted.	Section 240E(5) <i>Transport Infrastructure Act 1994</i>	Schedule 2 - Limits and Conditions to the Exercising of Powers
Chief Executive Officer	Power, as a railway manager or an owner of land, to give the chief executive the information the chief executive requires in deciding whether to grant a right of access across the proposed railway.	Section 240E(7) <i>Transport Infrastructure Act 1994</i>	Schedule 2 - Limits and Conditions to the Exercising of Powers

REGISTER OF DELEGATIONS - COUNCIL TO CEO**Transport Infrastructure Act 1994**

DELEGATE	DESCRIPTION OF POWER DELEGATED	LEGISLATION	CONDITIONS TO WHICH THE DELEGATION IS SUBJECT
Chief Executive Officer	Power, as a railway manager of a rail corridor land or as a right of access holder, to agree to cancel the right of access to the land.	Section 240F(3)(a) <i>Transport Infrastructure Act 1994</i>	Schedule 2 - Limits and Conditions to the Exercising of Powers
Chief Executive Officer	Power, as a railway manager of a rail corridor land or as an owner of land, to enter into an agreement in relation to the compensation payable for the cancellation of a right of access across a rail corridor land.	Section 240F(4) <i>Transport Infrastructure Act 1994</i>	Schedule 2 - Limits and Conditions to the Exercising of Powers
Chief Executive Officer	Power, as an owner of land, to commence proceedings in the Land Court for compensation.	Section 240F(6) <i>Transport Infrastructure Act 1994</i>	Schedule 2 - Limits and Conditions to the Exercising of Powers
Chief Executive Officer	Power, as a railway manager, to grant a sublicence in relation to an easement described in schedule 4 to a railway operator.	Section 241(3) <i>Transport Infrastructure Act 1994</i>	Schedule 2 - Limits and Conditions to the Exercising of Powers
Chief Executive Officer	Power, as a railway manager, to— (a) alter the rail transport infrastructure; and (b) manage the railway using the rail transport infrastructure, whether or not altered; and (c) operate, or authorise a railway operator to operate, rolling stock on the railway.	Sections 244(2)(b) and 244A(2)(b) <i>Transport Infrastructure Act 1994</i>	Schedule 2 - Limits and Conditions to the Exercising of Powers
Chief Executive Officer	Power:- (a) as a railway manager for rail corridor land or future railway land, to construct, maintain and operate a railway on the common area in a way not inconsistent with its use as a relevant road; (b) to construct, maintain and operate a local government tollway corridor land within a declared common area in a way not inconsistent with its use as a railway	Section 249(3)(a) and (b) <i>Transport Infrastructure Act 1994</i>	Schedule 2 - Limits and Conditions to the Exercising of Powers
Chief Executive Officer	Power:- (a) to make an agreement with the railway manager for a railway within a common area; or (b) as a railway manager, to make an agreement with a relevant person for a relevant road within a common area; regarding the costs of removing rail transport infrastructure from the common area and restoring the relevant road.	Section 249(5) <i>Transport Infrastructure Act 1994</i>	Schedule 2 - Limits and Conditions to the Exercising of Powers

REGISTER OF DELEGATIONS - COUNCIL TO CEO**Transport Infrastructure Act 1994**

DELEGATE	DESCRIPTION OF POWER DELEGATED	LEGISLATION	CONDITIONS TO WHICH THE DELEGATION IS SUBJECT
Chief Executive Officer	Power:- (a) as a railway manager, to:- (i) in constructing or managing a railway, to alter the level of a road or require the authority responsible for the road to alter its level; (ii) make an agreement with the authority responsible for the road with regards to the responsibility for the payment of all reasonable expenses incurred in altering the road level; (iii) make an agreement with a person, whose land is directly affected by the road alteration, regarding the amount of compensation payable to the person; (iv) if an agreement cannot be reached with the person directly affected by the road alteration, make an application to a court with jurisdiction to make a decision on the amount of compensation; or (b) as an authority responsible for a road, to make an agreement with the railway manager with regards to the responsibility for the payment of all reasonable expenses incurred in altering the road level; or (c) as an occupier or owner of land that has been directly affected by the road alteration, to:- (i) make an agreement with the railway manager regarding the amount of compensation payable to Council; (ii) make an application to a court with jurisdiction to make a decision on the amount of compensation.	Section 250 <i>Transport Infrastructure Act 1994</i>	Schedule 2 - Limits and Conditions to the Exercising of Powers
Chief Executive Officer	Power to construct, maintain and operate a road on rail corridor land or non-rail corridor land, if permitted by the chief executive, by way of a bridge or other structure that allows the road to go over or pass under the relevant infrastructure on the land, or a crossing at the same level as the relevant infrastructure.	Section 253(1) <i>Transport Infrastructure Act 1994</i>	Schedule 2 - Limits and Conditions to the Exercising of Powers

REGISTER OF DELEGATIONS - COUNCIL TO CEO**Transport Infrastructure Act 1994**

DELEGATE	DESCRIPTION OF POWER DELEGATED	LEGISLATION	CONDITIONS TO WHICH THE DELEGATION IS SUBJECT
Chief Executive Officer	Power, as a railway manager of rail corridor land or as a sublessee of non-rail corridor land, to consult with the chief executive before the chief executive makes a decision on proposed relevant infrastructure on rail corridor land or non-rail corridor land.	Section 253(3) <i>Transport Infrastructure Act 1994</i>	Schedule 2 - Limits and Conditions to the Exercising of Powers
Chief Executive Officer	Power, as a railway manager of rail corridor land or as a sublessee of non-rail corridor land, to continue to use the land and the airspace above the land, other than any land and airspace excluded by a condition of the permission.	Section 253(4) <i>Transport Infrastructure Act 1994</i>	Schedule 2 - Limits and Conditions to the Exercising of Powers
Chief Executive Officer	Power to enter into an agreement with the chief executive concerning the maintenance of a road and a bridge, structure or crossing constructed on rail corridor land or non-rail corridor land, as well as the costs of removing the bridge, structure or crossing when the road is no longer in use and the subsequent restoration of the relevant infrastructure on the land.	Section 253(7) <i>Transport Infrastructure Act 1994</i>	Schedule 2 - Limits and Conditions to the Exercising of Powers
Chief Executive Officer	Power:- (a) as a railway manager, to give written approval to a person seeking to interfere with the railway; or (b) to seek written approval from a railway's manager to interfere with the railway; and (c) to interfere with a railway provided that the interference is:- (i) with the railway manager's written approval; (ii) permitted or authorised under a right of access under sections 240E or 253, or under the <i>Transport (Rail Safety) Act 2010</i>; or (iii) otherwise approved, authorised or permitted under this Act or another Act.	Section 255(1) <i>Transport Infrastructure Act 1994</i>	Schedule 2 - Limits and Conditions to the Exercising of Powers
Chief Executive Officer	Power, as a railway manager, to require, by written notice, a person who has contravened section 255(1) to rectify the interference within a stated reasonable time, or to rectify the interference if the person fails to comply with the requirement.	Section 256 <i>Transport Infrastructure Act 1994</i>	Schedule 2 - Limits and Conditions to the Exercising of Powers
Chief Executive Officer	Power to make an application to the chief executive to make a change to the management of a local government road if the change would require work on a railway or would have a significant adverse impact on the safety and operational integrity of a railway or future railway.	Section 258A <i>Transport Infrastructure Act 1994</i>	Schedule 2 - Limits and Conditions to the Exercising of Powers

REGISTER OF DELEGATIONS - COUNCIL TO CEO**Transport Infrastructure Act 1994**

DELEGATE	DESCRIPTION OF POWER DELEGATED	LEGISLATION	CONDITIONS TO WHICH THE DELEGATION IS SUBJECT
Chief Executive Officer	Power, as a railway manager, to construct and maintain a fence of substantially similar quality to any fence around the neighbouring land when the railway was constructed in order to satisfy its obligation under subsection (2)(b).	Section 260(3) <i>Transport Infrastructure Act 1994</i>	Schedule 2 - Limits and Conditions to the Exercising of Powers
Chief Executive Officer	Power, as an owner or occupier of land next to existing railway, or as a railway manager of the existing railway, to enter into an agreement for compensation for railway works with the railway manager or the owner or occupier of the land, respectively.	Section 260(4)(b) <i>Transport Infrastructure Act 1994</i>	Schedule 2 - Limits and Conditions to the Exercising of Powers
Chief Executive Officer	Power:- (a) as an owner or occupier of land adjacent to an existing railway, to carry out further works at Council's expense, with the railway manager's agreement, if Council considers that the works carried out under section 260 are insufficient for the convenient use of the land; or (b) as a railway manager of an existing railway:- (i) to agree to the further works proposed to be carried out by the owner or occupier of land adjacent to the existing railway at its expense; (ii) to require, by written notice given to the owner or occupier, the further works to be carried out under the supervision of a person nominated by Council and according to plans and specifications approved by Council.	Section 260(6) and (7) <i>Transport Infrastructure Act 1994</i>	Schedule 2 - Limits and Conditions to the Exercising of Powers
Chief Executive Officer	Power, as an owner or occupier of land adjacent to an existing railway, to cross the existing railway with Council's, and its employees' and agents', vehicles and livestock until the railway manager carries out the works pursuant to subsection (2), unless Council has received compensation for the works.	Section 260(9) and (11) <i>Transport Infrastructure Act 1994</i>	Schedule 2 - Limits and Conditions to the Exercising of Powers
Chief Executive Officer	Power, as a railway manager, to give written notice to the chief executive, at least 2 months before a preserved train path is allocated to a person, stating details of the proposed allocation.	Section 266A(2)(a) <i>Transport Infrastructure Act 1994</i>	Schedule 2 - Limits and Conditions to the Exercising of Powers
Chief Executive Officer	Power, as a railway manager, to make a submission against the imposition of a penalty pursuant to section 266C(2) in the way stated in the proposed penalty notice.	Section 266D <i>Transport Infrastructure Act 1994</i>	Schedule 2 - Limits and Conditions to the Exercising of Powers
Chief Executive Officer	Power, as a railway manager, to appeal a penalty notice to the Supreme Court against the chief executive's decision to impose a penalty.	Section 266F <i>Transport Infrastructure Act 1994</i>	Schedule 2 - Limits and Conditions to the Exercising of Powers

REGISTER OF DELEGATIONS - COUNCIL TO CEO

Transport Infrastructure Act 1994

DELEGATE	DESCRIPTION OF POWER DELEGATED	LEGISLATION	CONDITIONS TO WHICH THE DELEGATION IS SUBJECT
Chief Executive Officer	Power to exercise all the powers and functions of a port authority under Chapter 8 if Council is given management of a port under Chapter 8.	Section 273 <i>Transport Infrastructure Act 1994</i>	Schedule 2 - Limits and Conditions to the Exercising of Powers
Chief Executive Officer	Power— (a) as a port lessor, port lessee or port manager of the Port of Brisbane, to impose charges in relation to port services and port facilities; (b) as a port user, to make an agreement with the port lessor, port lessee or port manager regarding subsection (1).	Section 279A <i>Transport Infrastructure Act 1994</i>	Schedule 2 - Limits and Conditions to the Exercising of Powers
Chief Executive Officer	Power, as a port lessor, port lessee or port manager of the Port of Brisbane, to enter into a port agreement with the Minister about charges imposed pursuant to section 279A.	Section 279B <i>Transport Infrastructure Act 1994</i>	Schedule 2 - Limits and Conditions to the Exercising of Powers
Chief Executive Officer	Power, as a port lessor, port lessee or port manager of the Port of Brisbane, to— (a) decide a reasonable time for payment of a charge imposed pursuant to section 279A and a reasonable interest rate to be applied to any unpaid amount; and (b) recover a charge, or part of a charge, and any interest payable in relation to the charge, as a debt payable to Council.	Section 281C <i>Transport Infrastructure Act 1994</i>	Schedule 2 - Limits and Conditions to the Exercising of Powers

REGISTER OF DELEGATIONS - COUNCIL TO CEO**Transport Infrastructure Act 1994**

DELEGATE	DESCRIPTION OF POWER DELEGATED	LEGISLATION	CONDITIONS TO WHICH THE DELEGATION IS SUBJECT
Chief Executive Officer	Power, as a port lessor, port lessee or port manager of the Port of Brisbane, to (a) by written notice, require a person to give Council a security deposit as a security for a liability or debt incurred, or that may be incurred, by it under chapter 8, part 3A in relation the payment of a charge or damage caused, or that may be caused, to port facilities; (b) appropriate, or partly appropriate, a security deposit to meet the liability or indebtedness of the person if the liability or debt is unpaid after becoming due; (c) by written notice, require the person to give Council a further security deposit subsequent to the appropriation, or part appropriation, of a security deposit; and (d) by written notice, require the person to give Council a security deposit in a greater amount, or in a different form, or both, if Council considers that the person's liability or indebtedness, or potential liability or indebtedness, to Council under chapter 8, part 3A should be more adequately guaranteed.	Section 281F <i>Transport Infrastructure Act 1994</i>	Schedule 2 - Limits and Conditions to the Exercising of Powers
Chief Executive Officer	Power, as a port lessor of the Port of Brisbane, to display or publish a port notice to control activities or conduct in its port area if Council reasonably considers the activities or conduct may— (a) affect the port's operation; or (b) cause damage to the port authority's strategic port land or Brisbane core port land; or (c) cause damage to the environment.	Section 282 <i>Transport Infrastructure Act 1994</i>	Schedule 2 - Limits and Conditions to the Exercising of Powers
Chief Executive Officer	Power, as a port lessor of the Port of Brisbane, to display or publish a port notice requiring a person or class of persons to produce to the port lessor or port lessor's delegate, information relevant to the matters listed in sub-subsections (a)-(e).	Section 282AA <i>Transport Infrastructure Act 1994</i>	Schedule 2 - Limits and Conditions to the Exercising of Powers

REGISTER OF DELEGATIONS - COUNCIL TO CEO**Transport Infrastructure Act 1994**

DELEGATE	DESCRIPTION OF POWER DELEGATED	LEGISLATION	CONDITIONS TO WHICH THE DELEGATION IS SUBJECT
Chief Executive Officer	Power, as a port lessor of the Port of Brisbane, to control by port notice— (a) the movement or mooring of ships at its port facilities; or (b) the movement or mooring of ships if the movement or mooring may affect the port's operation; or (c) activities on or by ships moored at its port facilities or in its port if the activities may affect the port's operation.	Section 282A <i>Transport Infrastructure Act 1994</i>	Schedule 2 - Limits and Conditions to the Exercising of Powers
Chief Executive Officer	Power, as a port lessor of the Port of Brisbane, to control, by port notice, the movement, handling or storage of goods loaded, waiting to be loaded, unloaded or transhipped to or from ships at its port facilities.	Section 282C <i>Transport Infrastructure Act 1994</i>	Schedule 2 - Limits and Conditions to the Exercising of Powers
Chief Executive Officer	Power, as a port lessor of the Port of Brisbane, to control, by port notice, the movement of persons at its facilities including, for example, where the movement of members of the public, or another identified group, is restricted or prohibited.	Section 282D <i>Transport Infrastructure Act 1994</i>	Schedule 2 - Limits and Conditions to the Exercising of Powers
Chief Executive Officer	Power, as a port lessor of the Port of Brisbane, to control by port notice the parking or stopping of vehicles at or on its port facilities, strategic port land or Brisbane core port land including, for example, by indicating a place where parking or stopping of a vehicle is restricted or prohibited.	Section 282E <i>Transport Infrastructure Act 1994</i>	Schedule 2 - Limits and Conditions to the Exercising of Powers
Chief Executive Officer	Power, as a port lessor of the Port of Brisbane, to control by port notice the movement, stopping or parking of rolling stock at its port facilities including, for example, by indicating where parking of rolling stock is restricted or prohibited.	Section 282F <i>Transport Infrastructure Act 1994</i>	Schedule 2 - Limits and Conditions to the Exercising of Powers
Chief Executive Officer	Power, as a port lessor of the Port of Brisbane, to appoint a person as an authorised officer for Council.	Section 282K <i>Transport Infrastructure Act 1994</i>	Schedule 2 - Limits and Conditions to the Exercising of Powers
Chief Executive Officer	Power, as a port operator, to consult with the Minister before the Minister gives a direction under subsection (2).	Section 283ZJ <i>Transport Infrastructure Act 1994</i>	Schedule 2 - Limits and Conditions to the Exercising of Powers

REGISTER OF DELEGATIONS - COUNCIL TO CEO**Transport Infrastructure Act 1994**

DELEGATE	DESCRIPTION OF POWER DELEGATED	LEGISLATION	CONDITIONS TO WHICH THE DELEGATION IS SUBJECT
Chief Executive Officer	Power, as an assessment manager for a development application for development on Brisbane core port land under the <i>Sustainable Planning Act 2009</i> , to impose a condition on the development approval for the application requiring a contribution only in relation to the following infrastructure provided by the Brisbane City Council or a service provider— (a) drainage; (b) public transport; (c) roads; (d) sewerage and water supply headworks.	Section 283ZZ <i>Transport Infrastructure Act 1994</i>	Schedule 2 - Limits and Conditions to the Exercising of Powers
Chief Executive Officer	Power to apply to the planning chief executive for a planning and development certificate for premises on Brisbane core port land.	Section 283ZZB <i>Transport Infrastructure Act 1994</i>	Schedule 2 - Limits and Conditions to the Exercising of Powers
Chief Executive Officer	Power, as an assessment manager for a development application for development on land that becomes Brisbane core port land, to give the application to the planning chief executive and respond to any request for information from the planning chief executive.	Section 283ZZJ <i>Transport Infrastructure Act 1994</i>	Schedule 2 - Limits and Conditions to the Exercising of Powers
Chief Executive Officer	Power, as a port lessor, port lessee or port manager of the Port of Brisbane, to grant a licence to enter and use port land, if leased by Council under the <i>Land Act 1994</i> , or trade lease of land, if subleased to Council.	Section 283ZZN <i>Transport Infrastructure Act 1994</i>	Schedule 2 - Limits and Conditions to the Exercising of Powers
Chief Executive Officer	Power to make written submissions in respect of a statement of proposal under section 285A or draft plan under section 285B made by a port authority over land in or adjoining Council's area.	Section 285C <i>Transport Infrastructure Act 1994</i>	Schedule 2 - Limits and Conditions to the Exercising of Powers
Chief Executive Officer	Power to apply to a port authority for approval to perform a controlled activity in a port authority's port area.	Section 289C <i>Transport Infrastructure Act 1994</i>	Schedule 2 - Limits and Conditions to the Exercising of Powers
Chief Executive Officer	Power, if Council's interests are affected by a decision mentioned in section 289F(1), to ask the port authority to review the decision or, pursuant to the <i>Transport Planning and Coordination Act 1994</i> , part 5, division 2, make an application to the Queensland Civil and Administrative Tribunal to have the original decision stayed.	Section 289G <i>Transport Infrastructure Act 1994</i>	Schedule 2 - Limits and Conditions to the Exercising of Powers
Chief Executive Officer	Power, as a port operator, to have abandoned property found at the port facility moved to a place Council considers appropriate.	Section 289I(2)(b) <i>Transport Infrastructure Act 1994</i>	Schedule 2 - Limits and Conditions to the Exercising of Powers

REGISTER OF DELEGATIONS - COUNCIL TO CEO**Transport Infrastructure Act 1994**

DELEGATE	DESCRIPTION OF POWER DELEGATED	LEGISLATION	CONDITIONS TO WHICH THE DELEGATION IS SUBJECT
Chief Executive Officer	Power to seek the return of abandoned property from a port authority or port operator.	Section 289J <i>Transport Infrastructure Act 1994</i>	Schedule 2 - Limits and Conditions to the Exercising of Powers
Chief Executive Officer	Power, as a port operator, to sell property that has remained unclaimed 28 days after the publication of a notice under section 289I about the abandoned property.	Section 289K <i>Transport Infrastructure Act 1994</i>	Schedule 2 - Limits and Conditions to the Exercising of Powers
Chief Executive Officer	Power, as a port operator, to sell abandoned property if it is perishable and it is impracticable for Council to keep it having regard to its nature and condition.	Section 289L <i>Transport Infrastructure Act 1994</i>	Schedule 2 - Limits and Conditions to the Exercising of Powers
Chief Executive Officer	Power, as a port operator, to dispose of abandoned property that is insufficient value property in the way Council considers appropriate.	Section 289N <i>Transport Infrastructure Act 1994</i>	Schedule 2 - Limits and Conditions to the Exercising of Powers
Chief Executive Officer	Power, as a port lessor of the Port of Brisbane, to delegate a function under Chapter 8, other than under part 3A, to a port lessee or port manager.	Section 289Z <i>Transport Infrastructure Act 1994</i>	Schedule 2 - Limits and Conditions to the Exercising of Powers
Chief Executive Officer	Power:- (a) as a port lessor of the Port of Brisbane, to appoint an entity as a port manager for the Port of Brisbane; or (b) as a port lessee— (i) to seek written approval from the port lessor to appoint an entity as a port manager for the Port of Brisbane; and (ii) with the written approval of the port lessor, appoint an entity as a port manager for the Port of Brisbane.	Section 289ZA <i>Transport Infrastructure Act 1994</i>	Schedule 2 - Limits and Conditions to the Exercising of Powers
Chief Executive Officer	Power, as an owner or occupier of land, to give permission to a person proposing to enter Council's land for purposes other than for the performance of urgent remedial work to facilitate or maintain the operation of busway transport infrastructure.	Section 299(4)(a) <i>Transport Infrastructure Act 1994</i>	Schedule 2 - Limits and Conditions to the Exercising of Powers
Chief Executive Officer	Power, as an owner or occupier of land, to claim compensation from the chief executive for loss or damage caused by the entry, occupation, or use, including by the taking or consumption of materials, of Council's land by the chief executive or a person authorised by the chief executive for purposes relating to busway transport infrastructure.	Section 300(2) <i>Transport Infrastructure Act 1994</i>	Schedule 2 - Limits and Conditions to the Exercising of Powers
Chief Executive Officer	Power, as an owner or occupier of land, to commence proceedings in the Land Court against the chief executive for compensation in the absence of a prior agreement between Council and the chief executive for compensation.	Section 300(4) <i>Transport Infrastructure Act 1994</i>	Schedule 2 - Limits and Conditions to the Exercising of Powers

REGISTER OF DELEGATIONS - COUNCIL TO CEO**Transport Infrastructure Act 1994**

DELEGATE	DESCRIPTION OF POWER DELEGATED	LEGISLATION	CONDITIONS TO WHICH THE DELEGATION IS SUBJECT
Chief Executive Officer	Power, as a person given a written notice under section 303(2D), to claim compensation under the <i>Acquisition of Land Act 1967</i> , section 12(5A) and (5B) and part 4.	Section 303AAA <i>Transport Infrastructure Act 1994</i>	Schedule 2 - Limits and Conditions to the Exercising of Powers
Chief Executive Officer	Power to enter into a sublease with the State for an established busway, or a proposed busway, on busway land, including the power to negotiate, and agree upon, the terms of the sublease.	Section 303AA <i>Transport Infrastructure Act 1994</i>	Schedule 2 - Limits and Conditions to the Exercising of Powers
Chief Executive Officer	Power to seek a licence from the chief executive in relation to busway land or busway transport infrastructure for any of the following purpose:- (a) construction, maintenance or operation of any thing on the land; (b) the use of the land or infrastructure for any purpose; (c) maintenance, management or operation of the land or infrastructure.	Section 303AB(1) <i>Transport Infrastructure Act 1994</i>	Schedule 2 - Limits and Conditions to the Exercising of Powers
Chief Executive Officer	Power, in relation to a licence granted under section 303AB(1), to:- (a) surrender the licence; and (b) mortgage, sublicense or transfer the licence with the consent of the chief executive.	Section 303AB(3A) and (4) <i>Transport Infrastructure Act 1994</i>	Schedule 2 - Limits and Conditions to the Exercising of Powers
Chief Executive Officer	Power, as an owner or occupier of busway land or busway transport infrastructure that is subject to a licence granted under section 303AB, to:- (a) claim compensation from the chief executive for loss or damage caused by a relevant activity, including by the taking or consumption of materials; and (b) enter into an agreement with the chief executive about the payment of compensation; or (c) in the absence of an agreement about the payment of compensation, commence proceedings in the Land Court for payment of compensation.	Section 303AC(2) and (4) <i>Transport Infrastructure Act 1994</i>	Schedule 2 - Limits and Conditions to the Exercising of Powers

REGISTER OF DELEGATIONS - COUNCIL TO CEO**Transport Infrastructure Act 1994**

DELEGATE	DESCRIPTION OF POWER DELEGATED	LEGISLATION	CONDITIONS TO WHICH THE DELEGATION IS SUBJECT
Chief Executive Officer	Power to:- (a) consult with the chief executive concerning the nature and extent of the alteration of the level of the road for busway transport infrastructure works, or the management or operation of a busway, before the alteration is commenced; and (b) make an agreement regarding the amount payable to Council for costs incurred by Council in altering the road level.	Section 305(2) <i>Transport Infrastructure Act 1994</i>	Schedule 2 - Limits and Conditions to the Exercising of Powers
Chief Executive Officer	Power to construct, maintain, and operate a road located on busway land, if permitted by the chief executive, by way of a bridge or other structure that allows traffic to pass over or under the level at which buses use the busway land.	Section 307(1) <i>Transport Infrastructure Act 1994</i>	Schedule 2 - Limits and Conditions to the Exercising of Powers
Chief Executive Officer	Power to make an agreement with the chief executive concerning the maintenance of a road and a bridge or other structure located on busway land, and the costs of removing the bridge or other structure once it is no longer in use and the subsequent restoration of the busway land.	Section 307(5) <i>Transport Infrastructure Act 1994</i>	Schedule 2 - Limits and Conditions to the Exercising of Powers
Chief Executive Officer	Power to enter into a contract with the chief executive for the following:- (a) carrying out busway transport infrastructure works on a busway or on land that is intended to become a busway; or (b) carrying out other works that contribute to the effectiveness and efficiency of the busway network; or (c) carrying out the operation of a busway; or (d) which powers of Council are to be exercised by the chief executive and which powers are to be exercised by Council for the busway – even though the contracted works or operations, as stated in (a), (b) or (c), relate to areas outside Council's area.	Section 308 <i>Transport Infrastructure Act 1994</i>	Schedule 2 - Limits and Conditions to the Exercising of Powers
Chief Executive Officer	Power, as an owner of land adjacent to a busway, to make a request to the chief executive for work to be carried out on the land and enter into a contract with the chief executive for the chief executive to carry out works on the land.	Section 308(5) <i>Transport Infrastructure Act 1994</i>	Schedule 2 - Limits and Conditions to the Exercising of Powers

REGISTER OF DELEGATIONS - COUNCIL TO CEO**Transport Infrastructure Act 1994**

DELEGATE	DESCRIPTION OF POWER DELEGATED	LEGISLATION	CONDITIONS TO WHICH THE DELEGATION IS SUBJECT
Chief Executive Officer	Power to enter into an arrangement with the chief executive for the sharing of costs, including preliminary costs, of— (a) acquiring land for busway transport infrastructure; or (b) busway transport infrastructure works on a busway; or (c) other works that contribute to the effectiveness and efficiency of the busway network; or (d) the operation of a busway.	Section 308(10) <i>Transport Infrastructure Act 1994</i>	Schedule 2 - Limits and Conditions to the Exercising of Powers
Chief Executive Officer	Power to obtain the chief executive's written approval if Council intends to approve the erection, alteration or operation of any advertising sign or device that is visible from a busway and may reasonably create a traffic hazard, and the conditions applied by Council to the erection, alteration or operation of the sign or device do not comply with the chief executive's permission criteria.	Section 309 <i>Transport Infrastructure Act 1994</i>	Schedule 2 - Limits and Conditions to the Exercising of Powers
Chief Executive Officer	Power, as a public utility provider, to do the following things on busway land:- (a) build, replace or take away, or alter, other than for maintenance or repair, its public utility plant; (b) maintain or repair, or alter, for maintenance or repair, its public utility plant; (c) take reasonable steps to stop obstruction or potential obstruction to, or interference or potential interference with, its public utility plant.	Section 318(1) <i>Transport Infrastructure Act 1994</i>	Schedule 2 - Limits and Conditions to the Exercising of Powers
Chief Executive Officer	Power, as a public utility provider, to seek written agreement from the chief executive for Council to do the things mentioned in subsection (1).	Section 318(2) <i>Transport Infrastructure Act 1994</i>	Schedule 2 - Limits and Conditions to the Exercising of Powers
Chief Executive Officer	Power, as a public utility provider, to carry out urgent maintenance of its public utility plant on busway land without the written agreement of the chief executive, if acting in the interests of public safety and Council:- (a) makes all reasonable attempts to obtain the chief executive's oral agreement to the carrying out of the maintenance; and (b) whether or not the chief executive's oral agreement is obtained, acts as quickly as possible to advise the chief executive of the details of the maintenance being carried out.	Section 318(4) <i>Transport Infrastructure Act 1994</i>	Schedule 2 - Limits and Conditions to the Exercising of Powers

REGISTER OF DELEGATIONS - COUNCIL TO CEO**Transport Infrastructure Act 1994**

DELEGATE	DESCRIPTION OF POWER DELEGATED	LEGISLATION	CONDITIONS TO WHICH THE DELEGATION IS SUBJECT
Chief Executive Officer	Power, as a public utility provider, to make a request to the chief executive to give Council information about lines and levels for planned busway transport infrastructure on busway land necessary to enable Council to minimise possible adverse effects of the establishment of the infrastructure on Council's works.	Section 319 <i>Transport Infrastructure Act 1994</i>	Schedule 2 - Limits and Conditions to the Exercising of Powers
Chief Executive Officer	Power, as a public utility provider, to enter into an agreement with the chief executive for the reduction of the cost to the chief executive for the replacement or reconstruction of a public utility plant owned by Council on busway land.	Section 328(2)(b) <i>Transport Infrastructure Act 1994</i>	Schedule 2 - Limits and Conditions to the Exercising of Powers
Chief Executive Officer	Power to seek compensation from the chief executive for interference caused to land in which Council has an interest, or Council occupied land, by the establishment of busway transport infrastructure on busway land.	Sections 332, 333 and 335 <i>Transport Infrastructure Act 1994</i>	Schedule 2 - Limits and Conditions to the Exercising of Powers
Chief Executive Officer	Power, as an owner or occupier of land, to enter into an agreement with the chief executive, with regards to the establishment or proposed establishment of busway transport infrastructure on busway land, for:- (a) the supply by the chief executive, or a contribution by the chief executive towards the supply, of works for alternative access for Council's land; or (b) the carrying out, or a contribution towards carrying out, of other works in relation to Council's land for the purpose of access for Council's land.	Section 334(1) <i>Transport Infrastructure Act 1994</i>	Schedule 2 - Limits and Conditions to the Exercising of Powers
Chief Executive Officer	Power to:- (a) enter into an agreement with the chief executive concerning the period upon which an agreement for compensation is to be entered into between the parties; (b) enter into an agreement with the chief executive for compensation within 60 days of the compensation application or within an agreed period; and (c) make an application to the Land Court for compensation.	Section 335(3) <i>Transport Infrastructure Act 1994</i>	Schedule 2 - Limits and Conditions to the Exercising of Powers
Chief Executive Officer	Power to apply to the chief executive for accreditation as the busway manager for a busway.	Section 335AC <i>Transport Infrastructure Act 1994</i>	Schedule 2 - Limits and Conditions to the Exercising of Powers

REGISTER OF DELEGATIONS - COUNCIL TO CEO**Transport Infrastructure Act 1994**

DELEGATE	DESCRIPTION OF POWER DELEGATED	LEGISLATION	CONDITIONS TO WHICH THE DELEGATION IS SUBJECT
Chief Executive Officer	Power, as a busway manager, to apply to the chief executive for an amendment of the conditions of Council's accreditation as a busway manager.	Section 335AJ <i>Transport Infrastructure Act 1994</i>	Schedule 2 - Limits and Conditions to the Exercising of Powers
Chief Executive Officer	Power, as a busway manager, to show the chief executive officer that Council's accreditation should not be suspended or cancelled.	Sections 335AL(2)(e) and 335AM(4) <i>Transport Infrastructure Act 1994</i>	Schedule 2 - Limits and Conditions to the Exercising of Powers
Chief Executive Officer	Power, as a busway manager, to surrender Council's accreditation by written notice given to the chief executive.	Section 335AO <i>Transport Infrastructure Act 1994</i>	Schedule 2 - Limits and Conditions to the Exercising of Powers
Chief Executive Officer	Power to apply to the chief executive for authorisation as an authorised busway user for a busway.	Section 337 <i>Transport Infrastructure Act 1994</i>	Schedule 2 - Limits and Conditions to the Exercising of Powers
Chief Executive Officer	Power, as an owner or occupier of land, to give permission to the chief executive, or a person authorised by the chief executive, to enter, occupy, or use Council's land in order to perform work other than urgent remedial work to facilitate or maintain the operation of light rail transport infrastructure.	Section 350(4)(a) <i>Transport Infrastructure Act 1994</i>	Schedule 2 - Limits and Conditions to the Exercising of Powers
Chief Executive Officer	Power, as an owner or occupier of land, to make a claim for compensation from the chief executive for loss or damage caused by the entry, occupation, or use, including by the taking or consumption of materials, of Council's land by the chief executive or a person authorised by the chief executive for purposes relating to light rail transport infrastructure.	Section 351(2) <i>Transport Infrastructure Act 1994</i>	Schedule 2 - Limits and Conditions to the Exercising of Powers
Chief Executive Officer	Power, as an owner or occupier of land, to commence proceedings in the Land Court against the chief executive for compensation in the absence of a prior agreement between Council and the chief executive for compensation.	Section 351(4) <i>Transport Infrastructure Act 1994</i>	Schedule 2 - Limits and Conditions to the Exercising of Powers
Chief Executive Officer	Power, as a light rail manager, to:- (a) enter into a sublease with the State for an established light rail, or a proposed light rail, on light rail land, including the power to negotiate, and agree upon, the terms of the sublease, such as an option to renew; and (b) if Council attaches light rail transport infrastructure to the land subject of the original sublease, and subsequent subleases, enter into an agreement with the chief executive concerning ownership of the infrastructure.	Section 355 <i>Transport Infrastructure Act 1994</i>	Schedule 2 - Limits and Conditions to the Exercising of Powers

REGISTER OF DELEGATIONS - COUNCIL TO CEO***Transport Infrastructure Act 1994***

DELEGATE	DESCRIPTION OF POWER DELEGATED	LEGISLATION	CONDITIONS TO WHICH THE DELEGATION IS SUBJECT
Chief Executive Officer	Power to seek a licence from the chief executive in relation to light rail land or light rail transport infrastructure for any of the following purposes— (a) construction, maintenance or operation of anything on the land; (b) the use of the land or infrastructure for any purpose, including, for example, a commercial or retail purpose; (c) maintenance, management or operation of the land or infrastructure.	Section 355A(1) <i>Transport Infrastructure Act 1994</i>	Schedule 2 - Limits and Conditions to the Exercising of Powers
Chief Executive Officer	Power, in relation to a licence granted under section 355A(1), to:- (a) surrender the licence; and (b) mortgage, sublicense or transfer the licence with the consent of the chief executive.	Section 355A(3A) and (4) <i>Transport Infrastructure Act 1994</i>	Schedule 2 - Limits and Conditions to the Exercising of Powers
Chief Executive Officer	Power, as an owner or occupier of light rail land or light rail transport infrastructure that is subject to a licence granted under section 355A, to:- (a) claim compensation from the chief executive for loss or damage caused by a relevant activity, including by the taking or consumption of materials; and (b) enter into an agreement with the chief executive about the payment of compensation; or (c) in the absence of an agreement about the payment of compensation, commence proceedings in the Land Court for payment of compensation.	Section 355B(2) and (4) <i>Transport Infrastructure Act 1994</i>	Schedule 2 - Limits and Conditions to the Exercising of Powers
Chief Executive Officer	Power to:- (a) consult with the chief executive concerning the nature and extent of the alteration of the level of the road for light rail transport infrastructure works, or the management or operation of a light rail, before the alteration is commenced; and (b) make an agreement regarding the amount payable to Council for costs incurred by Council in altering the road level.	Section 357(2) <i>Transport Infrastructure Act 1994</i>	Schedule 2 - Limits and Conditions to the Exercising of Powers

REGISTER OF DELEGATIONS - COUNCIL TO CEO***Transport Infrastructure Act 1994***

DELEGATE	DESCRIPTION OF POWER DELEGATED	LEGISLATION	CONDITIONS TO WHICH THE DELEGATION IS SUBJECT
Chief Executive Officer	Power to construct, maintain, and operate a road located on light rail land, if permitted by the chief executive, which consists of a bridge or other structure to allow traffic to pass over the level at which light rail vehicles use the light rail land or a structure that allows traffic to pass under the level that light rail vehicles use the light rail land.	Section 358(1) <i>Transport Infrastructure Act 1994</i>	Schedule 2 - Limits and Conditions to the Exercising of Powers
Chief Executive Officer	Power, as a light rail manager, to consult with the chief executive before the chief executive makes a decision regarding whether to give permission under subsection (1).	Section 358(2) <i>Transport Infrastructure Act 1994</i>	Schedule 2 - Limits and Conditions to the Exercising of Powers
Chief Executive Officer	Power to make an agreement with the chief executive in relation to the following:- (a) maintenance of a road and a bridge or other structure located on light rail land; (b) the costs of removing the bridge, or other structure, once it is no longer in use; and (c) restoring the light rail land following the removal of the bridge or other structure.	Section 358(6) <i>Transport Infrastructure Act 1994</i>	Schedule 2 - Limits and Conditions to the Exercising of Powers
Chief Executive Officer	Power, as a light rail manager, to consult with the chief executive before a designation under subsection (1) is made.	Section 359(3) <i>Transport Infrastructure Act 1994</i>	Schedule 2 - Limits and Conditions to the Exercising of Powers
Chief Executive Officer	Power to consult with the chief executive before the chief executive includes any directions in the gazette notice designating light rail land as light rail land that is to be used as a road under the control of Council.	Section 359(6) <i>Transport Infrastructure Act 1994</i>	Schedule 2 - Limits and Conditions to the Exercising of Powers
Chief Executive Officer	Power, as a light rail manager, to consult with the chief executive before a designation under subsection (1) is made.	Section 360(3) <i>Transport Infrastructure Act 1994</i>	Schedule 2 - Limits and Conditions to the Exercising of Powers

REGISTER OF DELEGATIONS - COUNCIL TO CEO**Transport Infrastructure Act 1994**

DELEGATE	DESCRIPTION OF POWER DELEGATED	LEGISLATION	CONDITIONS TO WHICH THE DELEGATION IS SUBJECT
Chief Executive Officer	Power to enter into a contract with the chief executive for the following:- (a) carrying out light rail transport infrastructure works on a light rail or on land that is intended to become a light rail; or (b) carrying out works on land affected by a light rail or proposed light rail, including, for example, road works on a road; or (c) carrying out other works that contribute to the effectiveness and efficiency of the light rail network; or (d) carrying out the operation of a light rail; or (e) carrying out the operation of a public passenger service using light rail transport infrastructure; or (f) which powers of Council are to be exercised by the chief executive and which are to be exercised by Council for the light rail – even though the contracted works or operations, as stated in (a)-(e), relate to areas outside Council's area.	Section 360A <i>Transport Infrastructure Act 1994</i>	Schedule 2 - Limits and Conditions to the Exercising of Powers
Chief Executive Officer	Power, as an owner of land adjacent to a light rail, to make a request to the chief executive for work to be carried out on the land and enter into a contract with the chief executive for the chief executive to carry out works on the land.	Section 360A(5) <i>Transport Infrastructure Act 1994</i>	Schedule 2 - Limits and Conditions to the Exercising of Powers
Chief Executive Officer	Power to enter into an arrangement with the chief executive for the sharing of costs, including preliminary costs, of:- (a) acquiring land for light rail transport infrastructure; or (b) light rail transport infrastructure works on a on a light rail or land that is intended to become a light rail; or (c) works on land affected by a light rail or a proposed light rail, including, for example, road works on a road; or (d) other works that contribute to the effectiveness and efficiency of the light rail network; or (e) the operation of a light rail; or (f) the operation of a public passenger service using light rail transport infrastructure.	Section 360A(10) <i>Transport Infrastructure Act 1994</i>	Schedule 2 - Limits and Conditions to the Exercising of Powers

REGISTER OF DELEGATIONS - COUNCIL TO CEO**Transport Infrastructure Act 1994**

DELEGATE	DESCRIPTION OF POWER DELEGATED	LEGISLATION	CONDITIONS TO WHICH THE DELEGATION IS SUBJECT
Chief Executive Officer	Power, as a light rail manager, to:- (a) give written approval to allow a person to interfere with light rail transport infrastructure or light rail transport infrastructure works; and (b) consult with the chief executive before approval is given.	Section 362(1)(a) and (4) <i>Transport Infrastructure Act 1994</i>	Schedule 2 - Limits and Conditions to the Exercising of Powers
Chief Executive Officer	Power, as a light rail manager, to give a written notice to a person who has interfered with light rail transport infrastructure, or light rail transport infrastructure works, requiring the person to rectify the interference, following consultation with the chief executive.	Section 363(2) and (3) <i>Transport Infrastructure Act 1994</i>	Schedule 2 - Limits and Conditions to the Exercising of Powers
Chief Executive Officer	Power, as a light rail manager, to:- (a) rectify an interference with light rail transport infrastructure or light rail transport infrastructure works; and (b) recover the reasonable costs of rectifying the interference as a debt from the person who was given written notice of the interference.	Section 363(6) and (8) <i>Transport Infrastructure Act 1994</i>	Schedule 2 - Limits and Conditions to the Exercising of Powers
Chief Executive Officer	Power, as a public utility provider, to do the following on light rail land:- (a) build, replace or take away, or alter, other than for maintenance or repair, its public utility plant; (b) maintain or repair, or alter, for maintenance or repair, its public utility plant; (c) take reasonable steps to stop obstruction or potential obstruction to, or interference or potential interference with, its public utility plant.	Section 366(1) <i>Transport Infrastructure Act 1994</i>	Schedule 2 - Limits and Conditions to the Exercising of Powers
Chief Executive Officer	Power, regarding the matters mentioned in subsection (1) of the section:- (a) as a public utility provider, to seek written agreement from each light rail authority for the light rail land for Council to undertake the activities; or (b) as a light rail authority, to agree in writing to activities a public utility provider seeks to undertake.	Section 366(2) <i>Transport Infrastructure Act 1994</i>	Schedule 2 - Limits and Conditions to the Exercising of Powers

REGISTER OF DELEGATIONS - COUNCIL TO CEO***Transport Infrastructure Act 1994***

DELEGATE	DESCRIPTION OF POWER DELEGATED	LEGISLATION	CONDITIONS TO WHICH THE DELEGATION IS SUBJECT
Chief Executive Officer	Power, as a public utility provider, to carry out urgent maintenance of its public utility plant on light rail land without written agreement of each light rail authority for the light rail land, if acting in the interests of public safety and if Council:- (a) makes all reasonable attempts to obtain each authority's oral agreement to the carrying out of the maintenance; and (b) whether or not each authority's oral agreement is obtained, acts as quickly as possible to advise each authority of the details of the maintenance being carried out.	Section 366(4) <i>Transport Infrastructure Act 1994</i>	Schedule 2 - Limits and Conditions to the Exercising of Powers
Chief Executive Officer	Power, as a public utility provider, to make a request to the chief executive to give Council information about lines and levels for planned light rail transport infrastructure on light rail land necessary to enable Council to minimise possible adverse effects of the establishment of the infrastructure on Council's works.	Section 367 <i>Transport Infrastructure Act 1994</i>	Schedule 2 - Limits and Conditions to the Exercising of Powers
Chief Executive Officer	Power, as a light rail authority for light rail land, to consult with a public utility provider regarding a proposal by the provider to replace the whole or a substantial proportion of its public utility plant on light rail land.	Section 368 <i>Transport Infrastructure Act 1994</i>	Schedule 2 - Limits and Conditions to the Exercising of Powers
Chief Executive Officer	Power, as a light rail authority, to require a public utility provider, at the provider's cost and within the time stated in a written notice, to take action to remedy an action undertaken by the provider pursuant to section 366(1) of the Act:- (a) without the written or oral agreement of Council; or (b) in a way inconsistent with an agreement between Council and the provider.	Section 369(2) <i>Transport Infrastructure Act 1994</i>	Schedule 2 - Limits and Conditions to the Exercising of Powers
Chief Executive Officer	Power, as a light rail authority, to arrange for action the authority considers necessary to remedy the action undertaken by a public utility provider pursuant to section 366(1), should the provider fail to comply with subsection (2) notice.	Section 369(5) <i>Transport Infrastructure Act 1994</i>	Schedule 2 - Limits and Conditions to the Exercising of Powers
Chief Executive Officer	Power, as a light rail authority, to ask a public utility provider owning public utility plant located on light rail land to give information defining the location of the plant.	Section 371(2) <i>Transport Infrastructure Act 1994</i>	Schedule 2 - Limits and Conditions to the Exercising of Powers
Chief Executive Officer	Power, as a light rail authority, to agree to be liable for any damage to public utility plants located on light rail land.	Sections 372, 373 and 374 <i>Transport Infrastructure Act 1994</i>	Schedule 2 - Limits and Conditions to the Exercising of Powers

REGISTER OF DELEGATIONS - COUNCIL TO CEO**Transport Infrastructure Act 1994**

DELEGATE	DESCRIPTION OF POWER DELEGATED	LEGISLATION	CONDITIONS TO WHICH THE DELEGATION IS SUBJECT
Chief Executive Officer	Power, regarding replacement or reconstruction of a public utility plant on light rail land:- (a) as a light rail manager, to enter into an agreement with a public utility provider for the reduction of the cost to Council of the replacement or reconstruction of public utility plant owned by the provider; or (b) as a public utility provider, to enter into an agreement with a light rail authority for the reduction of the cost to the authority of the replacement or reconstruction of a public utility plant owned by Council.	Section 376(2)(b) <i>Transport Infrastructure Act 1994</i>	Schedule 2 - Limits and Conditions to the Exercising of Powers
Chief Executive Officer	Power, as a light rail manager, to give permission to a person to be on light rail, light rail land, light rail transport infrastructure or light rail transport infrastructure works site.	Section 377 <i>Transport Infrastructure Act 1994</i>	Schedule 2 - Limits and Conditions to the Exercising of Powers
Chief Executive Officer	Power to enter into a light rail franchise agreement with the Minister.	Section 377B <i>Transport Infrastructure Act 1994</i>	Schedule 2 - Limits and Conditions to the Exercising of Powers
Chief Executive Officer	Power to give the Minister a written notice claiming that part of a light rail franchise agreement or an amendment to the agreement should be treated as confidential on the grounds of commercial confidentiality.	Section 377D(2)(a) <i>Transport Infrastructure Act 1994</i>	Schedule 2 - Limits and Conditions to the Exercising of Powers
Chief Executive Officer	Power to:- (a) apply to the chief executive for compensation for compensable taking of overhead wiring easement or compensable overhead wiring damage; or (b) make an agreement with the chief executive to:- (i) allow a longer period during which a compensation application can be settled; or (ii) settle a compensation application; or (c) apply to the Land Court for the compensation.	Section 377R <i>Transport Infrastructure Act 1994</i>	Schedule 2 - Limits and Conditions to the Exercising of Powers
Chief Executive Officer	Power to seek compensation from the chief executive for an interference with access to land, in which Council has an interest, caused by the establishment of light rail transport infrastructure.	Sections 380 and 383(1) <i>Transport Infrastructure Act 1994</i>	Schedule 2 - Limits and Conditions to the Exercising of Powers

REGISTER OF DELEGATIONS - COUNCIL TO CEO***Transport Infrastructure Act 1994***

DELEGATE	DESCRIPTION OF POWER DELEGATED	LEGISLATION	CONDITIONS TO WHICH THE DELEGATION IS SUBJECT
Chief Executive Officer	Power, as an owner or occupier of land, to enter into an agreement with the chief executive, with regards to the establishment or proposed establishment of light rail transport infrastructure on light rail land, for:- (c) the supply by the chief executive, or a contribution by the chief executive towards the supply, of works for alternative access for Council's land; or (d) the carrying out, or a contribution towards carrying out, of other works in relation to Council's land for the purpose of access for Council's land.	Section 382(1) <i>Transport Infrastructure Act 1994</i>	Schedule 2 - Limits and Conditions to the Exercising of Powers
Chief Executive Officer	Power to enter into an agreement with the chief executive with regards to the period of time during which an agreement for compensation can be made for an act done under chapter 10, part 4, division 5.	Section 383(3) <i>Transport Infrastructure Act 1994</i>	Schedule 2 - Limits and Conditions to the Exercising of Powers
Chief Executive Officer	Power to apply to the Land Court to decide a compensation claim under subsection (1).	Section 383(3)(a) <i>Transport Infrastructure Act 1994</i>	Schedule 2 - Limits and Conditions to the Exercising of Powers
Chief Executive Officer	Power, as an affected person, to enter into negotiations with the person proposing a development under Chapters 9 or 10 with regards to the entry to Council land.	Section 403(1) <i>Transport Infrastructure Act 1994</i>	Schedule 2 - Limits and Conditions to the Exercising of Powers
Chief Executive Officer	Power to apply to the chief executive for an investigator's authority for the land.	Section 403(2) <i>Transport Infrastructure Act 1994</i>	Schedule 2 - Limits and Conditions to the Exercising of Powers
Chief Executive Officer	Power, as an affected person, to consult with the chief executive about the proposed entry onto Council's land by a person proposing a development under Chapters 9 or 10.	Section 404(1)(a) <i>Transport Infrastructure Act 1994</i>	Schedule 2 - Limits and Conditions to the Exercising of Powers
Chief Executive Officer	Power:- (a) as an affected person, to give written consent to an investigator or an associated person of the investigator to enter Council's land; or (b) as an authorised investigator, to enter land with the affected person's written consent.	Section 407(3) <i>Transport Infrastructure Act 1994</i>	Schedule 2 - Limits and Conditions to the Exercising of Powers
Chief Executive Officer	Power, as an authorised investigator, to allow an associated person of Council to act under Council's authority.	Section 408(1) <i>Transport Infrastructure Act 1994</i>	Schedule 2 - Limits and Conditions to the Exercising of Powers

REGISTER OF DELEGATIONS - COUNCIL TO CEO**Transport Infrastructure Act 1994**

DELEGATE	DESCRIPTION OF POWER DELEGATED	LEGISLATION	CONDITIONS TO WHICH THE DELEGATION IS SUBJECT
Chief Executive Officer	Power, as an affected person, to ask an individual who has entered, is entering or is about to enter Council's land under an investigator's authority for identification or about the individual's authority to enter the land.	Section 408(4) <i>Transport Infrastructure Act 1994</i>	Schedule 2 - Limits and Conditions to the Exercising of Powers
Chief Executive Officer	Power, as an investigator under chapter 11, to do anything necessary or desirable to minimise the damage or inconvenience to an affected person's land.	Section 410(b) <i>Transport Infrastructure Act 1994</i>	Schedule 2 - Limits and Conditions to the Exercising of Powers
Chief Executive Officer	Power, as an affected person, to require the investigator, once the investigator has finished investigating, to rectify loss or damage suffered by Council as a consequence of:- (a) the investigator entering the land; (b) the use made of the land by the investigator; (c) anything brought onto the land by the investigator; or (d) anything done or left on the land by the investigator under its authority.	Section 411(1) <i>Transport Infrastructure Act 1994</i>	Schedule 2 - Limits and Conditions to the Exercising of Powers
Chief Executive Officer	Power, as an affected person, to give the investigator a compensation notice for the loss or damage to Council's land that was not rectified.	Section 411(2) <i>Transport Infrastructure Act 1994</i>	Schedule 2 - Limits and Conditions to the Exercising of Powers
Chief Executive Officer	Power, as an affected person or as an investigator under chapter 11, to:- (a) make an agreement with the other party in relation to the compensation payable as a result of the failure to rectify the affected person's land; or (b) make an application to the Land Court to decide the compensation amount.	Section 412(2) <i>Transport Infrastructure Act 1994</i>	Schedule 2 - Limits and Conditions to the Exercising of Powers
Chief Executive Officer	Power, as an operational licensee, to:- (a) apply for an approval by a responsible entity to construct, maintain, use or operate miscellaneous transport infrastructure stated in the licensee's operational licence across, over or under an intersecting area and (b) subject to any approval conditions, construct, maintain, use or operate the miscellaneous transport infrastructure identified in the application across, over or under the area.	Section 420 <i>Transport Infrastructure Act 1994</i>	Schedule 2 - Limits and Conditions to the Exercising of Powers

REGISTER OF DELEGATIONS - COUNCIL TO CEO***Transport Infrastructure Act 1994***

DELEGATE	DESCRIPTION OF POWER DELEGATED	LEGISLATION	CONDITIONS TO WHICH THE DELEGATION IS SUBJECT
Chief Executive Officer	Power, as a responsible entity for an intersecting area, to grant or refuse an approval for an application by a licensee to construct, maintain, use, or operate miscellaneous transport infrastructure stated in the licensee's operational licence across, over, or under an intersecting area.	Section 420(3) <i>Transport Infrastructure Act 1994</i>	Schedule 2 - Limits and Conditions to the Exercising of Powers
Chief Executive Officer	Power, as an operational licensee, to apply in writing to the Minister for an approval under section 420 should the responsible entity refuse the application or fail to grant the application within 20 business days after the application is made.	Section 422 <i>Transport Infrastructure Act 1994</i>	Schedule 2 - Limits and Conditions to the Exercising of Powers
Chief Executive Officer	Power to impose reasonable conditions on an approval given to a licensee's application made by Council or the Minister.	Section 423 <i>Transport Infrastructure Act 1994</i>	Schedule 2 - Limits and Conditions to the Exercising of Powers
Chief Executive Officer	Power to jointly, with a licensee applicant, appoint an independent arbitrator to resolve a dispute concerning approval conditions.	Section 426(1) <i>Transport Infrastructure Act 1994</i>	Schedule 2 - Limits and Conditions to the Exercising of Powers
Chief Executive Officer	Power to make an application to the Minister and the Minister administering the <i>Planning Act 2016</i> , if Council and the licensee applicant do not appoint an arbitrator within 10 business days of the giving of a dispute notice, to appoint an independent arbitrator to resolve a dispute concerning approval conditions.	Section 426(2) <i>Transport Infrastructure Act 1994</i>	Schedule 2 - Limits and Conditions to the Exercising of Powers
Chief Executive Officer	Power, as an operational licensee, to make an agreement with the State regarding the ownership of miscellaneous transport infrastructure.	Section 431 <i>Transport Infrastructure Act 1994</i>	Schedule 2 - Limits and Conditions to the Exercising of Powers
Chief Executive Officer	Power to commence proceedings against a licensee to claim an amount incurred by Council for the cost, damage, liability, or loss because of the existence, construction, maintenance, use or operation of the miscellaneous transport infrastructure by the licensee.	Section 432(3) <i>Transport Infrastructure Act 1994</i>	Schedule 2 - Limits and Conditions to the Exercising of Powers
Chief Executive Officer	Power, as an owner or occupier of land, to give permission to the chief executive, or a person authorised by the chief executive, to occupy or use Council's land for the purposes of Chapter 12.	Section 434 <i>Transport Infrastructure act 1994</i>	Schedule 2 - Limits and Conditions to the Exercising of Powers
Chief Executive Officer	Power, as an owner of land, to claim compensation from the chief executive for physical damage caused to Council's land by the entry, occupation, use, or for the taking or consumption of materials from the land under Chapter 12.	Section 435 <i>Transport Infrastructure Act 1994</i>	Schedule 2 - Limits and Conditions to the Exercising of Powers
Chief Executive Officer	Power to apply to the chief executive for an exemption from complying with a provision of a regulation about transporting dangerous goods by rail	Section 443(1) <i>Transport Infrastructure Act 1994</i>	Schedule 2 - Limits and Conditions to the Exercising of Powers

REGISTER OF DELEGATIONS - COUNCIL TO CEO***Transport Infrastructure Act 1994***

DELEGATE	DESCRIPTION OF POWER DELEGATED	LEGISLATION	CONDITIONS TO WHICH THE DELEGATION IS SUBJECT
Chief Executive Officer	Power to help, or attempt to help, in a situation in which an accident or emergency involving dangerous goods happens or is likely to happen.	Section 458 <i>Transport Infrastructure Act 1994</i>	Schedule 2 - Limits and Conditions to the Exercising of Powers
Chief Executive Officer	Power to consent to Council's appointment as a manager of a public marine facility.	Section 459(2) <i>Transport Infrastructure Act 1994</i>	Schedule 2 - Limits and Conditions to the Exercising of Powers
Chief Executive Officer	Power, as the manager of a public marine facility, to exercise all its functions, powers and obligations under the <i>Local Government Act 2009</i> , and do anything Council considers necessary or convenient for the facility's effective and efficient management.	Section 462 <i>Transport Infrastructure Act 1994</i>	Schedule 2 - Limits and Conditions to the Exercising of Powers
Chief Executive Officer	Power, as the manager of a public marine facility, to impose fees for the use of the facility, whether as a condition of an approval to use the facility or otherwise, and recover the fee as a debt owing to Council.	Section 466 <i>Transport Infrastructure Act 1994</i>	Schedule 2 - Limits and Conditions to the Exercising of Powers
Chief Executive Officer	Power, as the manager of a public marine facility, to resign.	Section 467 <i>Transport Infrastructure Act 1994</i>	Schedule 2 - Limits and Conditions to the Exercising of Powers
Chief Executive Officer	Power, as the manager of a public marine facility, to remove, within 3 months of its resignation or the revocation of the appointment, any improvements to the facility added by Council that do not form an integral part of the facility.	Section 468 <i>Transport Infrastructure Act 1994</i>	Schedule 2 - Limits and Conditions to the Exercising of Powers
Chief Executive Officer	Power, as an occupier of a place, to give consent to an authorised person under Chapter 15 to enter the place.	Section 475I <i>Transport Infrastructure Act 1994</i>	Schedule 2 - Limits and Conditions to the Exercising of Powers
Chief Executive Officer	Power, as an occupier of a place, to sign an acknowledgement of the consent given to an authorised person under Chapter 15 to enter the place.	Section 475J(3) and (5) <i>Transport Infrastructure Act 1994</i>	Schedule 2 - Limits and Conditions to the Exercising of Powers
Chief Executive Officer	Power to make submissions to the chief executive in relation to a proposed declaration of a transport interface management area.	Section 475Zl(2) <i>Transport Infrastructure Act 1994</i>	Schedule 2 - Limits and Conditions to the Exercising of Powers
Chief Executive Officer	Power to enter into a transport interface agreement for a transport interface.	Section 475Zj <i>Transport Infrastructure Act 1994</i>	Schedule 2 - Limits and Conditions to the Exercising of Powers
Chief Executive Officer	Power, as an owner or occupier of land, to provide written agreement to a person authorised by the chief executive to enter the land and inspect Council works that threaten, or are likely to threaten, the safety or operational integrity of transport infrastructure.	Section 476B(7)(b) <i>Transport Infrastructure Act 1994</i>	Schedule 2 - Limits and Conditions to the Exercising of Powers

REGISTER OF DELEGATIONS - COUNCIL TO CEO**Transport Infrastructure Act 1994**

DELEGATE	DESCRIPTION OF POWER DELEGATED	LEGISLATION	CONDITIONS TO WHICH THE DELEGATION IS SUBJECT
Chief Executive Officer	Power, as an owner or occupier of land, to undertake the following concerning the entry onto Council land pursuant to section 476B(7):- (a) claim compensation for loss or damage caused by the entry on Council land; or (b) claim compensation for the taking or use of materials; or (c) require the chief executive to carry out works in restitution for the damage; or (d) require the chief executive to carry out works in restitution for the damage and then claim compensation for any loss or damage not restituted.	Section 476C(2) <i>Transport Infrastructure Act 1994</i>	Schedule 2 - Limits and Conditions to the Exercising of Powers
Chief Executive Officer	Power, as an owner or occupier of land, to enter into an agreement with the chief executive with regards to the amount of compensation to be claimed by Council pursuant to subsection (2).	Section 476C(4)(a) <i>Transport Infrastructure Act 1994</i>	Schedule 2 - Limits and Conditions to the Exercising of Powers
Chief Executive Officer	Power to appeal to the Minister against a notice requiring Council to give to the chief executive, or to a specified person, information on a particular issue relevant to the discharge of functions or the exercise of powers under the Act or the <i>Planning Act 2016</i> .	Section 477(4) <i>Transport Infrastructure Act 1994</i>	Schedule 2 - Limits and Conditions to the Exercising of Powers
Chief Executive Officer	Power, as a relevant entity under this section and lease holder under the <i>Land Act 1994</i> of port land or land relating to a declared project that has been subleased to a person, to grant a concurrent sublease of all or part of the land to another person for all or part of the term of the lease.	Section 477C <i>Transport Infrastructure Act 1994</i>	Schedule 2 - Limits and Conditions to the Exercising of Powers
Chief Executive Officer	Power, as a relevant entity under this section and lease holder of land under the <i>Land Act 1994</i> in relation to a declared project, to grant a licence to enter and use the land.	Section 477E <i>Transport Infrastructure Act 1994</i>	Schedule 2 - Limits and Conditions to the Exercising of Powers
Chief Executive Officer	Power, as a holder, or proposed holder, of a licence to construct or establish transport infrastructure under the Act, to:- (a) seek consent from the chief executive allowing Council to submit a compliance management plan; and (b) submit a compliance management plan addressing 1 or more compliance matters for the licence.	Section 477G <i>Transport Infrastructure Act 1994</i>	Schedule 2 - Limits and Conditions to the Exercising of Powers
Chief Executive Officer	Power to retain penalties received or recovered by Council in relation to Council's tolling enforcement.	Section 480(4) <i>Transport Infrastructure Act 1994</i>	Schedule 2 - Limits and Conditions to the Exercising of Powers

REGISTER OF DELEGATIONS - COUNCIL TO CEO

Transport Infrastructure Act 1994

DELEGATE	DESCRIPTION OF POWER DELEGATED	LEGISLATION	CONDITIONS TO WHICH THE DELEGATION IS SUBJECT
Chief Executive Officer	Power, as the manager of a public marine facility, to retain fees or other amounts recovered by Council pursuant to section 466 and not paid into the consolidated fund.	Section 480(8) <i>Transport Infrastructure Act 1994</i>	Schedule 2 - Limits and Conditions to the Exercising of Powers
Chief Executive Officer	Power to ask the chief executive to review a decision described in schedule 3 that has affected Council's interests.	Section 485 <i>Transport Infrastructure Act 1994</i>	Schedule 2 - Limits and Conditions to the Exercising of Powers
Chief Executive Officer	Power to apply to the Queensland Civil and Administrative Tribunal ("QCAT"), as provided under the QCAT Act, for a review of the chief executive's decision on a review under section 485.	Section 485A <i>Transport Infrastructure Act 1994</i>	Schedule 2 - Limits and Conditions to the Exercising of Powers
Chief Executive Officer	Power to enter an appeal to the Planning and Environment Court against the chief executive's decision on a review under section 485.	Section 485B <i>Transport Infrastructure Act 1994</i>	Schedule 2 - Limits and Conditions to the Exercising of Powers
Chief Executive Officer	Power, as a railway manager, to make an agreement with the chief executive regarding the period in which it must give the chief executive a written notice identifying the preserved train paths relating to Council's railway.	Section 576(2)(b) <i>Transport Infrastructure Act 1994.</i>	Schedule 2 - Limits and Conditions to the Exercising of Powers

REGISTER OF DELEGATIONS COUNCIL TO CEO

Transport Infrastructure (State Controlled Roads) Regulation 2017

DELEGATE	DESCRIPTION OF POWER DELEGATED	LEGISLATION	CONDITIONS TO WHICH THE DELEGATION IS SUBJECT
Chief Executive Officer	Power, where given a notice by the chief executive, to give the chief executive further information required to decide an application for an approval mentioned in section 50(2)(a) of the Act.	Section 14(2) <i>Transport Infrastructure (State Controlled Roads) Regulation 2017</i>	Schedule 2 - Limits and Conditions to the Exercising of Powers

REGISTER OF DELEGATIONS - COUNCIL TO CEO

Transport Operations (Marine Pollution) Act 1995

DELEGATE	DESCRIPTION OF POWER DELEGATED	LEGISLATION	CONDITIONS TO WHICH THE DELEGATION IS SUBJECT
Chief Executive Officer	Power to consult with the State, the port authority or port operator, if required, in preparing a response to a discharge or probable discharge of pollutant into coastal waters.	Section 93(5) <i>Transport Operations (Marine Pollution) Act 1995</i>	Schedule 2 - Limits and Conditions to the Exercising of Powers
Chief Executive Officer	Power, if acting as a prescribed entity, to ask the chief executive to secure its discharge expenses.	Section 113(3) <i>Transport Operations (Marine Pollution) Act 1995</i>	Schedule 2 - Limits and Conditions to the Exercising of Powers
Chief Executive Officer	Power, if acting as a prescribed entity, to recover its discharge expenses as a debt.	Section 122(1) <i>Transport Operations (Marine Pollution) Act 1995</i>	Schedule 2 - Limits and Conditions to the Exercising of Powers
Chief Executive Officer	Power, if acting as a prescribed entity, to ask the chief executive to recover its discharge expenses.	Section 122(2) <i>Transport Operations (Marine Pollution) Act 1995</i>	Schedule 2 - Limits and Conditions to the Exercising of Powers

REGISTER OF DELEGATIONS - COUNCIL TO CEO

Transport Operations (Marine Safety) Act 1994

DELEGATE	DESCRIPTION OF POWER DELEGATED	LEGISLATION	CONDITIONS TO WHICH THE DELEGATION IS SUBJECT
Chief Executive Officer	Power as a public authority to make a submission on a proposal to prepare a draft standard.	219C(4) <i>Transport Operations (Marine Safety) Act 1994</i>	Schedule 2 - Limits and Conditions to the Exercising of Powers
Chief Executive Officer	Power as a public authority to make a submission on a draft standard.	219E(3) <i>Transport Operations (Marine Safety) Act 1994</i>	Schedule 2 - Limits and Conditions to the Exercising of Powers

REGISTER OF DELEGATIONS - COUNCIL TO CEO

Transport Operations (Marine Safety) Regulation 2016

DELEGATE	DESCRIPTION OF POWER DELEGATED	LEGISLATION	CONDITIONS TO WHICH THE DELEGATION IS SUBJECT
Chief Executive Officer	Power to give the general manager a proposal for an area (a proposed area) to be a marine zone under section 177 of the <i>Transport Operations (Marine Safety) Regulation 2016</i> .	Section 179(1) <i>Transport Operations (Marine Safety) Regulation 2016</i>	Schedule 2 - Limits and Conditions to the Exercising of Powers
Chief Executive Officer	Power to consult with the proposing entity, if it is a government entity, about a proposal under section 179 of the <i>Transport Operations (Marine Safety) Regulation 2016</i> .	Section 180(1)(a)(iii) <i>Transport Operations (Marine Safety) Regulation 2016</i>	Schedule 2 - Limits and Conditions to the Exercising of Powers

REGISTER OF DELEGATIONS - COUNCIL TO CEO***Transport Operations (Road Use Management) Act 1995***

DELEGATE	DESCRIPTION OF POWER DELEGATED	LEGISLATION	CONDITIONS TO WHICH THE DELEGATION IS SUBJECT
Chief Executive Officer	Power to install and remove official traffic signs on Council's roads, off-street regulated parking areas and, with the chief executive's written consent, on declared roads.	Section 69 <i>Transport Operations (Road Use Management) Act 1995</i>	Schedule 2 - Limits and Conditions to the Exercising of Powers
Chief Executive Officer	Power to install official traffic signs where reasonably satisfied that there is a danger, hindrance, obstruction to traffic or other emergency.	Section 71 <i>Transport Operations (Road Use Management) Act 1995</i>	Schedule 2 - Limits and Conditions to the Exercising of Powers
Chief Executive Officer	Power to take proceedings against a person who has committed an offence under section 74(1) of <i>Transport Operations (Road Use Management) Act</i> .	Section 74(2) <i>Transport Operations (Road Use Management) Act 1995</i>	Schedule 2 - Limits and Conditions to the Exercising of Powers
Chief Executive Officer	Power to remove unauthorised traffic signs.	Section 75(1) <i>Transport Operations (Road Use Management) Act 1995</i>	Schedule 2 - Limits and Conditions to the Exercising of Powers
Chief Executive Officer	Power to commence proceedings against a person who has injured one of Council's official traffic signs.	Section 76(1) <i>Transport Operations (Road Use Management) Act 1995</i>	Schedule 2 - Limits and Conditions to the Exercising of Powers
Chief Executive Officer	Power to remove and detain at a place for safe keeping any vehicles, trams and animals and any goods, equipment or thing contained in, on or about the vehicle, tram or animal, where the requirements of section 100(1) are satisfied.	Section 100 <i>Transport Operations (Road Use Management) Act 1995</i>	Schedule 2 - Limits and Conditions to the Exercising of Powers
Chief Executive Officer	Power to regulate parking in its area on a road (other than a declared road), on a declared road (with the chief executive's written permission) or on an off-street regulated parking area.	Section 101(1) <i>Transport Operations (Road Use Management) Act 1995</i>	Schedule 2 - Limits and Conditions to the Exercising of Powers
Chief Executive Officer	Power to regulate parking by installing official traffic signs indicating how parking is regulated.	Section 102(1) <i>Transport Operations (Road Use Management) Act 1995</i>	Schedule 2 - Limits and Conditions to the Exercising of Powers
Chief Executive Officer	Power to exercise control over land for use as an off-street parking area under an arrangement with a person who owns or has an interest in the land.	Section 104 <i>Transport Operations (Road Use Management) Act 1995</i>	Schedule 2 - Limits and Conditions to the Exercising of Powers
Chief Executive Officer	Power to install a parking meter or parkatarea for a designated parking space if it is installed in a way specified by the MUTCD or approved by the chief executive.	Section 105(5) <i>Transport Operations (Road Use Management) Act 1995</i>	Schedule 2 - Limits and Conditions to the Exercising of Powers

REGISTER OF DELEGATIONS - COUNCIL TO CEO

Transport Operations (Road Use Management) Act 1995

DELEGATE	DESCRIPTION OF POWER DELEGATED	LEGISLATION	CONDITIONS TO WHICH THE DELEGATION IS SUBJECT
Chief Executive Officer	Power to enter into an agreement with the commissioner of police in respect of annual or periodical payments to the commissioner of police for costs incurred in the carrying out of duties by police officers enforcing parking regulations.	Section 109(1) <i>Transport Operations (Road Use Management) Act 1995</i>	Schedule 2 - Limits and Conditions to the Exercising of Powers

REGISTER OF DELEGATIONS - COUNCIL TO CEO

Transport Operations (Road Use Management—Accreditation and Other Provisions) Regulation 2015

DELEGATE	DESCRIPTION OF POWER DELEGATED	LEGISLATION	CONDITIONS TO WHICH THE DELEGATION IS SUBJECT
Chief Executive Officer	Power to apply to an authorising officer for a special event permit for an event.	Section 125(1) <i>Transport Operations (Road Use Management—Accreditation and Other Provisions) Regulation 2015</i>	Schedule 2 - Limits and Conditions to the Exercising of Powers
Chief Executive Officer	Power to ensure the conditions of a special event permit are complied with.	Section 127 <i>Transport Operations (Road Use Management—Accreditation and Other Provisions) Regulation 2015</i>	Schedule 2 - Limits and Conditions to the Exercising of Powers
Chief Executive Officer	Power to apply to an authorising officer for a special circumstances permit (e.g. to breach a provision of the Queensland Road Rules to serve an infringement notice).	Section 128(1) <i>Transport Operations (Road Use Management—Accreditation and Other Provisions) Regulation 2015</i>	Schedule 2 - Limits and Conditions to the Exercising of Powers
Chief Executive Officer	Power to apply to the chief executive for a permit under section 132.	Section 132(1) <i>Transport Operations (Road Use Management—Accreditation and Other Provisions) Regulation 2015</i>	Schedule 2 - Limits and Conditions to the Exercising of Powers
Chief Executive Officer	Power to apply to the chief executive for written consent to drive a vehicle over the bridge or culvert.	Section 133(a) <i>Transport Operations (Road Use Management—Accreditation and Other Provisions) Regulation 2015</i>	Schedule 2 - Limits and Conditions to the Exercising of Powers

REGISTER OF DELEGATIONS - COUNCIL TO CEO***Transport Operations (Road Use Management—Vehicle Standards and Safety) Regulation 2021***

DELEGATE	DESCRIPTION OF POWER DELEGATED	LEGISLATION	CONDITIONS TO WHICH THE DELEGATION IS SUBJECT
Chief Executive Officer	Power to comply with a defect notice.	Section 11(1) <i>Transport Operations (Road Use Management—Vehicle Standards and Safety) Regulation 2021</i>	Schedule 2 - Limits and Conditions to the Exercising of Powers
Chief Executive Officer	Power to sign a clearance declaration.	Section 13(1) <i>Transport Operations (Road Use Management—Vehicle Standards and Safety) Regulation 2021</i>	Schedule 2 - Limits and Conditions to the Exercising of Powers
Chief Executive Officer	Power to apply to an authorised officer to extend the period for complying with a defect notice.	Section 14(1) <i>Transport Operations (Road Use Management—Vehicle Standards and Safety) Regulation 2021</i>	Schedule 2 - Limits and Conditions to the Exercising of Powers
Chief Executive Officer	Power to apply to the chief executive to extend the period for complying with a defect notice.	Section 15(3) <i>Transport Operations (Road Use Management—Vehicle Standards and Safety) Regulation 2021</i>	Schedule 2 - Limits and Conditions to the Exercising of Powers
Chief Executive Officer	Power to apply to the chief executive for approval to modify a light vehicle.	Section 21 <i>Transport Operations (Road Use Management—Vehicle Standards and Safety) Regulation 2021</i>	Schedule 2 - Limits and Conditions to the Exercising of Powers
Chief Executive Officer	Power to apply to the chief executive for approval of an interstate modification of a light vehicle.	Section 22 <i>Transport Operations (Road Use Management—Vehicle Standards and Safety) Regulation 2021</i>	Schedule 2 - Limits and Conditions to the Exercising of Powers
Chief Executive Officer	Power to apply to the chief executive for a safe movement permit.	Section 58 <i>Transport Operations (Road Use Management—Vehicle Standards and Safety) Regulation 2021</i>	Schedule 2 - Limits and Conditions to the Exercising of Powers
Chief Executive Officer	Power as the owner of a registered COI vehicle to obtain a certificate of inspection for the vehicle.	Section 71 <i>Transport Operations (Road Use Management—Vehicle Standards and Safety) Regulation 2021</i>	Schedule 2 - Limits and Conditions to the Exercising of Powers
Chief Executive Officer	Power to apply to the chief executive to extend the time to obtain a certificate of inspection.	Section 73(3) <i>Transport Operations (Road Use Management—Vehicle Standards and Safety) Regulation 2021</i>	Schedule 2 - Limits and Conditions to the Exercising of Powers
Chief Executive Officer	Power to give the acquirer the inspection certificate for the vehicle or the unique number for the certificate.	Section 75(1)(b) <i>Transport Operations (Road Use Management—Vehicle Standards and Safety) Regulation 2021</i>	Schedule 2 - Limits and Conditions to the Exercising of Powers
Chief Executive Officer	Power to ask the proprietor of the AIS where the inspection report was issued to arrange for the vehicle to be reinspected.	Section 88(1)(a) <i>Transport Operations (Road Use Management—Vehicle Standards and Safety) Regulation 2021</i>	Schedule 2 - Limits and Conditions to the Exercising of Powers
Chief Executive Officer	Power to ask the proprietor of the AIS where the inspection report was issued to again inspect the vehicle for a replacement inspection certificate.	Section 94 <i>Transport Operations (Road Use Management—Vehicle Standards and Safety) Regulation 2021</i>	Schedule 2 - Limits and Conditions to the Exercising of Powers

REGISTER OF DELEGATIONS - COUNCIL TO CEO

Transport Operations (Road Use Management—Vehicle Standards and Safety) Regulation 2021

DELEGATE	DESCRIPTION OF POWER DELEGATED	LEGISLATION	CONDITIONS TO WHICH THE DELEGATION IS SUBJECT
Chief Executive Officer	Power to ask an authorised officer for a certificate of inspection to be issued for a vehicle and to pay the relevant fee.	Sections 96 and 97 <i>Transport Operations (Road Use Management—Vehicle Standards and Safety) Regulation 2021</i>	Schedule 2 - Limits and Conditions to the Exercising of Powers
Chief Executive Officer	Power to apply to the chief executive for approval to remove an identification plate or modification plate from a light vehicle.	Section 103(1) <i>Transport Operations (Road Use Management—Vehicle Standards and Safety) Regulation 2021</i>	Schedule 2 - Limits and Conditions to the Exercising of Powers
Chief Executive Officer	Power to give the decision-maker the information the decision-maker reasonably needs to decide the application.	Section 107(3) <i>Transport Operations (Road Use Management—Vehicle Standards and Safety) Regulation 2021</i>	Schedule 2 - Limits and Conditions to the Exercising of Powers

REGISTER OF DELEGATIONS - COUNCIL TO CEO

Transport Operations (Road Use Management—Road Rules) Regulation 2009

DELEGATE	DESCRIPTION OF POWER DELEGATED	LEGISLATION	CONDITIONS TO WHICH THE DELEGATION IS SUBJECT
Chief Executive Officer	Power to issue a commercial vehicle identification label for the purposes of stopping in a loading zone.	Section 179(1)(c) <i>Transport Operations (Road Use Management—Road Rules) Regulation 2009</i>	Schedule 2 - Limits and Conditions to the Exercising of Powers
Chief Executive Officer	Power to issue a permit to lead more than one animal on a road.	Section 301(4) <i>Transport Operations (Road Use Management—Road Rules) Regulation 2009</i>	Schedule 2 - Limits and Conditions to the Exercising of Powers

REGISTER OF DELEGATIONS - COUNCIL TO CEO***Transport Operations (Road Use Management—Vehicle Registration) Regulation 2021***

DELEGATE	DESCRIPTION OF POWER DELEGATED	LEGISLATION	CONDITIONS TO WHICH THE DELEGATION IS SUBJECT
Chief Executive Officer	Power to apply to the chief executive for an authorisation to use either of the following on a road:- (a) a particular unregistered vehicle; (b) a class of unregistered vehicle.	Section 13(1) <i>Transport Operations (Road Use Management—Vehicle Registration) Regulation 2021</i>	Schedule 2 - Limits and Conditions to the Exercising of Powers
Chief Executive Officer	Power to apply to the chief executive to register a vehicle eligible for registration under section 18 in Council's name and pay the relevant fees.	Sections 19(1) and 20 <i>Transport Operations (Road Use Management—Vehicle Registration) Regulation 2021</i>	Schedule 2 - Limits and Conditions to the Exercising of Powers
Chief Executive Officer	Power to apply to the chief executive to renew vehicle's registration and pay the relevant fees.	Sections 32(1) and 33 <i>Transport Operations (Road Use Management—Vehicle Registration) Regulation 2021</i>	Schedule 2 - Limits and Conditions to the Exercising of Powers
Chief Executive Officer	Power, as an acquirer of a registered vehicle, to apply to the chief executive to transfer the vehicle's registration to the acquirer and pay the relevant fees.	Section 42 <i>Transport Operations (Road Use Management—Vehicle Registration) Regulation 2021</i>	Schedule 2 - Limits and Conditions to the Exercising of Powers
Chief Executive Officer	Power, as a disposer of a registered vehicle, to:- (a) apply to the chief executive to transfer the vehicle's registration to the acquirer of the vehicle; or (b) give the chief executive a disposal notice	Section 44 <i>Transport Operations (Road Use Management—Vehicle Registration) Regulation 2021</i>	Schedule 2 - Limits and Conditions to the Exercising of Powers
Chief Executive Officer	Power, as an acquirer of a registered vehicle in the circumstances set out in subsection 45(1), to give a statement to the chief executive to the effect that the acquirer cannot state the full name and address, or include the signature, of the disposer.	Section 45(2) <i>Transport Operations (Road Use Management—Vehicle Registration) Regulation 2021</i>	Schedule 2 - Limits and Conditions to the Exercising of Powers
Chief Executive Officer	Power, as a person who acquires a registered vehicle under a legal process, to give the chief executive notice of the acquisition and any other information required to accompany the notice.	Section 49 <i>Transport Operations (Road Use Management—Vehicle Registration) Regulation 2021</i>	Schedule 2 - Limits and Conditions to the Exercising of Powers
Chief Executive Officer	Power, as a registered operator of a vehicle, to cancel the vehicle's registration and give any other information required to cancel the registration.	Section 52 <i>Transport Operations (Road Use Management—Vehicle Registration) Regulation 2021</i>	Schedule 2 - Limits and Conditions to the Exercising of Powers
Chief Executive Officer	Power, as a registered operator of a vehicle, to give the chief executive officer notice of the change and written evidence, satisfactory to the chief executive, of the change.	Section 68 <i>Transport Operations (Road Use Management—Vehicle Registration) Regulation 2021</i>	Schedule 2 - Limits and Conditions to the Exercising of Powers

REGISTER OF DELEGATIONS - COUNCIL TO CEO***Transport Operations (Road Use Management—Vehicle Registration) Regulation 2021***

DELEGATE	DESCRIPTION OF POWER DELEGATED	LEGISLATION	CONDITIONS TO WHICH THE DELEGATION IS SUBJECT
Chief Executive Officer	Power to give the chief executive officer notice of the modification.	Section 69 <i>Transport Operations (Road Use Management—Vehicle Registration) Regulation 2021</i>	Schedule 2 - Limits and Conditions to the Exercising of Powers
Chief Executive Officer	Power to apply to the chief executive for an unregistered vehicle permit and pay the relevant fees.	Section 73 <i>Transport Operations (Road Use Management—Vehicle Registration) Regulation 2021</i>	Schedule 2 - Limits and Conditions to the Exercising of Powers
Chief Executive Officer	Power to apply to the chief executive for a replacement number plate and pay the relevant fees.	Section 123 <i>Transport Operations (Road Use Management—Vehicle Registration) Regulation 2021</i>	Schedule 2 - Limits and Conditions to the Exercising of Powers
Chief Executive Officer	Power to give the chief executive a statement giving details of the destruction, loss or theft.	Section 123(3)(a)(iii) <i>Transport Operations (Road Use Management—Vehicle Registration) Regulation 2021</i>	Schedule 2 - Limits and Conditions to the Exercising of Powers
Chief Executive Officer	Power to apply to the chief executive for a replacement number plate.	Section 124 <i>Transport Operations (Road Use Management—Vehicle Registration) Regulation 2021</i>	Schedule 2 - Limits and Conditions to the Exercising of Powers
Chief Executive Officer	Power to give the chief executive a statement about the unlawful copying.	Section 124(3)(b) <i>Transport Operations (Road Use Management—Vehicle Registration) Regulation 2021</i>	Schedule 2 - Limits and Conditions to the Exercising of Powers
Chief Executive Officer	Power to give the chief executive notice of the loss, theft or destruction.	Section 125(4)(b) <i>Transport Operations (Road Use Management—Vehicle Registration) Regulation 2021</i>	Schedule 2 - Limits and Conditions to the Exercising of Powers
Chief Executive Officer	Power to give the chief executive notice of the loss, theft or destruction.	Section 126(3)(a) <i>Transport Operations (Road Use Management—Vehicle Registration) Regulation 2021</i>	Schedule 2 - Limits and Conditions to the Exercising of Powers
Chief Executive Officer	Power to give the chief executive notice of the loss, theft or destruction.	Section 127(5) <i>Transport Operations (Road Use Management—Vehicle Registration) Regulation 2021</i>	Schedule 2 - Limits and Conditions to the Exercising of Powers

REGISTER OF DELEGATIONS - COUNCIL TO CEO***Transport Operations (Road Use Management—Vehicle Registration) Regulation 2021***

DELEGATE	DESCRIPTION OF POWER DELEGATED	LEGISLATION	CONDITIONS TO WHICH THE DELEGATION IS SUBJECT
Chief Executive Officer	Power, in the circumstances listed in subsection 142A(1), to apply to the chief executive for approval to attach only 1 of the number plates to the vehicle.	Section 142A(2) <i>Transport Operations (Road Use Management—Vehicle Registration) Regulation 2021</i>	Schedule 2 - Limits and Conditions to the Exercising of Powers
Chief Executive Officer	Power, in the circumstances set out in subsection 151(1) to give the chief executive the notifiable information for the vehicle.	Section 151(2) <i>Transport Operations (Road Use Management—Vehicle Registration) Regulation 2021</i>	Schedule 2 - Limits and Conditions to the Exercising of Powers
Chief Executive Officer	Power, in the circumstances set out in subsection 152(1), to change the notifiable information previously given to the chief executive.	Section 152(2) <i>Transport Operations (Road Use Management—Vehicle Registration) Regulation 2021</i>	Schedule 2 - Limits and Conditions to the Exercising of Powers
Chief Executive Officer	Power, in the circumstances set out in subsection 153(1), to apply to the chief executive to correct the notifiable information previously given and give written evidence, to the satisfaction of the chief executive.	Section 153(2) <i>Transport Operations (Road Use Management—Vehicle Registration) Regulation 2021</i>	Schedule 2 - Limits and Conditions to the Exercising of Powers
Chief Executive Officer	Power, in the circumstances set out in subsection 155(1), to give notice of the repair.	Section 155(2) <i>Transport Operations (Road Use Management—Vehicle Registration) Regulation 2021</i>	Schedule 2 - Limits and Conditions to the Exercising of Powers
Chief Executive Officer	Power to comply with a requirement to give the chief executive other information.	Section 156(3) <i>Transport Operations (Road Use Management—Vehicle Registration) Regulation 2021</i>	Schedule 2 - Limits and Conditions to the Exercising of Powers
Chief Executive Officer	Power to comply with request for information from the chief executive.	Section 195(3) <i>Transport Operations (Road Use Management—Vehicle Registration) Regulation 2021</i>	Schedule 2 - Limits and Conditions to the Exercising of Powers
Chief Executive Officer	Power, as an eligible person, to request an extract from the register about a vehicle, and pay the relevant fee to, the chief executive.	Section 202(1) <i>Transport Operations (Road Use Management—Vehicle Registration) Regulation 2021</i>	Schedule 2 - Limits and Conditions to the Exercising of Powers
Chief Executive Officer	Power, as client user, to request an extract from the register about a vehicle, and pay the relevant fee to, the public access provider.	Section 203(1) <i>Transport Operations (Road Use Management—Vehicle Registration) Regulation 2021</i>	Schedule 2 - Limits and Conditions to the Exercising of Powers

REGISTER OF DELEGATIONS - COUNCIL TO CEO

Transport Operations (Road Use Management—Vehicle Registration) Regulation 2021

DELEGATE	DESCRIPTION OF POWER DELEGATED	LEGISLATION	CONDITIONS TO WHICH THE DELEGATION IS SUBJECT
Chief Executive Officer	Power, as a local government toll road operator, to enter a written arrangement with the chief executive for the chief executive to give an extract from the register of information about a vehicle to an entity or person listed in section 204(1) or 204(2).	Sections 204(1) and 204(2) <i>Transport Operations (Road Use Management—Vehicle Registration) Regulation 2021</i>	Schedule 2 - Limits and Conditions to the Exercising of Powers
Chief Executive Officer	Power to request vehicle-related information, and pay the relevant fee to, the information provider.	Section 206(1) <i>Transport Operations (Road Use Management—Vehicle Registration) Regulation 2021</i>	Schedule 2 - Limits and Conditions to the Exercising of Powers

REGISTER OF DELEGATIONS - COUNCIL TO CEO***Trusts Act 2025***

DELEGATE	DESCRIPTION OF POWER DELEGATED	LEGISLATION	CONDITIONS TO WHICH THE DELEGATION IS SUBJECT
Chief Executive Officer	Power, where appointed trustee of a trust, to act in the administration of the trust for the purpose of, and according to, the trust.	Section 16(1) <i>Trusts Act 2025</i>	Schedule 2 - Limits and Conditions to the Exercising of Powers
Chief Executive Officer	Power, in the circumstances prescribed in subsection 20(1), to appoint 1 or more persons as trustees to replace the relevant trustee.	Section 20(3) <i>Trusts Act 2025</i>	Schedule 2 - Limits and Conditions to the Exercising of Powers
Chief Executive Officer	Power, in the circumstances prescribed in subsection 24(1), to appoint 1 or more persons as additional trustees.	Section 24(2) <i>Trusts Act 2025</i>	Schedule 2 - Limits and Conditions to the Exercising of Powers
Chief Executive Officer	Power, in the circumstances prescribed in subsection 29(1), to remove the relevant trustee without appointing a new trustee to replace the relevant trustee.	Section 29(3) <i>Trusts Act 2025</i>	Schedule 2 - Limits and Conditions to the Exercising of Powers
Chief Executive Officer	Power, as trustee, to declare, by instrument, that the trustee wishes to be discharged from all, or part (the relevant part), of the trusts reposed in the trustee.	Section 30(1)(a) <i>Trusts Act 2025</i>	Schedule 2 - Limits and Conditions to the Exercising of Powers
Chief Executive Officer	Power, as an appointer of a co-trustee, to by instrument agree to:- (a) discharge the trustee from the trusts or relevant part; and (b) vest the trust property in the co-trustees alone.	Section 30(1)(c) <i>Trusts Act 2025</i>	Schedule 2 - Limits and Conditions to the Exercising of Powers
Chief Executive Officer	Power, as a relevant person to give the person to whom the delegation was made written notice that the trustee has been replaced, removed or discharged.	Section 31(3) <i>Trusts Act 2025</i>	Schedule 2 - Limits and Conditions to the Exercising of Powers
Chief Executive Officer	Power, as a pre-change trustee or a post-change trustee, to do all things necessary to assist in the notification, registration or recording of the divesting and vesting of the trust property under a requirement mentioned in section 34(2).	Section 35(1) <i>Trusts Act 2025</i>	Schedule 2 - Limits and Conditions to the Exercising of Powers
Chief Executive Officer	Power, as a new trustee, to give the public trustee written notice of the appointment.	Section 40(1)(b) <i>Trusts Act 2025</i>	Schedule 2 - Limits and Conditions to the Exercising of Powers
Chief Executive Officer	Power to appoint a custodian of trustee trust property.	Section 47(2) <i>Trusts Act 2025</i>	Schedule 2 - Limits and Conditions to the Exercising of Powers
Chief Executive Officer	Power to apply to the court to end the custodian trusteeship.	Section 56(1) <i>Trusts Act 2025</i>	Schedule 2 - Limits and Conditions to the Exercising of Powers
Chief Executive Officer	Power to comply with the duties of trustees prescribed in Part 5, Division 2.	Sections 61, 62, 63, 64 and 65 <i>Trusts Act 2025</i>	Schedule 2 - Limits and Conditions to the Exercising of Powers
Chief Executive Officer	Power to comply with the duties and exercise the powers of trustees prescribed in Part 6, Divisions 2 and 3.	Sections 68, 69, 70, 71, 72, 73, 75 and 76 <i>Trusts Act 2025</i>	The exercise of a power must be consistent with the terms of any trust instrument that applies to the trust.

REGISTER OF DELEGATIONS - COUNCIL TO CEO***Trusts Act 2025***

DELEGATE	DESCRIPTION OF POWER DELEGATED	LEGISLATION	CONDITIONS TO WHICH THE DELEGATION IS SUBJECT
Chief Executive Officer	Power to exercise the general powers of trustees in Part 7, Divisions 1, 2, 3, 5.	Sections 82, 83, 84, 85, 86, 88, 90, 92, 93, 107(1), 108(a), 113, 114, 115, 116, 117, 118, 119, 120, 121 and 122 <i>Trusts Act 2025</i>	The exercise of a power must be consistent with the terms of any trust instrument that applies to the trust.
Chief Executive Officer	Power to exercise the maintenance, education and advancement powers of trustees in Part 8, Divisions 2, 3 and 4.	Sections 124, 125, 126, 127, 128, 129, 131 and 132 <i>Trusts Act 2025</i>	The exercise of a power must be consistent with the terms of any trust instrument that applies to the trust.
Chief Executive Officer	Power, as trustee, to give notice of intention to distribute trust property.	Section 135(1) <i>Trusts Act 2025</i>	Schedule 2 - Limits and Conditions to the Exercising of Powers
Chief Executive Officer	Power, as trustee, to give the claimant or potential claimant a written notice containing those matters prescribed in section 138(2).	Section 138(2) <i>Trusts Act 2025</i>	Schedule 2 - Limits and Conditions to the Exercising of Powers
Chief Executive Officer	Power, as trustee, to apply to court seeking orders against any or all the claimants or potential claimants.	Section 139(2) <i>Trusts Act 2025</i>	Schedule 2 - Limits and Conditions to the Exercising of Powers
Chief Executive Officer	Power, as trustee, to:- (a) reimburse Council out of the trust property for the expenses reasonably incurred in administering the trust; or (b) pay or discharge from the trust property the expenses reasonably incurred in administering the trust.	Section 149 <i>Trusts Act 2025</i>	Schedule 2 - Limits and Conditions to the Exercising of Powers
Chief Executive Officer	Power, as trustee, to act under subsection 150(1)(b) and distribute remaining trust property under subsection (2)(b).	Sections 150(1)(b) and (2)(b) <i>Trusts Act 2025</i>	Schedule 2 - Limits and Conditions to the Exercising of Powers
Chief Executive Officer	Power, as trustee, to give receipts for an amount or property.	Section 154(a) <i>Trusts Act 2025</i>	Schedule 2 - Limits and Conditions to the Exercising of Powers
Chief Executive Officer	Power, as trustee, to apply to court for an order authorising the trustee to charge, and to be paid out of the trust property, the remuneration for the trustee's services.	Section 160(1) <i>Trusts Act 2025</i>	Schedule 2 - Limits and Conditions to the Exercising of Powers
Chief Executive Officer	Power to make an application seeking the making of one or more orders prescribed in subsection 166(2) in relation to the trust.	Section 166(2) <i>Trusts Act 2025</i>	Schedule 2 - Limits and Conditions to the Exercising of Powers
Chief Executive Officer	Power to make an application seeking the making of one or more orders prescribed in subsection 169(2) in relation to the trust.	Section 169(2) <i>Trusts Act 2025</i>	Schedule 2 - Limits and Conditions to the Exercising of Powers
Chief Executive Officer	Power to make an application seeking the making of one or more orders prescribed in subsection 171(1) in relation to the trust property or other property.	Section 171(1) <i>Trusts Act 2025</i>	Schedule 2 - Limits and Conditions to the Exercising of Powers
Chief Executive Officer	Power to apply for an order under section 179 or 180 in relation to a trust.	Section 181 <i>Trusts Act 2025</i>	Schedule 2 - Limits and Conditions to the Exercising of Powers

REGISTER OF DELEGATIONS - COUNCIL TO CEO

Trusts Act 2025

DELEGATE	DESCRIPTION OF POWER DELEGATED	LEGISLATION	CONDITIONS TO WHICH THE DELEGATION IS SUBJECT
Chief Executive Officer	Power to apply for an order on a ground mentioned in section 188(1)(a) or (b), to:- (a) review the relevant decision; or (b) give directions in relation to the apprehended decision.	Section 187(2) <i>Trusts Act 2025</i>	Schedule 2 - Limits and Conditions to the Exercising of Powers
Chief Executive Officer	Power, as trustee, to pay the trust property into court, to agree to the payment of trust property into court and to seek an order that the trust property be paid into court without the agreement of the remaining trustees.	Section 193 <i>Trusts Act 2025</i>	Schedule 2 - Limits and Conditions to the Exercising of Powers
Chief Executive Officer	Power to apply to the court for an order under Part 12 in relation to a charitable trust.	Sections 195, 196 <i>Trusts Act 2025</i>	Schedule 2 - Limits and Conditions to the Exercising of Powers
Chief Executive Officer	Power to apply to the attorney-general for an approval of the scheme.	Sections 202(2) and 203(2) <i>Trusts Act 2025</i>	Schedule 2 - Limits and Conditions to the Exercising of Powers
Chief Executive Officer	Power as a person aggrieved by the decision to appeal against the decision to the Supreme Court. .	Section 208(1) <i>Trusts Act 2025</i>	Schedule 2 - Limits and Conditions to the Exercising of Powers

REGISTER OF DELEGATIONS - COUNCIL TO CEO***Vegetation Management Act 1999***

DELEGATE	DESCRIPTION OF POWER DELEGATED	LEGISLATION	CONDITIONS TO WHICH THE DELEGATION IS SUBJECT
Chief Executive Officer	Power to request the Minister to prepare a declaration under subsection 16(1).	Section 16(2) <i>Vegetation Management Act 1999</i>	Schedule 2 - Limits and Conditions to the Exercising of Powers
Chief Executive Officer	Power, as a local government whose area is affected by a declaration, to consult with the Minister.	Section 16(4)(b) <i>Vegetation Management Act 1999</i>	Schedule 2 - Limits and Conditions to the Exercising of Powers
Chief Executive Officer	Power, as an owner of land that is in the stated area, to make a submission about a proposed declaration.	Section 16(5) <i>Vegetation Management Act 1999</i>	Schedule 2 - Limits and Conditions to the Exercising of Powers
Chief Executive Officer	Power, as an owner of land, to ask the Chief Executive to make a declaration that a stated area of land is an area specified under subsection 19E(1)(a) or (b).	Section 19E(1) <i>Vegetation Management Act 1999</i>	Schedule 2 - Limits and Conditions to the Exercising of Powers
Chief Executive Officer	Power, as a person with a registered interest in the stated area, to give written consent to a declaration.	Section 19F(2) <i>Vegetation Management Act 1999</i>	Schedule 2 - Limits and Conditions to the Exercising of Powers
Chief Executive Officer	Power, as the owner of the land subject to a management plan, to agree to the amendment of the plan.	Section 19I <i>Vegetation Management Act 1999</i>	Schedule 2 - Limits and Conditions to the Exercising of Powers
Chief Executive Officer	Power, as the owner of the land, to apply to the Chief Executive for a PMAV and agree to the making of the PMAV.	Section 20C <i>Vegetation Management Act 1999</i>	Schedule 2 - Limits and Conditions to the Exercising of Powers
Chief Executive Officer	Power, as the owner of the land, to show why the relevant area should be a category X area under section 20AO(1).	Section 20CA(4) <i>Vegetation Management Act 1999</i>	Schedule 2 - Limits and Conditions to the Exercising of Powers
Chief Executive Officer	Power, as the occupier of the place, to consent to the entry of an authorised officer.	Section 30(1)(a) <i>Vegetation Management Act 1999</i>	Schedule 2 - Limits and Conditions to the Exercising of Powers
Chief Executive Officer	Power, as the occupier of the place, to sign an acknowledgment of consent of entry.	Section 31(3) <i>Vegetation Management Act 1999</i>	Schedule 2 - Limits and Conditions to the Exercising of Powers
Chief Executive Officer	Power, as a person required to give reasonable help under section 36(3)(f), to comply with the requirement.	Section 37(1) <i>Vegetation Management Act 1999</i>	Schedule 2 - Limits and Conditions to the Exercising of Powers
Chief Executive Officer	Power, as a person of whom a requirement is made under section 36(3)(g), to comply with the requirement.	Section 38(1) <i>Vegetation Management Act 1999</i>	Schedule 2 - Limits and Conditions to the Exercising of Powers
Chief Executive Officer	Power, as a person of whom a requirement is made under subsection 42(1) or (3), to comply with the requirement.	Section 42(4) <i>Vegetation Management Act 1999</i>	Schedule 2 - Limits and Conditions to the Exercising of Powers
Chief Executive Officer	Power, as an owner of a seized thing, to inspect it and, if it is a document, to copy it.	Section 48(1) <i>Vegetation Management Act 1999</i>	Schedule 2 - Limits and Conditions to the Exercising of Powers
Chief Executive Officer	Power to comply with a requirement under subsection 51(2).	Section 51(3) <i>Vegetation Management Act 1999</i>	Schedule 2 - Limits and Conditions to the Exercising of Powers
Chief Executive Officer	Power, as a person of whom a document certification requirement is made, to comply with the requirement.	Section 53(1) <i>Vegetation Management Act 1999</i>	Schedule 2 - Limits and Conditions to the Exercising of Powers

REGISTER OF DELEGATIONS - COUNCIL TO CEO***Vegetation Management Act 1999***

DELEGATE	DESCRIPTION OF POWER DELEGATED	LEGISLATION	CONDITIONS TO WHICH THE DELEGATION IS SUBJECT
Chief Executive Officer	Power, as a person of whom a document production requirement is made, to comply with the requirement.	Section 54(1) <i>Vegetation Management Act 1999</i>	Schedule 2 - Limits and Conditions to the Exercising of Powers
Chief Executive Officer	Power to comply with a stop work notice.	Section 54A(5) <i>Vegetation Management Act 1999</i>	Schedule 2 - Limits and Conditions to the Exercising of Powers
Chief Executive Officer	Power to comply with a restoration notice.	Section 54B(5) <i>Vegetation Management Act 1999</i>	Schedule 2 - Limits and Conditions to the Exercising of Powers
Chief Executive Officer	Power to prepare and give the chief executive a proposed restoration plan for the land.	Section 55AB(1) <i>Vegetation Management Act 1999</i>	Schedule 2 - Limits and Conditions to the Exercising of Powers
Chief Executive Officer	Power to ask the chief executive to prepare a restoration plan for the land.	Section 55AB(3) <i>Vegetation Management Act 1999</i>	Schedule 2 - Limits and Conditions to the Exercising of Powers
Chief Executive Officer	Power to give the amended restoration plan to the chief executive.	Section 55AC(2) <i>Vegetation Management Act 1999</i>	Schedule 2 - Limits and Conditions to the Exercising of Powers
Chief Executive Officer	Power to show why the approved restoration plan should not be amended.	Section 55AD(2) <i>Vegetation Management Act 1999</i>	Schedule 2 - Limits and Conditions to the Exercising of Powers
Chief Executive Officer	Power, as a person who incurs loss or expense because of the exercise or purported exercise of power under division 1, subdivision 2, 4 or 5, to claim compensation from the State.	Section 57(1) <i>Vegetation Management Act 1999</i>	Schedule 2 - Limits and Conditions to the Exercising of Powers
Chief Executive Officer	Power to apply for an internal review of a decision.	Section 63(1) <i>Vegetation Management Act 1999</i>	Schedule 2 - Limits and Conditions to the Exercising of Powers
Chief Executive Officer	Power, as a person who is dissatisfied with a review decision, to apply to QCAT for an external review.	Section 63B(1) <i>Vegetation Management Act 1999</i>	Schedule 2 - Limits and Conditions to the Exercising of Powers
Chief Executive Officer	Power, as a party to a proceeding intending to challenge a matter mentioned in subsection 66A(1)(a) or (b), to give each other party notice of the party's intention to adduce relevant evidence.	Section 66A(2) <i>Vegetation Management Act 1999</i>	Schedule 2 - Limits and Conditions to the Exercising of Powers
Chief Executive Officer	Power to make an enforceable undertaking.	Section 68CC(1) <i>Vegetation Management Act 1999</i>	Schedule 2 - Limits and Conditions to the Exercising of Powers
Chief Executive Officer	Power, as a person who has made an enforceable undertaking, to withdraw or vary the undertaking.	Section 68CE(1) <i>Vegetation Management Act 1999</i>	Schedule 2 - Limits and Conditions to the Exercising of Powers
Chief Executive Officer	Power to provide written agreement to the amendment of an enforceable undertaking.	Section 68CF <i>Vegetation Management Act 1999</i>	Schedule 2 - Limits and Conditions to the Exercising of Powers

REGISTER OF DELEGATIONS - COUNCIL TO CEO

Vegetation Management Act 1999

DELEGATE	DESCRIPTION OF POWER DELEGATED	LEGISLATION	CONDITIONS TO WHICH THE DELEGATION IS SUBJECT
Chief Executive Officer	Power to make written representations to show why the action should not be taken.	Section 68CH(2)(f) <i>Vegetation Management Act 1999</i>	Schedule 2 - Limits and Conditions to the Exercising of Powers

REGISTER OF DELEGATIONS - COUNCIL TO CEO***Waste Reduction and Recycling Act 2011***

DELEGATE	DESCRIPTION OF POWER DELEGATED	LEGISLATION	CONDITIONS TO WHICH THE DELEGATION IS SUBJECT
<i>Waste Reduction and Recycling Act 2011</i>	NOTE: The State (via DES as it was previously known) has delegated certain powers of the chief executive to local governments under section 263(1)(b) of the <i>Waste Reduction and Recycling Act 2011</i> This has been done via: the Waste Reduction and Recycling (Local Government) Delegation (No. 1) 2019. The delegations specifically include the power to sub-delegate to an “appropriately qualified entity”		Schedule 2 - Limits and Conditions to the Exercising of Powers
Chief Executive Officer	Power to make an exempt waste application to the chief executive.	Section 28 <i>Waste Reduction and Recycling Act 2011</i>	Schedule 2 - Limits and Conditions to the Exercising of Powers
Chief Executive Officer	Power to provide further information or documents for an exempt waste application if required by the chief executive.	Section 29 <i>Waste Reduction and Recycling Act 2011</i>	Schedule 2 - Limits and Conditions to the Exercising of Powers
Chief Executive Officer	Power to agree with the chief executive about extending the time for providing further information or documents for an exempt waste application.	Section 29(2) <i>Waste Reduction and Recycling Act 2011</i>	Schedule 2 - Limits and Conditions to the Exercising of Powers
Chief Executive Officer	Power, as the holder of an approval of waste as exempt waste, to request an amendment of the approval, and agree with the chief executive to the amendment of the approval.	Section 33 <i>Waste Reduction and Recycling Act 2011</i>	Schedule 2 - Limits and Conditions to the Exercising of Powers
Chief Executive Officer	Power, as the holder of an approval of waste as exempt waste, to make submissions in response to a notice from the chief executive about cancelling or amending the approval.	Section 34(3)(e) <i>Waste Reduction and Recycling Act 2011</i>	Schedule 2 - Limits and Conditions to the Exercising of Powers
Chief Executive Officer	Power, in conducting a recycling activity prescribed by regulation, to make a residue waste discounting application to the chief executive.	Section 44(1) <i>Waste Reduction and Recycling Act 2011</i>	Schedule 2 - Limits and Conditions to the Exercising of Powers
Chief Executive Officer	Power, as the applicant for a residue waste discounting application, to provide further information or documents for the application if required by the chief executive.	Section 45 <i>Waste Reduction and Recycling Act 2011</i>	Schedule 2 - Limits and Conditions to the Exercising of Powers
Chief Executive Officer	Power to agree with the chief executive about extending the time for providing further information or documents for a waste residue discounting application.	Section 45(2) <i>Waste Reduction and Recycling Act 2011</i>	Schedule 2 - Limits and Conditions to the Exercising of Powers
Chief Executive Officer	Power, as the holder of an approval of a discounted rate for the waste levy for residue waste, to request an amendment of the approval, and agree with the chief executive to the amendment of the approval.	Section 49 <i>Waste Reduction and Recycling Act 2011</i>	Schedule 2 - Limits and Conditions to the Exercising of Powers

REGISTER OF DELEGATIONS - COUNCIL TO CEO***Waste Reduction and Recycling Act 2011***

DELEGATE	DESCRIPTION OF POWER DELEGATED	LEGISLATION	CONDITIONS TO WHICH THE DELEGATION IS SUBJECT
Chief Executive Officer	Power, as the holder of an approval of a discounted rate for the waste levy for residue waste, to make submissions in response to a notice from the chief executive about cancelling or amending the approval.	Section 50(3)(e) <i>Waste Reduction and Recycling Act 2011</i>	Schedule 2 - Limits and Conditions to the Exercising of Powers
Chief Executive Officer	Power, as the operator of a waste disposal site, to receive and request delivery information for waste.	Section 53 <i>Waste Reduction and Recycling Act 2011</i>	Schedule 2 - Limits and Conditions to the Exercising of Powers
Chief Executive Officer	Power, as the operator of a resource recovery and transfer facility, to receive and request delivery information for waste.	Section 54 <i>Waste Reduction and Recycling Act 2011</i>	Schedule 2 - Limits and Conditions to the Exercising of Powers
Chief Executive Officer	Power, as the operator of a levyable waste disposal site, to pay the chief executive the waste levy, including any interest.	Section 56 <i>Waste Reduction and Recycling Act 2011</i>	Schedule 2 - Limits and Conditions to the Exercising of Powers
Chief Executive Officer	Power, as the operator of a waste disposal site in the waste levy zone, to ensure a weighbridge is installed and operates at the site, is brought back into operation if out of operation, and give notice to the chief executive where the weighbridge is out of operation and brought back into operation, as required by sections 56 and 57. NOTE: an exemption may apply until 30 June 2029 pursuant to chapter 16, part 3, division 2.	Sections 56 and 57 <i>Waste Reduction and Recycling Act 2011</i>	Schedule 2 - Limits and Conditions to the Exercising of Powers
Chief Executive Officer	Power to measure and record waste as required by sections 59, 60 and 61. NOTE: an exemption may apply until 30 June 2029 pursuant to chapter 16, part 3, division 2.	Sections 59, 60 and 61 <i>Waste Reduction and Recycling Act 2011</i>	Schedule 2 - Limits and Conditions to the Exercising of Powers
Chief Executive Officer	Power, as the operator of a waste disposal site, to agree with the chief executive about an alternative way to measure and record the waste.	Section 60(3) <i>Waste Reduction and Recycling Act 2011</i>	Schedule 2 - Limits and Conditions to the Exercising of Powers
Chief Executive Officer	Power, as the operator of a waste disposal site and where the chief executive has given Council a notice under section 63(2), to install, maintain and operate a monitoring system as required by the notice, and comply with sections 64, 65 and 66.	Sections 63, 64, 65 and 66 <i>Waste Reduction and Recycling Act 2011</i>	Schedule 2 - Limits and Conditions to the Exercising of Powers
Chief Executive Officer	Power, as the operator of a levyable waste disposal site, to carry out volumetric surveys, ensure volumetric surveys are carried out, and give the chief executive copies of the results of the volumetric surveys as required by sections 67, 68 and 69.	Sections 67, 68 and 69 <i>Waste Reduction and Recycling Act 2011</i>	Schedule 2 - Limits and Conditions to the Exercising of Powers
Chief Executive Officer	Power, as the operator of a levyable waste disposal site, to give the chief executive a waste data return.	Section 72 <i>Waste Reduction and Recycling Act 2011</i>	Schedule 2 - Limits and Conditions to the Exercising of Powers

REGISTER OF DELEGATIONS - COUNCIL TO CEO***Waste Reduction and Recycling Act 2011***

DELEGATE	DESCRIPTION OF POWER DELEGATED	LEGISLATION	CONDITIONS TO WHICH THE DELEGATION IS SUBJECT
Chief Executive Officer	Power, as the operator of a levyable waste disposal site, to keep the documents stipulated in section 72A.	Section 72A <i>Waste Reduction and Recycling Act 2011</i>	Schedule 2 - Limits and Conditions to the Exercising of Powers
Chief Executive Officer	Power, as the operator of a levyable waste disposal site, to apply to the chief executive to enter a waste levy instalment agreement, and enter the agreement.	Section 72C <i>Waste Reduction and Recycling Act 2011</i>	Schedule 2 - Limits and Conditions to the Exercising of Powers
Chief Executive Officer	Power, as the operator of a levyable waste disposal site, to apply to the chief executive for an amendment of a waste levy instalment agreement, and enter the amendment agreement.	Section 72D <i>Waste Reduction and Recycling Act 2011</i>	Schedule 2 - Limits and Conditions to the Exercising of Powers
Chief Executive Officer	Power, as the operator of a levyable waste disposal site, to apply to the chief executive for an extension of time to pay a waste levy amount.	Section 72G <i>Waste Reduction and Recycling Act 2011</i>	Schedule 2 - Limits and Conditions to the Exercising of Powers
Chief Executive Officer	Power, as the operator of a levyable waste disposal site, to apply to the chief executive for an extension of time to submit a waste data return and pay a waste levy amount.	Section 72H <i>Waste Reduction and Recycling Act 2011</i>	Schedule 2 - Limits and Conditions to the Exercising of Powers
Chief Executive Officer	Power, as the operator of a levyable waste disposal site where the chief executive has decided an estimated waste levy amount under section 72J, to adjust the waste levy amount payable if a different amount is decided under a review of the chief executive's decision on the estimated waste levy amount.	Section 72J(3)(c) <i>Waste Reduction and Recycling Act 2011</i>	Schedule 2 - Limits and Conditions to the Exercising of Powers
Chief Executive Officer	Power, as the operator or former operator of a waste disposal site who is eligible for a bad debt credit, to apply to the chief executive for relief.	Section 72L <i>Waste Reduction and Recycling Act 2011</i>	Schedule 2 - Limits and Conditions to the Exercising of Powers
Chief Executive Officer	Power to respond to a notice from the chief executive requiring further reasonable information or documents about the application for a bad debt credit.	Section 72M(1) <i>Waste Reduction and Recycling Act 2011</i>	Schedule 2 - Limits and Conditions to the Exercising of Powers
Chief Executive Officer	Power to agree with the chief executive about extending the time for providing the further information or documents.	Section 72M(2) <i>Waste Reduction and Recycling Act 2011</i>	Schedule 2 - Limits and Conditions to the Exercising of Powers
Chief Executive Officer	Power, as the operator of a waste disposal site, to declare an area within the site as a resource recovery area by giving the chief executive notice of a proposed resource recovery area.	Sections 72R and 72S <i>Waste Reduction and Recycling Act 2011</i>	Schedule 2 - Limits and Conditions to the Exercising of Powers
Chief Executive Officer	Power, as the operator of a waste disposal site with a resource recovery area, to amend the declaration as a resource recovery area by giving the chief executive notice of the proposed amendment.	Section 72U <i>Waste Reduction and Recycling Act 2011</i>	Schedule 2 - Limits and Conditions to the Exercising of Powers
Chief Executive Officer	Power, as the operator of a waste disposal site with a resource recovery area, to cancel the declaration as a resource recovery area by giving the chief executive notice of the proposed cancellation.	Section 72V <i>Waste Reduction and Recycling Act 2011</i>	Schedule 2 - Limits and Conditions to the Exercising of Powers

REGISTER OF DELEGATIONS - COUNCIL TO CEO***Waste Reduction and Recycling Act 2011***

DELEGATE	DESCRIPTION OF POWER DELEGATED	LEGISLATION	CONDITIONS TO WHICH THE DELEGATION IS SUBJECT
Chief Executive Officer	Power, as the operator of a waste disposal site with a resource recovery area, to:- (a) make a written submission to the chief executive; or (b) take stated actions.	Section 72VA(3)(e) <i>Waste Reduction and Recycling Act 2011</i>	Schedule 2 - Limits and Conditions to the Exercising of Powers
Chief Executive Officer	Power, as the operator of a waste disposal site with a resource recovery area and where the chief executive proposes to revoke the declaration, to make submissions to the chief executive to show why the declaration should not be revoked.	Section 72W <i>Waste Reduction and Recycling Act 2011</i>	Schedule 2 - Limits and Conditions to the Exercising of Powers
Chief Executive Officer	Power, as the operator of a waste disposal site with a resource recovery area, to keep the documents and results stipulated in section 72X.	Section 72X <i>Waste Reduction and Recycling Act 2011</i>	Schedule 2 - Limits and Conditions to the Exercising of Powers
Chief Executive Officer	Power, as the operator of a resource recovery area at a waste disposal site in the waste levy zone, to carry out volumetric surveys, ensure volumetric surveys are carried out and give the chief executive a copy of the results of the volumetric survey as required by section 72Y.	Section 72Y <i>Waste Reduction and Recycling Act 2011</i>	Schedule 2 - Limits and Conditions to the Exercising of Powers
Chief Executive Officer	Power, as the operator of a resource recovery area at a waste disposal site not in the waste levy zone, to carry out volumetric surveys, ensure volumetric surveys are carried out and give the chief executive a copy of the results of the volumetric survey as required by section 72Z.	Section 72Z <i>Waste Reduction and Recycling Act 2011</i>	Schedule 2 - Limits and Conditions to the Exercising of Powers
Chief Executive Officer	Power, as the operator of a waste disposal site that has declared, or claims to have declared, a resource recovery area under section 72S, to ensure that the resource recovery area complies with section 73A(2).	Section 73A <i>Waste Reduction and Recycling Act 2011</i>	Schedule 2 - Limits and Conditions to the Exercising of Powers
Chief Executive Officer	Power, as the operator of a waste disposal site that has declared a resource recovery area and there is a change to the physical barrier or points of access for the resource recovery area that does not change the boundaries of the area, to amend the plan of the waste disposal site, and give the chief executive notice and a copy of the amended plan.	Section 73C(2) <i>Waste Reduction and Recycling Act 2011</i>	Schedule 2 - Limits and Conditions to the Exercising of Powers
Chief Executive Officer	Power, as the operator of a waste disposal site that has declared a resource recovery area and there is a change to the recycling activities, to advise the chief executive of the change.	Section 73C(3) <i>Waste Reduction and Recycling Act 2011</i>	Schedule 2 - Limits and Conditions to the Exercising of Powers

REGISTER OF DELEGATIONS - COUNCIL TO CEO***Waste Reduction and Recycling Act 2011***

DELEGATE	DESCRIPTION OF POWER DELEGATED	LEGISLATION	CONDITIONS TO WHICH THE DELEGATION IS SUBJECT
Chief Executive Officer	Power, as the operator of a waste disposal site that has declared a resource recovery area and there is a change to the entity having responsibility for the operation of the resource recovery area, to advise the chief executive of the change.	Section 73C(4) <i>Waste Reduction and Recycling Act 2011</i>	Schedule 2 - Limits and Conditions to the Exercising of Powers
Chief Executive Officer	Power to request payment of an additional amount for the financial year to further mitigate the direct effects of the waste levy on households.	Section 73DB(1) <i>Waste Reduction and Recycling Act 2011</i>	Schedule 2 - Limits and Conditions to the Exercising of Powers
Chief Executive Officer	Power to use a relevant payment to mitigate the direct effects of the waste levy on households in the local government's local government area.	Section 73DC(1) <i>Waste Reduction and Recycling Act 2011</i>	Schedule 2 - Limits and Conditions to the Exercising of Powers
Chief Executive Officer	Power to ensure the first rates notice issued to an entity after receiving a relevant payment state the matters listed in subsection 73DD(1).	Section 73DD(1) <i>Waste Reduction and Recycling Act 2011</i>	Schedule 2 - Limits and Conditions to the Exercising of Powers
Chief Executive Officer	Power to satisfy the Chief Executive that Council has informed the intended recipients of the misinformation of how the misinformation is false or misleading.	Section 73DE(2) <i>Waste Reduction and Recycling Act 2011</i>	Schedule 2 - Limits and Conditions to the Exercising of Powers
Chief Executive Officer	Power to apply to the chief executive for accreditation as scheme manager for a voluntary product stewardship scheme.	Section 89 <i>Waste Reduction and Recycling Act 2011</i>	Schedule 2 - Limits and Conditions to the Exercising of Powers
Chief Executive Officer	Power, as a participant in an accredited stewardship scheme, to amend the scheme by agreement with all other participants in the scheme.	Section 95 <i>Waste Reduction and Recycling Act 2011</i>	Schedule 2 - Limits and Conditions to the Exercising of Powers
Chief Executive Officer	Power, as scheme manager of an accredited stewardship scheme that the minister is proposing to revoke, to make written submissions to show why the proposed action to revoke the accreditation should not be taken.	Section 97 <i>Waste Reduction and Recycling Act 2011</i>	Schedule 2 - Limits and Conditions to the Exercising of Powers
Chief Executive Officer	Power to claim a refund amount for an empty container under chapter 4, part 3B, division 3, subdivision 1.	Sections 99S(1) and 99U(1) <i>Waste Reduction and Recycling Act 2011</i>	Schedule 2 - Limits and Conditions to the Exercising of Powers
Chief Executive Officer	Power, as the operator of a container refund point, to accept the container and pay the person the refund amount for the container.	Section 99S(2) <i>Waste Reduction and Recycling Act 2011</i>	Schedule 2 - Limits and Conditions to the Exercising of Powers

REGISTER OF DELEGATIONS - COUNCIL TO CEO***Waste Reduction and Recycling Act 2011***

DELEGATE	DESCRIPTION OF POWER DELEGATED	LEGISLATION	CONDITIONS TO WHICH THE DELEGATION IS SUBJECT
Chief Executive Officer	Power, as the operator of a container refund point, to:- (a) keep each refund declaration given to the operator for at least 5 years after the declaration was given; (b) for the proof of identity document mentioned in section 99T(3)(c) that accompanied the declaration, make a copy of the proof of identity document and keep the copy with the declaration for at least 5 years after the declaration was given; (c) if asked by an authorised person - produce the declaration and copy of the proof of identity document for inspection by the authorised person.	Section 99Y(1) <i>Waste Reduction and Recycling Act 2011</i>	Schedule 2 - Limits and Conditions to the Exercising of Powers
Chief Executive Officer	Power, as the operator of a container refund point, to enter a container collection agreement with the Organisation.	Section 99ZA <i>Waste Reduction and Recycling Act 2011</i>	Schedule 2 - Limits and Conditions to the Exercising of Powers
Chief Executive Officer	Power, as the operator of a container refund point, to claim a collection amount from the Organisation for containers collected.	Section 99ZB <i>Waste Reduction and Recycling Act 2011</i>	Schedule 2 - Limits and Conditions to the Exercising of Powers
Chief Executive Officer	Power, as the operator of a material recovery facility, to enter a material recovery agreement with the Organisation.	Section 99ZF <i>Waste Reduction and Recycling Act 2011</i>	Schedule 2 - Limits and Conditions to the Exercising of Powers
Chief Executive Officer	Power, as the operator of a material recovery facility, to claim the recovery amount from the Organisation.	Section 99ZH <i>Waste Reduction and Recycling Act 2011</i>	Schedule 2 - Limits and Conditions to the Exercising of Powers
Chief Executive Officer	Power, as the operator of a material recovery facility, to comply with the recovery amount protocol.	Section 99ZL <i>Waste Reduction and Recycling Act 2011</i>	Schedule 2 - Limits and Conditions to the Exercising of Powers
Chief Executive Officer	Power, as delegate of the chief executive administering the Act, to give a notice to an adult person.	Section 110 <i>Waste Reduction and Recycling Act 2011</i>	As this power relates to Chapter 5, Part 2 of the Act. Schedule 2 - Limits and Conditions to the Exercising of Powers
Chief Executive Officer	Power, as delegate of the chief executive administering the Act, to give a notice to an adult person.	Section 111 <i>Waste Reduction and Recycling Act 2011</i>	As this power relates to Chapter 5, Part 2 of the Act. Schedule 2 - Limits and Conditions to the Exercising of Powers
Chief Executive Officer	Power, as delegate of the chief executive administering the Act, to direct a responsible entity to collect material from premises.	Section 112 <i>Waste Reduction and Recycling Act 2011</i>	As this power relates to Chapter 5, Part 2 of the Act. Schedule 2 - Limits and Conditions to the Exercising of Powers

REGISTER OF DELEGATIONS - COUNCIL TO CEO***Waste Reduction and Recycling Act 2011***

DELEGATE	DESCRIPTION OF POWER DELEGATED	LEGISLATION	CONDITIONS TO WHICH THE DELEGATION IS SUBJECT
Chief Executive Officer	Power, as a local government, to prepare and implement a waste reduction and recycling plan	Section 123 <i>Waste Reduction and Recycling Act 2011</i>	Schedule 2 - Limits and Conditions to the Exercising of Powers
Chief Executive Officer	Power to make written submissions where the chief executive intends to prepare a waste reduction and recycling plan for the local government to address an aspect that is relevant to the local government.	Section 128 <i>Waste Reduction and Recycling Act 2011</i>	Schedule 2 - Limits and Conditions to the Exercising of Powers
Chief Executive Officer	Power, as a local government, to give the chief executive a report about the operation, in the financial year, of all the local government's waste reduction and recycling plans in force in its local government area	Section 147 <i>Waste Reduction and Recycling Act 2011</i>	Schedule 2 - Limits and Conditions to the Exercising of Powers
Chief Executive Officer	Power, as a reporting entity, to give the chief executive a report about the entity's receiving, sorting, recycling, treatment or disposal of waste in the financial year.	Section 152 <i>Waste Reduction and Recycling Act 2011</i>	Schedule 2 - Limits and Conditions to the Exercising of Powers
Chief Executive Officer	Power to make a submission about a potential end of waste code	Section 160 <i>Waste Reduction and Recycling Act 2011</i>	Schedule 2 - Limits and Conditions to the Exercising of Powers
Chief Executive Officer	Power to make a submission about a draft end of waste code	Section 165 <i>Waste Reduction and Recycling Act 2011</i>	Schedule 2 - Limits and Conditions to the Exercising of Powers
Chief Executive Officer	Power to apply to amend an end of waste code	Section 168 <i>Waste Reduction and Recycling Act 2011</i>	Schedule 2 - Limits and Conditions to the Exercising of Powers
Chief Executive Officer	Power, in relation to an end of waste code which the chief executive proposes to amend, cancel or suspend, to make written submissions about the proposed action.	Section 172 <i>Waste Reduction and Recycling Act 2011</i>	Schedule 2 - Limits and Conditions to the Exercising of Powers
Chief Executive Officer	Power to give the chief executive a notice stating that Council intends to become a registered resource producer for the code.	Section 173B(1) <i>Waste Reduction and Recycling Act 2011</i>	Schedule 2 - Limits and Conditions to the Exercising of Powers
Chief Executive Officer	Power to give the chief executive a notice in the approved form.	Section 173B(3) <i>Waste Reduction and Recycling Act 2011</i>	Schedule 2 - Limits and Conditions to the Exercising of Powers
Chief Executive Officer	Power to make a submission in response to a notice issued by the chief executive.	Section 173D <i>Waste Reduction and Recycling Act 2011</i>	Schedule 2 - Limits and Conditions to the Exercising of Powers
Chief Executive Officer	Power to respond to a request for advice, comment or information about the operation of an end of waste code issued by the chief executive.	Section 173H <i>Waste Reduction and Recycling Act 2011</i>	Schedule 2 - Limits and Conditions to the Exercising of Powers

Page 501 of 562

REGISTER OF DELEGATIONS - COUNCIL TO CEO***Waste Reduction and Recycling Act 2011***

DELEGATE	DESCRIPTION OF POWER DELEGATED	LEGISLATION	CONDITIONS TO WHICH THE DELEGATION IS SUBJECT
Chief Executive Officer	Power to apply to the chief executive for an end of waste approval to conduct a trial for 1 kind of waste.	Section 173I <i>Waste Reduction and Recycling Act 2011</i>	Schedule 2 - Limits and Conditions to the Exercising of Powers
Chief Executive Officer	Power to comply with the conditions of an end of waste approval.	Section 173K <i>Waste Reduction and Recycling Act 2011</i>	Schedule 2 - Limits and Conditions to the Exercising of Powers
Chief Executive Officer	Power to apply to the chief executive to extend an end of waste approval.	Section 173L <i>Waste Reduction and Recycling Act 2011</i>	Schedule 2 - Limits and Conditions to the Exercising of Powers
Chief Executive Officer	Power to apply to the chief executive to amend an end of waste approval.	Section 173M <i>Waste Reduction and Recycling Act 2011</i>	Schedule 2 - Limits and Conditions to the Exercising of Powers
Chief Executive Officer	Power to apply to the chief executive to transfer an end of waste approval.	Section 173O <i>Waste Reduction and Recycling Act 2011</i>	Schedule 2 - Limits and Conditions to the Exercising of Powers
Chief Executive Officer	Power to respond to a request from the chief executive for advice, comment or information about the operation of Chapter 8, Part 3.	Section 173Q <i>Waste Reduction and Recycling Act 2011</i>	Schedule 2 - Limits and Conditions to the Exercising of Powers
Chief Executive Officer	Power to respond to a request from the chief executive for further information or documents required to decide an application under chapter 8A.	Section 173T <i>Waste Reduction and Recycling Act 2011</i>	Schedule 2 - Limits and Conditions to the Exercising of Powers
Chief Executive Officer	Power to respond to a show cause notice from the chief executive.	Section 173ZB <i>Waste Reduction and Recycling Act 2011</i>	Schedule 2 - Limits and Conditions to the Exercising of Powers
Chief Executive Officer	Power to surrender an approval by giving notice to the chief executive officer.	Section 173ZE <i>Waste Reduction and Recycling Act 2011</i>	Schedule 2 - Limits and Conditions to the Exercising of Powers
Chief Executive Officer	Power to respond to a notice from the chief executive requiring information about an approval.	Section 173ZF <i>Waste Reduction and Recycling Act 2011</i>	Schedule 2 - Limits and Conditions to the Exercising of Powers
Chief Executive Officer	Power, where given, or entitled to be given, an information notice for a decision, to apply to the chief executive for an internal review of the decision.	Section 175 <i>Waste Reduction and Recycling Act 2011</i>	Schedule 2 - Limits and Conditions to the Exercising of Powers
Chief Executive Officer	Power to, as delegate of the chief executive administering the Act, apply for an internal review of the decision.	Section 175 <i>Waste Reduction and Recycling Act 2011</i>	As this power relates to sections 248(2) and 253(3) of the Act.

REGISTER OF DELEGATIONS - COUNCIL TO CEO***Waste Reduction and Recycling Act 2011***

DELEGATE	DESCRIPTION OF POWER DELEGATED	LEGISLATION	CONDITIONS TO WHICH THE DELEGATION IS SUBJECT
Chief Executive Officer	Power to, as delegate of the chief executive administering the Act, extend the time for making an internal review application.	Section 176(2) <i>Waste Reduction and Recycling Act 2011</i>	As this power relates to sections 248(2) and 253(3) of the Act.
Chief Executive Officer	Power, where an internal review application has been made, to apply for a stay of the original decision.	Section 177 <i>Waste Reduction and Recycling Act 2011</i>	Schedule 2 - Limits and Conditions to the Exercising of Powers
Chief Executive Officer	Power to, as delegate of the chief executive administering the Act, conduct an internal review of the original decision and decide the internal review application.	Section 178 <i>Waste Reduction and Recycling Act 2011</i>	As this power relates to sections 248(2) and 253(3) of the Act.
Chief Executive Officer	Power to, as delegate of the chief executive administering the Act, give notice of an internal review decision.	Section 179 <i>Waste Reduction and Recycling Act 2011</i>	As this power relates to sections 248(2) and 253(3) of the Act.
Chief Executive Officer	Power, where given, or entitled to be given, a QCAT information notice under section 179 of the <i>Waste Reduction and Recycling Act 2011</i> , to apply to QCAT, under the QCAT Act, for external review of the decision.	Section 180 <i>Waste Reduction and Recycling Act 2011</i>	Schedule 2 - Limits and Conditions to the Exercising of Powers
Chief Executive Officer	Power, as delegate of the chief executive administering the Act, to appoint a person as an authorised person.	Section 183 <i>Waste Reduction and Recycling Act 2011</i> and	Any appointment of an authorised person must be subject to the limitation that an authorised person can only exercise the powers in section 117 and Chapter 10 of the Act in relation to the following offences: - Chapter 5, Parts 1, 2 and 3, Division 1 and 2 of the Act; - Section 251(a); - Section 251(c); - Section 254; and - Section 264.
Chief Executive Officer	Power, as delegate of the chief executive administering the Act, to issue an identity card to an authorised person.	Section 187 <i>Waste Reduction and Recycling Act 2011</i>	Schedule 2 - Limits and Conditions to the Exercising of Powers
Chief Executive Officer	Power, as the owner of a seized thing, to apply to the chief executive for its return.	Section 224(3) <i>Waste Reduction and Recycling Act 2011</i>	Schedule 2 - Limits and Conditions to the Exercising of Powers
Chief Executive Officer	Power, as delegate of the chief executive administering the Act, to give a show cause notice.	Section 246 <i>Waste Reduction and Recycling Act 2011</i>	As this power relates to sections 103(1), 104(1), 107(1), 108, 109(1) or (2) and 112(2) of the Act.

REGISTER OF DELEGATIONS - COUNCIL TO CEO***Waste Reduction and Recycling Act 2011***

DELEGATE	DESCRIPTION OF POWER DELEGATED	LEGISLATION	CONDITIONS TO WHICH THE DELEGATION IS SUBJECT
Chief Executive Officer	Power, as delegate of the chief executive administering the Act, to give a compliance notice.	Sections 248 and 249 <i>Waste Reduction and Recycling Act 2011</i>	As this power relates to sections 103(1), 104(1), 107(1), 108, 109(1) or (2) and 112(2) of the Act.
Chief Executive Officer	Power, as delegate of the chief executive administering the Act, to give a notice requiring the person to commission a waste audit and to provide a waste report on the audit.	Sections 253 <i>Waste Reduction and Recycling Act 2011</i>	As this power relates to section 104 of the Act.
Chief Executive Officer	Power to bring a proceeding in a Magistrates Court for an order to remedy or restrain an offence against the Act. or a threatened or anticipated offence against the Act.	Sections 261 <i>Waste Reduction and Recycling Act 2011</i>	Schedule 2 - Limits and Conditions to the Exercising of Powers
Chief Executive Officer	Power, as an operator of a levyable waste disposable site, to apply to the chief executive for an exemption during the transition period from the requirements of section 57.	Sections 317(2) <i>Waste Reduction and Recycling Act 2011</i>	Schedule 2 - Limits and Conditions to the Exercising of Powers
Chief Executive Officer	Power, as an entity having responsibility for the operation of a resource recovery area for a waste disposal site in the waste levy zone, to carry out a volumetric survey, ensure a volumetric survey is carried out, give a copy of the results of the volumetric survey to the chief executive, and keep a copy of the results as required by section 324.	Section 324 <i>Waste Reduction and Recycling Act 2011</i>	Schedule 2 - Limits and Conditions to the Exercising of Powers
Chief Executive Officer	Power, as an operator of a small site, to give the chief executive written notice of a proposed alternative methodology for measuring and recording waste at the site and implement that alternative methodology. NOTE: this section only applies until 30 June 2021.	Section 325 <i>Waste Reduction and Recycling Act 2011</i>	Schedule 2 - Limits and Conditions to the Exercising of Powers

REGISTER OF DELEGATIONS - COUNCIL TO CEO***Water Act 2000***

DELEGATE	DESCRIPTION OF POWER DELEGATED	LEGISLATION	CONDITIONS TO WHICH THE DELEGATION IS SUBJECT
NOTE: By virtue of the <i>South-East Queensland Water (Distribution and Retail Restructuring) Act 2009</i> the following councils do NOT have powers as “service provider” under the <i>Water Act 2000</i> : • Sunshine Coast Regional Council • Moreton Bay Regional Council • Brisbane City Council • Ipswich City Council • Scenic Rim Regional Council • Lockyer Valley Regional Council • Somerset Regional Council			Schedule 2 - Limits and Conditions to the Exercising of Powers
Chief Executive Officer	Power, as a service provider directed to impose water restrictions under section 25D, to provide the Minister with a response stating the way it intends to ensure the restrictions are complied with.	Section 25C(d)(iii) <i>Water Act 2000</i>	Schedule 2 - Limits and Conditions to the Exercising of Powers
Chief Executive Officer	Power, as a service provider directed to achieve outcomes, to provide the Minister with a response stating: 1. its intended actions to achieve those outcomes; and 2. if the actions include restrictions; how it intends to ensure compliance with the restrictions.	Section 25C(d)(v) <i>Water Act 2000</i>	Schedule 2 - Limits and Conditions to the Exercising of Powers
Chief Executive Officer	Power, as a service provider, to comply with a direction given under a water supply emergency declaration.	Section 25E <i>Water Act 2000</i>	Schedule 2 - Limits and Conditions to the Exercising of Powers
Chief Executive Officer	Power, as a service provider and to the extent stated in a declaration or regulation, to recover, as a debt due, from Council's customers or other service providers: (a) contributions made by the State; and (b) costs in section 25O(1) <i>Water Act 2000</i> to the extent approved by the Minister; and (c) the rate of return.	Section 25O <i>Water Act 2000</i>	Schedule 2 - Limits and Conditions to the Exercising of Powers
Chief Executive Officer	Power, as a service provider, to apply to the Minister for compensation for loss or damage because of actions taken under Chapter 1A, Part 1 <i>Water Act 2000</i> and to provide other relevant information required by the Minister.	Section 25R <i>Water Act 2000</i>	Schedule 2 - Limits and Conditions to the Exercising of Powers
Chief Executive Officer	Power, as a service provider who has made an application under section 25R, to provide the information the Minister requires to decide the application.	Section 25T <i>Water Act 2000</i>	Schedule 2 - Limits and Conditions to the Exercising of Powers
Chief Executive Officer	Power, as a service provider, to comply with a notice requiring information issued by the chief executive.	Section 25Y <i>Water Act 2000</i>	Schedule 2 - Limits and Conditions to the Exercising of Powers

REGISTER OF DELEGATIONS - COUNCIL TO CEO***Water Act 2000***

DELEGATE	DESCRIPTION OF POWER DELEGATED	LEGISLATION	CONDITIONS TO WHICH THE DELEGATION IS SUBJECT
Chief Executive Officer	Power, as a service provider, to apply for written approval to restrict the use of subartesian water by a customer of the water service provider in an area if the water is taken, other than for stock purposes, for a purpose mentioned in subsections 25ZA(1)(a) or (b).	Section 25ZA(1) <i>Water Act 2000</i>	Schedule 2 - Limits and Conditions to the Exercising of Powers
Chief Executive Officer	Power, as a service provider, to respond to a request for further information about the application from the chief executive.	Section 25ZA(3) <i>Water Act 2000</i>	Schedule 2 - Limits and Conditions to the Exercising of Powers
Chief Executive Officer	Power, as a water service provider in the circumstance provided in subsection (1), to impose a restriction on the use of subartesian water by a customer of the water service provider in an area.	Section 25ZE <i>Water Act 2000</i>	Schedule 2 - Limits and Conditions to the Exercising of Powers
Chief Executive Officer	Power, as a person who is completing works that have been started, to give the chief executive notice about the works by the day stated in the moratorium notice.	Section 30(3)(d) <i>Water Act 2000</i>	Schedule 2 - Limits and Conditions to the Exercising of Powers
Chief Executive Officer	Power, as an owner of land, to stop construction of the work by the completion day and apply to the Minister for an extension of the completion day.	Section 33(2) <i>Water Act 2000</i>	Schedule 2 - Limits and Conditions to the Exercising of Powers
Chief Executive Officer	Power, as person who is authorised, or has an entitlement to take or interfere with water, to provide information requested by the chief executive under section 35.	Section 35 <i>Water Act 2000</i>	Schedule 2 - Limits and Conditions to the Exercising of Powers
Chief Executive Officer	Power, as an owner of land, to give the chief executive an owner's notice.	Section 36 <i>Water Act 2000</i>	Schedule 2 - Limits and Conditions to the Exercising of Powers
Chief Executive Officer	Power, as a resource operations licence holder, to consult with the chief executive about the proposed temporary release of water from the reserve.	Section 40B(3) <i>Water Act 2000</i>	Schedule 2 - Limits and Conditions to the Exercising of Powers
Chief Executive Officer	Power to respond to a notice of public consultation on a proposed water plan.	Section 44 <i>Water Act 2000</i>	Schedule 2 - Limits and Conditions to the Exercising of Powers
Chief Executive Officer	Power to make a submission on a draft water plan.	Section 46 <i>Water Act 2000</i>	Schedule 2 - Limits and Conditions to the Exercising of Powers
Chief Executive Officer	Power to make a submission in response to a notice of the Minister's intention to postpone the expiry of a water plan.	Section 54 <i>Water Act 2000</i>	Schedule 2 - Limits and Conditions to the Exercising of Powers
Chief Executive Officer	Power to make submissions in response to a notice of the making of a draft water use plan.	Section 61 <i>Water Act 2000</i>	Schedule 2 - Limits and Conditions to the Exercising of Powers
Chief Executive Officer	Power to consult with the chief executive about the amendment or replacement of a water management protocol.	Section 69(2)(c) <i>Water Act 2000</i>	Schedule 2 - Limits and Conditions to the Exercising of Powers
Chief Executive Officer	Power to make submissions in response to a notice of the making of a draft water entitlement notice.	Section 72 <i>Water Act 2000</i>	Schedule 2 - Limits and Conditions to the Exercising of Powers
Chief Executive Officer	Power to take water for any of the purposes referred to in section 93.	Section 93 <i>Water Act 2000</i>	Schedule 2 - Limits and Conditions to the Exercising of Powers

REGISTER OF DELEGATIONS - COUNCIL TO CEO***Water Act 2000***

DELEGATE	DESCRIPTION OF POWER DELEGATED	LEGISLATION	CONDITIONS TO WHICH THE DELEGATION IS SUBJECT
Chief Executive Officer	Power to interfere with water for any of the purposes referred to in section 94.	Section 94 <i>Water Act 2000</i>	Schedule 2 - Limits and Conditions to the Exercising of Powers
Chief Executive Officer	Power as owner of land to take water for stock or domestic purposes.	Section 96 <i>Water Act 2000</i>	Schedule 2 - Limits and Conditions to the Exercising of Powers
Chief Executive Officer	Power to take overland flow water that is not more than the volume necessary to satisfy the requirements of:- (a) an environmental authority; or (b) a development permit for carrying out an environmentally relevant activity.	Section 97(1) <i>Water Act 2000</i>	Schedule 2 - Limits and Conditions to the Exercising of Powers
Chief Executive Officer	Power to interfere with the flow water by impoundment if the interference is not more than is necessary to satisfy the requirements of an environmental authority.	Section 97(2) <i>Water Act 2000</i>	Schedule 2 - Limits and Conditions to the Exercising of Powers
Chief Executive Officer	Power, as a constructing authority or water service provider, to take water to operate public showers or toilets.	Section 99(1) <i>Water Act 2000</i>	Schedule 2 - Limits and Conditions to the Exercising of Powers
Chief Executive Officer	Power, as a constructing authority, to take water to construct or maintain infrastructure.	Section 99(2) <i>Water Act 2000</i>	Schedule 2 - Limits and Conditions to the Exercising of Powers
Chief Executive Officer	Power, subject to any relevant alteration or limitation prescribed under a moratorium notice, water plan or a regulation under section 1046 to:- (a) take water to carry out an activity prescribed by regulation; (b) take overland flow water; (c) take or interfere with underground water; (d) take water that has been collected in a dam other than a dam across a watercourse or lake.	Section 101(1) <i>Water Act 2000</i>	Schedule 2 - Limits and Conditions to the Exercising of Powers
Chief Executive Officer	Power to, in a water plan area, subject to any relevant alteration or limitation prescribed under a moratorium notice:- (a) take water up to a volume stated in the water plan for the area; (b) take water if doing so is necessary to carry out an activity stated in the water plan for the area; (c) interfere with water to the extent stated in the water plan for the area.	Section 102(1) <i>Water Act 2000</i>	Schedule 2 - Limits and Conditions to the Exercising of Powers
Chief Executive Officer	Power to, where there is no water plan or where the water plan for the area does not provide for the taking or interfering with water up to a volume stated in the plan, subject to any relevant alteration or limitation prescribed under a moratorium notice:- (a) take water up to a volume prescribed by regulation; (b) interfere with water to the extent prescribed by regulation.	Section 102(3) <i>Water Act 2000</i>	Schedule 2 - Limits and Conditions to the Exercising of Powers

REGISTER OF DELEGATIONS - COUNCIL TO CEO***Water Act 2000***

DELEGATE	DESCRIPTION OF POWER DELEGATED	LEGISLATION	CONDITIONS TO WHICH THE DELEGATION IS SUBJECT
Chief Executive Officer	Power, as an owner of land, to take water from a watercourse, lake or spring for stock or domestic purposes in the circumstances described in subsections (a) or (b).	Section 103 <i>Water Act 2000</i>	Schedule 2 - Limits and Conditions to the Exercising of Powers
Chief Executive Officer	Power, as an owner of a parcel or parcels of land, to apply for a water licence for the parcel or parcels.	Section 107 <i>Water Act 2000</i>	Schedule 2 - Limits and Conditions to the Exercising of Powers
Chief Executive Officer	Power, as a prescribed entity, to apply for a water licence for taking water or interfering with the flow of water.	Section 107(4) <i>Water Act 2000</i>	Schedule 2 - Limits and Conditions to the Exercising of Powers
Chief Executive Officer	Power, as an entity mentioned in subsection (1), to apply for a transmission water licence.	Section 108 <i>Water Act 2000</i>	Schedule 2 - Limits and Conditions to the Exercising of Powers
Chief Executive Officer	Power to comply with a requirement for additional information received from the chief executive and to verify the information by statutory declaration.	Section 111 <i>Water Act 2000</i>	Schedule 2 - Limits and Conditions to the Exercising of Powers
Chief Executive Officer	Power to public a copy of the public submissions notice in compliance with a notice received from the chief executive.	Section 112 (4) & (5) <i>Water Act 2000</i>	Schedule 2 - Limits and Conditions to the Exercising of Powers
Chief Executive Officer	Power to give the chief executive evidence of the publication.	Section 112(6) <i>Water Act 2000</i>	Schedule 2 - Limits and Conditions to the Exercising of Powers
Chief Executive Officer	Power to apply for 1 or more dealings with a water licence, take all steps to progress the application and give notice of the application (if required).	Sections 121, 122, 123, 126 and 127 <i>Water Act 2000</i>	Schedule 2 - Limits and Conditions to the Exercising of Powers
Chief Executive Officer	Power to apply to have a water licence reinstated.	Section 125 <i>Water Act 2000</i>	Schedule 2 - Limits and Conditions to the Exercising of Powers
Chief Executive Officer	Power to comply with a requirement for additional information received from the chief executive and to verify the information by statutory declaration.	Section 128 <i>Water Act 2000</i>	Schedule 2 - Limits and Conditions to the Exercising of Powers
Chief Executive Officer	Power to respond to a show cause notice issued by the chief executive pursuant to subsection (3).	Section 134 <i>Water Act 2000</i>	Schedule 2 - Limits and Conditions to the Exercising of Powers
Chief Executive Officer	Power to surrender a water licence.	Section 136 <i>Water Act 2000</i>	Schedule 2 - Limits and Conditions to the Exercising of Powers
Chief Executive Officer	Power to apply for a water permit for an activity.	Section 137 <i>Water Act 2000</i>	Schedule 2 - Limits and Conditions to the Exercising of Powers
Chief Executive Officer	Power, if the chief executive requires, to give additional information about an application.	Section 137A <i>Water Act 2000</i>	Schedule 2 - Limits and Conditions to the Exercising of Powers
Chief Executive Officer	Power, as an allocation holder and as a resource operations licence holder to enter a supply contract for the allocation.	Section 147(4) <i>Water Act 2000</i>	Schedule 2 - Limits and Conditions to the Exercising of Powers
Chief Executive Officer	Power, as a licence holder, to require the allocation holder to give reasonable security for supplying and storing the allocation.	Section 149 <i>Water Act 2000</i>	Schedule 2 - Limits and Conditions to the Exercising of Powers

REGISTER OF DELEGATIONS - COUNCIL TO CEO***Water Act 2000***

DELEGATE	DESCRIPTION OF POWER DELEGATED	LEGISLATION	CONDITIONS TO WHICH THE DELEGATION IS SUBJECT
Chief Executive Officer	Power to respond to a requirement from the chief executive to give additional information about the correction and to verify the information by statutory declaration.	Section 151 <i>Water Act 2000</i>	Schedule 2 - Limits and Conditions to the Exercising of Powers
Chief Executive Officer	Power, as a licence holder in a circumstance prescribed in subsection (1), to agree that the obligation on the water allocation holder to pay a charge has been satisfied.	Section 154(2) <i>Water Act 2000</i>	Schedule 2 - Limits and Conditions to the Exercising of Powers
Chief Executive Officer	Power, as a licence holder in a circumstance prescribed in subsection (1), to give notice in the approved form to the chief executive of an agreement reached under subsection (2).	Section 154(3) <i>Water Act 2000</i>	Schedule 2 - Limits and Conditions to the Exercising of Powers
Chief Executive Officer	Power, as an allocation holder in a circumstance prescribed in subsection (1), to give a disclosure statement and acknowledgement notice for the water allocation before entering a contract for the transfer or lease of the water allocation.	Section 155 <i>Water Act 2000</i>	Schedule 2 - Limits and Conditions to the Exercising of Powers
Chief Executive Officer	Power, as a water allocation holder who proposes to transfer or lease a water allocation not managed under a resource operations licence, to give the chief executive notice of the proposed transfer or lease.	Section 157 <i>Water Act 2000</i>	Schedule 2 - Limits and Conditions to the Exercising of Powers
Chief Executive Officer	Power, as a water allocation holder, to apply to the chief executive for a water allocation dealing, other than a transfer or lease, under the water allocation dealing rules and to take all steps to comply with the rules.	Section 159 <i>Water Act 2000</i>	Schedule 2 - Limits and Conditions to the Exercising of Powers
Chief Executive Officer	Power, as a water allocation holder given a certificate under sections 157 or 159, to lodge it with the registrar.	Section 161 <i>Water Act 2000</i>	Schedule 2 - Limits and Conditions to the Exercising of Powers
Chief Executive Officer	Power, as a water allocation holder, to surrender the water allocation by agreement with the chief executive.	Section 162(1) <i>Water Act 2000</i>	Schedule 2 - Limits and Conditions to the Exercising of Powers
Chief Executive Officer	Power, as the holder of a water allocation managed under a resource operations licence or a distribution operations licence, to consent to the surrender of the water allocation with or without conditions.	Section 162(2) <i>Water Act 2000</i>	Schedule 2 - Limits and Conditions to the Exercising of Powers
Chief Executive Officer	Power, as the holder of a resource operations licence or distribution operations licence, to otherwise agree with the chief executive about the liability for fees under the supply contract or distribution arrangements.	Section 162(3) <i>Water Act 2000</i>	Schedule 2 - Limits and Conditions to the Exercising of Powers
Chief Executive Officer	Power, as the holder of water allocation, to respond to a show cause notice as to why the allocation should not be forfeited.	Section 164(2) <i>Water Act 2000</i>	Schedule 2 - Limits and Conditions to the Exercising of Powers
Chief Executive Officer	Power, as a person having an entitlement to exercise a power of sale in relation to a water allocation, to give notice of the proposed exercise of the power to any person having a registered interest in the water allocation.	Section 166(5) <i>Water Act 2000</i>	Schedule 2 - Limits and Conditions to the Exercising of Powers

REGISTER OF DELEGATIONS - COUNCIL TO CEO***Water Act 2000***

DELEGATE	DESCRIPTION OF POWER DELEGATED	LEGISLATION	CONDITIONS TO WHICH THE DELEGATION IS SUBJECT
Chief Executive Officer	Power, as a person having an entitlement to exercise a power of sale in relation to a water allocation, to apply an amount received on the sale of the water allocation in the way mentioned in section 164(7).	Section 166(6) <i>Water Act 2000</i>	Schedule 2 - Limits and Conditions to the Exercising of Powers
Chief Executive Officer	Power to search and obtain copies of documents in the water allocations register and pay any fees associated with the request.	Section 175 <i>Water Act 2000</i>	Schedule 2 - Limits and Conditions to the Exercising of Powers
Chief Executive Officer	Power, as a nominator, to give the chief executive notice in the approved form nominating a nominee to be the holder of a distribution operations licence.	Section 178 <i>Water Act 2000</i>	Schedule 2 - Limits and Conditions to the Exercising of Powers
Chief Executive Officer	Power, as an entity mentioned in section 176(2) to apply for a resource operations licence for existing or proposed water infrastructure.	Section 181(1) <i>Water Act 2000</i>	Schedule 2 - Limits and Conditions to the Exercising of Powers
Chief Executive Officer	Power, as an entity mentioned in section 177(2) to apply for a distribution operations licence for existing or proposed water infrastructure.	Section 181(2) <i>Water Act 2000</i>	Schedule 2 - Limits and Conditions to the Exercising of Powers
Chief Executive Officer	Power, as the holder of a resource operations licence or a distribution operations licence, to consult with the chief executive about a proposed amendment of the licence.	Section 183(3) <i>Water Act 2000</i>	Schedule 2 - Limits and Conditions to the Exercising of Powers
Chief Executive Officer	Power, as the holder of a resource operations licence in the circumstances listed in subsection (4), to ask the chief executive to refer the proposed change to the rules to a referral panel.	Section 183(6) <i>Water Act 2000</i>	Schedule 2 - Limits and Conditions to the Exercising of Powers
Chief Executive Officer	Power, as the holder of a resource operations licence or a distribution operations licence, to apply to the chief executive to amend the licence and pay any fee associated with the application.	Section 184(1) <i>Water Act 2000</i>	Schedule 2 - Limits and Conditions to the Exercising of Powers
Chief Executive Officer	Power, as the holder of a resource operations licence in the circumstances listed in subsection (4), to ask the chief executive to refer the proposed change to the rules to a referral panel.	Section 184(6) <i>Water Act 2000</i>	Schedule 2 - Limits and Conditions to the Exercising of Powers
Chief Executive Officer	Power, as the holder of a resource operations licence or a distribution operations licence, to agree with the chief executive about the amendment of the licence.	Section 186 <i>Water Act 2000</i>	Schedule 2 - Limits and Conditions to the Exercising of Powers
Chief Executive Officer	Power, as the holder of a resource operations licence or the holder of a distribution operations licence or the current infrastructure owner, to apply to the chief executive to transfer the licence and pay any fee associated with the application.	Section 187 <i>Water Act 2000</i>	Schedule 2 - Limits and Conditions to the Exercising of Powers
Chief Executive Officer	Power, as the current infrastructure owner or incoming owner, to give written consent to the application to transfer.	Section 188 <i>Water Act 2000</i>	Schedule 2 - Limits and Conditions to the Exercising of Powers
Chief Executive Officer	Power to comply with a requirement of the chief executive to give additional information about the application and to verify the information by statutory declaration.	Section 189 <i>Water Act 2000</i>	Schedule 2 - Limits and Conditions to the Exercising of Powers

REGISTER OF DELEGATIONS - COUNCIL TO CEO***Water Act 2000***

DELEGATE	DESCRIPTION OF POWER DELEGATED	LEGISLATION	CONDITIONS TO WHICH THE DELEGATION IS SUBJECT
Chief Executive Officer	Power, as the holder of a resource operations licence or a distribution operations licence, to apply to the chief executive to amalgamate the licence with another licence in the same water supply scheme and pay any fee associated with the application.	Section 193 <i>Water Act 2000</i>	Schedule 2 - Limits and Conditions to the Exercising of Powers
Chief Executive Officer	Power, as the holder of a resource operations licence or distribution operations licence, or the water infrastructure owner, to respond to a show cause notice issued by the chief executive about the proposed cancellation of the licence.	Section 195(1) <i>Water Act 2000</i>	Schedule 2 - Limits and Conditions to the Exercising of Powers
Chief Executive Officer	Power, as the holder of a resource operations licence or a distribution operations licence, to agree with the chief executive that the licence is no longer required and that it can be cancelled.	Section 196 <i>Water Act 2000</i>	Schedule 2 - Limits and Conditions to the Exercising of Powers
Chief Executive Officer	Power, as the holder of a resource operations licence or a distribution operations licence, to prepare the operations manual and submit it together with the sufficient information to the chief executive for approval.	Section 197 <i>Water Act 2000</i>	Schedule 2 - Limits and Conditions to the Exercising of Powers
Chief Executive Officer	Power, as the holder of a resource operations licence or a distribution operations licence, to publish the approved operations manual on Council's website.	Section 198(3) <i>Water Act 2000</i>	Schedule 2 - Limits and Conditions to the Exercising of Powers
Chief Executive Officer	Power, as the holder of a resource operations licence or a distribution operations licence, to apply to the chief executive to have those parts of the operations manual that were not approved referred to a referral panel.	Section 199(3) <i>Water Act 2000</i>	Schedule 2 - Limits and Conditions to the Exercising of Powers
Chief Executive Officer	Power, as the holder of a resource operations licence or a distribution operations licence, to apply to the chief executive to amend or replace an operations manual.	Section 200(1) <i>Water Act 2000</i>	Schedule 2 - Limits and Conditions to the Exercising of Powers
Chief Executive Officer	Power, as the holder of a relevant licence, to apply to the chief executive to amend the relevant licence.	Section 200(4) <i>Water Act 2000</i>	Schedule 2 - Limits and Conditions to the Exercising of Powers
Chief Executive Officer	Power, as the holder of the licence, to publish a statement of the changes made to the operations manual.	Section 200(6) <i>Water Act 2000</i>	Schedule 2 - Limits and Conditions to the Exercising of Powers
Chief Executive Officer	Power, in the circumstances prescribed in subsections (1) or (3), to review the operations manual and apply to the chief executive to amend it.	Section 201 <i>Water Act 2000</i>	Schedule 2 - Limits and Conditions to the Exercising of Powers
Chief Executive Officer	Power, as an entity referred to in subsection (1), to give an authorised person free and uninterrupted access to the water infrastructure to which the licence applies and any records relating to the water infrastructure.	Section 203(2) <i>Water Act 2000</i>	Schedule 2 - Limits and Conditions to the Exercising of Powers
Chief Executive Officer	Power, as a relevant entity given a direction under section 203B(1), to comply with the direction.	Section 203D <i>Water Act 2000</i>	Schedule 2 - Limits and Conditions to the Exercising of Powers

Page 511 of 562

REGISTER OF DELEGATIONS - COUNCIL TO CEO***Water Act 2000***

DELEGATE	DESCRIPTION OF POWER DELEGATED	LEGISLATION	CONDITIONS TO WHICH THE DELEGATION IS SUBJECT
Chief Executive Officer	Power to apply for an operations licence.	Section 206 <i>Water Act 2000</i>	Schedule 2 - Limits and Conditions to the Exercising of Powers
Chief Executive Officer	Power to comply with a requirement of the chief executive to give additional information about the application and to verify the information by statutory declaration.	Section 207 <i>Water Act 2000</i>	Schedule 2 - Limits and Conditions to the Exercising of Powers
Chief Executive Officer	Power to apply to the chief executive to amend an operations licence.	Section 211 <i>Water Act 2000</i>	Schedule 2 - Limits and Conditions to the Exercising of Powers
Chief Executive Officer	Power, as the holder of an operations licence, to respond to a show cause notice issued by the chief executive about the proposed amendment or cancellation of the licence.	Section 212 <i>Water Act 2000</i>	Schedule 2 - Limits and Conditions to the Exercising of Powers
Chief Executive Officer	Power, as the holder of an operations licence, to consent to a different day being stated in the operations licence.	Section 213(4) <i>Water Act 2000</i>	Schedule 2 - Limits and Conditions to the Exercising of Powers
Chief Executive Officer	Power, as a licensee or a new water entitlement holder, in circumstances where subsection (2) applies, to consent to the amendment including the new holder instead of the previous holder.	Section 213(5) <i>Water Act 2000</i>	Schedule 2 - Limits and Conditions to the Exercising of Powers
Chief Executive Officer	Power, as a licensee, to apply to transfer the operations licence and pay any fee associated with the application.	Section 215 <i>Water Act 2000</i>	Schedule 2 - Limits and Conditions to the Exercising of Powers
Chief Executive Officer	Power, as a licensee, to surrender an operations licence by giving the chief executive a notice of surrender	Section 216 <i>Water Act 2000</i>	Schedule 2 - Limits and Conditions to the Exercising of Powers
Chief Executive Officer	Power to apply to the chief executive for a permit to destroy vegetation, excavate or place fill in a watercourse, lake or spring.	Section 218 <i>Water Act 2000</i>	Schedule 2 - Limits and Conditions to the Exercising of Powers
Chief Executive Officer	Power as the registered owner of land to consent to the making of an application for a permit to destroy vegetation, excavate or place fill in a watercourse, lake or spring.	Section 218(3) <i>Water Act 2000</i>	Schedule 2 - Limits and Conditions to the Exercising of Powers
Chief Executive Officer	Power to comply with a requirement of the chief executive to give additional information about the application and to verify the information by statutory declaration.	Section 219 <i>Water Act 2000</i>	Schedule 2 - Limits and Conditions to the Exercising of Powers
Chief Executive Officer	Power, as a permittee, to respond to a show cause notice issued by the chief executive about the proposed amendment or cancellation of a riverine protection permit.	Section 222 <i>Water Act 2000</i>	Schedule 2 - Limits and Conditions to the Exercising of Powers
Chief Executive Officer	Power, as an owner of land to comply with a notice issued by the chief executive pursuant to subsection (3).	Section 225(5) <i>Water Act 2000</i>	Schedule 2 - Limits and Conditions to the Exercising of Powers
Chief Executive Officer	Power to apply for an allocation of quarry material.	Section 227 <i>Water Act 2000</i>	Schedule 2 - Limits and Conditions to the Exercising of Powers

REGISTER OF DELEGATIONS - COUNCIL TO CEO***Water Act 2000***

DELEGATE	DESCRIPTION OF POWER DELEGATED	LEGISLATION	CONDITIONS TO WHICH THE DELEGATION IS SUBJECT
Chief Executive Officer	Power to comply with a requirement of the chief executive to give additional information about the application, to pay the chief executive the reasonable amount and to verify the information by statutory declaration.	Section 228 <i>Water Act 2000</i>	Schedule 2 - Limits and Conditions to the Exercising of Powers
Chief Executive Officer	Power, as an allocation notice holder, to apply to transfer all or part of the allocation to another person and pay any fee associated with the application.	Section 235 <i>Water Act 2000</i>	Schedule 2 - Limits and Conditions to the Exercising of Powers
Chief Executive Officer	Power, as an allocation notice holder, to apply to renew the allocation notice before it expires.	Section 236 <i>Water Act 2000</i>	Schedule 2 - Limits and Conditions to the Exercising of Powers
Chief Executive Officer	Power, as an allocation holder, to respond to a show cause notice issued by the chief executive about the proposed amendment, suspension or cancellation of the allocation notice.	Section 237 <i>Water Act 2000</i>	Schedule 2 - Limits and Conditions to the Exercising of Powers
Chief Executive Officer	Power, as an allocation holder, to surrender the allocation notice by giving the chief executive a notice of surrender.	Section 239 <i>Water Act 2000</i>	Schedule 2 - Limits and Conditions to the Exercising of Powers
Chief Executive Officer	Power, as an allocation holder, to pay the royalty or price payable for quarry material removed under the allocation notice.	Section 240 <i>Water Act 2000</i>	Schedule 2 - Limits and Conditions to the Exercising of Powers
Chief Executive Officer	Power to make written submissions in response to a notice published pursuant to section 345 of the <i>Water Act 2000</i>	Section 345 <i>Water Act 2000</i>	Schedule 2 - Limits and Conditions to the Exercising of Powers
Chief Executive Officer	Power to prepare a draft water security program	Section 354 <i>Water Act 2000</i>	Schedule 2 - Limits and Conditions to the Exercising of Powers
Chief Executive Officer	Power to prepare a revised draft water security program	Section 357(4)m <i>Water Act 2000</i>	Schedule 2 - Limits and Conditions to the Exercising of Powers
Chief Executive Officer	Power to decide not to prepare a revised draft water security program	Section 357(6) <i>Water Act 2000</i>	Schedule 2 - Limits and Conditions to the Exercising of Powers
Chief Executive Officer	Power to finalise a water security program	Section 358 <i>Water Act 2000</i>	Schedule 2 - Limits and Conditions to the Exercising of Powers
Chief Executive Officer	Power to review a water security program	Section 359 <i>Water Act 2000</i>	Schedule 2 - Limits and Conditions to the Exercising of Powers
Chief Executive Officer	Power to amend a water security program	Section 360 <i>Water Act 2000</i>	Schedule 2 - Limits and Conditions to the Exercising of Powers
Chief Executive Officer	Power, as a bulk water party, to amend a bulk water supply agreement	Section 360H <i>Water Act 2000</i>	Schedule 2 - Limits and Conditions to the Exercising of Powers
Chief Executive Officer	Power, as a bulk water party to an amended bulk water supply agreement, to respond to Minister's notice under section 360I	Section 360I <i>Water Act 2000</i>	Schedule 2 - Limits and Conditions to the Exercising of Powers
Chief Executive Officer	Power, as a code regulated entity to make submissions to the Minister about the making or amending of the bulk water code	Section 360U <i>Water Act 2000</i>	Schedule 2 - Limits and Conditions to the Exercising of Powers

REGISTER OF DELEGATIONS - COUNCIL TO CEO***Water Act 2000***

DELEGATE	DESCRIPTION OF POWER DELEGATED	LEGISLATION	CONDITIONS TO WHICH THE DELEGATION IS SUBJECT
Chief Executive Officer	Power to make a submission to the responsible entity about a proposed underground water impact report or final report and give a copy of the submission to the chief executive.	Section 382 <i>Water Act 2000</i>	Schedule 2 - Limits and Conditions to the Exercising of Powers
Chief Executive Officer	Power, as an owner of land, to comply with any reasonable request by the holder made under subsection (1).	Section 404 <i>Water Act 2000</i>	Schedule 2 - Limits and Conditions to the Exercising of Powers
Chief Executive Officer	Power, as an owner of a water bore the holder reasonably believes has an impaired capacity, to negotiate and enter into an agreement with the holder about the matters listed in subsection (2).	Section 406 <i>Water Act 2000</i>	Schedule 2 - Limits and Conditions to the Exercising of Powers
Chief Executive Officer	Power, as an owner of a water bore, to comply with any reasonable request by the tenure holder made under subsection (1).	Section 416 <i>Water Act 2000</i>	Schedule 2 - Limits and Conditions to the Exercising of Powers
Chief Executive Officer	Power, as an owner of a water bore for which a responsible tenure holder has undertaken a bore assessment under division 2, to negotiate and enter into make good agreement for the bore.	Section 423 <i>Water Act 2000</i>	Schedule 2 - Limits and Conditions to the Exercising of Powers
Chief Executive Officer	Power, as an owner of a water bore who has entered a make good agreement for the bore, to terminate the agreement within the cooling off period by giving written notice to the responsible tenure holder for the water bore.	Section 423A <i>Water Act 2000</i>	Schedule 2 - Limits and Conditions to the Exercising of Powers
Chief Executive Officer	Power, as a party to a make good agreement, in the circumstances specified in subsection (1), to:- (a) give a notice under subsection (2); and (b) negotiate a variation of a make good agreement for the water bore.	Section 424 <i>Water Act 2000</i>	Schedule 2 - Limits and Conditions to the Exercising of Powers
Chief Executive Officer	Power, as a party to a dispute referred to in section 425, to give the other party and the chief executive a conference election notice.	Section 426(2)(a) <i>Water Act 2000</i>	Schedule 2 - Limits and Conditions to the Exercising of Powers
Chief Executive Officer	Power, as a party to a dispute referred to in section 425, to give the other party an ADR election notice.	Section 426(2)(b) <i>Water Act 2000</i>	Schedule 2 - Limits and Conditions to the Exercising of Powers
Chief Executive Officer	Power, as a party to a dispute referred to in section 425 who is given an ADR election notice, to accept or refuse the type of ADR and the ADR facilitator proposed in the notice.	Section 426(6) <i>Water Act 2000</i>	Schedule 2 - Limits and Conditions to the Exercising of Powers
Chief Executive Officer	Power, as a party to a dispute referred to in section 425 who has given an ADR election notice and where the party given the ADR election notice has not accepted the type of ADR or ADR facilitator under section 426(6), to make another proposal, or obtain a decision from the Land Court or prescribed ADR institute about the matter not accepted, and, for a decision from the Land Court or prescribed ADR institute, give the other party notice of the decision.	Sections 426(7) and 426(8) <i>Water Act 2000</i>	Schedule 2 - Limits and Conditions to the Exercising of Powers

REGISTER OF DELEGATIONS - COUNCIL TO CEO***Water Act 2000***

DELEGATE	DESCRIPTION OF POWER DELEGATED	LEGISLATION	CONDITIONS TO WHICH THE DELEGATION IS SUBJECT
Chief Executive Officer	Power, as a party to a dispute referred to in section 425 and where an ADR election notice has been given under section 426(2)(b), to use all reasonable endeavours to resolve the dispute.	Section 427(2) <i>Water Act 2000</i>	Schedule 2 - Limits and Conditions to the Exercising of Powers
Chief Executive Officer	Power, as a party to a dispute referred to in section 425 and where a conference election notice or an ADR election notice has been given, to ask for and agree to a longer period to apply instead of the usual period.	Section 427(3) <i>Water Act 2000</i>	Schedule 2 - Limits and Conditions to the Exercising of Powers
Chief Executive Officer	Power, as a party to a dispute referred to in section 425, to attend a conference.	Section 429(1) <i>Water Act 2000</i>	Schedule 2 - Limits and Conditions to the Exercising of Powers
Chief Executive Officer	Power, as a party to a dispute referred to in section 425, to seek the authorised officer's approval for someone else to be present at the conference.	Section 429(3) <i>Water Act 2000</i>	Schedule 2 - Limits and Conditions to the Exercising of Powers
Chief Executive Officer	Power, as a party to a dispute referred to in section 425, to agree to the other party being represented by a lawyer.	Section 429(4) <i>Water Act 2000</i>	Schedule 2 - Limits and Conditions to the Exercising of Powers
Chief Executive Officer	Power, as a party who attended the conference where the other party did not attend, to apply to the Land Court for Council's costs.	Section 430 <i>Water Act 2000</i>	Schedule 2 - Limits and Conditions to the Exercising of Powers
Chief Executive Officer	Power, as a party to a dispute referred to in section 425, to negotiate an agreement about the matters the subject of the conference and to sign the agreement on Council's behalf.	Section 433 <i>Water Act 2000</i>	Schedule 2 - Limits and Conditions to the Exercising of Powers
Chief Executive Officer	Power, as a party to a dispute referred to in section 425 where a conference election notice or ADR election notice has been given and the dispute has not resolved by the end of the period under section 427(2) or (4), to give an arbitration election notice.	Section 433A(2) <i>Water Act 2000</i>	Schedule 2 - Limits and Conditions to the Exercising of Powers
Chief Executive Officer	Power, as a party to a dispute referred to in section 425 and where an arbitration election notice has been given, to accept or refuse the request for arbitration.	Section 433A(4) <i>Water Act 2000</i>	Schedule 2 - Limits and Conditions to the Exercising of Powers
Chief Executive Officer	Power, as a party to a dispute referred to in section 425 and where an arbitration election notice has been given, to jointly appoint an arbitrator.	Section 433A(5) <i>Water Act 2000</i>	Schedule 2 - Limits and Conditions to the Exercising of Powers
Chief Executive Officer	Power, as a party to a dispute referred to in section 425, the party giving an arbitration election notice and where the parties do not jointly appoint an arbitrator under section 433A(5), to require a prescribed arbitration institute to appoint an arbitrator.	Section 433A(6) <i>Water Act 2000</i>	Schedule 2 - Limits and Conditions to the Exercising of Powers
Chief Executive Officer	Power, as a party to a dispute referred to in section 425 that is the subject of arbitration, to pay the fees and expenses of the arbitrator as required by section 433E.	Section 433E <i>Water Act 2000</i>	Schedule 2 - Limits and Conditions to the Exercising of Powers

REGISTER OF DELEGATIONS - COUNCIL TO CEO***Water Act 2000***

DELEGATE	DESCRIPTION OF POWER DELEGATED	LEGISLATION	CONDITIONS TO WHICH THE DELEGATION IS SUBJECT
Chief Executive Officer	Power, as party to the dispute or who attended the conference or ADR under section 425 of the <i>Water Act 2000</i> , to apply to the Land Court to decide the matter the subject of the election notice issued under section 425 of the <i>Water Act 2000</i> .	Section 434(3) <i>Water Act 2000</i>	Schedule 2 - Limits and Conditions to the Exercising of Powers
Chief Executive Officer	Power, as an owner of a water bore, to comply with a requirement of the chief executive to give the information referred to in subsection (2).	Section 454 <i>Water Act 2000</i>	Schedule 2 - Limits and Conditions to the Exercising of Powers
Chief Executive Officer	Power to make a submission in response to a proposal to amend the establishment regulation for a water authority.	Section 556 <i>Water Act 2000</i>	Schedule 2 - Limits and Conditions to the Exercising of Powers
Chief Executive Officer	Power, as a landholder who receives a notice from the chief executive, to make a submission regarding a proposed amalgamation or dissolution of water authorities.	Section 692 <i>Water Act 2000</i>	Schedule 2 - Limits and Conditions to the Exercising of Powers
Chief Executive Officer	Power, as a relevant registered owner of land in the authority area, to enter a closed water activity agreement.	Section 695A <i>Water Act 2000</i>	Schedule 2 - Limits and Conditions to the Exercising of Powers
Chief Executive Officer	Power to agree in writing with the water authority to a proposed transfer by the water authority to the local government of all or part of the authority's functions and on how to implement the proposed transfer.	Section 700A(1)(a)(i) <i>Water Act 2000</i>	Schedule 2 - Limits and Conditions to the Exercising of Powers
Chief Executive Officer	Power, together with a water authority, to notify the Minister of their agreement about the proposed transfer and on how it is to be implemented and ask for the Minister's approval of the proposed transfer.	Section 700A(1)(b) <i>Water Act 2000</i>	Schedule 2 - Limits and Conditions to the Exercising of Powers
Chief Executive Officer	Power to comply with a requirement of the Minister made under this subsection.	Section 700A(2) <i>Water Act 2000</i>	Schedule 2 - Limits and Conditions to the Exercising of Powers
Chief Executive Officer	Power, as interested person who has been given an information notice or compliance notice by the chief executive, to apply for an internal review of the original decision to give the notice.	Section 862 <i>Water Act 2000</i>	Schedule 2 - Limits and Conditions to the Exercising of Powers
Chief Executive Officer	Power, as interested person who applied for an internal review under section 862 of the <i>Water Act 2000</i> , to appeal against, or apply for a review of, the review decision.	Section 877 <i>Water Act 2000</i>	Schedule 2 - Limits and Conditions to the Exercising of Powers
Chief Executive Officer	Power, as lessee of the leased land, to provide written consent to arrangements about the route the person may use across the lessee's land for the removal of the quarry material.	Section 966(2)(a) <i>Water Act 2000</i>	Schedule 2 - Limits and Conditions to the Exercising of Powers
Chief Executive Officer	Power to make submissions to the chief executive in response to a show cause notice issued pursuant to section 972H(2) and to comply with any notice issued pursuant to section 972H(3).	Sections 972H(2) and (3) <i>Water Act 2000</i>	Schedule 2 - Limits and Conditions to the Exercising of Powers
Chief Executive Officer	Power to make submissions to the chief executive in response to a show cause notice issued pursuant to section 972I(1) and to comply with any notice issued pursuant to section 972I(2).	Sections 972I(1) and (2) <i>Water Act 2000</i>	Schedule 2 - Limits and Conditions to the Exercising of Powers

REGISTER OF DELEGATIONS - COUNCIL TO CEO***Water Act 2000***

DELEGATE	DESCRIPTION OF POWER DELEGATED	LEGISLATION	CONDITIONS TO WHICH THE DELEGATION IS SUBJECT
Chief Executive Officer	Power to make submissions to the chief executive in response to a show cause notice issued pursuant to section 972J(2) and to comply with any notice issued pursuant to section 972J(3).	Sections 972J(2) and (3) <i>Water Act 2000</i>	Schedule 2 - Limits and Conditions to the Exercising of Powers
Chief Executive Officer	Power to as an occupier to consent to entry of land by a measurement contractor.	Sections 977(2) and (3) <i>Water Act 2000</i>	Schedule 2 - Limits and Conditions to the Exercising of Powers
Chief Executive Officer	Power to claim compensation from a measurement contractor if Council incurs loss or expense because of the exercise or purported exercise of a power under the Act by a measurement contractor.	Section 980(1) <i>Water Act 2000</i>	Schedule 2 - Limits and Conditions to the Exercising of Powers
Chief Executive Officer	Power to give a claim for compensation under Chapter 8, Part 3 to the chief executive.	Section 988 <i>Water Act 2000</i>	Schedule 2 - Limits and Conditions to the Exercising of Powers
Chief Executive Officer	Power, if one of the stated authorities, to have a supply contract with SEQ Water for Council's water entitlement.	Section 992C <i>Water Act 2000</i>	Schedule 2 - Limits and Conditions to the Exercising of Powers
Chief Executive Officer	Power, as a client, to consent to the disclosure of commercially sensitive information.	Section 1010A(2) <i>Water Act 2000</i>	Schedule 2 - Limits and Conditions to the Exercising of Powers
Chief Executive Officer	Power, as an owner of land to which the expired licence attached, to apply to the chief executive:- (a) to reinstate the licence and make a validating declaration; or (b) to replace the licence and make a validating declaration.	Section 1273A <i>Water Act 2000</i>	Schedule 2 - Limits and Conditions to the Exercising of Powers
Chief Executive Officer	Power, as holder of the new licence, to request the chief executive to make a validating declaration in relation to the licence.	Section 1273B <i>Water Act 2000</i>	Schedule 2 - Limits and Conditions to the Exercising of Powers
Chief Executive Officer	Power, as a holder of a distribution operations licence or a resource operations licence, to consent to the chief executive amending the licence without complying with the provisions of chapter 2, part 3, division 5, subdivision 2.	Section 1288 <i>Water Act 2000</i>	Schedule 2 - Limits and Conditions to the Exercising of Powers

REGISTER OF DELEGATIONS - COUNCIL TO CEO

Water Fluoridation Act 2008

DELEGATE	DESCRIPTION OF POWER DELEGATED	LEGISLATION	CONDITIONS TO WHICH THE DELEGATION IS SUBJECT
Chief Executive Officer	Power to decide that fluoride be added to the water supply and to give the requisite notice (if applicable) to the water supplier.	Section 7(1) and (2) <i>Water Fluoridation Act 2008</i>	Schedule 2 - Limits and Conditions to the Exercising of Powers
Chief Executive Officer	Power to decide that fluoride not be added to the water supply and to give the requisite notice (if applicable) to the water supplier.	Section 7(3) and (4) <i>Water Fluoridation Act 2008</i>	Schedule 2 - Limits and Conditions to the Exercising of Powers
Chief Executive Officer	Power to give the chief executive notice stating the Council has made a fluoridation decision and to publish that notice.	Section 13(2) <i>Water Fluoridation Act 2008</i>	Schedule 2 - Limits and Conditions to the Exercising of Powers
Chief Executive Officer	Power to give the chief executive a fluoridation notice and to publish that notice.	Section 13(3) <i>Water Fluoridation Act 2008</i>	Schedule 2 - Limits and Conditions to the Exercising of Powers

REGISTER OF DELEGATIONS - COUNCIL TO CEO***Water Fluoridation Regulation 2020***

DELEGATE	DESCRIPTION OF POWER DELEGATED	LEGISLATION	CONDITIONS TO WHICH THE DELEGATION IS SUBJECT
Chief Executive Officer	Power, as a public potable water supplier, to ask the manufacturer, importer or supplier of the fluoride compound for a copy of a batch analysis certificate.	<i>Section 6(2) Water Fluoridation Regulation 2020</i>	Schedule 2 - Limits and Conditions to the Exercising of Powers
Chief Executive Officer	Power, as a public potable water supplier, to:- (a) send a sample of the fluoride compound to an accredited laboratory for analysis to determine the concentrations of any impurities in the fluoride compound; and (b) obtain the results of the analysis.	<i>Section 6(3) Water Fluoridation Regulation 2020</i>	Schedule 2 - Limits and Conditions to the Exercising of Powers
Chief Executive Officer	Power, as a public potable water supplier, to give the chief executive a notice if its automatic fluoride dosing equipment has not been in operation for a continuous period of 14 days.	<i>Section 9(1) Water Fluoridation Regulation 2020</i>	Schedule 2 - Limits and Conditions to the Exercising of Powers
Chief Executive Officer	Power, as a public potable water supplier, to give the chief executive a notice if its automatic fluoride dosing equipment resumes operation after it has been out of operation for a continuous period of 14 days.	<i>Section 10(1) Water Fluoridation Regulation 2020</i>	Schedule 2 - Limits and Conditions to the Exercising of Powers
Chief Executive Officer	Power, as a public potable water supplier who uses naturally occurring fluoride, to give the chief executive a notice if its water blending equipment has not been in operation for a continuous period of 14 days.	<i>Section 15(1) Water Fluoridation Regulation 2020</i>	Schedule 2 - Limits and Conditions to the Exercising of Powers
Chief Executive Officer	Power, as a public potable water supplier who uses naturally occurring fluoride, to give the chief executive a notice if its water blending equipment resumes operation after it has been out of operation for a continuous period of 14 days.	<i>Section 16(1) Water Fluoridation Regulation 2020</i>	Schedule 2 - Limits and Conditions to the Exercising of Powers
Chief Executive Officer	Power, as a public potable water supplier, to carry out a prescribed test and keep the results of each prescribed test for at least 5 years.	<i>Section 19 Water Fluoridation Regulation 2020</i>	Schedule 2 - Limits and Conditions to the Exercising of Powers
Chief Executive Officer	Power, as a public potable water supplier, to (a) divide a sample collected under section 19(1)(a) into 2 parts; (b) measure the concentration of 1 part of the sample using an approved method; (c) send the other part of the sample to an accredited laboratory to measure the concentration of fluoride in the part using an approved method; (d) obtain the results of the analysis performed under subsection 20(1)(c); and (e) keep the results of the analysis for at least 5 years.	<i>Section 20 Water Fluoridation Regulation 2020</i>	Schedule 2 - Limits and Conditions to the Exercising of Powers

REGISTER OF DELEGATIONS - COUNCIL TO CEO***Water Fluoridation Regulation 2020***

DELEGATE	DESCRIPTION OF POWER DELEGATED	LEGISLATION	CONDITIONS TO WHICH THE DELEGATION IS SUBJECT
Chief Executive Officer	Power, as a public potable water supplier, to comply with a request of the chief executive under subsection 21(1) and notify the chief executive of the results of the additional test.	<i>Section 21(2) Water Fluoridation Regulation 2020</i>	Schedule 2 - Limits and Conditions to the Exercising of Powers
Chief Executive Officer	Power, as a public potable water supplier who adds a fluoride compound to the potable water supply, to record each day:- (a) the volume of water to which the fluoride compound has been added; (b) the amount of the fluoride compound the water supplier has added for the day, even if the amount is zero; (c) the calculated fluoride concentration of the fluoridated water; (d) the fluoride concentration of the fluoridated water, measured by a prescribed test.	<i>Section 22(2) Water Fluoridation Regulation 2020</i>	Schedule 2 - Limits and Conditions to the Exercising of Powers
Chief Executive Officer	Power, as a public potable water supplier, to prepare a report each quarter stating the matters prescribed in subsection 23(1) for the quarter and give the report to the chief executive.	<i>Section 23 Water Fluoridation Regulation 2020</i>	Schedule 2 - Limits and Conditions to the Exercising of Powers
Chief Executive Officer	Power, as a public potable water supplier, to give the chief executive supporting information for a fluoridation notice to the chief executive under section 13(3)(a) of the Act.	<i>Section 24(2) Water Fluoridation Regulation 2020</i>	Schedule 2 - Limits and Conditions to the Exercising of Powers

REGISTER OF DELEGATIONS - COUNCIL TO CEO***Water Regulation 2016***

DELEGATE	DESCRIPTION OF POWER DELEGATED	LEGISLATION	CONDITIONS TO WHICH THE DELEGATION IS SUBJECT
Chief Executive Officer	Power to apply to the chief executive to relocate a water licence.	Section 34 <i>Water Regulation 2016</i>	Schedule 2 - Limits and Conditions to the Exercising of Powers
Chief Executive Officer	Power, as the holder of the water licence to be relocated, to swear the statutory declaration required in subsection (3)(b)(i).	Section 34(3)(b)(i) <i>Water Regulation 2016</i>	Schedule 2 - Limits and Conditions to the Exercising of Powers
Chief Executive Officer	Power, as an interested entity, to provide written consent to the proposed relocation.	Section 34(3)(b)(ii) <i>Water Regulation 2016</i>	Schedule 2 - Limits and Conditions to the Exercising of Powers
Chief Executive Officer	Power, as an applicant under section 34, to give the chief executive a transfer notice.	Section 37 <i>Water Regulation 2016</i>	Schedule 2 - Limits and Conditions to the Exercising of Powers
Chief Executive Officer	Power, as a proposed transferee, to give the chief executive a document evidencing ownership of land to which the new licence will attach.	Section 38(2) <i>Water Regulation 2016</i>	Schedule 2 - Limits and Conditions to the Exercising of Powers
Chief Executive Officer	Power, as the holder of a water allocation, to apply to the chief executive for a seasonal water assignment for the water allocation for the water year in which the application is made and to pay the application fee.	Section 58(1) <i>Water Regulation 2016</i>	Schedule 2 - Limits and Conditions to the Exercising of Powers
Chief Executive Officer	Power, as the holder of a seasonal water assignment notice, to apply to the chief executive for a seasonal water assignment for the seasonal water assignment notice for the water year in which the application is made and to pay the application fee.	Section 58(2) <i>Water Regulation 2016</i>	Schedule 2 - Limits and Conditions to the Exercising of Powers
Chief Executive Officer	Power to comply with a notice issued by the chief executive under subsection (3).	Section 64(3) <i>Water Regulation 2016</i>	Schedule 2 - Limits and Conditions to the Exercising of Powers
Chief Executive Officer	Power to give the chief executive evidence of the publication.	Section 64(4) <i>Water Regulation 2016</i>	Schedule 2 - Limits and Conditions to the Exercising of Powers
Chief Executive Officer	Power to give the chief additional information required under subsection (1) and to verify the information by statutory declaration.	Section 65 <i>Water Regulation 2016</i>	Schedule 2 - Limits and Conditions to the Exercising of Powers
Chief Executive Officer	Power, where Council has made an application under section 63, to pay the estimated cost to the chief executive.	Section 66(3) <i>Water Regulation 2016</i>	Schedule 2 - Limits and Conditions to the Exercising of Powers
Chief Executive Officer	Power, as the holder of a relevant authorisation, to ensure a measurement device complies with the requirements of section 108.	Section 108 <i>Water Regulation 2016</i>	Schedule 2 - Limits and Conditions to the Exercising of Powers
Chief Executive Officer	Power, as the holder of a relevant authorisation, to ensure the measurement device is certified.	Section 110(2) <i>Water Regulation 2016</i>	Schedule 2 - Limits and Conditions to the Exercising of Powers

REGISTER OF DELEGATIONS - COUNCIL TO CEO***Water Regulation 2016***

DELEGATE	DESCRIPTION OF POWER DELEGATED	LEGISLATION	CONDITIONS TO WHICH THE DELEGATION IS SUBJECT
Chief Executive Officer	Power, as the holder of a relevant authorisation, to give the chief executive information about water taken under the authorisation.	Section 111 <i>Water Regulation 2016</i>	Schedule 2 - Limits and Conditions to the Exercising of Powers
Chief Executive Officer	Power, as the holder of a relevant authorisation, to give the chief executive information about water taken through the works during the faulty period for the measurement device .	Section 113(1) <i>Water Regulation 2016</i>	Schedule 2 - Limits and Conditions to the Exercising of Powers
Chief Executive Officer	Power, in the circumstances stated in subsection 117(1), (a) to give the chief executive a notice complying with subsection 117(2) about the fault; and (b) take the action required under subsection 117(1)(b)	Section 117(1) <i>Water Regulation 2016</i>	Schedule 2 - Limits and Conditions to the Exercising of Powers
Chief Executive Officer	Power, as the recipient of a notice from the chief executive given under subsection 118(2), to comply with the notice.	Section 118(3) <i>Water Regulation 2016</i>	Schedule 2 - Limits and Conditions to the Exercising of Powers
Chief Executive Officer	Power, as the holder of a relevant authorisation, to keep for the recording period, the records listed in subsection 120(1).	Section 120(1) <i>Water Regulation 2016</i>	Schedule 2 - Limits and Conditions to the Exercising of Powers
Chief Executive Officer	Power, as the recipient of a notice from the chief executive given under subsection 121(1), to comply with the notice.	Section 121(2) <i>Water Regulation 2016</i>	Schedule 2 - Limits and Conditions to the Exercising of Powers
Chief Executive Officer	Power, as the recipient of a notice from the chief executive given under subsection 121C(2), to comply with the notice.	Section 121C(4) <i>Water Regulation 2016</i>	Schedule 2 - Limits and Conditions to the Exercising of Powers
Chief Executive Officer	Power as a licensee to pay the water licence fee stated in the notice received from the chief executive.	Section 131(2)(b) <i>Water Regulation 2016</i>	Schedule 2 - Limits and Conditions to the Exercising of Powers
Chief Executive Officer	Power to pay a charged levied by a notice received from the chief executive pursuant to this section.	Section 134(1)(d) <i>Water Regulation 2016</i>	Schedule 2 - Limits and Conditions to the Exercising of Powers
Chief Executive Officer	Power, as the holder of a relevant authorisation in the circumstances listed in subsection 151(1), to ensure he meter is certified by a duly qualified person as complying with the measurement standards on or before the revalidation date for the meter.	Section 151(3) <i>Water Regulation 2016</i>	Schedule 2 - Limits and Conditions to the Exercising of Powers

REGISTER OF DELEGATIONS - COUNCIL TO CEO***Water Regulation 2016***

DELEGATE	DESCRIPTION OF POWER DELEGATED	LEGISLATION	CONDITIONS TO WHICH THE DELEGATION IS SUBJECT
Chief Executive Officer	Power, as the holder of a relevant authorisation in the circumstances listed in subsection 154(1), to arrange for a validation inspection to be carried out on the meter before the expiry date.	Section 154(3) <i>Water Regulation 2016</i>	Schedule 2 - Limits and Conditions to the Exercising of Powers
Chief Executive Officer	Power, as the holder of a relevant authorisation in the circumstances listed in subsection 156(1), to arrange for a validation inspection to be carried out on the meter before the validation date.	Section 156(2) <i>Water Regulation 2016</i>	Schedule 2 - Limits and Conditions to the Exercising of Powers
Chief Executive Officer	Power, as the holder of a relevant authorisation in the circumstances listed in subsection 157(1), to arrange for a validation inspection to be carried out on the meter before the validation date.	Section 157(2) <i>Water Regulation 2016</i>	Schedule 2 - Limits and Conditions to the Exercising of Powers
Chief Executive Officer	Power, as the holder of a relevant authorisation in the circumstances listed in subsection 159(1), to arrange:- (a) the meter to be modified; and (b) a further validation inspection to be carried out by an authorised meter validator under former section 112.	Section 159(2) <i>Water Regulation 2016</i>	Schedule 2 - Limits and Conditions to the Exercising of Powers
Chief Executive Officer	Power, in the circumstances listed in subsection 166(1), to pay the meter operating charge.	Section 166(3) <i>Water Regulation 2016</i>	Schedule 2 - Limits and Conditions to the Exercising of Powers
Chief Executive Officer	Power, in the circumstances listed in subsection 167(1), to pay the meter use charge.	Section 167(3) <i>Water Regulation 2016</i>	Schedule 2 - Limits and Conditions to the Exercising of Powers
Chief Executive Officer	Power, in the circumstances listed in subsection 168(1), to pay the meter exit charge.	Section 168(3) <i>Water Regulation 2016</i>	Schedule 2 - Limits and Conditions to the Exercising of Powers

REGISTER OF DELEGATIONS - COUNCIL TO CEO***Water Supply (Safety and Reliability) Act 2008***

DELEGATE	DESCRIPTION OF POWER DELEGATED	LEGISLATION	CONDITIONS TO WHICH THE DELEGATION IS SUBJECT
NOTE: By virtue of the <i>South-East Queensland Water (Distribution and Retail Restructuring) Act 2009</i> the following councils do NOT have powers as “service provider” under the <i>Water Supply (Safety and Reliability) Act 2008</i>: • Sunshine Coast Regional Council • Moreton Bay Regional Council • Brisbane City Council • Ipswich City Council • Scenic Rim Regional Council • Lockyer Valley Regional Council • Somerset Regional Council			Schedule 2 - Limits and Conditions to the Exercising of Powers
Chief Executive Officer	Power, as a responsible entity, to respond to a notice to give information received from the regulator.	Section 13 <i>Water Supply (Safety and Reliability) Act 2008</i>	Schedule 2 - Limits and Conditions to the Exercising of Powers
Chief Executive Officer	Power, as a local government that owns infrastructure for supplying water or sewerage services, to apply for registration as a service provider.	Sections 20 and 21(1) <i>Water Supply (Safety and Reliability) Act 2008</i>	Schedule 2 - Limits and Conditions to the Exercising of Powers
Chief Executive Officer	Power, as an applicant under section 20 of the <i>Water Supply (Safety and Reliability) Act 2008</i> , to give additional information to the regulator about the application.	Section 21(2) <i>Water Supply (Safety and Reliability) Act 2008</i>	Schedule 2 - Limits and Conditions to the Exercising of Powers
Chief Executive Officer	Power, as a service provider, to apply to change the service provider’s details of registration in the service provider register.	Section 23 <i>Water Supply (Safety and Reliability) Act 2008</i>	Schedule 2 - Limits and Conditions to the Exercising of Powers
Chief Executive Officer	Power, as a service provider, to review the service provider’s registration details in the service provider register and notify the regulator of any changes in the details.	Section 23A <i>Water Supply (Safety and Reliability) Act 2008</i>	Schedule 2 - Limits and Conditions to the Exercising of Powers
Chief Executive Officer	Power, as a current infrastructure owner, to give to the regulator notice of the transfer of the ownership of infrastructure for the relevant service or notice of transfer of the registration as service provider for the relevant service.	Section 25A <i>Water Supply (Safety and Reliability) Act 2008</i>	Schedule 2 - Limits and Conditions to the Exercising of Powers
Chief Executive Officer	Power, to respond to the regulator’s request to give additional information about a transfer notice.	Section 25A(3) <i>Water Supply (Safety and Reliability) Act 2008</i>	Schedule 2 - Limits and Conditions to the Exercising of Powers

REGISTER OF DELEGATIONS - COUNCIL TO CEO***Water Supply (Safety and Reliability) Act 2008***

DELEGATE	DESCRIPTION OF POWER DELEGATED	LEGISLATION	CONDITIONS TO WHICH THE DELEGATION IS SUBJECT
Chief Executive Officer	Power, as service provider, to give notice to the regulator that the service provider is likely to stop supplying a registered service.	Section 26(2) and 26(7)(b) <i>Water Supply (Safety and Reliability) Act 2008</i>	Schedule 2 - Limits and Conditions to the Exercising of Powers
Chief Executive Officer	Power, as service provider, to respond to a request by the regulator for additional information about a possible stoppage.	Section 26(4) <i>Water Supply (Safety and Reliability) Act 2008</i>	Schedule 2 - Limits and Conditions to the Exercising of Powers
Chief Executive Officer	Power, as service provider, to give notice to the regulator that the service provider has stopped supplying a registered service.	Section 26(8) <i>Water Supply (Safety and Reliability) Act 2008</i>	Schedule 2 - Limits and Conditions to the Exercising of Powers
Chief Executive Officer	Power, as service provider, to apply to the regulator to cancel the registration as a service provider if the service provider is not supplying, and does not intend to start supplying, the service for which the provider is registered.	Section 28 <i>Water Supply (Safety and Reliability) Act 2008</i>	Schedule 2 - Limits and Conditions to the Exercising of Powers
Chief Executive Officer	Power, as applicant, to respond to a request by the regulator for additional information about a cancellation of registration as a service provider.	Section 28(4) <i>Water Supply (Safety and Reliability) Act 2008</i>	Schedule 2 - Limits and Conditions to the Exercising of Powers
Chief Executive Officer	Power, as service provider, to give a person a notice requiring them to provide a reason why Council should not disconnect their unauthorised connection.	Section 33(2) <i>Water Supply (Safety and Reliability) Act 2008</i>	Schedule 2 - Limits and Conditions to the Exercising of Powers
Chief Executive Officer	Power, as service provider, to consider a response provided to a notice issued pursuant to section 33(2).	Section 33(4) <i>Water Supply (Safety and Reliability) Act 2008</i>	Schedule 2 - Limits and Conditions to the Exercising of Powers
Chief Executive Officer	Power, as service provider, to recover from a person, as a debt, Council's costs in disconnecting the unauthorised connection, and the value of any service used by the person through the connection.	Section 33(4) (b) <i>Water Supply (Safety and Reliability) Act 2008</i>	Schedule 2 - Limits and Conditions to the Exercising of Powers
Chief Executive Officer	Power, as service provider, to give a person a notice requiring them to rectify equipment or remove vegetation or other things.	Section 34(2) <i>Water Supply (Safety and Reliability) Act 2008</i>	Schedule 2 - Limits and Conditions to the Exercising of Powers
Chief Executive Officer	Power, as service provider, to recover from an owner as a debt, Council's costs in doing the work required to be done in a notice issued under section 34(2) of the <i>Water Supply (Safety and Reliability) Act 2008</i> .	Section 34(3) <i>Water Supply (Safety and Reliability) Act 2008</i>	Schedule 2 - Limits and Conditions to the Exercising of Powers
Chief Executive Officer	Power, as service provider, to install or approve the installation of a meter and to decide the position of the meter, on infrastructure supplying water to premises.	Section 35 <i>Water Supply (Safety and Reliability) Act 2008</i>	Schedule 2 - Limits and Conditions to the Exercising of Powers

REGISTER OF DELEGATIONS - COUNCIL TO CEO***Water Supply (Safety and Reliability) Act 2008***

DELEGATE	DESCRIPTION OF POWER DELEGATED	LEGISLATION	CONDITIONS TO WHICH THE DELEGATION IS SUBJECT
Chief Executive Officer	Power, as service provider, to give a person an entry notice.	Section 36(2)(b) <i>Water Supply (Safety and Reliability) Act 2008</i>	Schedule 2 - Limits and Conditions to the Exercising of Powers
Chief Executive Officer	Power, as service provider, to recover from a person as a debt, the amount of the loss or reasonable cost of repairing damage to Council's infrastructure caused by the person.	Section 40(2) <i>Water Supply (Safety and Reliability) Act 2008</i>	Schedule 2 - Limits and Conditions to the Exercising of Powers
Chief Executive Officer	Power, as water service provider, to restrict: (a) the volume of water taken by or supplied to a customer or type of customer; or (b) the hours when water may be used on premises for stated purposes; or (c) the way water may be used on premises.	Section 41(1) <i>Water Supply (Safety and Reliability) Act 2008</i>	Schedule 2 - Limits and Conditions to the Exercising of Powers
Chief Executive Officer	Power, as a water service provider, to give notice of a service provider water restriction imposed by the service provider to anyone affected by it.	Section 43(1)	Schedule 2 - Limits and Conditions to the Exercising of Powers
Chief Executive Officer	Power, as a water service provider, to shut off water supply to premises for the time reasonably necessary to perform work on the infrastructure.	Section 44(1) <i>Water Supply (Safety and Reliability) Act 2008</i>	Schedule 2 - Limits and Conditions to the Exercising of Powers
Chief Executive Officer	Power, as a water service provider, to give notice of shut off of water supply to anyone likely to be affected by it.	Sections 44(2) and 44(4) <i>Water Supply (Safety and Reliability) Act 2008</i>	Schedule 2 - Limits and Conditions to the Exercising of Powers
Chief Executive Officer	Power, as service provider, to shut off water supply without notice if there is: (a) a serious risk to public health; (b) likelihood of serious injury to persons or damage to property; or (c) another emergency.	Section 44(3) <i>Water Supply (Safety and Reliability) Act 2008</i>	Schedule 2 - Limits and Conditions to the Exercising of Powers
Chief Executive Officer	Power, as service provider, to appoint an authorised person.	Section 45 <i>Water Supply (Safety and Reliability) Act 2008</i>	Schedule 2 - Limits and Conditions to the Exercising of Powers
Chief Executive Officer	Power, as service provider, to issue an identity card to an authorised person.	Section 46 <i>Water Supply (Safety and Reliability) Act 2008</i>	Schedule 2 - Limits and Conditions to the Exercising of Powers
Chief Executive Officer	Power, as service provider, to give a customer, or type of customer, a written notice to prepare a plan and to give it to Council within a reasonable period.	Section 52(3) <i>Water Supply (Safety and Reliability) Act 2008</i>	Schedule 2 - Limits and Conditions to the Exercising of Powers

REGISTER OF DELEGATIONS - COUNCIL TO CEO***Water Supply (Safety and Reliability) Act 2008***

DELEGATE	DESCRIPTION OF POWER DELEGATED	LEGISLATION	CONDITIONS TO WHICH THE DELEGATION IS SUBJECT
Chief Executive Officer	Power, as service provider, to require the customer to give additional information about the plan within a reasonable period, for deciding whether or not to approve a water efficiency management plan.	Section 54(1) <i>Water Supply (Safety and Reliability) Act 2008</i>	Schedule 2 - Limits and Conditions to the Exercising of Powers
Chief Executive Officer	Power, as service provider, to approve or refuse a water efficiency management plan.	Section 54(2) <i>Water Supply (Safety and Reliability) Act 2008</i>	Schedule 2 - Limits and Conditions to the Exercising of Powers
Chief Executive Officer	Power, as service provider, to give an information notice.	Section 54(3) <i>Water Supply (Safety and Reliability) Act 2008</i>	Schedule 2 - Limits and Conditions to the Exercising of Powers
Chief Executive Officer	Power, as service provider, where the water efficiency management plan is not approved, to extend the 20 business day period within which the customer must amend the plan to address the reasons for the decision and give the revised plan to Council under section 54(4) of the <i>Water Supply (Safety and Reliability) Act 2008</i> .	Section 54(5) <i>Water Supply (Safety and Reliability) Act 2008</i>	Schedule 2 - Limits and Conditions to the Exercising of Powers
Chief Executive Officer	Power, as service provider, to recover from the customer, as a debt, an application fee for the approval of a water efficiency management plan.	Section 54(7) <i>Water Supply (Safety and Reliability) Act 2008</i>	Schedule 2 - Limits and Conditions to the Exercising of Powers
Chief Executive Officer	Power, as service provider, to give the chief executive:- a) a copy of an approved water efficiency management plan; or b) information about a plan that has not yet been approved; or c) a report summarising progress by the water service provider's customers in achieving water savings and efficiencies.	Section 56(3) <i>Water Supply (Safety and Reliability) Act 2008</i>	Schedule 2 - Limits and Conditions to the Exercising of Powers
Chief Executive Officer	Power, as a service provider, to comply with a written direction of the Chief Executive	Section 57(2) <i>Water Supply (Safety and Reliability) Act 2008</i>	Schedule 2 - Limits and Conditions to the Exercising of Powers
Chief Executive Officer	Power, as a service provider, to give a customer a written notice requiring the customer to:- a) amend the plan and give it to the water service provider within the reasonable period stated by the water service provider; or b) prepare a new water efficiency management plan and give it to the water service provider within the reasonable period stated by the water service provider.	Section 58(2) <i>Water Supply (Safety and Reliability) Act 2008</i>	Schedule 2 - Limits and Conditions to the Exercising of Powers
Chief Executive Officer	Power, as a service provider, to approve a request to amend an approved water efficiency management plan or a request that a new water efficiency management plan be prepare.	Section 59 <i>Water Supply (Safety and Reliability) Act 2008</i>	Schedule 2 - Limits and Conditions to the Exercising of Powers

REGISTER OF DELEGATIONS - COUNCIL TO CEO***Water Supply (Safety and Reliability) Act 2008***

DELEGATE	DESCRIPTION OF POWER DELEGATED	LEGISLATION	CONDITIONS TO WHICH THE DELEGATION IS SUBJECT
Chief Executive Officer	Power, as a service provider, to give a customer a notice to comply with a water efficiency management plan.	Section 60 <i>Water Supply (Safety and Reliability) Act 2008</i>	Schedule 2 - Limits and Conditions to the Exercising of Powers
Chief Executive Officer	Power, as a service provider, to require a customer to review a water efficiency management plan.	Section 61 <i>Water Supply (Safety and Reliability) Act 2008</i>	Schedule 2 - Limits and Conditions to the Exercising of Powers
Chief Executive Officer	Power, as a drinking water service provider, to prepare a drinking water quality management plan.	Section 95 <i>Water Supply (Safety and Reliability) Act 2008</i>	Schedule 2 - Limits and Conditions to the Exercising of Powers
Chief Executive Officer	Power, as a drinking water service provider, to provide information requested by the regulator.	Section 96 <i>Water Supply (Safety and Reliability) Act 2008</i>	Schedule 2 - Limits and Conditions to the Exercising of Powers
Chief Executive Officer	Power, as a drinking water service provider, to amend, with the agreement of the Regulator, a drinking water quality management plan.	Section 99A <i>Water Supply (Safety and Reliability) Act 2008</i>	Schedule 2 - Limits and Conditions to the Exercising of Powers
Chief Executive Officer	Power, as a drinking water service provider, to apply to amend a drinking water quality management plan.	Section 100 <i>Water Supply (Safety and Reliability) Act 2008</i>	Schedule 2 - Limits and Conditions to the Exercising of Powers
Chief Executive Officer	Power, as drinking water service provider, to make submissions in response to a show cause notice issued by the regulator regarding proposed amendments to the drinking water quality management plan.	Section 101 <i>Water Supply (Safety and Reliability) Act 2008</i>	Schedule 2 - Limits and Conditions to the Exercising of Powers
Chief Executive Officer	Power, as drinking water service provider, to comply with a notice issued by the regulator pursuant to section 101(3)(a) of the <i>Water Supply (Safety and Reliability) Act 2008</i> .	Section 101(4) <i>Water Supply (Safety and Reliability) Act 2008</i>	Schedule 2 - Limits and Conditions to the Exercising of Powers
Chief Executive Officer	Power, as drinking water service provider, to notify the regulator any noncompliance with the water quality criteria relating to the service and the circumstances that gave rise to the noncompliance.	Section 102 <i>Water Supply (Safety and Reliability) Act 2008</i>	Schedule 2 - Limits and Conditions to the Exercising of Powers
Chief Executive Officer	Power, as drinking water service provider that obtains water for the drinking water service from a water storage or other infrastructure not part of a water service for which there is a drinking water quality management plan, to give notice to the owner of the water storage or other infrastructure asking for information reasonably required about the quality of the water.	Section 103 <i>Water Supply (Safety and Reliability) Act 2008</i>	Schedule 2 - Limits and Conditions to the Exercising of Powers
Chief Executive Officer	Power, as a service provider, to review a drinking water quality management plan, in accordance with the notice given by the regulator under section 99.	Section 106(1) <i>Water Supply (Safety and Reliability) Act 2008</i>	Schedule 2 - Limits and Conditions to the Exercising of Powers

REGISTER OF DELEGATIONS - COUNCIL TO CEO***Water Supply (Safety and Reliability) Act 2008***

DELEGATE	DESCRIPTION OF POWER DELEGATED	LEGISLATION	CONDITIONS TO WHICH THE DELEGATION IS SUBJECT
Chief Executive Officer	Power, as a service provider, to amend a drinking water quality management plan to reflect the changes to the operation of the water service and to apply to the regulator to approve the amended plan.	Section 107(2) <i>Water Supply (Safety and Reliability) Act 2008</i>	Schedule 2 - Limits and Conditions to the Exercising of Powers
Chief Executive Officer	Power, as a service provider, to arrange for an auditor to prepare a drinking water quality management plan audit report and to give it to the regulator.	Section 108 <i>Water Supply (Safety and Reliability) Act 2008</i>	Schedule 2 - Limits and Conditions to the Exercising of Powers
Chief Executive Officer	Power, as a service provider, to arrange for an auditor to audit the data in the service provider's performance report and give the performance audit report to the regulator.	Section 108A <i>Water Supply (Safety and Reliability) Act 2008</i>	Schedule 2 - Limits and Conditions to the Exercising of Powers
Chief Executive Officer	Power, as a service provider, to comply with an information notice given by the regulator pursuant to section 110(6).	Section 110(7) <i>Water Supply (Safety and Reliability) Act 2008</i>	Schedule 2 - Limits and Conditions to the Exercising of Powers
Chief Executive Officer	Power, as a service provider, to give access to the service provider's infrastructure and records relating to the infrastructure to the auditor and any person employed or authorised by the auditor.	Section 112 <i>Water Supply (Safety and Reliability) Act 2008</i>	Schedule 2 - Limits and Conditions to the Exercising of Powers
Chief Executive Officer	Power, as a service provider who does not have service contract with all of its customers, to prepare a proposed customer service standard and publish it.	Section 115(1) <i>Water Supply (Safety and Reliability) Act 2008</i>	Schedule 2 - Limits and Conditions to the Exercising of Powers
Chief Executive Officer	Power, as a service provider who does not have service contract with all of its customers, to consider all submission made in response to the proposed customer service standard and prepare a final customer service standard.	Section 115(3) <i>Water Supply (Safety and Reliability) Act 2008</i>	Schedule 2 - Limits and Conditions to the Exercising of Powers
Chief Executive Officer	Power, as a service provider, to revise a customer service standard if required to by the regulator under section 118 of the <i>Water Supply (Safety and Reliability) Act 2008</i> .	Section 119 <i>Water Supply (Safety and Reliability) Act 2008</i>	Schedule 2 - Limits and Conditions to the Exercising of Powers
Chief Executive Officer	Power, as a service provider, to review a customer service standard.	Section 120 <i>Water Supply (Safety and Reliability) Act 2008</i>	Schedule 2 - Limits and Conditions to the Exercising of Powers
Chief Executive Officer	Power, as a relevant service provider, to prepare a drinking water service annual report for the financial year and give a copy to the regulator.	Section 142(2) <i>Water Supply (Safety and Reliability) Act 2008</i>	Schedule 2 - Limits and Conditions to the Exercising of Powers
Chief Executive Officer	Power, as a relevant service provider, to prepare a performance report for each financial year and give a copy to the regulator.	Section 142A(2) <i>Water Supply (Safety and Reliability) Act 2008</i>	Schedule 2 - Limits and Conditions to the Exercising of Powers

REGISTER OF DELEGATIONS - COUNCIL TO CEO***Water Supply (Safety and Reliability) Act 2008***

DELEGATE	DESCRIPTION OF POWER DELEGATED	LEGISLATION	CONDITIONS TO WHICH THE DELEGATION IS SUBJECT
Chief Executive Officer	Power, as a relevant service provider, to prepare a system operating plan report for each financial year and give a copy to the regulator.	Section 142B(2) <i>Water Supply (Safety and Reliability) Act 2008</i>	Schedule 2 - Limits and Conditions to the Exercising of Powers
Chief Executive Officer	Power, as service provider providing a retail water service, to fix a meter and/or seal to a private fire fighting system.	Section 144(2) <i>Water Supply (Safety and Reliability) Act 2008</i>	Schedule 2 - Limits and Conditions to the Exercising of Powers
Chief Executive Officer	Power to publish notice of the making or amendment of a declaration under section 161 on Council's website, and to make the notice available for inspection and purchase.	Section 162 <i>Water Supply (Safety and Reliability) Act 2008</i>	Schedule 2 - Limits and Conditions to the Exercising of Powers
Chief Executive Officer	Power, as a service provider, to:- a) keep a map of the service area; b) update the map, at least annually.	Section 163 <i>Water Supply (Safety and Reliability) Act 2008</i>	Schedule 2 - Limits and Conditions to the Exercising of Powers
Chief Executive Officer	Power, as service provider, to recover from a customer the reasonable costs of complying with its obligations under section 164 of the <i>Water Supply (Safety and Reliability) Act 2008</i> .	Section 165 <i>Water Supply (Safety and Reliability) Act 2008</i>	Schedule 2 - Limits and Conditions to the Exercising of Powers
Chief Executive Officer	Power, as service provider, to impose conditions on the installation of water storage tanks and pumps, where the customer wants to connect to Council's water supply services.	Section 166(3) <i>Water Supply (Safety and Reliability) Act 2008</i>	Schedule 2 - Limits and Conditions to the Exercising of Powers
Chief Executive Officer	Power, as service provider, to advise the owner of premises of any work the service provider considers reasonably necessary to be carried out on the premises and any reasonable connection fee to enable the premises to be connected to the service provider's infrastructure.	Section 167(2) <i>Water Supply (Safety and Reliability) Act 2008</i>	Schedule 2 - Limits and Conditions to the Exercising of Powers
Chief Executive Officer	Power, as service provider, to issue a notice to the owner of premises in Council's service area, requiring the owner to carry out works for connecting the premises to a registered service.	Section 168 <i>Water Supply (Safety and Reliability) Act 2008</i>	Schedule 2 - Limits and Conditions to the Exercising of Powers
Chief Executive Officer	Power, as service provider, to issue a notice to an owner or occupier, requiring them to stop contravening a restriction or pay the rate or charge for the service.	Section 169(1) <i>Water Supply (Safety and Reliability) Act 2008</i>	Schedule 2 - Limits and Conditions to the Exercising of Powers
Chief Executive Officer	Power, as service provider, to reduce the water supply to premises to the minimum level necessary for health and sanitation purposes, where the circumstances described in section 169(1) of the <i>Water Supply (Safety and Reliability) Act 2008</i> apply.	Section 169(2) <i>Water Supply (Safety and Reliability) Act 2008</i>	Schedule 2 - Limits and Conditions to the Exercising of Powers
Chief Executive Officer	Power, as sewerage service provider, to give a person a trade waste approval or a seepage water approval with or without conditions.	Sections 180 and 181 <i>Water Supply (Safety and Reliability) Act 2008</i>	Schedule 2 - Limits and Conditions to the Exercising of Powers

REGISTER OF DELEGATIONS - COUNCIL TO CEO***Water Supply (Safety and Reliability) Act 2008***

DELEGATE	DESCRIPTION OF POWER DELEGATED	LEGISLATION	CONDITIONS TO WHICH THE DELEGATION IS SUBJECT
Chief Executive Officer	Power, as sewerage service provider, to suspend or cancel a trade waste approval or seepage water approval.	Section 182 <i>Water Supply (Safety and Reliability) Act 2008</i>	Complying with section 183 of the <i>Water Supply (Safety and Reliability) Act 2008</i>
Chief Executive Officer	Power, as sewerage service provider, to give the approval holder a show cause notice about the proposed action.	Section 183 of the <i>Water Supply (Safety and Reliability) Act 2008</i>	Schedule 2 - Limits and Conditions to the Exercising of Powers
Chief Executive Officer	Power, as sewerage service provider, to immediately suspend or cancel a trade waste approval or seepage water approval if urgent action is necessary in the interests of public health or safety, to prevent environmental harm, or to prevent damage to the sewerage system or the sewerage service provider has been given a regulator notice prohibiting the sewerage service provider from giving the trade waste approval or seepage water approval.	Section 184 <i>Water Supply (Safety and Reliability) Act 2008</i>	Schedule 2 - Limits and Conditions to the Exercising of Powers
Chief Executive Officer	Power, as sewerage service provider, to, by notice given to the approval holder, amend the approval to ensure it is consistent with the conditions mentioned in section 185(1)(a) of the <i>Water Supply (Safety and Reliability) Act 2008</i> .	Section 185 <i>Water Supply (Safety and Reliability) Act 2008</i>	Schedule 2 - Limits and Conditions to the Exercising of Powers
Chief Executive Officer	Power, as service provider, to give or refuse written consent for a person to connect or disconnect from Council's infrastructure.	Section 191 <i>Water Supply (Safety and Reliability) Act 2008</i>	Schedule 2 - Limits and Conditions to the Exercising of Powers
Chief Executive Officer	Power, as service provider, to give or refuse written consent for a person to interfere with Council's infrastructure.	Section 192(1) <i>Water Supply (Safety and Reliability) Act 2008</i>	Schedule 2 - Limits and Conditions to the Exercising of Powers
Chief Executive Officer	Power, as a service provider, to give or refuse written consent for a person to: (a) build over; (b) interfere with access to; (c) increase or reduce the cover over; or (d) change the surface of land in a way causing ponding of water over an access chamber for; Council's infrastructure.	Section 192(2) <i>Water Supply (Safety and Reliability) Act 2008</i>	Schedule 2 - Limits and Conditions to the Exercising of Powers
Chief Executive Officer	Power, as service provider, to give or refuse written consent for a person to discharge water from an ornamental pond, swimming pool or filtration system of a swimming pool into Council's infrastructure.	Section 193(3) <i>Water Supply (Safety and Reliability) Act 2008</i>	Schedule 2 - Limits and Conditions to the Exercising of Powers
Chief Executive Officer	Power, as service provider, to give or refuse written consent for a person to take water from Council's infrastructure.	Section 195 <i>Water Supply (Safety and Reliability) Act 2008</i>	Schedule 2 - Limits and Conditions to the Exercising of Powers

REGISTER OF DELEGATIONS - COUNCIL TO CEO***Water Supply (Safety and Reliability) Act 2008***

DELEGATE	DESCRIPTION OF POWER DELEGATED	LEGISLATION	CONDITIONS TO WHICH THE DELEGATION IS SUBJECT
Chief Executive Officer	Power, as a relevant entity for a recycled water scheme to apply for registration of the scheme.	Section 196AA <i>Water Supply (Safety and Reliability) Act 2008</i>	Schedule 2 - Limits and Conditions to the Exercising of Powers
Chief Executive Officer	Power, as a relevant entity for a recycled water scheme, other than a CSG recycled water scheme, to give additional information about an application under section 196AA to the regulator and to verify the information in a statutory declaration.	Section 196AB <i>Water Supply (Safety and Reliability) Act 2008</i>	Schedule 2 - Limits and Conditions to the Exercising of Powers
Chief Executive Officer	Power, as a relevant entity for a recycled water scheme, other than a CSG recycled water scheme, to change the details of the registration that are recorded in the register.	Section 196AD <i>Water Supply (Safety and Reliability) Act 2008</i>	Schedule 2 - Limits and Conditions to the Exercising of Powers
Chief Executive Officer	Power, as a relevant entity for a recycled water scheme, other than a CSG recycled water scheme, to apply to cancel the registration if recycled water is no longer supplied under the scheme.	Section 196AE <i>Water Supply (Safety and Reliability) Act 2008</i>	Schedule 2 - Limits and Conditions to the Exercising of Powers
Chief Executive Officer	Power, as the relevant entity of a recycled water scheme, to apply to the regulator for approval of a recycled water management plan for the scheme.	Section 202 <i>Water Supply (Safety and Reliability) Act 2008</i>	Schedule 2 - Limits and Conditions to the Exercising of Powers
Chief Executive Officer	Power, as the relevant entity of a recycled water scheme, to respond to the regulator's request for additional information or to verify any information by statutory declaration.	Section 203 <i>Water Supply (Safety and Reliability) Act 2008</i>	Schedule 2 - Limits and Conditions to the Exercising of Powers
Chief Executive Officer	Power, as a recycled water provider for a single-entity recycled water scheme, to give the regulator notice of the stoppage or proposed stoppage of production or supply of recycled water.	Section 208(2) <i>Water Supply (Safety and Reliability) Act 2008</i>	Schedule 2 - Limits and Conditions to the Exercising of Powers
Chief Executive Officer	Power, as a recycled water provider for a single-entity recycled water scheme, to stop supply of recycled water to the entity if the entity is using the water other than in a way or for the purpose provided for under the recycled water management plan.	Section 208(3) <i>Water Supply (Safety and Reliability) Act 2008</i>	Schedule 2 - Limits and Conditions to the Exercising of Powers
Chief Executive Officer	Power, as a scheme manager for a multiple-entity recycled water scheme, to give the regulator notice of the recycled water provider's stoppage or proposed stoppage of production or supply of recycled water.	Section 208(5) <i>Water Supply (Safety and Reliability) Act 2008</i>	Schedule 2 - Limits and Conditions to the Exercising of Powers
Chief Executive Officer	Power, as a recycled water provider for a multiple-entity recycled water scheme, to stop supply of recycled water to an entity if the entity is using the water other than in a way or for the purpose provided for under the recycled water management plan.	Section 208(6) <i>Water Supply (Safety and Reliability) Act 2008</i>	Schedule 2 - Limits and Conditions to the Exercising of Powers

REGISTER OF DELEGATIONS - COUNCIL TO CEO***Water Supply (Safety and Reliability) Act 2008***

DELEGATE	DESCRIPTION OF POWER DELEGATED	LEGISLATION	CONDITIONS TO WHICH THE DELEGATION IS SUBJECT
Chief Executive Officer	Power, as the relevant entity for recycled water scheme, to amend the recycled water management plan with the regulator's agreement.	Section 209 <i>Water Supply (Safety and Reliability) Act 2008</i>	Schedule 2 - Limits and Conditions to the Exercising of Powers
Chief Executive Officer	Power, as a recycled water provider for a single-entity recycled water scheme, to make a submission in response to the regulator's show cause notice issued under section 210(2) of the <i>Water Supply (Safety and Reliability) Act 2008</i> .	Section 210(3) <i>Water Supply (Safety and Reliability) Act 2008</i>	Schedule 2 - Limits and Conditions to the Exercising of Powers
Chief Executive Officer	Power, as a recycled water provider for a single-entity recycled water scheme, to amend a recycled water management plan in the way required by a notice issued by the regulator under section 210(3) of the <i>Water Supply (Safety and Reliability) Act 2008</i> and to give a copy of the amended plan to the regulator.	Section 210(3)(a) <i>Water Supply (Safety and Reliability) Act 2008</i>	Schedule 2 - Limits and Conditions to the Exercising of Powers
Chief Executive Officer	Power, as the scheme manager or declared entity for a multiple-entity recycled water scheme, to make a submission in response to the regulator's show cause notice issued under section 211(2) of the <i>Water Supply (Safety and Reliability) Act 2008</i> .	Section 211(3) <i>Water Supply (Safety and Reliability) Act 2008</i>	Schedule 2 - Limits and Conditions to the Exercising of Powers
Chief Executive Officer	Power, as a scheme manager or declared entity for a multiple-entity recycled water scheme, to amend the manager's scheme manager plan or the entity's scheme provider plan in the way required by a notice issued by the regulator under section 211(3) of the <i>Water Supply (Safety and Reliability) Act 2008</i> and to give a copy of the amended plan to the regulator.	Sections 211(3)(a) and 211(5) <i>Water Supply (Safety and Reliability) Act 2008</i>	Schedule 2 - Limits and Conditions to the Exercising of Powers
Chief Executive Officer	Power, as a relevant entity for the recycled water scheme to apply to the regulator for approval of an amendment to a recycled water management plan.	Sections 212 <i>Water Supply (Safety and Reliability) Act 2008</i>	Schedule 2 - Limits and Conditions to the Exercising of Powers
Chief Executive Officer	Power, as the responsible entity, scheme manager or declared entity for a recycled water scheme, to make submissions in response to the regulator's show cause notice issued under section 213(2)(a) or (b) of the <i>Water Supply (Safety and Reliability) Act 2008</i> .	Section 213(3) <i>Water Supply (Safety and Reliability) Act 2008</i>	Schedule 2 - Limits and Conditions to the Exercising of Powers
Chief Executive Officer	Power, as the relevant entity for a recycled water management plan that has been suspended under Chapter 3 Part 2 of the <i>Water Supply (Safety and Reliability) Act 2008</i> , to apply to the regulator for approval to resume supply of recycled water under the scheme.	Section 215(1) <i>Water Supply (Safety and Reliability) Act 2008</i>	Schedule 2 - Limits and Conditions to the Exercising of Powers
Chief Executive Officer	Power, as the relevant entity for a recycled water management plan that has been suspended under Chapter 3 Part 2 of the <i>Water Supply (Safety and Reliability) Act 2008</i> , to comply with a direction of the regulator pursuant to section 215(4)(c) or (d) of the <i>Water Supply (Safety and Reliability) Act 2008</i> .	Sections 215(4)(c) and 215(4)(d) <i>Water Supply (Safety and Reliability) Act 2008</i>	Schedule 2 - Limits and Conditions to the Exercising of Powers

REGISTER OF DELEGATIONS - COUNCIL TO CEO***Water Supply (Safety and Reliability) Act 2008***

DELEGATE	DESCRIPTION OF POWER DELEGATED	LEGISLATION	CONDITIONS TO WHICH THE DELEGATION IS SUBJECT
Chief Executive Officer	Power, as a recycled water provider for a recycled water scheme that is not a critical recycled water scheme, to notify the regulator of a proposal to permanently stop the supply of water under the scheme.	Section 230(2) <i>Water Supply (Safety and Reliability) Act 2008</i>	Schedule 2 - Limits and Conditions to the Exercising of Powers
Chief Executive Officer	Power, as a relevant entity for a critical recycled water scheme, to notify the regulator of a proposal to permanently stop the supply of water under the scheme.	Section 230(4) <i>Water Supply (Safety and Reliability) Act 2008</i>	Schedule 2 - Limits and Conditions to the Exercising of Powers
Chief Executive Officer	Power, as the relevant entity for the recycled water scheme, to provide information or to verify information by statutory declaration as required by the regulator under section 230(6) of the <i>Water Supply (Safety and Reliability) Act 2008</i> .	Section 230(6) <i>Water Supply (Safety and Reliability) Act 2008</i>	Schedule 2 - Limits and Conditions to the Exercising of Powers
Chief Executive Officer	Power, as a relevant entity for a recycled water scheme, to notify the regulator of a stoppage in the supply of recycled water under the scheme.	Section 230(9) <i>Water Supply (Safety and Reliability) Act 2008</i>	Schedule 2 - Limits and Conditions to the Exercising of Powers
Chief Executive Officer	Power, as the relevant entity for the recycled water scheme that augments the supply of drinking water, to apply to the regulator for approval of a validation program.	Section 237 <i>Water Supply (Safety and Reliability) Act 2008</i>	Schedule 2 - Limits and Conditions to the Exercising of Powers
Chief Executive Officer	Power, as the relevant entity for the recycled water scheme that augments the supply of drinking water, to provide information or information verified by statutory declaration as required by the regulator under section 238(1) of the <i>Water Supply (Safety and Reliability) Act 2008</i> .	Section 238(1) <i>Water Supply (Safety and Reliability) Act 2008</i>	Schedule 2 - Limits and Conditions to the Exercising of Powers
Chief Executive Officer	Power, as the relevant entity for the recycled water scheme that augments the supply of drinking water, to apply to the regulator to amend the approved validation program.	Section 242 <i>Water Supply (Safety and Reliability) Act 2008</i>	Schedule 2 - Limits and Conditions to the Exercising of Powers
Chief Executive Officer	Power, as the relevant entity for a recycled water scheme, to review the approved recycled water management plan for the scheme.	Section 258(1) <i>Water Supply (Safety and Reliability) Act 2008</i>	Schedule 2 - Limits and Conditions to the Exercising of Powers
Chief Executive Officer	Power, as a recycled water provider for a single-entity recycled water scheme to amend the approved recycled water management plan for the scheme and apply to the regulator for approval of the amended plan.	Section 259(2) <i>Water Supply (Safety and Reliability) Act 2008</i>	Schedule 2 - Limits and Conditions to the Exercising of Powers
Chief Executive Officer	Power, as a scheme manager for a multiple-entity recycled water scheme to amend the manager's scheme manager plan for the scheme.	Section 259(3)(a) <i>Water Supply (Safety and Reliability) Act 2008</i>	Schedule 2 - Limits and Conditions to the Exercising of Powers

REGISTER OF DELEGATIONS - COUNCIL TO CEO***Water Supply (Safety and Reliability) Act 2008***

DELEGATE	DESCRIPTION OF POWER DELEGATED	LEGISLATION	CONDITIONS TO WHICH THE DELEGATION IS SUBJECT
Chief Executive Officer	Power, as a declared entity for a multiple-entity recycled water scheme to amend the entity's scheme provider plan for the scheme.	Section 259(3)(b) <i>Water Supply (Safety and Reliability) Act 2008</i>	Schedule 2 - Limits and Conditions to the Exercising of Powers
Chief Executive Officer	Power, as a scheme manager for a multiple-entity recycled water scheme to apply to the regulator for approval of the amended recycled water management plan for the scheme.	Section 259(4) <i>Water Supply (Safety and Reliability) Act 2008</i>	Schedule 2 - Limits and Conditions to the Exercising of Powers
Chief Executive Officer	Power, as a relevant entity for a recycled water scheme, to arrange for an internal audit report and give it to the regulator.	Sections 260(1) and 260(2) <i>Water Supply (Safety and Reliability) Act 2008</i>	Schedule 2 - Limits and Conditions to the Exercising of Powers
Chief Executive Officer	Power, as the relevant entity for a recycled water scheme, to arrange for a regular audit report and give it to the regulator.	Sections 261(1) and 261(2) <i>Water Supply (Safety and Reliability) Act 2008</i>	Schedule 2 - Limits and Conditions to the Exercising of Powers
Chief Executive Officer	Power, as recycled water service provider for a single-entity recycled water scheme, to respond to the regulator's show cause notice about a proposed spot audit.	Section 262(3) <i>Water Supply (Safety and Reliability) Act 2008</i>	Schedule 2 - Limits and Conditions to the Exercising of Powers
Chief Executive Officer	Power, as the scheme manager or declared entity for a multiple-entity recycled water scheme, to respond to the regulator's show cause notice about a proposed spot audit.	Section 262(3) <i>Water Supply (Safety and Reliability) Act 2008</i>	Schedule 2 - Limits and Conditions to the Exercising of Powers
Chief Executive Officer	Power, as the responsible entity, to comply with the regulator's notice issued pursuant to section 262(8) of the <i>Water Supply (Safety and Reliability) Act 2008</i> .	Sections 262(8) and 262(9) <i>Water Supply (Safety and Reliability) Act 2008</i>	Schedule 2 - Limits and Conditions to the Exercising of Powers
Chief Executive Officer	Power, as the relevant entity and any declared entity for a recycled water scheme, to give the auditor, and any person employed or authorised by the auditor, free and uninterrupted access to the infrastructure forming part of the scheme and any records relating to the infrastructure.	Sections 265 <i>Water Supply (Safety and Reliability) Act 2008</i>	Schedule 2 - Limits and Conditions to the Exercising of Powers
Chief Executive Officer	Power, as an alerting entity, to inform the regulator and the responsible entity for the non-compliance that the quality of recycled water produced or supplied under the recycled water scheme for the entity does not comply with the water quality criteria for the recycled water relevant to the scheme.	Sections 270(2) <i>Water Supply (Safety and Reliability) Act 2008</i>	Schedule 2 - Limits and Conditions to the Exercising of Powers

REGISTER OF DELEGATIONS - COUNCIL TO CEO***Water Supply (Safety and Reliability) Act 2008***

DELEGATE	DESCRIPTION OF POWER DELEGATED	LEGISLATION	CONDITIONS TO WHICH THE DELEGATION IS SUBJECT
Chief Executive Officer	Power, as a responsible entity for the non-compliance, to give the regulator notice of the following:- a) the noncompliance and the circumstances that gave rise to the noncompliance; b) any action taken, or to be taken, by the entity to correct the noncompliance; c) the measures the entity will take to prevent the noncompliance in the future.	Sections 270(4) <i>Water Supply (Safety and Reliability) Act 2008</i>	Schedule 2 - Limits and Conditions to the Exercising of Powers
Chief Executive Officer	Power, as an alerting entity, to inform the regulator and the responsible entity for the prescribed incident about a prescribed incident.	Sections 271(2) <i>Water Supply (Safety and Reliability) Act 2008</i>	Schedule 2 - Limits and Conditions to the Exercising of Powers
Chief Executive Officer	Power, as a responsible entity for the non-compliance, to give the regulator notice of the following:- a) the prescribed incident and the circumstances that gave rise to the prescribed incident; b) any action taken, or to be taken, by the entity relating to the prescribed incident; c) the measures the entity will take to prevent the prescribed incident in the future.	Sections 271(4) <i>Water Supply (Safety and Reliability) Act 2008</i>	Schedule 2 - Limits and Conditions to the Exercising of Powers
Chief Executive Officer	Power, as a relevant entity for a recycled water scheme, to prepare an annual report about the scheme and give it to the regulator.	Section 273 <i>Water Supply (Safety and Reliability) Act 2008</i>	Schedule 2 - Limits and Conditions to the Exercising of Powers
Chief Executive Officer	Power, as a relevant entity for a recycled water scheme to augment a supply of drinking water, or a relevant entity for a recycled water scheme to premises by way of a dual reticulation system, to prepare and make publicly available a public report about the scheme.	Section 274 <i>Water Supply (Safety and Reliability) Act 2008</i>	Schedule 2 - Limits and Conditions to the Exercising of Powers
Chief Executive Officer	Power, as recycled water provider or another entity, to respond to a notice issued by the regulator pursuant to this section.	Section 302 <i>Water Supply (Safety and Reliability) Act 2008</i>	Schedule 2 - Limits and Conditions to the Exercising of Powers
Chief Executive Officer	Power, as a recycled water provider, or other entity for a multiple-entity recycled water scheme, to make submissions regarding the regulator's intention to make a declaration that the recycled water scheme is a critical recycled water scheme.	Section 303 <i>Water Supply (Safety and Reliability) Act 2008</i>	Schedule 2 - Limits and Conditions to the Exercising of Powers
Chief Executive Officer	Power, as the relevant entity for a critical recycled water scheme, to ask the regulator to review the making of the declaration that the scheme is a critical recycled water scheme, after one year since the declaration was made.	Section 306 <i>Water Supply (Safety and Reliability) Act 2008</i>	Schedule 2 - Limits and Conditions to the Exercising of Powers

REGISTER OF DELEGATIONS - COUNCIL TO CEO***Water Supply (Safety and Reliability) Act 2008***

DELEGATE	DESCRIPTION OF POWER DELEGATED	LEGISLATION	CONDITIONS TO WHICH THE DELEGATION IS SUBJECT
Chief Executive Officer	Power, as sewerage service provider, to comply with a regulator notice.	Section 330 <i>Water Supply (Safety and Reliability) Act 2008</i>	Schedule 2 - Limits and Conditions to the Exercising of Powers
Chief Executive Officer	Power, as a sewerage service provider, to give the regulator a report about the actions taken to comply with a regulator notice.	Section 331 <i>Water Supply (Safety and Reliability) Act 2008</i>	Schedule 2 - Limits and Conditions to the Exercising of Powers
Chief Executive Officer	Power, as a recycled water provider or other declared entity, to give the scheme manager, information the scheme manager reasonably requires to comply with the scheme manager's obligations under the Act.	Section 333 <i>Water Supply (Safety and Reliability) Act 2008</i>	Schedule 2 - Limits and Conditions to the Exercising of Powers
Chief Executive Officer	Power, as the owner of a dam, to have it failure impact assessed, give it to the chief executive and pay the prescribed fee.	Sections 343, 344 and 345 <i>Water Supply (Safety and Reliability) Act 2008</i>	Schedule 2 - Limits and Conditions to the Exercising of Powers
Chief Executive Officer	Power, as the owner of a dam, to pay the cost of preparing and certifying a failure impact assessment where required under section 348.	Sections 348 <i>Water Supply (Safety and Reliability) Act 2008</i>	Schedule 2 - Limits and Conditions to the Exercising of Powers
Chief Executive Officer	Power, as a dam owner, to give the chief executive additional information about a failure impact assessment.	Section 349(2) <i>Water Supply (Safety and Reliability) Act 2008</i>	Schedule 2 - Limits and Conditions to the Exercising of Powers
Chief Executive Officer	Power, as a dam owner, to comply with an information notice issued by the chief executive pursuant to this section and return the recertified assessment to the chief executive.	Section 351 <i>Water Supply (Safety and Reliability) Act 2008</i>	Schedule 2 - Limits and Conditions to the Exercising of Powers
Chief Executive Officer	Power, as a dam owner, to comply with an information notice issued by the chief executive pursuant to this section.	Section 352 <i>Water Supply (Safety and Reliability) Act 2008</i>	Schedule 2 - Limits and Conditions to the Exercising of Powers
Chief Executive Officer	Power, as the owner of a referable dam, to prepare an emergency action plan for the dam and comply with the requirements of Chapter 4, Part 1, Division 2A, Subdivision 3 when preparing the plan.	Sections 352F, 352H and 352HA <i>Water Supply (Safety and Reliability) Act 2008</i>	Schedule 2 - Limits and Conditions to the Exercising of Powers
Chief Executive Officer	Power, as a local government, to assess an emergency action plan for consistency with its disaster management plan, consult with the local group for the plan and give the owner of the dam a notice.	Section 352HB <i>Water Supply (Safety and Reliability) Act 2008</i>	Schedule 2 - Limits and Conditions to the Exercising of Powers
Chief Executive Officer	Power, as the owner of a referable dam, to comply with a notice issued by the chief executive pursuant to this section.	Section 352L <i>Water Supply (Safety and Reliability) Act 2008</i>	Schedule 2 - Limits and Conditions to the Exercising of Powers

REGISTER OF DELEGATIONS - COUNCIL TO CEO***Water Supply (Safety and Reliability) Act 2008***

DELEGATE	DESCRIPTION OF POWER DELEGATED	LEGISLATION	CONDITIONS TO WHICH THE DELEGATION IS SUBJECT
Chief Executive Officer	Power, as the owner of a referable dam, to keep a copy of the approved emergency action plan for the dam and make it available to an individual:- (a) who has a function under the plan; or (b) who, under the plan, is named and required to be personally notified of a dam hazard event or emergency event.	Section 352N <i>Water Supply (Safety and Reliability) Act 2008</i>	Schedule 2 - Limits and Conditions to the Exercising of Powers
Chief Executive Officer	Power, as the owner of a referable dam, to comply with a notice issued by the chief executive pursuant to this section.	Section 352O <i>Water Supply (Safety and Reliability) Act 2008</i>	Schedule 2 - Limits and Conditions to the Exercising of Powers
Chief Executive Officer	Power, as the owner of a referable dam, to review an emergency action plan for the dam, give the chief executive a notice stating whether or not the owner proposes an amendment of the plan because of the review and if so, a copy of the amended plan.	Section 352P <i>Water Supply (Safety and Reliability) Act 2008</i>	Schedule 2 - Limits and Conditions to the Exercising of Powers
Chief Executive Officer	Power, as the owner of a referable dam, to ask to the chief executive to correct a minor error or make a change, that is not a change of substance, in an emergency action plan for the dam.	Section 352Q(1) <i>Water Supply (Safety and Reliability) Act 2008</i>	Schedule 2 - Limits and Conditions to the Exercising of Powers
Chief Executive Officer	Power, as the owner of a referable dam, to ask to the chief executive to record the change in ownership of the dam and make other changes to the plan required because of the change in ownership.	Section 352Q(1A) <i>Water Supply (Safety and Reliability) Act 2008</i>	Schedule 2 - Limits and Conditions to the Exercising of Powers
Chief Executive Officer	Power, as the owner of a referable dam, to apply to the chief executive for a change of substance to an emergency action plan for the dam.	Section 352R(1) <i>Water Supply (Safety and Reliability) Act 2008</i>	Schedule 2 - Limits and Conditions to the Exercising of Powers
Chief Executive Officer	Power, as the owner of a referable dam, to comply with a notice issued by the chief executive pursuant to this section.	Section 352R(2)(c) <i>Water Supply (Safety and Reliability) Act 2008</i>	Schedule 2 - Limits and Conditions to the Exercising of Powers
Chief Executive Officer	Power, as the owner of a referable dam, to prepare a new emergency action plan for the dam and give it to the chief executive for approval.	Section 352S <i>Water Supply (Safety and Reliability) Act 2008</i>	Schedule 2 - Limits and Conditions to the Exercising of Powers
Chief Executive Officer	Power, as the owner of a referable dam, to prepare an emergency event report in compliance with Chapter 4, Part 1, Division 2A, Subdivision 9 and give it to the chief executive.	Section 352T <i>Water Supply (Safety and Reliability) Act 2008</i>	Schedule 2 - Limits and Conditions to the Exercising of Powers
Chief Executive Officer	Power, as the owner of a referable dam, to comply with a notice issued by the chief executive pursuant to this section.	Section 352U <i>Water Supply (Safety and Reliability) Act 2008</i>	Schedule 2 - Limits and Conditions to the Exercising of Powers

REGISTER OF DELEGATIONS - COUNCIL TO CEO***Water Supply (Safety and Reliability) Act 2008***

DELEGATE	DESCRIPTION OF POWER DELEGATED	LEGISLATION	CONDITIONS TO WHICH THE DELEGATION IS SUBJECT
Chief Executive Officer	Power, as the owner of a referable dam, to provide the chief executive with information that will help the chief executive to decide what safety conditions are to apply to the dam.	Section 353 <i>Water Supply (Safety and Reliability) Act 2008</i>	Schedule 2 - Limits and Conditions to the Exercising of Powers
Chief Executive Officer	Power, as the owner of a referable dam, to by written agreement, extend the period within which the chief executive must decide safety conditions for the dam.	Section 354(3)(b) <i>Water Supply (Safety and Reliability) Act 2008</i>	Schedule 2 - Limits and Conditions to the Exercising of Powers
Chief Executive Officer	Power, as the owner of a referable dam, to provide the chief executive with information that will help the chief executive to decide what changes should be made to the safety conditions and development conditions that apply to the dam.	Section 356 <i>Water Supply (Safety and Reliability) Act 2008</i>	Schedule 2 - Limits and Conditions to the Exercising of Powers
Chief Executive Officer	Power to comply with a compliance notice issued by the chief executive pursuant to this section.	Section 359 <i>Water Supply (Safety and Reliability) Act 2008</i>	Schedule 2 - Limits and Conditions to the Exercising of Powers
Chief Executive Officer	Power, as a former owner of a dam, to give the chief executive notice of the change in ownership and give the new owner all relevant documentation for the dam.	Section 366 <i>Water Supply (Safety and Reliability) Act 2008</i>	Schedule 2 - Limits and Conditions to the Exercising of Powers
Chief Executive Officer	Power, as a dam owner, to give the chief executive the authorisation request information.	Section 379 <i>Water Supply (Safety and Reliability) Act 2008</i>	Schedule 2 - Limits and Conditions to the Exercising of Powers
Chief Executive Officer	Power, as a dam owner, to record the authorisation request information in writing and give it to the chief executive where the circumstances in section 381(1) or (2) are satisfied.	Section 381(4) <i>Water Supply (Safety and Reliability) Act 2008</i>	Schedule 2 - Limits and Conditions to the Exercising of Powers
Chief Executive Officer	Power, as a dam owner, to publish a copy of a notice given to the owner under subsection (2) in the gazette.	Section 390(5) <i>Water Supply (Safety and Reliability) Act 2008</i>	Schedule 2 - Limits and Conditions to the Exercising of Powers
Chief Executive Officer	Power, as the owner of a dam to which a resource operations licence applies, to, in the circumstances set out in subsection (1), reduce the full supply level of the dam to the reduced full supply level and give notice of the reduced full supply level.	Section 399B <i>Water Supply (Safety and Reliability) Act 2008</i>	Schedule 2 - Limits and Conditions to the Exercising of Powers
Chief Executive Officer	Power, as the owner of a dam operating at a reduced full supply level under section 399B for more than 1 year, to give a report to the entities prescribed in subsection (2).	Section 399C <i>Water Supply (Safety and Reliability) Act 2008</i>	Schedule 2 - Limits and Conditions to the Exercising of Powers
Chief Executive Officer	Power to prepare an improvement plan in response to an improvement notice issued by the regulator.	Sections 446(2) and 447 <i>Water Supply (Safety and Reliability) Act 2008</i>	Schedule 2 - Limits and Conditions to the Exercising of Powers

REGISTER OF DELEGATIONS - COUNCIL TO CEO***Water Supply (Safety and Reliability) Act 2008***

DELEGATE	DESCRIPTION OF POWER DELEGATED	LEGISLATION	CONDITIONS TO WHICH THE DELEGATION IS SUBJECT
Chief Executive Officer	Power to respond to a show cause notice issued by the regulator pursuant to this section.	Section 446(3) <i>Water Supply (Safety and Reliability) Act 2008</i>	Schedule 2 - Limits and Conditions to the Exercising of Powers
Chief Executive Officer	Power to comply with a direction issued by the regulator pursuant to this section 448.	Sections 448 and 449 <i>Water Supply (Safety and Reliability) Act 2008</i>	Schedule 2 - Limits and Conditions to the Exercising of Powers
Chief Executive Officer	Power to start a proceeding referred to in section 475(1) in the District Court and to give a copy of the proceeding to the regulator.	Section 475 <i>Water Supply (Safety and Reliability) Act 2008</i>	Schedule 2 - Limits and Conditions to the Exercising of Powers
Chief Executive Officer	Power, as an interested person for an original decision, to apply for an internal review of the decision.	Section 512 <i>Water Supply (Safety and Reliability) Act 2008</i>	Schedule 2 - Limits and Conditions to the Exercising of Powers
Chief Executive Officer	Power, as the recipient of a submitter notice on an internal review application, to make written submissions on the application.	Section 513(4) <i>Water Supply (Safety and Reliability) Act 2008</i>	Schedule 2 - Limits and Conditions to the Exercising of Powers
Chief Executive Officer	Power, as the applicant on an internal review application, to apply for the stay of an original decision to the relevant entity listed in section 516(2).	Section 516(2) <i>Water Supply (Safety and Reliability) Act 2008</i>	Schedule 2 - Limits and Conditions to the Exercising of Powers
Chief Executive Officer	Power, as an interested person for the original decision, to appeal against or apply for an external review of an internal review decision.	Section 517 <i>Water Supply (Safety and Reliability) Act 2008</i>	Schedule 2 - Limits and Conditions to the Exercising of Powers
Chief Executive Officer	Power, as an interested person for a review decision about an original decision the subject of an information notice or a compliance notice mentioned in section 510(1)(b), other than an original decision that is a decision relating to a matter involving drinking water or recycled water, to give the authority under the <i>Queensland Competition Authority Act 1997</i> a notice applying for arbitration on the decision.	Section 524 <i>Water Supply (Safety and Reliability) Act 2008</i>	Schedule 2 - Limits and Conditions to the Exercising of Powers
Chief Executive Officer	Power, as water service provider, to make guidelines for persons about preparing a water efficiency management plan.	Section 573 <i>Water Supply (Safety and Reliability) Act 2008</i>	Schedule 2 - Limits and Conditions to the Exercising of Powers
Chief Executive Officer	Power, as a service provider, to keep available for inspection and purchase the documents referred to in the section.	Section 575 <i>Water Supply (Safety and Reliability) Act 2008</i>	Schedule 2 - Limits and Conditions to the Exercising of Powers
Chief Executive Officer	Power, as a service provider, to publish each of the documents referred to in the section.	Section 575A <i>Water Supply (Safety and Reliability) Act 2008</i>	Schedule 2 - Limits and Conditions to the Exercising of Powers

REGISTER OF DELEGATIONS - COUNCIL TO CEO

Water Supply (Safety and Reliability) Act 2008

DELEGATE	DESCRIPTION OF POWER DELEGATED	LEGISLATION	CONDITIONS TO WHICH THE DELEGATION IS SUBJECT
Chief Executive Officer	Power, as the relevant entity for a recycled water scheme, to keep available for inspection and purchase the documents referred to in the section.	Section 576 <i>Water Supply (Safety and Reliability) Act 2008</i>	Schedule 2 - Limits and Conditions to the Exercising of Powers
Chief Executive Officer	Power, as the relevant entity for a recycled water scheme, to publish the annual report prepared under section 273.	Section 576A <i>Water Supply (Safety and Reliability) Act 2008</i>	Schedule 2 - Limits and Conditions to the Exercising of Powers

REGISTER OF DELEGATIONS - COUNCIL TO CEO***Work Health and Safety Act 2011***

DELEGATE	DESCRIPTION OF POWER DELEGATED	LEGISLATION	CONDITIONS TO WHICH THE DELEGATION IS SUBJECT
Chief Executive Officer	Power to notify the regulator after becoming aware a notifiable incident has occurred	Section 38 <i>Work Health and Safety Act 2011</i>	Schedule 2 - Limits and Conditions to the Exercising of Powers
Chief Executive Officer	Power to consult with workers who are, or are likely to be, directly affected by a matter relating to work health or safety	Sections 47 and 48 <i>Work Health and Safety Act 2011</i>	Schedule 2 - Limits and Conditions to the Exercising of Powers
Chief Executive Officer	Power to notify workers who work for the business or undertaking in writing about the matters in subsection 50B(2)(a).	Section 50B(2)(a) <i>Work Health and Safety Act 2011</i>	Schedule 2 - Limits and Conditions to the Exercising of Powers
Chief Executive Officer	Power to invite the workers to ask the person to facilitate an election for 1 or more health and safety representatives under section 50.	Section 50B(2)(b) <i>Work Health and Safety Act 2011</i>	Schedule 2 - Limits and Conditions to the Exercising of Powers
Chief Executive Officer	Power to facilitate the negotiation and agreement on work groups to be represented by health and safety representatives. For the avoidance of doubt the power delegated includes all powers found in sections 51 to 54.	Sections 51 to 54 <i>Work Health and Safety Act 2011</i>	Schedule 2 - Limits and Conditions to the Exercising of Powers
Chief Executive Officer	Power to provide the resources, facilities and assistance that are reasonably necessary or are prescribed under a regulation to enable elections to be conducted.	Sections 61(4) <i>Work Health and Safety Act 2011</i>	Schedule 2 - Limits and Conditions to the Exercising of Powers
Chief Executive Officer	Power to make an application to the commission to disqualify a health and safety representative.	Section 65 <i>Work Health and Safety Act 2011</i>	Schedule 2 - Limits and Conditions to the Exercising of Powers
Chief Executive Officer	Power to comply with the general obligations of a person conducting a business or undertaking provided in section 70.	Section 70 <i>Work Health and Safety Act 2011</i>	Schedule 2 - Limits and Conditions to the Exercising of Powers
Chief Executive Officer	Power to refuse on reasonable grounds to grant access to the workplace to a person assisting a health and safety representative for a workgroup.	Section 71(5) <i>Work Health and Safety Act 2011</i>	Schedule 2 - Limits and Conditions to the Exercising of Powers
Chief Executive Officer	Power, as person conducting a business or undertaking, to refuse to grant access to information mentioned in section 70(1)(c) if the information is confidential commercial information.	Section 71(7) <i>Work Health and Safety Act 2011</i>	Schedule 2 - Limits and Conditions to the Exercising of Powers
Chief Executive Officer	Power, as person conducting a business or undertaking, to comply with the obligations to train health and safety representatives.	Section 72 <i>Work Health and Safety Act 2011</i>	Schedule 2 - Limits and Conditions to the Exercising of Powers
Chief Executive Officer	Power, in the circumstances identified in subsection 72(5), to ask the regulator to appoint an inspector to assist in resolving the matter.	Section 72(5) <i>Work Health and Safety Act 2011</i>	Schedule 2 - Limits and Conditions to the Exercising of Powers

REGISTER OF DELEGATIONS - COUNCIL TO CEO***Work Health and Safety Act 2011***

DELEGATE	DESCRIPTION OF POWER DELEGATED	LEGISLATION	CONDITIONS TO WHICH THE DELEGATION IS SUBJECT
Chief Executive Officer	Power to ask the regulator to appoint an inspector to decide the matter.	Section 76(5) <i>Work Health and Safety Act 2011</i>	Schedule 2 - Limits and Conditions to the Exercising of Powers
Chief Executive Officer	Power as a person conducting a business or undertaking to comply with subsections (a) to (c).	Section 74 <i>Work Health and Safety Act 2011</i>	Schedule 2 - Limits and Conditions to the Exercising of Powers
Chief Executive Officer	Power to establish a health and safety committee. For the avoidance of doubt the power delegated includes all powers found in sections 75 to 78.	Sections 75 to 78 <i>Work Health and Safety Act 2011</i>	Schedule 2 - Limits and Conditions to the Exercising of Powers
Chief Executive Officer	Power, as a party to an issue, to resolve the issue in accordance with an agreed procedure or the default procedure.	Section 80 and 81 <i>Work Health and Safety Act 2011</i>	Schedule 2 - Limits and Conditions to the Exercising of Powers
Chief Executive Officer	Power to ask the regulator to appoint an inspector to assist in resolving the issue.	Section 82(2) <i>Work Health and Safety Act 2011</i>	Schedule 2 - Limits and Conditions to the Exercising of Powers
Chief Executive Officer	Power, as a person conducting a business or undertaking, to consult with the health and safety representative about a proposed direction under subsection 85(1).	Section 85(2) <i>Work Health and Safety Act 2011</i>	Schedule 2 - Limits and Conditions to the Exercising of Powers
Chief Executive Officer	Power to direct the worker to carry out suitable alternative work at the same or another workplace.	Section 87 <i>Work Health and Safety Act 2011</i>	Schedule 2 - Limits and Conditions to the Exercising of Powers
Chief Executive Officer	Power to ask the regulator to appoint an inspector to attend the workplace to assist in resolving an issue arising from a cessation of work.	Section 89 <i>Work Health and Safety Act 2011</i>	Schedule 2 - Limits and Conditions to the Exercising of Powers
Chief Executive Officer	Power to give a copy of the provisional improvement notice to the regulator.	Section 97A <i>Work Health and Safety Act 2011</i>	Schedule 2 - Limits and Conditions to the Exercising of Powers
Chief Executive Officer	Power to give the industrial registrar written notice of the dispute.	Section 102B <i>Work Health and Safety Act 2011</i>	Schedule 2 - Limits and Conditions to the Exercising of Powers
Chief Executive Officer	Power to appeal a decision of the Commission given under Part 5, Division 7A.	Section 102G <i>Work Health and Safety Act 2011</i>	Schedule 2 - Limits and Conditions to the Exercising of Powers
Chief Executive Officer	Power, as a person conducting a business or undertaking, to appoint a work health and safety officer for that business or undertaking.	Section 103A <i>Work Health and Safety Act 2011</i>	Schedule 2 - Limits and Conditions to the Exercising of Powers

REGISTER OF DELEGATIONS - COUNCIL TO CEO***Work Health and Safety Act 2011***

DELEGATE	DESCRIPTION OF POWER DELEGATED	LEGISLATION	CONDITIONS TO WHICH THE DELEGATION IS SUBJECT
Chief Executive Officer	Power, as a person conducting a business or undertaking, to instruct a work health and safety officer to take reasonable action to eliminate or minimise risks to health and safety.	Section 103F <i>Work Health and Safety Act 2011</i>	Schedule 2 - Limits and Conditions to the Exercising of Powers
Chief Executive Officer	Power to apply to the commission for an order under section 112 about engaging in or inducing discriminatory or coercive conduct.	Section 112 <i>Work Health and Safety Act 2011</i>	Schedule 2 - Limits and Conditions to the Exercising of Powers
Chief Executive Officer	Power to apply to the Commission to revoke a WHS entry permit.	Section 138 <i>Work Health and Safety Act 2011</i>	Schedule 2 - Limits and Conditions to the Exercising of Powers
Chief Executive Officer	Power to appeal a decision of the commission.	Section 140 <i>Work Health and Safety Act 2011</i>	Schedule 2 - Limits and Conditions to the Exercising of Powers
Chief Executive Officer	Power to ask the regulator to appoint an inspector to attend the workplace to assist in resolving the dispute.	Section 141 <i>Work Health and Safety Act 2011</i>	Schedule 2 - Limits and Conditions to the Exercising of Powers
Chief Executive Officer	Power to apply to the Commission for it to deal with the dispute.	Section 142(4) <i>Work Health and Safety Act 2011</i>	Schedule 2 - Limits and Conditions to the Exercising of Powers
Chief Executive Officer	Power to comply with a notice served by the regulator.	Section 155(5) <i>Work Health and Safety Act 2011</i>	Schedule 2 - Limits and Conditions to the Exercising of Powers
Chief Executive Officer	Power to comply with a requirement issued under section 171.	Section 171(6) <i>Work Health and Safety Act 2011</i>	Schedule 2 - Limits and Conditions to the Exercising of Powers
Chief Executive Officer	Power to apply to the regulator for the return of a seized thing.	Section 180 <i>Work Health and Safety Act 2011</i>	Schedule 2 - Limits and Conditions to the Exercising of Powers
Chief Executive Officer	Power to demand that the regulator allow the CEO to inspect a seized thing and if the seized thing is a document to make copies of it.	Section 181 <i>Work Health and Safety Act 2011</i>	Schedule 2 - Limits and Conditions to the Exercising of Powers
Chief Executive Officer	Power to claim compensation from the State.	Section 184 <i>Work Health and Safety Act 2011</i>	Schedule 2 - Limits and Conditions to the Exercising of Powers
Chief Executive Officer	Power to make a written undertaking (a WHS undertaking) in connection with a matter relating to a contravention or alleged contravention of the <i>Work Health and Safety Act</i> .	Section 216 <i>Work Health and Safety Act 2011</i>	Schedule 2 - Limits and Conditions to the Exercising of Powers

REGISTER OF DELEGATIONS - COUNCIL TO CEO

Work Health and Safety Act 2011

DELEGATE	DESCRIPTION OF POWER DELEGATED	LEGISLATION	CONDITIONS TO WHICH THE DELEGATION IS SUBJECT
Chief Executive Officer	Power, as a person who has made a WHS undertaking, to at any time, with the agreement of the regulator, withdraw the undertaking or vary the undertaking.	Section 221 <i>Work Health and Safety Act 2011</i>	Schedule 2 - Limits and Conditions to the Exercising of Powers
Chief Executive Officer	Power, as an eligible person in relation to a reviewable decision to apply to the regulator for an internal review of the decision.	Section 224 <i>Work Health and Safety Act 2011</i>	Schedule 2 - Limits and Conditions to the Exercising of Powers
Chief Executive Officer	Power, as an eligible person to apply to the external review body for review of a reviewable decision made by the regulator or a decision made, or taken to have been made, on an internal review.	Section 229 to 229E <i>Work Health and Safety Act 2011</i>	Schedule 2 - Limits and Conditions to the Exercising of Powers
Chief Executive Officer	Power to appeal a decision of the commission.	Section 229F <i>Work Health and Safety Act 2011</i>	Schedule 2 - Limits and Conditions to the Exercising of Powers
Chief Executive Officer	Power to, in the circumstances provided in subsections (1) or (1A), make a written request to the WHS prosecutor that a prosecution be brought.	Sections 231(1) and (1A) <i>Work Health and Safety Act 2011</i>	Schedule 2 - Limits and Conditions to the Exercising of Powers
Chief Executive Officer	Power to, in the circumstances provided in subsection (3), request the WHS prosecutor to refer the matter to the director of public prosecutions.	Section 231(3) <i>Work Health and Safety Act 2011</i>	Schedule 2 - Limits and Conditions to the Exercising of Powers

REGISTER OF DELEGATIONS - COUNCIL TO CEO***Work Health and Safety Regulation 2011***

DELEGATE	DESCRIPTION OF POWER DELEGATED	LEGISLATION	CONDITIONS TO WHICH THE DELEGATION IS SUBJECT
Chief Executive Officer	Power, as a person conducting a business or undertaking at a workplace, to ensure that the agreed procedure for issue resolution at the workplace complies with subsection 22(3).	Section 22(3) <i>Work Health and Safety Regulation 2011</i>	Schedule 2 - Limits and Conditions to the Exercising of Powers
Chief Executive Officer	Power, as an approved RTO, to grant a person a certificate of authority.	Section 31B <i>Work Health and Safety Regulation 2011</i>	Schedule 2 - Limits and Conditions to the Exercising of Powers
Chief Executive Officer	Power, as a person conducting a business or undertaking who has a duty under this regulation to manage risks to health and safety, to comply with the requirements of the regulation. For the avoidance of doubt, the power delegated includes all powers found in sections 33, 34, 35, 36, 37 and 38.	Sections 33, 34, 35, 36, 37, 38 <i>Work Health and Safety Regulation 2011</i>	Schedule 2 - Limits and Conditions to the Exercising of Powers
Chief Executive Officer	Power, as a person conducting a business or undertaking at a workplace, to comply with all requirements relating to the provision of facilities at the workplace. For the avoidance of doubt, the power delegated includes all powers found in sections 40, 41, 42, 44, 45, 48, 49, 50, 51, 52, 53, 54, and 55.	Sections 40, 41, 42, 44, 45, 48, 49, 50, 51, 52, 53, 54, 55, <i>Work Health and Safety Regulation 2011</i>	Schedule 2 - Limits and Conditions to the Exercising of Powers
Chief Executive Officer	Power, as a person conducting a business or undertaking at a workplace, to prepare, maintain and implement an emergency plan.	Section 43 <i>Work Health and Safety Regulation 2011</i>	Schedule 2 - Limits and Conditions to the Exercising of Powers
Chief Executive Officer	Power, as a person conducting a business or undertaking, to manage psychosocial risks under part 3.1.	Section 55C <i>Work Health and Safety Regulation 2011</i>	Schedule 2 - Limits and Conditions to the Exercising of Powers
Chief Executive Officer	Power, as a person conducting a business or undertaking, to review and, as necessary, revise the control measures if a person reports sexual harassment or sex or gender-based harassment at work.	Section 55G <i>Work Health and Safety Regulation 2011</i>	Schedule 2 - Limits and Conditions to the Exercising of Powers
Chief Executive Officer	Power, as a person conducting a business or undertaking, to prepare a prevention plan.	Section 55H <i>Work Health and Safety Regulation 2011</i>	Schedule 2 - Limits and Conditions to the Exercising of Powers
Chief Executive Officer	Power, as a person conducting a business or undertaking, to comply with all requirements relating to the risks to health and safety relating to noise. For the avoidance of doubt, the power delegated includes all powers found in sections 57 and 58.	Sections 57, 58 <i>Work Health and Safety Regulation 2011</i>	Schedule 2 - Limits and Conditions to the Exercising of Powers

REGISTER OF DELEGATIONS - COUNCIL TO CEO***Work Health and Safety Regulation 2011***

DELEGATE	DESCRIPTION OF POWER DELEGATED	LEGISLATION	CONDITIONS TO WHICH THE DELEGATION IS SUBJECT
Chief Executive Officer	Power, as a person conducting a business or undertaking, to manage risks to health and safety relating to a musculoskeletal disorder associated with a hazardous manual task.	Section 60 <i>Work Health and Safety Regulation 2011</i>	Schedule 2 - Limits and Conditions to the Exercising of Powers
Chief Executive Officer	Power, as a person conducting a business or undertaking, to manage risks to health and safety relating to working in a confined space. For the avoidance of doubt, the power delegated includes all powers found in sections 64, 65, 66, 67, 68, 69, 70, 71, 72, 73, 74, 75, 76 and 77.	Sections 64, 65, 66, 67, 68, 69, 70, 71, 72, 73, 74, 75, 76, 77 <i>Work Health and Safety Regulation 2011</i>	Schedule 2 - Limits and Conditions to the Exercising of Powers
Chief Executive Officer	Power, as a person conducting a business or undertaking at a workplace, to manage risks to health and safety associated with a fall. For the avoidance of doubt, the power delegated includes all powers found in sections 78, 79 and 80.	Sections 78, 79, 80 <i>Work Health and Safety Regulation 2011</i>	Schedule 2 - Limits and Conditions to the Exercising of Powers
Chief Executive Officer	Power, as a person conducting a business or undertaking to keep a record of the written evidence provided to the person under subsections 85(1), (2) and (3).	Section 85(4) <i>Work Health and Safety Regulation 2011</i>	Schedule 2 - Limits and Conditions to the Exercising of Powers
Chief Executive Officer	Power, as a person conducting a business or undertaking at a workplace, to maintain a written record of the evidence provided under subsections (1), (2) and (3).	Section 85(4) <i>Work Health and Safety Regulation 2011</i>	Schedule 2 - Limits and Conditions to the Exercising of Powers
Chief Executive Officer	Power, as a person conducting a business or undertaking at a workplace, to comply with all requirements relating to the carrying out of demolition work. For the avoidance of doubt, the power delegated includes all powers found in sections 142, 143 and 144.	Sections 142, 143, 144 <i>Work Health and Safety Regulation 2011</i>	Schedule 2 - Limits and Conditions to the Exercising of Powers
Chief Executive Officer	Power to apply to the regulator for a licence to carry out demolition work.	Section 144B <i>Work Health and Safety Regulation 2011</i>	Schedule 2 - Limits and Conditions to the Exercising of Powers
Chief Executive Officer	Power to make a submission to the regulator in relation to a proposed refusal	Section 144I <i>Work Health and Safety Regulation 2011</i>	Schedule 2 - Limits and Conditions to the Exercising of Powers
Chief Executive Officer	Power, as a holder of a licence to carry out demolition work, to make a submission to the regulator in relation to a proposed amendment to a licence.	Section 144P <i>Work Health and Safety Regulation 2011</i>	Schedule 2 - Limits and Conditions to the Exercising of Powers
Chief Executive Officer	Power, as a holder of a licence to carry out demolition work to apply to the regulator to amend the licence.	Section 144Q(1) <i>Work Health and Safety Regulation 2011</i>	Schedule 2 - Limits and Conditions to the Exercising of Powers

REGISTER OF DELEGATIONS - COUNCIL TO CEO***Work Health and Safety Regulation 2011***

DELEGATE	DESCRIPTION OF POWER DELEGATED	LEGISLATION	CONDITIONS TO WHICH THE DELEGATION IS SUBJECT
Chief Executive Officer	Power after receiving a written notice of intention to refuse an application to amend the licence from the regulator, to make a submission to the regulator in relation to the proposed refusal.	Section 144Q(2) <i>Work Health and Safety Regulation 2011</i>	Schedule 2 - Limits and Conditions to the Exercising of Powers
Chief Executive Officer	Power to apply to the regulator for a replacement document.	Section 144U <i>Work Health and Safety Regulation 2011</i>	Schedule 2 - Limits and Conditions to the Exercising of Powers
Chief Executive Officer	Power, as a holder of a licence to carry out demolition work to voluntarily surrender the licence document to the regulator.	Section 144V <i>Work Health and Safety Regulation 2011</i>	Schedule 2 - Limits and Conditions to the Exercising of Powers
Chief Executive Officer	Power, as a holder of a licence to carry out demolition work, to apply to the regulator for renewal of the licence.	Sections 144VA, 144VB <i>Work Health and Safety Regulation 2011</i>	Schedule 2 - Limits and Conditions to the Exercising of Powers
Chief Executive Officer	Power, as a holder of a licence to carry out demolition work to make a submission to the regulator in relation to the proposed suspension, cancellation and/or disqualification.	Section 144Y <i>Work Health and Safety Regulation 2011</i>	Schedule 2 - Limits and Conditions to the Exercising of Powers
Chief Executive Officer	Power, as a holder of a duty, to comply with all requirements relating to plant or structures. For the avoidance of doubt, the power delegated includes all powers found in sections 199, 200, 201, 202, 203, 204, 205, 206, 207, 208, 209, 210, 211, 212, 213, 214, 215, 216, 218, 219, 220, 221, 222, 223, 224, 225, 226, 226A, 226C, 234, 235, 236, 237, 246 and 275.	Sections 199, 200, 201, 202, 203, 204, 205, 206, 207, 208, 209, 210, 211, 212, 213, 214, 215, 216, 218, 219, 220, 221, 222, 223, 224, 225, 226, 226A, 226C, 234, 235, 236, 237, 246, 275 <i>Work Health and Safety Regulation 2011</i>	Schedule 2 - Limits and Conditions to the Exercising of Powers
Chief Executive Officer	Power, as a person with management or control of an item of plant stated in schedule 5, part 2, to apply to the regulator for the registration of that item of plant.	Section 265 <i>Work Health and Safety Regulation 2011</i>	Schedule 2 - Limits and Conditions to the Exercising of Powers
Chief Executive Officer	Power to respond to a notice from the regulator on a proposal to refuse registration of an item of plant stated in schedule 5, part 2.	Section 270(1)(b) <i>Work Health and Safety Regulation 2011</i>	Schedule 2 - Limits and Conditions to the Exercising of Powers
Chief Executive Officer	Power to respond to a notice from the regulator on a proposal to cancel the registration of an item of plant stated in schedule 5, part 2.	Section 288C <i>Work Health and Safety Regulation 2011</i>	Schedule 2 - Limits and Conditions to the Exercising of Powers

REGISTER OF DELEGATIONS - COUNCIL TO CEO***Work Health and Safety Regulation 2011***

DELEGATE	DESCRIPTION OF POWER DELEGATED	LEGISLATION	CONDITIONS TO WHICH THE DELEGATION IS SUBJECT
Chief Executive Officer	Power to return the registration document for an item of plant stated in schedule 5, part 2 to the regulator.	Section 288D <i>Work Health and Safety Regulation 2011</i>	Schedule 2 - Limits and Conditions to the Exercising of Powers
Chief Executive Officer	Power, as a holder of a duty, to comply with all requirements relating to construction work, high risk construction work and/or excavation work. For the avoidance of doubt, the power delegated includes all powers found in sections 294, 295, 296, 297, 298, 299, 300, 301, 302, 303, 304, 305, 306, 306C, 306D, 306E, 306G, 306H, 306I, 306J, 306K, 306L, 306M, 306N, 306O, 306P, 306Q, 308, 309, 310, 311, 312, 313, 314, 315, 315A, 315E, 315F, 315G, 315H, 315J, 315L, 315M, 316 and 317.	Sections 294, 295, 296, 297, 298, 299, 300, 301, 302, 303, 304, 305, 306, 306C, 306D, 306E, 306G, 306H, 306I, 306J, 306K, 306L, 306M, 306N, 306O, 306P, 306Q, 308, 309, 310, 311, 312, 313, 314, 315, 315A, 315E, 315F, 315G, 315H, 315J, 315L, 315M, 316, 317 <i>Work Health and Safety Regulation 2011</i>	Schedule 2 - Limits and Conditions to the Exercising of Powers
Chief Executive Officer	Power, as a person conducting a business or undertaking, to comply with all requirements relating to a hazardous chemical used, handled or stored at the workplace. For the avoidance of doubt, the power delegated includes all powers found in sections 341, 342, 343, 349, 350, 351, 352, 353, 354, 355, 356, 357, 358, 359, 360, 361, 362, 363, 364, 365, 366, 367, 368, 369, 370, 371, 372, 373, 374, 375, 376, 378, 379, 389, 390 and 391.	Sections 341, 342, 343, 349, 350, 351, 352, 353, 354, 355, 356, 357, 358, 359, 360, 361, 362, 363, 364, 365, 366, 367, 368, 369, 370, 371, 372, 373, 374, 375, 376, 378, 379, 389, 390, 391 <i>Work Health and Safety Regulation 2011</i>	Schedule 2 - Limits and Conditions to the Exercising of Powers
Chief Executive Officer	Power, as a person conducting a business or undertaking, to obtain the current safety data sheet for a hazardous chemical used at a workplace	Section 344 <i>Work Health and Safety Regulation 2011</i>	Schedule 2 - Limits and Conditions to the Exercising of Powers
Chief Executive Officer	Power, as a person conducting a business or undertaking, to prepare and maintain a register of hazardous chemical used at a workplace	Section 346 <i>Work Health and Safety Regulation 2011</i>	Schedule 2 - Limits and Conditions to the Exercising of Powers

REGISTER OF DELEGATIONS - COUNCIL TO CEO***Work Health and Safety Regulation 2011***

DELEGATE	DESCRIPTION OF POWER DELEGATED	LEGISLATION	CONDITIONS TO WHICH THE DELEGATION IS SUBJECT
Chief Executive Officer	Power, as a person conducting a business or undertaking, to prepare, amend and keep a manifest of schedule 11 hazardous chemicals.	Section 347 <i>Work Health and Safety Regulation 2011</i>	Schedule 2 - Limits and Conditions to the Exercising of Powers
Chief Executive Officer	Power, as a person conducting a business or undertaking, to give the regulator written notice if a quantity of a <u>schedule 11</u> hazardous chemical or group of <u>schedule 11</u> hazardous chemicals that exceeds the manifest quantity is used, handled or stored, or is to be used, handled or stored, at the workplace.	Section 348 <i>Work Health and Safety Regulation 2011</i>	Schedule 2 - Limits and Conditions to the Exercising of Powers
Chief Executive Officer	Power to apply in writing to the regulator for authorisation to use, handle or store a prohibited carcinogen or restricted carcinogen	Section 383 <i>Work Health and Safety Regulation 2011</i>	Schedule 2 - Limits and Conditions to the Exercising of Powers
Chief Executive Officer	Power, as a person who applies under section 383, to give written notice of any change in information.	Section 385 <i>Work Health and Safety Regulation 2011</i>	Schedule 2 - Limits and Conditions to the Exercising of Powers
Chief Executive Officer	Power, as a person conducting a business or undertaking in the circumstances listed in subsection 387(1), to give the worker a written statement.	Section 387(2) <i>Work Health and Safety Regulation 2011</i>	Schedule 2 - Limits and Conditions to the Exercising of Powers
Chief Executive Officer	Power, as a person conducting a business or undertaking in the circumstances listed in subsection 388(1), to keep the records required in subsection 388(2).	Section 388(2) <i>Work Health and Safety Regulation 2011</i>	Schedule 2 - Limits and Conditions to the Exercising of Powers
Chief Executive Officer	Power, as a person conducting a business or undertaking, to comply with all requirements relating to a lead process and/or lead risk work. For the avoidance of doubt, the power delegated includes all powers found in sections 395, 396, 397, 398, 399, 400, 401, 402, 403, 404, 405, 406, 407, 408, 409, 410, 411, 412, 413, 414, 415, 416, 417 and 418.	Section 395, 396, 397, 398, 399, 400, 401, 402, 403, 404, 405, 406, 407, 408, 409, 410, 411, 412, 413, 414, 415, 416, 417, 418 <i>Work Health and Safety Regulation 2011</i>	Schedule 2 - Limits and Conditions to the Exercising of Powers
Chief Executive Officer	Power to comply with the general duties relating to asbestos and naturally occurring asbestos.	Sections 420 and 430 <i>Work Health and Safety Regulation 2011</i>	Schedule 2 - Limits and Conditions to the Exercising of Powers
Chief Executive Officer	Power to ensure that all asbestos or asbestos contaminated material at a workplace is identified by a competent person.	Section 422(1) <i>Work Health and Safety Regulation 2011</i>	Schedule 2 - Limits and Conditions to the Exercising of Powers

REGISTER OF DELEGATIONS - COUNCIL TO CEO***Work Health and Safety Regulation 2011***

DELEGATE	DESCRIPTION OF POWER DELEGATED	LEGISLATION	CONDITIONS TO WHICH THE DELEGATION IS SUBJECT
Chief Executive Officer	Power to ensure that the presence and location of all asbestos or asbestos contaminated material at a workplace is clearly indicated and if practicable labelled.	Section 424 <i>Work Health and Safety Regulation 2011</i>	Schedule 2 - Limits and Conditions to the Exercising of Powers
Chief Executive Officer	Power to prepare, maintain and review an asbestos register for each workplace.	Sections 425(1) and 426 <i>Work Health and Safety Regulation 2011</i>	Schedule 2 - Limits and Conditions to the Exercising of Powers
Chief Executive Officer	Power to prepare, maintain and review an asbestos management plan for each workplace.	Sections 429, 430, 432 and 433 <i>Work Health and Safety Regulation 2011</i>	Schedule 2 - Limits and Conditions to the Exercising of Powers
Chief Executive Officer	Power, as a person conducting a business or undertaking, to undertake health monitoring in relation to asbestos. For the avoidance of doubt, the power delegated includes all powers found in sections 435, 436, 437, 438, 439, 440, 441, 442, 443 and 444	Sections 435, 436, 437, 438, 439, 440, 441, 442, 443, 444 <i>Work Health and Safety Regulation 2011</i>	Schedule 2 - Limits and Conditions to the Exercising of Powers
Chief Executive Officer	Power, as a person conducting a business or undertaking, to provide training to workers about asbestos, and keep and make available, records of the training.	Section 445 <i>Work Health and Safety Regulation 2011</i>	Schedule 2 - Limits and Conditions to the Exercising of Powers
Chief Executive Officer	Power, as a person with a duty, to comply with all requirements relating to demolition and refurbishment, asbestos removal work and asbestos-related work. For the avoidance of doubt, the power delegated includes all powers found in sections 448, 449, 450, 451, 452, 453, 454, 455, 456, 457, 458, 463, 468, 469, 470, 471, 472, 473, 475, 479, 480, 481, 482, 483 and 484.	Sections 448, 449, 450, 451, 452, 453, 454, 455, 456, 457, 458, 463, 468, 469, 470, 471, 472, 473, 475, 479, 480, 481, 482, 483, 484 <i>Work Health and Safety Regulation 2011</i>	Schedule 2 - Limits and Conditions to the Exercising of Powers

REGISTER OF DELEGATIONS - COUNCIL TO CEO***Work Health and Safety Regulation 2011***

DELEGATE	DESCRIPTION OF POWER DELEGATED	LEGISLATION	CONDITIONS TO WHICH THE DELEGATION IS SUBJECT
Chief Executive Officer	Power, as a person with a duty, to comply with all requirements relating to major hazard facilities. For the avoidance of doubt, the power delegated includes all powers found in sections 535, 536, 537, 540(2)(b), 547, 548, 551, 553, 554, 555, 556, 557, 558, 559, 563, 564, 565, 566, 567, 568, 569, 570, 571, 572, 573, 574, 575, 577, 583A, 587, 588, 593, 594, 596, 600, 601, 604(b), 607	Sections 535, 536, 537, 540(2)(b), 547, 548, 551, 553, 554, 555, 556, 557, 558, 559, 563, 564, 565, 566, 567, 568, 569, 570, 571, 572, 573, 574, 575, 577, 583A, 587, 588, 593, 594, 596, 600, 601, 604(b), 607 <i>Work Health and Safety Regulation 2011</i>	Schedule 2 - Limits and Conditions to the Exercising of Powers
Chief Executive Officer	Power, as an eligible person in relation to a reviewable decision set out in section 676 of the <i>Work Health and Safety Regulation</i> , to apply to the regulator for an internal review of a decision.	Section 678(1) <i>Work Health and Safety Regulation 2011</i>	Schedule 2 - Limits and Conditions to the Exercising of Powers
Chief Executive Officer	Power, as an eligible person in relation to a reviewable decision under section 89(5), 118(5), 144F(5) 256(5), 269(5) or 497(5) of the <i>Work Health and Safety Regulation</i> to apply to the regulator for an internal review of the decision.	Section 678(2) <i>Work Health and Safety Regulation 2011</i>	Schedule 2 - Limits and Conditions to the Exercising of Powers
Chief Executive Officer	Power to provide the additional information.	Section 680(4) <i>Work Health and Safety Regulation 2011</i>	Schedule 2 - Limits and Conditions to the Exercising of Powers
Chief Executive Officer	Power, as an eligible person to apply to QCAT for an external review of reviewable decision made by the regulator or of a decision made, or taken to have been made, on an internal review.	Section 683 <i>Work Health and Safety Regulation 2011</i>	Schedule 2 - Limits and Conditions to the Exercising of Powers
Chief Executive Officer	Power to apply for an exemption from compliance with any provision of the <i>Work Health and Safety Regulation</i> .	Section 684 <i>Work Health and Safety Regulation 2011</i>	Schedule 2 - Limits and Conditions to the Exercising of Powers
Chief Executive Officer	Power to apply for an exemption from compliance with any provision of the <i>Work Health and Safety Regulation</i> relating to a major hazard facility.	Section 688 <i>Work Health and Safety Regulation 2011</i>	Schedule 2 - Limits and Conditions to the Exercising of Powers

REGISTER OF DELEGATIONS - COUNCIL TO CEO

Work Health and Safety Regulation 2011

DELEGATE	DESCRIPTION OF POWER DELEGATED	LEGISLATION	CONDITIONS TO WHICH THE DELEGATION IS SUBJECT
Chief Executive Officer	Power, as a relevant person, to ensure, so far as is reasonably practicable, the health and safety of all persons who may be affected by the relevant person's relevant activity.	Section 703 <i>Work Health and Safety Regulation 2011</i>	Schedule 2 - Limits and Conditions to the Exercising of Powers
Chief Executive Officer	Power, as a relevant person, to notify the regulator of a notifiable incident and keep a record of the notifiable incident.	Section 711 <i>Work Health and Safety Regulation 2011</i>	Schedule 2 - Limits and Conditions to the Exercising of Powers

REGISTER OF DELEGATIONS - COUNCIL TO CEO***Workers' Compensation and Rehabilitation Act 2003***

DELEGATE	DESCRIPTION OF POWER DELEGATED	LEGISLATION	CONDITIONS TO WHICH THE DELEGATION IS SUBJECT
Chief Executive Officer	Power, as an employer, to give the worker a statement providing information about the workers' compensation scheme.	Section 46B <i>Workers' Compensation and Rehabilitation Act 2003</i>	Schedule 2 - Limits and Conditions to the Exercising of Powers
Chief Executive Officer	Power, as an employer, to insure and keep insured all Council's employees and Councillors.	Section 48 <i>Workers' Compensation and Rehabilitation Act 2003</i>	Schedule 2 - Limits and Conditions to the Exercising of Powers
Chief Executive Officer	Power, as an employer, to pay a premium notice issued by WorkCover.	Section 54(7) <i>Workers' Compensation and Rehabilitation Act 2003</i>	Schedule 2 - Limits and Conditions to the Exercising of Powers
Chief Executive Officer	Power, as an employer, to pay a reassessment premium notice issued by WorkCover.	Section 56(5) <i>Workers' Compensation and Rehabilitation Act 2003</i>	Schedule 2 - Limits and Conditions to the Exercising of Powers
Chief Executive Officer	Power, as an employer, to apply to WorkCover for a waiver or reduction of a penalty for contravening section 48.	Section 57(3) <i>Workers' Compensation and Rehabilitation Act 2003</i>	Schedule 2 - Limits and Conditions to the Exercising of Powers
Chief Executive Officer	Power, as an employer, to object to a default assessment issued by WorkCover.	Section 58(6) <i>Workers' Compensation and Rehabilitation Act 2003</i>	Schedule 2 - Limits and Conditions to the Exercising of Powers
Chief Executive Officer	Power, as an employer, to pay a default assessment notice issued by WorkCover.	Section 58(10) <i>Workers' Compensation and Rehabilitation Act 2003</i>	Schedule 2 - Limits and Conditions to the Exercising of Powers
Chief Executive Officer	Power, as an employer, to apply to WorkCover for a waiver or reduction of an additional premium.	Section 64(2) <i>Workers' Compensation and Rehabilitation Act 2003</i>	Schedule 2 - Limits and Conditions to the Exercising of Powers
Chief Executive Officer	Power, as an employer who is not a self-insurer, and who is or is required to have accident insurance, to pay the weekly payment of compensation payable to an injured worker during the excess period.	Section 66(2) <i>Workers' Compensation and Rehabilitation Act 2003</i>	Schedule 2 - Limits and Conditions to the Exercising of Powers
Chief Executive Officer	Power, as an employer, to apply to WorkCover for a waiver or reduction of a penalty provided in section 66(6).	Section 66(7) <i>Workers' Compensation and Rehabilitation Act 2003</i>	Schedule 2 - Limits and Conditions to the Exercising of Powers
Chief Executive Officer	Power, as a local government self-insurer, to cover councillors under the self-insurer's licence.	Section 68A(1) <i>Workers' Compensation and Rehabilitation Act 2003</i>	Schedule 2 - Limits and Conditions to the Exercising of Powers
Chief Executive Officer	Power, as a local government self-insurer, to notify the councillors and the Regulator of its decision to cover councillors under the self-insurer's licence.	Section 68A(3) <i>Workers' Compensation and Rehabilitation Act 2003</i>	Schedule 2 - Limits and Conditions to the Exercising of Powers

REGISTER OF DELEGATIONS - COUNCIL TO CEO***Workers' Compensation and Rehabilitation Act 2003***

DELEGATE	DESCRIPTION OF POWER DELEGATED	LEGISLATION	CONDITIONS TO WHICH THE DELEGATION IS SUBJECT
Chief Executive Officer	Power to apply to the Regulator to be licensed as a self-insurer, as described in Chapter 2, Part 4.	Sections 69 and 70 <i>Workers' Compensation and Rehabilitation Act 2003</i>	Schedule 2 - Limits and Conditions to the Exercising of Powers
Chief Executive Officer	Power, as a prospective self-insurer, to make a submission to the Regulator about a decision to refuse an application to be licensed as a self-insurer.	Section 77(3) <i>Workers' Compensation and Rehabilitation Act 2003</i>	Schedule 2 - Limits and Conditions to the Exercising of Powers
Chief Executive Officer	Power, as self-insurer, to apply to renew a self-insurer licence or to notify the Regulator that Council intends not to apply for renewal.	Section 79 <i>Workers' Compensation and Rehabilitation Act 2003</i>	Schedule 2 - Limits and Conditions to the Exercising of Powers
Chief Executive Officer	Power, as self-insurer, to make a submission to the Regulator about a decision to refuse an application to renew a self-insurer licence.	Section 80(3) <i>Workers' Compensation and Rehabilitation Act 2003</i>	Schedule 2 - Limits and Conditions to the Exercising of Powers
Chief Executive Officer	Power, as a self-insurer, to pay the annual levy to the Regulator.	Section 81 <i>Workers' Compensation and Rehabilitation Act 2003</i>	Schedule 2 - Limits and Conditions to the Exercising of Powers
Chief Executive Officer	Power, as a self-insurer, to comply with the conditions imposed on the licence under the Regulation and by the Regulator.	Section 83 <i>Workers' Compensation and Rehabilitation Act 2003</i>	Schedule 2 - Limits and Conditions to the Exercising of Powers
Chief Executive Officer	Power, as a self-insurer, to lodge security with the Regulator before the issue or renewal of a self-insurer licence.	Section 84 <i>Workers' Compensation and Rehabilitation Act 2003</i>	Schedule 2 - Limits and Conditions to the Exercising of Powers
Chief Executive Officer	Power, as a self-insurer, to obtain a contract of reinsurance of liabilities and lodge the contract with the Regulator.	Section 86 <i>Workers' Compensation and Rehabilitation Act 2003</i>	Schedule 2 - Limits and Conditions to the Exercising of Powers
Chief Executive Officer	Power, as a self-insurer, to exercise all of the powers identified in section 92 in relation to the self-insurer's workers.	Section 92 <i>Workers' Compensation and Rehabilitation Act 2003</i>	Schedule 2 - Limits and Conditions to the Exercising of Powers
Chief Executive Officer	Power, as a local government self-insurer, to exercise all of the powers identified in section 92A in relation to councillors covered by the self-insurer's licence.	Section 92A <i>Workers' Compensation and Rehabilitation Act 2003</i>	Schedule 2 - Limits and Conditions to the Exercising of Powers
Chief Executive Officer	Power, as a local government self-insurer, to keep the documents identified in sections 93 and 93A.	Sections 93 and 93A <i>Workers' Compensation and Rehabilitation Act 2003</i>	Schedule 2 - Limits and Conditions to the Exercising of Powers
Chief Executive Officer	Power, as a self-insurer, to comply with a notice to give documents issued by the Regulator under this section.	Section 94 <i>Workers' Compensation and Rehabilitation Act 2003</i>	Schedule 2 - Limits and Conditions to the Exercising of Powers

REGISTER OF DELEGATIONS - COUNCIL TO CEO***Workers' Compensation and Rehabilitation Act 2003***

DELEGATE	DESCRIPTION OF POWER DELEGATED	LEGISLATION	CONDITIONS TO WHICH THE DELEGATION IS SUBJECT
Chief Executive Officer	Power, as a self-insurer, to respond to a written notice issued by the Regulator under this section.	Section 96 <i>Workers' Compensation and Rehabilitation Act 2003</i>	Schedule 2 - Limits and Conditions to the Exercising of Powers
Chief Executive Officer	Power, as a self-insurer, to send a written notice to the Regulator seeking to cancel a self-insurer licence.	Section 97 <i>Workers' Compensation and Rehabilitation Act 2003</i>	Schedule 2 - Limits and Conditions to the Exercising of Powers
Chief Executive Officer	Power, as former self-insurer, to request the Regulator to allow Council to continue to exercise the powers referred to in sections 92 and/or 92A.	Section 100(2) <i>Workers' Compensation and Rehabilitation Act 2003</i>	Schedule 2 - Limits and Conditions to the Exercising of Powers
Chief Executive Officer	Power, as a former self-insurer, to request the return of the balance of the section 84 security from the Regulator.	Section 103 <i>Workers' Compensation and Rehabilitation Act 2003</i>	Schedule 2 - Limits and Conditions to the Exercising of Powers
Chief Executive Officer	Power, as an employer, to ask the Regulator to approve the amount provided for in the industrial instrument for the purposes of section 107B of the <i>Workers' Compensation and Rehabilitation Act 2003</i> .	Section 107E(2) <i>Workers' Compensation and Rehabilitation Act 2003</i>	Schedule 2 - Limits and Conditions to the Exercising of Powers
Chief Executive Officer	Power, as an employer, to appeal the Regulator's decision to refuse to approve the amount provided for in the industrial instrument under Chapter 13 of the <i>Workers' Compensation and Rehabilitation Act 2003</i> .	Section 107E(6) <i>Workers' Compensation and Rehabilitation Act 2003</i>	Schedule 2 - Limits and Conditions to the Exercising of Powers
Chief Executive Officer	Power, as a self-insurer, to pay compensation for an injury sustained by a worker.	Section 109(1) <i>Workers' Compensation and Rehabilitation Act 2003</i>	Schedule 2 - Limits and Conditions to the Exercising of Powers
Chief Executive Officer	Power, as an employer, to pay a worker an amount, either in compensation or instead of compensation, in the circumstances provided for in subsection 109(5).	Section 109(5) <i>Workers' Compensation and Rehabilitation Act 2003</i>	Schedule 2 - Limits and Conditions to the Exercising of Powers
Chief Executive Officer	Power, as an employer, to apply to WorkCover for a waiver or reduction of a penalty provided in section 109A.	Section 109A(4) <i>Workers' Compensation and Rehabilitation Act 2003</i>	Schedule 2 - Limits and Conditions to the Exercising of Powers
Chief Executive Officer	Power, as an employer whose worker sustains an injury for which compensation may be payable, to complete a report in the approved form and give the report to the insurer.	Section 133 <i>Workers' Compensation and Rehabilitation Act 2003</i>	Schedule 2 - Limits and Conditions to the Exercising of Powers
Chief Executive Officer	Power, as an employer to give the insurer written notice in the approved form if:- (a) a worker asks the employer for compensation for an injury sustained by the worker; or (b) the employer pays the worker an amount, either in compensation or instead of compensation, that is	Section 133A <i>Workers' Compensation and Rehabilitation Act 2003</i>	Schedule 2 - Limits and Conditions to the Exercising of Powers

REGISTER OF DELEGATIONS - COUNCIL TO CEO***Workers' Compensation and Rehabilitation Act 2003***

DELEGATE	DESCRIPTION OF POWER DELEGATED	LEGISLATION	CONDITIONS TO WHICH THE DELEGATION IS SUBJECT
	payable by the employer as a self-insurer or WorkCover under the Act for an injury sustained by the worker.		
Chief Executive Officer	Power, as an employer, to pay compensation to an injured worker for the day the worker stops work because of the injury.	Section 144 <i>Workers' Compensation and Rehabilitation Act 2003</i>	Schedule 2 - Limits and Conditions to the Exercising of Powers
Chief Executive Officer	Power, as an employer, to pay the amount of the first charge or the whole of the damages to the insurer.	Section 207B(4) <i>Workers' Compensation and Rehabilitation Act 2003</i>	Schedule 2 - Limits and Conditions to the Exercising of Powers
Chief Executive Officer	Power, as an employer, to appoint a Rehabilitation and Return to Work Coordinator where the employer meets the criteria prescribed under a regulation.	Section 226(1) <i>Workers' Compensation and Rehabilitation Act 2003</i>	Schedule 2 - Limits and Conditions to the Exercising of Powers
Chief Executive Officer	Power, as an employer, to give the insurer the prescribed details of a person appointed as a Rehabilitation and Return to Work Coordinator and details of any change to the prescribed details.	Sections 226(4) and 226(5) <i>Workers' Compensation and Rehabilitation Act 2003</i>	Schedule 2 - Limits and Conditions to the Exercising of Powers
Chief Executive Officer	Power, as an employer, to prepare and have in place a workplace rehabilitation policy and procedure, and review those policies and procedures every 3 years.	Section 227 <i>Workers' Compensation and Rehabilitation Act 2003</i>	Schedule 2 - Limits and Conditions to the Exercising of Powers
Chief Executive Officer	Power, as an employer of a worker who has sustained an injury to comply with subsection 228(1).	Section 228(1) <i>Workers' Compensation and Rehabilitation Act 2003</i>	Schedule 2 - Limits and Conditions to the Exercising of Powers
Chief Executive Officer	Power to form an opinion that it is not practicable to provide the worker with rehabilitation in the form of a suitable duties program and give the insurer written notice stating the evidence relied on to support the opinion.	Section 228(2) <i>Workers' Compensation and Rehabilitation Act 2003</i>	Schedule 2 - Limits and Conditions to the Exercising of Powers
Chief Executive Officer	Power, as an employer other than a self-insurer, to apply to WorkCover for a waiver or reduction of a penalty provided in section 229.	Section 229(4) <i>Workers' Compensation and Rehabilitation Act 2003</i>	Schedule 2 - Limits and Conditions to the Exercising of Powers
Chief Executive Officer	Power, where a labour hire worker supplied to Council sustains an injury, to cooperate with the worker's employer by taking all reasonable steps to support the employer to meet the employer's obligations under section 228.	Section 229A(1) <i>Workers' Compensation and Rehabilitation Act 2003</i>	Schedule 2 - Limits and Conditions to the Exercising of Powers
Chief Executive Officer	Power, as an employer against whom negligence is alleged, to cooperate fully with and give WorkCover all information and access to documents in relation to the claim.	Section 280 <i>Workers' Compensation and Rehabilitation Act 2003</i>	Schedule 2 - Limits and Conditions to the Exercising of Powers

REGISTER OF DELEGATIONS - COUNCIL TO CEO***Workers' Compensation and Rehabilitation Act 2003***

DELEGATE	DESCRIPTION OF POWER DELEGATED	LEGISLATION	CONDITIONS TO WHICH THE DELEGATION IS SUBJECT
Chief Executive Officer	Power, as a self-insurer against whom a proceeding for damages has been brought, to conduct the proceedings and/or settle the claim.	Section 300(6) <i>Workers' Compensation and Rehabilitation Act 2003</i>	Schedule 2 - Limits and Conditions to the Exercising of Powers
Chief Executive Officer	Power, as an employer, other than a self-insurer, against whom a proceeding for damages has been brought, to execute all documents and do everything that WorkCover considers reasonably necessary to allow the proceedings to be conducted by it.	Section 300(7) <i>Workers' Compensation and Rehabilitation Act 2003</i>	Schedule 2 - Limits and Conditions to the Exercising of Powers
Chief Executive Officer	Power, as an employer, to take any action required to be taken in a code of practice made by the Minister under section 486A.	Section 486B(2) <i>Workers' Compensation and Rehabilitation Act 2003</i>	Schedule 2 - Limits and Conditions to the Exercising of Powers
Chief Executive Officer	Power to comply with the requirement of an authorised person to give information or produce documents required under section 532C.	Section 532C <i>Workers' Compensation and Rehabilitation Act 2003</i>	Schedule 2 - Limits and Conditions to the Exercising of Powers
Chief Executive Officer	Power, as an employer or contractor, to keep the documents about workers, and contracts for the performance of work, prescribed under a regulation.	Section 532D <i>Workers' Compensation and Rehabilitation Act 2003</i>	Schedule 2 - Limits and Conditions to the Exercising of Powers
Chief Executive Officer	Power, as an employer who is not a self-insurer, to comply with the requirements of section 537A(2).	Section 537A(2) <i>Workers' Compensation and Rehabilitation Act 2003</i>	Schedule 2 - Limits and Conditions to the Exercising of Powers
Chief Executive Officer	Power, as a person to whom a compliance notice has been given, to apply to the Regulator for a review of the compliance notice and provide an further information necessary for the review.	Section 537D <i>Workers' Compensation and Rehabilitation Act 2003</i>	Schedule 2 - Limits and Conditions to the Exercising of Powers
Chief Executive Officer	Power, as an applicant for a review of a compliance notice, to apply to appeal the Regulator's decision to the industrial commission.	Section 537E <i>Workers' Compensation and Rehabilitation Act 2003</i>	Schedule 2 - Limits and Conditions to the Exercising of Powers
Chief Executive Officer	Power, as a person to whom a compliance notice has been given, to take action, or refrain from taking action, as stated in the notice.	Section 537F <i>Workers' Compensation and Rehabilitation Act 2003</i>	Schedule 2 - Limits and Conditions to the Exercising of Powers
Chief Executive Officer	Power to apply for a review of a decision identified in section 540(1) of the <i>Workers' Compensation and Rehabilitation Act 2003</i> and to take all steps necessary to conduct the application and to appear at the hearing.	Section 541 <i>Workers' Compensation and Rehabilitation Act 2003</i>	Schedule 2 - Limits and Conditions to the Exercising of Powers
Chief Executive Officer	Power to appeal to an appeal body against the following decisions of the Regulator or the insurer: (a) a review decision, other than a decision to return a matter to a decision-maker under section 545 of the	Section 549, 550, 552A and 554 <i>Workers' Compensation and Rehabilitation Act 2003</i>	Schedule 2 - Limits and Conditions to the Exercising of Powers

REGISTER OF DELEGATIONS - COUNCIL TO CEO***Workers' Compensation and Rehabilitation Act 2003***

DELEGATE	DESCRIPTION OF POWER DELEGATED	LEGISLATION	CONDITIONS TO WHICH THE DELEGATION IS SUBJECT
	<i>Workers' Compensation and Rehabilitation Act 2003;</i> and (b) a decision under Chapter 3 or Chapter 4 of the <i>Workers' Compensation and Rehabilitation Act 2003</i> that is not a decision mentioned in section 540(1) (a non-reviewable decision), and to take all steps necessary to file and serve the notice of appeal and conduct the appeal, to appear at any conference in the proceeding and to appear at the hearing.		
Chief Executive Officer	Power to seek the consent of the other party or the leave of the appeal body for Council to be represented by a lawyer at a conference under section 552A or at the hearing of an appeal.	552B <i>Workers' Compensation and Rehabilitation Act 2003</i>	Schedule 2 - Limits and Conditions to the Exercising of Powers
Chief Executive Officer	Power to appeal against a decision of the Regulator identified in section 567 of the <i>Workers' Compensation and Rehabilitation Act 2003</i> and to take all steps necessary to file and serve the notice of appeal and conduct the appeal, to appear at any conference in the proceeding and to appear at the hearing.	Section 568 <i>Workers' Compensation and Rehabilitation Act 2003</i>	Schedule 2 - Limits and Conditions to the Exercising of Powers
Chief Executive Officer	Power, as a prospective employer, to request in writing that a prospective worker disclose to Council the worker's pre-existing injury or medical condition, if any.	Section 571B <i>Workers' Compensation and Rehabilitation Act 2003</i>	Schedule 2 - Limits and Conditions to the Exercising of Powers
Chief Executive Officer	Power, as a principal contractor for a construction project to, by written notice, to ask the relevant contractor for a copy of a required document.	Section 576C <i>Workers' Compensation and Rehabilitation Act 2003</i>	Schedule 2 - Limits and Conditions to the Exercising of Powers

REGISTER OF DELEGATIONS - COUNCIL TO CEO***Workers' Compensation and Rehabilitation Regulation 2025***

DELEGATE	DESCRIPTION OF POWER DELEGATED	LEGISLATION	CONDITIONS TO WHICH THE DELEGATION IS SUBJECT
Chief Executive Officer	Power, as an employer other than a self-insurer, to submit to WorkCover a declaration of wages.	Section 8(1) <i>Workers' Compensation and Rehabilitation Regulation 2025</i>	Schedule 2 - Limits and Conditions to the Exercising of Powers
Chief Executive Officer	Power, as an employer other than a self-insurer, to enter a payment plan with WorkCover.	Section 10(2)(d) <i>Workers' Compensation and Rehabilitation Regulation 2025</i>	Schedule 2 - Limits and Conditions to the Exercising of Powers
Chief Executive Officer	Power, as a former employer, to give written notice to WorkCover.	Section 13(2) <i>Workers' Compensation and Rehabilitation Regulation 2025</i>	Schedule 2 - Limits and Conditions to the Exercising of Powers
Chief Executive Officer	Power, as a self-insurer, to pay the Regulator the difference between the actual annual levy and the amount paid as the provisional annual levy.	Section 20(3) <i>Workers' Compensation and Rehabilitation Regulation 2025</i>	Schedule 2 - Limits and Conditions to the Exercising of Powers
Chief Executive Officer	Power, as a self-insurer, to pay the Regulator the difference between the actual annual levy and the amount paid as the provisional annual levy.	Section 21(3) <i>Workers' Compensation and Rehabilitation Regulation 2025</i>	Schedule 2 - Limits and Conditions to the Exercising of Powers
Chief Executive Officer	Power, as a self-insurer, to give the Regulator, for each year or part of a year of the licence, a declaration in the approved form of the wages paid, or provided by, the self-insurer.	Section 23 <i>Workers' Compensation and Rehabilitation Regulation 2025</i>	Schedule 2 - Limits and Conditions to the Exercising of Powers
Chief Executive Officer	Power, as a self-insurer, to appoint an actuary to calculate of the self-insurer's outstanding liability.	Section 28 <i>Workers' Compensation and Rehabilitation Regulation 2025</i>	Schedule 2 - Limits and Conditions to the Exercising of Powers
Chief Executive Officer	Power, as a self-insurer, to agree on the amount of the self-insurer's outstanding liability having regard to the summary report.	Section 33 <i>Workers' Compensation and Rehabilitation Regulation 2025</i>	Schedule 2 - Limits and Conditions to the Exercising of Powers
Chief Executive Officer	Power, as a self-insurer, to tell the Regulator that WorkCover and the self-insurer do not agree on the amount of the self-insurer's outstanding liability.	Section 34(2) <i>Workers' Compensation and Rehabilitation Regulation 2025</i>	Schedule 2 - Limits and Conditions to the Exercising of Powers
Chief Executive Officer	Power, as a former self-insurer, to the amount of the former self-insurer's liability under sections 68C and 87(1) of the Act.	Section 50 <i>Workers' Compensation and Rehabilitation Regulation 2025</i>	Schedule 2 - Limits and Conditions to the Exercising of Powers
Chief Executive Officer	Power, as a former self-insurer, to give the information, in the approved form, necessary to enable the appointed actuary to calculate the amount of the former self-insurer's liability under sections 68C and 87(1) of the Act	Section 51 <i>Workers' Compensation and Rehabilitation Regulation 2025</i>	Schedule 2 - Limits and Conditions to the Exercising of Powers
Chief Executive Officer	Power, as a former self-insurer, to agree with WorkCover on the amount of the former self-insurer's liability under sections 68C and 87(1) of the Act.	Section 55 <i>Workers' Compensation and Rehabilitation Regulation 2025</i>	Schedule 2 - Limits and Conditions to the Exercising of Powers

REGISTER OF DELEGATIONS - COUNCIL TO CEO***Workers' Compensation and Rehabilitation Regulation 2025***

DELEGATE	DESCRIPTION OF POWER DELEGATED	LEGISLATION	CONDITIONS TO WHICH THE DELEGATION IS SUBJECT
Chief Executive Officer	Power, as a former self-insurer, to tell the Regulator that WorkCover and the former self-insurer do not agree on the amount of the former self-insurer's liability under sections 68C and 87(1) of the Act.	Section 56 <i>Workers' Compensation and Rehabilitation Regulation 2025</i>	Schedule 2 - Limits and Conditions to the Exercising of Powers
Chief Executive Officer	Power, as a self-insurer, to give the Regulator and the approved actuary, in the approved form, the information necessary to enable the appointed actuary to calculate the amount of the self-insurer's estimated claims liability.	Section 61 <i>Workers' Compensation and Rehabilitation Regulation 2025</i>	Schedule 2 - Limits and Conditions to the Exercising of Powers
Chief Executive Officer	Power, as a self-insurer, to agree with the Regulator about the self-insurer's estimated claims liability.	Section 67 <i>Workers' Compensation and Rehabilitation Regulation 2025</i>	Schedule 2 - Limits and Conditions to the Exercising of Powers
Chief Executive Officer	Power, in the circumstances contained in the section, to pay the equal share of the arbiter's costs.	Section 104 <i>Workers' Compensation and Rehabilitation Regulation 2025</i>	Schedule 2 - Limits and Conditions to the Exercising of Powers
Chief Executive Officer	Power, as an employer of employees to appoint a rehabilitation and return to work coordinator in the circumstances identified in the section.	Section 149(1) <i>Workers' Compensation and Rehabilitation Regulation 2025</i>	Schedule 2 - Limits and Conditions to the Exercising of Powers
Chief Executive Officer	Power, as an employer of employees to appoint 1 rehabilitation and return to work coordinator for more than one workplace.	Section 149(3) <i>Workers' Compensation and Rehabilitation Regulation 2025</i>	Schedule 2 - Limits and Conditions to the Exercising of Powers
Chief Executive Officer	Power, as an employer, to keep the records required under the section.	Section 213(1) <i>Workers' Compensation and Rehabilitation Regulation 2025</i>	Schedule 2 - Limits and Conditions to the Exercising of Powers

REGISTER OF DELEGATIONS - COUNCIL TO CEO

Working with Children Check Act 2000

DELEGATE	DESCRIPTION OF POWER DELEGATED	LEGISLATION	CONDITIONS TO WHICH THE DELEGATION IS SUBJECT
Chief Executive Officer	Power as an employer, before giving a notice mentioned in section 175(1)(b) or 176C(1)(b) to take reasonable steps to verify the person's identity.	Section 173(1) <i>Working with Children Check Act 2000</i>	Schedule 2 - Limits and Conditions to the Exercising of Powers
Chief Executive Officer	Power as an employer, to give a notice mentioned in section 175(1)(b) or 176C(1)(b), in the approved form and in the approved way.	Section 173(2) <i>Working with Children Check Act 2000</i>	Schedule 2 - Limits and Conditions to the Exercising of Powers
Chief Executive Officer	Power, as an employer who employs another person in regulated employment, to keep a register that complies with subsection 369(3) about the employer's employees.	Section 369 <i>Working with Children Check Act 2000</i>	Schedule 2 - Limits and Conditions to the Exercising of Powers
Chief Executive Officer	Power to comply with a notice issued by the chief executive.	Section 370B(3) <i>Working with Children Check Act 2000</i>	Schedule 2 - Limits and Conditions to the Exercising of Powers

Schedule 2 - Conditions and Limitations to the Exercising of Delegated Powers, Duties and Functions	
1	Where Council in its budget or by resolution allocates an amount for the expenditure of Council funds in relation to a particular matter, the delegate in exercising delegated power in relation to that matter, will only commit the Council to reasonably foreseeable expenditure up to the amount allocated.
2	The delegate will not exercise any delegated power in relation to a matter which, to the delegate's knowledge adversely affects, or is likely to adversely affect, the Council's relations with the public at large.
3	The delegate will not exercise any delegated power in relation to a matter which has already been the subject of a resolution or other decision of the Council (including a policy decision relating to the matter).
4	The delegate will not exercise any delegated power in a manner, or which has the foreseeable affect, of being contrary to an adopted Council policy or procedure.
5	The delegate will only exercise a delegated power under this resolution in a manner which complies with the requirements of Council's Planning Scheme and any exercise of power which involves a departure from or variation of those requirements will only be undertaken by Council.
6	The delegate will not exercise any power which cannot lawfully be the subject of delegation by Council.
7	The delegate will only exercise a delegated power consistent with their financial delegations.

11.12 - Ex-gratia Payments Policy

MEETING DETAILS: Ordinary Council Meeting - Wednesday 23 September 2026

AUTHOR: Manager Governance

AUTHORISING OFFICER: Director Corporate Support Services

PURPOSE

To present the proposed Ex-Gratia Payments Policy for Council's consideration.

EXECUTIVE SUMMARY

Council does not currently have an Ex-Gratia Payments Policy. While there is no legislative requirement to adopt such a policy, the establishment of a formal governance framework for ex-gratia payments is recognised as good governance practice and supports accountability, transparency and sound financial stewardship in the use of public funds.

The proposed Policy has been developed having regard to governance guidance issued by the Queensland Audit Office and has been drafted using the LGMA/DLGWV Governance Advisory Service template. Following consideration by the Policy Review Working Group, the Policy has been refined to focus on governance principles, approval authorities and accountability requirements, supported by a separate Ex-Gratia Payments Procedure containing operational requirements.

Adoption of the Policy will provide Council with a consistent and transparent framework for the consideration and approval of ex-gratia payments.

OFFICER'S RECOMMENDATION

That Council adopts the Ex-Gratia Payments Policy as presented at **Attachment 11.12.1**.

BACKGROUND

Council does not currently have a dedicated Ex-Gratia Payments Policy. While ex-gratia payments may arise from time to time as part of Council's operations, there is no legislative requirement under the *Local Government Act 2009* or *Local Government Regulation 2012* for Council to adopt a specific policy governing their consideration and approval.

Notwithstanding the absence of a statutory requirement, the establishment of a formal governance framework for ex-gratia payments is considered good governance practice. Ex-gratia payments involve the expenditure of public funds in circumstances where Council may not have a legal obligation to make a payment, and therefore require appropriate oversight, transparency, accountability and recordkeeping.

The Queensland Audit Office (QAO) has identified weaknesses in ex-gratia payment arrangements across the public sector, including inadequate authorisation practices, poor documentation, insufficient governance controls and a lack of transparency in decision-making. The QAO has recommended that public sector entities implement clear policies, approval authorities and recordkeeping requirements to support sound financial stewardship and public confidence in decision-making.

DISCUSSION/CURRENT ISSUE

The Policy has been drafted using the LGMA/DLGWV Governance Advisory Service policy template, ensuring alignment with contemporary local government governance practices and Council's broader policy framework.

Consistent with Council's policy hierarchy, the Policy focuses on governance principles, decision-making responsibilities, approval authorities, accountability and transparency requirements. Detailed operational processes have been incorporated into a separate Ex-Gratia Payments Procedure to ensure a clear distinction between governance requirements and administrative processes.

The Policy establishes clear governance expectations for the consideration and approval of ex-gratia payments, ensuring decisions are appropriately authorised, proportionate to the circumstances, aligned with the public interest and supported by sound governance oversight.

FINANCIAL IMPLICATIONS

Ex-gratia payments are typically considered on a case-by-case basis and are not generally included as a specific budget allocation. Any approved payment will be funded from existing operational budgets or other available funding sources, subject to Council's financial management framework and budgetary constraints.

The proposed Policy establishes approval thresholds and governance controls for the consideration and approval of ex-gratia payments, including additional approval requirements for payments exceeding \$90,000.

CONSULTATION/ENGAGEMENT

The proposed Ex-Gratia Payments Policy has been considered by the Policy Review Working Group (PRWG) on 16 April 2026 and 3 September 2026.

Feedback received through the PRWG informed the development of the Policy, including the separation of governance requirements from operational processes. As a result, the Policy has been refined to focus on governance principles, accountability, decision-making responsibilities and approval authorities, with detailed administrative requirements incorporated into the accompanying Ex-Gratia Payments Procedure.

STATUTORY/COMPLIANCE MATTERS

While not a legislative requirement, the proposed Policy supports Council's compliance with the local government principles contained in the *Local Government Act 2009*, particularly those relating to accountability, transparency, effective decision-making and responsible financial management. The Policy also aligns with governance guidance published by the Queensland Audit Office concerning ex-gratia payment arrangements.

RISK ASSESSMENT/DEADLINES

Failure to adopt the proposed Policy may increase the risk of inconsistent decision-making, inadequate documentation, insufficient governance oversight and reputational impacts arising from the administration of ex-gratia payments.

Adoption of the Policy will strengthen Council's governance framework by establishing clear approval authorities, accountability requirements and decision-making expectations for ex-gratia payments.

STRATEGIC IMPACTS

Corporate Plan Reference:

Ensuring good governance, agile procurement, consolidated systems and robust financials.

ATTACHMENTS

1. DRAFT Ex-gratia Payments Policy [**11.12.1** - 4 pages]



Ex-gratia Payments

Policy Summary

Purpose	To establish protocols for facilitating ex-gratia payments, or special payments.	
Scope	This Policy applies to all ex-gratia payments made by council to employees or third parties. It does not cover payments required by law or contractual obligation.	
Principles	Council's approach to ex-gratia payments is underpinned by the following principles: - Decisions relating to ex-gratia payments will be made by appropriately authorised officers and supported by clear records and evidence. - Ex-gratia payments will be documented and capable of withstanding public and regulatory scrutiny, subject to lawful confidentiality requirements. - Each matter will be assessed on its own merits, considering the individual circumstances and aiming to achieve an equitable outcome. - Ex-gratia payments must represent an appropriate, reasonable and proportionate use of public funds. - Council will carefully consider legal, financial and reputational risks and seek to avoid creating unintended precedents through ex-gratia payment decisions.	
Roles and responsibilities	Council	Establishes the governance framework for ex-gratia payments through the approval and periodic review of this Policy.
	Mayor	Considers proposed ex-gratia payments exceeding \$90,000 in consultation with the Chief Executive Officer and provides input to inform the Chief Executive Officer's decision in accordance with this Policy.
	Chief Executive Officer	Administers and implements this Policy and exercises delegated authority relating to ex-gratia payments. The Chief Executive Officer may approve ex-gratia payments up to \$90,000. For proposed ex-gratia payments exceeding \$90,000, the Chief Executive Officer must consult with the Mayor before determining whether to approve the payment in accordance with this Policy.
	Council Officers	Comply with the requirements of this Policy and associated procedures and appropriately identify, assess and escalate matters that may warrant consideration of an ex-gratia payment.
Review	DD Month Year	
Owner	Manager Governance	

Council Policy

Ex-gratia Payments

1. Purpose

The purpose of this Policy is to establish protocols for facilitating ex-gratia payments, or special payments.

2. Scope

This Policy applies to all ex-gratia payments made by council to employees or third parties. It does not cover payments required by law or contractual obligation. This Policy should be read in conjunction with the companion Ex-gratia Payments Procedure.

3. Intent

The intent of this Policy is to provide a transparent, accountable and consistent framework for the consideration, approval and administration of ex-gratia payments by Whitsunday Regional Council (Council).

This Policy seeks to ensure that ex-gratia payments are only made in exceptional circumstances where there is no legal or contractual obligation to make a payment, but where Council considers it appropriate to do so as a matter of fairness, goodwill, dispute resolution, or in the public interest. The Policy also supports sound governance by ensuring that all ex-gratia payments are appropriately documented, authorised, proportionate, and represent an appropriate use of public resources.

4. Principles

Council's approach to ex-gratia payments is underpinned by the following principles:

Principle	Description
Accountability	Decisions relating to ex-gratia payments will be made by appropriately authorised officers and supported by clear records and evidence.
Transparency	Ex-gratia payments will be documented and capable of withstanding public and regulatory scrutiny, subject to lawful confidentiality requirements.
Fairness	Each matter will be assessed on its own merits, considering the individual circumstances and aiming to achieve an equitable outcome.
Value for Money	Ex-gratia payments must represent an appropriate, reasonable and proportionate use of public funds.
Risk and Precedent Management	Council will carefully consider legal, financial and reputational risks and seek to avoid creating unintended precedents through ex-gratia payment decisions.

Ex-gratia Payments

Date Approved:

Document Owner: Manager Governance

Document Number:

Next Review Date: DD Month YYYY

This document is uncontrolled when printed

Page 2

5. Outcomes

This Policy is designed to deliver the following organisational and governance outcomes:

- Ex-gratia payments are considered and approved in a consistent, fair, and transparent manner.
- Decisions regarding ex-gratia payments are supported by appropriate evidence, documentation, and delegated authority.
- Public funds are used responsibly and only where an ex-gratia payment is reasonable, proportionate, and in the public interest.
- Legal, financial, reputational, and governance risks associated with ex-gratia payments are effectively managed.
- Appropriate records are maintained to demonstrate accountability and support internal and external scrutiny.
- Alternative resolution options are considered before an ex-gratia payment is approved.

6. Policy Statement

Council may, in limited circumstances, make an ex-gratia payment to an individual, group or organisation where there is no legal obligation to provide compensation, but where Council considers a payment to be appropriate, reasonable and in the public interest.

Council recognises that ex-gratia payments are discretionary and may be considered as a goodwill gesture to assist in resolving matters where the circumstances warrant such consideration. Before an ex-gratia payment is considered, Council supports the use of reasonable alternative strategies to achieve a mutually agreeable outcome where appropriate. Council is committed to ensuring that ex-gratia payments are appropriate, defensible, transparent, and represent a responsible use of public funds. Each matter will be assessed on its own merits, having regard to the relevant facts and circumstances.

An ex-gratia payment does not constitute an admission of liability by Council and does not create a precedent, entitlement, or expectation that similar payments will be made in future matters.

6.1 Process and Approval

The assessment, approval, administration and recording of ex-gratia payments will be undertaken in accordance with Council's Ex-gratia Payments Procedure.

The decision to make an ex-gratia payment will be determined on a case-by-case basis and, where applicable and appropriate, based on independent legal advice to ensure it is not setting a precedent. The value of an ex-gratia payment must be reasonable and proportionate to the facts and circumstances of each matter.

The CEO is authorised to negotiate and approve ex-gratia payments for Council staff and third-party matters up to a maximum amount of \$90,000. Proposed ex-gratia payments exceeding \$90,000 may only be approved by the Chief Executive Officer following consultation with the Mayor.

If the ex-gratia payment relates to the CEO, Council must determine whether an ex-gratia payment is to be made and its value, unless council delegates the matter to the mayor to negotiate and authorise.

Ex-gratia Payments

Date Approved:

Document Owner: Manager Governance

Document Number:

Next Review Date: DD Month YYYY

This document is uncontrolled when printed

Page 3

7. Roles and Responsibilities

Role	Responsibilities
Council	Establishes the governance framework for ex-gratia payments through the approval and periodic review of this Policy.
Mayor	Considers proposed ex-gratia payments exceeding \$90,000 in consultation with the Chief Executive Officer and provides input to inform the Chief Executive Officer's decision in accordance with this Policy.
Chief Executive Officer	Administers and implements this Policy and exercises any delegated authority relating to ex-gratia payments. The Chief Executive Officer may approve ex-gratia payments up to \$90,000. For proposed ex-gratia payments exceeding \$90,000, the Chief Executive Officer must consult with the Mayor before determining whether to approve the payment in accordance with this Policy.
Council Officers	Identify, assess and manage ex-gratia payment matters in accordance with this Policy and the Ex-gratia Payments Procedure.

8. Monitoring

Ongoing monitoring with scheduled reviews ensures continuing effectiveness and legislative alignment. This Policy will be reviewed every four years in accordance with the requirements of Council's Policy Framework.

9. Related Documents

- *Public Sector Ethics Act 1994*
- *Crime and Corruption Act 2001*
- *Civil Liabilities Act 2003*
- *Public Interest Disclosure Act 2010*
- *Information Privacy Act 2009*
- *Local Government Act 2009*
- *Local Government Regulations 2012*

10. Version Control

Version	Reason/Trigger	Endorsed	Date
1	New Policy		

Ex-gratia Payments

Date Approved:

Document Owner: Manager Governance

Document Number:

Next Review Date: DD Month YYYY

This document is uncontrolled when printed

Page 4

11.13 - Unreasonable Customer and Complainant Conduct Policy

MEETING DETAILS: Ordinary Council Meeting - Wednesday 23 September 2026

AUTHOR: Manager Governance

AUTHORISING OFFICER: Director Corporate Support Services

PURPOSE

To present the draft Unreasonable Customer and Complainant Conduct Policy for Council's consideration.

EXECUTIVE SUMMARY

Following a Notice of Motion resolved at Council's Ordinary Meeting on 26 August 2026, a draft Unreasonable Customer and Complainant Conduct Policy has been developed for Council's consideration.

The Policy acknowledges the community's right to raise concerns, make complaints, seek information and access available review mechanisms, while also recognising Council's responsibility to provide a safe and respectful environment for Councillors, employees and members of the public. The proposed framework seeks to balance these interests by establishing clear principles for identifying and managing conduct that is unreasonable, without limiting legitimate engagement with Council.

The draft Policy has been informed by the Queensland Ombudsman's *Managing Unreasonable Complainant Conduct* framework and contemporary public sector better practice. It adopts a principles-based approach that focuses on behaviours and their impacts, rather than individuals, and supports fair, consistent and proportionate responses where conduct adversely affects health and safety, service delivery or the effective use of Council resources.

Adoption of the Policy will establish Council's strategic position and governance expectations for managing unreasonable customer and complainant conduct, with detailed operational processes to be addressed through supporting procedures and administrative controls. The Policy strengthens Council's commitment to respectful engagement, transparency, accessibility and accountability while supporting the wellbeing of Councillors and employees.

OFFICER'S RECOMMENDATION

That Council adopt the Unreasonable Customer and Complainant Policy as presented at **Attachment 11.13.1**.

BACKGROUND

At its Ordinary Meeting held on 26 August 2026, Council resolved a Notice of Motion directing the development of an Unreasonable Customer and Complainant Conduct Policy.

The resolution recognised the need to balance the community's right to raise concerns, make complaints, seek information and access review mechanisms, with Council's responsibility to provide a safe and respectful workplace and ensure the appropriate use of public resources.

In response to this resolution, a draft Unreasonable Customer and Complainant Conduct Policy has been developed for Council's consideration.

DISCUSSION/CURRENT ISSUE

The draft Policy establishes Council's governance framework for identifying and managing unreasonable customer and complainant conduct. The Policy recognises that individuals have a legitimate right to complain, question decisions, seek information and express dissatisfaction with Council services, while also acknowledging Council's responsibility to protect the health, safety and wellbeing of Councillors, employees and the broader community.

The Policy has been developed having regard to the Queensland Ombudsman's *Managing Unreasonable Complainant Conduct* framework and contemporary public sector better practice. Consistent with these approaches, the Policy focuses on conduct rather than individuals and promotes fair, consistent and proportionate responses to behaviour that adversely impacts health and safety, service delivery, resource allocation or equitable access to Council services.

The proposed framework aligns with Council's Policy Framework by establishing Council's strategic position, principles and governance expectations. Detailed operational processes and management arrangements will be addressed through supporting procedures and administrative controls to ensure consistent implementation across the organisation.

Adoption of the Policy will provide a clear and transparent basis for managing unreasonable conduct while maintaining Council's commitment to accessibility, accountability and respectful engagement with the community.

FINANCIAL IMPLICATIONS

The adoption of this Policy is not expected to result in any direct financial costs. However, unreasonable customer and complainant conduct can have a significant impact on Council resources through the disproportionate allocation of officer time, repeated correspondence, management intervention, legal advice and administrative oversight.

The Policy is intended to support the fair and efficient use of Council resources by providing a consistent framework for managing unreasonable conduct while maintaining appropriate access to Council services, complaints processes and review mechanisms. By promoting timely and proportionate responses, the Policy may assist in reducing the financial impacts associated with prolonged or resource-intensive interactions.

CONSULTATION/ENGAGEMENT

The draft Unreasonable Customer and Complainant Conduct Policy was considered by the Policy Review Working Group (PRWG) at its meeting held on 3 September 2026.

Feedback from the Working Group was incorporated into the final draft presented for Council's consideration. The Policy reflects the intent of Council's Notice of Motion and aligns with Council's broader Policy Framework and contemporary public sector better practice.

STATUTORY/COMPLIANCE MATTERS

There is no specific legislative requirement for Council to adopt an Unreasonable Customer and Complainant Conduct Policy. However, the Policy supports Council's obligations under the *Local Government Act 2009* to ensure accountable, transparent and effective local government and promotes the responsible use of public resources.

The Policy also assists Council to meet its obligations under work health and safety legislation by providing a framework to manage behaviours that may adversely affect the

health, safety and wellbeing of Councillors, employees and members of the public. The Policy has been developed having regard to the Queensland Ombudsman's guidance on managing unreasonable complainant conduct and is consistent with contemporary public sector governance practices.

RISK ASSESSMENT/DEADLINES

Council resolved through a Notice of Motion at its Ordinary Meeting on 26 August 2026 that an Unreasonable Customer and Complainant Conduct Policy be developed and presented for consideration at the September 2026 Ordinary Meeting. Adoption of the Policy will satisfy the requirements of the resolution and provide Council with a clear governance framework for managing unreasonable conduct.

Failure to adopt the Policy may expose Council to increased risks associated with unreasonable customer and complainant conduct, including impacts on the health, safety and wellbeing of Councillors and employees, disproportionate consumption of Council resources, disruption to service delivery and reduced capacity to respond to other community requests in a timely and equitable manner.

STRATEGIC IMPACTS

Corporate Plan Reference:

Ensuring good governance, agile procurement, consolidated systems and robust financials.

ATTACHMENTS

1. DRAFT Unreasonable Customer and Complainant Conduct Policy [11.13.1 - 5 pages]



Unreasonable Customer and Complainant Conduct

Policy Summary

Purpose	To establish Council's principles for identifying and managing conduct that raises substantial health, safety, resource or equity issues, while preserving legitimate complaint and access rights.	
Scope	Applies to all public interactions with Council and to Councillors, Council officers, contractors, volunteers and authorised representatives responding to those interactions.	
Principles	Council's approach to Unreasonable Customer and Complainant Conduct is underpinned by the following principles: • Open access, fairness and respect • Conduct, not labels • Proportionality and responsiveness • Health, safety, resources and equity • Procedural fairness and accountability	
Roles and responsibilities	Council	Adopts the Policy and sets Council's strategic position.
	Chief Executive Officer	Ensures implementation through the supporting Procedure and governance controls.
	Executive Leadership Team	Supports systematic and consistent application and monitors significant risks.
	Directors and Managers	Support officers and ensure decisions are within authority and proportionate.
	Governance	Maintains the framework and provides complaints, RTI, privacy and human rights advice.
	Officers and representatives	Treat people fairly and respectfully, communicate clearly, keep good records and apply approved strategies.
Review	DD Month Year	
Owner	Manager Governance	

Council Policy

Unreasonable Customer and Complainant Conduct

1. Purpose

People have a right to complain about perceived failings or issues that affect them. Officers and members of the public also have a right to dignity, physical and emotional safety and respect.

The purpose of this Policy is to establish Council's principles for identifying and managing unreasonable customer and complainant conduct in order to protect health and safety, ensure fairness, and support the efficient, equitable and appropriate allocation of Council resources.

The Policy focuses on conduct rather than individuals and preserves legitimate rights to complain, seek information, criticise Council and access review mechanisms.

2. Scope

This Policy applies to conduct arising in all interactions with Council, including customer service, complaints, requests for service, statutory applications, community engagement, correspondence, telephone and digital channels, meetings Council facilities and Council events.

It applies to customers, complainants, ratepayers, applicants, service users, representatives and other members of the public, and to Councillors, Council officers, contractors, volunteers and authorised representatives responding to those interactions. Where a statutory process applies, that process must be followed.

3. Intent

Council is committed to open, accessible, transparent and accountable engagement. Most people interact with Council cooperatively and respectfully, and Council recognises that complainants who are heard, properly informed and treated respectfully are more likely to respond positively, including where an outcome is unfavourable.

Unreasonable customer and complainant conduct is conduct that raises substantial health, safety, resource or equity issues for Council, its officers, other customers or members of the public. Council will balance individual complaint and access rights with the rights of others and the fair delivery of services to the broader community.

Unreasonable Customer and Complainant Conduct Policy

Date Approved:

Document Owner: Manager Governance

Document Number:

Next Review Date:

This document is uncontrolled when printed

Page 2

4. Principles

Council's approach to Unreasonable Customer and Complainant Conduct is underpinned by the following principles:

Principle	Description
Open access, fairness and respect	People have a right to complain about perceived failings or issues that affect them. Council will hear, properly inform and treat people fairly and respectfully, while recognising the dignity and physical and emotional safety of officers and members of the public.
Conduct, not labels	Council will avoid labelling people and will respond to observable conduct. Challenging or difficult conduct is not necessarily unreasonable. The issues raised will be considered separately from the person's conduct.
Proportionality and responsiveness	Council's response will take account of the circumstances, likely impacts, merit of the issues raised and human rights compatibility. Strategies will be responsive to the identified conduct and proportionate to its impact and risk. Council will use the least restrictive strategy reasonably available to prevent or minimise the effect of the conduct.
Health, safety, resources and equity	Council will effectively identify and manage conduct that raises substantial health, safety, resource or equity issues for Council, its officers and other customers and members of the public.
Procedural fairness and accountability	Material decisions will be authorised, comprehensive and timely records kept, restrictions communicated with reasons, and review or appeal provided where appropriate. Statutory rights will be preserved.

5. Outcomes

This Policy is designed to deliver the following organisational and governance outcomes:

- People retain fair and accessible pathways to raise concerns, make complaints, seek information, criticise Council and access review mechanisms.
- The health, safety, dignity and wellbeing of officers, complainants and others are protected.
- Complaint and customer service processes remain fair, consistent, responsive and equitable.
- Council resources are allocated efficiently and appropriately across the community.
- Unreasonable conduct is prevented or minimised where possible and managed systematically, consistently and proportionately.
- Decisions are based on observable conduct, documented reasons, human rights compatibility and appropriate review.

Unreasonable Customer and Complainant Conduct Policy

Date Approved:

Document Owner: Manager Governance

Document Number:

Next Review Date:

This document is uncontrolled when printed

Page 3

6. Policy Statement

A person's conduct is not necessarily unreasonable because it is challenging or difficult to manage. Council will separate the person's conduct from the issues raised and respond to observable conduct rather than labels.

The purpose of categorising conduct is to identify conduct that may affect how Council manages an interaction and to support a suitable response. Consistent with the Queensland Ombudsman framework, conduct may be considered by reference to persistence, demands, level of cooperation, arguments and behaviour.

Council will apply a systematic and consistent approach to assessing conduct and selecting strategies. Responses will take account of the circumstances, likely impacts on officers, other customers and service delivery, the merit of the issues raised, human rights compatibility, proportionality and responsiveness.

Council may implement reasonable and proportionate arrangements to prevent or minimise unreasonable conduct, protect health and safety, ensure fairness and support the efficient and equitable allocation of Council resources. Council will use the least restrictive strategy reasonably available.

Significant restrictions on communication, contact, or access to Council premises, facilities or services will only be imposed where reasonable, necessary and proportionate to the identified conduct and risk. Necessary emergency, essential service and statutory access pathways will be preserved.

Council may decline to provide repeated substantive responses to matters that have been appropriately considered and finalised unless materially new and relevant information is provided. This does not limit Council's legal, safety or statutory obligations.

This Policy does not remove or restrict statutory rights. Repeated or unreasonable use of Right to Information processes will be managed under the *Right to Information Act 2009 (Qld)* and the *Information Privacy Act 2009 (Qld)*. Any concerns regarding frequency or nature of applications made under those Acts will be addressed through the relevant legislative processes rather than through restrictions imposed under this Policy.

7. Roles and Responsibilities

Role	Responsibilities
Council	Adopts this Policy and sets the strategic expectation that unreasonable conduct is prevented or minimised and managed lawfully, fairly and consistently.
Mayor and Councillors	Support respectful community engagement and refer operational management of conduct to the Chief Executive Officer or authorised officers.
Chief Executive Officer	Ensures implementation through the supporting Procedure, delegations, policies, protocols, training and reporting.
Executive Leadership Team	Supports systematic and consistent application and monitors substantial health, safety, resource and equity issues.

Unreasonable Customer and Complainant Conduct Policy

Date Approved:

Document Owner: Manager Governance

Document Number:

Next Review Date:

This document is uncontrolled when printed

Page 4

Role	Responsibilities
Directors and Managers	Support officers, assess or escalate significant conduct, ensure decisions are within authority, and oversee implementation and monitoring of strategies.
Manager Governance	Governance maintains the framework and provides advice.
Officers and authorised representatives	Officers and authorised representatives treat people fairly and respectfully, communicate clearly, respond to observable conduct and keep comprehensive records.

8. Monitoring

Ongoing monitoring and scheduled review will support continuing effectiveness and legislative alignment. Council will monitor significant management and restriction decisions, incident and risk trends, effects on safety and service accessibility, complaints and review outcomes, statutory compliance and relevant external guidance.

9. Related Documents

- Unreasonable Customer and Complainant Conduct Procedure
- Customer Service Charter
- General Complaints Management Policy and Guideline
- Administrative Action Complaints Management Policy and Guideline
- Information Privacy and Right to Information documents
- Human Rights framework and assessment process
- Employee and Councillor Codes of Conduct
- Work Health and Safety framework and incident reporting processes
- Records Management requirements
- *Local Government Act 2009 (Qld)*
- *Local Government Regulation 2012 (Qld)*
- *Human Rights Act 2019 (Qld)*
- *Anti-Discrimination Act 1991 (Qld)*
- *Right to Information Act 2009 (Qld)*
- *Information Privacy Act 2009 (Qld)*
- *Work Health and Safety Act 2011 (Qld)*
- Queensland Ombudsman guidance and resources

10. Version Control

Version	Reason/Trigger	Endorsed	Date
1.0	New principle-based Council Policy incorporating the Notice of Motion and revised Queensland Ombudsman guidance.	Council	[Insert date]

Unreasonable Customer and Complainant Conduct Policy

Date Approved:

Document Owner: Manager Governance

Document Number:

Next Review Date:

This document is uncontrolled when printed

Page 5

11.14 - Artificial Intelligence Policy

MEETING DETAILS: Ordinary Council Meeting - Wednesday 23 September 2026

AUTHOR: Manager Governance

AUTHORISING OFFICER: Director Corporate Support Services

PURPOSE

To present the draft Artificial Intelligence Policy for Council's consideration.

EXECUTIVE SUMMARY

Artificial Intelligence (AI) is increasingly being incorporated into business systems, productivity tools and service delivery platforms across government and industry. As Council continues to explore opportunities to utilise AI to support service improvement, productivity, innovation and informed decision-making, it is important that its use occurs within an appropriate governance framework.

The draft Artificial Intelligence Policy establishes Council's strategic governance position relating to the responsible, ethical and lawful use of AI. The Policy provides a principles-based framework that promotes innovation and organisational improvement while ensuring appropriate accountability, transparency, privacy, information security and human oversight.

The Policy has been developed in accordance with recognised Australian and Queensland Government AI governance frameworks and contemporary governance practices. It also supports Council's broader obligations relating to privacy, information management, information security, accountability and human rights.

Operational requirements relating to the use, approval, monitoring and management of AI are addressed separately through supporting procedures and guidance material, ensuring the Policy remains strategic, adaptable and focused on governance outcomes.

OFFICER'S RECOMMENDATION

That Council adopts the Artificial Intelligence Policy as presented at **Attachment 11.14.1**.

BACKGROUND

Artificial Intelligence technologies are becoming increasingly prevalent across government, industry and the local government sector. AI capabilities are now commonly incorporated into software platforms, business applications, productivity tools and service delivery systems utilised by organisations to improve efficiency, automate routine tasks and support informed decision-making.

As part of Council's ongoing Policy Framework review and governance improvement program, an opportunity was identified to establish a contemporary policy position regarding the use of Artificial Intelligence. While AI presents significant opportunities to enhance productivity, service delivery and innovation, it also introduces governance considerations relating to transparency, privacy, security, accountability and appropriate human oversight.

The development of an Artificial Intelligence Policy ensures Council has a clear governance framework to guide the responsible adoption and use of these technologies.

DISCUSSION/CURRENT ISSUE

The draft Artificial Intelligence Policy establishes Council's governance position for the responsible, ethical and lawful use of Artificial Intelligence.

The Policy has been developed having regard to Australia's Artificial Intelligence Ethics Principles, the Queensland Government Artificial Intelligence Governance Policy (QGEA), the Australian Government Policy for the Responsible Use of Artificial Intelligence in Government, the National Framework for the Assurance of Artificial Intelligence in Government and contemporary AI governance practices.

The Policy:

- establishes principles for the responsible governance and use of Artificial Intelligence;
- supports innovation, service improvement and informed decision-making;
- strengthens accountability, transparency and human oversight; and
- separates operational AI requirements into supporting procedures and governance documents.

The Policy adopts a strategic and principles-based approach, focusing on Council's intent, governance principles and desired outcomes rather than prescribing detailed operational requirements. This approach supports emerging technologies while ensuring Council maintains appropriate oversight and accountability for AI-enabled activities.

Supporting procedures and guidance material provide the operational controls, approval processes and risk management requirements necessary to implement the Policy in practice.

FINANCIAL IMPLICATIONS

There are no direct budget implications arising from the adoption of the Policy.

The Policy establishes Council's governance position regarding the use of Artificial Intelligence and may assist in identifying opportunities to improve operational efficiency, productivity and service delivery outcomes over time.

Any future expenditure associated with AI systems, software, licences, implementation projects or specialist advice will be subject to separate business cases, procurement processes and budget considerations where required.

CONSULTATION/ENGAGEMENT

The draft Policy has been developed in consultation with relevant internal stakeholders, including Governance and Innovation and Technology.

The Policy has also been informed by recognised Australian and Queensland Government AI governance frameworks and contemporary sector practice.

The draft Policy was considered by the Policy Review Working Group (PRWG) at its meeting held on 3 September 2026, with feedback incorporated where appropriate prior to presentation to Council.

STATUTORY/COMPLIANCE MATTERS

While there is currently no legislative requirement for Council to maintain a standalone Artificial Intelligence Policy, the increasing use of AI technologies creates governance obligations relating to privacy, information management, information security, accountability and human rights.

The Policy supports Council's compliance with relevant legislative and regulatory obligations and aligns with Australian and Queensland Government guidance regarding the responsible use of Artificial Intelligence in government.

The Policy further supports Council's commitment to good governance, transparency and ethical decision-making.

RISK ASSESSMENT/DEADLINES

The use of Artificial Intelligence presents a range of potential governance, operational, privacy, security and reputational risks if not appropriately managed.

Without a clearly articulated governance framework, there is an increased risk of inconsistent AI use, inappropriate reliance on AI-generated outputs, privacy breaches, information security incidents and reduced public confidence in Council decision-making processes.

The adoption of the Artificial Intelligence Policy provides a clear governance framework to support the responsible and transparent use of AI, establish organisational expectations and reinforce accountability and human oversight. The Policy forms an important component of Council's broader governance and risk management framework and supports the proactive management of emerging technology risks.

STRATEGIC IMPACTS

Corporate Plan Reference:

Ensuring good governance, agile procurement, consolidated systems and robust financials.

ATTACHMENTS

1. DRAFT Artificial Intelligence Policy [11.14.1 - 7 pages]

Council Policy



Artificial Intelligence

Policy Summary

Purpose	To support and encourage the use of Artificial Intelligence (AI) to enhance Council's services, productivity, decision-making, innovation and value for money for the community, while ensuring AI is implemented and used in a responsible, ethical, secure and lawful manner.	
Scope	This Policy applies to Councillors, employees, contractors, volunteers and other persons acting on behalf of Council, and to the use of Artificial Intelligence technologies in the conduct of Council business. This includes Artificial Intelligence systems that are procured, developed, embedded within other technology platforms, or used to support Council functions, services, decision-making or administrative activities.	
Principles	Council's approach to Artificial Intelligence is underpinned by the following principles: • AI is used to support lawful, ethical and accountable decision-making. • Human oversight is to be expressly proportionate to the nature, consequence and risk of the AI use. • Privacy, security and information management obligations are protected. • AI use is transparent, fair and proportionate to risk. • AI supports innovation and service improvement while maintaining community trust.	
Roles and responsibilities	Council	Sets the strategic direction, principles and risk expectations for the use of AI and provides oversight to ensure AI use aligns with Council's objectives, legislative obligations and the public interest.
	CEO	Accountable for the implementation of this Policy and for ensuring appropriate governance, resources, controls and organisational capability are in place to support the responsible, ethical and lawful use of AI.
	Executive Leadership Team	Support the Chief Executive Officer in implementing this Policy and embedding responsible AI practices, risk management and appropriate oversight within their areas of responsibility.
	Managers and Supervisors	Ensure AI use within their areas is consistent with this Policy and Council governance requirements, and any approved procedures or controls.

Council Policy



Artificial Intelligence

	Councillors, Employees, Contractors and Volunteers	Comply with this Policy and support the responsible, ethical and lawful use of AI in Council activities, including maintaining appropriate human oversight and accountability. Ensuring appropriate human oversight is applied to AI use, commensurate with its purpose, complexity and level of risk.
Review	January 2027	
Owner	Manager Innovation and Technology	

Artificial Intelligence

1. Purpose

The purpose of this Policy is to support and encourage the use of Artificial Intelligence (AI) to enhance Council's services, productivity, decision-making, innovation and value for money for the community, while ensuring AI is implemented and used in a responsible, ethical, secure and lawful manner.

2. Scope

This Policy is applicable to:

- Councillors, employees, contractors, volunteers and other persons acting on behalf of Council; and
- the use of AI technologies in connection with Council functions, services, operations and decision-making activities.

3. Intent

The intent of this Policy is to:

- a) support and encourage the responsible adoption and use of Artificial Intelligence (AI) to improve productivity, service delivery, customer experience, innovation and value for money for the community;
- b) establish a governance framework that enables the safe, ethical, lawful and transparent use of AI across Council operations;
- c) provide clear direction for the assessment, adoption, deployment and ongoing use of AI technologies and tools;
- d) ensure appropriate accountability, human oversight, privacy, security and risk management arrangements are applied to the use of AI, where human oversight is proportionate to the nature, potential consequences and risks of the AI use;
- e) foster a culture of innovation, continuous improvement and responsible experimentation with AI; and
- f) maintain community trust and confidence through the transparent and responsible use of AI.

4. Principles

Council will apply the following principles to guide the responsible, ethical and lawful use of AI technologies. These principles align with Council's governance frameworks, strategic direction, legislative obligations, risk appetite and the public interest, and are informed by the Australian Government's *Artificial Intelligence Ethics Principles*.

Artificial Intelligence Policy

Date Approved:

Document Owner: Manager Innovation and Technology

Document Number:

Next Review Date: DD Month YYYY

This document is uncontrolled when printed

Page 3

Principle	Description
Innovation and enablement	Council embraces the responsible use of AI as an enabler of innovation, productivity and improved community outcomes. AI will be used to support staff, enhance services and create value for the community while maintaining appropriate governance, accountability and community trust.
Human, Societal and Environmental Wellbeing	AI will be used to deliver outcomes that benefit individuals, the community and the environment. Council will consider the broader social, environmental and service impacts of AI and seek to ensure its use supports positive public outcomes and maintains public trust.
Human-Centred Values	AI will be used in a manner that respects human rights, diversity and individual autonomy. Council will ensure AI supports, rather than replaces, human judgement, with appropriate and proportionate human oversight maintained where decisions affect individuals or service outcomes.
Fairness	AI will be used in a manner that is inclusive, equitable and free from unfair discrimination. Council will have regard to potential bias and disproportionate impacts, particularly where AI may influence service access, decision outcomes or community participation.
Lawful use	Council will use AI in accordance with applicable legislation, regulatory obligations and Council policies. AI will not diminish Council's accountability for complying with statutory responsibilities or exercising delegated authority.
Privacy Protection and Security	AI will be used in a manner that protects personal and sensitive information and complies with privacy, information security, records management and data protection obligations. Appropriate safeguards will be maintained to protect the confidentiality, integrity and security of information.
Reliability and Safety	AI will be used in a manner that is reliable, secure and fit for purpose. Council will recognise the limitations of AI and ensure outputs are appropriately reviewed before being relied upon in Council activities.
Transparency and Explainability	Council will be transparent about its use of AI and, where appropriate, communicate how AI informs decision-making and service delivery. The role of AI in influencing outcomes will be identifiable and understandable.
Contestability	Where AI may significantly impact individuals, communities or service outcomes, Council will ensure appropriate mechanisms exist to enable review, challenge and reconsideration of AI-influenced outcomes.
Accountability	Council remains accountable for decisions, actions and outcomes supported by AI. Clear governance, oversight and responsibility for AI use will be maintained throughout its lifecycle.

Artificial Intelligence Policy

Date Approved:

Document Owner: Manager Innovation and Technology

Document Number:

Next Review Date: DD Month YYYY

This document is uncontrolled when printed

Page 4

5. Outcomes

This Policy is designed to deliver the following organisational and governance outcomes:

- Council employees are empowered to responsibly use AI to improve productivity, efficiency and service delivery;
- AI is adopted and utilised in a manner that enhances customer experience and delivers value for money for the community;
- Innovation and continuous improvement are supported through the safe and responsible use of AI technologies;
- AI is used in a manner that is lawful, ethical, transparent and aligned with Council values.
- Appropriate governance, accountability and proportionate human oversight are maintained across the use of AI within Council.
- Risks associated with the use of AI are identified, assessed and managed in a proportionate and consistent manner.
- Privacy, information security and information management obligations are protected when AI is used.
- Council is able to realise the benefits of AI while maintaining community trust and confidence.

6. Policy Statement

Council supports and encourages the responsible adoption and use of AI to improve productivity, service delivery, customer experience, innovation, decision-making and value for money for the community.

Council will enable the use of AI across its operations where it delivers demonstrable benefits and aligns with Council's values, strategic direction, legislative obligations, risk appetite and the public interest.

Council will govern the use of AI through its existing risk management, information management, information security, privacy and ethical frameworks, applying controls that are proportionate to the level of risk, impact and sensitivity of the AI application.

AI may be used to assist and enhance Council functions, service delivery and decision-making; however, appropriate and proportionate human oversight, accountability and transparency will be maintained at all times. The use of AI does not replace Council's responsibility for decisions, actions or outcomes.

Council will foster a culture of innovation, learning and continuous improvement by supporting the safe and responsible exploration, evaluation and adoption of AI technologies.

Council will maintain appropriate governance and oversight arrangements for AI use, including periodic reporting on significant AI initiatives, benefits, risks, outcomes and incidents.

Council will not use AI in a manner that is inconsistent with legislative obligations, compromises privacy, security or fairness, undermines public trust, or is inconsistent with Council values.

Council remains accountable for all decisions, actions and outcomes, regardless of whether AI has been used to support, inform or automate aspects of a process or decision.

Artificial Intelligence Policy

Date Approved:

Document Owner: Manager Innovation and Technology

Document Number:

Next Review Date: DD Month YYYY

This document is uncontrolled when printed

Page 5

7. Governance and Accountability

Council will govern the use of AI through its existing frameworks for risk management, privacy, information management, information security and ethical conduct.

AI use will be subject to a proportionate, risk-based approach, with higher-risk applications requiring greater levels of oversight and assurance.

Council will not implement or use AI where risks cannot be appropriately managed or where its use would be inconsistent with Council values, strategic direction, legislative obligations, risk appetite and the public interest.

8. Roles and Responsibilities

Role	Responsibilities
Council	Sets the strategic direction, principles and risk expectations for the use of AI and provides oversight to ensure AI use aligns with Council's objectives, legislative obligations and the public interest.
CEO	Accountable for the implementation of this Policy and for ensuring appropriate governance, resources, controls and organisational capability are in place to support the responsible, ethical and lawful use of AI.
Executive Leadership Team	Support the Chief Executive Officer in implementing this Policy and embedding responsible AI practices, risk management and appropriate oversight within their areas of responsibility.
Managers and Supervisors	Ensure AI use within their areas is consistent with this Policy and Council governance requirements, and any approved procedures or controls.
Councillors, Employees, Contractors and Volunteers	Comply with this Policy and support the responsible, ethical and lawful use of AI in Council activities, including maintaining appropriate human oversight and accountability. Ensuring appropriate human oversight is applied to AI use, commensurate with its purpose, complexity and level of risk.

9. Monitoring

Ongoing monitoring with scheduled reviews ensures continuing effectiveness and legislative alignment.

Artificial Intelligence Policy

Date Approved:

Document Owner: Manager Innovation and Technology

Document Number:

Next Review Date: DD Month YYYY

This document is uncontrolled when printed

Page 6

10. Related Documents

This Policy refers to the following legislation, policies and processes:

- *Local Government Act 2009 (QLD)*
- *Local Government Regulation 2012 (QLD)*
- *Information Privacy Act 2009 (QLD)*
- *Right to Information Act 2009 (QLD)*
- *Public Records Act 2023 (QLD)*
- *Human Rights Act 2019 (QLD)*
- Australia's Artificial Intelligence Ethics Principles
- Queensland Government Artificial Intelligence Governance Policy (QGEA)
- Australian Government Policy for the Responsible Use of Artificial Intelligence in Government
- National Framework for the Assurance of AI in Government

11. Version Control

Version	Reason/Trigger	Resolution Number	Date
1	New Policy		

Artificial Intelligence Policy

Date Approved:

Document Owner: Manager Innovation and Technology

Document Number:

Next Review Date: DD Month YYYY

This document is uncontrolled when printed

Page 7

11.15 - Infrastructure Services Activity Report April to June 2026

MEETING DETAILS: Ordinary Council Meeting - Wednesday 23 September 2026

AUTHOR: PA to the Director Infrastructure Services

AUTHORISING OFFICER: Director Infrastructure Services

PURPOSE

The purpose of this report is to provide an update pertaining to the functions of each branch within the Infrastructure Services Directorate for the period of April to June 2026.

EXECUTIVE SUMMARY

The Infrastructure Services Directorate provides a range of critical and essential services to the Community. The performance of each of the work unit areas within the Directorate are outlined in the attached Activity Report. During the reporting period there were structural changes at Council as the Infrastructure Services Directorate and the Capital Delivery and Network Planning Directorates were integrated into a single directorate.

OFFICER'S RECOMMENDATION

That Council receive the Infrastructure Services Activity Report (**Attachment 11.15.1**) for Quarter four for the 2025/26 financial year.

BACKGROUND

Report is for information purposes.

DISCUSSION/CURRENT ISSUE

This report provides an overview of Whitsunday Regional Council's Infrastructure Services Directorate for the 2025/2026 financial year with particular focus on the fourth quarter.

FINANCIAL IMPLICATIONS

There are no financial implications with the Council accepting this report.

CONSULTATION/ENGAGEMENT

Director Infrastructure Services
Chief Operating Officer Whitsunday Water
Manager Waste and Recycling
Acting Manager Capital Program
Acting Manager Transport and Drainage Assets
RMPC, Transport and Drainage Operations Manager
Disaster Management Officer Resilience Partner

STATUTORY/COMPLIANCE MATTERS

N/A

RISK ASSESSMENT/DEADLINES

Regular reporting on the Directorates progress and achievements ensures accountability and fosters a positive culture.

This is page 897 of the Agenda of Council's Ordinary Council Meeting - 23 September 2026



STRATEGIC IMPACTS

Corporate Plan Reference:

At the heart of the organisation are our people and community.

Delivering accountable goals.

Prioritise the needs of the region.

ATTACHMENTS


1. Infrastructure Services Activity Report April to June 2026 [**11.15.1** - 24 pages]



Infrastructure Services

Whitsunday Water
Waste & Recycling
Transport & Drainage
Capital Program
Disaster Management

Activity Report April-June 2026

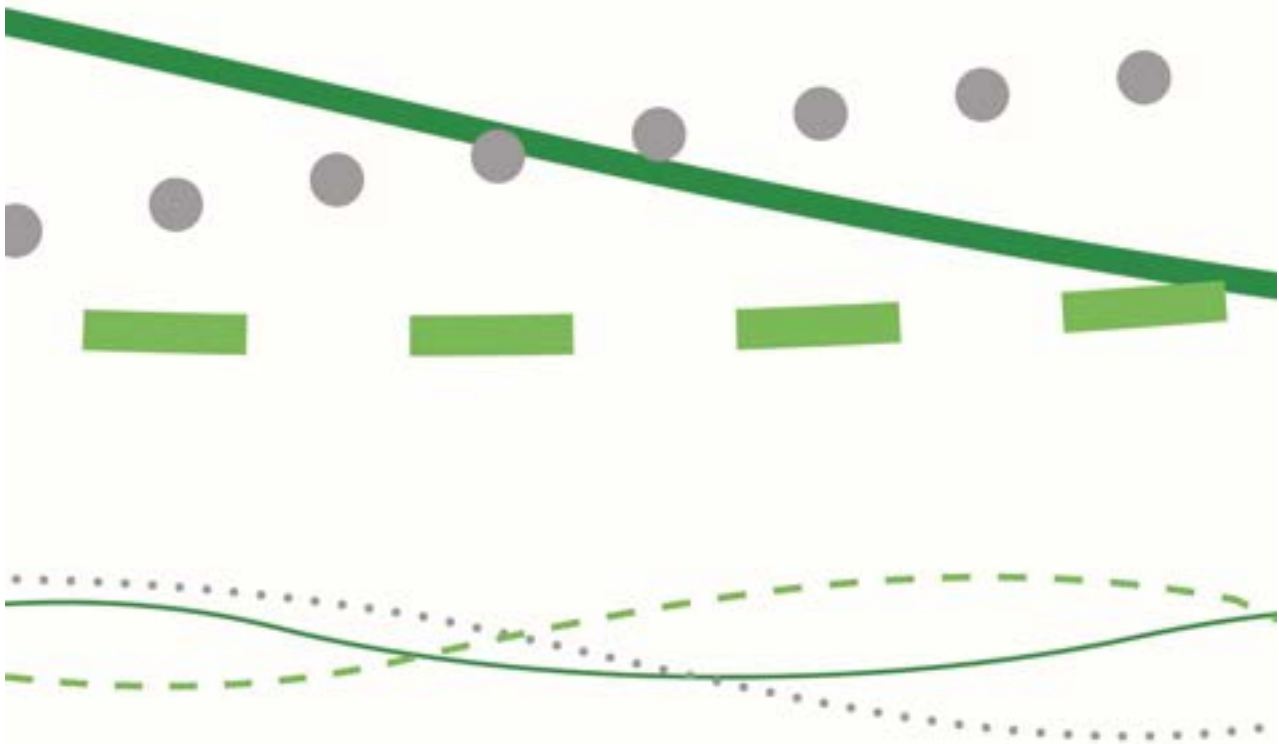

Director's Report

The Infrastructure Services Directorate provides a range of critical and essential services to the Community. Many of the services provided have a direct interaction with the public or impact on the community.

The Infrastructure Services Directorate consists of the following departments:


- Whitsunday Water
- Waste & Recycling
- Transport & Drainage
- Capital Program
- Disaster Management

Workplace Health and Safety (WHS) Update – Infrastructure Services Q4

The Infrastructure Directorate has made significant progress in addressing Workplace Health and Safety (WHS) incidents, accidents, and near misses during the fourth quarter.

Incident Summary

- Incidents Reported in Q4: 12
- Year-to-Date Total: 90

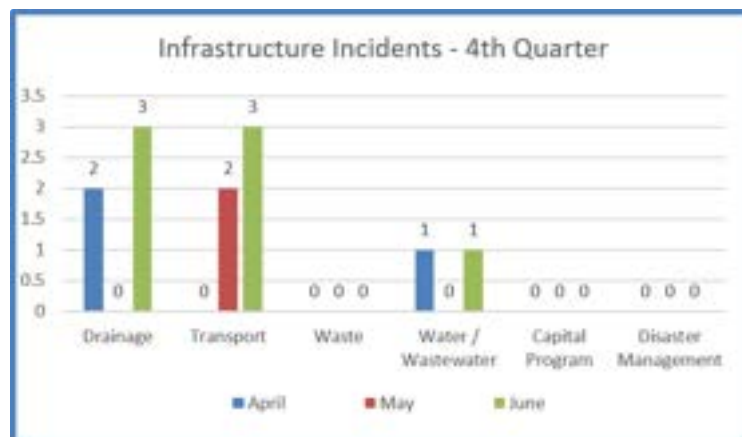

WHS Actions Overview

- Actions Assigned to Directorate by Others: 2
This reflects the strong safety performance of our sites and workers, demonstrating their commitment to operating safely within well-maintained worksites.
- Actions Assigned by Directorate to Others: 0

Actions Closed

- Total Actions Closed with Evidence: 55
- Total Actions Entered to Date: 60

Outstanding Actions

- Overdue Actions:
 - Oil drums at Proserpine Depot need bunding
 - Parking bays at Proserpine Depot need to be clearly marked and defined
 - Light pole deterioration around footpaths

Infrastructure Services remains committed to enhancing Council's WHS performance by fostering a culture of safety and vigilance throughout the organization. The progress made this quarter reflects the dedication of staff in prioritising safe practices and ensuring compliance. Safety have also released the first phase of WhitSafe this quarter allowing the automatic entry of incidents, hazards and near misses.

Whitsunday Water**Significant Projects and Opportunities – Timelines****2025/26**

- WRC Telemetry (SCADA) Upgrade Strategy – 2025/26 – Completed
- Biosolids Reuse Facility Strategy Stg1 – 2025/26 – Completed
- Proserpine STP Master Plan – 2025/26 – Completed
- Burdekin Regional Water Assessment – Commenced (multi-year project)
- Water & Sewer Operational Strategy & Network Plans – 2025/26 – Completed
- Full Cost Pricing – Price Path – 2025/26 – Completed
- Whitsunday Sewer and Water Network Modelling – Optimisation Update – 2025/26 – Completed
- Water Network Flow Continuity Assessment – 2025/26 & 2026/27 – Commenced

2026/27

- Water, Asset Management Plan – Update 2026/27
- WRC Regional Water Strategy Update (includes Bulk Water Strategy) – 2026/27
- Independent Operational Efficiency and Benchmarking Review – 2026/27 – Commenced
- Biosolids Reuse Facility Strategy Stg2 – 2026/27
- Recycled & Raw Water Irrigation Strategy – 2026/27
- Whitsunday Water Workforce Plan (including rostering) – 2026/27
- Regional Engineering Standards Alignment – Water & Sewer – 2026/27
- Sewer Manhole Monitoring Trial (AI – Analysis of Data) – 2026/27 - commenced
- Water Supply Borefield Optimisation Assessment – 2026/27
- Water Network Flow Continuity Assessment – *continuing into 2026/27 - commenced*

2027/28

- Sewerage Asset Management Plan – 2027/28
- Cannonvale STP Master Plan – 2027/28
- Smart Metering / District Metering/ Demand Management Strategy – 2027/28
- Pump Station and Facility Style Plan (including advertising/tours) – 2027/28
- Regional Sewerage Strategy Update – 2027/28

Key Strategic Risks:

Whitsunday Water continues to actively manage a range of strategic risks associated with delivering safe, reliable, and sustainable water and sewerage services. Key risks include securing infrastructure funding to support future growth, managing increasing water demand and wastewater flows, maintaining environmental compliance, and addressing rising operating costs.

Additional focus areas include protecting access to critical assets through land tenure and easement programs, strengthening workforce capability and resilience, and ensuring infrastructure delivered through development meets required standards.

To mitigate these risks, Whitsunday Water is progressing major network planning initiatives, advanced hydraulic modelling, demand management programs, environmental improvement projects, workforce planning, and long-term water security strategies. While some external risks remain elevated, ongoing investment and proactive management continue to strengthen the resilience and sustainability of water and sewerage services across the region.

Operational Resilience and Service Continuity

Whitsunday Water successfully maintained water supply to Collinsville and Scottville during a planned five-day shutdown of the Bowen River pipeline for Sunwater maintenance. With limited treated water storage available, the shutdown presented a significant operational risk and required detailed contingency planning and scenario testing.

The Collinsville operations team developed an innovative solution by repurposing an existing non-operational sedimentation dam as a temporary water storage facility and alternative clarification process. Delivery involved

reinstating existing infrastructure, installing temporary pipelines and pumping systems, mobilising equipment, and integrating engineering controls with water treatment processes.

Following commissioning, operational dosing and monitoring confirmed that the temporary system delivered effective clarification outcomes consistent with the treatment plant's existing processes. The system provided sufficient storage and supported continued treatment throughout the shutdown, maintaining uninterrupted community water supply until pipeline flows were restored.

This outcome demonstrates the team's strong technical capability, forward planning and ability to implement practical solutions under pressure.

Water Network Improvements

Construction commenced on Stage 1 of the Stanley Drive Network Reconfiguration Project, valued at \$461,375, with completion scheduled for 15 May 2026. The project will create a direct connection between the bulk water supply pipeline and the existing Stanley Drive Pump Station.

Once completed, the works will improve water pressure within the Whitsunday Acres catchment, increase supply efficiency and operational flexibility across Cannonvale, and support the future transition to the new Cannon Valley reservoirs.

The Stanley Drive project forms part of Council's broader Network Reconfiguration Program, which is focused on improving water system performance and resilience across six priority locations. The program's overall design has received \$857,000 through the North Queensland Recovery and Resilience Grant, with construction currently prioritised at Stanley Drive, Parker Road and Proserpine based on asset modelling.

Collaboration and Safety

Council's *Our Whitsunday Way: One Team, One Dream* values were demonstrated through the Bowen Water and Sewer team's support of the Capital Delivery team at the Bowen Lagoon. The crew responded promptly to assist with safe access to filter covers and pit lids, working outside their usual operational area to assess, secure and rectify access cover issues. Their efforts helped maintain a safe environment for community members and visitors.

The Corporate Buildings team also acknowledged the ongoing support and collaboration provided by the Water and Sewerage Network teams across the northern and southern areas. Collectively, these examples highlight the value of cross-functional cooperation in achieving safe, timely and practical outcomes across Council operations.



Industry Engagement and Continuous Improvement

Whitsunday Water was represented by three Council delegates at the OZwater '26 Conference in Brisbane. Delegates participated in technical sessions, executive briefings and industry networking focused on climate resilience, smarter asset management, circular economy opportunities, emerging technology and evolving governance arrangements.



Participation provided an opportunity to examine contemporary practices and operational innovations being adopted by water utilities nationally. The knowledge gained will support continuous improvement, strengthen organisational capability and help identify initiatives that may improve the efficiency, sustainability and value of Whitsunday Water's services.

Whitsunday Water also hosted the qldwater Water Connections Tour 2026, welcoming state agency representatives to inspect key regional water infrastructure. At the Bowen Water Treatment Plant, participants viewed upgrades supporting water quality and operational efficiency, including solar initiatives. The tour also included Peter Faust Dam, where Sunwater provided information on infrastructure supporting regional water security.



The tour provided a valuable opportunity to exchange knowledge, strengthen industry relationships and showcase water infrastructure improvements being delivered across the Whitsunday region.

Quarterly Summary

During the quarter, Whitsunday Water demonstrated strong performance across operational resilience, capital delivery, workplace safety, cross-team collaboration and industry engagement. Key outcomes included maintaining uninterrupted supply during a major pipeline shutdown, progressing strategic network improvements, resolving public safety issues through coordinated action, and strengthening organisational knowledge through industry participation.

These achievements reflect the professionalism, innovation and commitment of Whitsunday Water employees and supporting Council teams in delivering safe, reliable and sustainable water services to the community.

Whitsunday Water Statistics Breakdown:

Water Scheme					
Category	Bowen	Coastal	Collinsville	Proserpine	TOTALS
Low Water Pressure	4	5	3	2	14
Water Planned Interruption	2	7	0	3	12
No Water	7	23	9	1	40
Fire Hydrants	4	1	3	2	10
Water Unplanned Interruption	13	11	3	1	28
Dirty Water/Quality	15	6	0	0	21

Infrastructure Services
Activity Report | Q4 25/26

Water Main Broken	10	4	0	0	14
Water Main Leaking	6	6	4	0	16
Water Maintenance Other	24	36	8	17	85
Water Meter Damaged/Leaking	6	4	1	6	17
Water Service Broken/Leaking	44	83	8	41	176
Water Connections	13	8	0	1	22

Sewer Scheme					
Category	Bowen	Coastal	Collinsville	Proserpine	TOTALS
House Pump Alarm	1	0	0	0	1
Manholes	2	0	0	0	2
Pump Stations	2	2	0	0	4
Sewer Mains	0	0	0	0	0
Sewer Odour	0	0	1	0	1
Sewer Overflows and Blockages	5	0	0	4	9
Sewer Maintenance Other	2	1	2	3	8

Waste and Recycling

Operational Budget: - (expenditure) \$11.89m

**Staff Levels: 5
(1 vacancy)**

- (income) \$12.8m

Key Activities

- Significant business activity.
- Responsible for providing waste & recycling services.
- Committed to providing safe, reliable and valued services.
- Deliver excellent customer service, environmental management and operations.
- Making a positive contribution to the social, economic and environmental sustainability of the Whitsunday Region.

Waste & Recycling Services Assets

- 2 x Landfills (Bowen & Kelsey Creek) - Managed by Wanless Waste Management Pty Ltd
- 2 x Transfer Stations (Collinsville, Cannonvale) - Managed by JJ Richard's
- 14 x Unattended Satellite Stations
- 12 x Legacy Landfills (remediation phase)
- 15,483 waste services
- 13,352 recycle services

Significant Projects and Opportunities

- Waste & Recycling Strategy – update medium term plan
- Waste & Recycling Operational Strategy - complete current draft
- Waste & Recycling Network Plan – 30-year horizon to be developed

- Kelsey Creek Landfill (KCL) Masterplan - Update
- Bowen Landfill (BL) Masterplan - Update
- KCL & BL – Leachate & Stormwater Management Plans
- Cannonvale Transfer Station Masterplan - develop
- Full Cost Pricing – Price Path finalised
- Waste, Asset Management Plan - Update
- Waste Education and Communication Strategy – develop and implement
- Satellite Waste Transfer Stations - Review

Major Risks

- Full cost recovery – & Cost drivers
- Consumption of landfill space
- Legacy landfills
- Leachate, Stormwater & Gas management
- Future planning and catering for growth
- Changing legislation
- Emerging Contaminants of Concern – PFAS, Micro Plastics etc
- Staff Resourcing/Market Constraints – Borne from Olympic Games Infrastructure Projects
- Service Contracts – Landfill, Transfer Stations, Shredding, Mulching, Crushing

Bowen Landfill Infrastructure Improvements

Civil works for the Bowen Landfill Leachate Tank Pad are progressing well and remain on schedule, with activities tracking within the expected timeframes and no delays reported.

Key activities completed or commenced during the reporting period included:

- Survey set-out
- Site clearing, grubbing and topsoil stripping
- Excavation of cut areas and table drains
- Construction of the leachate tank pad embankment using site-generated fill
- Placement of imported general fill
- Assembly of the steel reinforcement cage for the concrete tank footing



The project continues to advance steadily across all work areas, supporting the delivery of improved leachate management infrastructure at the Bowen Landfill.

Waste Education and Community Engagement

Council continued delivering waste and recycling education across the Whitsunday region, with activities focused on reducing food and packaging waste and encouraging practical, sustainable habits at school and at home.

Compostology School Program

The final phase of Council's waste and recycling education program focused on reducing food waste sent to landfill and increasing awareness of home composting opportunities. The Term 1 Compostology program was delivered across six primary schools, engaging more than 400 students from Prep to Year 6 through interactive, curriculum-aligned sessions about organic waste and composting.



Participation was strong, with several schools completing the full four-session program. Feedback highlighted the practical and interactive delivery as a key strength, supporting

student engagement and retention of the information presented. Early indicators also showed an intention among participating students and schools to introduce composting practices, expand school garden programs and adopt more sustainable waste habits.



Waste-Free Lunchbox Challenge

Waste education activities also continued during Under 8's Day celebrations in May, with presentations delivered at Proserpine State School, Queens Beach State School in Bowen and St Catherine's Catholic College in Cannonvale.

The Waste-Free Lunchbox Challenge encouraged students and families to reduce everyday waste by using reusable containers, avoiding single-use packaging and making more sustainable lunchbox choices. Interactive activities allowed students to compare reusable and disposable items, explore practical low-waste alternatives and take waste-reduction messages home to their families. A printable waste-free lunchbox checklist was also provided to support continued learning and behaviour change.



Quarterly Summary

During the reporting period, Waste Services continued progressing important landfill infrastructure while delivering practical waste education initiatives across the region.

The Bowen Landfill Leachate Tank Pad Civil Works project remained on schedule, with strong progress achieved across site preparation, earthworks, embankment construction and footing reinforcement activities. Council's school education initiatives also engaged students through practical learning about composting, food waste reduction, reusable products and waste-free lunchboxes.

Together, these activities support Council's ongoing efforts to improve waste infrastructure while building community awareness and encouraging sustainable waste practices from an early age.

Waste & Recycling Statistics Breakdown:

Waste Management

- Bowen Landfill: **6,526** tonnes of waste received.
- Kelsey Creek Landfill: **8,014** tonnes of waste received.
- Landfilled: **11,962** tonnes of waste landfilled.
- **2,203** Tonnes of Kerbside General Waste collected.

- **375 Tonnes** of Kerbside Recycling collected and delivered to the MRF in Mackay.

Waste diversion from landfill

The total tonnage of waste managed was **16,302** tonnes.

- **14,539** tonnes received at Kelsey Creek & Bowen Landfills.
- **1,639** tonnes recycling waste received at Cannonvale & Collinsville Transfer station
- **375** tonnes kerbside recycling collection – (disposed at Materials Recovery Facilities - MRFs)
- **2,576** tonnes of waste were diverted from landfill.

Transfer Station Update

Cannonvale	Collinsville
• Total tonnes received – 1,424 • Daily Average (tonnes) – 46.93 • Total transactions – 16,593 • Daily Average – 547	• Total tonnes received – 354 • Daily Average (tonnes) – 16.15 • Total transactions – 2,087 • Daily Average – 96

Kerbside Waste Collection

Collection Data				
Period	Garbage Bins Serviced	Recycling Bins Serviced	Garbage Bin Total Tonnes	Recycling Bin Total Tonnes
Quarter 4 25/26	172,814	55,098	2,195.5	368.83

A breakdown of requests received for waste and recycling services received for the 4th Quarter of the 25/26 financial year is detailed below.

Waste Management Customer Requests				
Category	April	May	June	TOTALS
Additional Bin Service - Waste	0	2	2	4
Bin Service - Special Event	0	2	2	4
Commence Infirm Service	2	1	0	3
Discontinue Service Recycling Bin	0	0	1	1
Discontinue Service Waste Bin	0	0	2	2
Missed Bin Service - Recycle	10	18	5	33
Missed Bin Service - Waste	9	20	37	66
New Bin Service - Waste & Recycling	9	20	19	48
Public Place Bin - Waste	2	5	6	13
Public Place Bin Frequency Change	0	1	1	2
Recycling	1	0	0	1
Repair Replacement Bin - Recycle	12	8	11	31
Repair Replacement Bin - Waste	39	31	46	116

Repair Replacement Bin Lid - Recycle	1	0	1	2
Repair Replacement Bin Lid - Waste	4	3	6	13
Repair Replacement Bin Pin - Waste	1	0	0	1
Repair Replacement Bin Wheel - Recycle	1	0	2	3
Repair Replacement Bin Wheel - Waste	3	4	5	12
Waste Enquiry	13	5	12	30
Total				385

Waste Management Collections Contractor Tasks	Bowen	Collinsville	Whitsundays
Additional Bin Service – Waste	1	0	0
Additional Bin Service - Recycle	0	0	0
Missed Bin Service - Recycling	0	0	8
Missed Bin Service – Waste	0	0	21
New Bin Service – Waste & Recycling	9	0	38
Repair Replacement Bin – Recycling	14	4	14
Repair Replacement Bin – Waste	58	7	72

Roads and Drainage

Key Activities:

Construction and maintenance of all council owned:

- Roads
- Bridges
- Footpaths
- Carparks
- Bridges
- Stormwater drainage systems

Within the Whitsunday Region, Council maintains approximately:

- 616km of sealed roads
- 1160km of unsealed roads
- 130.7km of footpaths
- 377km of kerb
- 33 bridges
- Maintenance to the 538km of the Bruce Highway and other State Controlled Roads – contract value more than \$5.3M annually
- Circa 50,000 assets under management

Significant Projects and Opportunities:

- Circa \$52M of Disaster Recovery Works are nearing completion for the 23' event by 30 June 2025.

Other than a few issues with damage on damage delaying some packages due to the new event in February/March this year – the Capital Delivery Team supported by Infrastructure Services have completed an amazing amount of work.

Infrastructure Services supports DRFA activities via undertaking some packages of restoration and all the ancillary works on the network not covered by DRFA funding, for example, table drain maintenance, restoration of haul roads, missing links not covered by DRFA, prioritisation, matching our works program to DRFA activities, customer enquiries on timing of works and assisting with quality control.

As the asset owner there are also many decisions required for asset renewals to support the Capital Teams delivery.

Major Risks:

- Cost escalation in excess of revenue increases
- Availability of skilled operators
- Significant legacy drainage issues
- Resourcing CRM's
- Lack of succession planning for Manager Roads and Drainage role and building engineering capacity in the department
- Relaxation of development conditions leading to a future issue

Overview

During the reporting period, the Roads and Drainage team continued delivering road maintenance, rehabilitation, drainage improvements, active transport planning and strategic infrastructure projects across the region. Activities focused on improving network safety and resilience, maintaining community access, strengthening asset information and progressing projects through planning, design, procurement and construction.

Road Renewal and Rehabilitation

The Strathmore Road Re-Sheet Program continued between Bowen Developmental Road, also known as Peter Delemothe Road, and Ted Cunningham Bridge. The program involves approximately 34 kilometres of 100-millimetre re-sheeting to address pavement deterioration and maintain safe and reliable access. Council crews completed the first 10 kilometres, with the remaining works anticipated for completion by June 2026, weather permitting.



Additional rehabilitation and formation improvements were completed on Strathmore Road, improving road safety, reliability and overall performance. Restoration works were also completed on Roma Peak Road through the Disaster Recovery Funding Arrangements program, addressing weather-related damage and improving the road's long-term serviceability.





Scopes were confirmed for Council's 2025/26 reseal and resurface programs, incorporating both Transport Infrastructure Development Scheme-funded and Council-funded works. The delivery tender was released to the market, with the program structured to complete the funded works by 30 June 2026. Condition information was also collected to support development of the 2026/27 program and enable an efficient transition between annual programs where contractor continuity can be achieved.

Bridge, Bypass and Marine Infrastructure

The Kelsey Creek Road Bridges project progressed into its delivery phase, with a four-week Design and Construct tender process planned. Following tender award, detailed design was expected to be completed by 30 June 2026.

To support the bridge replacement works, the Proserpine Roads Crew constructed a 1.6-kilometre bypass road under difficult site conditions. The bypass will provide safe and efficient traffic management while the bridge works are undertaken.



Design development also continued for the Ted Cunningham Bridge approaches. The project scope focuses on the northern approach and includes an approximately 60-metre concrete roadway extension with rock protection to improve durability and resilience. Construction funding was applied for through the Queensland Reconstruction Authority.

Repairs to the Proserpine River pontoon were completed by contractors with funding from Maritime Safety Queensland. The completed works restored the pontoon to full operating condition and maintained safe and reliable access for users. The Molongle Boat Club pontoon was also completed, providing a practical and fit-for-purpose outcome.



Local Road and Streetscape Improvements

A hot-mix asphalt repair was completed in a highly trafficked area at the Proserpine Airport Terminal. The works commenced at 7.00 am and were completed by 9.00 am, minimising disruption to pedestrians and terminal operations and allowing the area to be promptly returned to service.



Works commenced on Airlie Beach Main Street to repair and replace cracked pavers and stone tiles. Planning also progressed for works at the Paluma Road intersection to support replacement of a water valve, resurfacing and replacement of faulty detector loops. Traffic management arrangements were approved with conditions.

Parking signage replacement also progressed throughout Airlie Beach and Cannonvale to reflect updated parking restrictions. New signposts were installed by 1 July 2026, while works on Waterson Way were substantially completed, with start and end-point signage remaining. Four posts damaged at separate locations required reinstatement, and line marking was scheduled to commence following completion of the signage installation.



Drainage and Stormwater Management

Council continued delivering stormwater improvements across northern and southern catchments. Works at Korah Street, Marshall Street, Gladstone Park Road and Golf Links Road were completed and moved into the monitoring phase. Soldiers Road and Hillview Road were identified as the next northern priority, while works progressed across southern assets at Island Drive, Fuller Street, Armitage Avenue, Butterfly Court and the Chapman Street and Marathon Street catchment.

The Roseric Crescent project advanced to detailed design, with the procurement package valued at more than \$350,000. The Homestead Place Stormwater Upgrade also approached completion, with minor works remaining to extend the levee and manage downstream water velocities before handover to maintenance.

Further drainage and resilience works completed during the period included:

- Roadside clearing and drainage improvements along Bootooloo Road to improve water flow, wet-weather performance and motorist visibility.
- Scour protection and remediation at Lorikeet Crescent to stabilise the area and restore drainage infrastructure.
- Reconstruction and protection of the Banyan Street drainage outlet.
- Drainage improvements at the Richmond Road and Lower Don Road intersection to improve runoff management during heavy rainfall.

Flood Mitigation and Catchment Planning

The Airlie Drainage Scheme commenced on 19 March, with initial investigations identifying three to four viable flood mitigation options for further refinement and assessment.

Preparatory investigations also progressed for the Bells Gully Road design upgrade package. Feature surveying was undertaken along the Kings Beach Road to Jillets Road corridor, with comparison of the 2018 and 2026 survey results planned to identify changes in ground levels.

Further technical assessment was planned for Campbell Creek, including updated TUFLOW modelling incorporating a 20 per cent blockage factor in accordance with Australian Rainfall and Runoff and Queensland Urban Drainage Manual guidelines. Potential improvements to long-term conveyance performance, including a composite creek base, will also be assessed.

Strategic Network and Growth Planning



Council formally adopted the Growth Corridor Network Plan, establishing an endorsed strategic framework to inform future transport infrastructure planning and project prioritisation across the region's growth corridors. Alignment and locations for future roads and bridges within the Cannonvale Growth Corridor were confirmed, with concept design development identified as the next stage.

Engagement with the Department of Transport and Main Roads continued regarding the Principal Cycle Network. The internally prepared Options Analysis for the Jubilee Pocket Shared Path was submitted for review, progressing the active transport project toward its next stage, subject to departmental feedback.

Construction also commenced on Boardwalk Stage 3. Bringing the project forward reduced material costs and improved the efficiency of site establishment while accelerating delivery of the recreational asset.



Pedestrian Access and School Infrastructure

Design work progressed for new footpaths at George Street in Bowen, Hazelwood Crescent in Cannonvale and Devlin Street in Collinsville. The projects are intended to improve pedestrian safety, accessibility and local connectivity.

Designs were completed for the Proserpine State Primary School parking area and on-street taxi parking for students with disability at Proserpine State High School. The Department of Transport and Main Roads approved the designs, which were ready to be presented to the schools. The schools will be responsible for funding and will engage Council directly if construction proceeds.

Asset Management and Forward Planning

Council continued verifying road condition information across the sealed road network to validate automated consultant assessments and strengthen future investment decisions. Inspections commenced at Shute Harbour and progressed through Cannonvale. Later reporting indicated the asset condition data collection program had reached 90 per cent completion.

This information will support renewal forecasting, maintenance prioritisation and forward capital planning. Development of the future capital budget also progressed, with the program adopted in June for the 2026/27 financial year.

Routine Network Maintenance

Alongside major projects, field crews delivered routine maintenance throughout the region, including:

- Sign and guidepost maintenance
- Pothole and pavement-edge repairs
- Vegetation clearing
- Roadside spraying
- General safety and access maintenance

These activities support the ongoing safety and functionality of Council's road network and complement the larger renewal, rehabilitation and drainage programs.

Quarterly Summary

The reporting period delivered progress across road rehabilitation, bridge access, stormwater upgrades, growth planning, active transport, streetscape improvements and asset management. Notable outcomes included construction of the Kelsey Creek bypass, completion of pontoon repairs, progression of the Strathmore Road works, delivery of targeted drainage improvements and adoption of the Growth Corridor Network Plan.

The combination of strategic planning, improved asset information and ongoing field delivery provides a coordinated foundation for future renewal and capital investment while supporting safe, reliable and resilient transport and drainage infrastructure across the region.


Roads & Drainage Statistics Breakdown:**Accomplishments by Activity – Local Roads**

Activity Name	No. of Activities Completed	Qty Accomplished	Unit of Measure
Asset & Defect Inspections	648	648	Inspections
Boardwalk Oil/Repair	22	445	m
Crack Seal Treatment	6	181	m2
Culvert Clear/Repair	26	5,592.00	job
Edge Repair	30	4.56	tonne
Emergency Callout	3	4	job
Floodways Clear/Repair	12	286	m2
Footpath Maintenance	27	239.1	m2
Footpath Repairs	29	96	Dollars
Grids	1	1	job
Guide Markers Repair/Replace	149	236.1	ea
Heavy Formation Grading	30	53.291	km
Herbicide Spraying	79	8,813.00	litre
Kerb & Channel Maintenance	5	325	m
Line Marking	2	115	m
Medium Formation Grading	8	32.19	km
Mowing	9	496	m2
Other Formation Work	17	61.91	job
Pavement Repairs	5	70	m2
Pothole Patching	687	58.198	tonne
Pothole Patching w Emulsion/Aggregate	4	0.18	m3
Roadside Object Removal	13	17.51	m3
Scour Repairs	68	2,299.00	m2
Shoulder Grading	11	11.65	km.side
Signs Repair/Replace	335	377.2	ea
Surface Correction	16	100.88	m2
Surface Drains Clear/Repair	44	3,504.93	m
Surface Sweeping	1	18	km
Tractor Slashing	73	216.007	Hectares
Vegetation Clearing	51	337.2	m3

Accomplishments completed on the Whitsunday Local Roads REFLECT Data Base between 01/04/2026-30/06/2026:




Defects Raised on the Whitsunday Local Roads REFECT Data Base between 01/04/2026-30/06/2026:

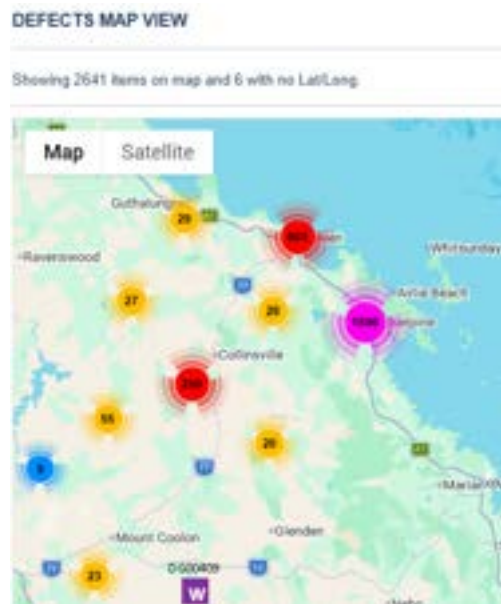


Accomplishments by Activity – RMPC Roads

Activity Name	No. of Activities Completed	Qty Accomplished	Unit of Measure
Clean Earth and Concrete Surface Drains	1	50	Metres
Edge Repair (Manual)	4	4.5	Tonnes
Emergency Call Out Activities	3	12,960.34	Dollars
Fill Cracks	0	0	Litres
Formation resheeting	0	0	m3 (loose)
Graffiti Removal	0	0	Dollars
Heavy Formation Grading	0	0	Kilometres
Herbicide Spraying	21	18308	Litres
Inspections for Forward List of Works	127	48899.20	Dollars
Medium Formation Grading	9	99.01	Kilometres
Other Furniture Repairs	0	0	Dollars
Other minor culvert pipes and pit work	0	0	Dollars
Other Sign Work	3	810.14	Dollars
Other Unsealed Shoulder Work	0	0	Dollars
Other Vegetation Control Works	11	7184.50	Dollars
Pavement Repairs, Gravel (Mech. < 500m2 per 1km)	0	0	m2
Pothole Patching	604	109.42	Tonnes
Repair Guide Signs	0	0	Dollars
Repair minor concrete culverts, pipes and pits	0	0	Dollars
Repair or Replace Guide Markers	54	28811.03	Dollars
Repair Signs (excluding Guide Signs)	18	19	Each
Replace Guide Markers	426	457	Each (Marker)
Rest Area Servicing	8	78361.03	Dollars
Roadside Litter Collection - Rural	61	34281.03	Dollars

Accomplishments entered into the RMPC REFLECT Data Base between 01/04/2026-30/06/2026:

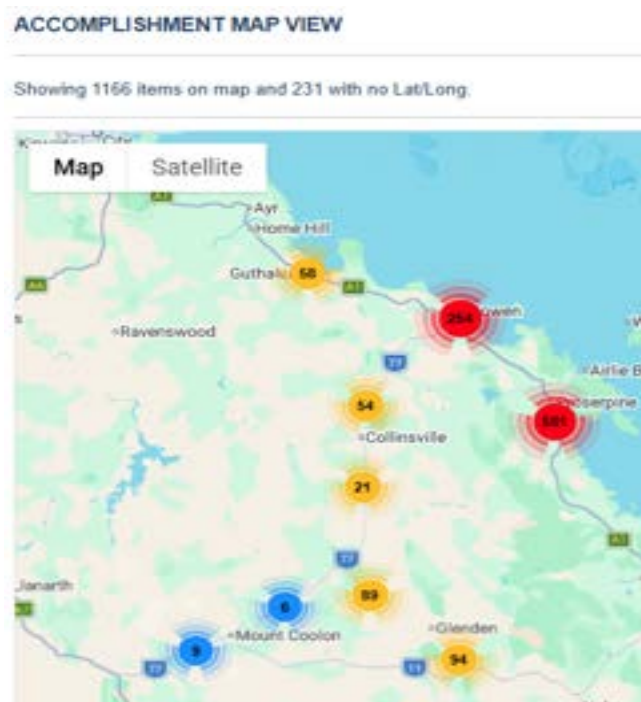

Defects Raised on the RMPC REFLECT Data Base between 01/04/2026-30/06/2026:

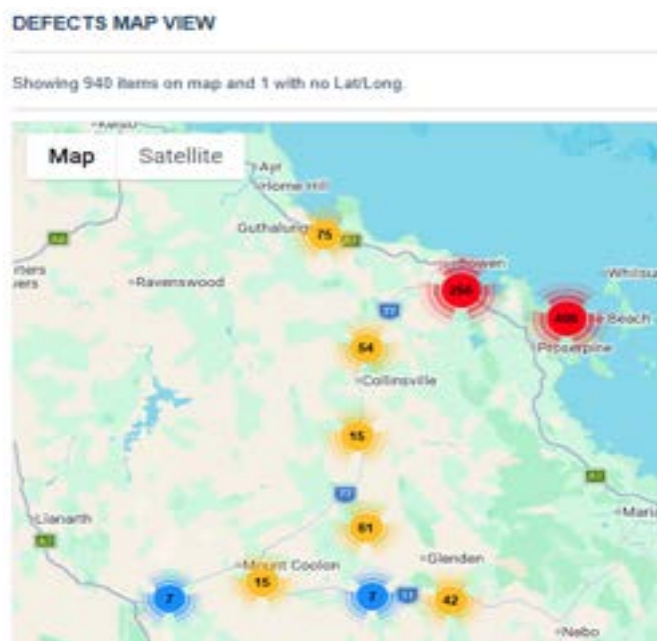

Capital Program

Overview

Council's capital works program continued to progress across community facilities, transport infrastructure, water and sewer networks, waste management, recreation and renewable energy projects. Key achievements included commencement of the Cannonvale Community Hub, substantial advancement of the Collinsville Community Hub, completion of the Bicentennial Boardwalk Upgrade, progression of Gloucester Avenue works and commencement of major infrastructure supporting future regional housing.

Cannonvale and Collinsville Community Hubs

The Cannonvale and Collinsville Community Hub projects both achieved significant construction milestones during the quarter.

The construction contract for the \$30 million Cannonvale Community Hub was awarded, with the site transferred to the contractor and early works commencing. Site establishment, construction fencing, bulk earthworks and preparation of the building pad were completed, enabling underground services and structural works to proceed. The next stage includes bored piers, pad footings, stormwater infrastructure, electrical conduits, and sewer and water connections. Completion is anticipated in October 2027.



The Collinsville Community Hub continued to progress ahead of schedule, with early completion targeted for January 2027. Structural steel, roofing, plumbing and electrical rough-ins, internal framing, precast panels and major footing works were completed. The project has now transitioned toward internal and external finishes, including flooring, the mezzanine floor, timber stage, painting, lighting, gabion walls and footpaths.

Together, the projects represent a significant investment in inclusive community infrastructure and will support local connection, service delivery and future growth.

Gloucester Avenue Betterment Project

The Gloucester Avenue Betterment Project progressed across Sections 1A, 1B and 1C. The first seal was completed on Section 1C on 28 April as part of the





Queensland Reconstruction Authority scope. Supporting activities included traffic management, environmental and sediment controls, earthworks, pavement preparation, rock excavation, culvert and drainage installation, and concrete driveway works.

Subsequent reporting indicated continued progress on Section 1C and completion of clearing, grubbing and topsoil stripping across Sections 1A and 1B. Earthworks were advancing in preparation for the next stage of construction.

Road Renewal and Bridge Projects

Delivery of the 2025/26 Reseal, Resurfacing and Rehabilitation Program progressed across the road network in accordance with the delivery schedule, with substantial completion anticipated by August 2026. The program is intended to improve pavement condition, extend asset life and enhance road-user safety across multiple locations.

Procurement for the Kelsey Creek Bridges Replacement Project also progressed, with tender evaluations underway and contract award scheduled for the first week of August. The planned award will enable detailed planning and mobilisation activities to commence.



Stormwater infrastructure works at the Marathon Street and Chapman Street intersection were completed, allowing the project to move into civil finishing works. Footpath concreting was underway, with asphalt resurfacing scheduled to follow. The project will improve drainage performance, pedestrian access and road function.

Build Whitsundays Housing Infrastructure Project

The official sod-turning ceremony for the \$52 million Build Whitsundays Housing Infrastructure Project was held in Proserpine on 30 June 2026. Funded through the Queensland Government's Residential Activation Fund, the project will deliver water and sewer infrastructure to support more than 3,000 new homes across Bowen, Proserpine and Cannonvale over the next decade.

Water Network Improvements

The Jubilee Pocket Water Main Upgrade reached approximately 30 per cent completion during the reporting period. Progress was affected by wet weather, with delivery expected to accelerate as conditions improved.

Stage 1 of the Stanley Drive Network Reconfiguration Project, valued at \$461,375, also commenced construction. The project will directly connect the existing Stanley Drive Pump Station to the bulk supply pipeline, improving water pressure in the Whitsunday Acres catchment and supporting the future transition to the Cannon Valley reservoirs.

The project forms part of Council's broader Network Reconfiguration Program across six priority locations. Program design was supported by \$857,000 through the North Queensland Recovery and Resilience Grant, with construction prioritised at Stanley Drive, Parker Road and Proserpine based on asset modelling.

Waste Infrastructure

The contract for the Bowen Landfill Leachate Infrastructure Project was awarded, with works commencing in early April. The project will support safe and effective management of leachate at the Bowen Landfill.

Recreation and Public Amenities

Bicentennial Boardwalk Upgrade

The Bicentennial Boardwalk Upgrade was completed on 25 June, improving an important recreational and active transport connection between Airlie Beach and Cannonvale. The upgraded boardwalk supports safe public access along the waterfront and was already being used by residents and visitors following completion.

Dingo Beach Swimming Enclosure

The Dingo Beach Swimming Enclosure reached its final delivery stages, with major construction activities completed. Remaining works included final finishes, inspections and commissioning ahead of handover and community use.



Renewable Energy Improvements

Significant progress was achieved on the Bowen and Proserpine town pool solar projects between April and June.



The Proserpine installation was completed and operational, with minor items remaining before practical completion. At Bowen, unexpected ground conditions required foundation redesigns and delayed delivery. All structures were subsequently erected, with solar panel installation and commissioning underway. Practical completion of both projects was expected by the end of July 2026.

Quarterly Summary

The capital works program achieved meaningful progress across several major projects during the quarter. Community hub construction advanced at Collinsville and Cannonvale, the Bicentennial Boardwalk Upgrade was completed, and the Dingo Beach Swimming Enclosure approached handover. Road, bridge and drainage projects also progressed through construction and procurement, including Gloucester Avenue, Kelsey Creek Bridges and the regional reseal and rehabilitation program.

The commencement of the Build Whitsundays Housing Infrastructure Project represents a major investment in enabling future residential development, while the Stanley Drive and Jubilee Pocket water projects are improving network capacity and reliability. Waste infrastructure and town pool solar projects also continued to advance, supporting improved environmental management and facility sustainability.

Collectively, the program is delivering infrastructure that supports community access, service reliability, regional growth and the long-term performance of Council assets.

Disaster Management

Overview

During the reporting period, the Disaster Management Unit continued strengthening Council's preparedness, response and recovery capabilities while progressing resilience initiatives, community education programs and strategic planning activities. Key achievements included endorsement of the Local Resilience Action Plan, progression of disaster preparedness initiatives, funding success for resilience projects, and recognition of Council's innovative community engagement programs.

Disaster Preparedness and Resilience

The 2025/26 storm season concluded with the final scheduled meeting of the Whitsunday Disaster Management Group for the season. While meeting frequency will reduce during the non-storm season, the group will continue to meet throughout the year to advance disaster management initiatives, preparedness activities and emerging priorities.

A significant milestone was achieved with Council's formal endorsement of the Local Resilience Action Plan (LRAP), providing a strategic framework to strengthen community resilience through coordinated preparedness, response and recovery initiatives. Ongoing implementation of LRAP priorities remains a key focus, supported by planned workshops to refresh awareness and maintain momentum across identified actions.

The Disaster Management Unit also commenced development of a Camping, Caravan and Holiday Park Disaster Plan Project aimed at improving preparedness, communication and evacuation arrangements across accommodation precincts during severe weather and flood events. Early engagement activities are currently underway with industry stakeholders.

Capability Building, Recovery Planning and Funding Outcomes

Significant work has continued to strengthen organisational disaster management capability and recovery readiness. This includes ongoing development of Standard Operating Procedures for both the Whitsunday Disaster Management Group and the Whitsunday Disaster Coordination Centre, alongside improvements to systems used for capturing disaster impacts and funding information. These initiatives support more effective response coordination, recovery planning and funding administration.





The Unit secured several positive funding outcomes during the quarter, including \$1 million in Community Relief Funding to support clean-up activities and funding for the Ted Cunningham Bridge project through the Federal Resilience Program. Collaboration with the Queensland Reconstruction Authority has also continued, with training activities supporting ongoing capability development.

Further improvements to disaster preparedness include enhanced staff scheduling systems, training aligned with industry best practice and preparation for simulation exercises designed to strengthen coordination, communication and leadership during emergency events.



Community Education and Engagement

Community resilience and preparedness education remained a strong focus throughout the quarter, with programs delivered across schools and community events throughout the region. Activities included participation in regional Under 8's events and delivery of disaster preparedness education to Year 5 students at Proserpine State School. These initiatives support greater awareness of local hazards, emergency preparedness measures and personal safety actions from an early age.

The education program is designed not only to build understanding among young people but also to encourage preparedness discussions within households, helping to strengthen resilience across the broader community. Engagement activities also provided opportunities to connect with families, educators and community members while promoting available disaster preparedness resources.

Recognition and Industry Leadership

The Disaster Management Unit received significant recognition during the quarter as a finalist in the 2026 LGMA Awards for Excellence in the Community Shaping category for the Turbine Tentacles Campaign. The award nomination acknowledges the campaign's success in building disaster awareness through innovative, youth-focused community education initiatives and reflects Council's ongoing commitment to strengthening community resilience.

Quarterly Summary

During the quarter, the Disaster Management Unit continued to strengthen preparedness, response and recovery capabilities across the organisation while progressing several initiatives aimed at improving community resilience.

Notable achievements included endorsement of the Local Resilience Action Plan, advancement of the Camping, Caravan and Holiday Park Disaster Plan Project, implementation of improved recovery and funding management processes, successful funding outcomes, ongoing collaboration with key disaster management agencies, and delivery of community education programs focused on disaster preparedness. The Unit's recognition as a finalist in the 2026 LGMA Awards for Excellence further highlights the positive impact of Council's approach to community resilience and disaster awareness.

11.16 - Commercial Businesses Activity Report - April to June 2026

MEETING DETAILS: Ordinary Council Meeting - Wednesday 23 September 2026

AUTHOR: Administration Officer - Aviation & Tourism

AUTHORISING OFFICER: Director Commercial Businesses

PURPOSE

To advise Council of the activities of the Commercial Businesses Directorate from April to June 2026.

EXECUTIVE SUMMARY

Council's Commercial Businesses Directorate consists of the following business units:

- Whitsunday Coast Airport and Aerodromes;
- Shute Harbour Marine Terminal;
- Whitsunday Holiday Parks;
- Foxdale Quarry,
- Proserpine Entertainment Centre,
- Commercial Car Parking and;
- Other commercial undertakings as identified.

Operational updates from each business unit are detailed in **Attachment 11.16.1**.

OFFICER'S RECOMMENDATION

That Council endorse the Commercial Businesses Activity Report from April to June 2026 as per **Attachment 11.16.1**.

BACKGROUND

This report is for information purposes only.

DISCUSSION/CURRENT ISSUE

Please refer to **Attachment 11.16.1** detailing the activities during April to June 2026 by the Commercial Businesses Directorate.

FINANCIAL IMPLICATIONS

N/A

CONSULTATION/ENGAGEMENT

Manager Proserpine Entertainment Centre
Management Accountant
Operations Manager - Whitsunday Coast Airport
Shute Harbour Marine Terminal Operations Supervisor.

STATUTORY/COMPLIANCE MATTERS

N/A

RISK ASSESSMENT/DEADLINES

N/A

STRATEGIC IMPACTS

Corporate Plan Reference:

We're committed to identifying and driving innovation and opportunities. Working with our residents to provide opportunities, programs, facilities and resources. Delivering accountable goals.

ATTACHMENTS

1. Commercial Businesses Activity Report - April to June 2026 [**11.16.1** - 9 pages]

Whitsunday Regional Council

Commercial Businesses Activity Report

April to June 2026



Whitsunday Coast Airport

Operations

Whitsunday Coast Airport recorded 137,369 passengers from April to June 2026, with an average load factor of approximately 89%, demonstrating continued strong demand across the quarter.

Key operational activities included:

- A Special Event Zone was established airside in April to support filming involving commercial aircraft for a major Hollywood production - *Honeymoon with Harry*.
- Continued maintenance and operational works across Proserpine, Bowen and Collinsville aerodromes, including reopening Runway 12/30 at Bowen and repairs to the Collinsville apron/taxiway shoulders.
- Progression of the Bay 1 apron expansion.
- Installation of Lock Out Stations across airport operational areas to strengthen equipment isolation and safety processes.
- CASA audit recommendations were incorporated into operational manuals and ongoing work progressed on the Perimeter Security Plan and Transport Security Program.
- Terminal improvements included baggage handling repairs, replacement of Arrivals Carousel 1 components, installation of replacement UPS units, X-ray roller replacement and commencement of the airport gift shop redevelopment.
- Recruitment progressed for operational positions, with a new Airport Reporting Officer and cleaner appointed to commence in July.

Accessibility and destination development also progressed during the quarter, including new baggage reclaim floor decals, reserved boarding gate seating and the launch of the Kerbside Assistance Program.

The Airport participated in the Australian Tourism Exchange Aviation Hub and Tourism Whitsundays East Coast Roadshow, while work commenced on Queensland Tourism Awards submissions.




Whitsunday Coast Airport

Flight Dashboard – Actual Results as of June 2026




Total Aerodrome Fuel Sales

Fuel Supply - Jet A1

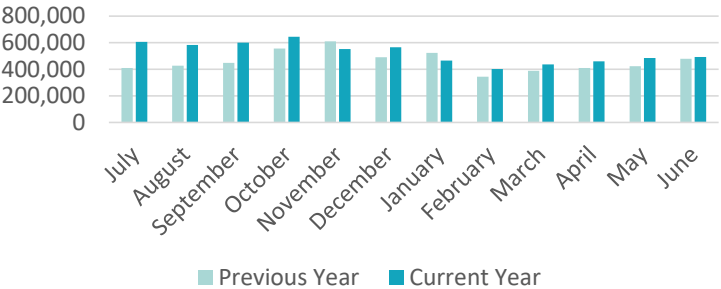

Fuel Supply - Avgas

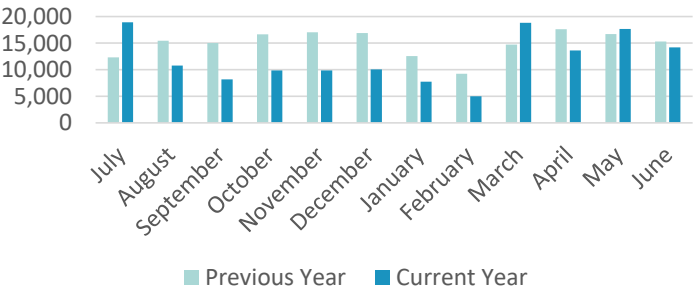

Shute Harbour Marine Terminal

Operations

Shute Harbour Marine Terminal maintained strong operational and commercial activity throughout the quarter, with the 2025–26 cruise season concluding in April following visits from *Celebrity Solstice* and *Oceania Vista*. Both calls were successfully delivered, with *Oceania Vista* marking the final cruise visit until the commencement of the 2026–27 season in November.

The terminal also supported a private Hayman Island charter transfer involving approximately 160 guests associated with filming of *Honeymoon with Harry*, while continuing to support commercial marine operators, ferry services, tourism businesses and marina users.

Commercial development progressed strongly during the quarter:

- The Pontoon 3 Commercial Occupancy Opportunities tender closed in April.
- Submissions were evaluated and recommended allocations progressed to Council.
- Council subsequently endorsed the recommended Pontoon 3 allocations, with lease documentation issued to successful respondents.
- Planning commenced for commercial occupancy opportunities for Pontoons 1 and 2.

A business case progressed to investigate conversion of part of the function space into two commercial office tenancies.


Routine inspections, maintenance and compliance activities continued throughout the quarter with marina and terminal operations conducted without incident.

Fuel sales: 613,488 litres sold

Resort Connection passengers: 14,876

Cruise Ship Passengers: 3,696

Fuel Sales

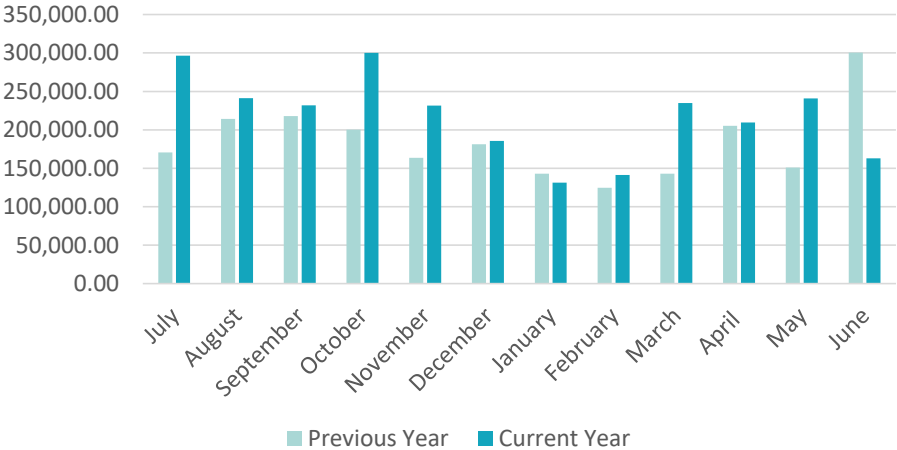

Foxdale Quarry

Operations

Foxdale Quarry maintained strong production throughout the quarter despite wet weather, staffing constraints and planned maintenance.

Quarterly performance:

- 41,897 tonnes of product sold.
- 32,567 tonnes of material crushed.
- Crushing undertaken on 47 of 61 available working days.
- No safety issues or reportable incidents recorded throughout the quarter.


Production included Type 2.1 and 2.3 road base and cane road gravel. High demand continued in April and June, with 18,173 tonnes sold in June alone.

Wet conditions impacted production, particularly during May, allowing scheduled heavy maintenance to be brought forward, including relining steel wear plates within the 40-tonne rock feed hopper. June production was also affected by continued rainfall and wet feed material.

The operational focus moving into the new financial year is the production of 20mm concrete aggregate to replenish low stock levels.



Whitsunday Holiday Parks

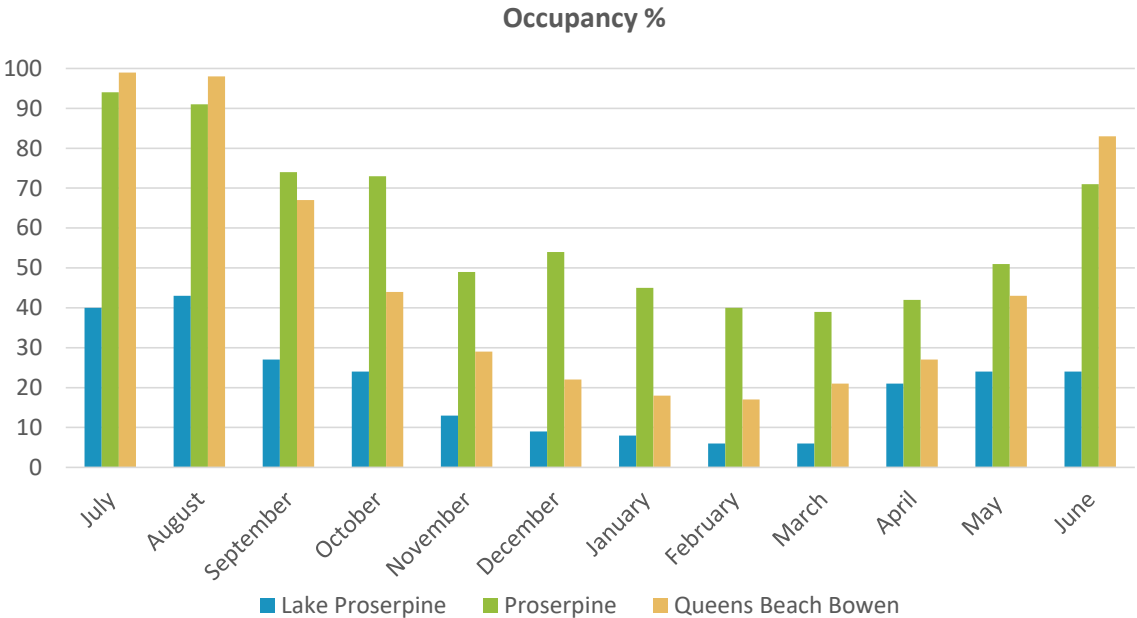

Operations

Whitsunday Holiday Parks is entering the lead up to peak visitor season, with increased visitation across the portfolio and strong patronage at the Proserpine RV Park following its reopening on 1 April. May visitation increased across all parks compared with May 2025, while Barra and Boots at Lake Proserpine was a major success, attracting approximately 550 participants.

Capital works and improvement projects also progressed across the parks, including the new caretaker shelter at Proserpine Holiday Park and planned upgrades to the residence and office facilities at Queens Beach Bowen Holiday Park. By June, occupancy had reached 24% at Lake Proserpine, 71% at Proserpine and 83% at Queens Beach Bowen, reflecting the beginning of strong seasonal demand.



Commercial Parking

Operations

Significant progress was made during the quarter to prepare Council's new coordinated approach to commercial parking management ahead of implementation from 1 July 2026.

Key milestones included:

- Legal review and progression of amendments to Subordinate Local Law No. 5.1 (Parking).
- Council subsequently resolved the amendment during the quarter.
- Community communications and engagement commenced to raise awareness of the changes.
- Continued implementation planning with IT, Roads and other internal teams.
- Continued engagement with AeroRanger regarding technology and rollout processes.
- New parking signage installed across regulated areas, with updated line marking progressing.
- Recruitment undertaken to establish the new commercial parking function.

The Commercial Businesses Support Officer commenced on 2 June, with the first Commercial Parking Officer commencing on 29 June, positioning the team for commencement of the new operating model from the start of the 2026–27 financial year



Other Commercial Business

Queens Beach Hub Bowen

- Bowen Potters and South Sea Outriggers continued operating from the Queens Beach Hub following commencement of occupancy in February. Tenant inspections for June to review progress were schedule.

RV Park Proserpine

- The Proserpine RV Park reopened on 1 April 2026 following Development Approval and completion of improvements including new fencing, entrance concrete works, branding and signage.
- The facility experienced strong patronage throughout the quarter, with positive visitor feedback and continued evidence of visitors supporting local businesses through expenditure on groceries, fuel and other services.



Proserpine Entertainment Centre

Operations

The Proserpine Entertainment Centre delivered a strong quarter across cinema, live entertainment, venue hire and community events.

Across April to June, the PEC recorded approximately:

- 6,427 cinema tickets
2,355 live performance tickets

April included Morning Melodies, Beatlemania and a sold-out Melbourne International Comedy Festival performance, with strong cinema attendance during the school holiday period.

May continued the strong performance with SPOT, a sold-out Luke Kidgell performance and the Creedence Clearwater Collective tribute show. A new 'Can Bar' concept was successfully introduced during sold-out performances to reduce pressure on the main bar and generate additional revenue. The venue also hosted the State of the Region and Reconciliation Day community events.

June included venue hire performances The Sweet Caroline Tour and Echoes of Pink Floyd, each attracting approximately 300 attendees, along with Morning Melodies, a Citizenship Ceremony, internal training and the *Stitch in Time* exhibition.



11.17 - Monthly Finance Report

MEETING DETAILS: Ordinary Council Meeting - Wednesday 23 September 2026

AUTHOR: Coordinator Strategic Finance

AUTHORISING OFFICER: Director Corporate Support Services

PURPOSE

To inform Council of the current unaudited financial performance and position for the reporting period.

EXECUTIVE SUMMARY

This report promotes sound financial management and accountability by presenting the Unaudited Monthly Finance Reports and sustainability ratios for year-to-date August 2026 to Council, including relevant commentary on the financial performance against budget and any risks associated with Council's financial position.

OFFICER'S RECOMMENDATION

That Council receive the Unaudited Monthly Financial Report, including the monthly unaudited Financial Statements for year-to-date August 2026.

BACKGROUND

The Chief Executive Officer is required by Section 204(2) of the *Local Government Regulation 2012* to present the financial report at a meeting of the Local Government on a monthly basis.

The financial report must state the progress that has been made in relation to the Local Government's budget for the period for the financial year up to a day as near as practicable to the end of the month before the meeting is held.

DISCUSSION/CURRENT ISSUE

Year to Date Results

This report and the attachments provide the estimated financial performance and position for the relevant period in the current financial year.

- **Attachment 11.17.1** contains a summary of the financial performance with commentary around significant items.
- **Attachment 11.17.2** contains monthly unaudited Financial Statements.

The 2025/26 comparative figures in these reports are subject to change following end of financial reconciliations, accruals and other year-end transactions as the Financial Statements are finalised and substantiated with working papers for External Audit. Therefore they are estimated and in draft.

FINANCIAL IMPLICATIONS

Maintaining a balanced budget throughout the financial year and remaining financially sustainable remain key objectives.

CONSULTATION/ENGAGEMENT

Director Corporate Support Services
Acting Manager Financial Services and Systems
Management Accountant

STATUTORY/COMPLIANCE MATTERS

Local Government Regulation 2012

204 Financial Report

- (1) The local government must prepare a financial report.
- (2) The Chief Executive Officer must present the financial report -
 - (a) If the local government meets less frequently than monthly - at each meeting of the local government; or
 - (b) Otherwise - at a meeting of the local government once a month.
- (3) The financial report must state the progress that has been made in relation to the local government's budget for the period of the financial year up to a day as near as practicable to the end of the month before the meeting is held.

RISK ASSESSMENT/DEADLINES

If actual revenue or expenditure exceeds budget, financial risks may apply. These risks will either be managed on a project basis or mitigated through the operational budgets of Council.

A budget risk register is maintained to collate any identified budget risks as they arise during the financial year to be mitigated in quarterly budget reviews.

There is mandatory reporting to Council each month as per *Section 204 of the Local Government Regulation 2012* to ensure ongoing oversight of the financial position.

STRATEGIC IMPACTS

Advance the independence of commercial business structures to promote their ability to grow and deliver improved returns to the community.

Ongoing improvement to asset management systems to support future planning, maintenance schedules and capital works forecasts. Progress the implementation of the asset management framework and systems.

ATTACHMENTS

1. Monthly Financial Report August 2026 [11.17.1 - 4 pages]
2. Financial Statements for the period ending 31 August 2026 [11.17.2 - 5 pages]

FINANCIAL REPORT

Financial Year: 2026/27
Period Ending: 31 August 2026



BACKGROUND

This report provides the unaudited estimated financial performance and position of Whitsunday Regional Council for the relevant period in the current financial year against the 2026/27 Original Budget.

IMPORTANT TIMING UPDATES

The 2026/27 Budget was adopted on Wednesday, 17 June 2026.

The Rates were issued on 12th August 2026 and due on 11th September 2026.

Water Rate notices will be issued on the 7th September 2026.

INCOME & EXPENDITURE EXECUTIVE SUMMARY

Overall, Council's Net Operating position is better than expected at the 2-month mark (83% left) for 2026/27.


Material movements to 31 August 2026 include:

- Rates & Charges – The General rates revenue is on budget with first half year rates issued in August, Water rates are set to be issued on the 7th September 2026.
- Fees and Charges – new budget included for commercial parking. Actuals to commence in the coming months.
- Grants and subsidies – are under budget with phasing to be reviewed.
- Staff costs – are on budget
- Materials and supply costs – Contractors are under budget with phasing to be reviewed.

Statement of Income & Expenditure to 31 August 2026

	Current Budget	Actual to date	Amount Left	Amount Left
	\$'000	\$'000	\$'000	%
Rates and charges	125,816	60,986	64,830	52%
Income from customers	45,905	6,115	39,790	87%
Grants and subsidies	7,947	491	7,456	94%
Interest earned	6,138	1,735	4,403	72%
Other revenue	2,867	541	2,326	81%
Total recurrent earnings	188,674	69,868	118,805	63%
Staff costs	53,397	8,067	45,330	85%
Materials and supply costs	81,453	13,004	68,449	84%
Total direct spend	134,850	21,071	113,779	84%
Finance Costs	2,368	404	1,963	83%
Depreciation	39,345	6,630	32,715	83%
Operating Surplus/(Deficit)	12,111	41,763		

Revenue and expense graphs are below comparing last years actuals to this years YTD budget and actuals

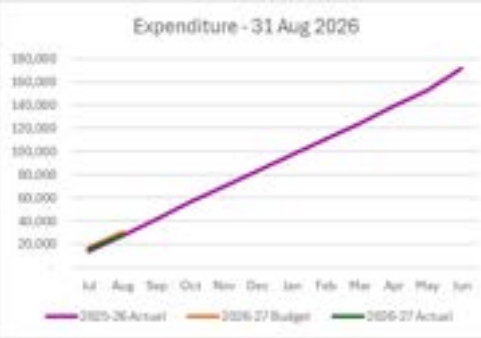Income  Revenue - 31 Aug 2026 The graph shows revenue from July to August. The 2025-26 Actual (purple) starts at approximately \$25,000 in July and rises to about \$180,000 in August. The 2026-27 Budget (orange) starts at approximately \$25,000 in July and rises to about \$180,000 in August. The 2026-27 Actual (green) starts at approximately \$25,000 in July and rises to about \$180,000 in August.	Expenses  Expenditure - 31 Aug 2026 The graph shows expenditure from July to August. The 2025-26 Actual (purple) starts at approximately \$20,000 in July and rises to about \$180,000 in August. The 2026-27 Budget (orange) starts at approximately \$20,000 in July and rises to about \$180,000 in August. The 2026-27 Actual (green) starts at approximately \$20,000 in July and rises to about \$180,000 in August.
Notes: • YTD actuals are lower than last year • YTD actuals are below the YTD budget for 2026/27 due to the claims for recoverable works being later than budgeted.	Notes: • YTD Actuals are higher than last year and below YTD Budget mainly due to budget phasing that requires review.

For the period under review, Council's operating surplus stood at \$41.8M after charging depreciation of \$6.6M and is behind YTD budget due to income for recoverable works to be claimed and grants and subsidies budget phasing to be reviewed.

BALANCE SHEET (COMMUNITY WEALTH) EXECUTIVE SUMMARY

This represents the value of resources Council reports on its balance sheet and represents assets, liabilities and equity for the reporting period. Net Community wealth at the end of the period stood at \$1.47B. The main movements from budget to actuals are explained as follows:

- **Cash and investments** are over budget at 88% due to the timing of capital spend and interest on cash investments with \$93M in Term Deposits at competitive rates to maximise the return on investment. In addition, cash and investments held mainly consist of funds for major projects including Collinsville Community Precinct (RCIF), Residential Activation Funding, Cannonvale Community Facility Hub, Works for Queensland and Disaster Recovery Funding. A key consideration is that as projects progress and cash balances reduce, interest revenue will also decline.
- **Property Plant and other like assets** are lower than budgeted due to being the beginning of the financial year and lower capital spend in August than budgeted. Those capital projects that were not completed by 30 June 2026 will be carried over into the 2026/27 financial year for completion.
- **Debtors and receivables** are above budget mainly due to Rates debtors as Rates have recently been issued. Total figures have increased from \$29.9M in July to \$78.5M in August. A summary of debtors and receivables is below with General debtors.
- **Creditors, accruals and provisions** have increased due to contract liabilities for grants received in advance for the Residential Activation Fund and Queensland Reconstruction Authority (QRA) flood damage funded projects. Contract liabilities are held as in the balance sheet until the works they relate to are delivered and are then recognised as revenue.

Statement of Financial Position as 31 August 2026

	Current Budget	Actual to Date	Movement	Movement
	\$'000	\$'000	\$'000	%
Cash and investments	90,214	169,765	79,551	88%
Property Plant and other like assets	1,590,164	1,412,365	(177,799)	(11%)
Inventory	1,575	2,453	878	56%
Debtors and receivables	25,782	78,519	52,736	205%
Total Assets	1,707,736	1,663,101	(44,635)	(2.6%)
Creditors, accruals and provisions	87,774	130,262	42,488	48%
Borrowings	67,722	60,032	(7,689)	(11%)
Total liabilities	155,496	190,295	34,799	22%
Equity (Community Wealth)	1,552,240	1,472,806	(79,433)	(5%)

Debtors and borrowings as at 31 August 2026

What We Are Owed		What We Have Borrowed		
Category	Amount	Loan	Rate	Balance
Rates & Charges	57,644,672	01092 Gen7 00/09 (Road Plant)	6.62%	1,796,319
General Debtors	9,117,984	01090 Gen6 09/10 (Road Plant)	6.33%	1,405,388
GST Receivable(Payable)	606,343	01099 Gen6 08/09 (Arks Main Street Upgrade)	5.07%	1,415,364
Advances to Community	-	01093 STP (Sewerage Projects)	5.25%	11,305,767
SUB-TOTAL	67,218,999	01094 WTP (Water Projects)	4.86%	1,540,951
Contract Assets	5,255,377	Bowen STP 18/20 (Bowen Sewerage Project)	2.20%	6,940,599
Water Charges not yet levied	4,400,000	01CA Run 18/20 (Airport Runway)	2.20%	17,004,467
Prepayments	2,278,757	Bowen Cell 3 19/20 (Bowen Waste Project)	0.91%	391,390
Provision for Bad Debts	(634,375)	Bowen STP 20/21 (Bowen Sewerage Project)	1.80%	4,146,734
SUB-TOTAL	11,299,759	Balance Sheet - QFC Loan - Bowen Cell 2 (ASB) 25/26	4.96%	7,729,909
GRAND TOTAL	78,518,559	Lease Liabilities		2,505,275
		TOTAL		60,012,164
What We Have Available to Borrow		Facility	Rate	Limit
		QFC Working Capital Facility	RBA official Cash Rate + 3.10% Admin Fee	20,000,000
		Term Loans		-
		TOTAL		20,000,000

Cash and Investments as at 31 August 2026

Cash investments held at the end of the reporting period totalled \$93M in term deposits at competitive interest rates to maximise Council's return on investments with \$32M maturing in October, \$1M maturing in November, \$20M maturing in March 2027 and \$40M maturing in August 2027 with YTD interest received reported in the attached Financial Statements.

	2026/27 \$'000	2025/26 \$'000
Queensland Treasury Corporation	76,765	90,529
Term Deposit < 3 Months	33,000	40,000
Term Deposit > 3 Months	60,000	53,000
Total	169,765	183,529

Investments Register Maturing < 3 Months

Investment Type	Quoted Terms Interest Rate	Compounding Frequency	Market Value as at: 31 August 2026	Date Invested	Date of Maturity
6 Monthly	5.10%	Daily	\$1,000,000	25/05/2026	25/11/2026
9 Monthly	4.64%	Daily	\$32,000,000	12/01/2026	12/10/2026

Investments Register Maturing > 3 Months

Investment Type	Quoted Terms Interest Rate	Compounding Frequency	Market Value as at: 31 August 2026	Date Invested	Date of Maturity
12 Monthly	5.49%	Daily	\$18,000,000	06/08/2026	06/08/2027
12 Monthly	5.38%	Daily	\$22,000,000	26/08/2026	26/08/2027
12 Monthly	5.45%	Daily	\$20,000,000	24/03/2026	24/03/2027

CAPITAL DELIVERY (Including remediation)**Year to Date Capital Delivery and Commitments**

As shown in the graph above, 8.6% of the capital budget has been expended as at 31 August 2026 at the time this report was run with 56.6% of the budget either spent or committed for delivery.

SUSTAINABILITY RATIOS (Unaudited)

Table provides ratios against target as at 31 August 2026 and 5-year average data. At month 2 into the year all ratios are within the target ranges.

Type	Measure	Target	Current Month	5 Year Average
Liquidity	Unrestricted cash exp cover ratio	>4 mths	71.75mths	N/a
Operating performance	Operating surplus ratio	> 0%	59.85%	14.29%
	Operating cash ratio	> 0%	69.80%	34.48%
Asset management	Asset sustainability ratio	> 80%	61.42%	104.12%
	Asset consumption ratio	> 60%	68.16%	69.55%
Debt servicing capacity	Leverage ratio	0 to 3 times	1.19	1.49

The sustainability ratio targets are determined by the State Government.

Whitsunday Regional Council**Statement of Comprehensive Income
For the period ending 31 August 2026**

	Unaudited				
	YTD Actual 2026/27 \$	Draft Actual 2025/26 \$	Current Budget 2026/27 \$	Current Budget YTD 2026/27 \$	Variance to Current YTD Budget
REVENUE					
Recurrent revenue					
Rates and levies	60,986,396	120,514,440	125,816,388	63,436,452	96%
Sale of goods and major services	5,174,153	28,579,219	30,873,682	4,811,253	108%
Fees and charges	914,427	4,971,148	8,234,379	1,526,563	60%
Interest received	1,735,220	8,001,002	6,138,002	1,047,504	166%
Sales of contract and recoverable works	6,239	7,047,346	6,387,455	1,064,576	1%
Rental income	20,017	319,680	409,306	68,218	29%
Grants, subsidies, contributions and donations	490,789	11,360,378	7,947,095	1,055,345	47%
Other recurrent income	541,029	3,015,047	2,867,248	475,821	114%
Total recurrent revenue	69,868,271	183,808,261	188,673,556	73,485,731	95%
Capital revenue					
Grants, subsidies, contributions and donations	5,091,352	45,352,493	101,834,642	16,972,440	30%
Other capital income	(11,081)	1,723,100	723,720	120,620	-9%
Total capital revenue	5,080,271	47,075,593	102,558,362	17,093,060	30%
Total revenue	74,948,542	230,883,853	291,231,917	90,578,791	83%
EXPENSES					
Recurrent expenses					
Employee expenses	8,067,042	51,372,962	53,396,662	8,015,761	101%
Materials and services	13,004,264	77,795,792	81,453,477	15,716,081	83%
Finance costs	404,421	3,666,372	2,367,617	394,603	102%
Depreciation and amortisation					
Property, plant and equipment	6,588,554	38,240,395	39,100,248	6,516,699	101%
Intangible assets	-	-	-	-	
Right of use assets	41,468	316,404	245,036	40,839	102%
Total recurrent expenses	28,105,750	171,391,925	176,563,040	30,683,983	92%
Capital expenses	1,935,008	46,605,019	13,322,813	2,220,469	87%
Total expenses	30,040,758	217,996,944	189,885,853	32,904,452	91%
Net operating result	41,762,522	12,416,336	12,110,515	42,801,748	98%
Net result	44,907,785	12,886,910	101,346,064	57,674,339	78%
Other comprehensive income					
Items that will not be reclassified to net result					
Increase/(decrease) in asset revaluation surplus	-	66,132	0	0	
Total other comprehensive income for the year	-	66,132	-	-	
Total comprehensive income for the year	44,907,785	12,953,042	101,346,064	57,674,339	

Whitsunday Regional Council**Statement of Financial Position****As at 31 August 2026**

	Unaudited		
	Actual 2026/27 \$	Draft Actual 2025/26 \$	Budget 2026/27 \$
ASSETS			
CURRENT ASSETS			
Cash and cash equivalents	109,764,992	130,529,334	50,214,448
Cash Investments	60,000,000	53,000,000	40,000,000
Receivables	65,928,281	19,899,508	12,206,649
Inventories	2,352,727	2,464,522	1,575,000
Contract assets	5,255,377	5,435,796	7,019,563
Other assets	7,334,900	7,230,212	6,556,250
	250,636,277	218,559,372	117,571,910
Non-current assets held for sale	100,000	100,000	-
Total current assets	250,736,277	218,659,372	117,571,910
NON-CURRENT ASSETS			
Receivables	-	-	-
Investment property	3,200,000	3,200,000	2,977,850
Property, plant and equipment	1,407,187,618	1,400,238,283	1,585,449,866
Right of use assets	1,976,972	2,018,440	1,736,076
Total non-current assets	1,412,364,590	1,405,456,724	1,590,163,792
TOTAL ASSETS	1,663,100,867	1,624,116,095	1,707,735,702
LIABILITIES			
CURRENT LIABILITIES			
Payables	15,484,861	20,384,702	16,552,545
Contract liabilities	56,521,900	56,294,826	12,353,018
Provisions	14,413,403	20,127,359	9,750,000
Borrowings	6,931,613	6,931,613	7,366,100
Lease liabilities	284,273	334,833	-
Total current liabilities	93,636,051	104,073,333	46,021,663
NON-CURRENT LIABILITIES			
Payables	1,586,140	1,586,140	3,100,734
Provisions	42,256,187	37,043,393	46,018,113
Borrowings	50,995,276	52,101,631	58,630,481
Lease liabilities	1,821,002	1,817,041	1,725,080
Total non-current liabilities	96,658,605	92,548,205	109,474,408
TOTAL LIABILITIES	190,294,656	196,621,538	155,496,071
NET COMMUNITY ASSETS	1,472,806,212	1,427,494,557	1,552,239,631
COMMUNITY EQUITY			
Asset revaluation reserve	544,662,789	544,662,789	544,596,655
Retained surplus	928,143,423	882,831,768	1,007,642,976
TOTAL COMMUNITY EQUITY	1,472,806,212	1,427,494,557	1,552,239,631

Statement of Cash Flows

For the year ending 30 June 2026/27

Period ending 31 August 2026

	Unaudited		
	Actuals	Actual	Budget
	2026/27	2025/26	2026/27
	\$	\$	\$
Cash flows from operating activities:			
Receipts from customers	19,285,729	176,522,385	174,265,913
Payments to suppliers and employees	(24,188,384)	(139,745,533)	(134,850,140)
Interest received	1,735,220	8,001,002	6,138,002
Rental income	20,017	319,680	409,306
Non capital grants and contributions	490,789	11,624,721	7,860,335
Borrowing costs	(377,719)	(2,016,796)	(2,367,617)
Net cash inflow from operating activities	(3,034,346)	54,705,460	51,455,799
Cash flows from investing activities:			
Payments for property, plant and equipment	(15,484,139)	(71,027,643)	(179,571,670)
Payments for investment property	-	(361,958)	-
Net movement in loans to community organisations	-	4,000	-
Proceeds from sale of property, plant and equipment	162	270,449	723,720
Payment for rehabilitation work	(27,342)	(421,812)	(1,888,922)
Grants, subsidies, contributions and donations	5,939,713	74,920,629	101,717,453
Net transfer (to) from cash investments	(7,000,000)	(43,000,000)	33,004,000
Net cash outflow from investing activities	(16,571,606)	(39,616,336)	(46,015,419)
Cash flows from financing activities:			
Repayment of borrowings	(1,111,790)	(6,208,405)	(6,854,473)
Repayments made on leases (principal only)	(46,600)	(305,386)	(311,742)
Net cash inflow (outflow) from financing activities	(1,158,390)	1,336,209	6,640,285
Net increase in cash and cash equivalents held	(20,764,342)	16,425,334	12,080,665
Cash and cash equivalents at beginning of the financial year	130,529,334	114,104,000	38,133,783
Cash and cash equivalents at end of the financial year	109,764,992	130,529,334	50,214,448
Summary of Cash and cash equivalents:-			
Investments	60,000,000	53,000,000	40,000,000
Cash & cash equivalents	109,764,992	130,529,334	50,214,448
Total Cash and cash equivalents at end of the financial year	169,764,992	183,529,334	90,214,448

Whitsunday Regional Council

Statement of Changes in Equity

As at 31 August 2026

	Unaudited		Unaudited		Unaudited	
	TOTAL		Retained Surplus		Asset revaluation surplus	
	Actual 2026/27 \$	Draft Actual 2025/26 \$	Actual 2026/27 \$	Draft Actual 2025/26 \$	Actual 2026/27 \$	Draft Actual 2025/26 \$
Total						
Balance at beginning of year	1,427,898,427	1,414,541,515	883,235,638	869,944,859	544,662,788	544,596,656
Assets not previously recognised	-	-	-	-	-	-
Restated opening Balance	1,427,898,427	1,414,541,515	883,235,638	869,944,859	544,662,788	544,596,656
Net Result	44,907,785	12,886,910	44,907,785	12,886,910	-	-
Revaluations:						
Property, plant & Equipment	-	-	-	-	-	-
Change in value of future:						
Rehabilitation costs	-	66,132	-	-	-	66,132
Total comprehensive income for the year	44,907,785	12,953,042	44,907,785	12,886,910	-	66,132
Balance at end of year	1,472,806,212	1,427,494,557	928,143,423	882,831,768	544,662,788	544,662,788

Attachment 11.17.2 Financial Statements for the period ending 31 August 2026

Whitsunday Regional Council

Notes to the Financial Statements For the period ending 31 August 2026

Property, plant and equipment

Basis of measurement

Asset Value

Opening gross value as at 1 July 2026

Minor correction to opening balance

Additions at cost

Contributed assets at valuation

Internal transfers from work in progress

Transfer to Non-Current assets held for sale

Revaluation adjustment to other comprehensive income

Disposals

Write-offs

Internal transfers between asset classes

Closing gross value as at 30 June 2027

Land and Improvements	Building and Other Structures	Plant and Equipment	Transport Infrastructure	Marine Infrastructure	Water Infrastructure	Sewerage Infrastructure	Work in progress	Total
Fair Value 2026/27	Fair Value 2026/27	Fair Value 2026/27	Fair Value 2026/27	Fair Value 2026/27	Fair Value 2026/27	Fair Value 2026/27	Fair Value 2026/27	Fair Value 2026/27
56,878,890	195,410,739	84,734,202	975,516,458	46,012,696	354,779,189	245,842,677	92,617,740	2,051,792,592
-	-	-	-	-	-	-	-	-
-	-	-	-	-	-	-	15,484,139	15,484,139
-	-	-	-	-	-	-	-	-
-	-	-	-	-	-	-	-	-
-	-	-	-	-	-	-	-	-
-	-	-	-	-	-	-	-	-
-	-	(12,101)	-	-	-	-	-	(12,101)
-	-	-	(2,602,561)	-	-	-	-	(2,602,561)
-	-	-	-	-	-	-	-	-
56,878,890	195,410,739	84,722,101	972,913,898	46,012,696	354,779,189	245,842,677	108,101,879	2,064,662,069

Accumulated depreciation and impairment

Opening gross value as at 1 July 2026

Minor correction to opening balance

Depreciation provided in year

Depreciation on disposals

Depreciation on write-offs

Revaluation adjustment to other comprehensive income

Internal transfers between asset classes

Closing gross value as at 30 June 2027

31,139	65,248,598	45,748,130	280,483,749	12,411,038	147,005,978	100,625,676	-	651,554,308
-	-	-	-	-	-	-	-	-
-	1,075,291	912,968	2,584,126	268,627	972,385	775,157	-	6,588,554
-	-	(859)	-	-	-	-	-	(859)
-	-	-	(667,553)	-	-	-	-	(667,553)
-	-	-	-	-	-	-	-	-
-	-	-	-	-	-	-	-	-
31,139	66,323,889	46,660,240	282,400,322	12,679,665	147,978,364	101,400,833	-	657,474,451

Written down value as at 30 June 2027

56,847,751	129,086,850	38,061,861	690,513,575	33,333,031	206,800,825	144,441,845	108,101,879	1,407,187,618
------------	-------------	------------	-------------	------------	-------------	-------------	-------------	---------------

12.1 - Conversion of Deed of Grant in Trust Land to Freehold Ownership**CONFIDENTIAL*****S254J Local Government Regulation 2012 - Closed Meetings***

- (1) A local government may resolve that all or part of a meeting of the local government be closed to the public.*
- (3) However, a local government or a committee of a local government may make a resolution about a local government meeting under subsection (1) or (2) only if its councillors or members consider it necessary to close the meeting to discuss one or more of the following matters—*
 - (g) negotiations relating to a commercial matter involving the local government for which a public discussion would be likely to prejudice the interests of the local government.*

12.2 - Reciprocal Easement Arrangement, Cannonvale

CONFIDENTIAL

S254J Local Government Regulation 2012 - Closed Meetings

- (1) A local government may resolve that all or part of a meeting of the local government be closed to the public.*
- (3) However, a local government or a committee of a local government may make a resolution about a local government meeting under subsection (1) or (2) only if its councillors or members consider it necessary to close the meeting to discuss one or more of the following matters—*
 - (g) negotiations relating to a commercial matter involving the local government for which a public discussion would be likely to prejudice the interests of the local government.*

12.3 - Lease Expansion, Shute Harbour

CONFIDENTIAL

S254J Local Government Regulation 2012 - Closed Meetings

- (1) A local government may resolve that all or part of a meeting of the local government be closed to the public.*
- (3) However, a local government or a committee of a local government may make a resolution about a local government meeting under subsection (1) or (2) only if its councillors or members consider it necessary to close the meeting to discuss one or more of the following matters—*
 - (g) negotiations relating to a commercial matter involving the local government for which a public discussion would be likely to prejudice the interests of the local government.*

12.4 - Bowen Catalina Project Support

CONFIDENTIAL

S254J Local Government Regulation 2012 - Closed Meetings

- (1) A local government may resolve that all or part of a meeting of the local government be closed to the public.*
- (3) However, a local government or a committee of a local government may make a resolution about a local government meeting under subsection (1) or (2) only if its councillors or members consider it necessary to close the meeting to discuss one or more of the following matters—*
 - (g) negotiations relating to a commercial matter involving the local government for which a public discussion would be likely to prejudice the interests of the local government.*

CONFIDENTIAL

S254J Local Government Regulation 2012 - Closed Meetings

- (1) A local government may resolve that all or part of a meeting of the local government be closed to the public.*
- (3) However, a local government or a committee of a local government may make a resolution about a local government meeting under subsection (1) or (2) only if its councillors or members consider it necessary to close the meeting to discuss one or more of the following matters—*
 - (h) negotiations relating to the taking of land by the local government under the Acquisition of Land Act 1967.*

12.6 - Whitsunday Transport Network Plan

CONFIDENTIAL

S254J Local Government Regulation 2012 - Closed Meetings

- (1) A local government may resolve that all or part of a meeting of the local government be closed to the public.*
- (3) However, a local government or a committee of a local government may make a resolution about a local government meeting under subsection (1) or (2) only if its councillors or members consider it necessary to close the meeting to discuss one or more of the following matters—*
 - (g) negotiations relating to a commercial matter involving the local government for which a public discussion would be likely to prejudice the interests of the local government.*

13 MATTERS OF IMPORTANCE

This item on the agenda allows Councillors the opportunity to raise an item not included on the agenda for discussion as a matter of importance.